
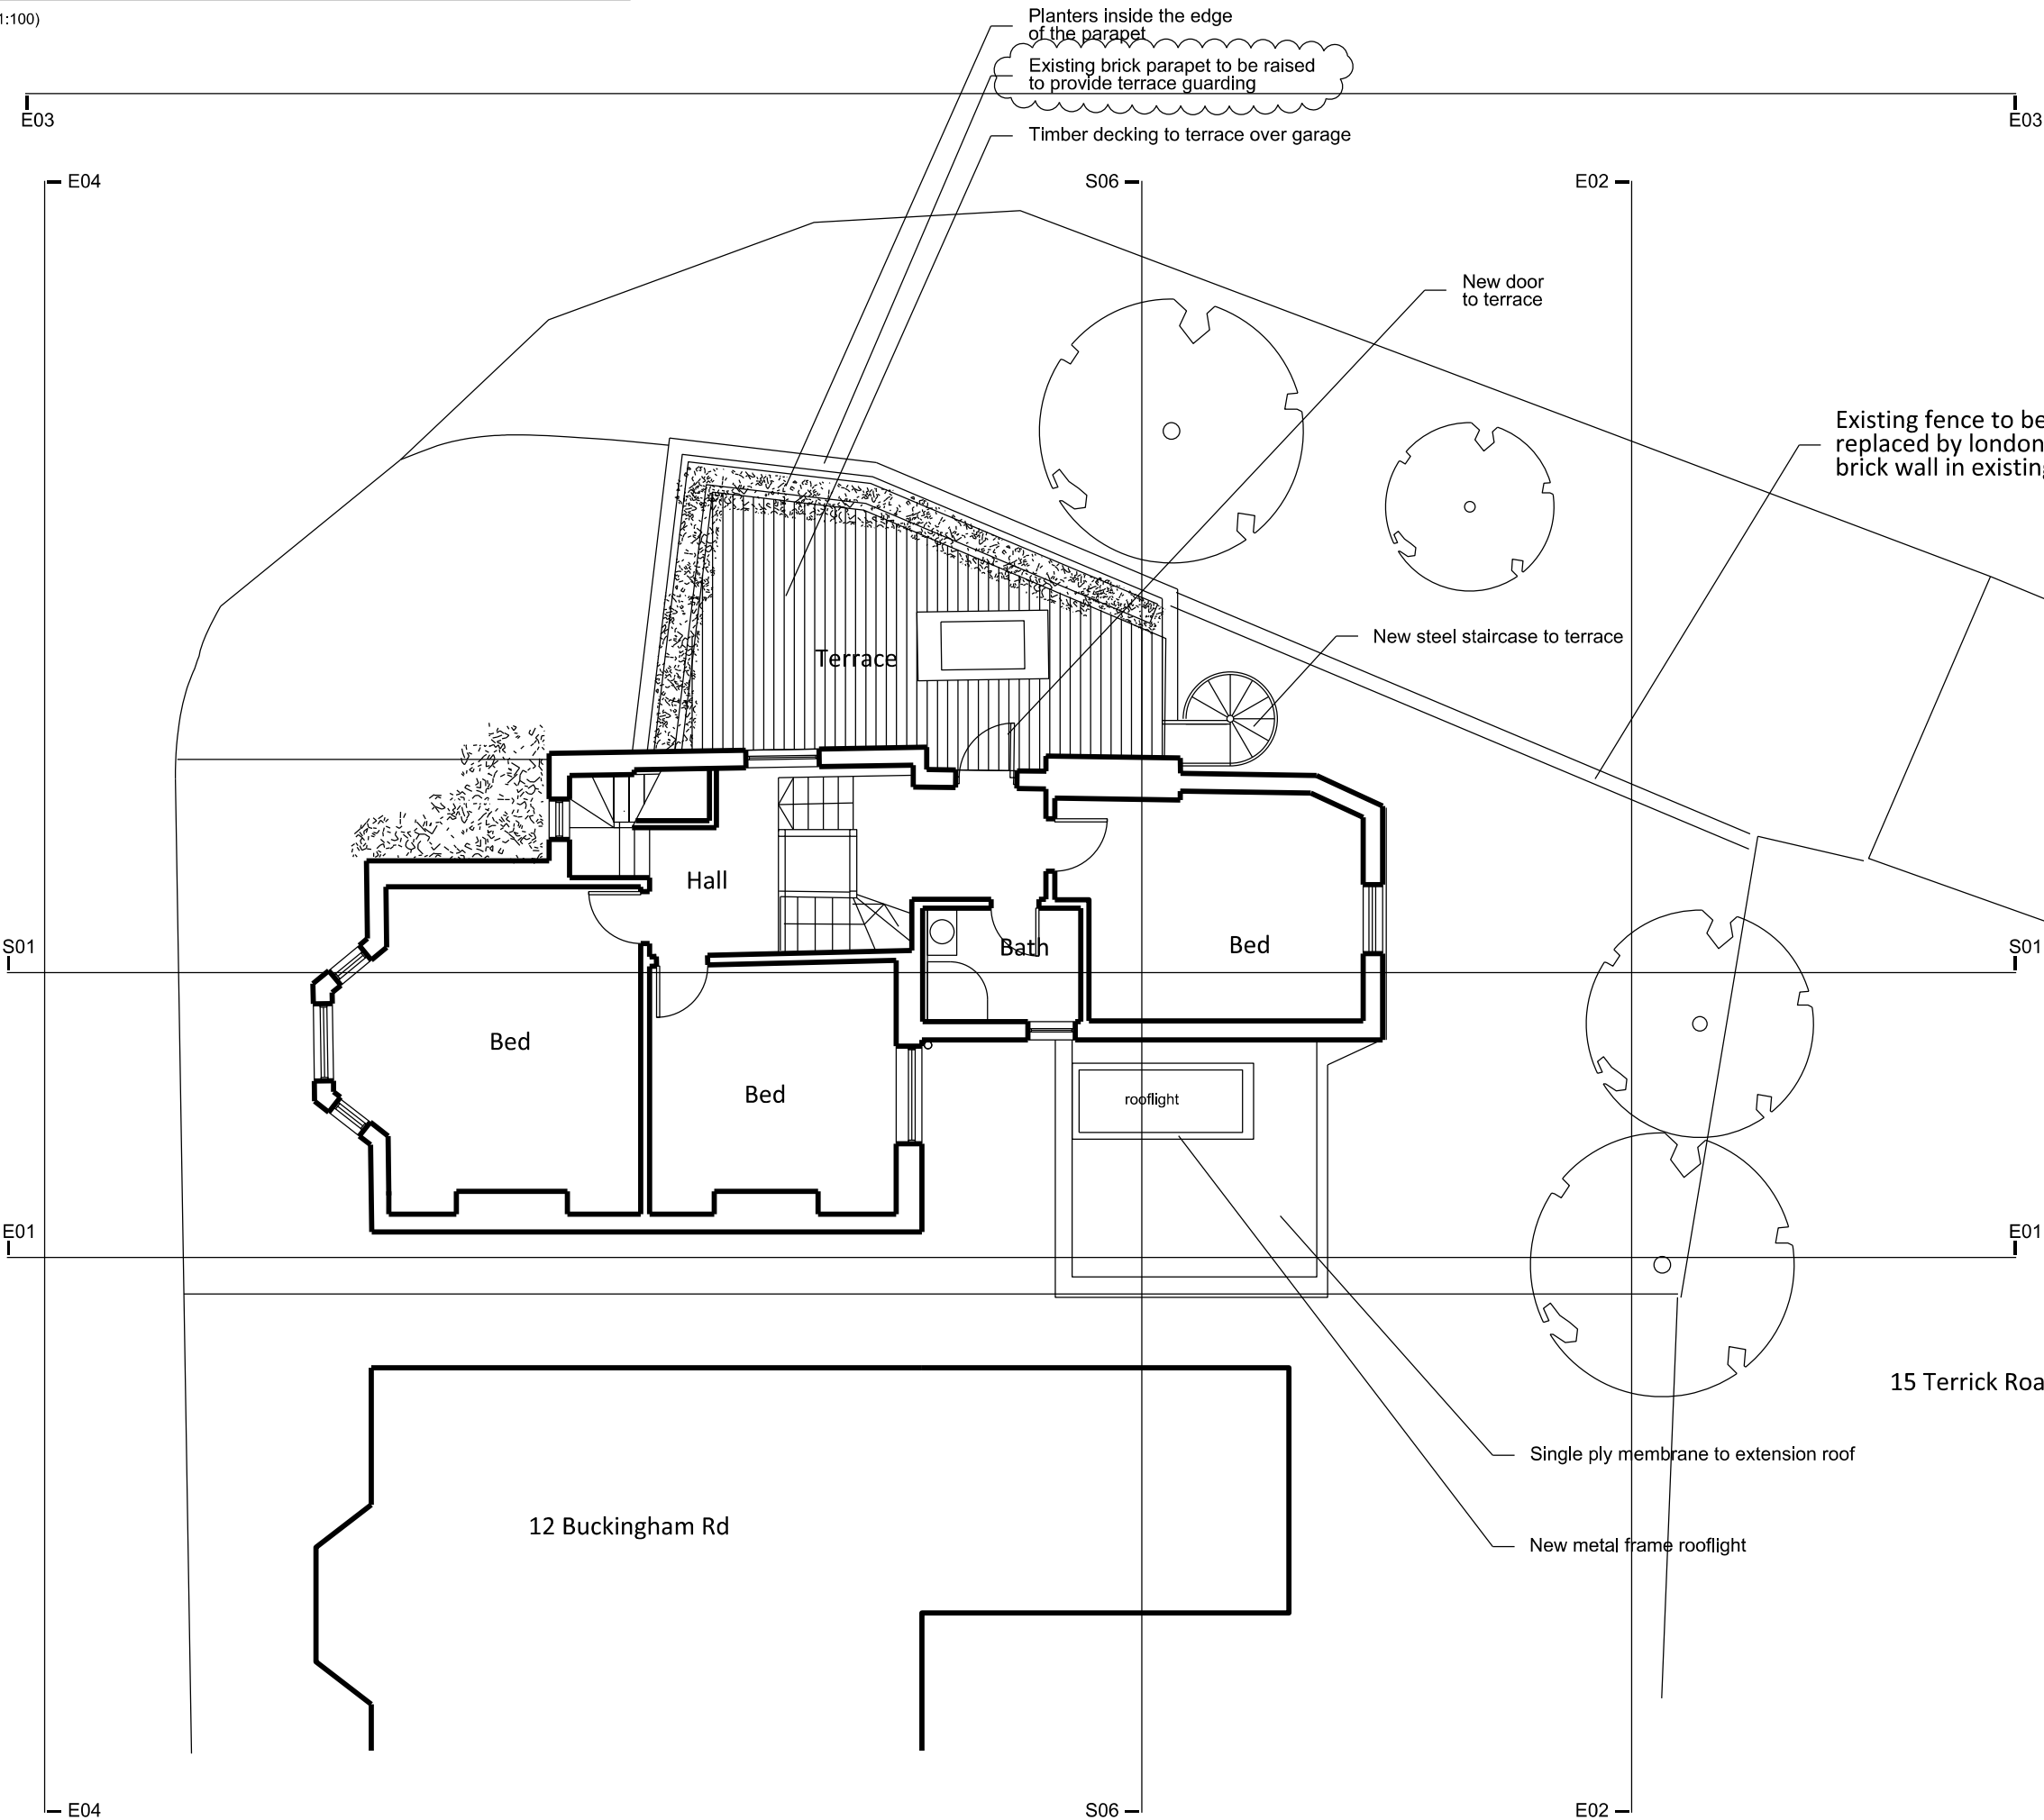


 

LYNDON
GOODE
ARCHITECTS

Lyndon Goode Architects Limited © 2012
For general enquires: studio@lyndongoode.com
For project enquiries: project@lyndongoode.com

Contractor to check and verify all building and site dimensions, levels and sewer invert levels at connection points before work starts.

This drawing is to be read and checked in conjunction with information provided by the engineers and other specialists.

Author: LG Check Author: DL

REV.	DATE	DESCRIPTION
01	07.09.18	Fence to adjacent land repositioned to existing location
02	07.09.18	Guarding to terrace to be provided by raising the existingparapet brickwork inlieu of metal balustrading

KEY

13 BUCKINGHAM ROAD

DRAWING TITLE
PROPOSED FIRST
FLOOR PLAN

SCALE
1:100 at A3

DRAWING NUMBER	REV.
02080 G2 00 001	02

DRAWING STATUS
ISSUE FOR PLANNING