




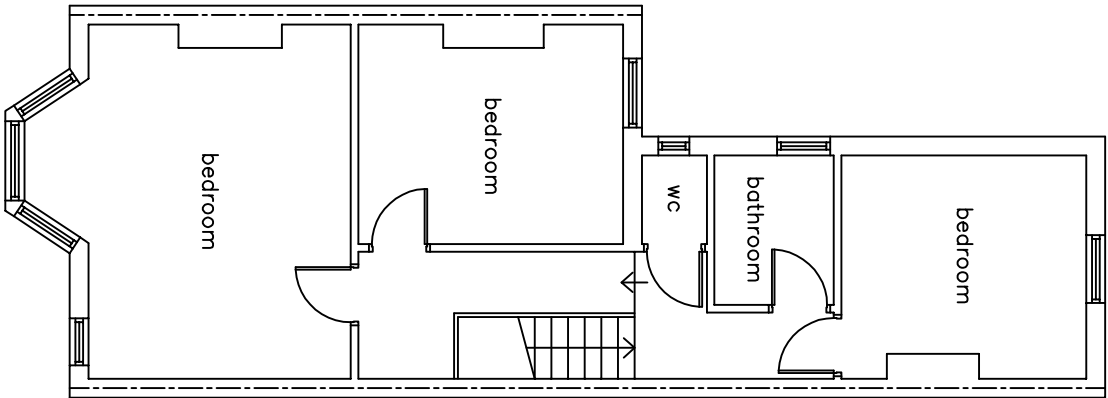


EXISTING FIRST FLOOR

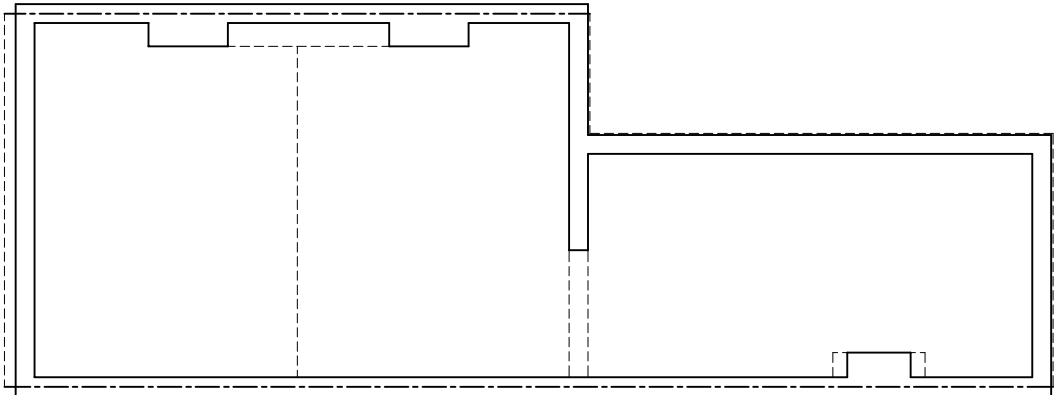


EXISTING LOFT

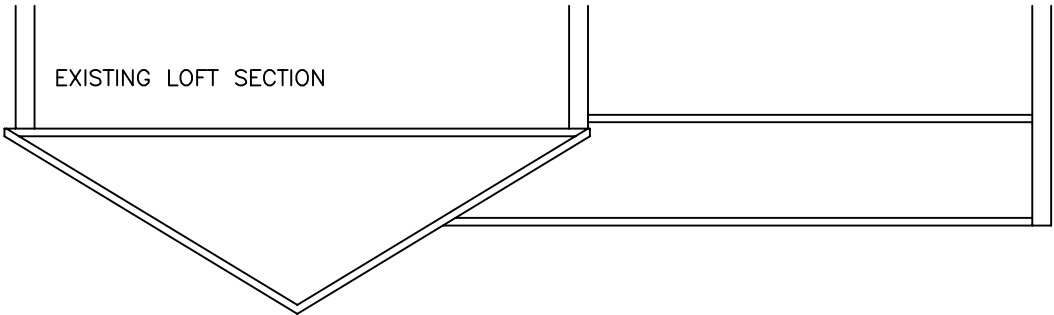


EXISTING LOFT SECTION

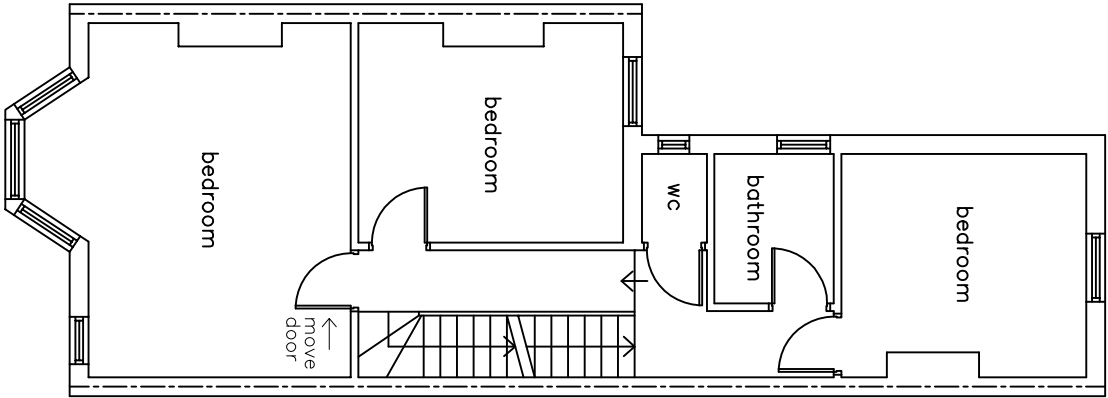

PROPOSED FIRST FLOOR

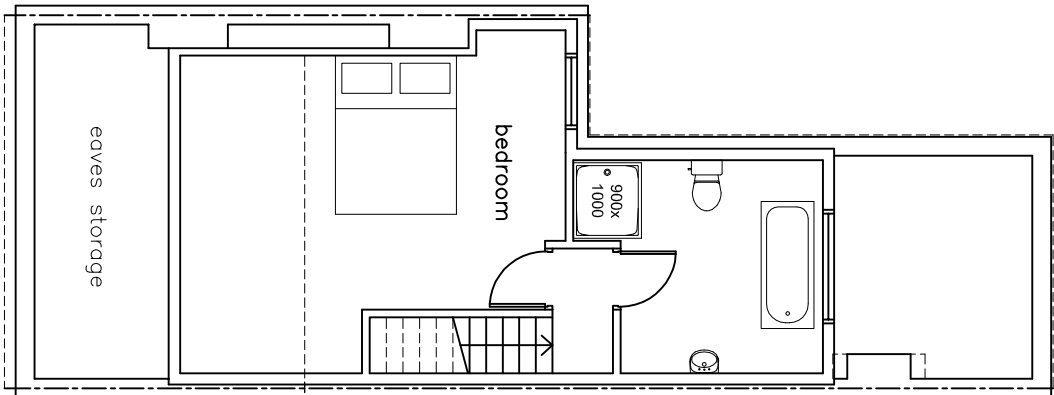



PROPOSED LOFT

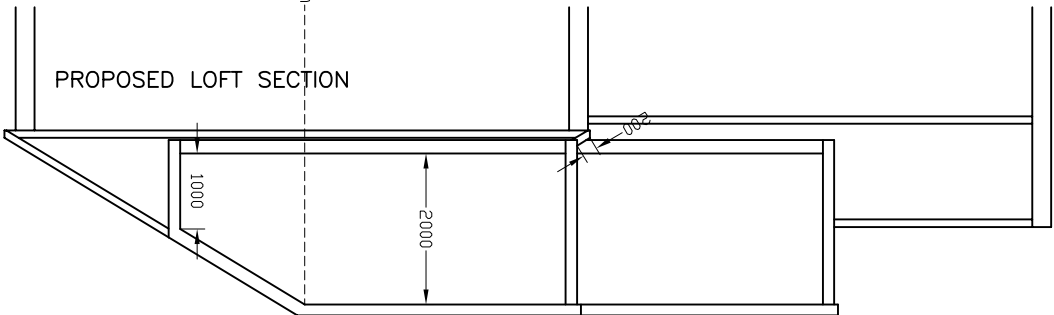


PROPOSED LOFT SECTION

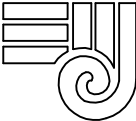


IONIC  www.ionicplans.co.uk T: 0208 245 3074		ADDRESS: 92 SHELBOURNE ROAD LONDON N17 9XY	
SCALE: 1:100	DATE: OCT 2023	DETAILS: REAR DORMER LOFT CONVERSION	
SIZE: A3	DRAWING NO: 92/01A		

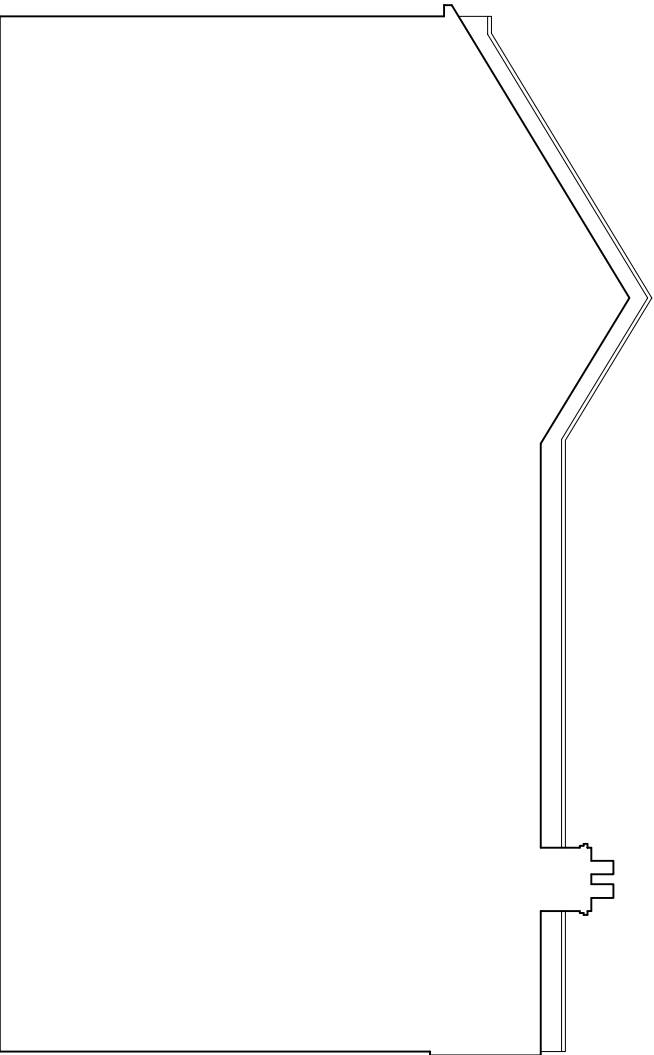


EXISTING SIDE ELEVATION

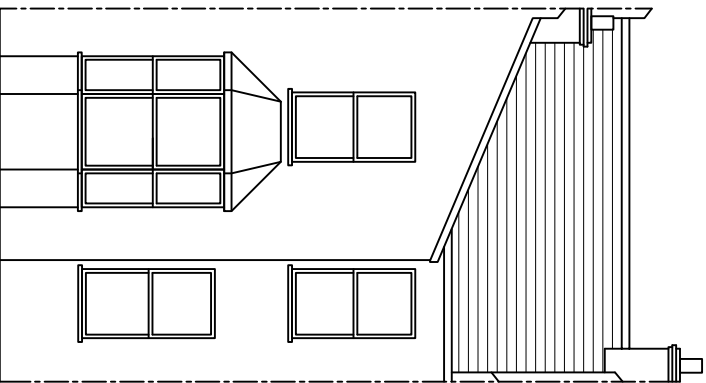


EXISTING REAR ELEVATION

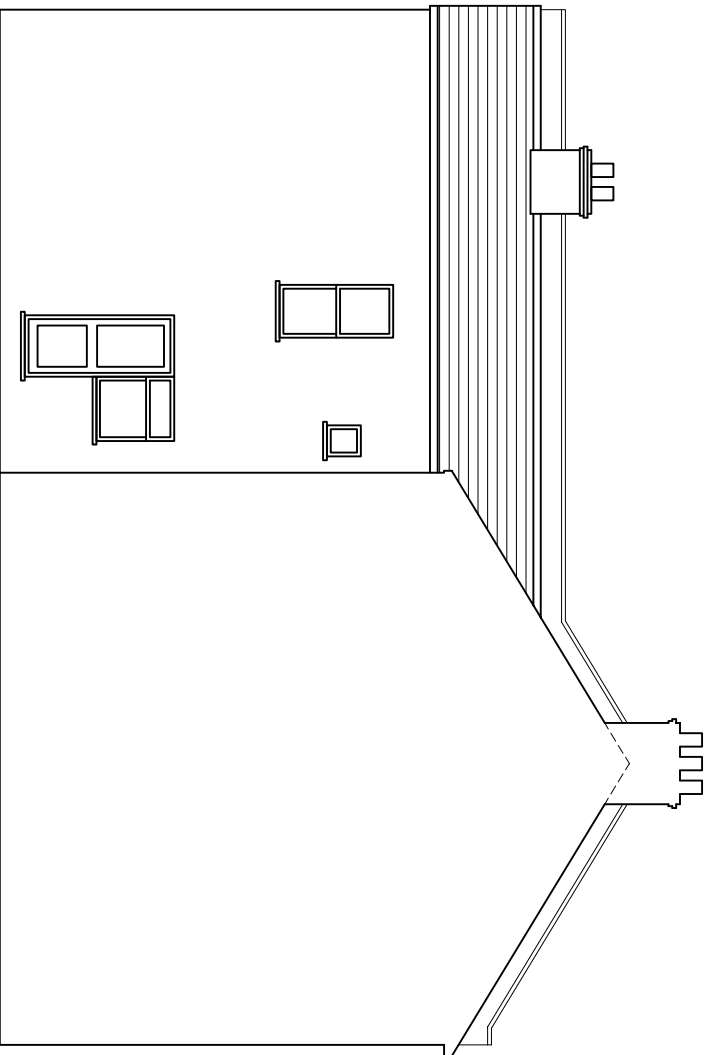


EXISTING SIDE ELEVATION

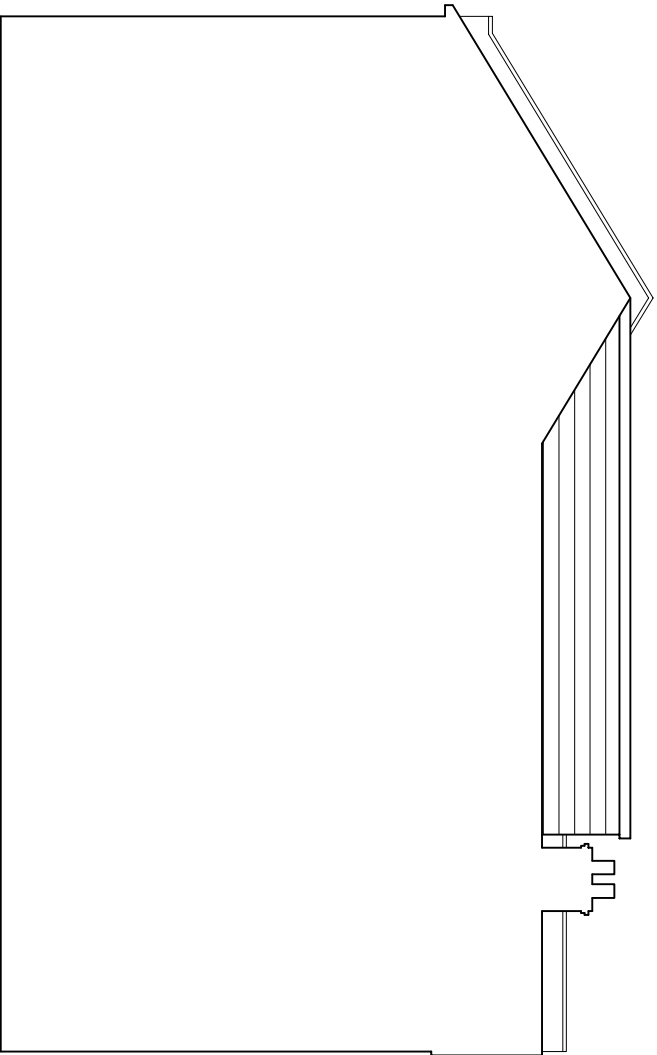

PROPOSED SIDE ELEVATION
materials to match existing

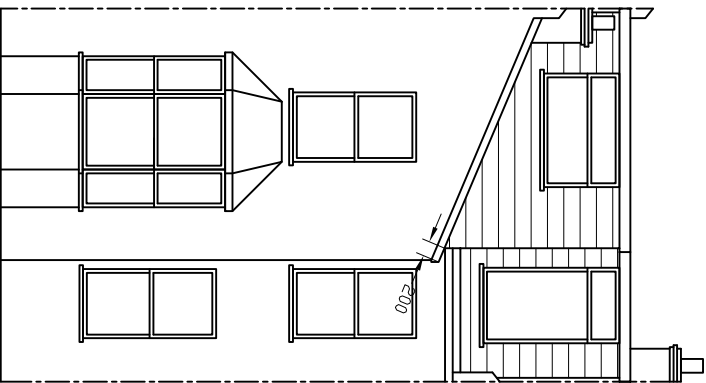

PROPOSED REAR ELEVATION
materials to match existing

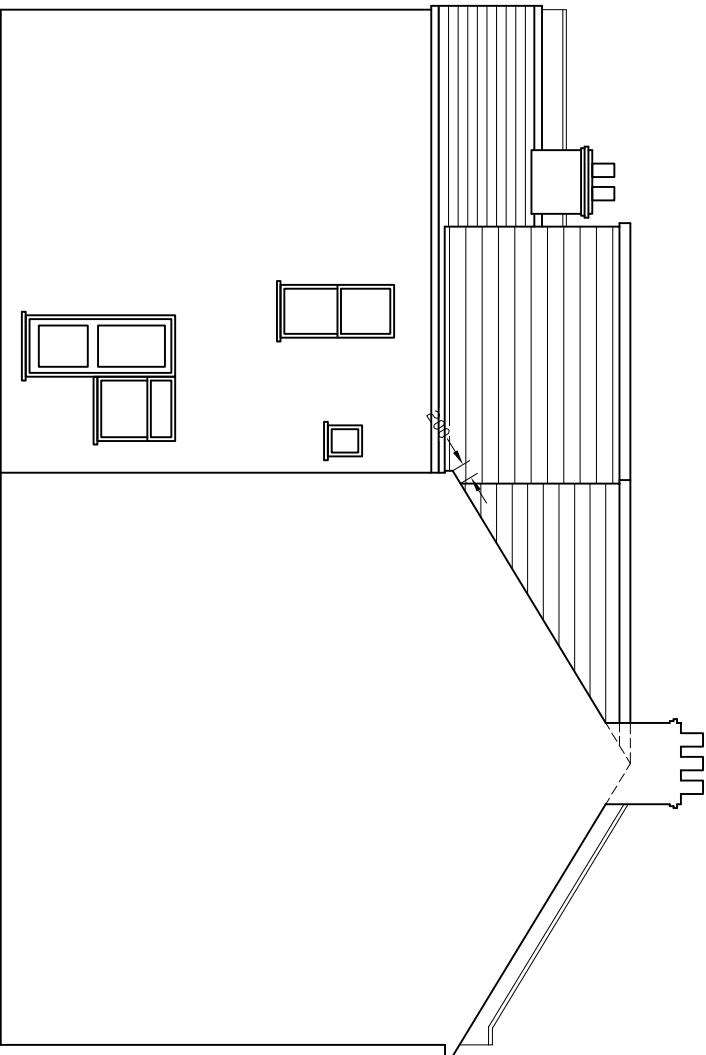

PROPOSED SIDE ELEVATION
materials to match existing



www.ionicplns.co.uk
T: 0208 245 3074

ADDRESS: 92 SHELBOURNE ROAD
LONDON
N17 9XY

DETAILS: REAR DORMER
LOFT CONVERSION

SCALE: 1:100 DATE: OCT 2023 SIZE: A3 DRAWING NO: 92/02A