




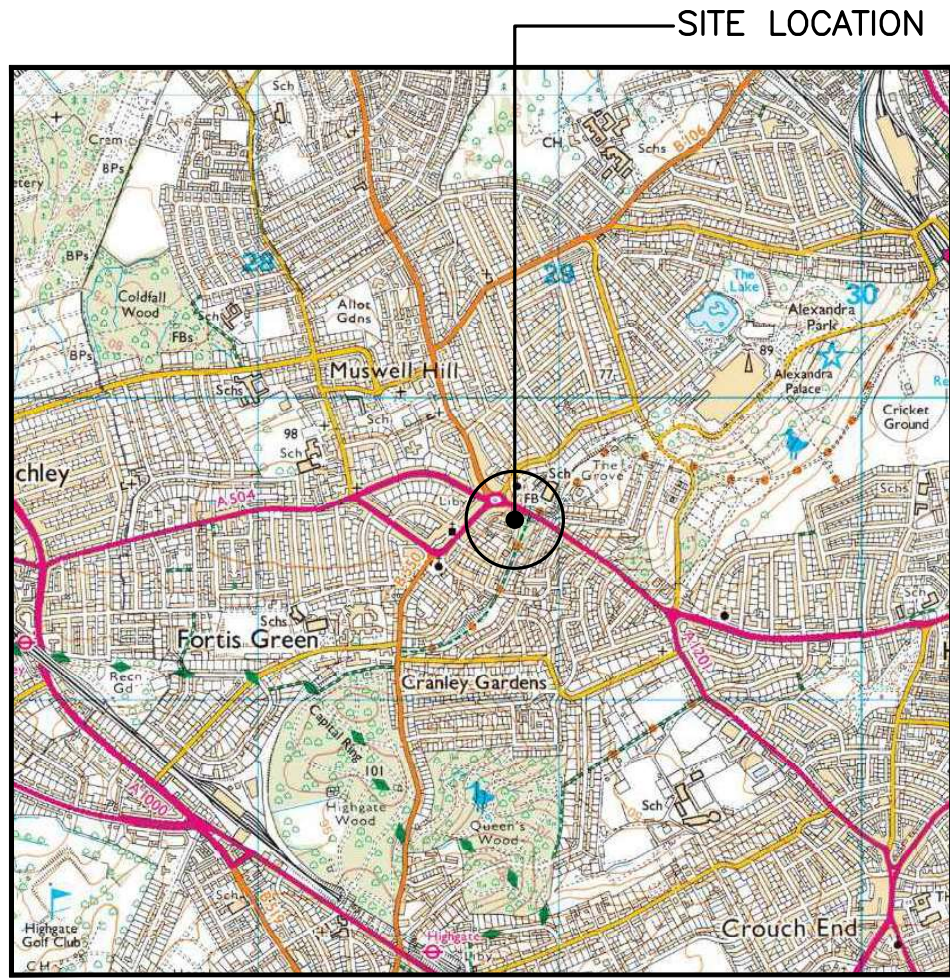

SITE LOCATION
(Scale 1:25000)
Ordnance Survey map extract
based upon Landranger map series
with the permission of the controller of
His Majesty's Stationery Office
Licence no. 0100023487
Crown copyright.

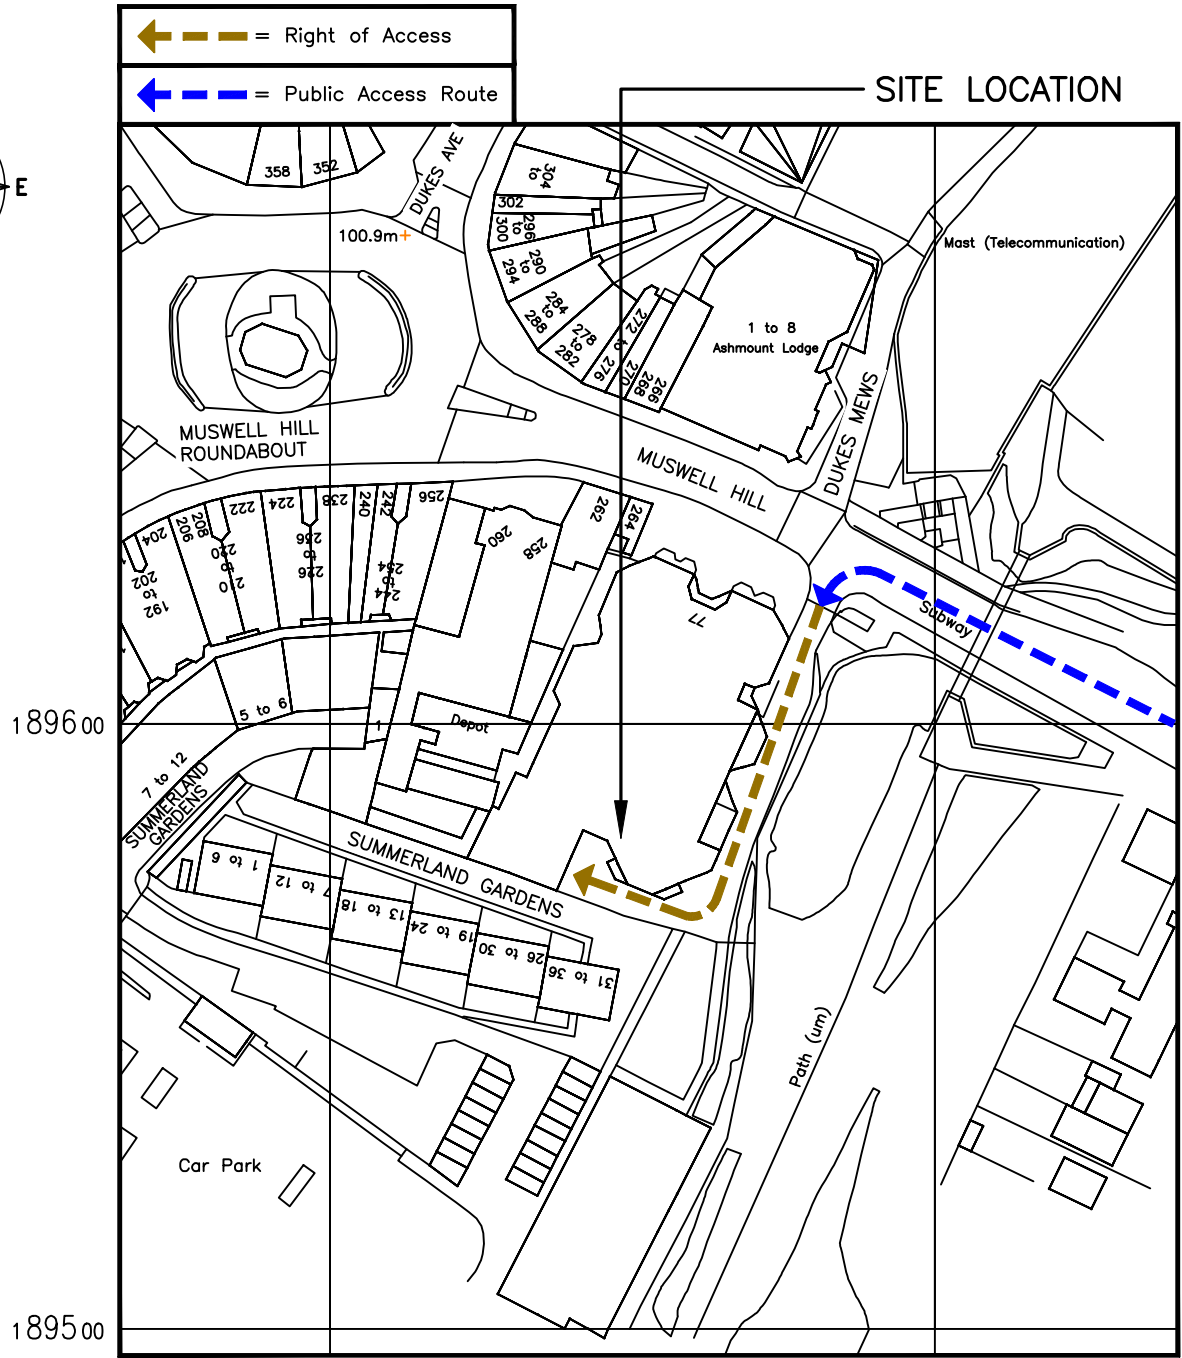

SITE PHOTOGRAPH

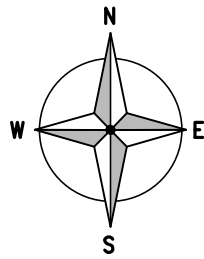

DETAILED SITE LOCATION
(Scale 1:1250)
Based upon Ordnance Survey map extract
with the permission of the Controller of
His Majesty's Stationery Office.
Crown copyright.
Licence No. 100020449

These drawings comply with VF Non-Standard ICNIRP guidelines
Designed in accordance with Cornerstone documents: SDN0007 v1.0 & SDN0009 v6.0

Non-Standard Reason
PUBLIC ICNIRP TILT RESTRICTED TO 12 DEGREE IN SECTOR 1 TO AVOID CLASH WITH THE HOST BUILDING WINDOWS

ALL DIMENSIONS ARE IN mm UNLESS NOTED OTHERWISE

N.G.R | E: 528852 N: 189569

DIRECTIONS TO SITE:
LEAVE THE M1 AT JUNCTION 2, THEN MERGE
ONTO THE A1, AT HENTYS CORNER CONTINUE
FORWARD ONTO THE A406 THEN TAKE LEFT
HAND LANE AND CONTINUE FORWARD ONTO
THE A406. BRANCH LEFT, THEN AT TRAFFIC
SIGNALS TURN LEFT ONTO THE A1000. AT
THE BALD FACED STAG PUBLIC HOUSE,
TRAFFIC SIGNALS TURN LEFT ONTO THE
A504, THEN AT THE ROUNDABOUT TAKE THE
3RD EXIT ONTO THE A504. THE SITE IS
LOCATED ON THE LEFT HAND SIDE AFTER
APPROXIMATELY 50M.

NOTES:

A	Issued for Construction	ASE	FD	16.10.23
REV	MODIFICATION	BY	CH	DATE




Cell Name	Opt.
MUSWELL HILL EAST	A

Cell ID No		
CORNERSTONE	VF	VMO2
E329069		
138538_28	78293_19	037115

Site Address / Contact Details		
MUSWELL HILL EAST 77 MUSWELL HILL LONDON N10 3PJ		

Drawing Title: SITE LOCATION MAPS		
Purpose of issue:	CONSTRUCTION	Dwg Rev:
Drawing Number:	100	A

Surveyed By: FD		Original Sheet Size: A3		Pack Issue
Drawn: ASE	Date: 16.10.23	Checked: FD	Date: 16.10.23	A

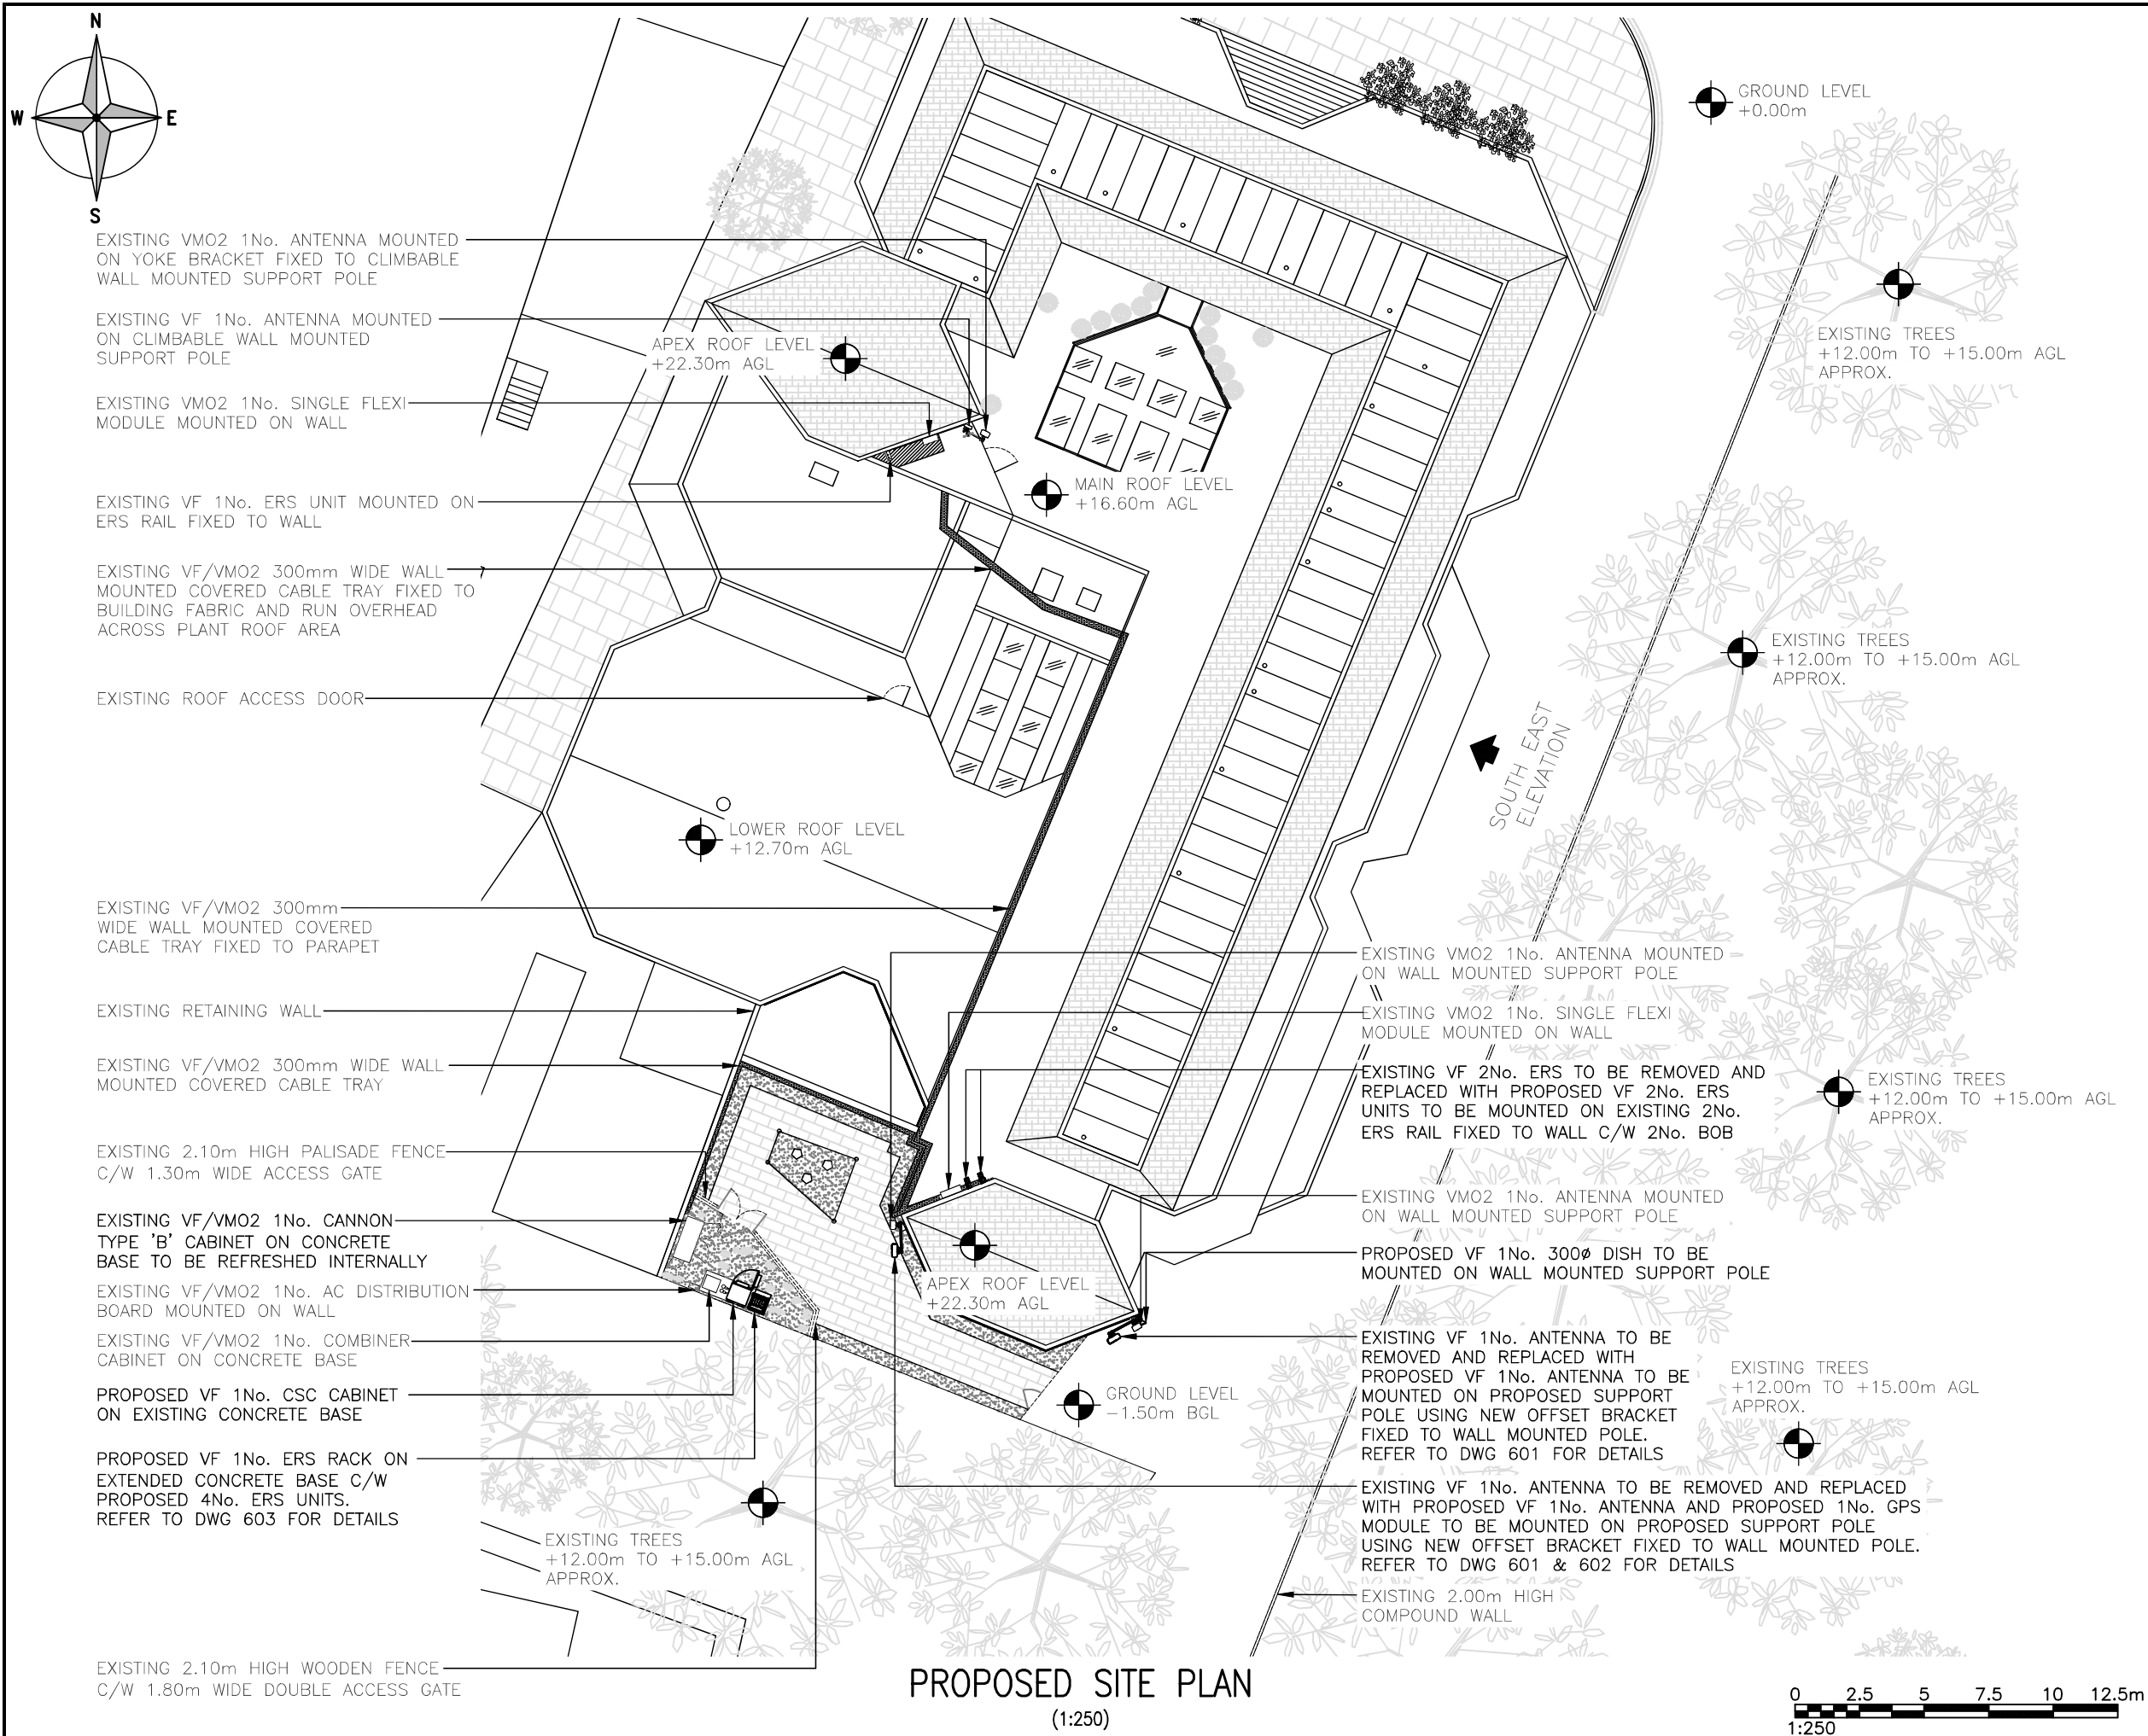

ALL DIMENSIONS ARE IN mm UNLESS NOTED OTHERWISE

N.G.R

E: 528852

N: 189569

NOTES:

A	Issued for Construction	ASE	FD	16.10.23
REV	MODIFICATION	BY	CH	DATE

waldon

A part of MGroupServices

cornerstone

Cell Name			Opt.
MUSWELL HILL EAST			A
Cell ID No			
CORNERSTONE	VF	VMO2	
E329069			
138538_28	78293_19	037115	


Site Address / Contact Details

MUSWELL HILL EAST
77 MUSWELL HILL
LONDON
N10 3PJ

Drawing Title:
PROPOSED SITE PLAN

Purpose of issue:		Dwg Rev:		
CONSTRUCTION				
Drawing Number:				
201		A		
Surveyed By:	Original Sheet Size:	Pack Issue:		
FD	A3			
Drawn:	Date:	Checked:	Date:	
ASE	16.10.23	FD	16.10.23	A

SDNT0005 Version 1.3

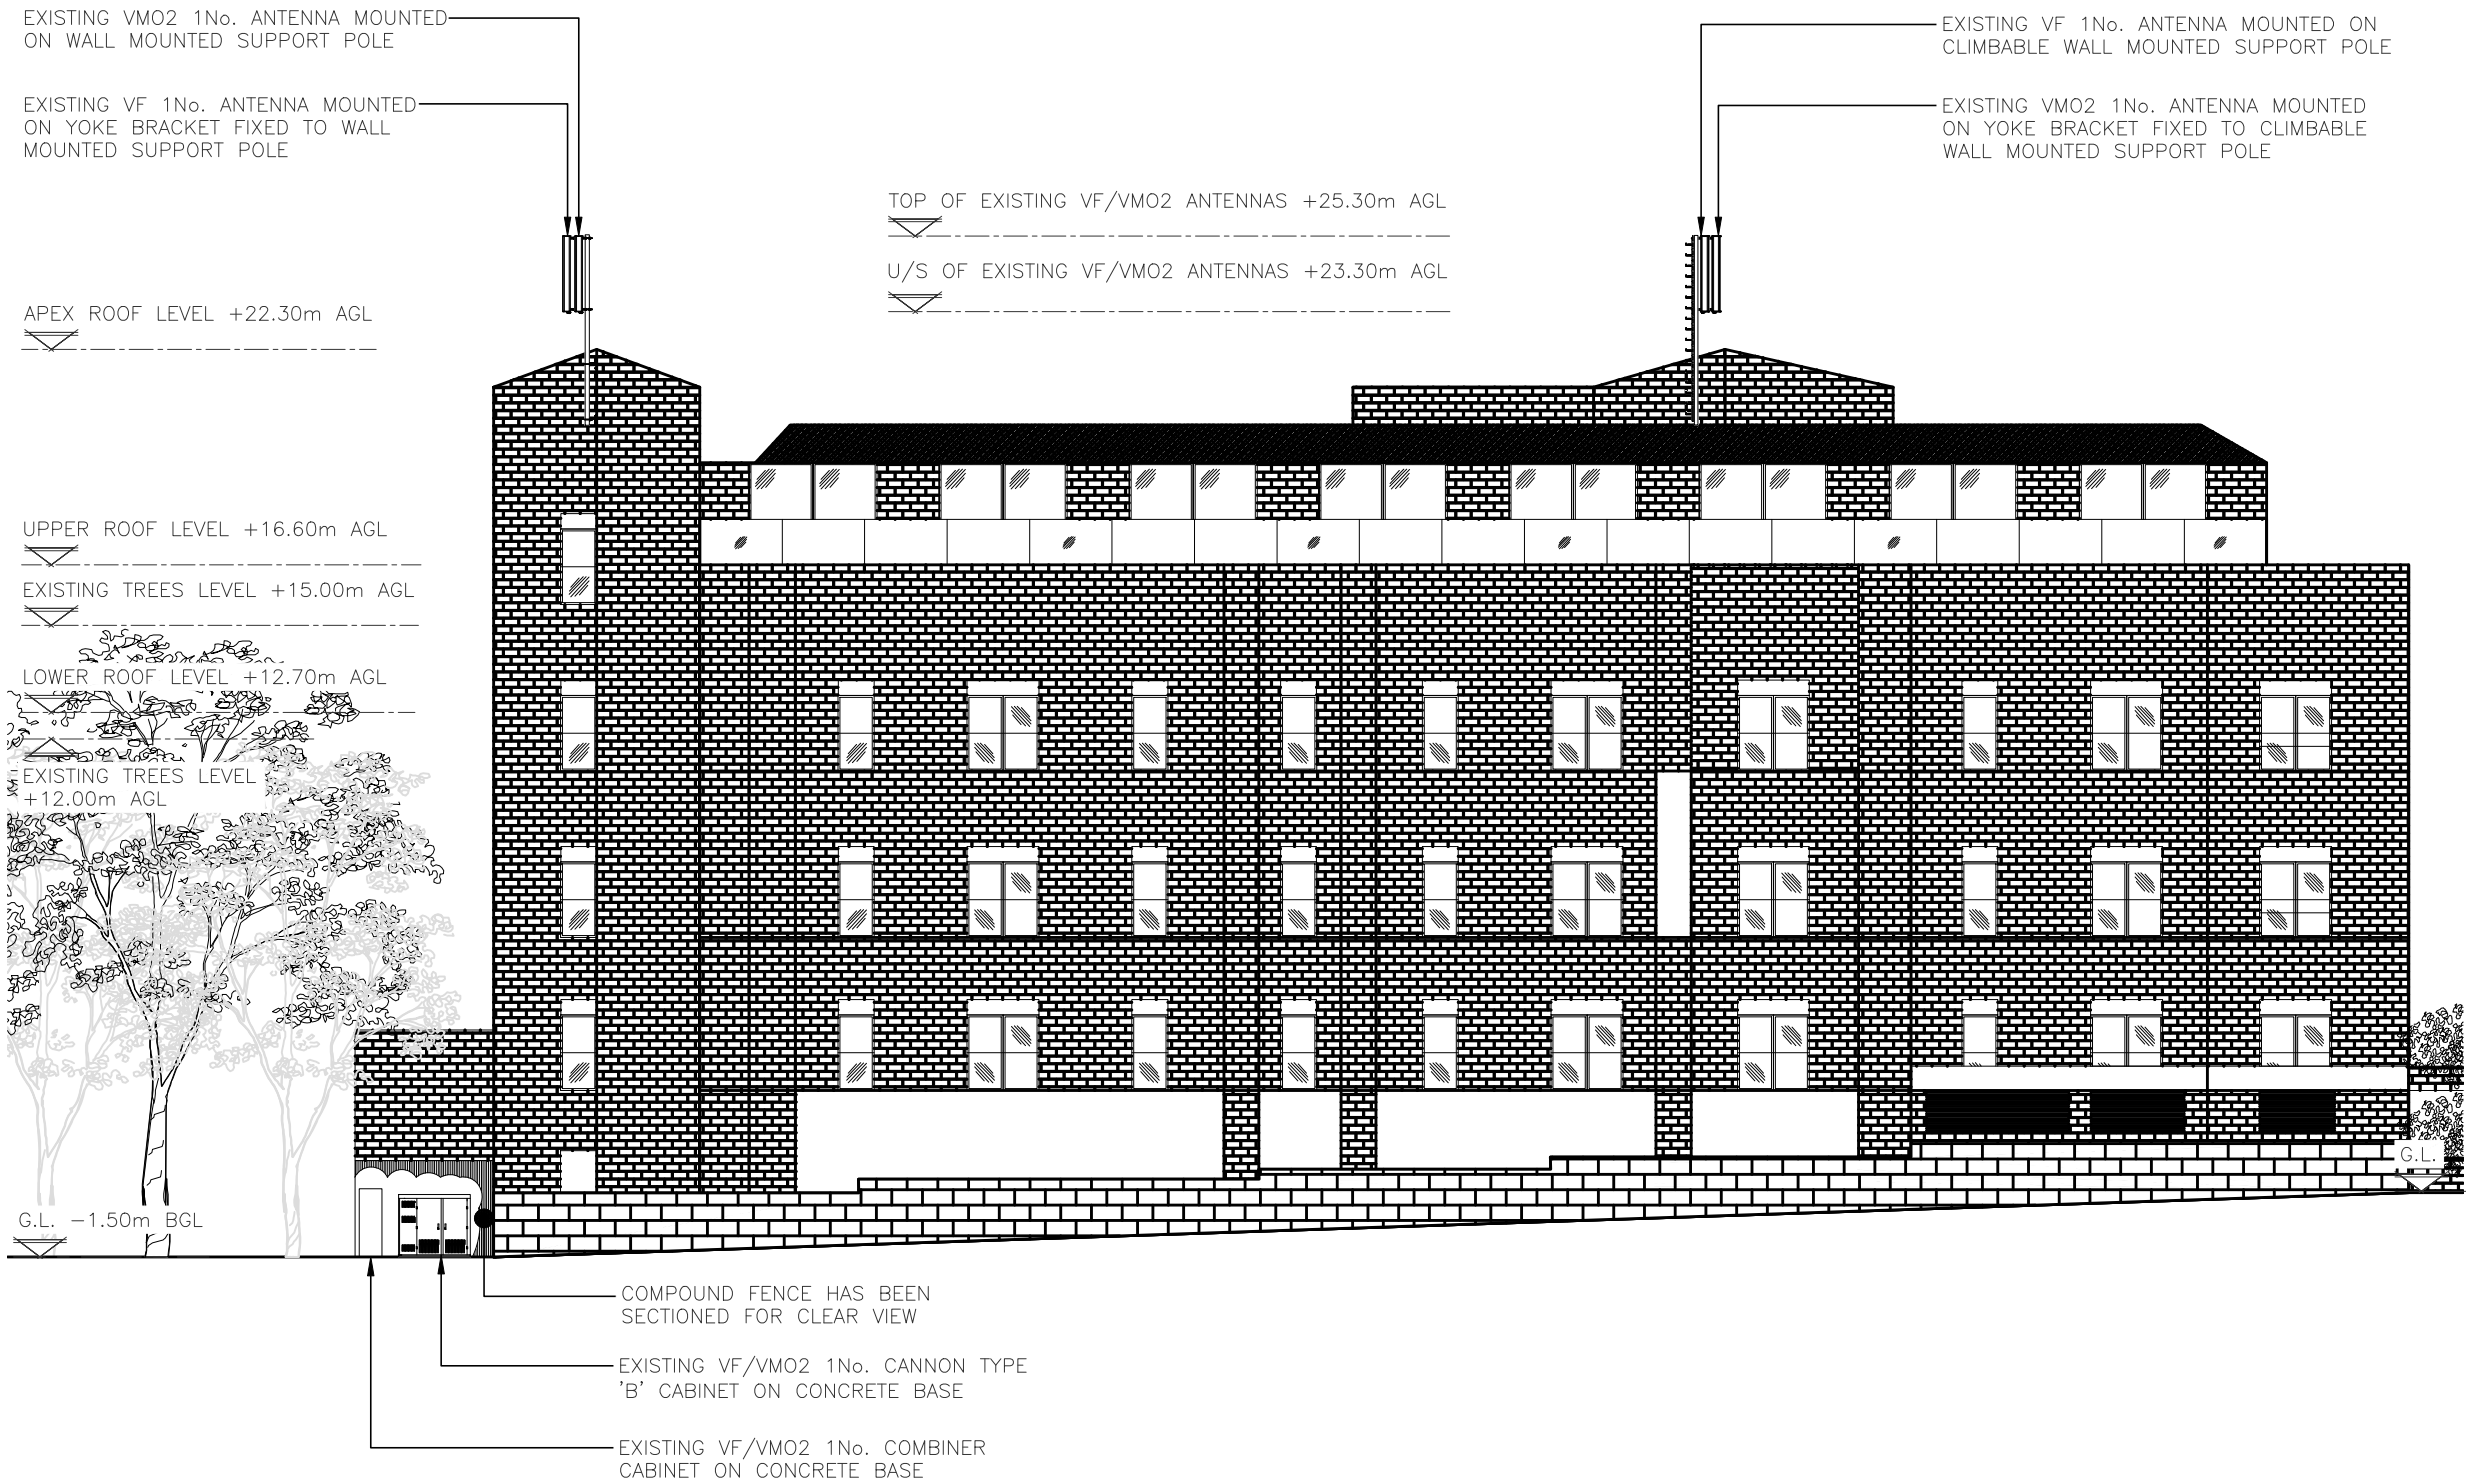

EXISTING SOUTH EAST ELEVATION
(1:200)

ALL DIMENSIONS ARE IN mm UNLESS NOTED OTHERWISE

N.G.R | E: 528852 | N: 189569

NOTES:


A	Issued for Construction	ASE	FD	16.10.23
REV	MODIFICATION	BY	CH	DATE




Cell Name		Opt.
MUSWELL HILL EAST		A
Cell ID No		
CORNERSTONE	VF	VMO2
E329069		
138538_28	78293_19	037115

Site Address / Contact Details	
MUSWELL HILL EAST 77 MUSWELL HILL LONDON N10 3PJ	

Drawing Title:		EXISTING SITE ELEVATION	
Purpose of issue:		CONSTRUCTION	Dwg Rev:
Drawing Number:		300	A
Surveyed By:	FD	Original Sheet Size:	A3
Drawn:	ASE	Checked:	FD
Date:	16.10.23	Date:	16.10.23
		Pack Issue:	A

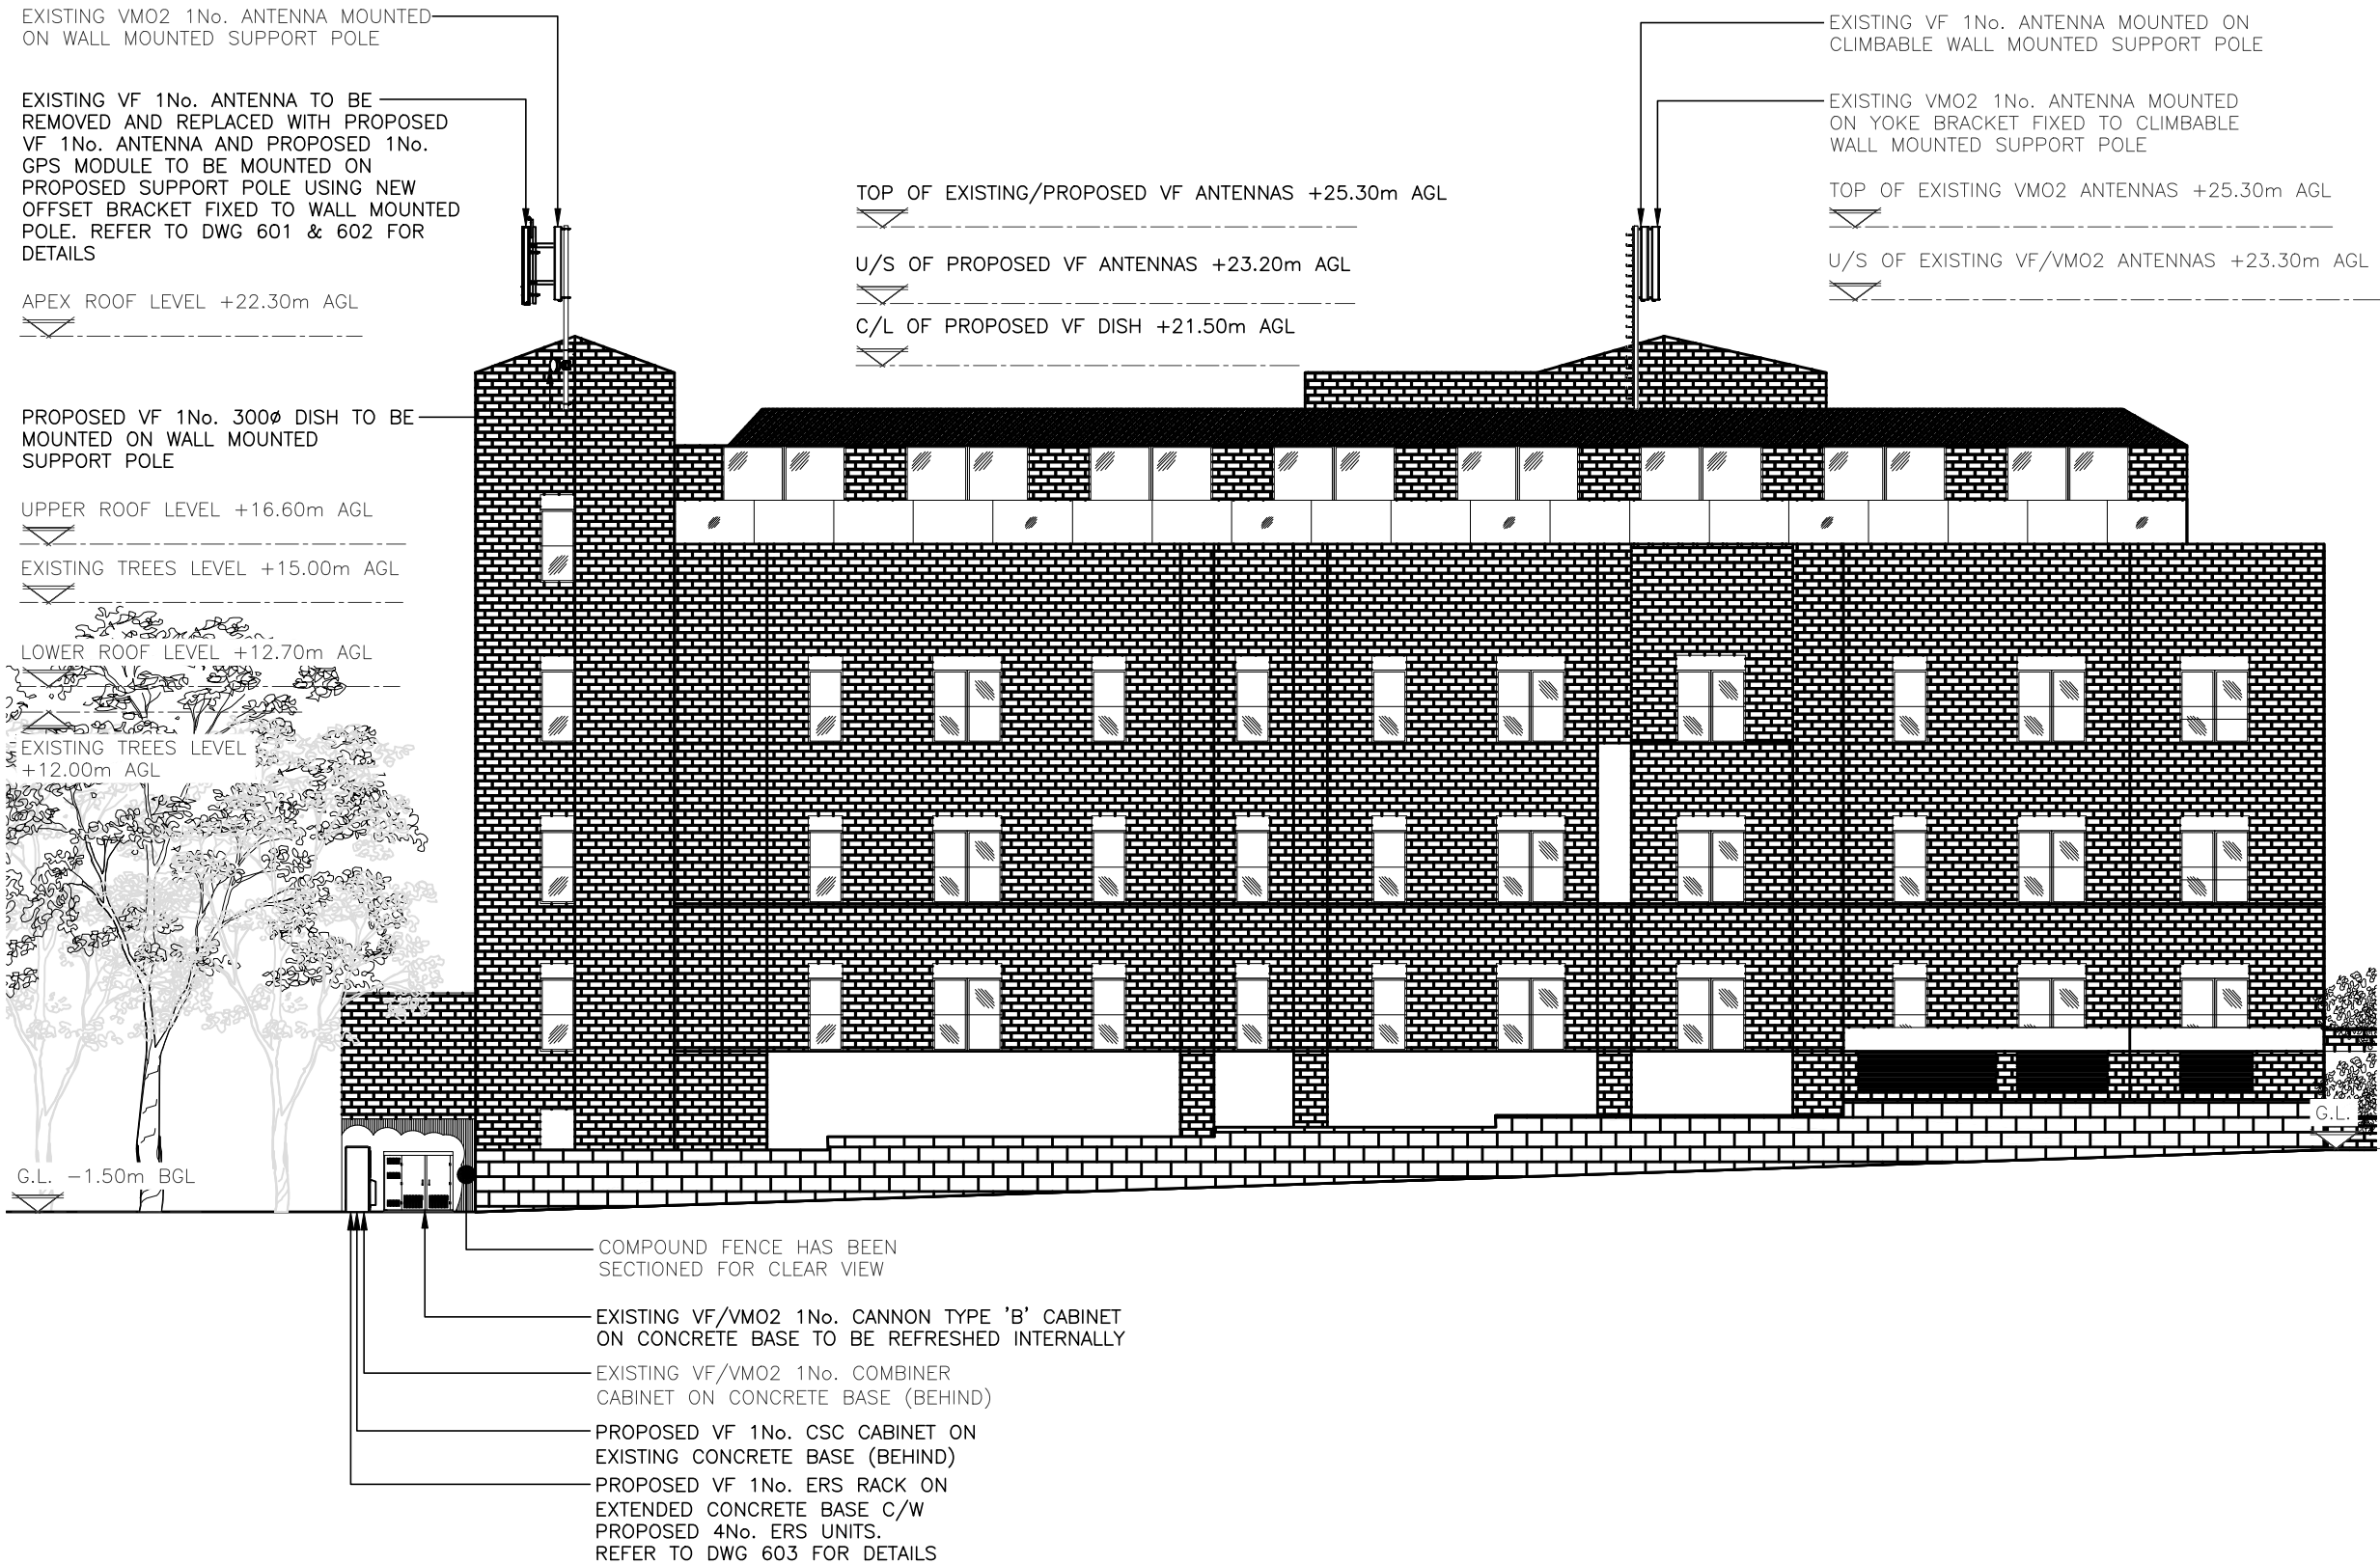

PROPOSED SOUTH EAST ELEVATION
(1:200)

 

These drawings comply with VF Non-Standard ICNIRP guidelines
Designed in accordance with Cornerstone documents: SDN0007 v1.0 & SDN0009 v6.0

Non-Standard Reason
PUBLIC ICNIRP TILT RESTRICTED TO 12 DEGREE IN SECTOR 1 TO AVOID CLASH WITH THE HOST BUILDING WINDOWS

ALL DIMENSIONS ARE IN mm UNLESS NOTED OTHERWISE

N.G.R | E: 528852 N: 189569

NOTES:

A	Issued for Construction	ASE	FD	16.10.23
REV	MODIFICATION	BY	CH	DATE



Cell Name	Opt.
MUSWELL HILL EAST	A

Cell ID No		
CORNERSTONE	VF	VMO2
E329069		
138538_28	78293_19	037115

Site Address / Contact Details		
MUSWELL HILL EAST 77 MUSWELL HILL LONDON N10 3PJ		

Drawing Title: PROPOSED SITE ELEVATION				
Purpose of issue: CONSTRUCTION				Dwg Rev:
Drawing Number: 301				A
Surveyed By: FD		Original Sheet Size: A3		Pack Issue:
Drawn: ASE	Date: 16.10.23	Checked: FD	Date: 16.10.23	A