



DESIGN SQUARED
ARCHITECTS

Copyright in design and this drawing is the property of Resi and Design Squared.

Reproduction in whole or in part is forbidden without written sanction of Resi and Design Squared.

All dimensions to be cross-checked on site prior to completing a Building Regulations package, structural engineering, the party wall process and construction.

Print to scale (as actual size)

NOTES

Revision

Rev	Notes	Date
-	Preliminary Issue	06/10/2023
A	Planning Issue	11/10/2023

KEY

	Boundary lines
	Proposed walls
	Existing walls
	Existing removed
	Proposed rooflight
	Proposed beam
	Proposed drainage
	1.8m head height
	1.5m head height

JOB TITLE

Proposed outbuilding and all associated works at 6 Bedford Road, London N15 4HA

STATUS

Planning

DRAWING TITLE

Existing Ground Floor Plan

CLIENT

Caroline Murphy

SCALE

1:100 at A3

DRAWN

HD


DATE

Oct 2023

CHECKED

NS

DRAWING NO. 205757 - 01 - 101A

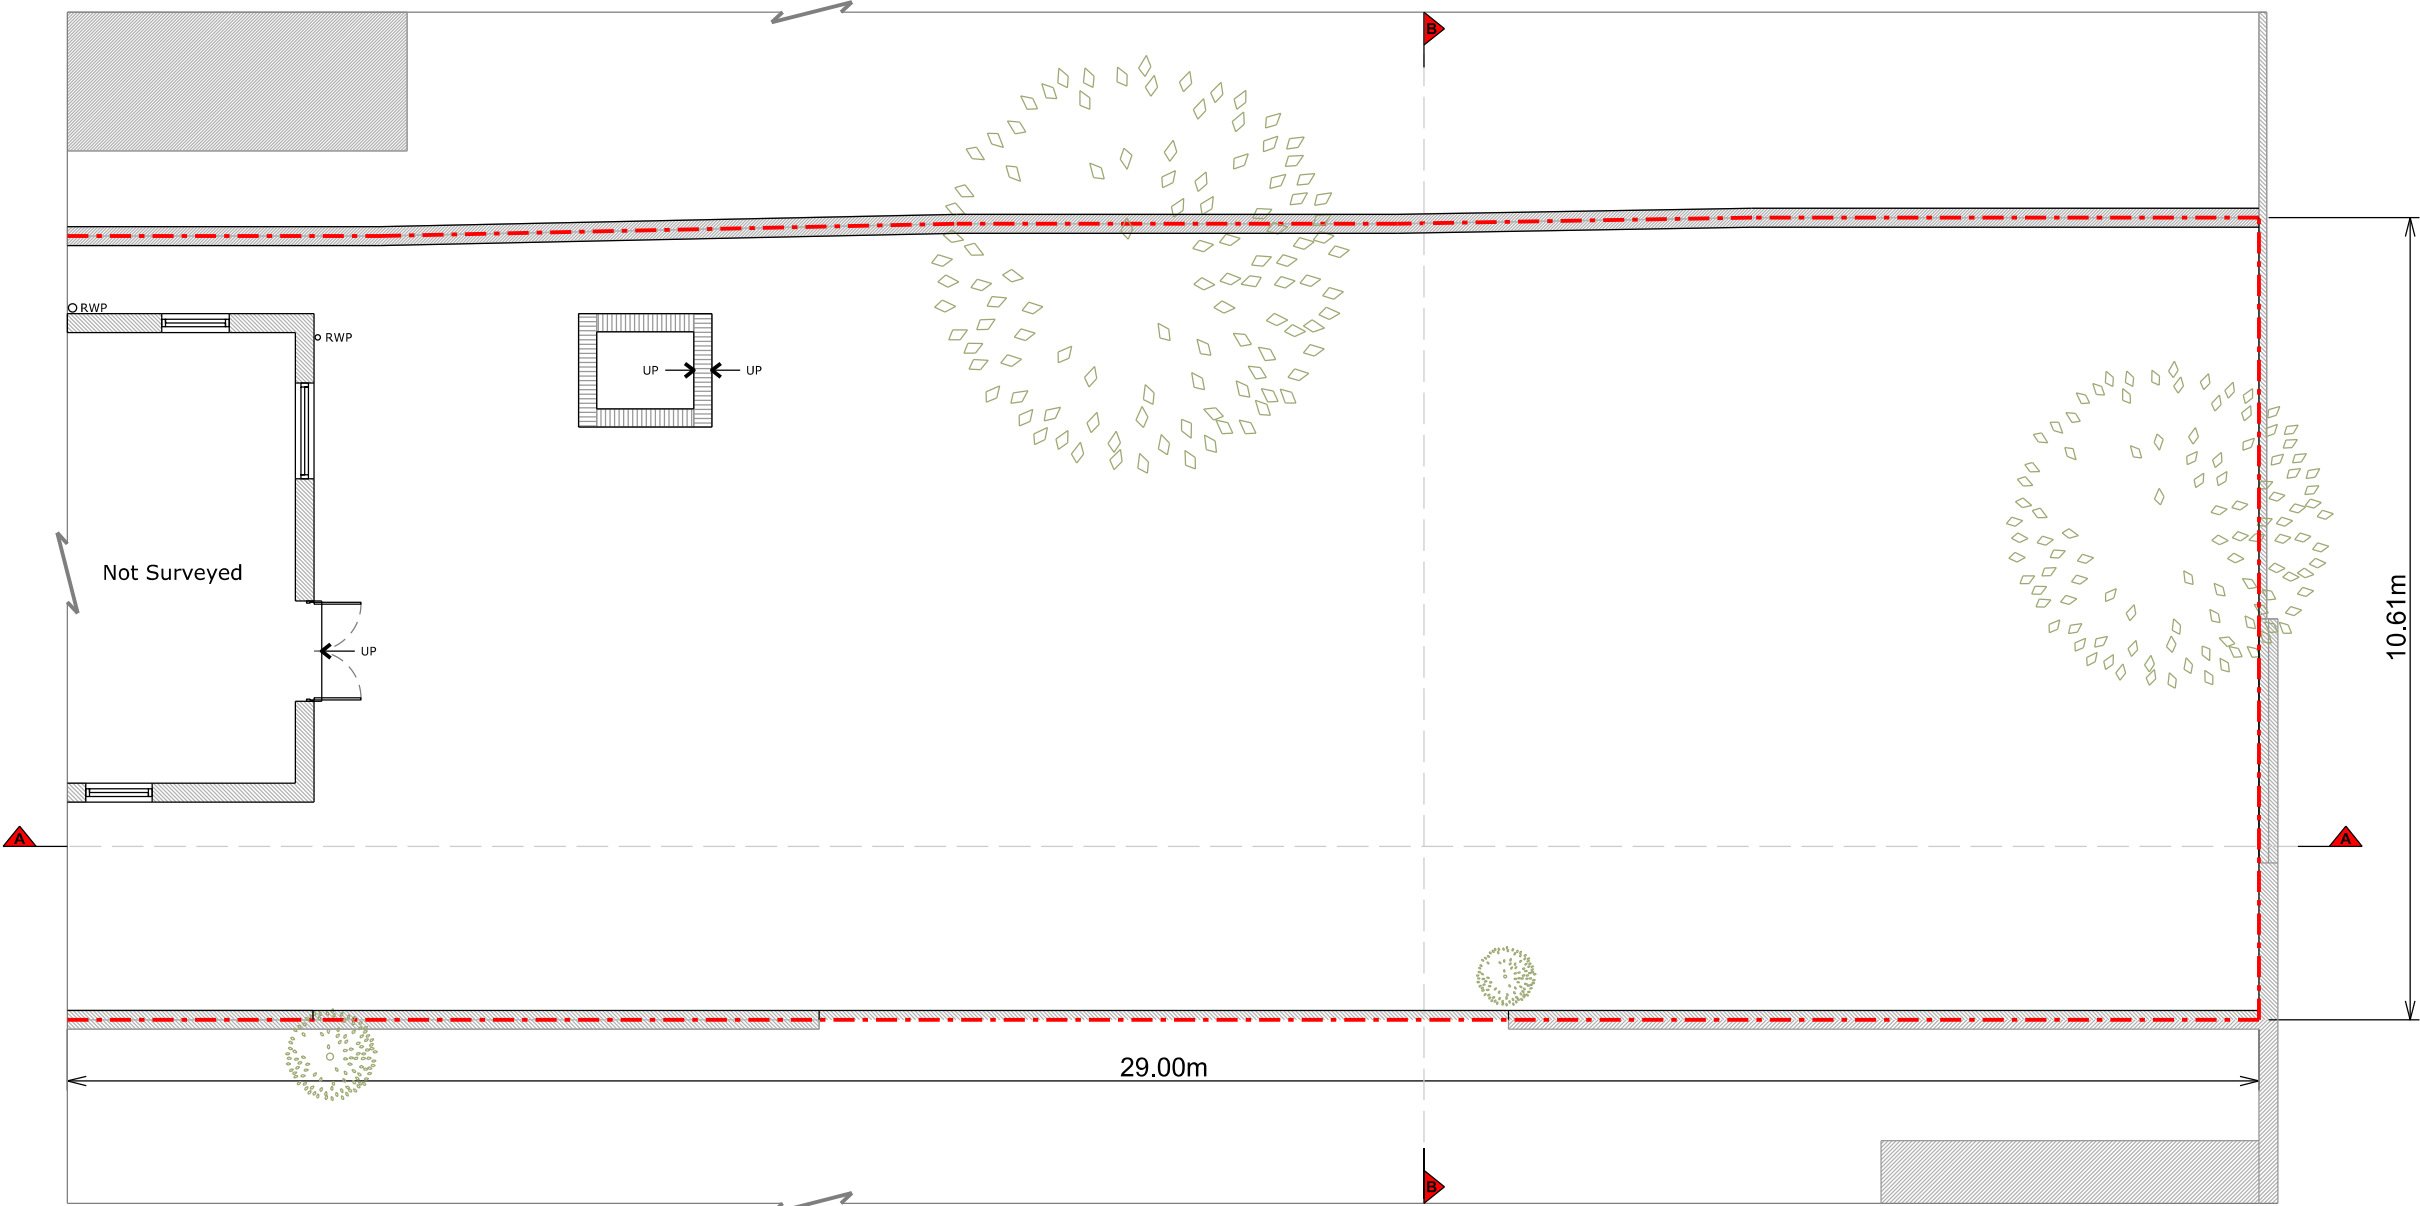

Ground Floor Plan



DESIGN SQUARED
ARCHITECTS

Copyright in design and this drawing is the property of Resi and Design Squared.

Reproduction in whole or in part is forbidden without written sanction of Resi and Design Squared.

All dimensions to be cross-checked on site prior to completing a Building Regulations package, structural engineering, the party wall process and construction.

Print to scale (as actual size)

NOTES

Revision

Rev	Notes	Date
-	Preliminary Issue	06/10/2023
A	Planning Issue	11/10/2023

KEY

	Boundary lines
	Proposed walls
	Existing walls
	Existing removed
	Proposed rooflight
	Proposed beam
	Proposed drainage
	1.8m head height
	1.5m head height

JOB TITLE

Proposed outbuilding and all associated works at 6 Bedford Road, London N15 4HA

STATUS

Planning

DRAWING TITLE

Existing Roof Plan

CLIENT

Caroline Murphy

SCALE

1:100 at A3

DRAWN

HD


DATE

Oct 2023

CHECKED

NS

DRAWING NO. 205757 - 01 - 102A

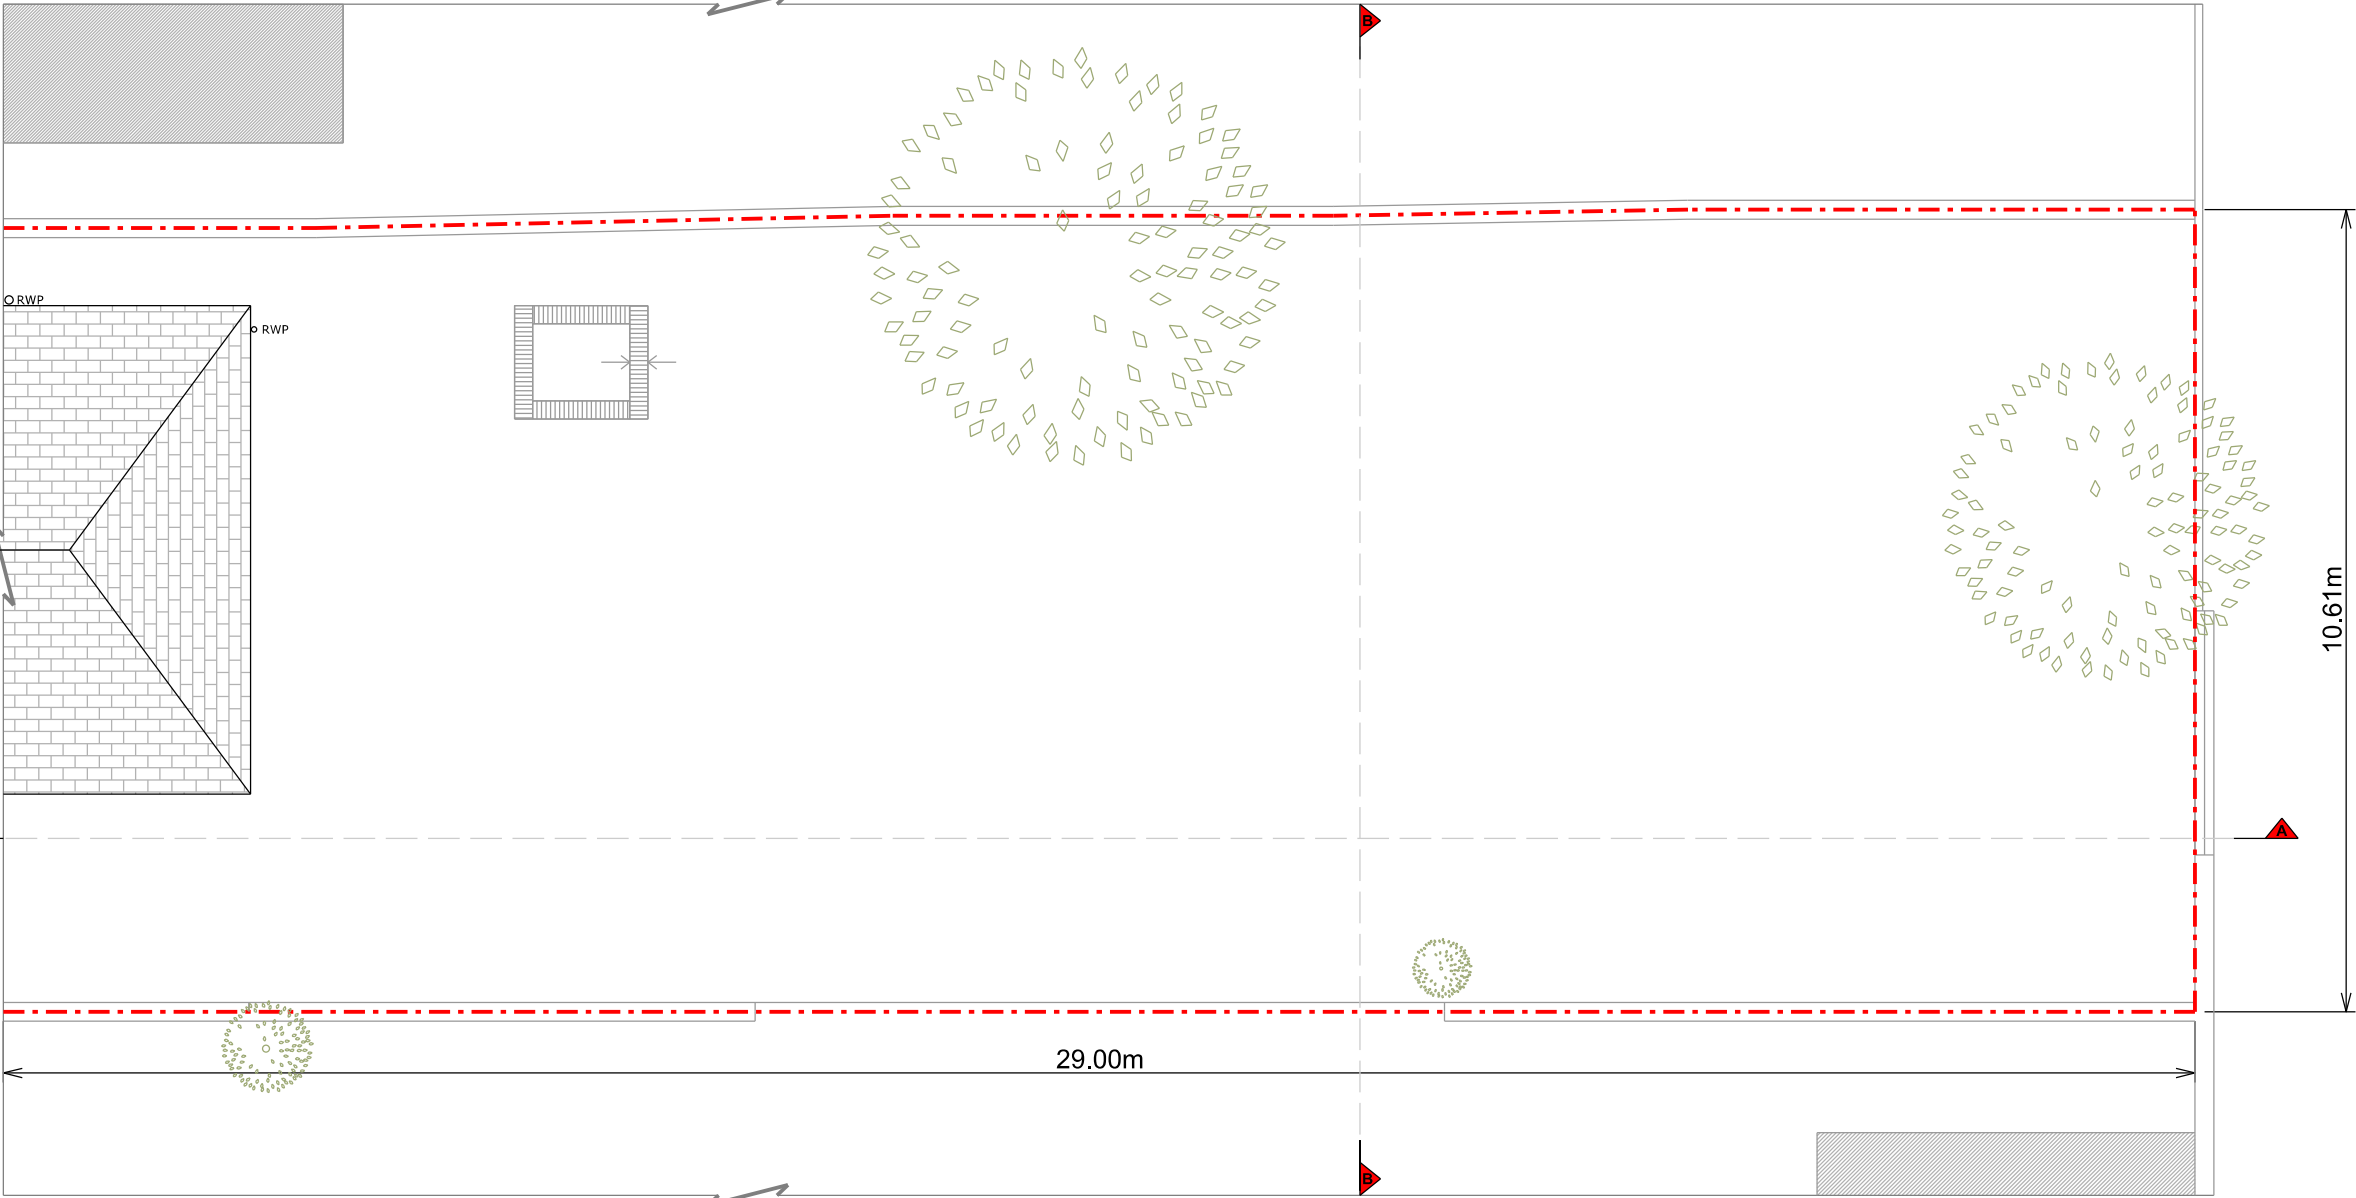

Roof Plan



Copyright in design and this drawing is the property of Resi and Design Squared.

Reproduction in whole or in part is forbidden without written sanction of Resi and Design Squared.

All dimensions to be cross-checked on site prior to completing a Building Regulations package, structural engineering, the party wall process and construction.

Print to scale (as actual size)

NOTES

Materials:

Walls - London stock brick

Roof - N/A

Windows - N/A

Doors - N/A

RWP / Gutters / Fascia - N/A

Revision		
Rev	Notes	Date
-	Preliminary Issue	06/10/2023
A	Planning Issue	11/10/2023

KEY	
	Boundary lines
	Proposed walls
	Existing walls
	Existing removed
	Proposed rooflight
	Proposed beam
	Proposed drainage
	1.8m head height
	1.5m head height

JOB TITLE

Proposed outbuilding and all associated works at 6 Bedford Road, London N15 4HA

STATUS

Planning

DRAWING TITLE

Existing Section A - A

CLIENT

Caroline Murphy


SCALE 1:100 at A3	DRAWN HD
-----------------------------	--------------------

DATE Oct 2023	CHECKED NS
-------------------------	----------------------

DRAWING NO. 205757 - 01 - 301A



Section A - A

 



Copyright in design and this drawing is the property of Resi and Design Squared.

Reproduction in whole or in part is forbidden without written sanction of Resi and Design Squared.

All dimensions to be cross-checked on site prior to completing a Building Regulations package, structural engineering, the party wall process and construction.

Print to scale (as actual size)

NOTES

Materials:

Walls - London stock brick

Roof - N/A

Windows - N/A

Doors - N/A

RWP / Gutters / Fascia - N/A

Revision

Rev	Notes	Date
-	Preliminary Issue	06/10/2023
A	Planning Issue	11/10/2023

KEY

	Boundary lines
	Proposed walls
	Existing walls
	Existing removed
	Proposed rooflight
	Proposed beam
	Proposed drainage
	1.8m head height
	1.5m head height

JOB TITLE

Proposed outbuilding and all associated works at 6 Bedford Road, London N15 4HA

STATUS

Planning

DRAWING TITLE

Existing Section B - B

CLIENT

Caroline Murphy

SCALE

1:100 at A3

DRAWN

HD


DATE

Oct 2023

CHECKED

NS

DRAWING NO. 205757 - 01 - 302A

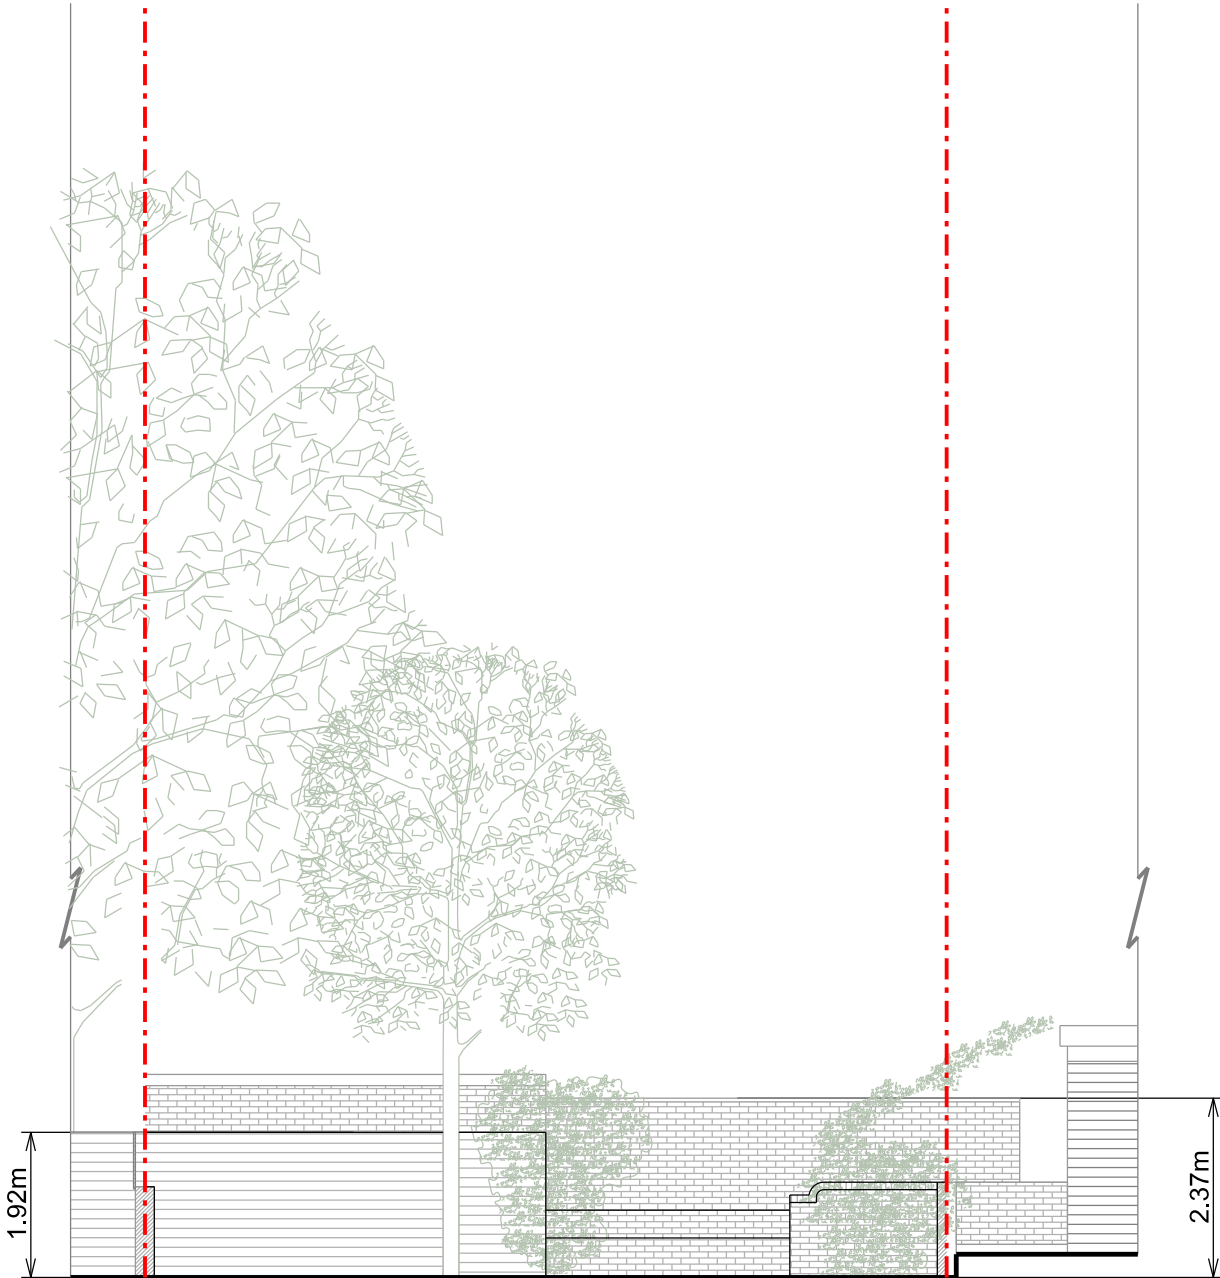

Section B - B





Print to scale (as actual size)

NOTES

Revision		
Rev	Notes	Date
- A	Preliminary Issue Planning Issue	06/10/2021 11/10/2021

KEY

-  Proposed walls
 Existing walls
 Existing removed
 Proposed rooftop
 Boundary lines
 Proposed beam
 Proposed drainage
 1.8m head height
 1.5m head height

JOB TITLE

Proposed outbuilding and all associated works at 6 Bedford Road, London N15 4HA

STATUS

Planning

DRAWING TITLE

Proposed Ground Floor Plan


CLIENT

Caroline Murphy


SCALE
1:100 at A3

DATE	Oct 2023
------	----------

DRAWING NO. 205757 - 01 - 103A

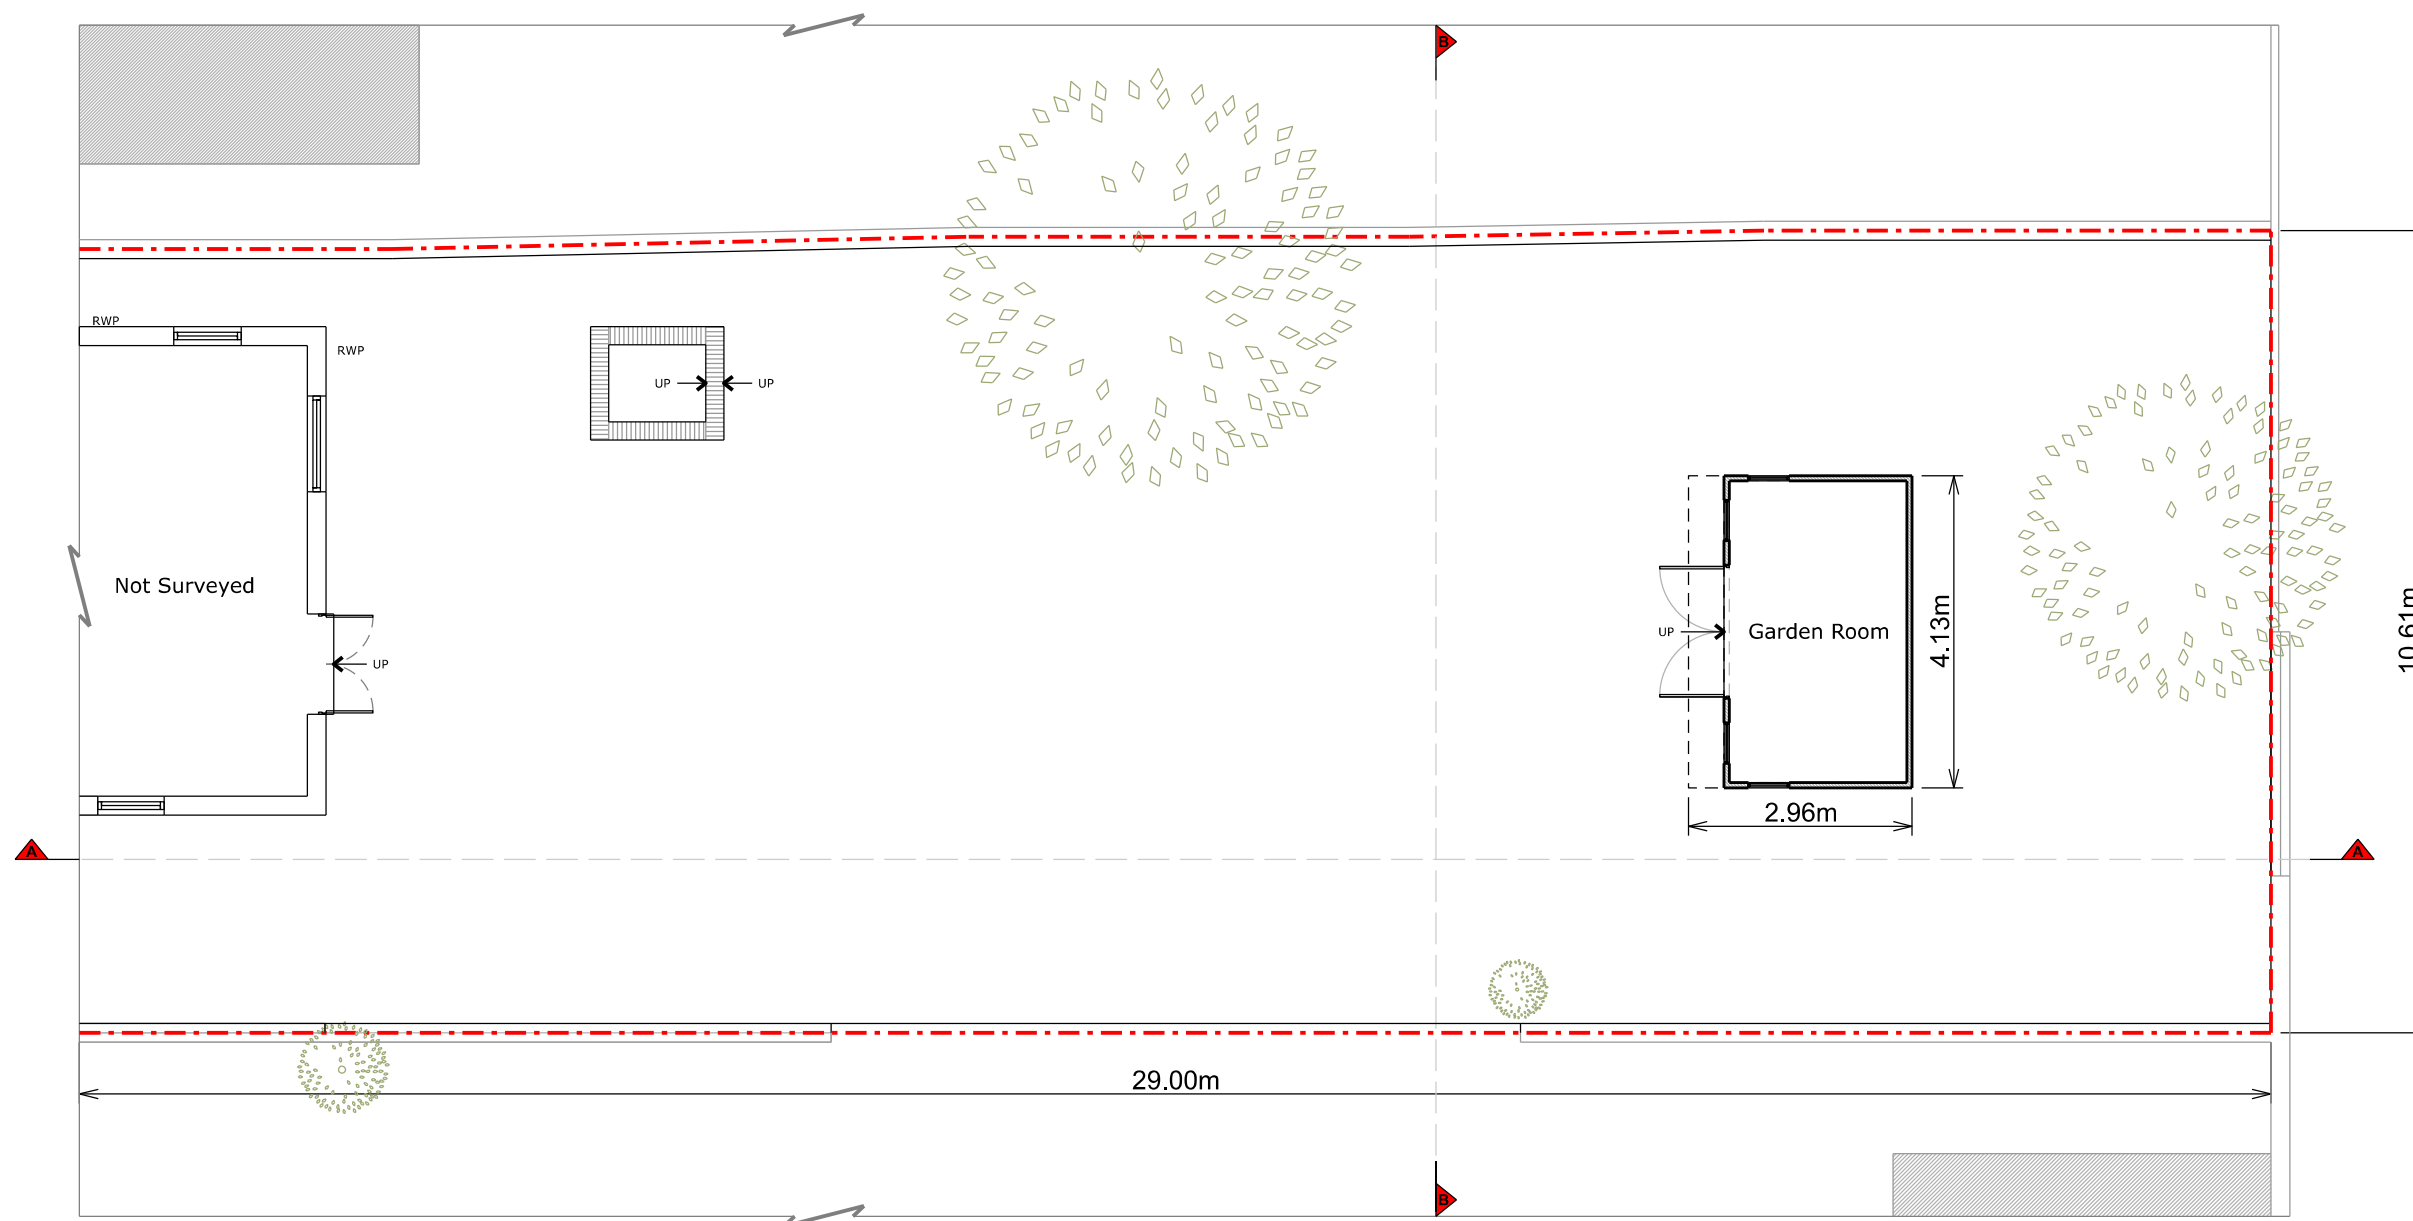

Ground Floor Plan

 

Copyright in design and this drawing is the property of Resi and Design Squared.

Reproduction in whole or in part is forbidden without written sanction of Resi and Design Squared.

All dimensions to be cross-checked on site prior to completing a Building Regulations package, structural engineering, the party wall process and construction.

Print to scale (as actual size)

NOTES

Revision

Rev	Notes	Date
-	Preliminary Issue	06/10/2023
A	Planning Issue	11/10/2023

KEY

	Boundary lines
	Proposed walls
	Existing walls
	Existing removed
	Proposed rooflight
	Proposed beam
	Proposed drainage
	1.8m head height
	1.5m head height

JOB TITLE

Proposed outbuilding and all associated works at 6 Bedford Road, London N15 4HA

STATUS

Planning

DRAWING TITLE

Proposed Roof Plan

CLIENT

Caroline Murphy

SCALE

1:100 at A3

DRAWN

JM


DATE

Oct 2023

CHECKED

NS

DRAWING NO. 205757 - 01 - 104A

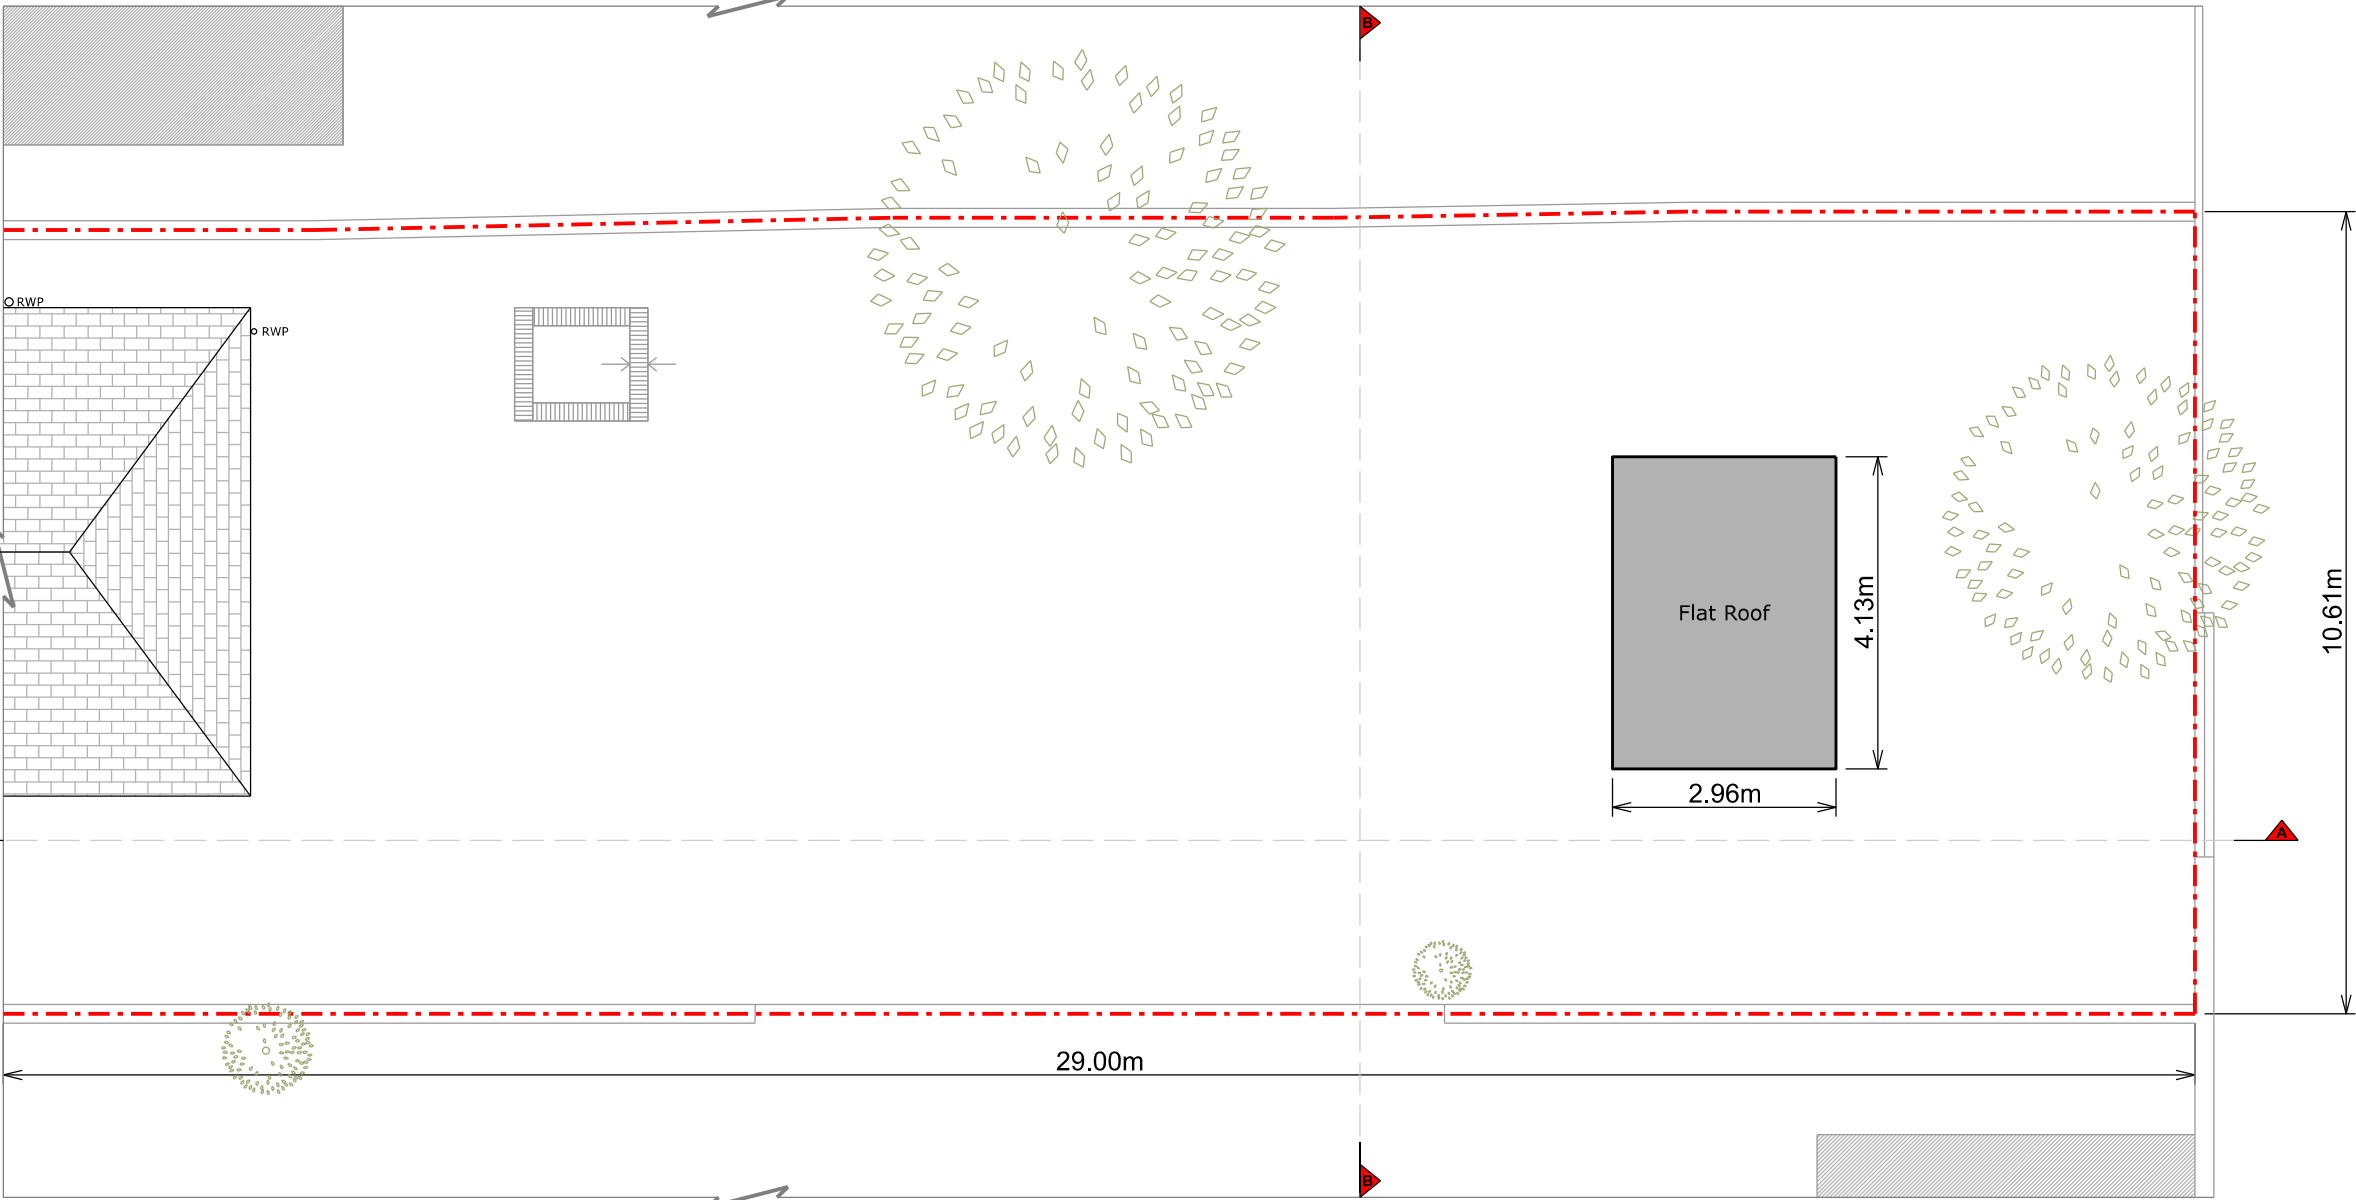

Roof Plan



Copyright in design and this drawing is the property of Resi and Design Squared.

Reproduction in whole or in part is forbidden without written sanction of Resi and Design Squared.

All dimensions to be cross-checked on site prior to completing a Building Regulations package, structural engineering, the party wall process and construction.

Print to scale (as actual size)

NOTES

Revision		
Rev	Notes	Date
-	Preliminary Issue	06/10/2023
A	Planning Issue	11/10/2023

KEY	
 Proposed walls	 Boundary lines
 Existing walls	 Proposed beam
 Existing removed	 Proposed drainage
 Proposed rooflight	 1.8m head height
	 1.5m head height

JOB TITLE

Proposed outbuilding and all associated works at 6 Bedford Road, London N15 4HA

STATUS

Planning

DRAWING TITLE

Proposed Section A - A


CLIENT

Caroline Murphy


SCALE 1:100 at A3	DRAWN JM
-----------------------------	--------------------

DATE Oct 2023	CHECKED NS
-------------------------	----------------------

DRAWING NO. 205757 - 01 - 303A

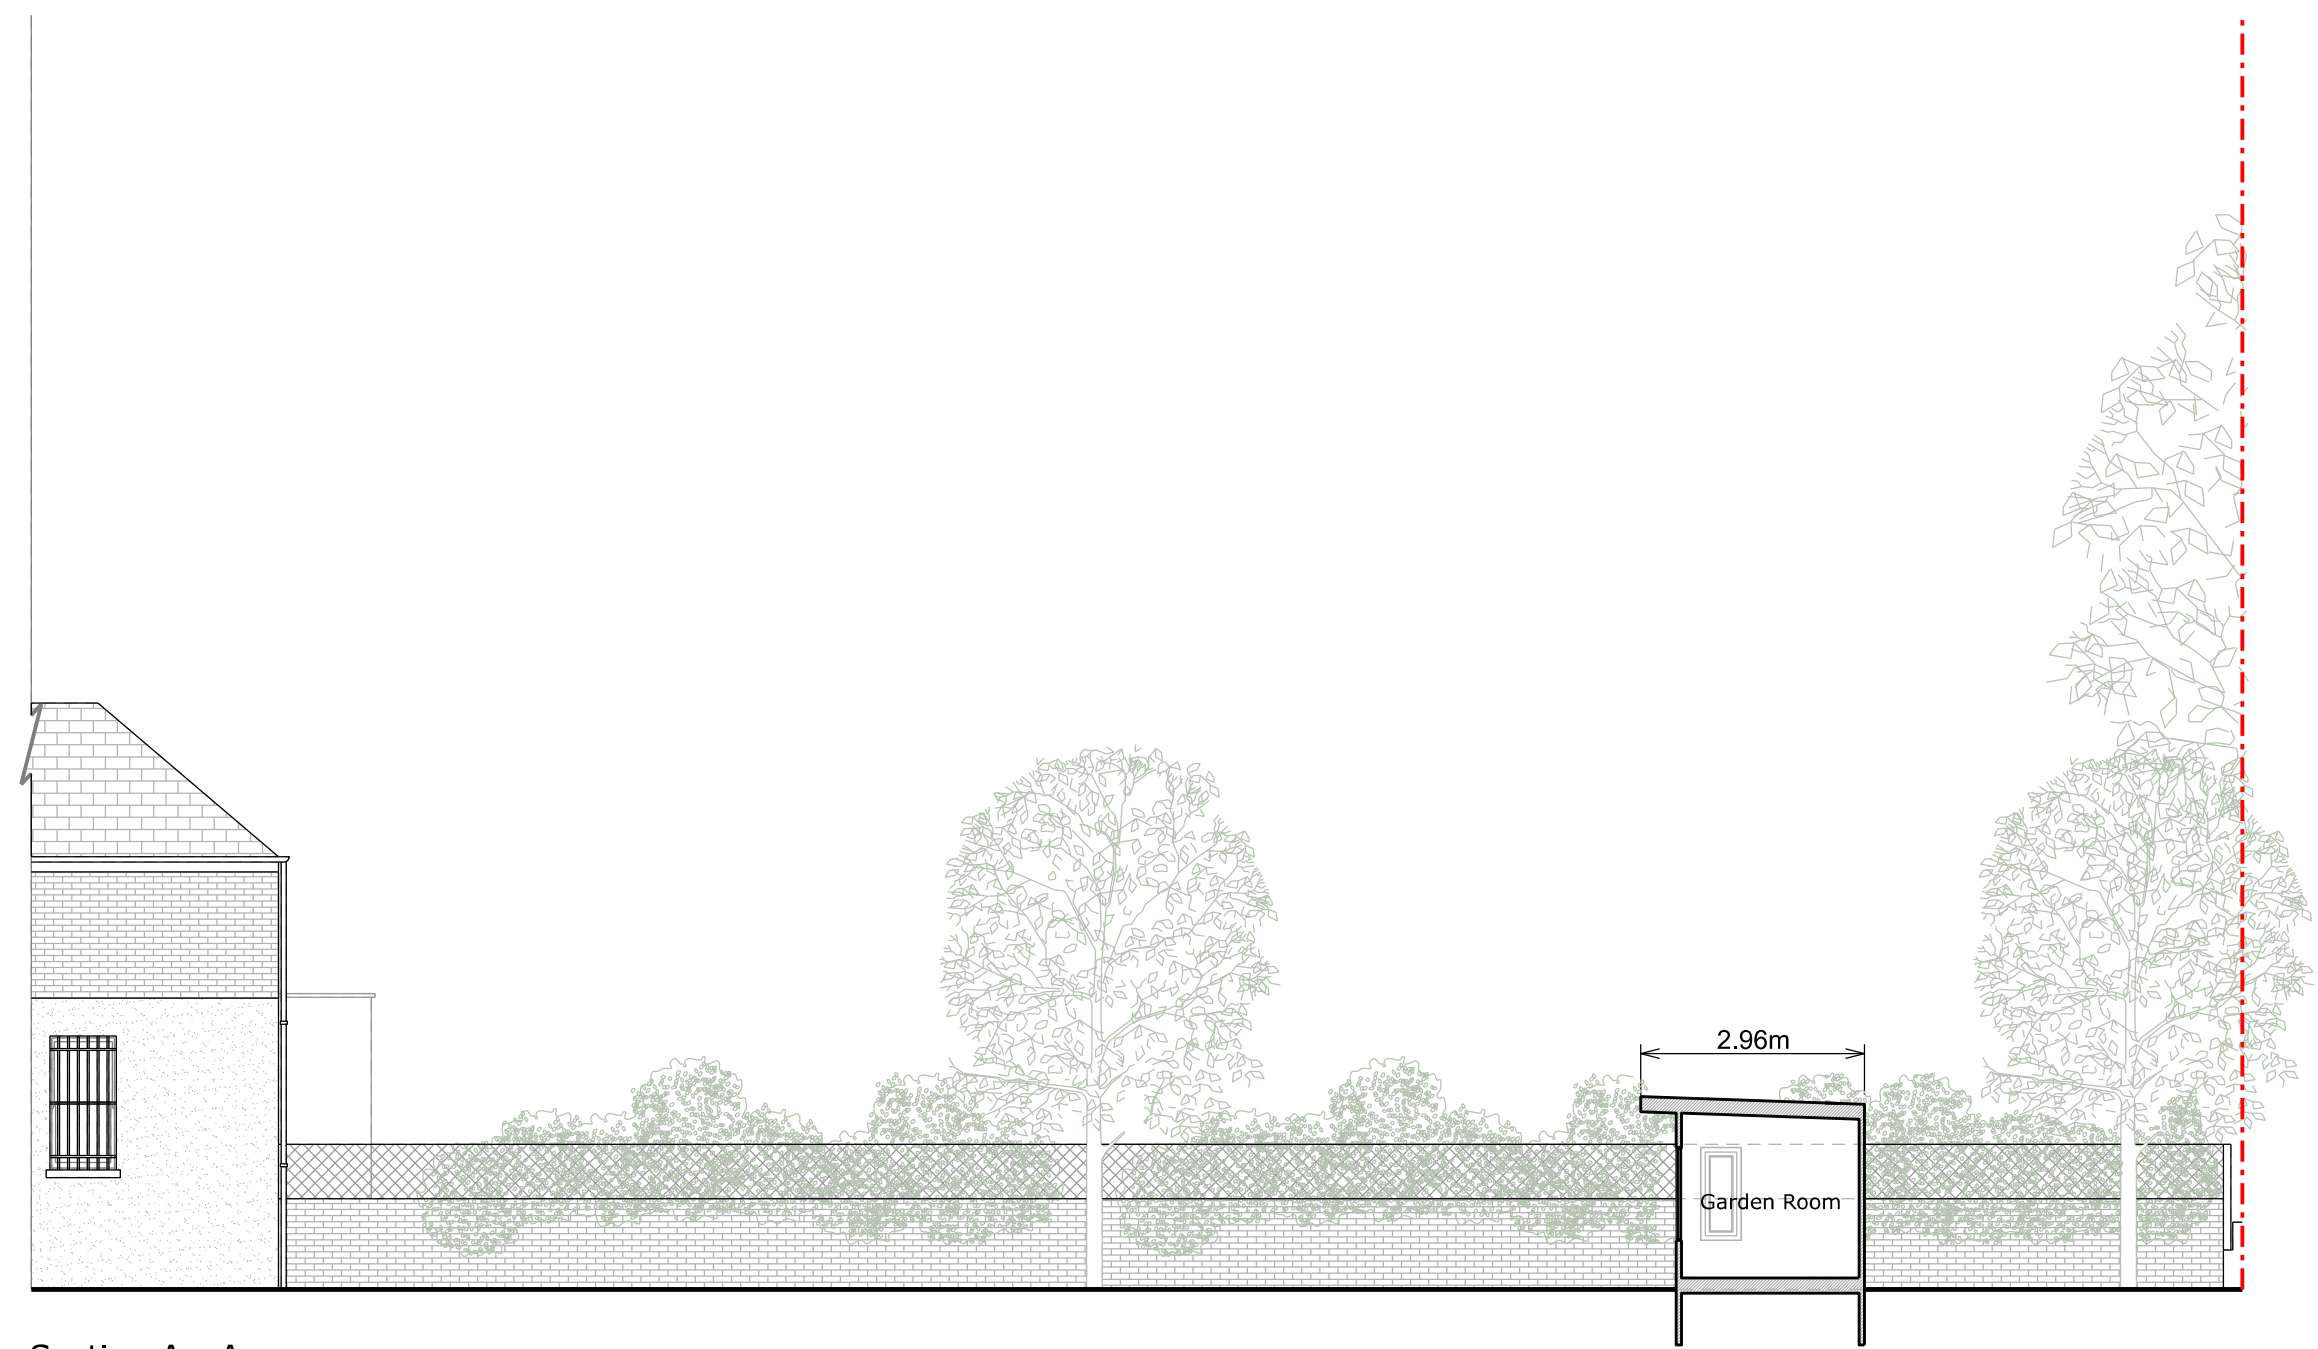

Section A - A

 



Copyright in design and this drawing is the property of Resi and Design Squared.

Reproduction in whole or in part is forbidden without written sanction of Resi and Design Squared.

All dimensions to be cross-checked on site prior to completing a Building Regulations package, structural engineering, the party wall process and construction.

Print to scale (as actual size)

NOTES

Materials:

Walls - Composite Timber cladding

Roof - EPDM rubber flat roof

Windows - uPVC framed double glazed

Doors - uPVC framed double glazed

RWP / Gutters / Fascia - N/A

Revision

Rev	Notes	Date
-	Preliminary Issue	06/10/2023
A	Planning Issue	11/10/2023

KEY

	Boundary lines
	Proposed walls
	Existing walls
	Existing removed
	Proposed rooflight
	Proposed beam
	Proposed drainage
	1.8m head height
	1.5m head height

JOB TITLE

Proposed outbuilding and all associated works at 6 Bedford Road, London N15 4HA

STATUS

Planning

DRAWING TITLE

Proposed Section B - B

CLIENT

Caroline Murphy

SCALE

1:100 at A3

DRAWN

JM


DATE

Oct 2023

CHECKED

NS

DRAWING NO. 205757 - 01 - 304A

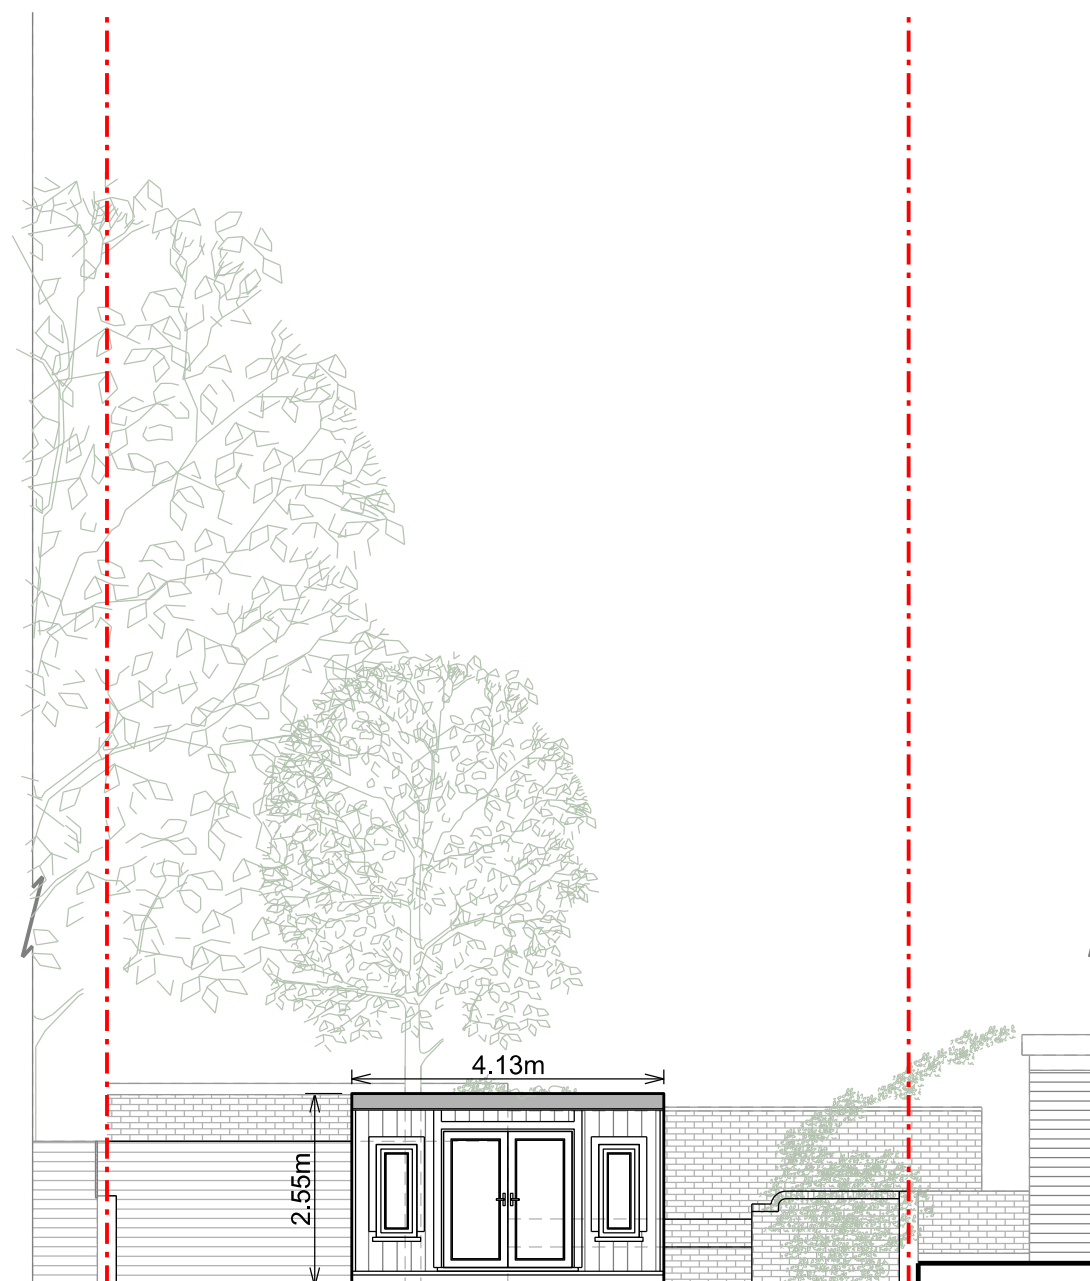

Section B - B

