





PROPOSED SITE PLAN
1:200 Scale

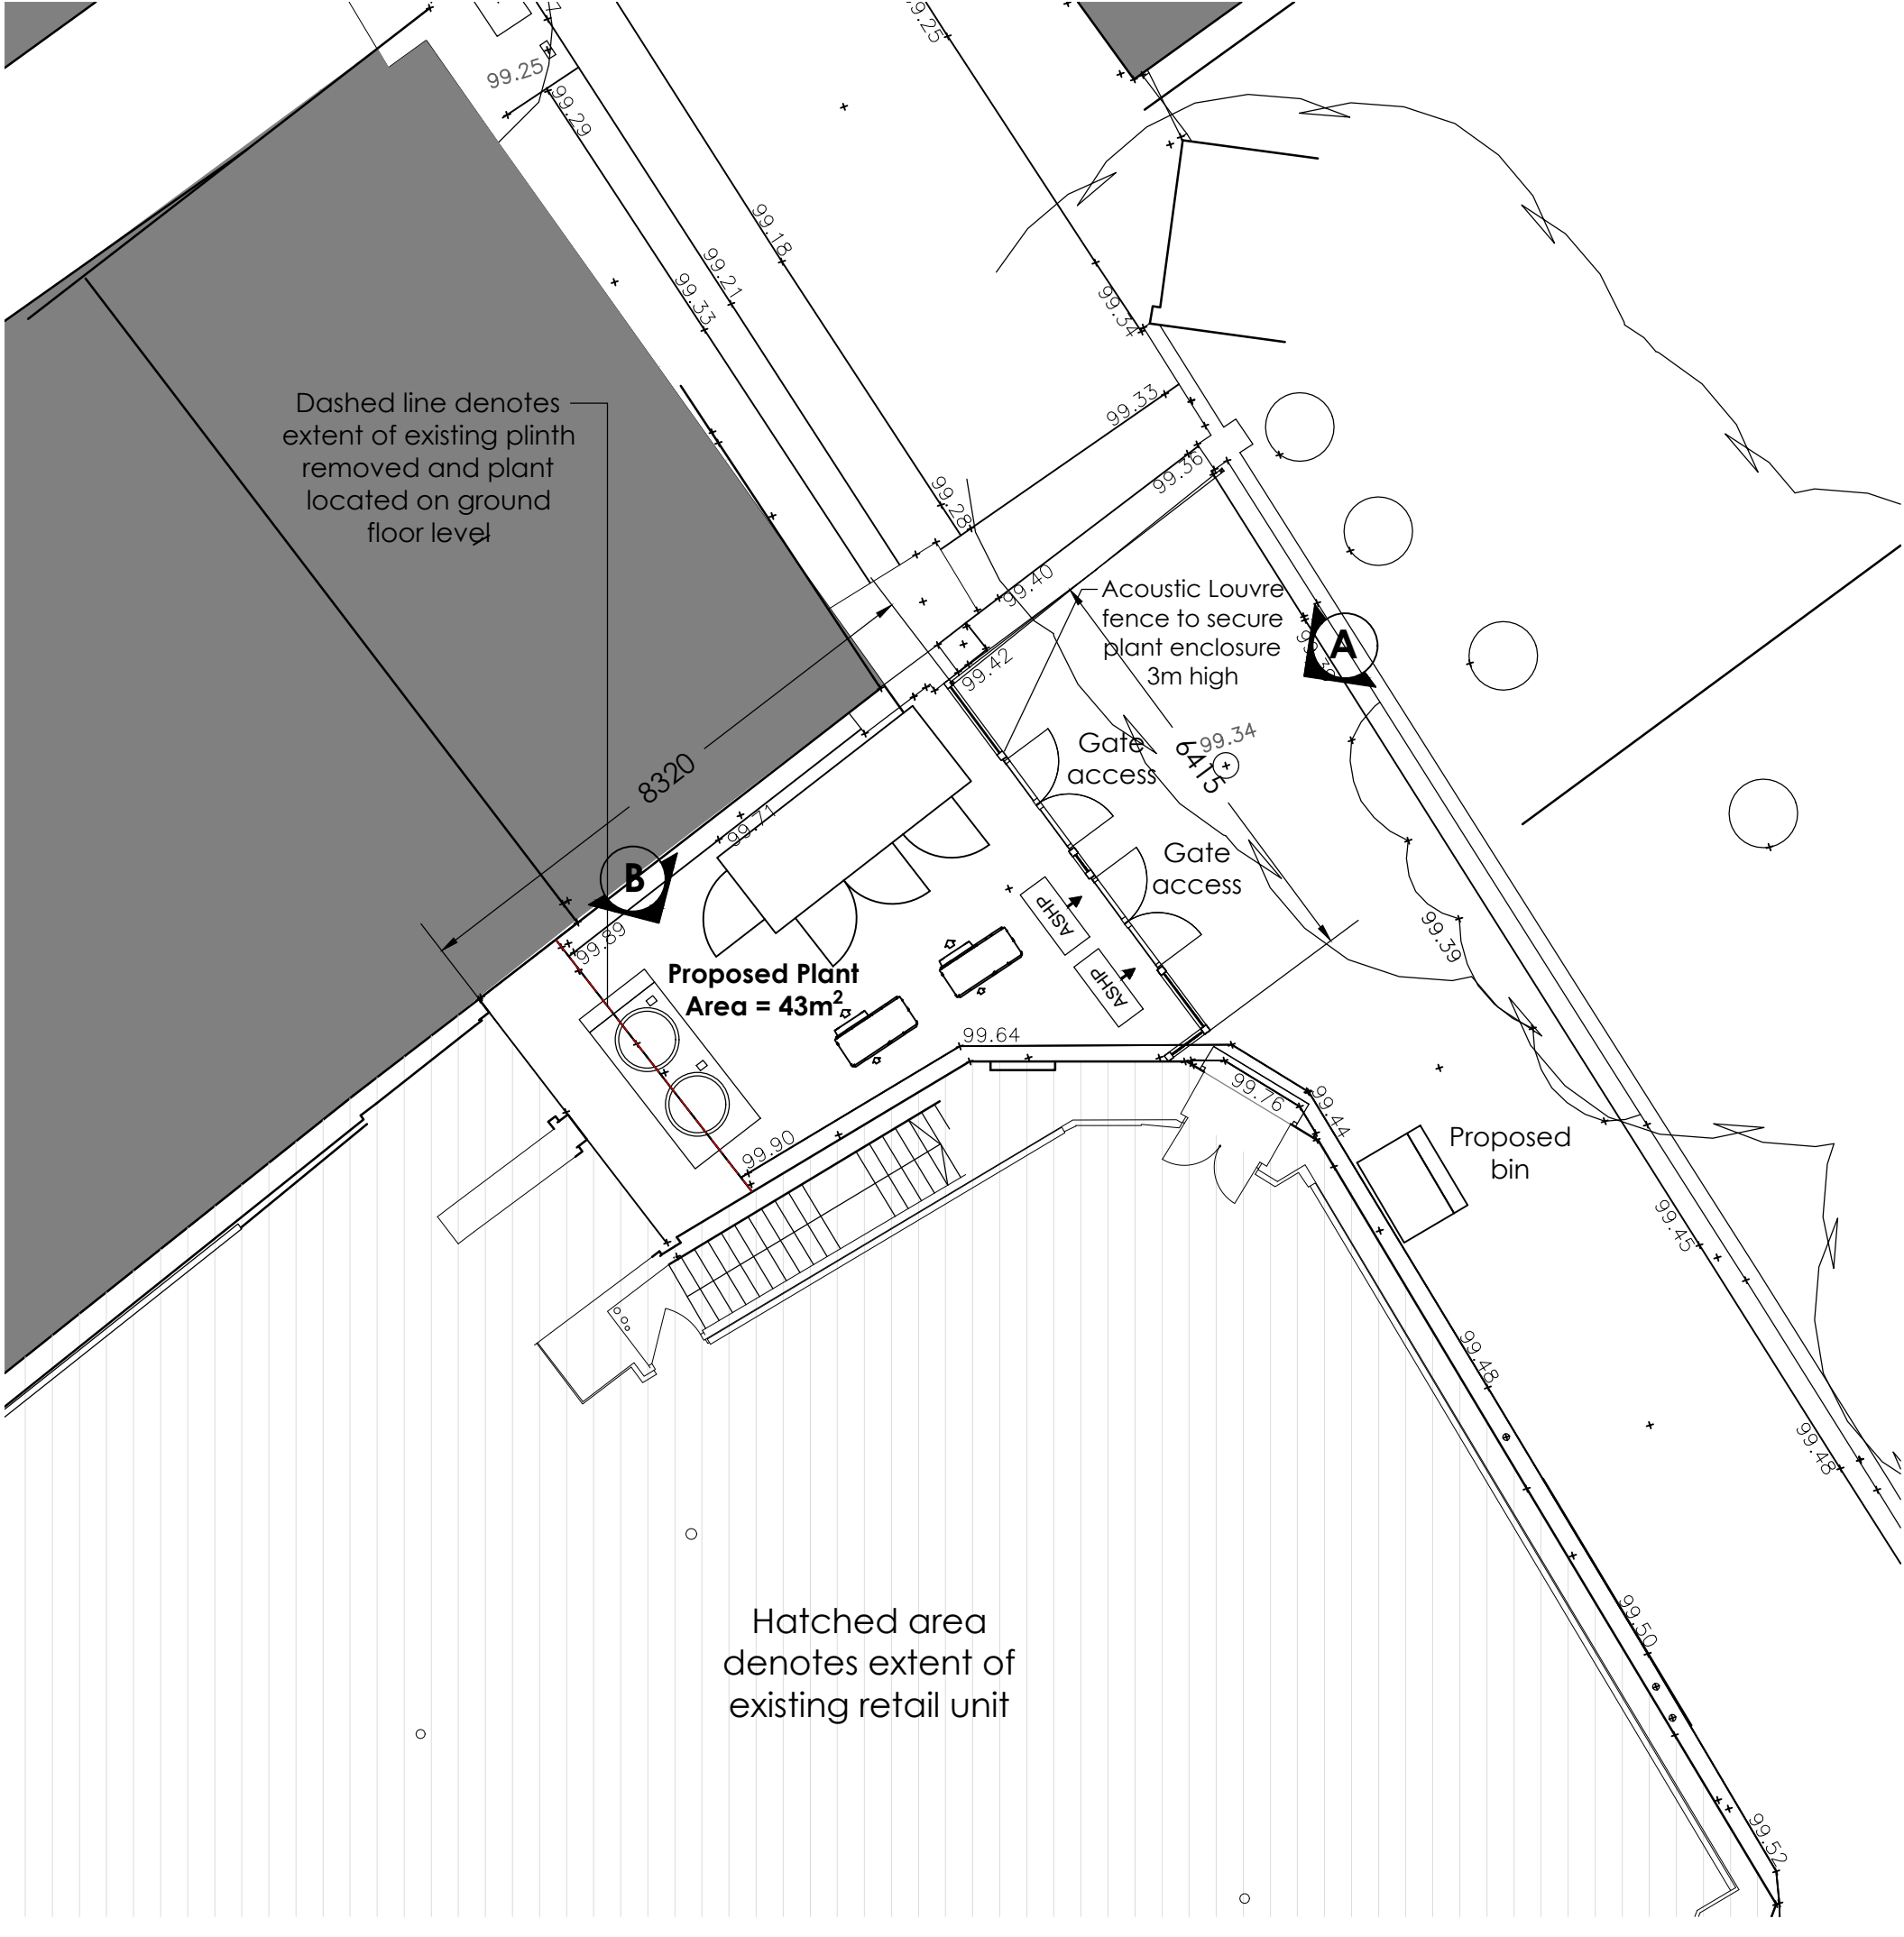

PROPOSED GENERAL ARRANGEMENT
1:100 Scale



VIEW A - PROPOSED REAR ELEVATION
1:100 Scale

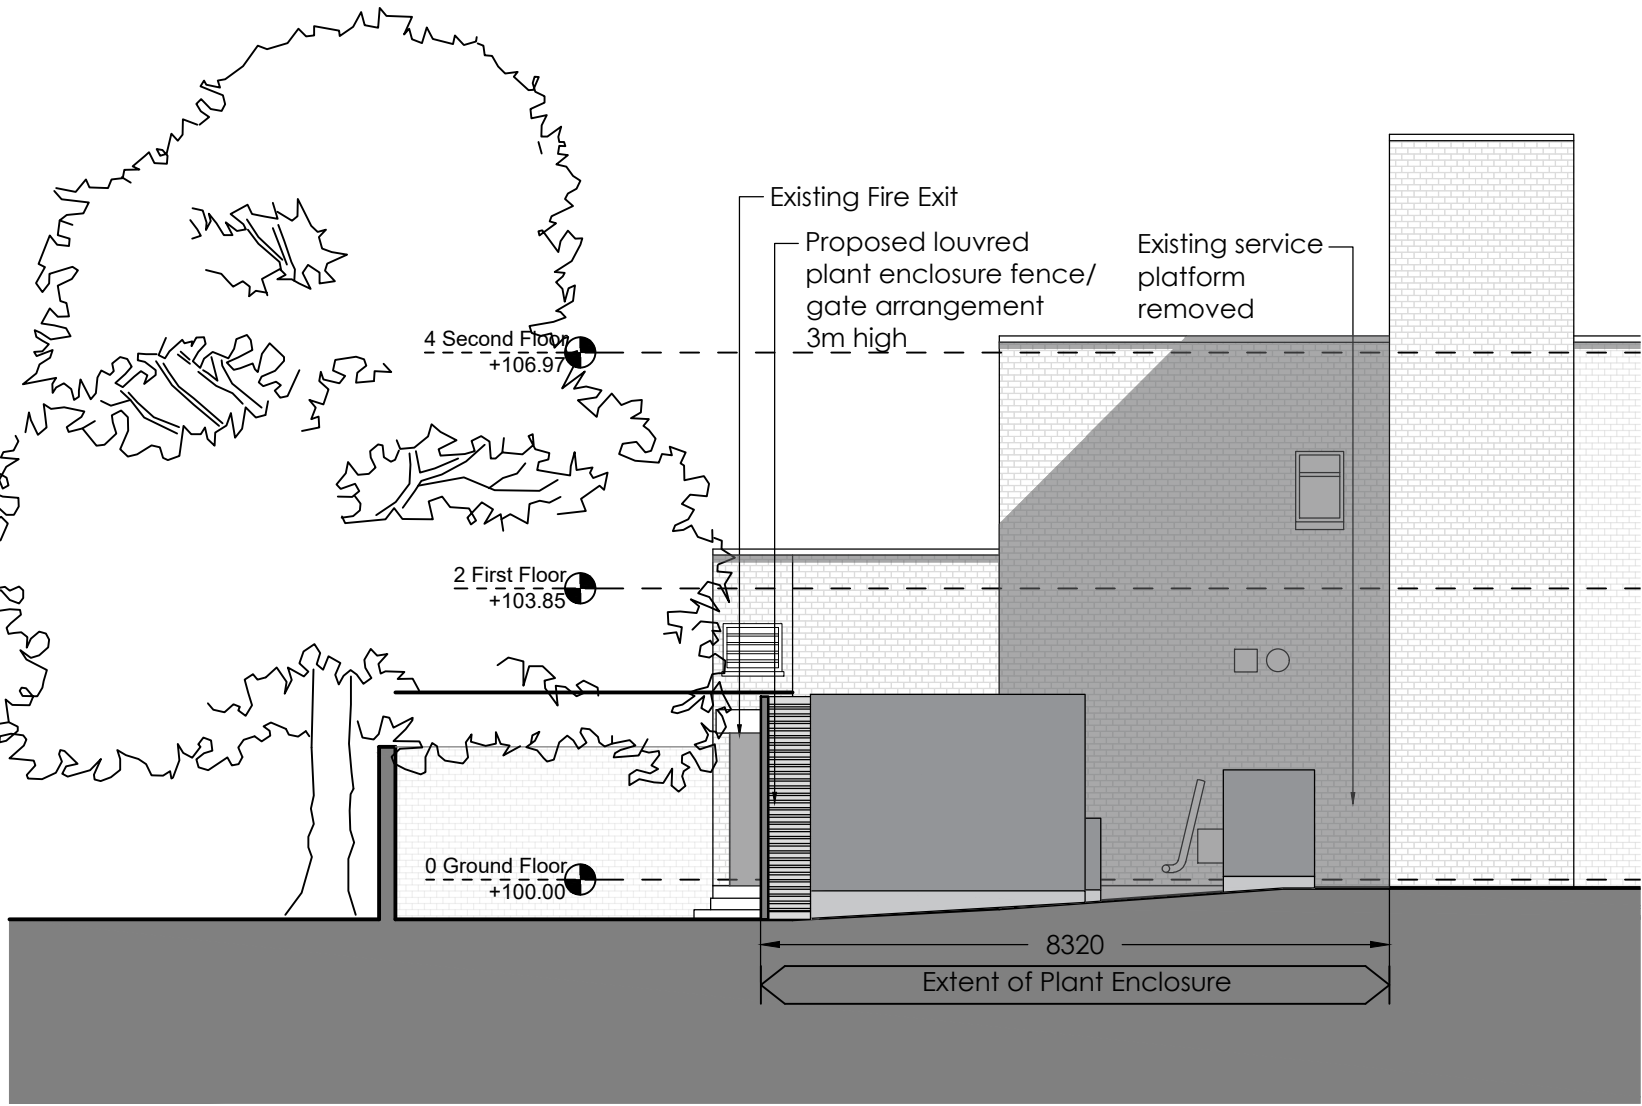

VIEW B - PROPOSED SIDE ELEVATION / SECTION
1:100 Scale

PROPOSED SITE PLAN, GA PLAN AND ELEVATIONS
Scale 1:200 / 1:100 @ A1



KEY
Application Site Boundary
Ownership Boundary

The Harris Group Ltd does not accept liability for any deviation to our drawings or specification. This Drawing is copyright and may not be reproduced in whole or part without written authority. Do not scale off this drawing.

Rev	Date	Description	Drawn	Chk'd
P01	17.10.23	Updated in response to Planning Consultant comments	CWB	SSR
P02	18.10.23	Annotation Update	SSR	SSR
P03	13.10.23	Plant enclosure updated following receipt of noise report.	SSR	SSR

THE HARRIS PARTNERSHIP
ARCHITECTS
WAKEFIELD - T. 01924 291800
110 JAMES STREET, WAKEFIELD, WF1 3QA
MANCHESTER - T. 0161 2388555
Cannon Row House, 37 Dale Street, Manchester, M1 2AQ
MILTON KEYNES - T. 01908 211 577
The Old Rectory, 79 High Street, Newport Pagnell MK44 8AB
READING - T. 0118 930 7700
101 London Road, Reading, RG1 1BT
LONDON - T. 020 7409 1215
10 Great Court St, Chesham, Bucks, WD15 1LJ

Client
AVISON YOUNG

Project Title
PROPOSED PLANT ENCLOSURE

412 MUSWELL HILL BROADWAY
MUSWELL HILL
LONDON N10 1DJ

Drawing Title
PROPOSED PLANS AND ELEVATIONS

Drawn	Checked	Scale	BIM Status	Date
SSR	SSR	1:100 / 1:200	N/A	OCT 23

Drawing Status	Rev.	THP Project No
PLANNING	P03	19322

Project No.	Originator	Volume	Level	Type	Role	Number
19322	THPM	XX	XX	DR	A	1002