




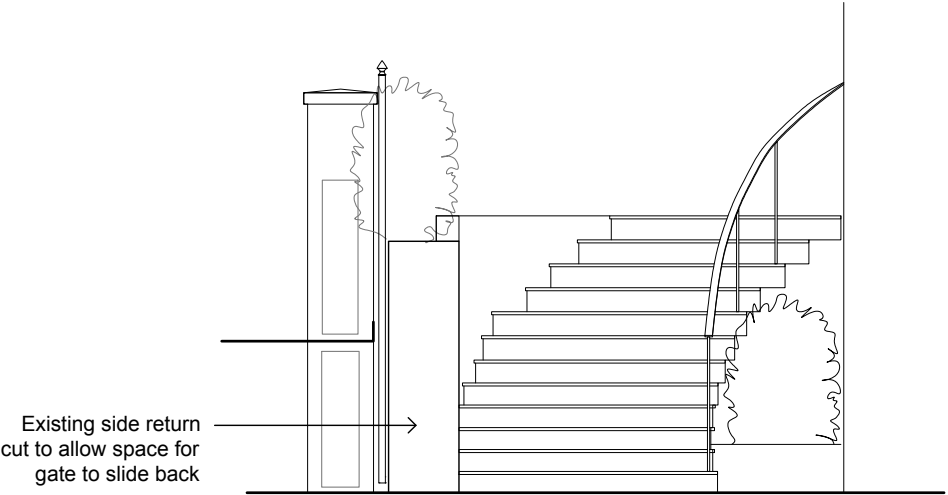


Side return @ 1:50

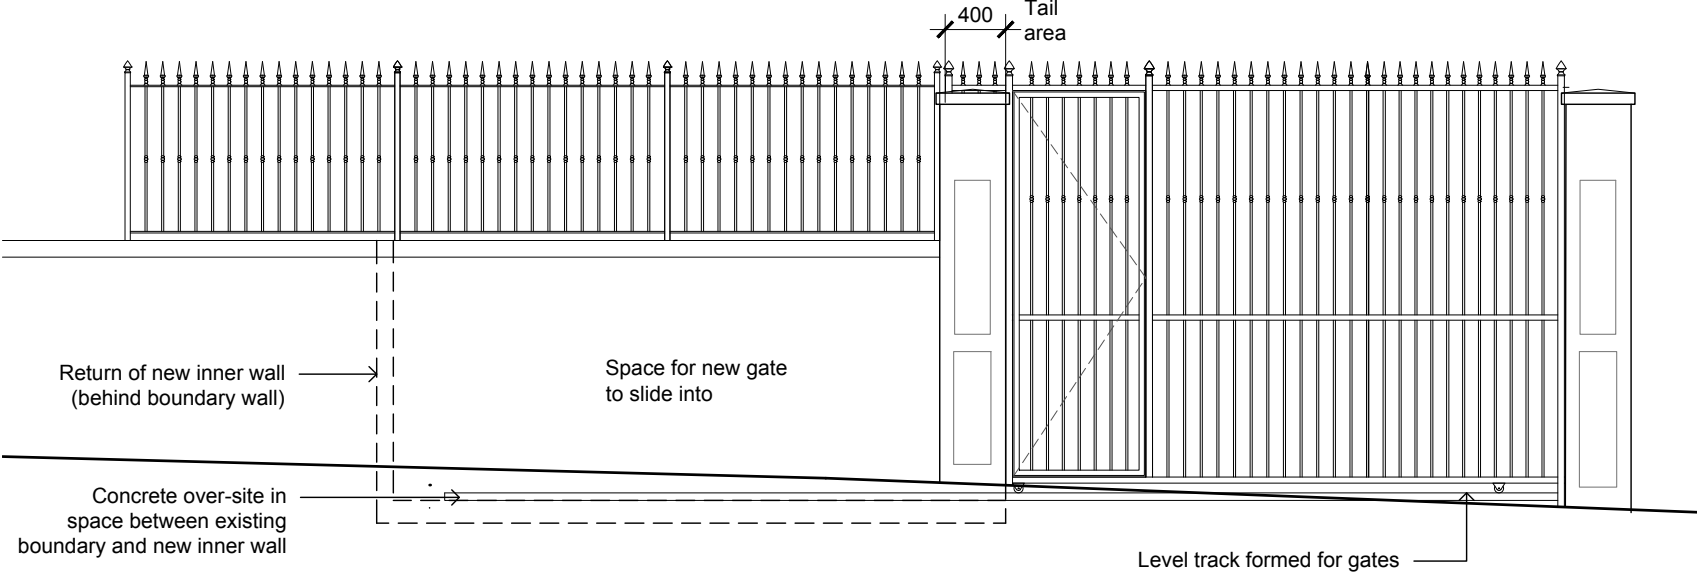


Front Elevation @ 1:50

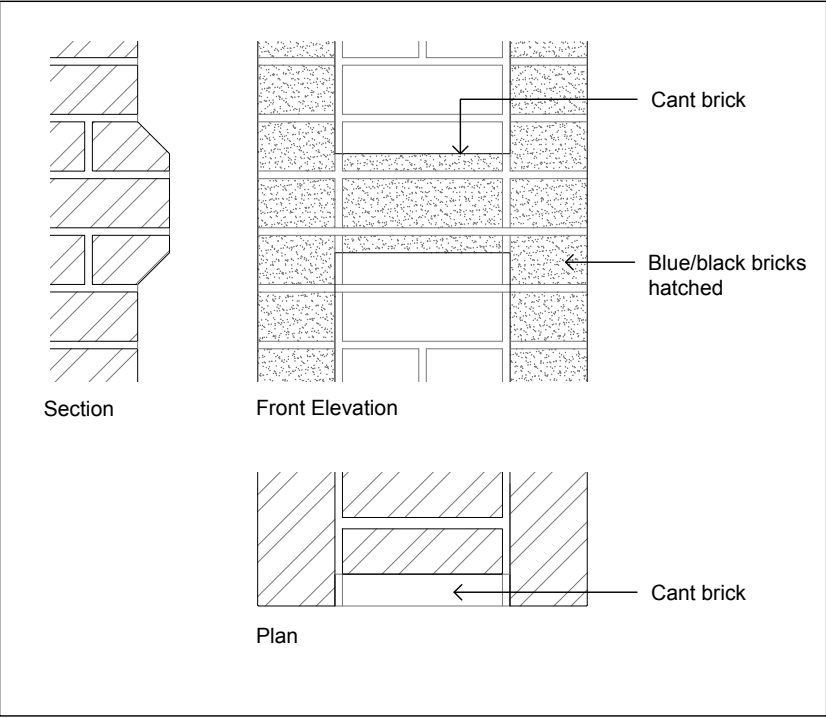

Pier details @ 1:10

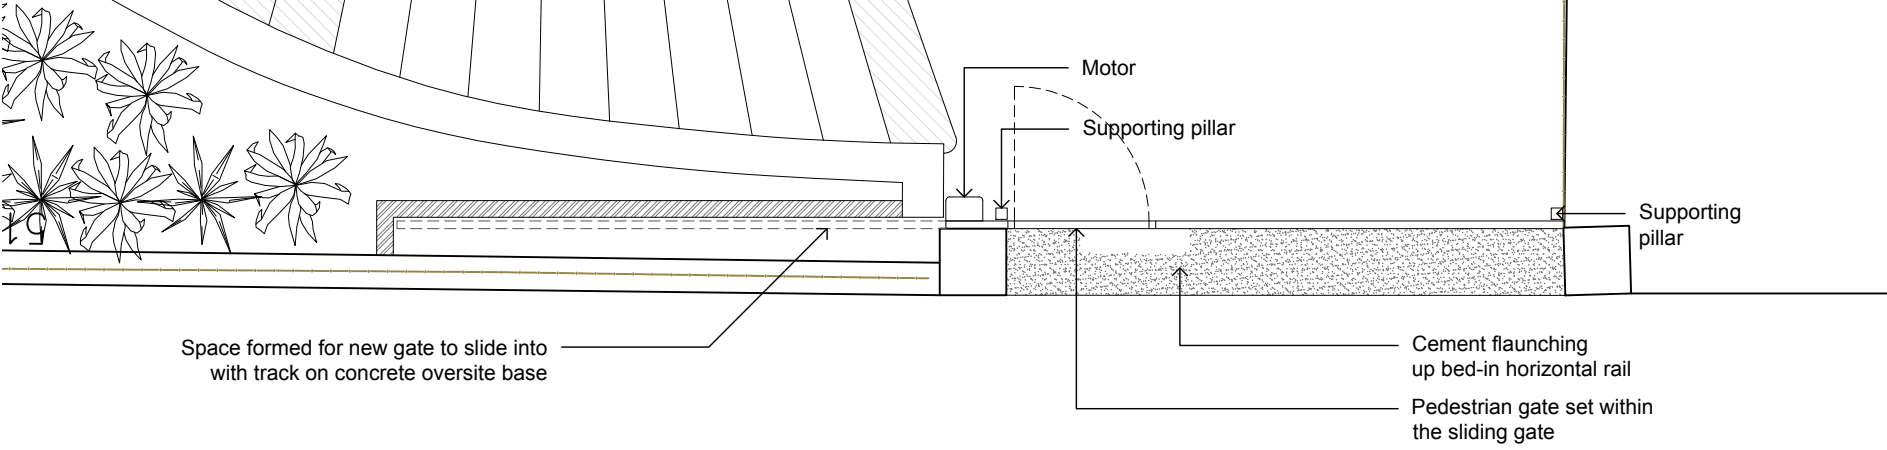

Plan @ 1:50

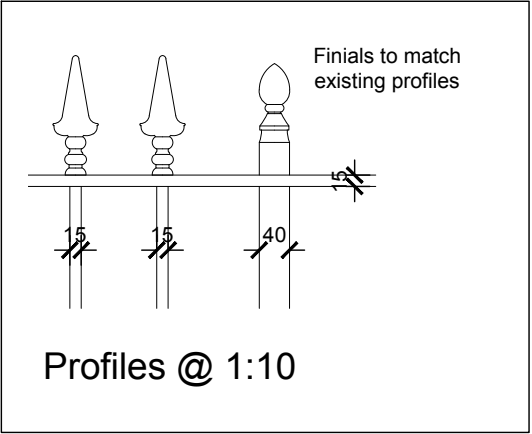

Profiles @ 1:10

Front Gate Details

No.	Date	Description	Drawn	Chkd

Revisions

Hudson+Madigan

PROJECT TITLE:
16 Highgate Avenue, London, N6 5SB

DRAWING TITLE:
Gates

DRAWING No: **12** REVISION: **-**

DATE: **24.10.23** STATUS: **Planning**

JOB No: **HM123** SCALE: **1:50 / 1:10 @ A3**

DRAWN: **GM** CHECKED: **-**

METERS @ 1:50	METERS @ 1:100	METERS @ 1:200	METERS @ 1:500	METERS @ 1:1250	Hudson Madigan Ltd First Floor, 85 Great Portland Street, W1W 7LT T: 020 7193 6720 E: studio@hudsonmadigan.com Company No: 10099617 Registered Address: 12a Marlborough Place, Brighton, BN1 1WN
1 2 3 4 5	1 2 3 4 5 6 7 8 9 10	1 2 3 4 5 6 7 8 9 10	1 2 3 4 5 6 7 8 9 10 15 20	10 20 30 40 50	