
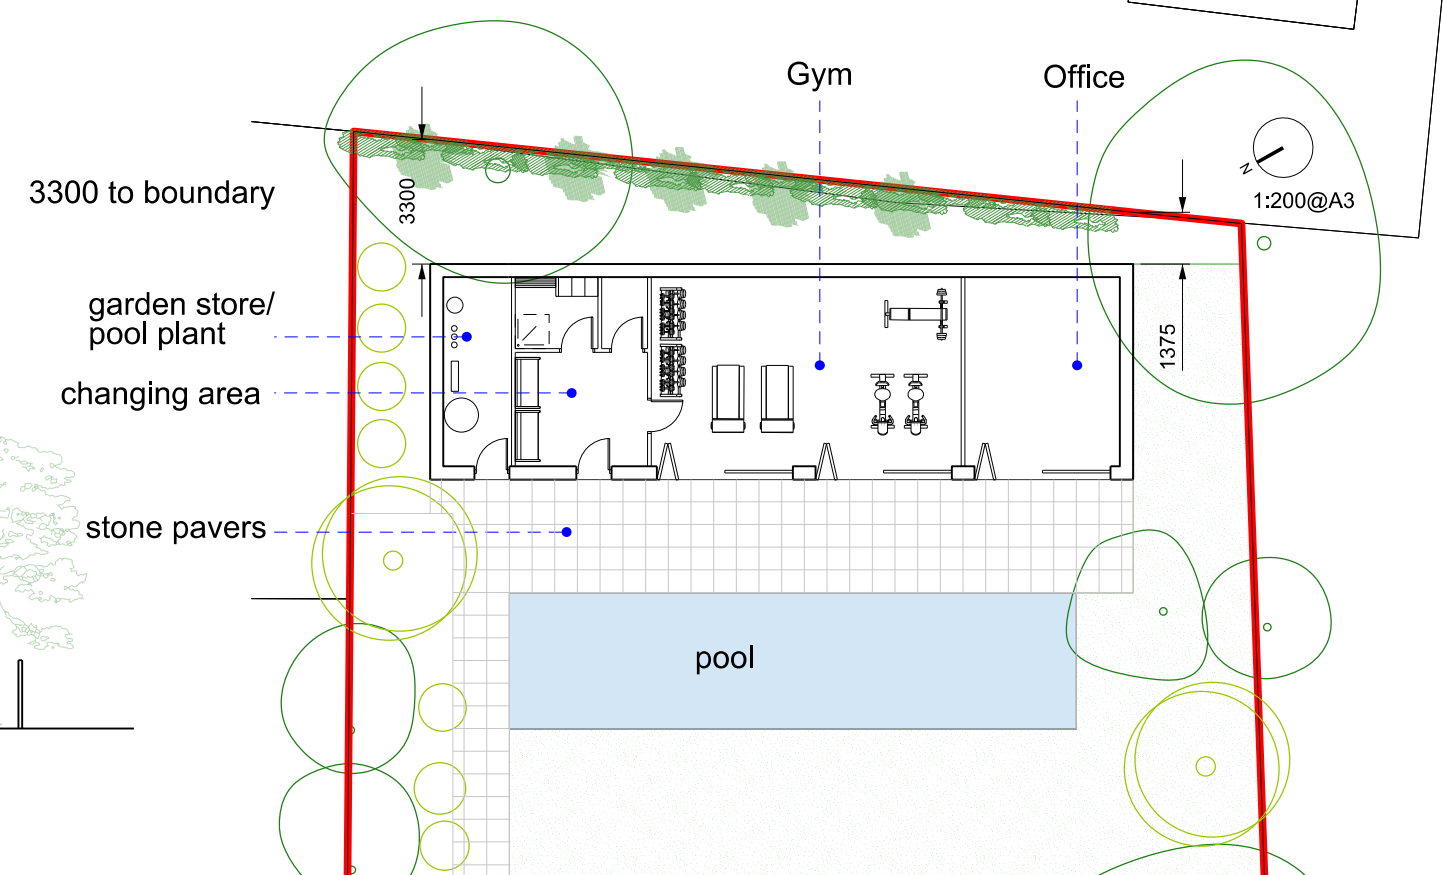
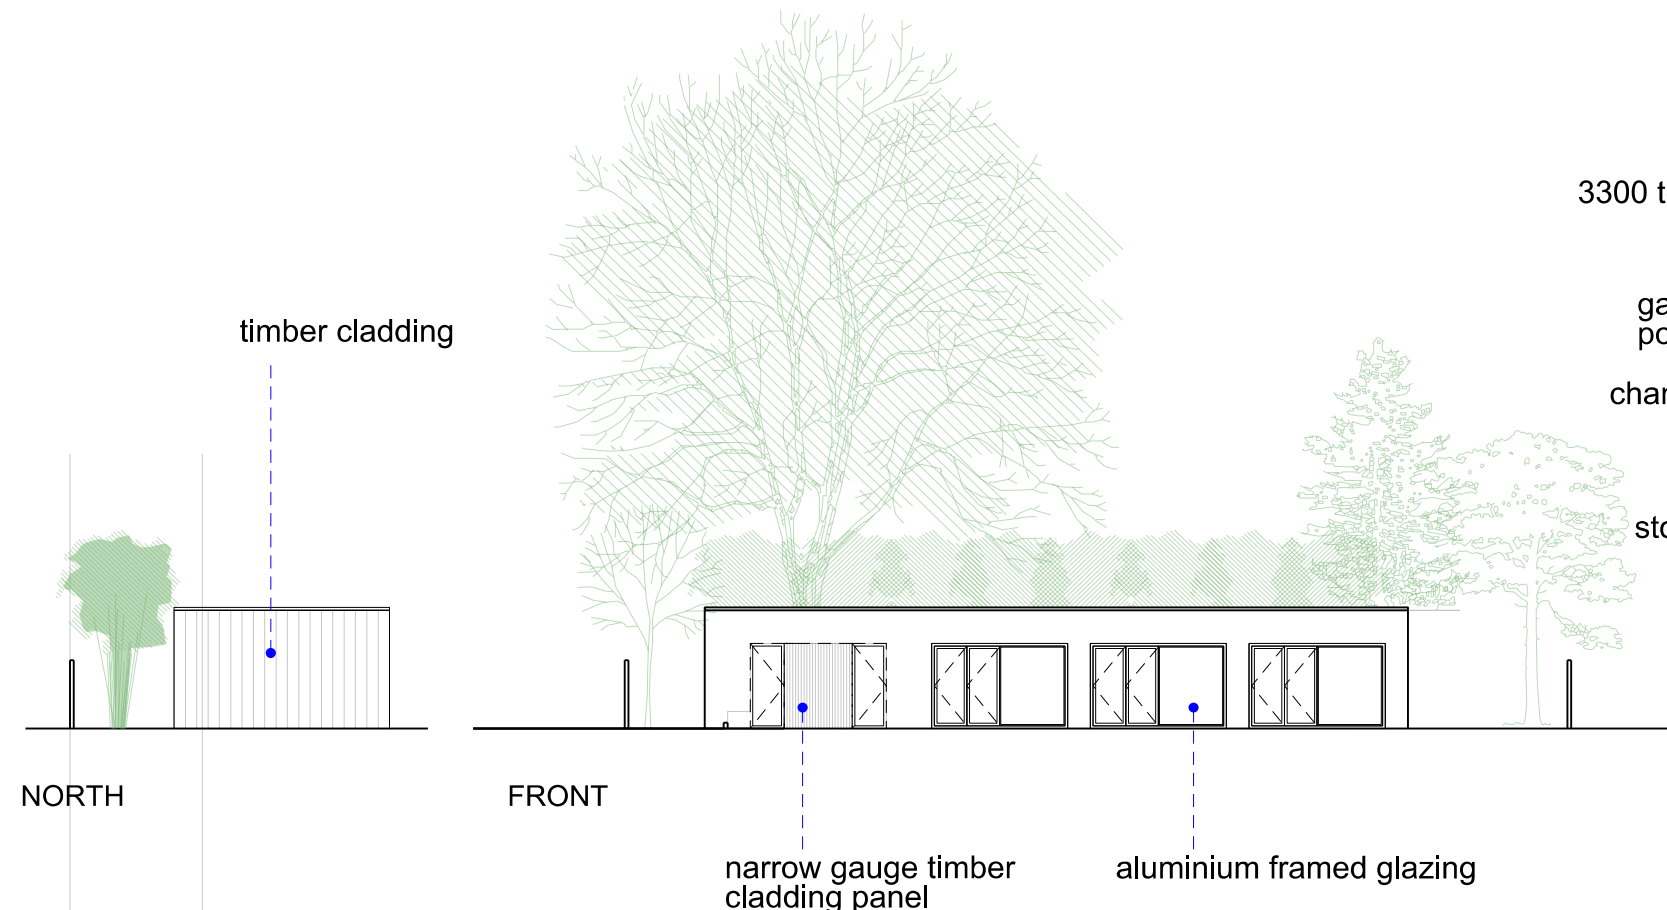


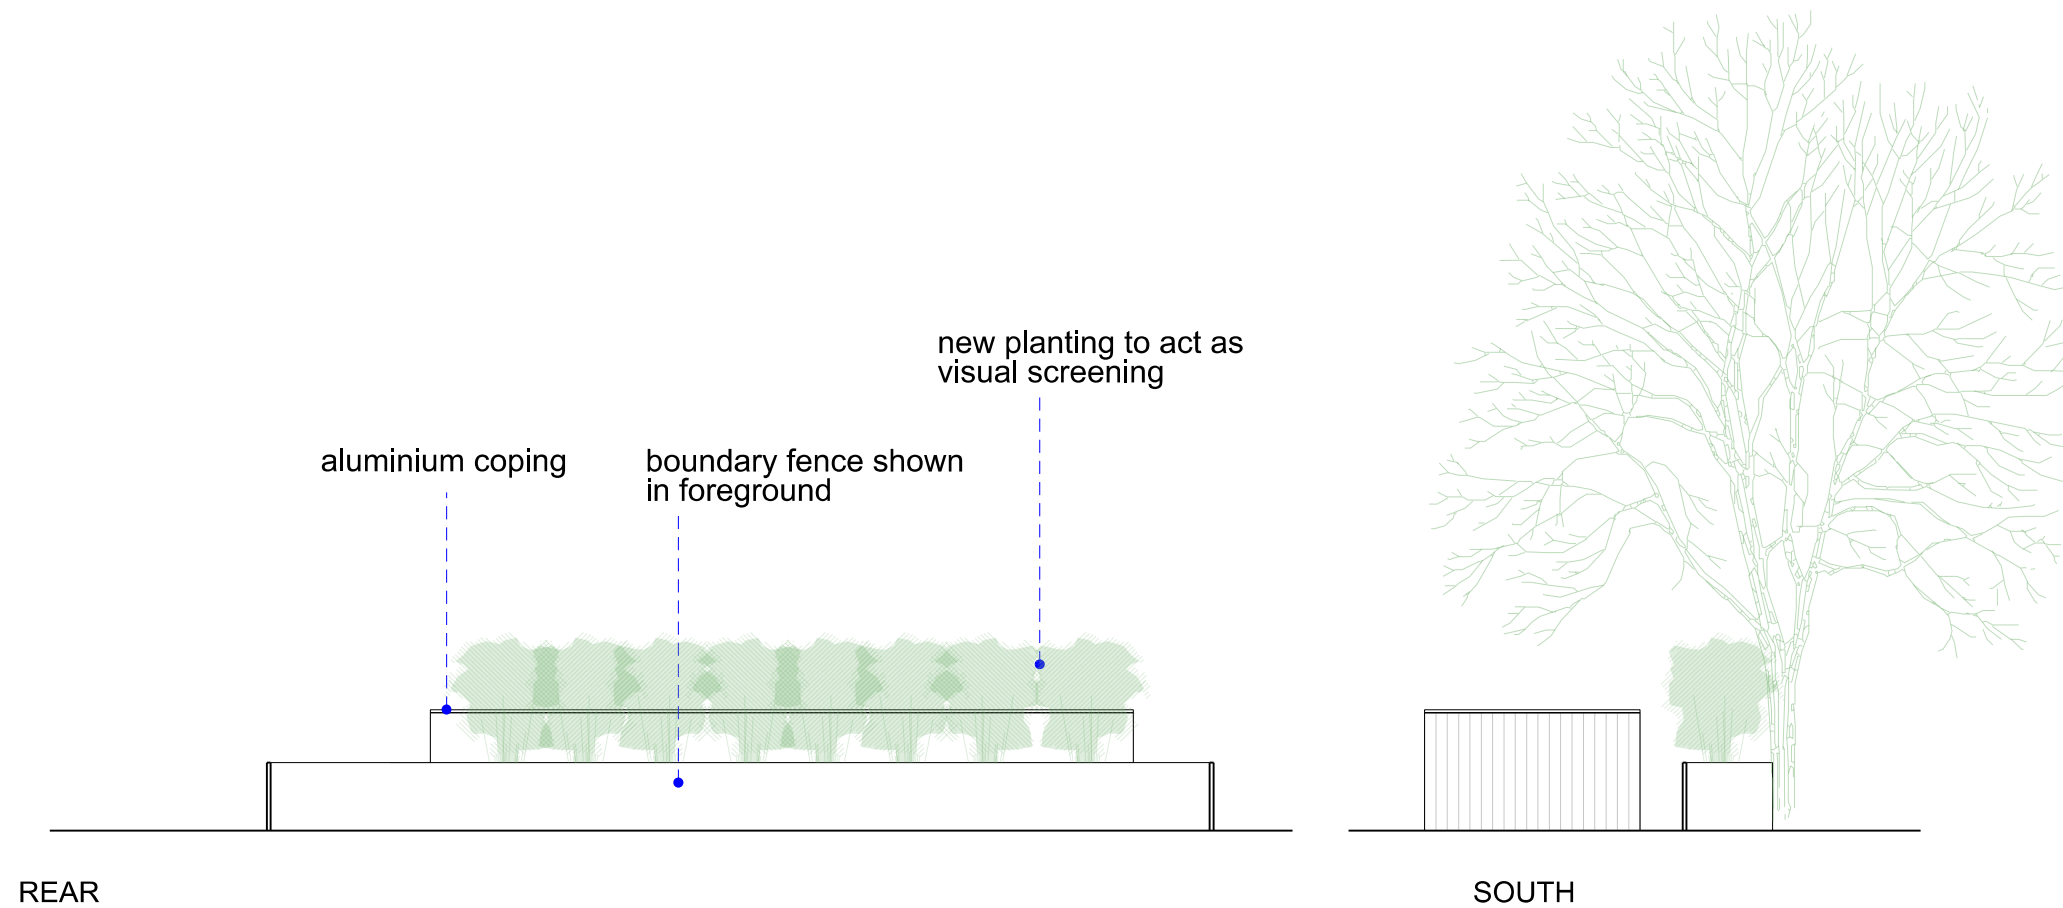

Rev A Oct 23

Rev B Oct 23

Dimensions shown to rear boundary
Notation amended

Pool section omitted from front elevation
Pool plant indicated

0 2 4 6 10

37 STORMONT ROAD, HIGHGATE, N6 4NR

PROPOSED ELEVATIONS
GYM BLOCK

G M L Architects

UNIT 3,1-4 Christina Street, London, EC2A 4PA
Tel: 020 7729 9595 Fax: 020 7729 1801 info@gmlarchitects.co.uk

SCALE: 1:200@A3
ISSUED FOR: PLANNING
FIRST ISSUED: 15/08/2023
DRAWN BY:PC CHECK BY:PC

5056/PA/30B