


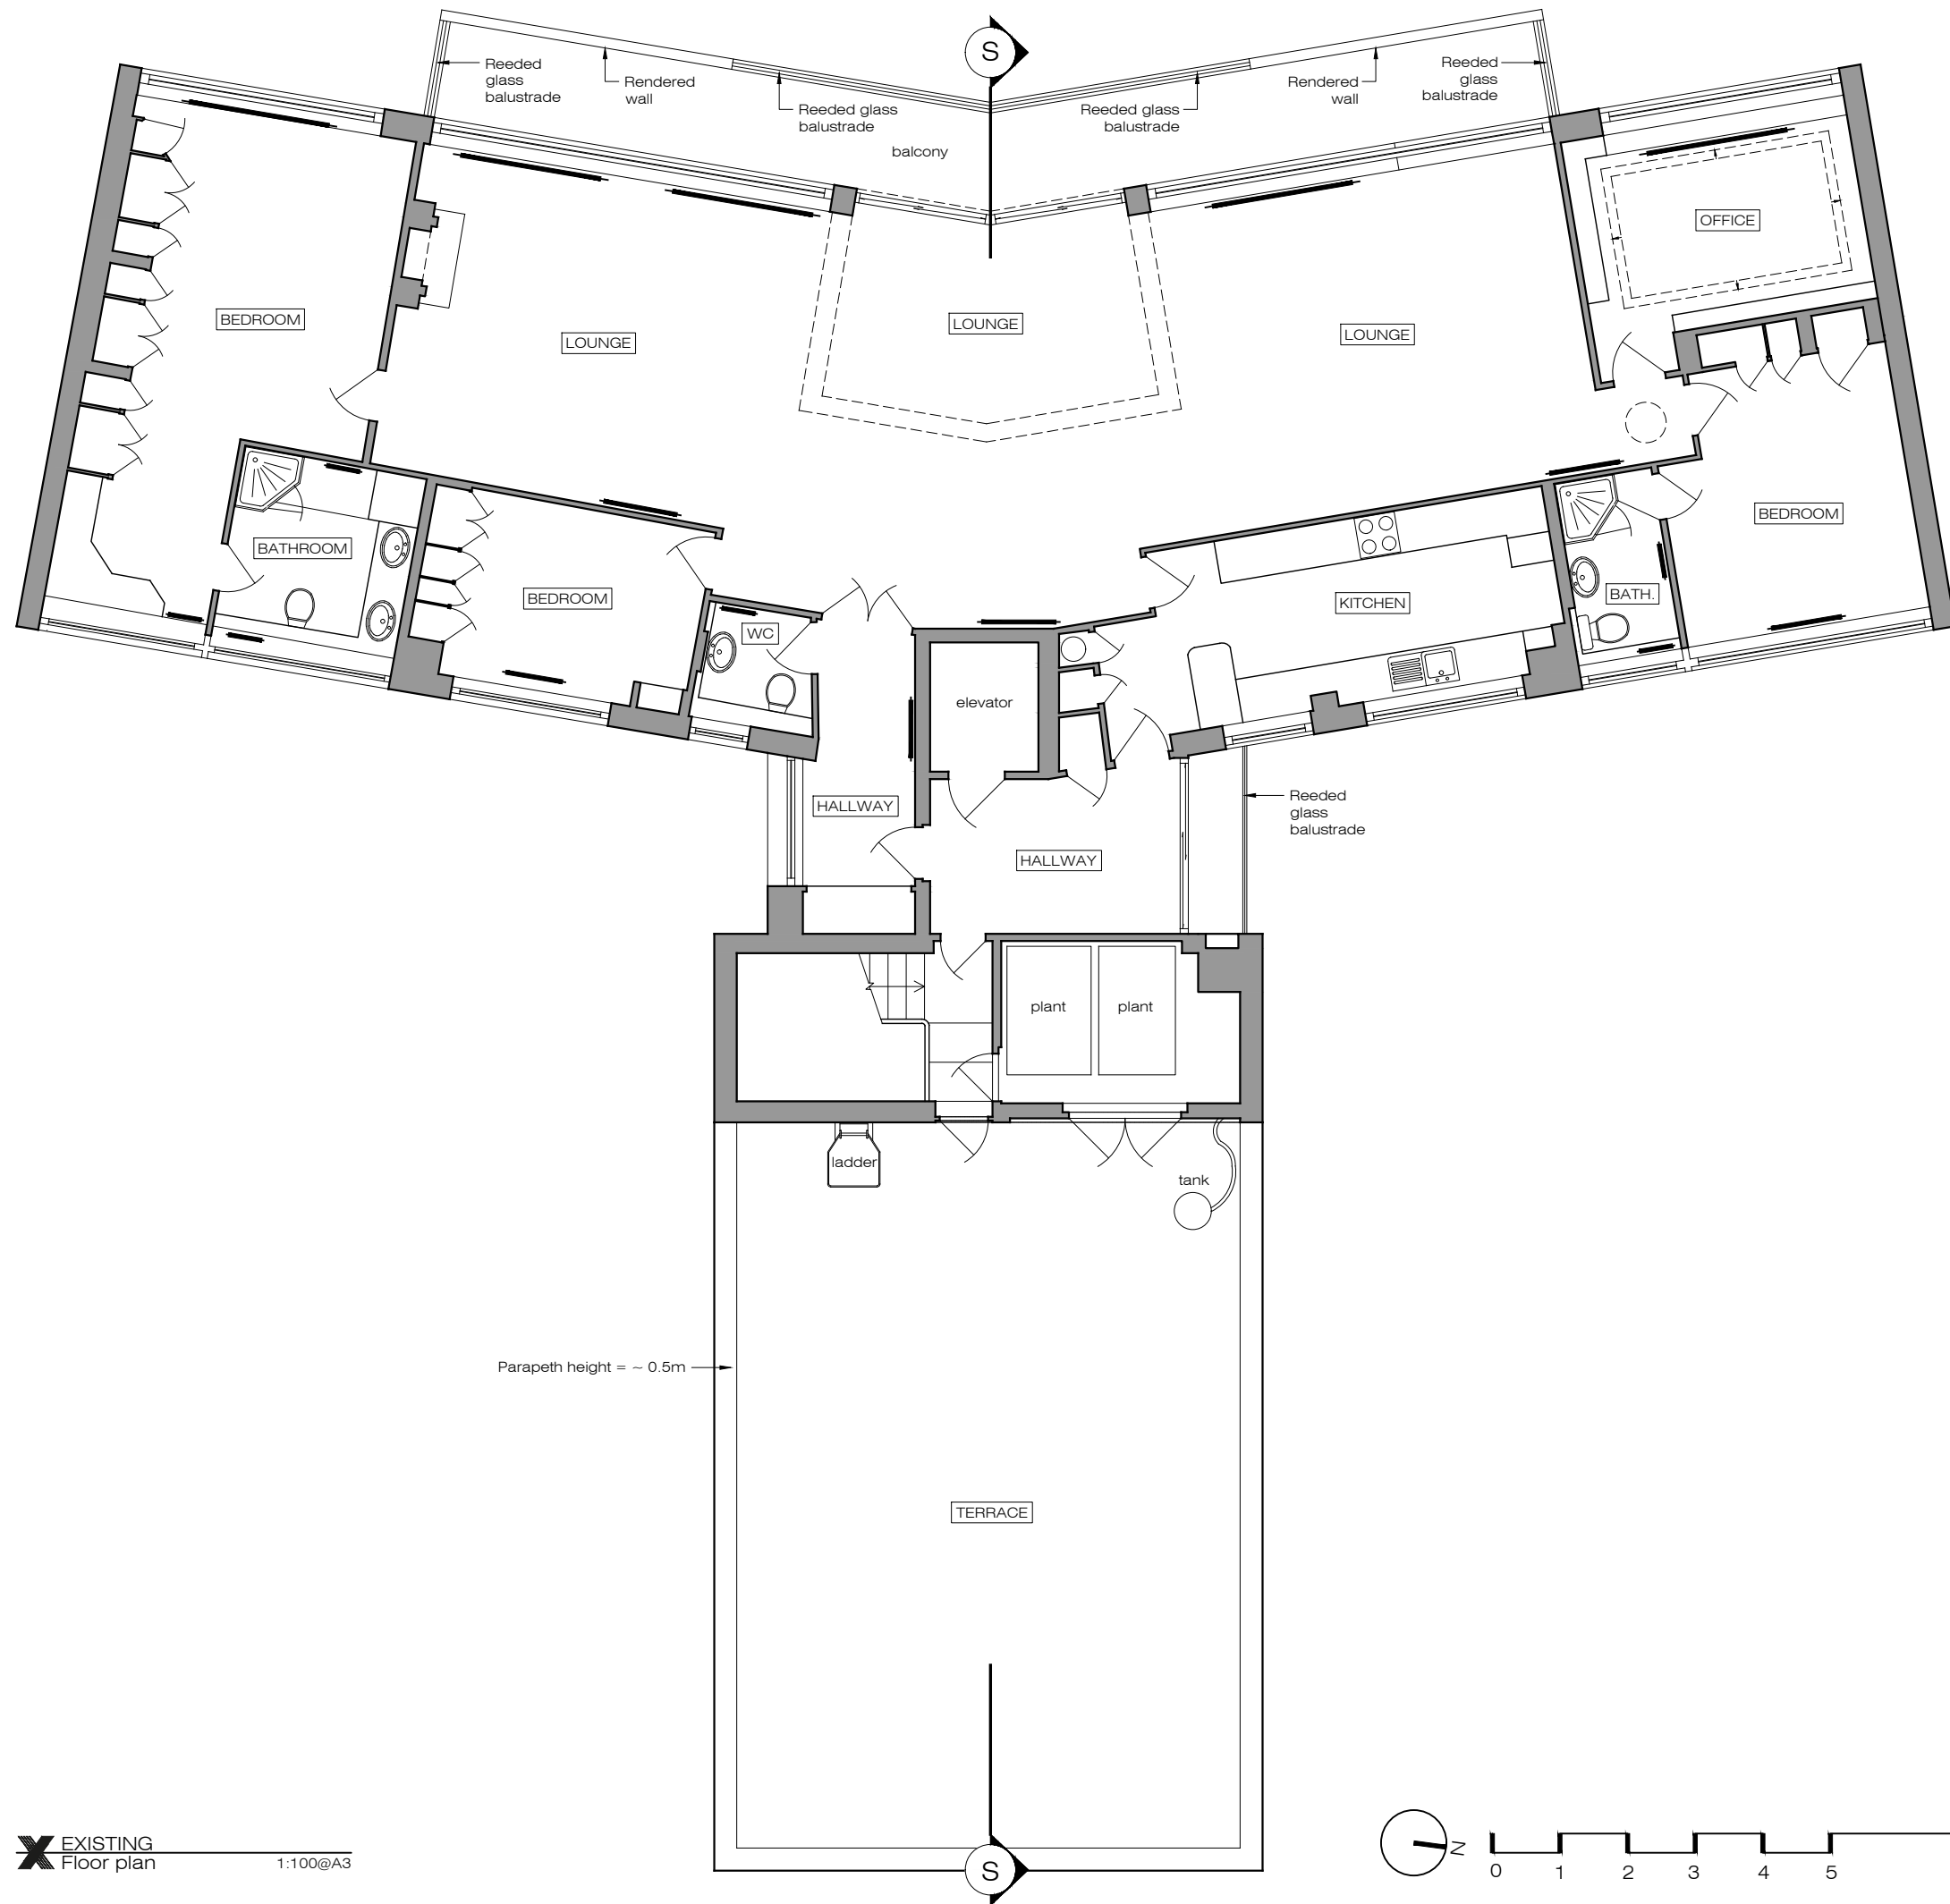

X EXISTING
Floor plan
1:100@A3

XUL
ARCHITECTURE

Ground Floor Office
33 Belsize Lane
London NW3 5AS
Office: +44 (0) 207 431 9014
info@xularchitecture.co.uk
www.xularchitecture.co.uk

PLEASE NOTE:

1. All dimensions to be checked on site before fabrication,
2. Contractor to refer to engineers drawings before proceeding with works.
3. All drawings and designs are covered by design right (intellectual property), and may not be distributed, copied or issued without written permission by the Architect.
4. All design concepts are the sole property of the Architect and no adaptations, reproductions or copies may be made without written permission of the Architect.
5. These drawings are subject to any variation required or recommendation by any statutory authority, or for the better carrying out of the works.
6. Samples to be provided by contractor for XUL Architecture's approval.
7. All finishes to XUL Architecture's satisfaction.
8. All drawings to be approved by XUL Architecture prior to construction.


ADDITIONAL NOTE:

Issue key: Tender (T)
Information (I) Construction (C)
Planning (P) As Built (B)

Project Address
Flat 45, High Sheldon, Sheldon Ave, N6

EXISTING
Floor plan

Scale 1:100@A3	Dwg. No. EX-01
Rev. Date 15.05.23	Rev. P-00
Drawn AT	Project Number 22096
Checked RH	Issue For: PLANNING

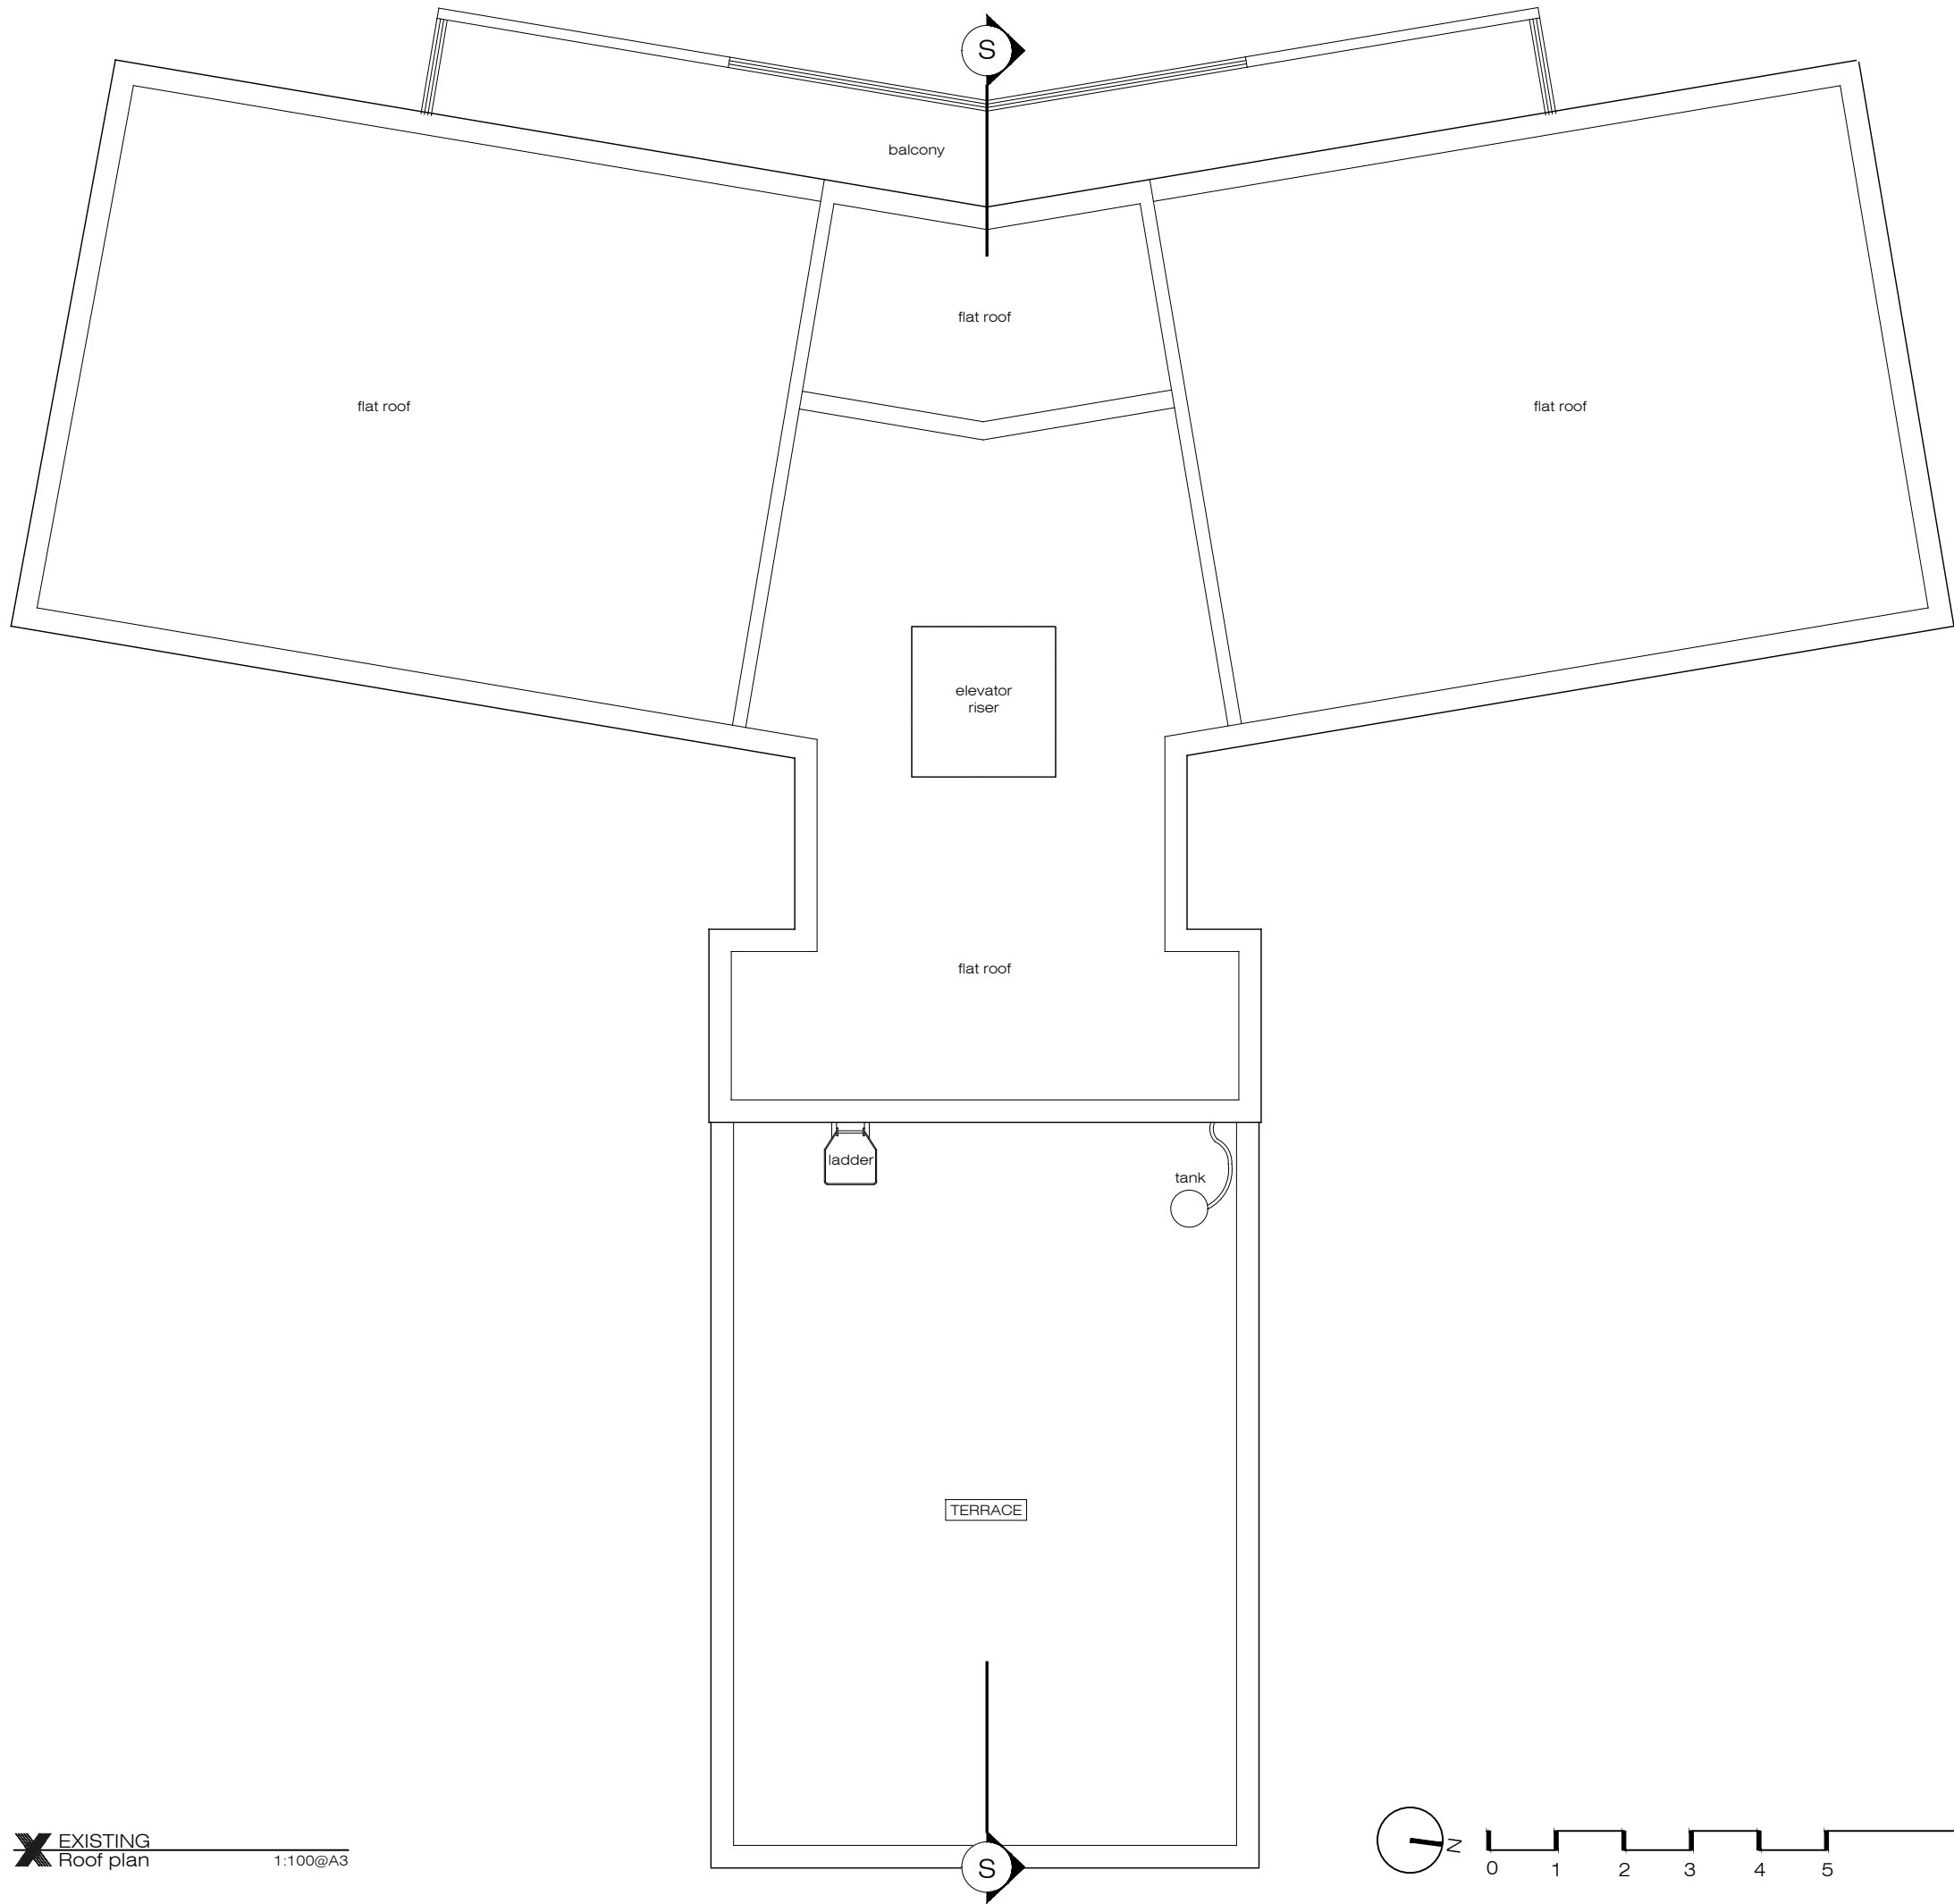

- PLEASE NOTE:
1. All dimensions to be checked on site before fabrication,
 2. Contractor to refer to engineers drawings before proceeding with works.
 3. All drawings and designs are covered by design right (intellectual property), and may not be distributed, copied or issued without written permission by the Architect.
 4. All design concepts are the sole property of the Architect and no adaptations, reproductions or copies may be made without written permission of the Architect.
 5. These drawings are subject to any variation required or recommendation by any statutory authority, or for the better carrying out of the works.
 6. Samples to be provided by contractor for XUL Architecture's approval.
 7. All finishes to XUL Architecture's satisfaction.
 8. All drawings to be approved by XUL Architecture prior to construction.


ADDITIONAL NOTE:

Issue key:	Tender (T)
Information (I)	Construction (C)
Planning (P)	As Built (B)


Project Adress
Flat 45, High Sheldon, Sheldon Ave, N6

EXISTING
Roof plan


Scale 1:100@A3	Dwg. No. EX-02
Rev. Date 15.05.23	Rev. P-00
Drawn AT	Project Number 22096
Checked RH	Issue For: PLANNING

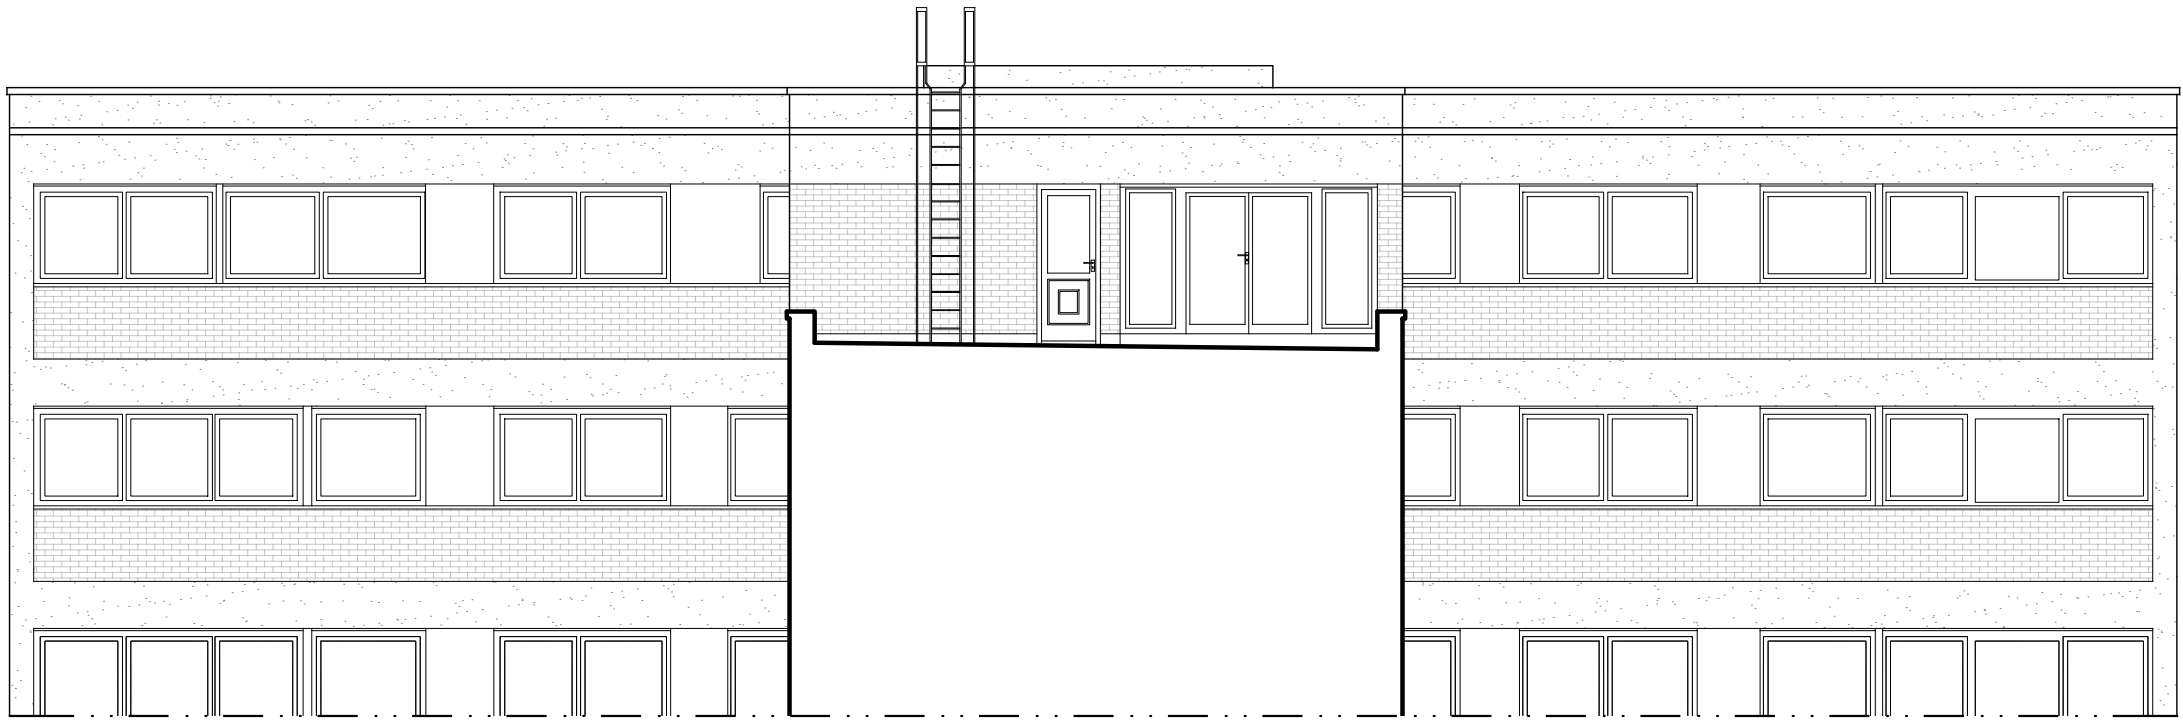


X EXISTING
Front elevation 1:100@A3

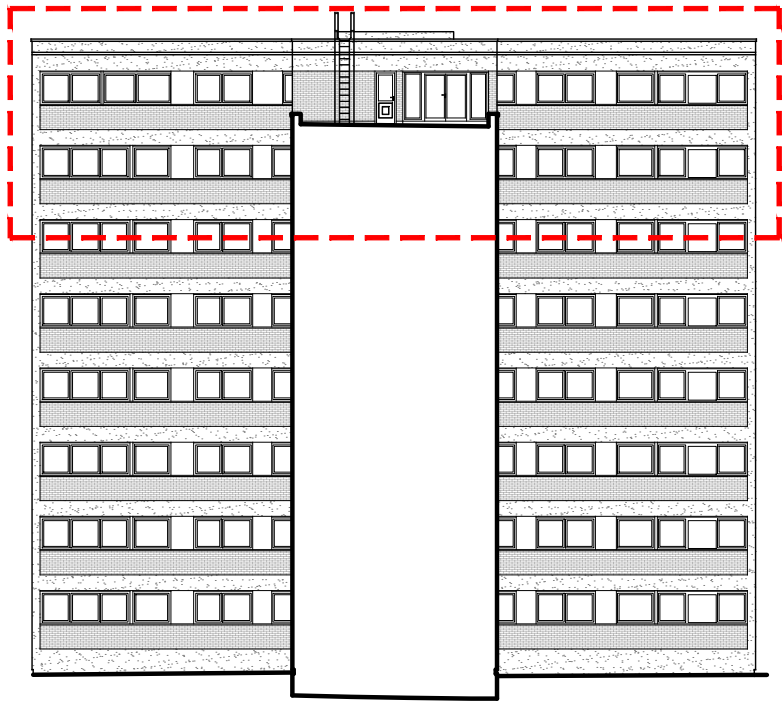


X EXISTING
Key front elevation NTS

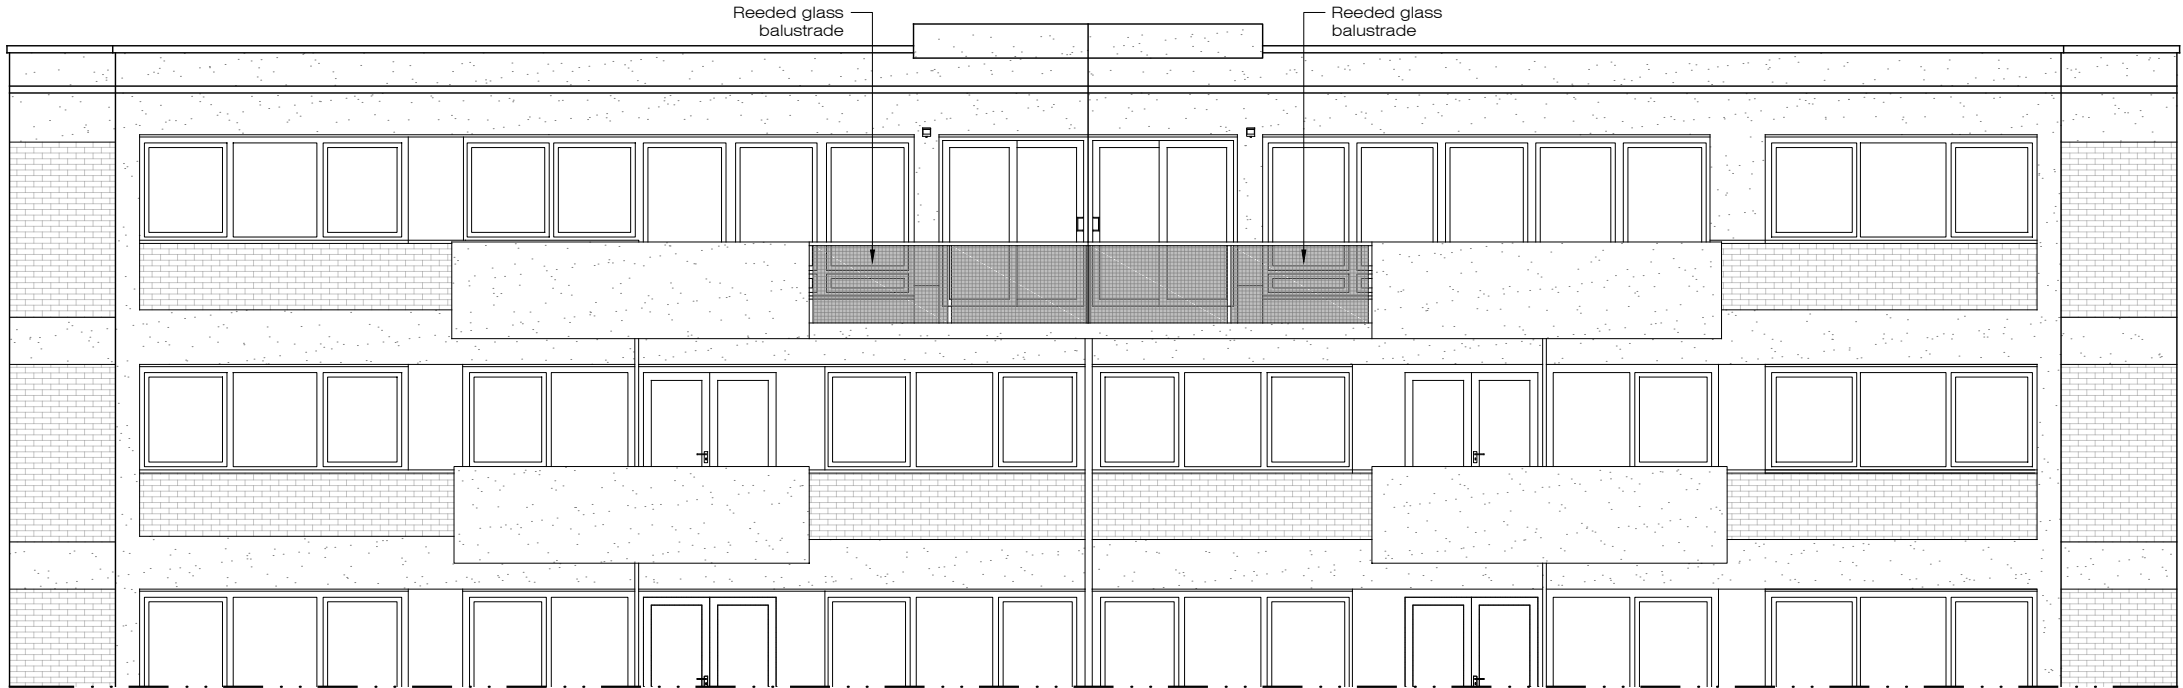


X EXISTING
Rear elevation 1:100@A3

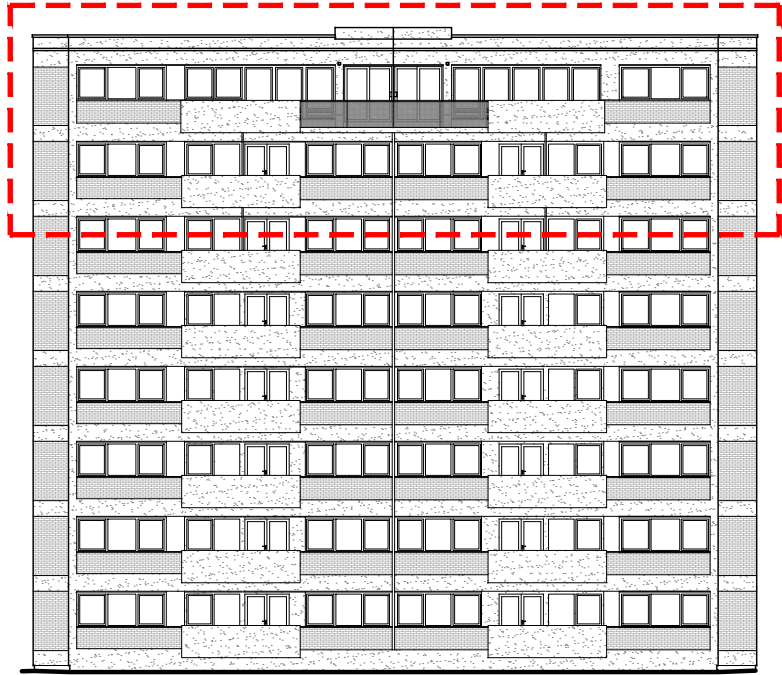


X EXISTING
Key rear elevation NTS

 


XUL ARCHITECTURE Ground Floor Office 33 Belsize Lane London NW3 5AS Office: +44 (0) 207 431 9014 info@xularchitecture.co.uk www.xularchitecture.co.uk	PLEASE NOTE:			ADDITIONAL NOTE:		Issue key:	Project Address		Issue For:		
	1. All dimensions to be checked on site before fabrication, 2. Contractor to refer to engineers drawings before proceeding with works. 3. All drawings and designs are covered by design right (intellectual property), and may not be distributed, copied or issued without written permission by the Architect.			4. All design concepts are the sole property of the Architect and no adaptations, reproductions or copies may be made without written permission of the Architect. 5. These drawings are subject to any variation required or recommendation by any statutory authority, or for the better carrying out of the works.		6. Samples to be provided by contractor for XUL Architecture's approval. 7. All finishes to XUL Architecture's satisfaction. 8. All drawings to be approved by XUL Architecture prior to construction.		Flat 45, High Sheldon, Sheldon Ave, N6		PLANNING	
						Information (I)		Scale 1:100@A3		EXISTING	
						Planning (P)		Rev. Date 15.05.23		Elevations	
						Tender (T)		Drawn AT		Dwg. No. EX-03 Rev. P-00	
					Construction (C)		Checked RH		Project Number 22096		
					As Built (B)						

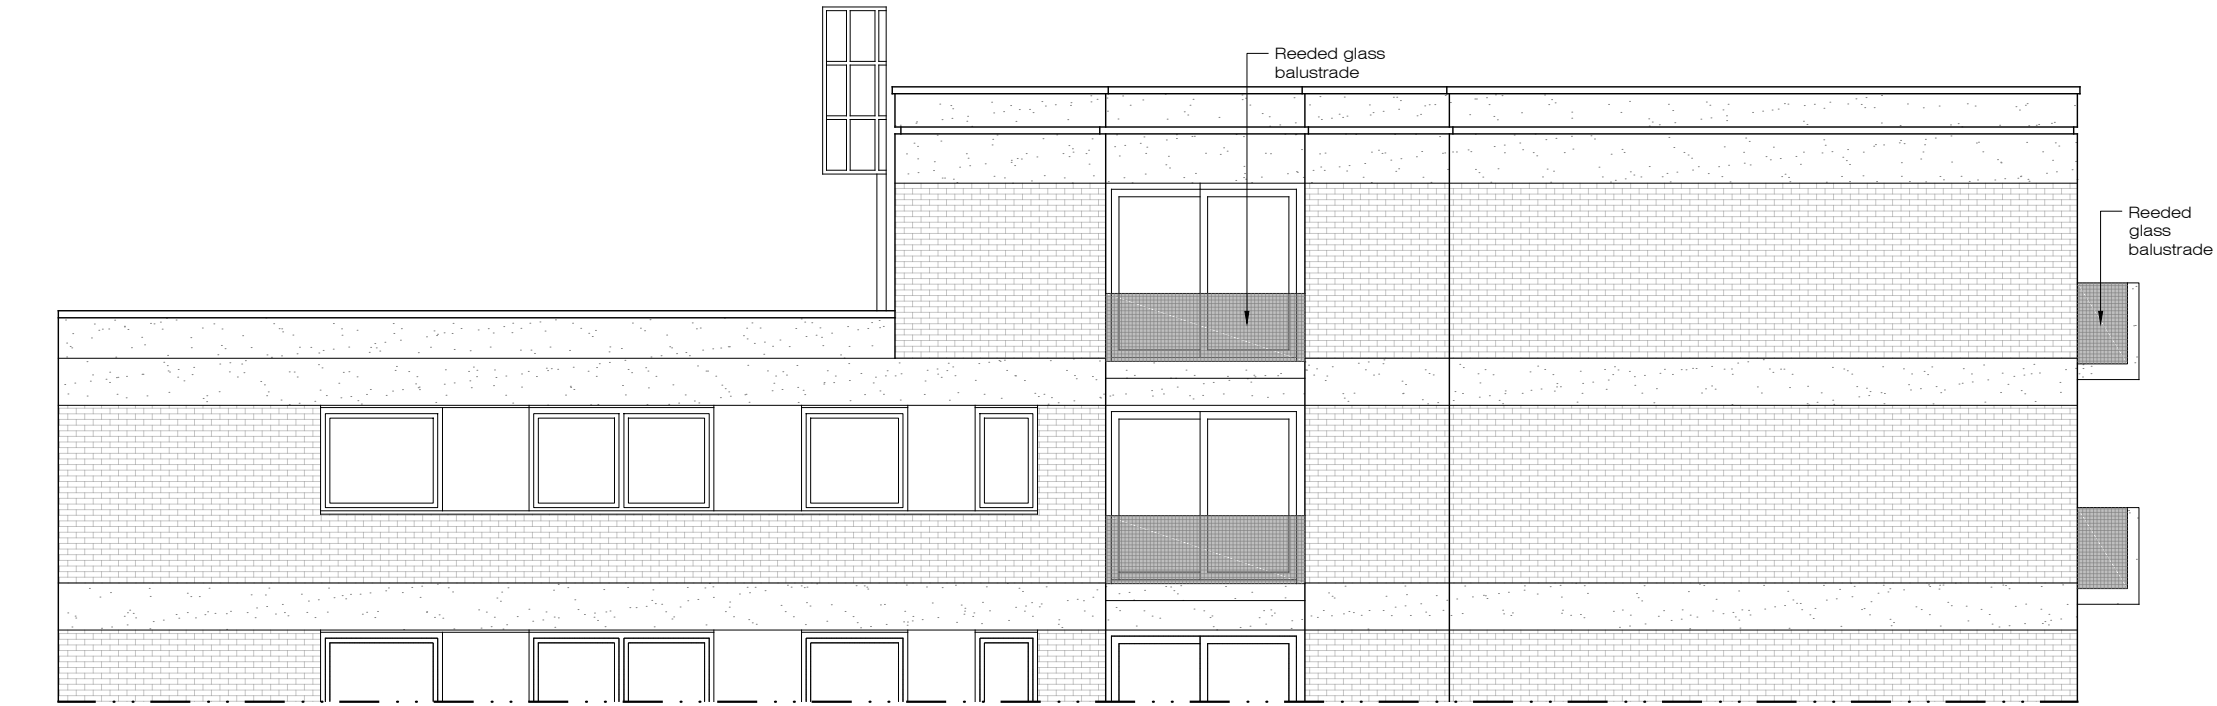


X EXISTING
Side 1 elevation 1:100@A3

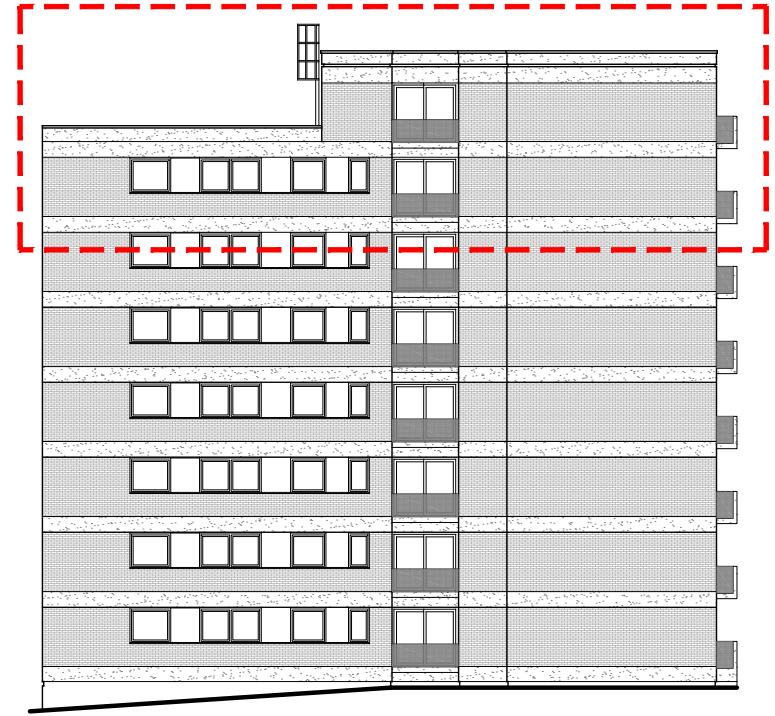


X EXISTING
Key side 1 elevation NTS

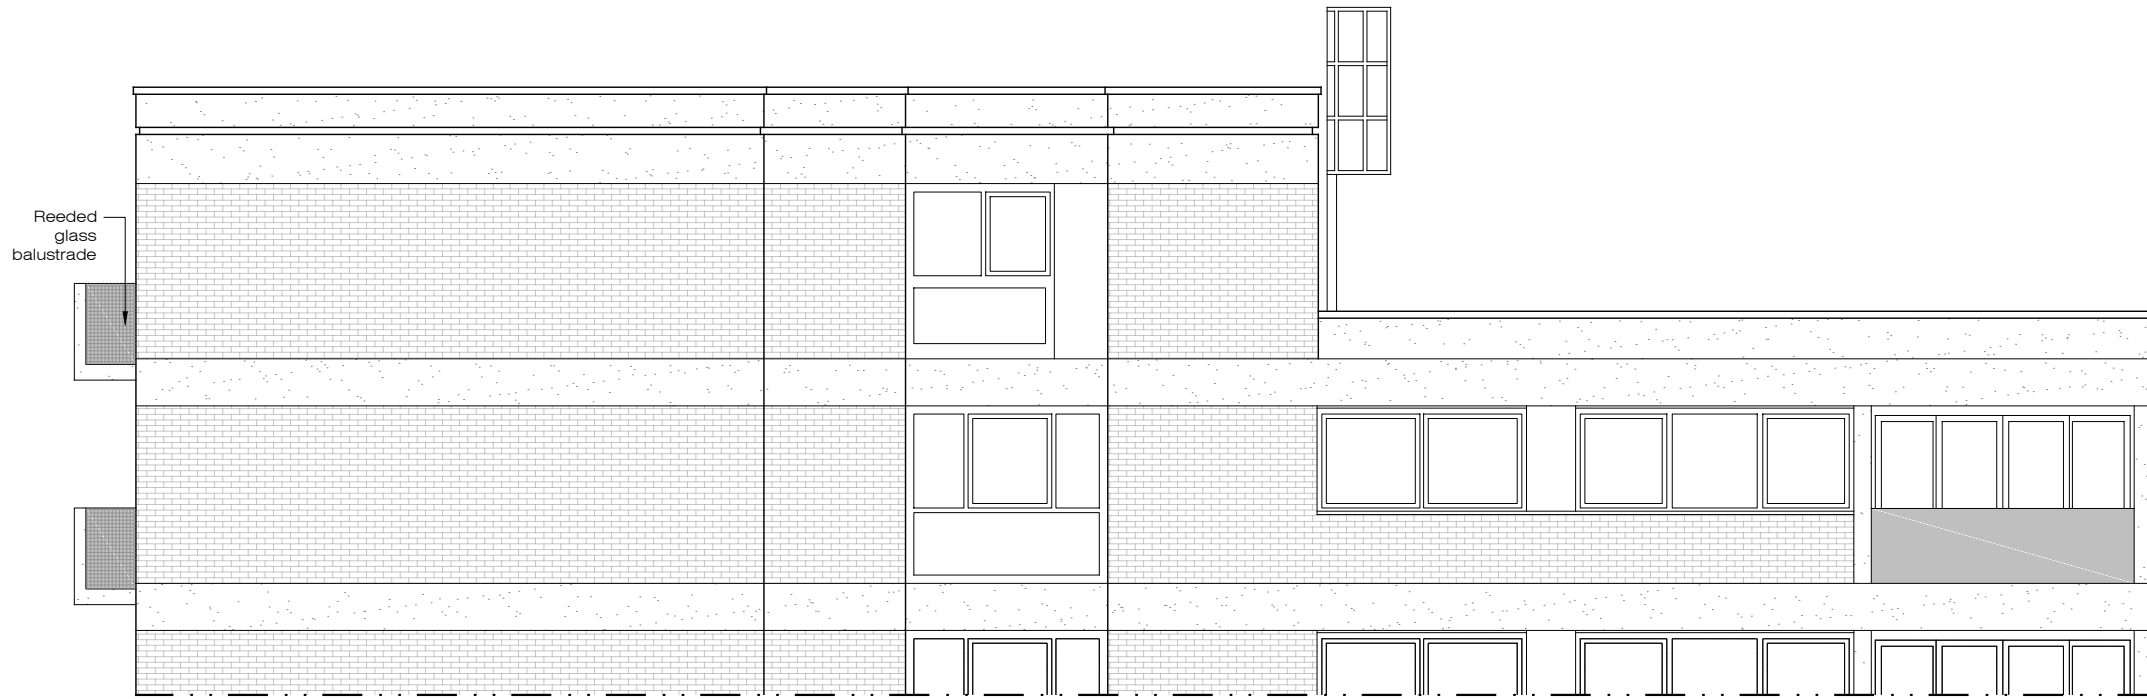

X EXISTING
Side 2 elevation 1:100@A3

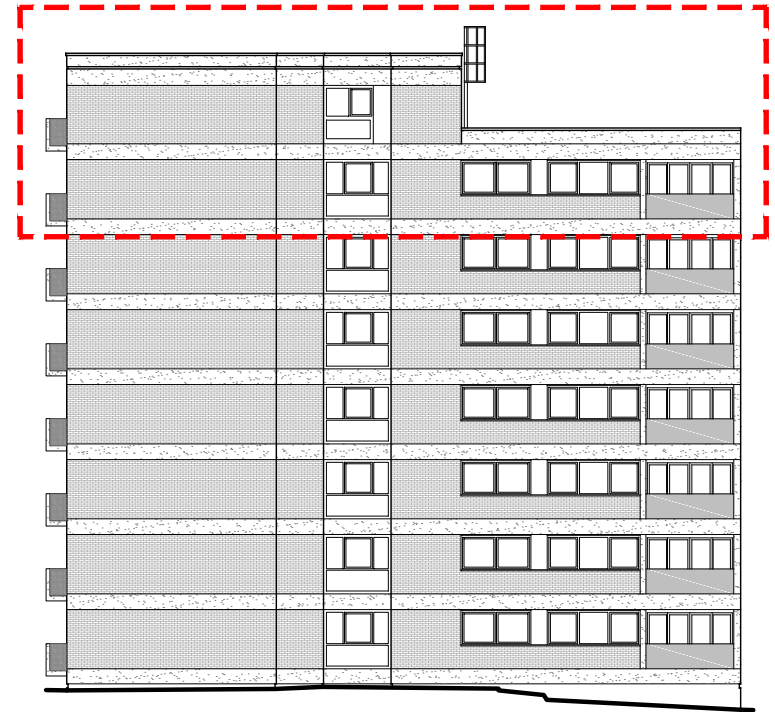

X EXISTING
Key side 2 elevation NTS

 

Ground Floor Office
33 Belsize Lane
London NW3 5AS
Office: +44 (0) 207 431 9014
info@xularchitecture.co.uk
www.xularchitecture.co.uk

PLEASE NOTE:

- All dimensions to be checked on site before fabrication,
- Contractor to refer to engineers drawings before proceeding with works.
- All drawings and designs are covered by design right (intellectual property), and may not be distributed, copied or issued without written permission by the Architect.
- All design concepts are the sole property of the Architect and no adaptations, reproductions or copies may be made without written permission of the Architect.
- These drawings are subject to any variation required or recommendation by any statutory authority, or for the better carrying out of the works.
- Samples to be provided by contractor for XUL Architecture's approval.
- All finishes to XUL Architecture's satisfaction.
- All drawings to be approved by XUL Architecture prior to construction.

ADDITIONAL NOTE:

Issue key:

Information (I)

Planning (P)

Tender (T)

Construction (C)

As Built (B)

Project Address

Flat 45, High Sheldon, Sheldon Ave, N6

Scale 1:100@A3

Rev. Date 15.05.23

Drawn AT

Checked RH

EXISTING

Elevations


Dwg. No. EX-04

Rev. P-00


Project Number 22096

Issue For:


PLANNING

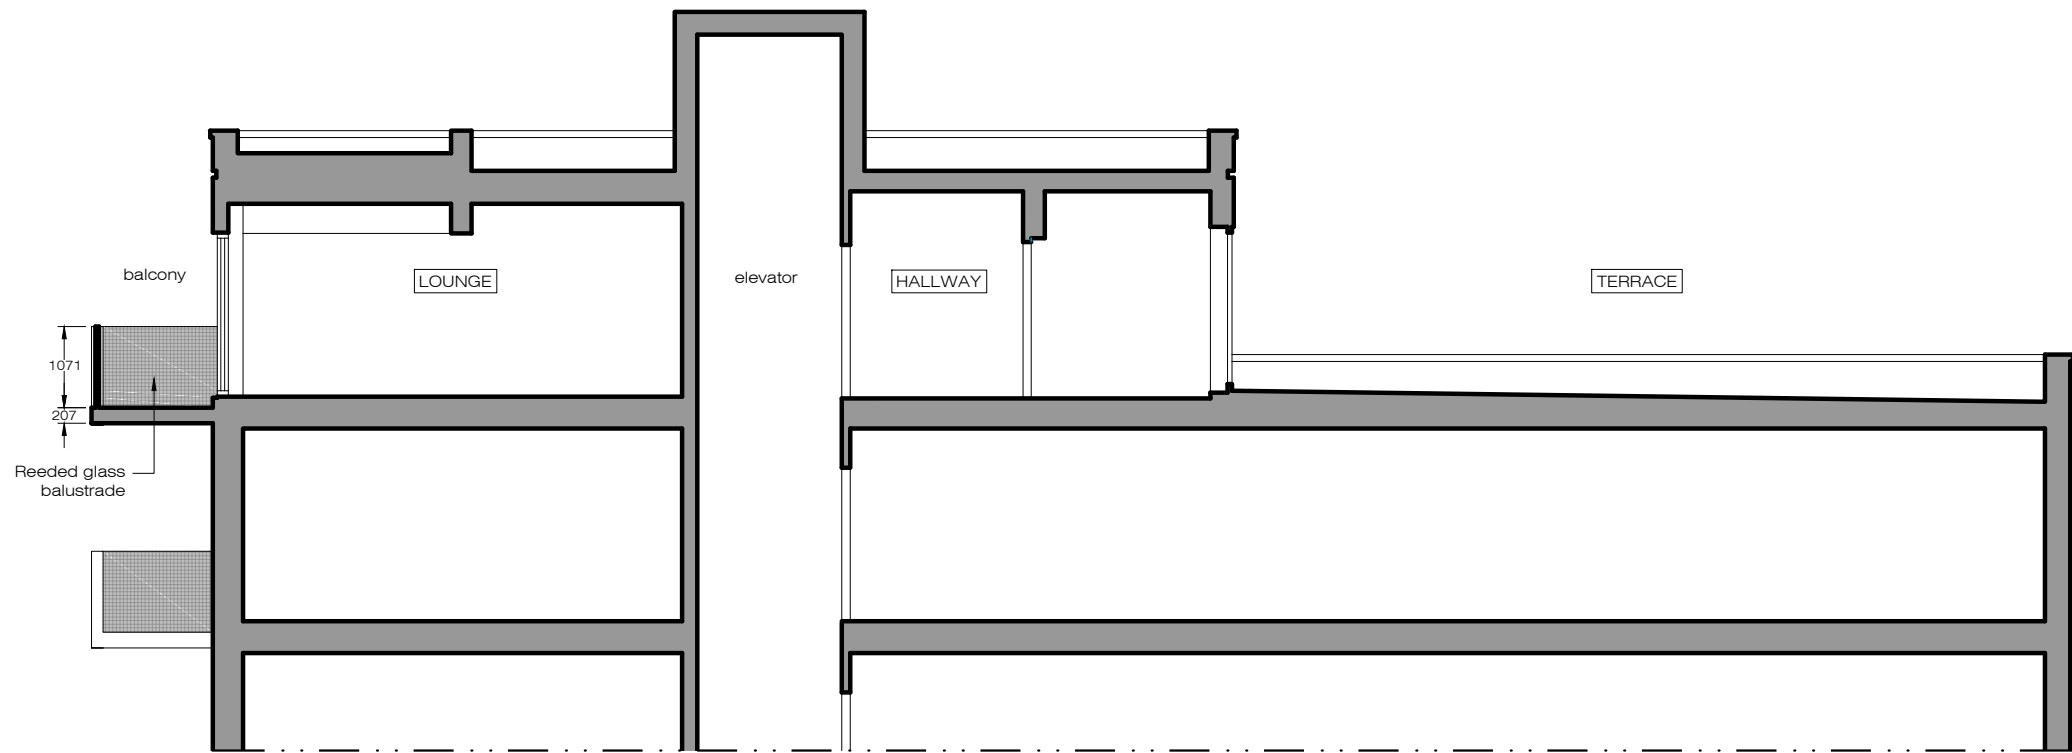

X EXISTING
Section S-S 1:100@A3

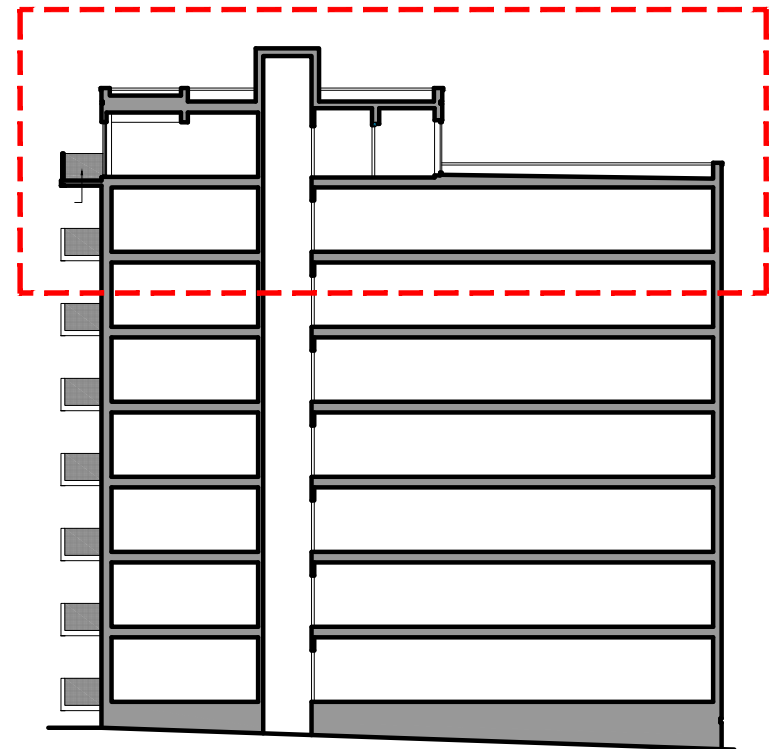

X EXISTING
Key section S-S NTS

 

Ground Floor Office
33 Belsize Lane
London NW3 5AS
Office: +44 (0) 207 431 9014
info@xularchitecture.co.uk
www.xularchitecture.co.uk

PLEASE NOTE:

1. All dimensions to be checked on site before fabrication,
2. Contractor to refer to engineers drawings before proceeding with works.
3. All drawings and designs are covered by design right (intellectual property), and may not be distributed, copied or issued without written permission by the Architect.
4. All design concepts are the sole property of the Architect and no adaptations, reproductions or copies may be made without written permission of the Architect.
5. These drawings are subject to any variation required or recommendation by any statutory authority, or for the better carrying out of the works.
6. Samples to be provided by contractor for XUL Architecture's approval.
7. All finishes to XUL Architecture's satisfaction.
8. All drawings to be approved by XUL Architecture prior to construction.

ADDITIONAL NOTE:

Issue key:

Information (I)

Planning (P)

Tender (T)

Construction (C)

As Built (B)

Project Address
Flat 45, High Sheldon, Sheldon Ave, N6

Scale 1:100@A3

Rev. Date 15.05.23

Drawn AT

Checked RH

EXISTING

Section S-S

Dwg. No. EX-05

Rev. P-00

Issue For:
PLANNING

Project Number

22096