
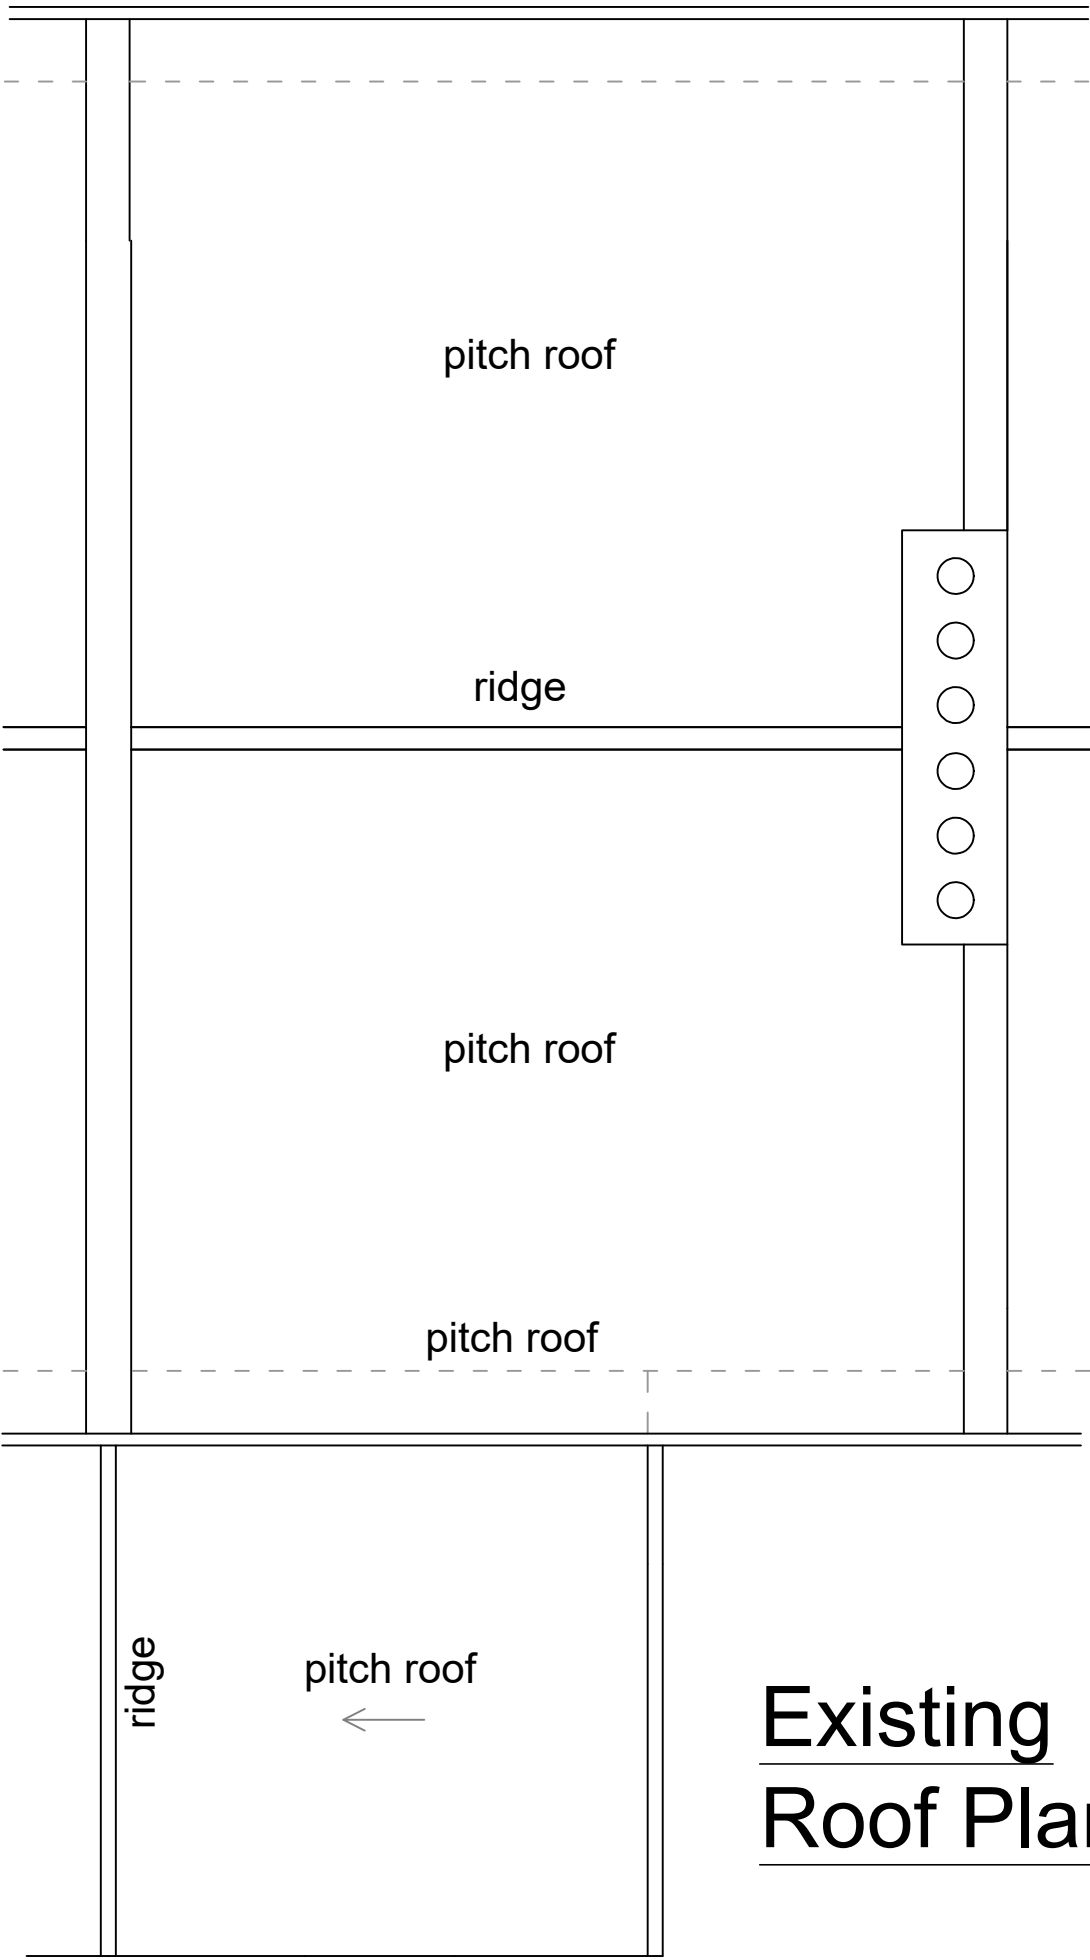


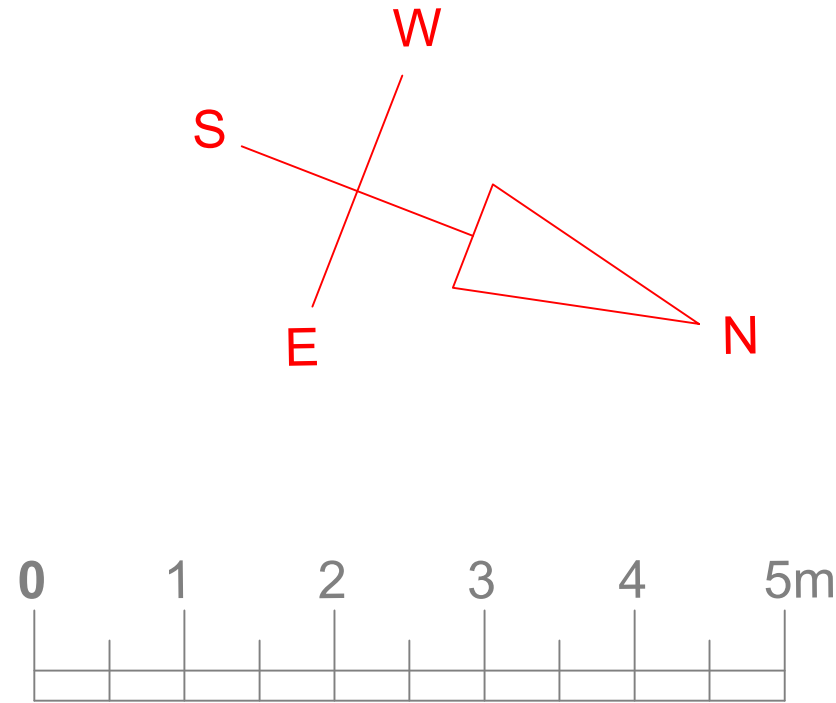

Existing  
Roof Plan

NOTES

| Rev                                | Description          | Date     |
|------------------------------------|----------------------|----------|
|                                    |                      |          |
| CLIENT<br>Christian Cole           |                      |          |
| PROJECT<br>45 Victoria Road N4 3SJ |                      |          |
| TITLE<br>Existing Roof Plan        |                      |          |
| DRAWN<br>FH                        | CHECKED              | APPROVED |
| DATE<br>May 2023                   | SCALE<br>1 : 50 @ A3 |          |
| PLANNING                           |                      |          |
| DRAW. NO.<br>2023-00-03            |                      | REV<br>- |