


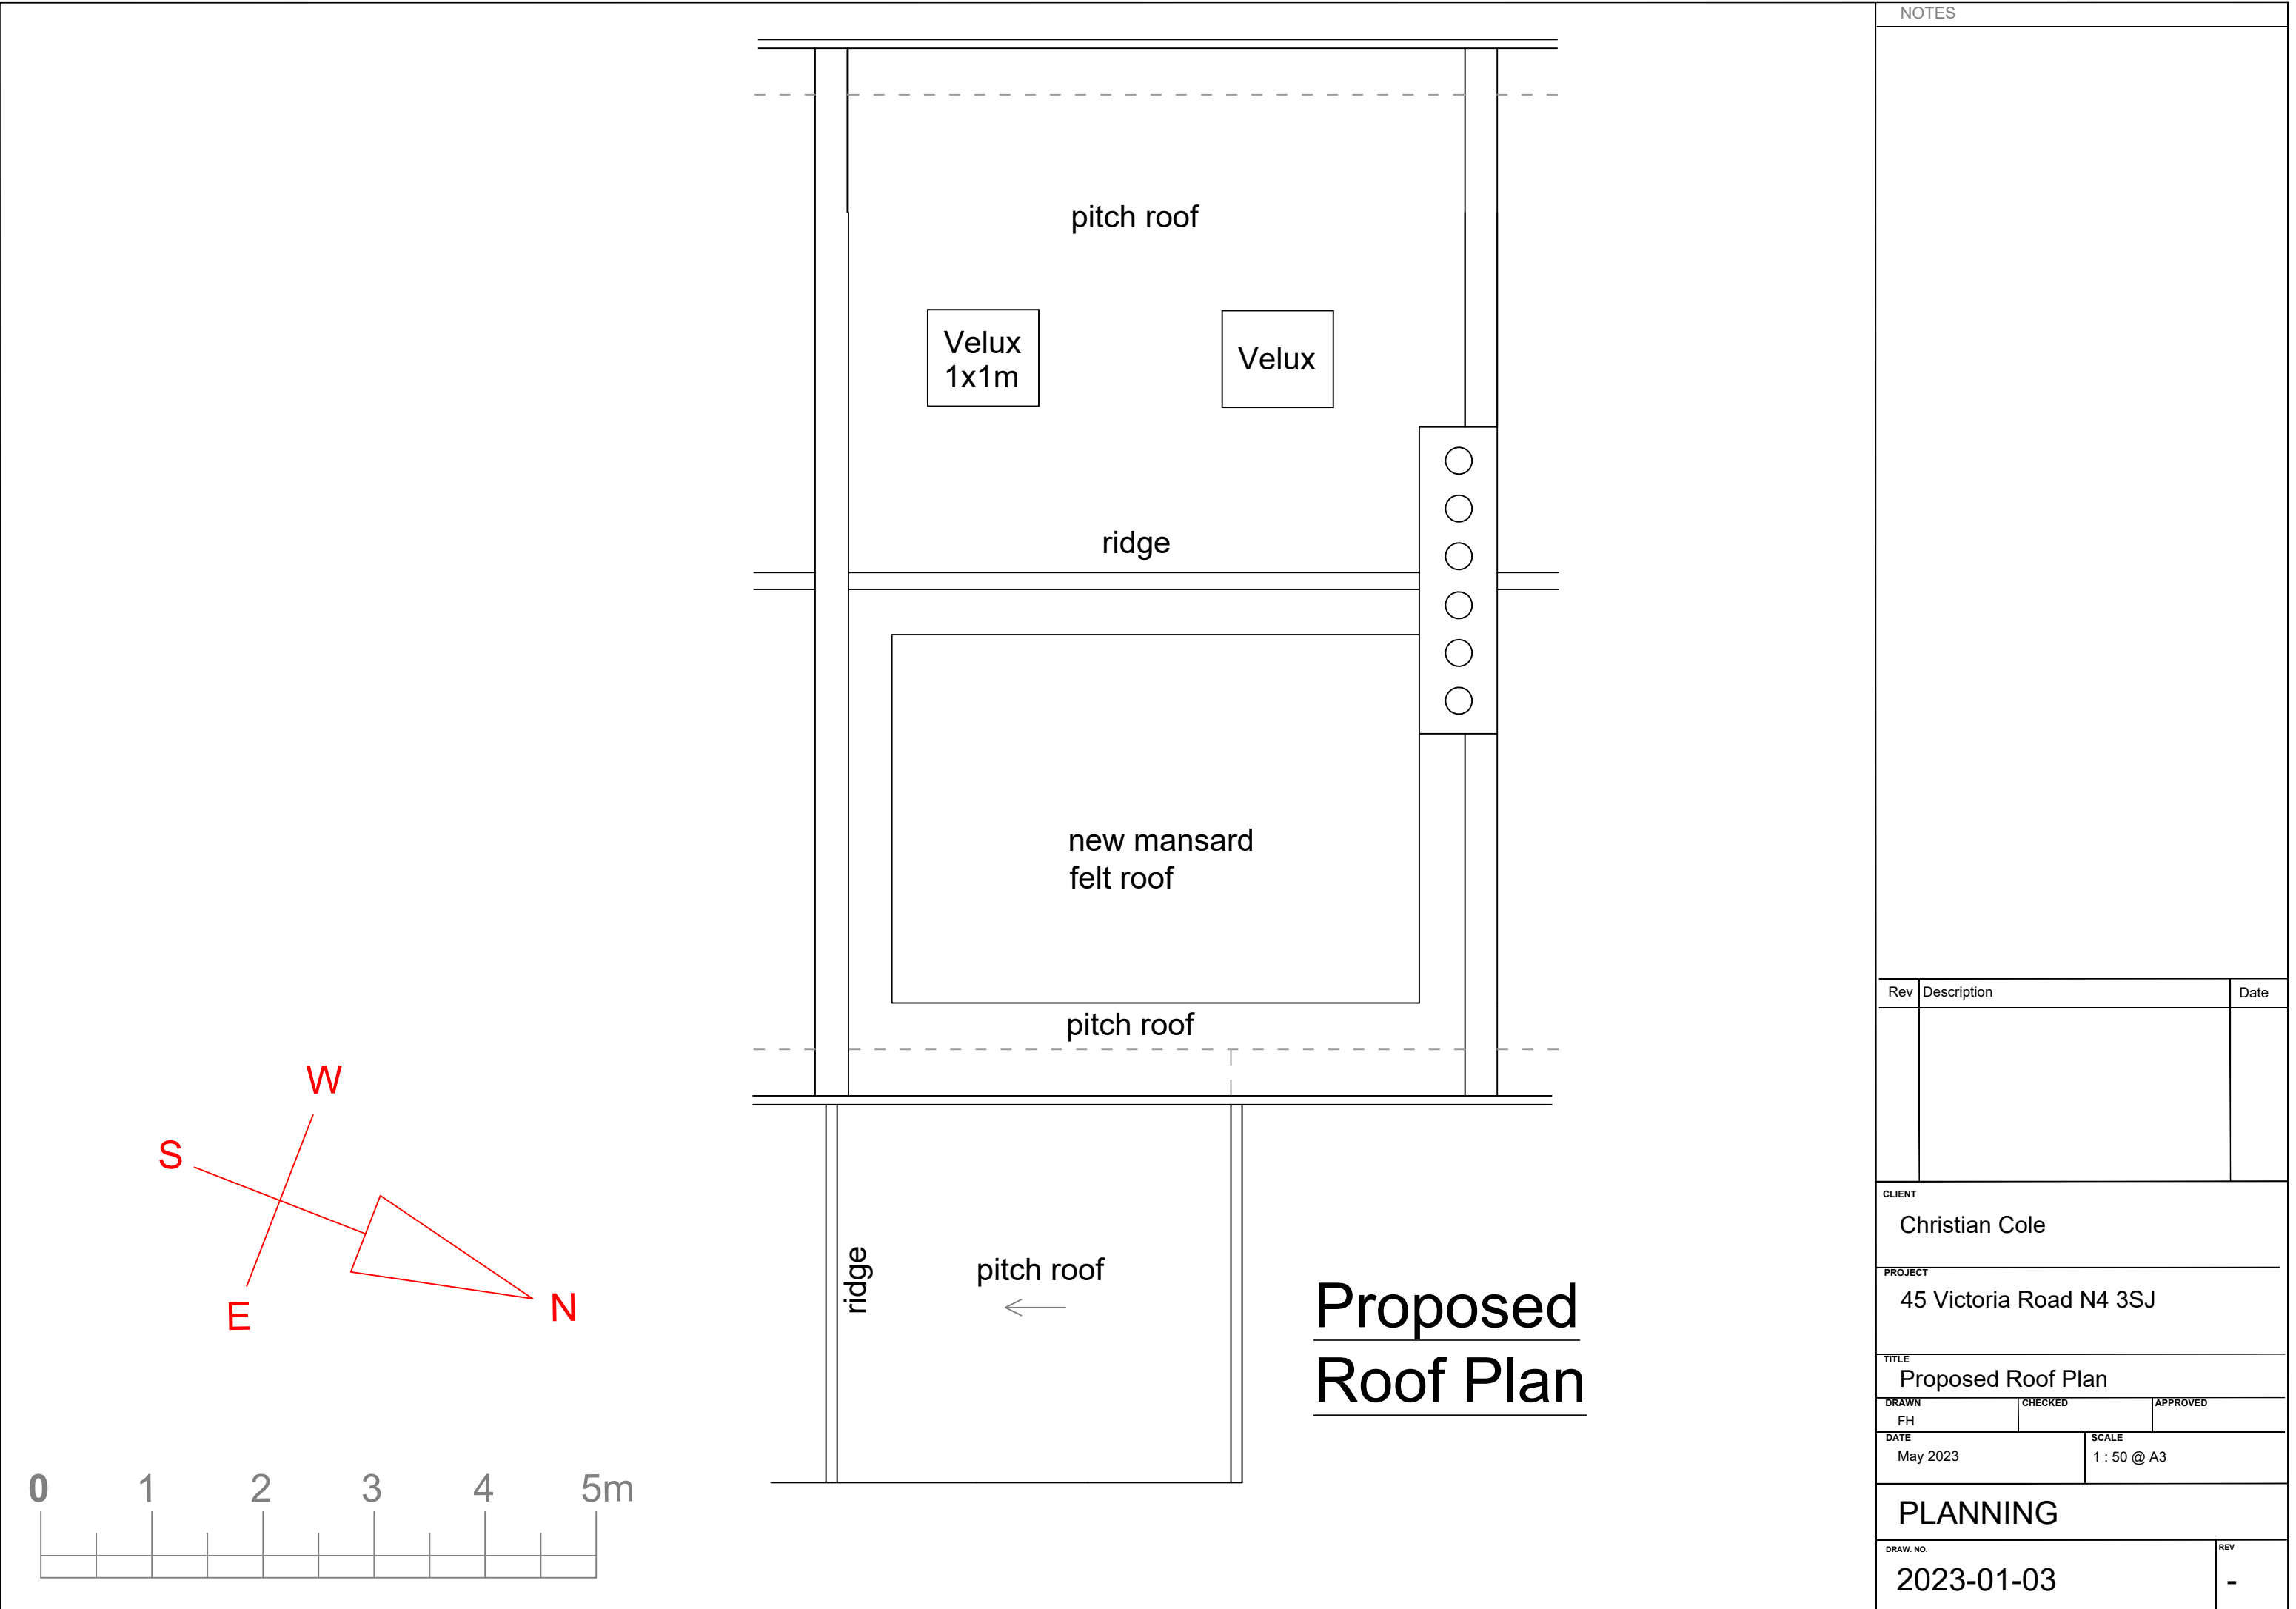

NOTES

Rev	Description	Date
CLIENT		
Christian Cole		
PROJECT		
45 Victoria Road N4 3SJ		
TITLE		
Proposed Roof Plan		
DRAWN	CHECKED	APPROVED
FH		
DATE	SCALE	
May 2023	1 : 50 @ A3	
PLANNING		
DRAW. NO.		REV
2023-01-03		-