


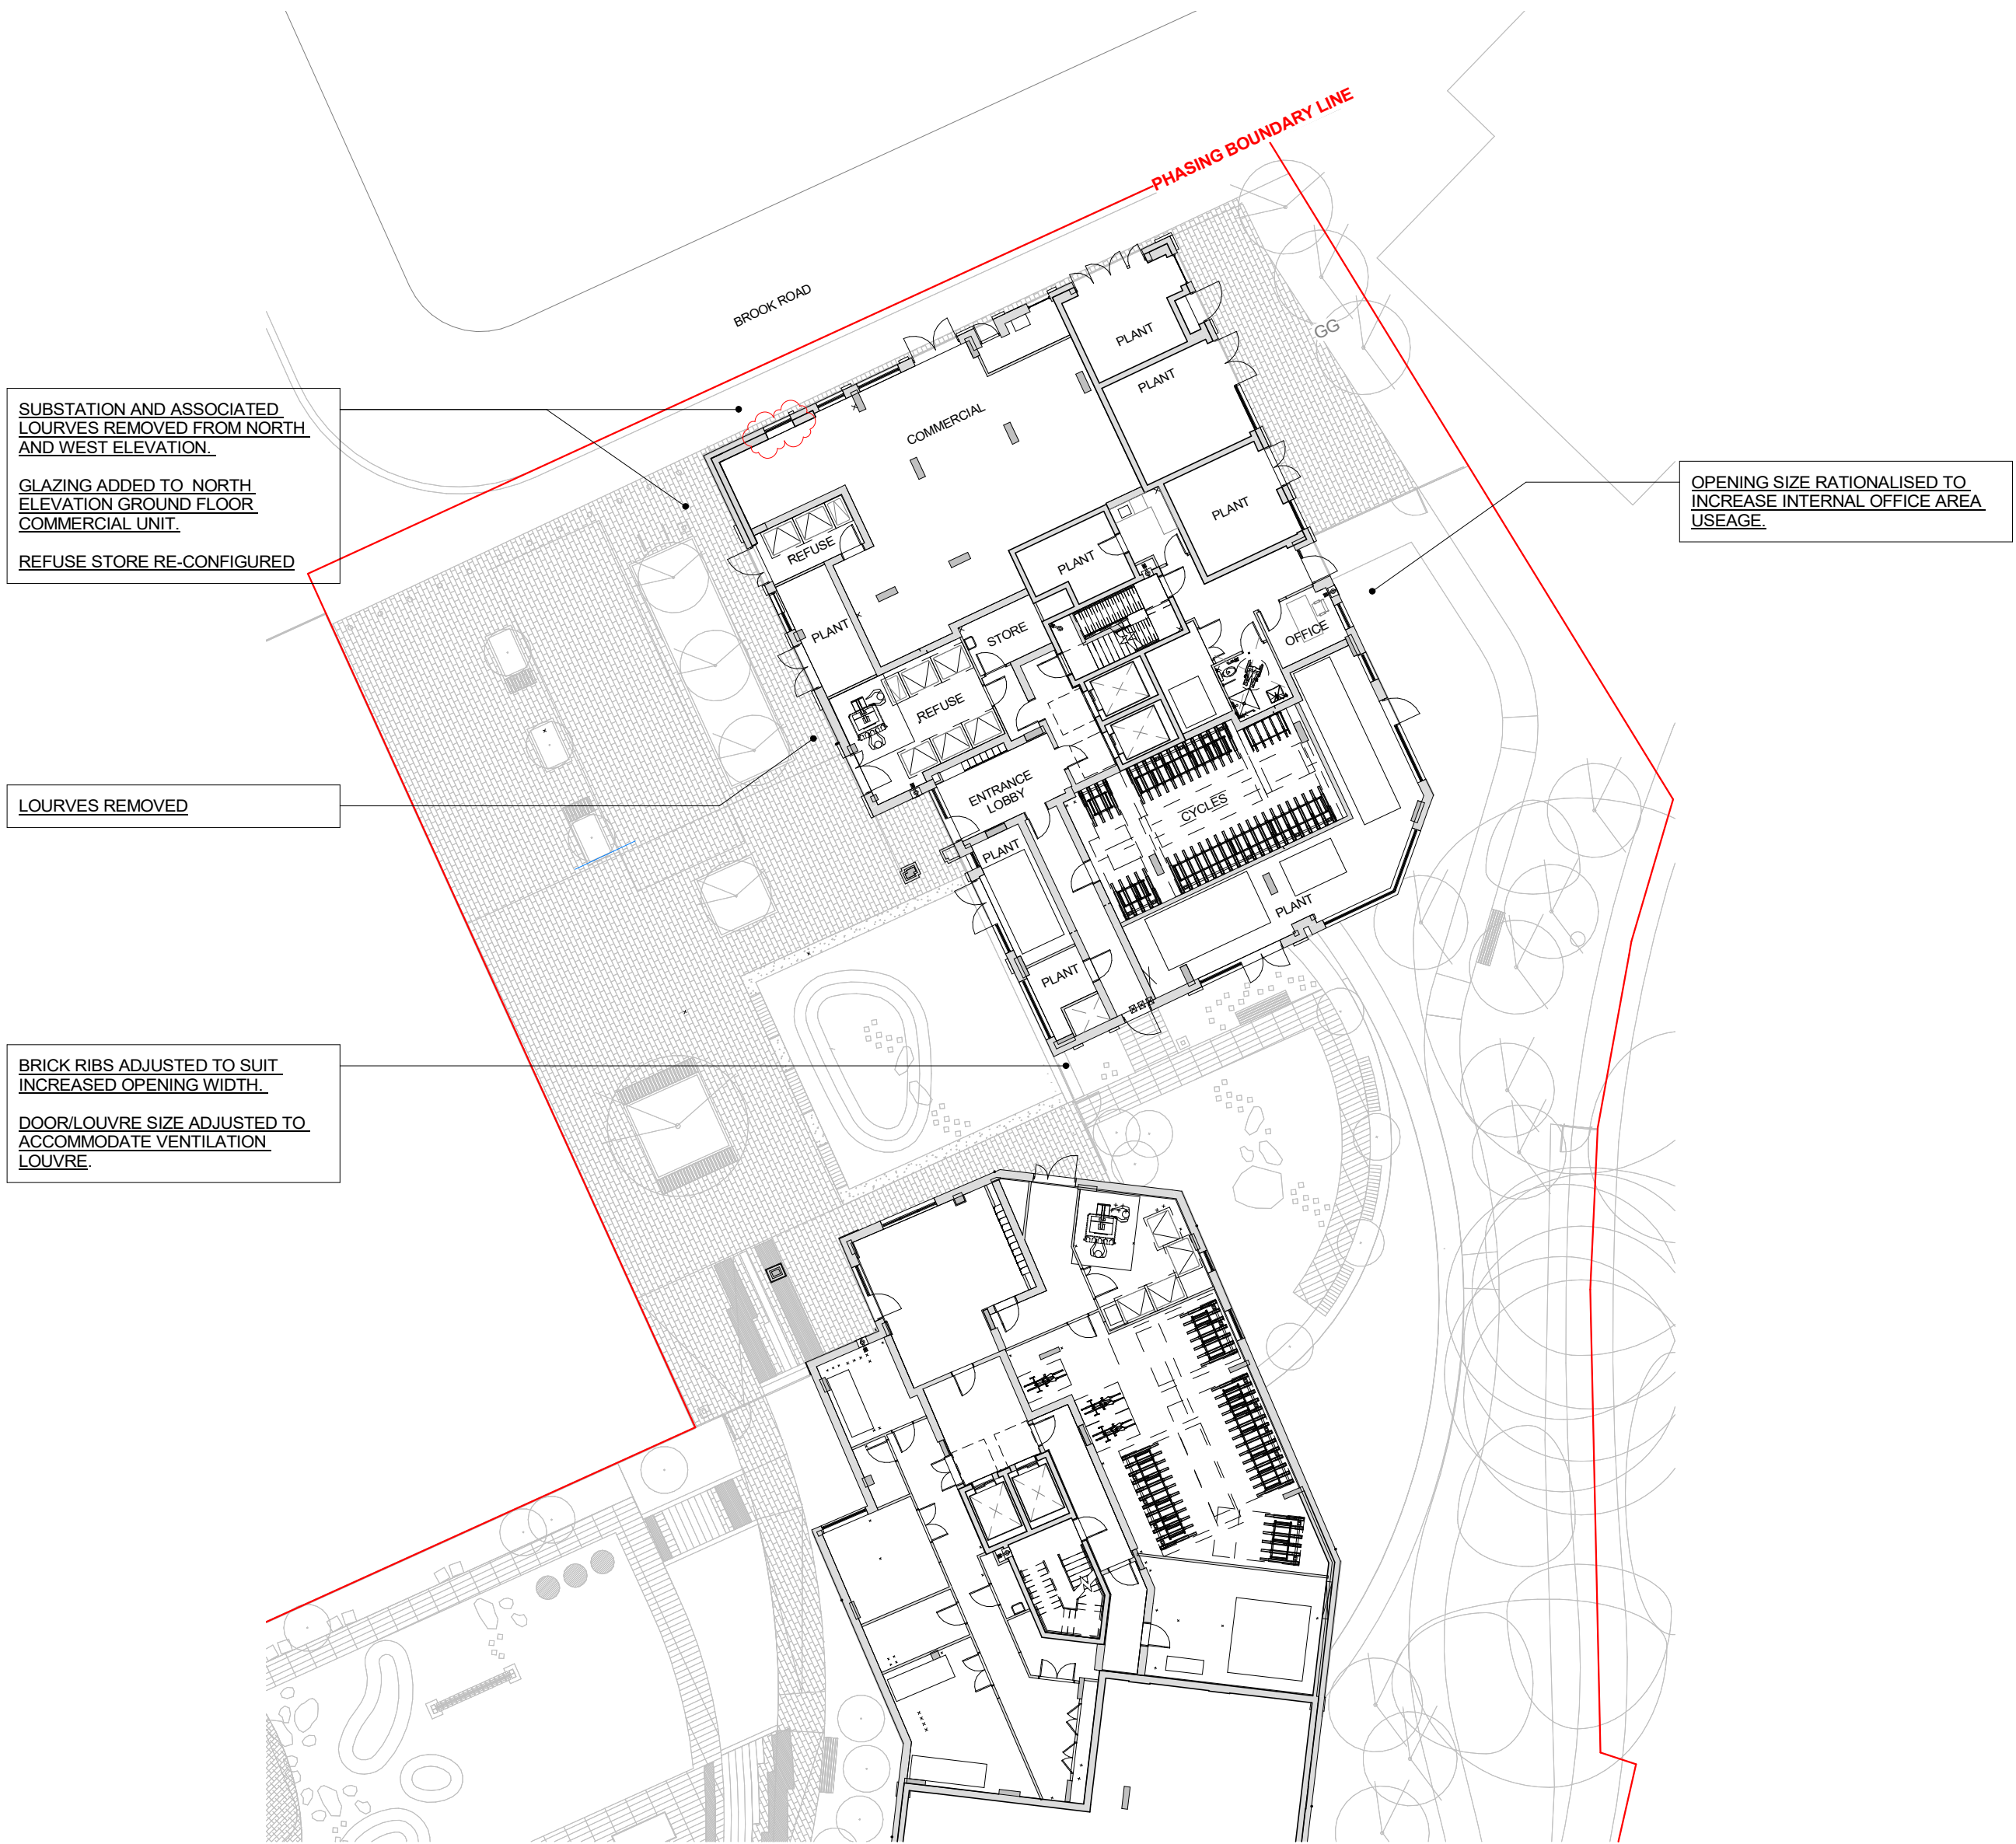

GENERAL NOTES
This drawing is © 2019 PTE architects.
Use figured dimensions only. **DO NOT SCALE.**
All dimensions are in millimetres unless noted otherwise.



This drawing must be read in conjunction with all other relevant drawings and specifications from the Architect and other consultants.
If in doubt, ask.

SETTING OUT NOTES:
All setting out to be confirmed on site prior to construction - any discrepancy must be immediately reported to the Architect.

All setting out to face of structure or to grid.
All partitions set out to studwork or structure.

For setting out and specification of M&E services refer to M&E Consultants documents.

For setting out and specification of structure refer to Structural Engineer's documents.

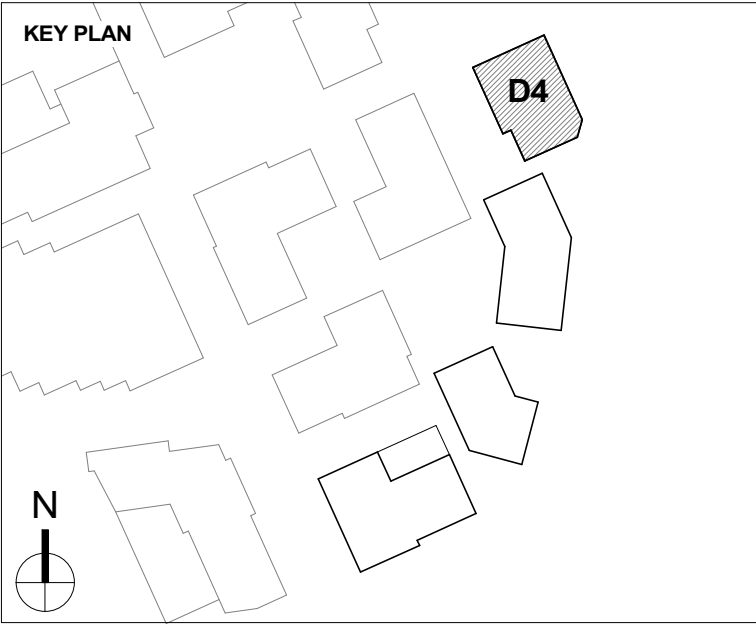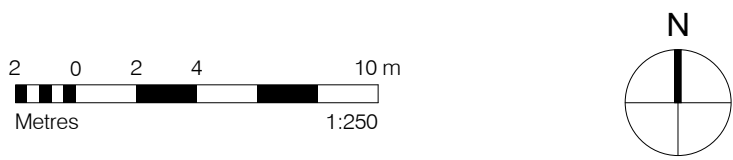

P2	27.03.2023	Issued for planning revision. Minor updates as clouded.	KN	KN
P1	24.03.2023	Issued for planning revision as per client request. Substation and associated louvres removed, commercial floor area increased, commercial glazing added to north elevation, external openings to east and south elevations revised as clouded.	KN	RP

rev	date	description	drawn	audited
drawing status				

PLANNING

Diespeker Wharf
38 Graham Street
London N1 8JX
020 7336 7777
forename.surname@ptea.co.uk
@ptearchitects
www.pollardthomasedwards.co.uk

**Pollard
Thomas
Edwards**

project	job number	drawn	scale	date created
Clarendon Road Phase 3a	19-028	KHH	1 : 250@A2	Mar' 23

drawing title	drawing number	revision	suitability
Ground Floor Level - Building D4 W257-PTE-D4-00-DR-A-02-0051 Commercial change		P2	