

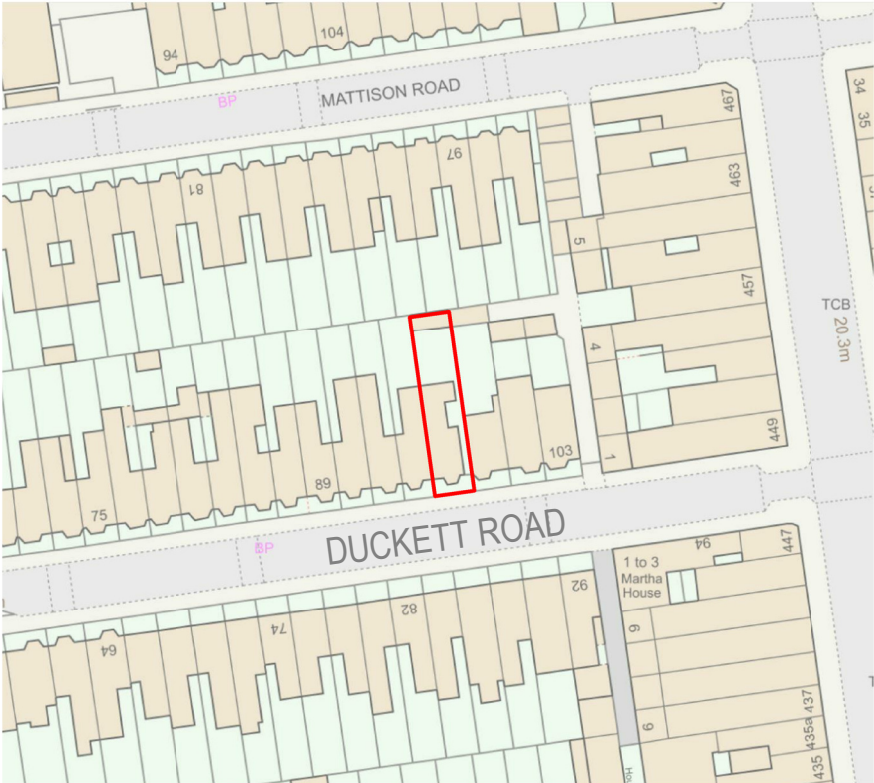
 


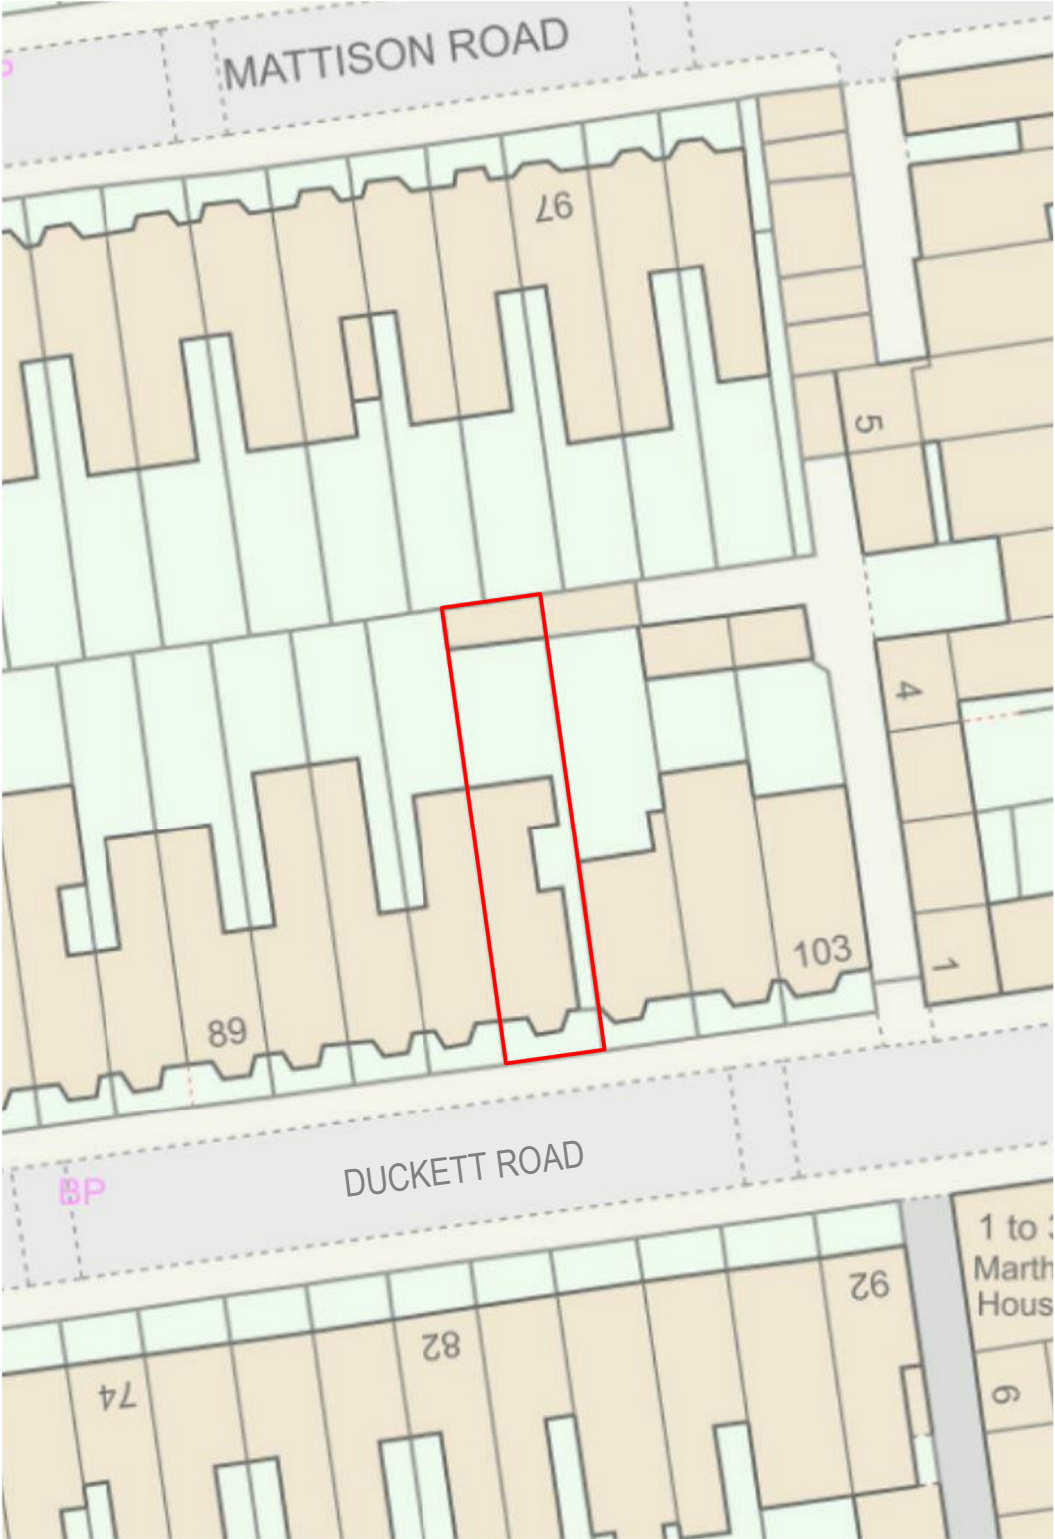

LOCATION PLAN

1 : 1250 @A3

 

BLOCK PLAN

1 : 500 @A3



	AREA
TOTAL SITE AREA	196 M ²
EXISTING RESIDENTIAL	124 M ²
EXISTING NON-RESIDENTIAL	N/A
RESIDENTIAL AREA LOST BY CHANGE OF USE OR DEMOLITION	N/A
NON-RESIDENTIAL AREA LOST BY CHANGE OF USE OR DEMOLITION	N/A
PROPOSED RESIDENTIAL	139 M ²
PROPOSED NON-RESIDENTIAL	N/A
NET ADDITIONAL AREA	15 M ²

Written dimensions to be taken in preferences to scaled dimensions. The Contractor is responsible for checking all dimensions before work starts.

All work is to be carried out to the requirements, and to the satisfaction of the Local Authority.
These drawings are for planning purposes only

Any discrepancies to be brought to the attention of 4D Planning Consultants immediately.

Description

Rev	Date	Description	by	chk

4D PLANNING™
Chartered Town Planners & Architectural Technicians

Architecture | Town Planning

T: 0203 1500 183 www.GetMePlanning.com



www.GetMePlanning.com

Client
Mr Paul Missing


Project
**97 Duckett Rd, Harringay
Ladder, London N4 1BL, UK**

Title
**BLOCK AND
LOCATION PLANS**


Date: 07.09.2023	Rev:
Scale: AS INDICATED	REV A
Drawing No.4D -427B E 00	19.10.2023
Drawn by : MAX	

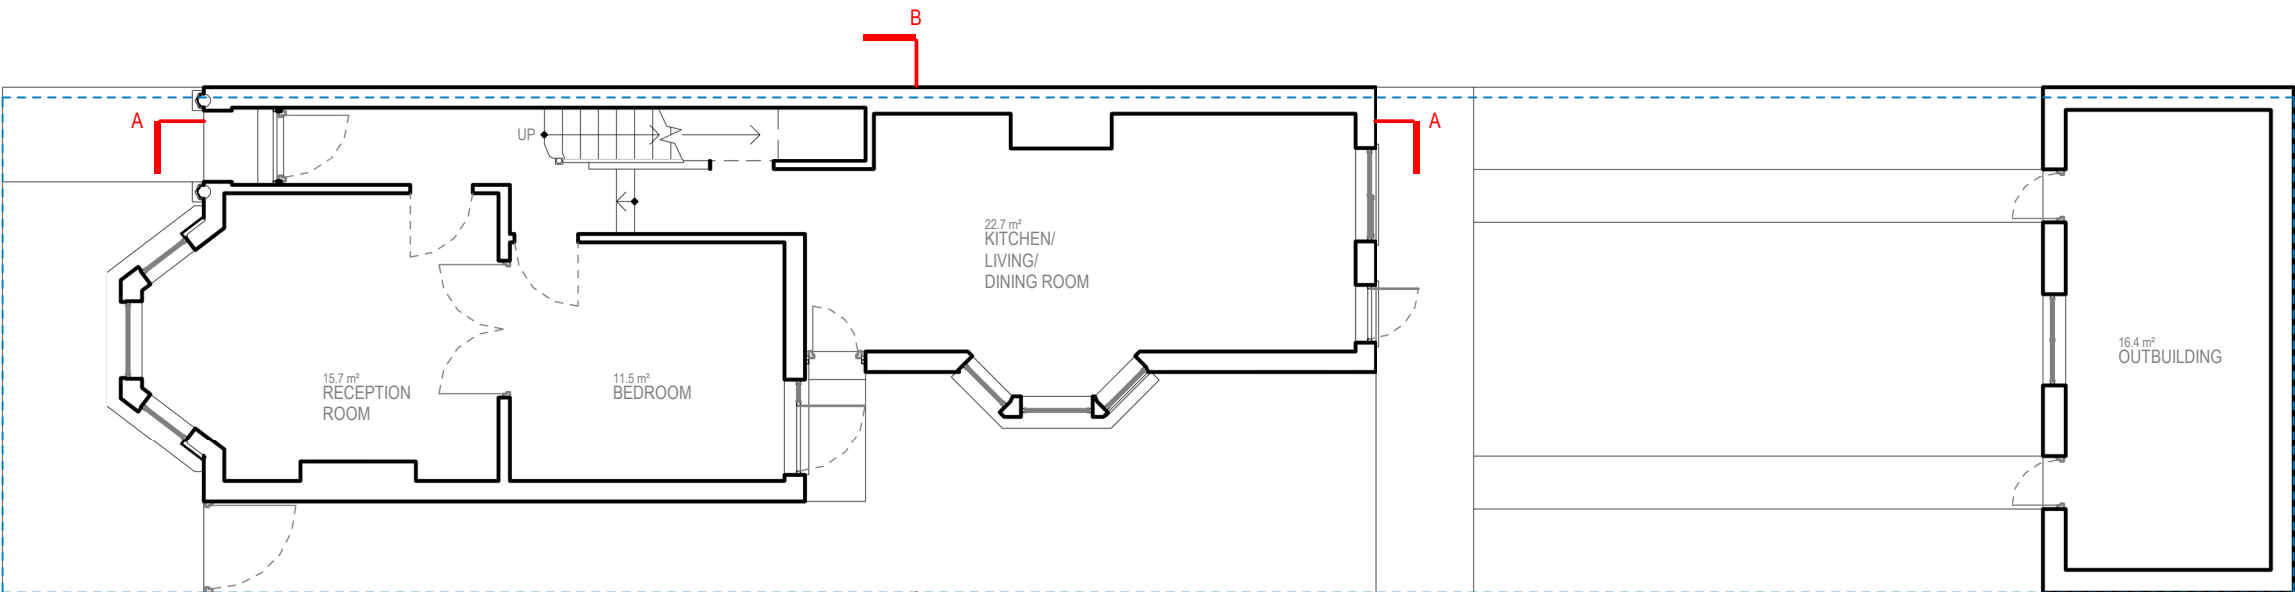 


GROUND FLOOR

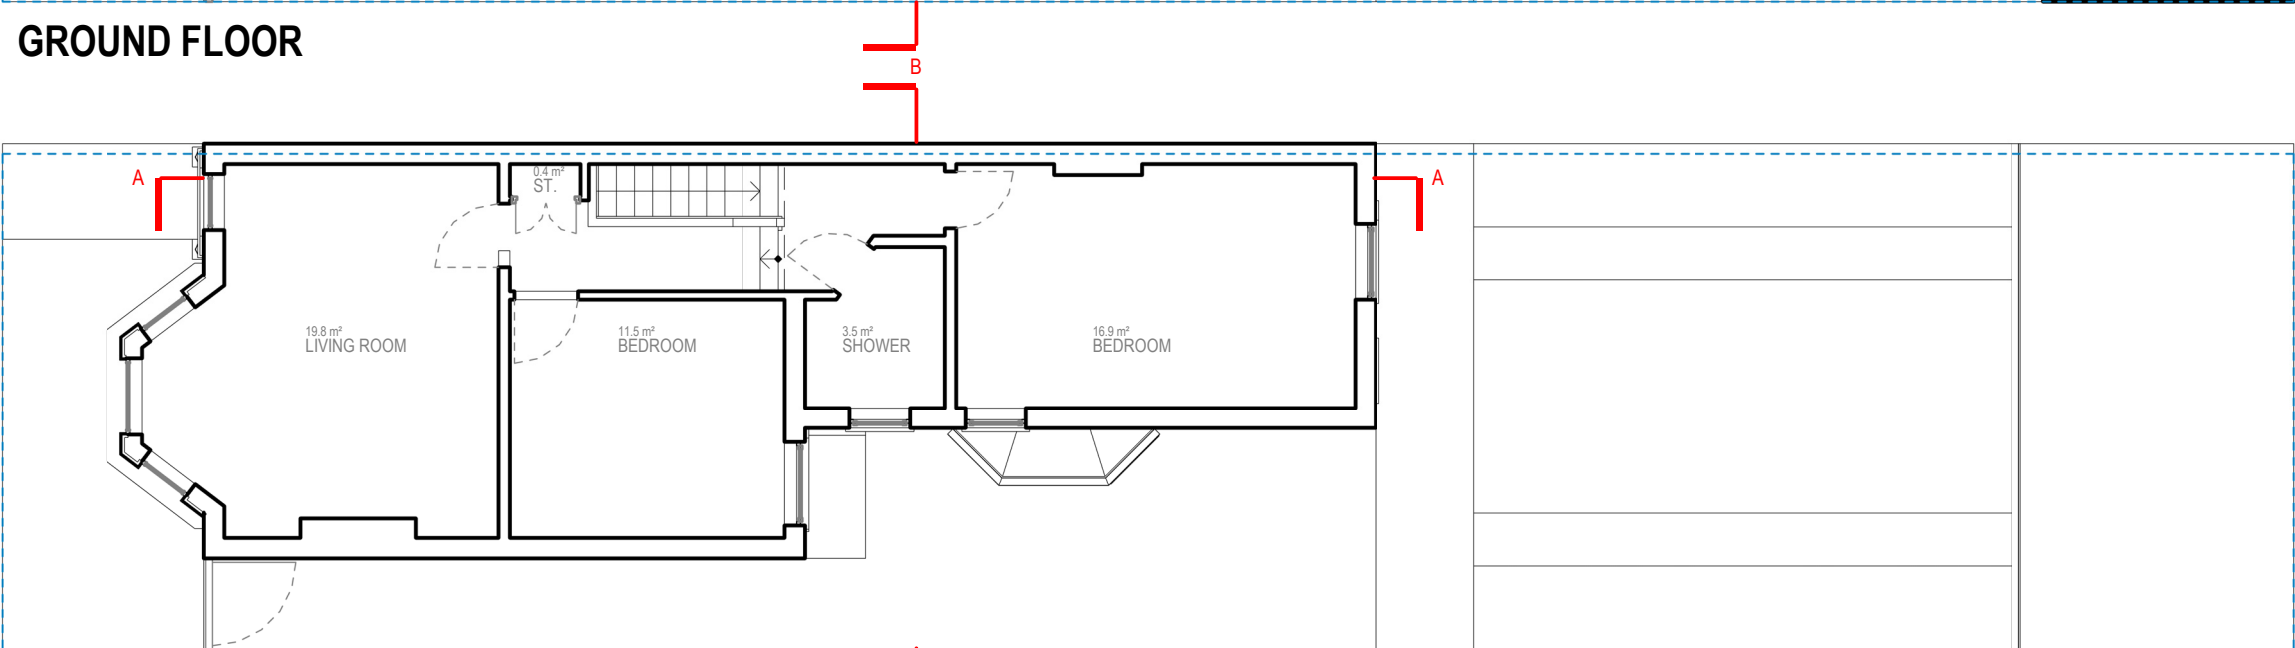

FIRST FLOOR

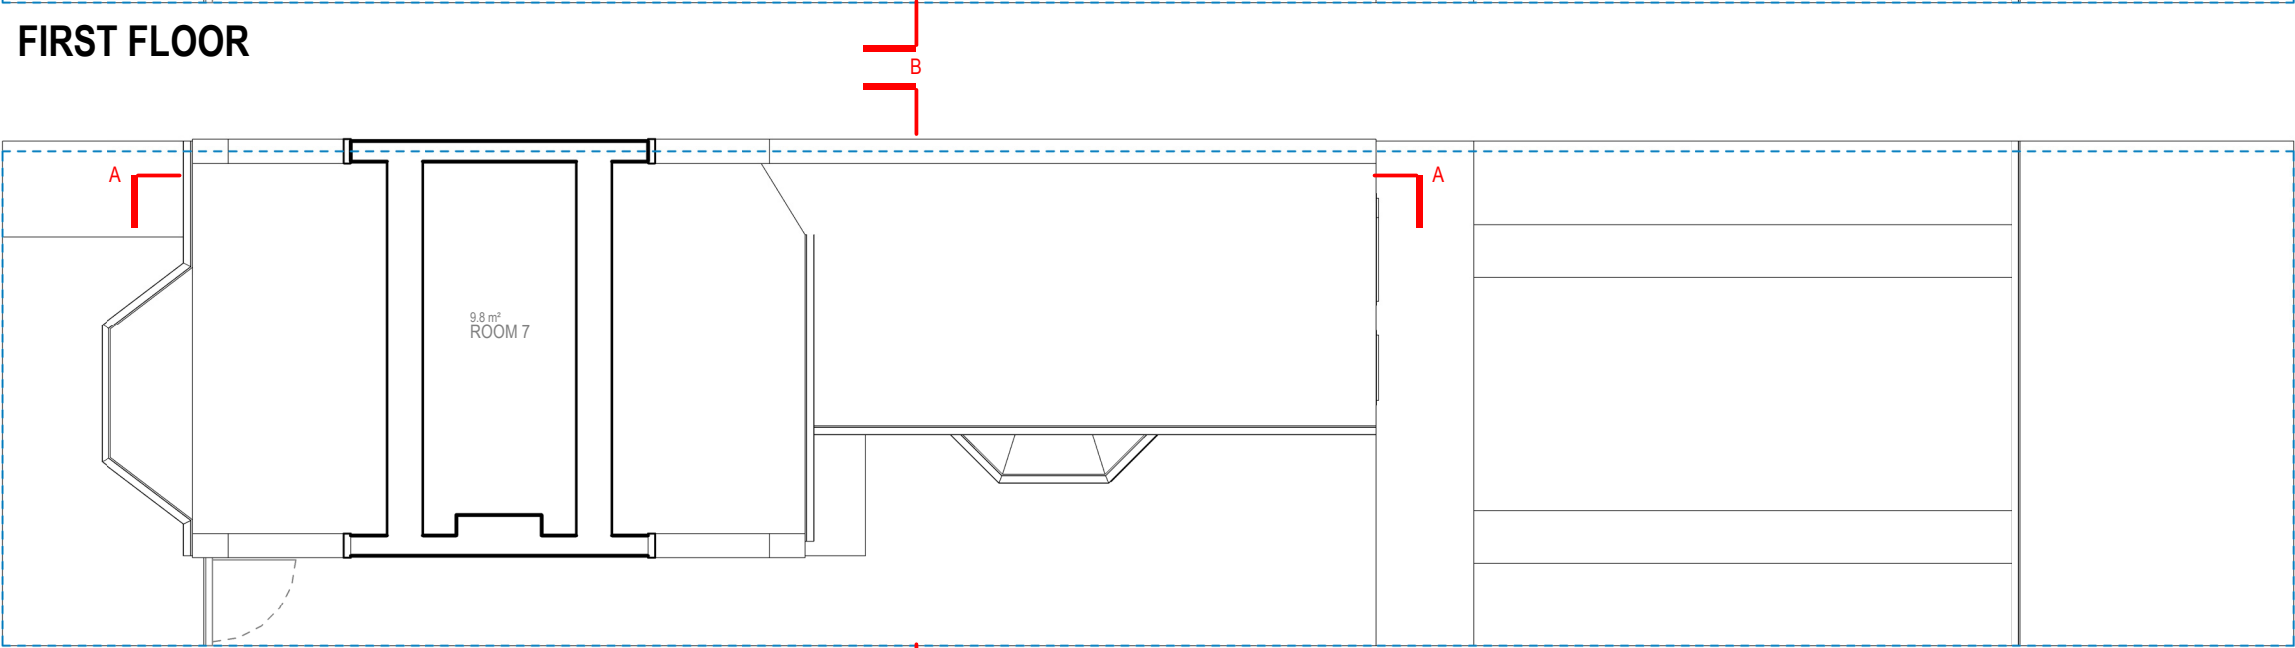

LOFT FLOOR

 

Written dimensions to be taken in preferences to scaled dimensions. The Contractor is responsible for checking all dimensions before work starts.

All work is to be carried out to the requirements, and to the satisfaction of the Local Authority.

These drawings are for planning purposes only

Any discrepancies to be brought to the attention of 4D Planning Consultants immediately.

Description

Rev	Date	Description	by	chk

4D PLANNING™

Chartered Town Planners & Architectural Technicians

Architecture | Town Planning



T: 0203 1500 183 www.GetMePlanning.com

www.GetMePlanning.com

Client
Mr Paul Missing

Project
97 Duckett Rd, Harringay
Ladder, London N4 1BL, UK

Title EXISTING DRAWINGS FLOOR PLANS	
Date: 07.09.2023	Rev:
Scale: 1:100@A3	REV A
Drawing No.4D -427B E 01	19.10.2023
Drawn by : MAX	

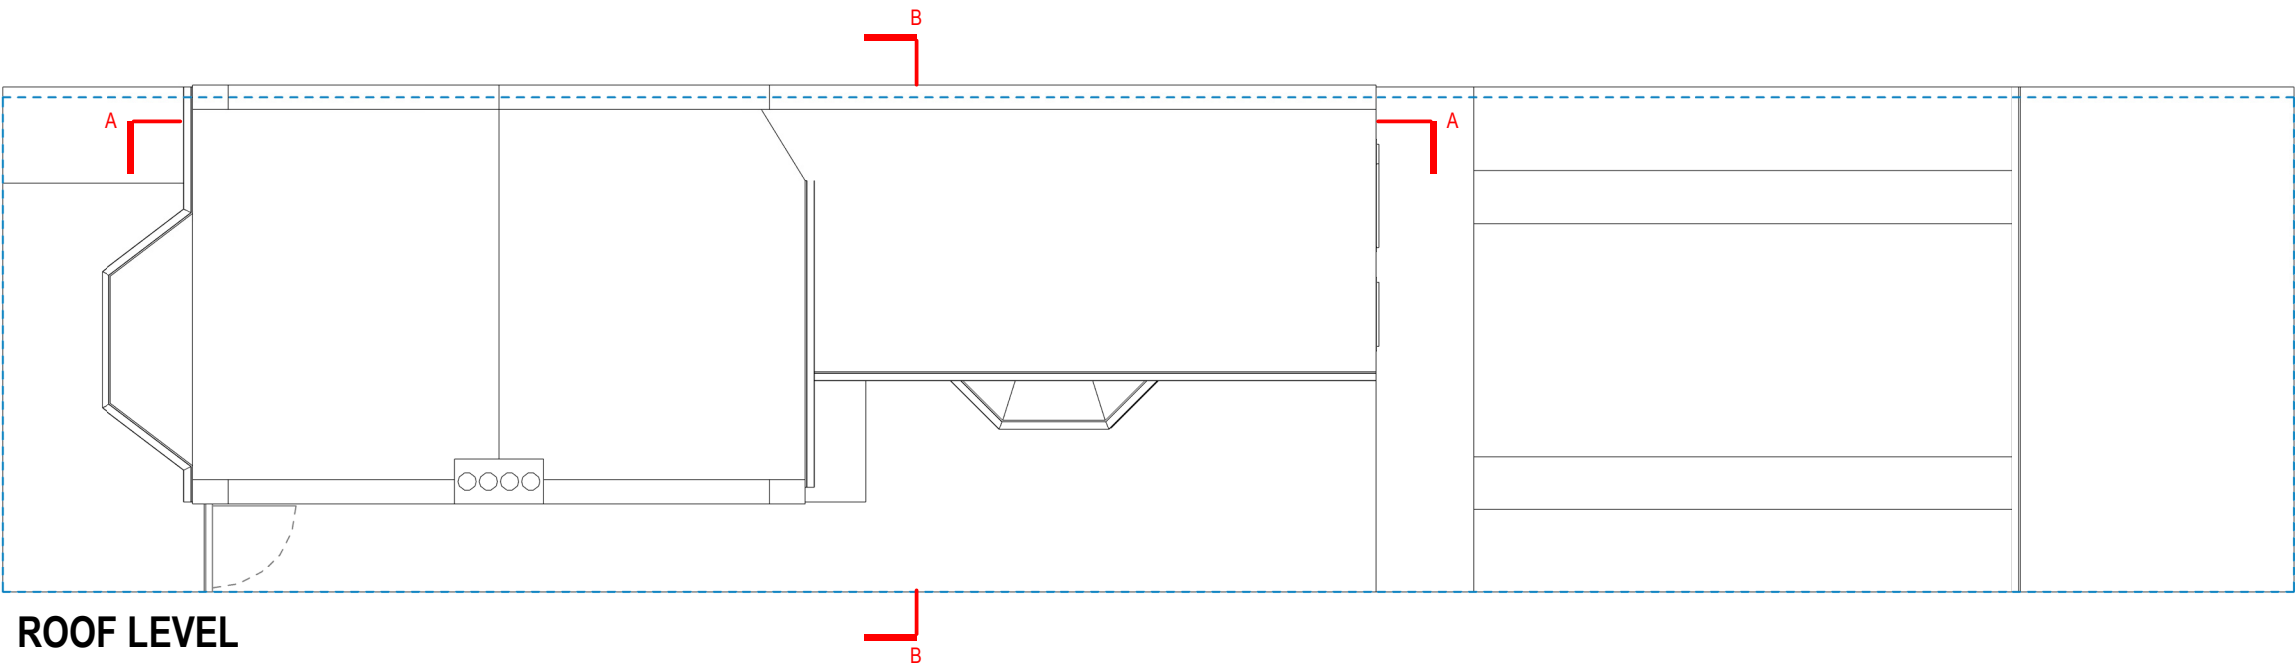 

ROOF LEVEL



Written dimensions to be taken in preferences to scaled dimensions. The Contractor is responsible for checking all dimensions before work starts.

All work is to be carried out to the requirements, and to the satisfaction of the Local Authority.

These drawings are for planning purposes only

Any discrepancies to be brought to the attention of 4D Planning Consultants immediately.

Description

Rev	Date	Description	by	chk

4D PLANNING™

Chartered Town Planners & Architectural Technicians

Architecture | Town Planning

T: 0203 1500 183 www.GetMePlanning.com

www.GetMePlanning.com

Client
Mr Paul Missing

Project
97 Duckett Rd, Harringay
Ladder, London N4 1BL, UK

Title
EXISTING DRAWINGS
FLOOR PLANS

Date: 07.09.2023	Rev:
Scale: 1:100@A3	REV A
Drawing No. 4D -427B E 02	19.10.2023
Drawn by : MAX	

Any discrepancies to be brought to the attention of 4D Planning Consultants immediately.

Rev	Date	Description	by	chk

Chartered Town Planners & Architectural Technicians

T: 0203 1500 183 www.GetMePlanning.com

Client
Mr Paul Missing

Project
97 Duckett Rd, Harringay
Ladder, London N4 1BL, UK

Title
EXISTING DRAWINGS
ELEVATIONS

Drawn by : MAX

19.10.2023





RIGHT SIDE ELEVATION

Written dimensions to be taken in preferences to scaled dimensions. The Contractor is responsible for checking all dimensions before work starts.

All work is to be carried out to the requirements, and to the satisfaction of the Local Authority.
These drawings are for planning purposes only

Any discrepancies to be brought to the attention of 4D Planning Consultants immediately.

Description

Rev	Date	Description	by	chk

4D PLANNING™
Chartered Town Planners & Architectural Technicians

Architecture | Town Planning

T: 0203 1500 183 www.GetMePlanning.com


www.GetMePlanning.com

Client
Mr Paul Missing


Project
97 Duckett Rd, Harringay
Ladder, London N4 1BL, UK

Title
EXISTING DRAWINGS
ELEVATIONS

Date: 07.09.2023	Rev:
Scale: 1:100@A3	REV A
Drawing No.4D -427B E 04	19.10.2023
Drawn by : MAX	

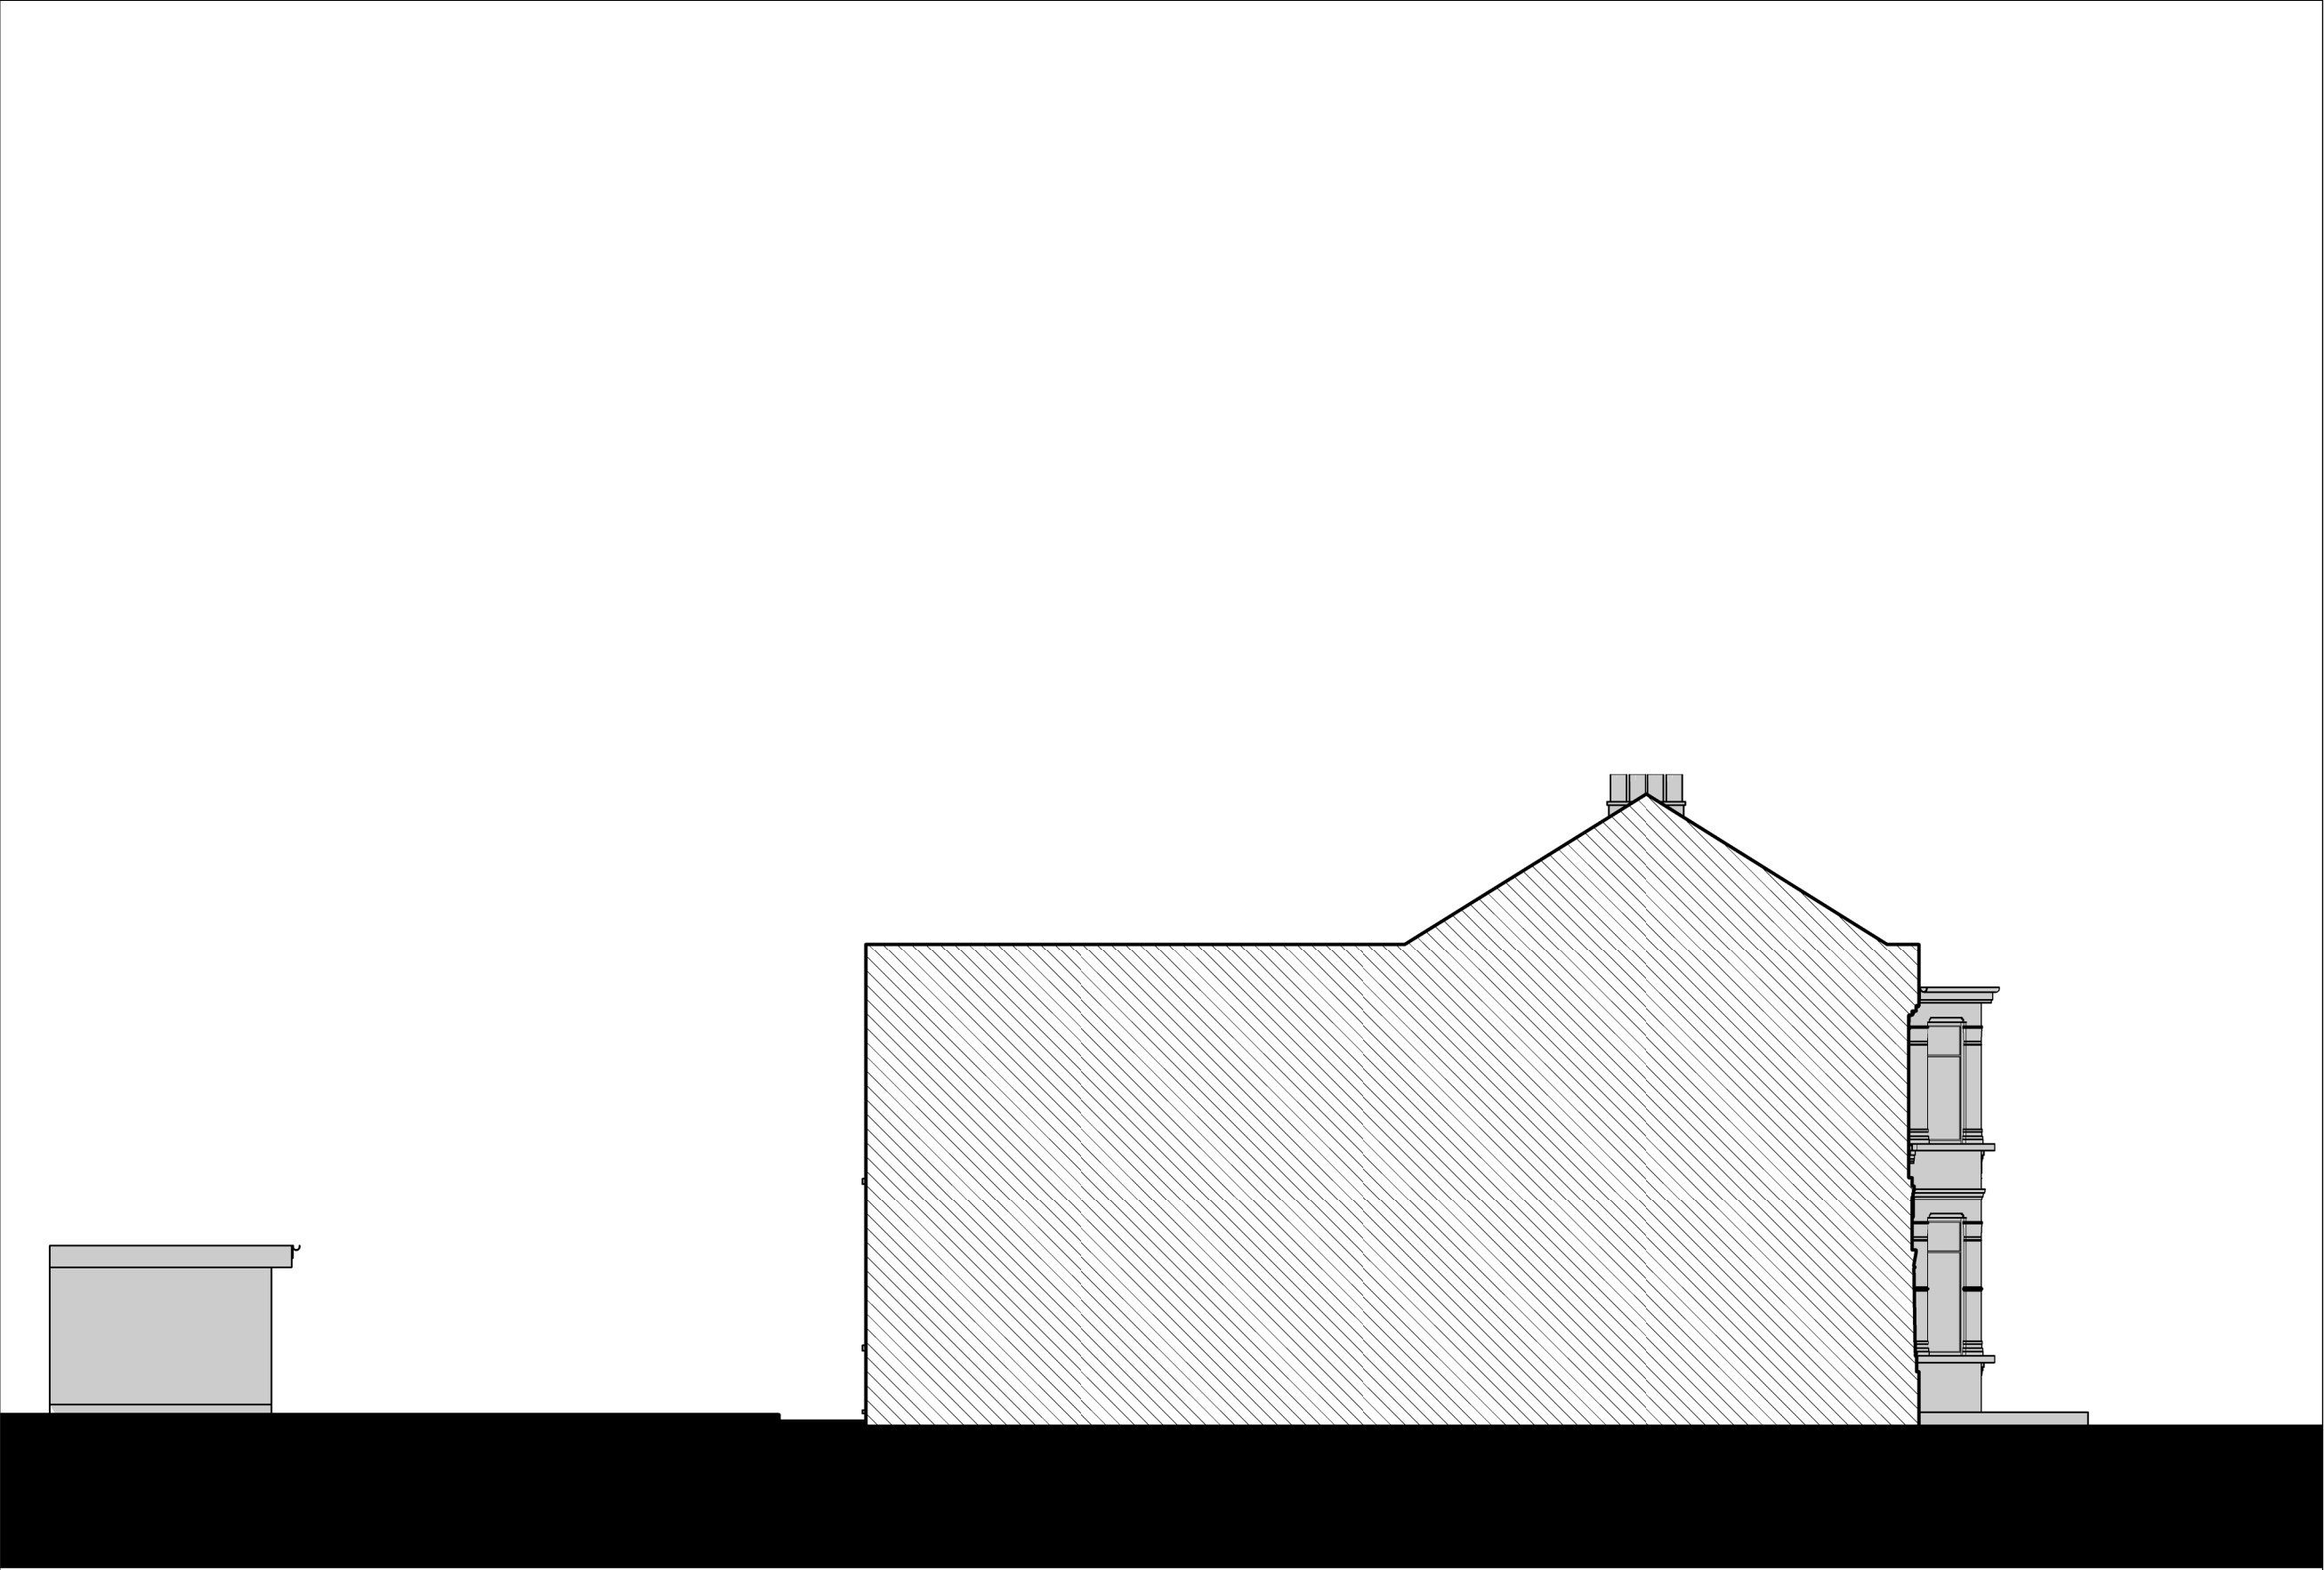

LEFT SIDE ELEVATION

 

Written dimensions to be taken in preferences to scaled dimensions. The Contractor is responsible for checking all dimensions before work starts.

All work is to be carried out to the requirements, and to the satisfaction of the Local Authority.
These drawings are for planning purposes only

Any discrepancies to be brought to the attention of 4D Planning Consultants immediately.

Description

Rev	Date	Description	by	chk

4D PLANNING™
Chartered Town Planners & Architectural Technicians

Architecture | Town Planning

T: 0203 1500 183 www.GetMePlanning.com


www.GetMePlanning.com

Client
Mr Paul Missing


Project
97 Duckett Rd, Harringay
Ladder, London N4 1BL, UK

Title
EXISTING DRAWINGS
ELEVATIONS


Date:	07.09.2023	Rev:
Scale:	1:100@A3	REV A
Drawing No.	4D -427B E 05	19.10.2023
Drawn by :	MAX	

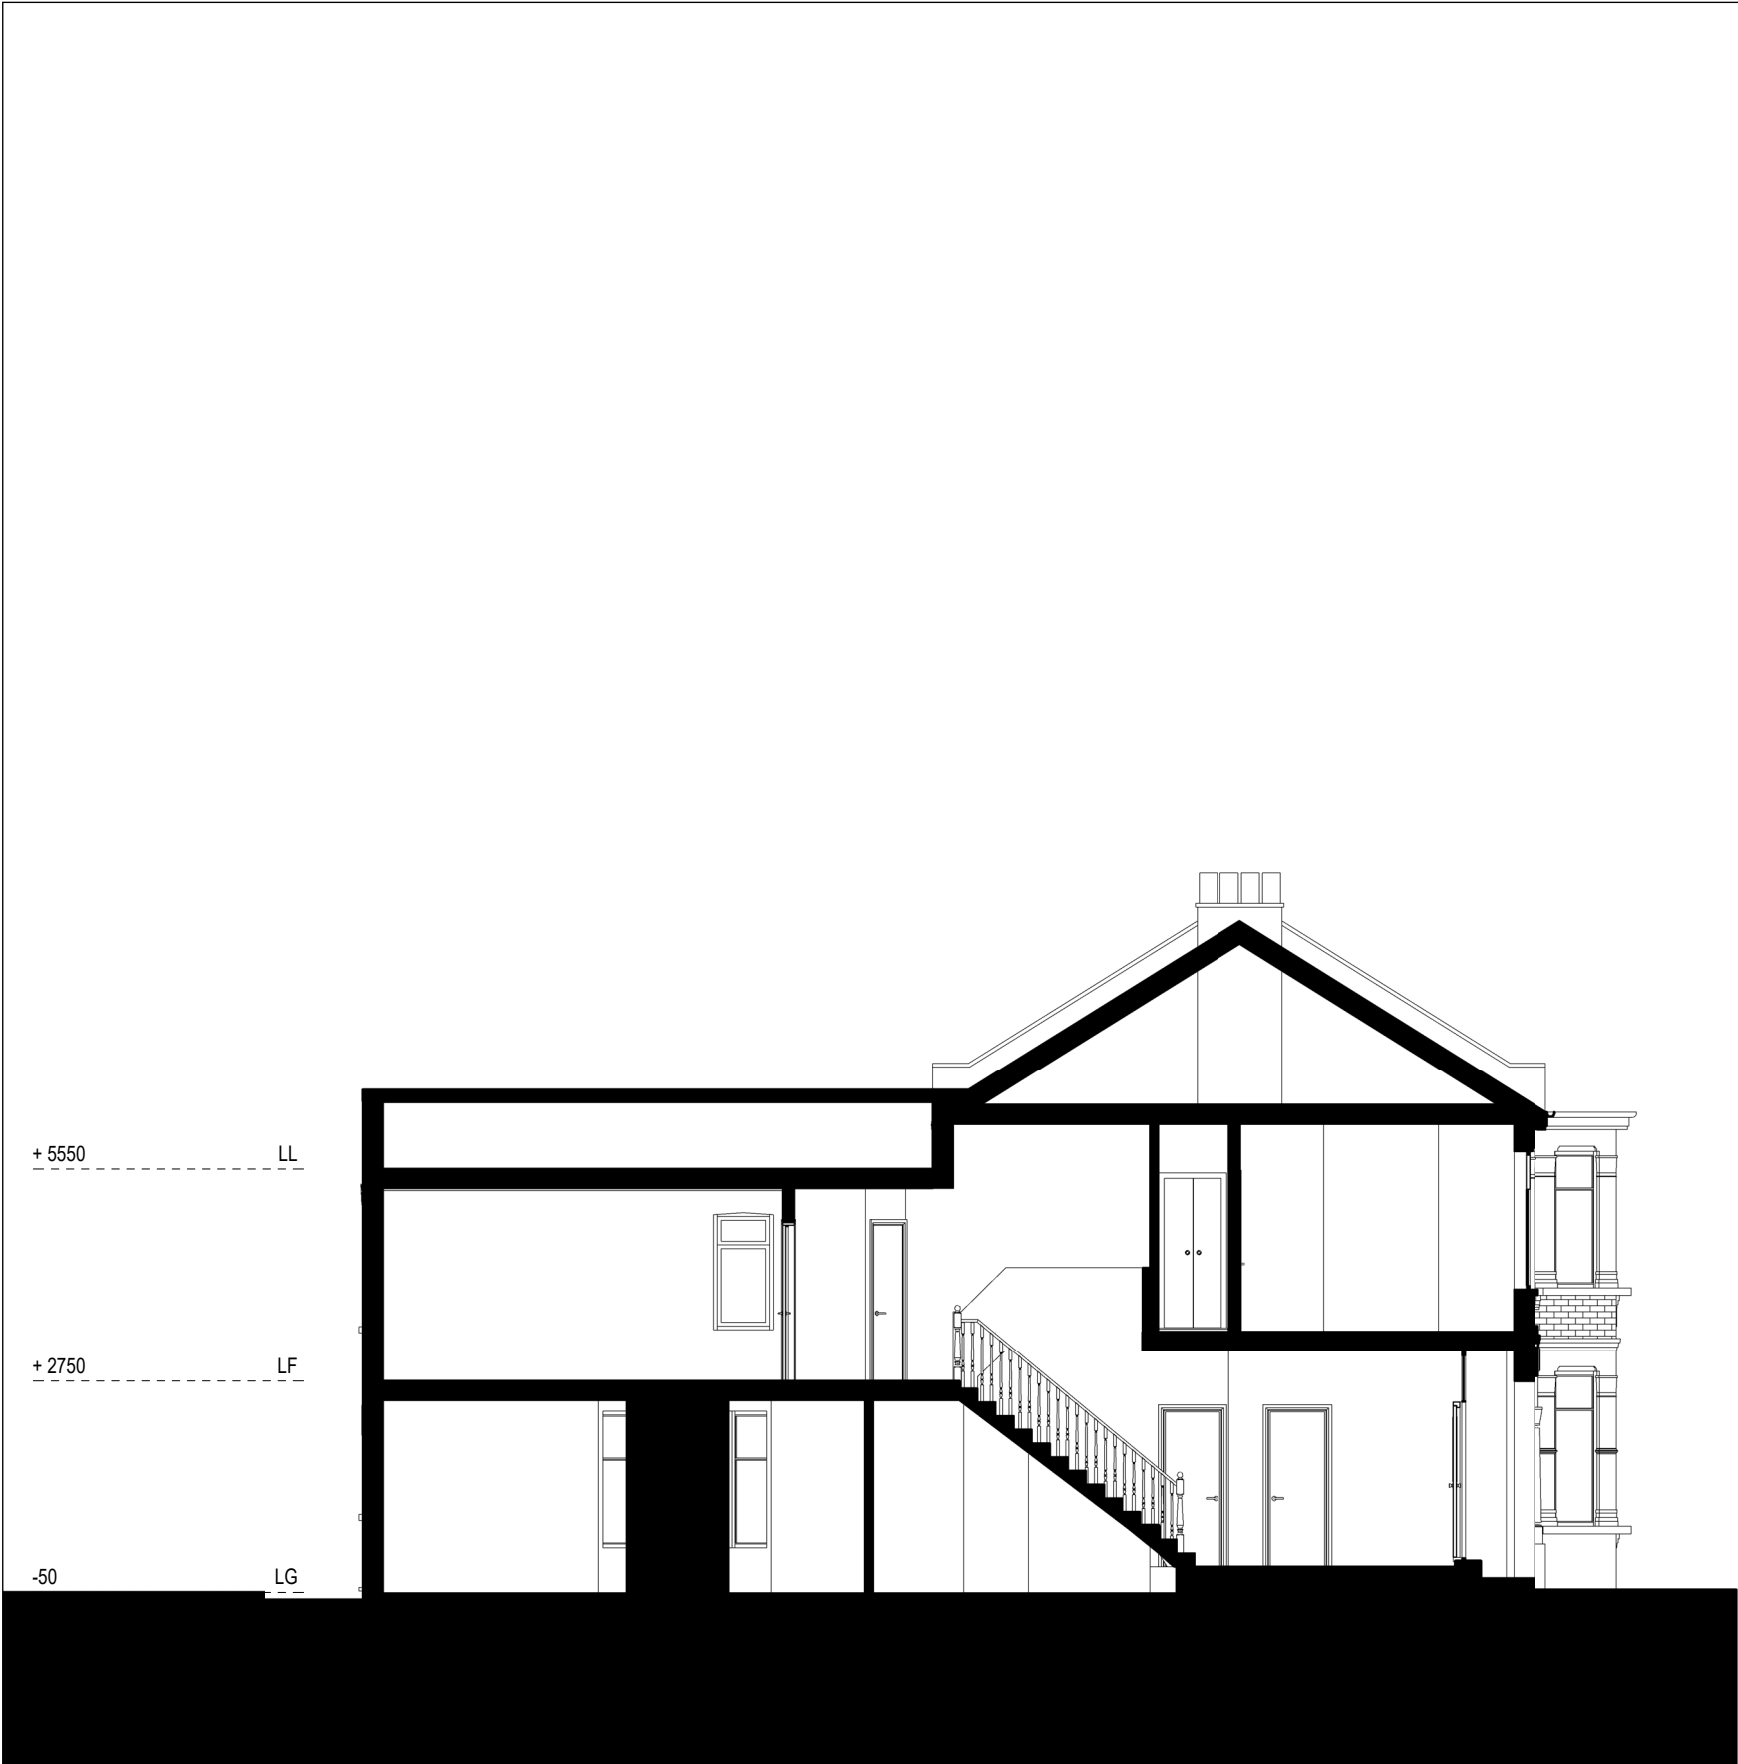

SECTION AA

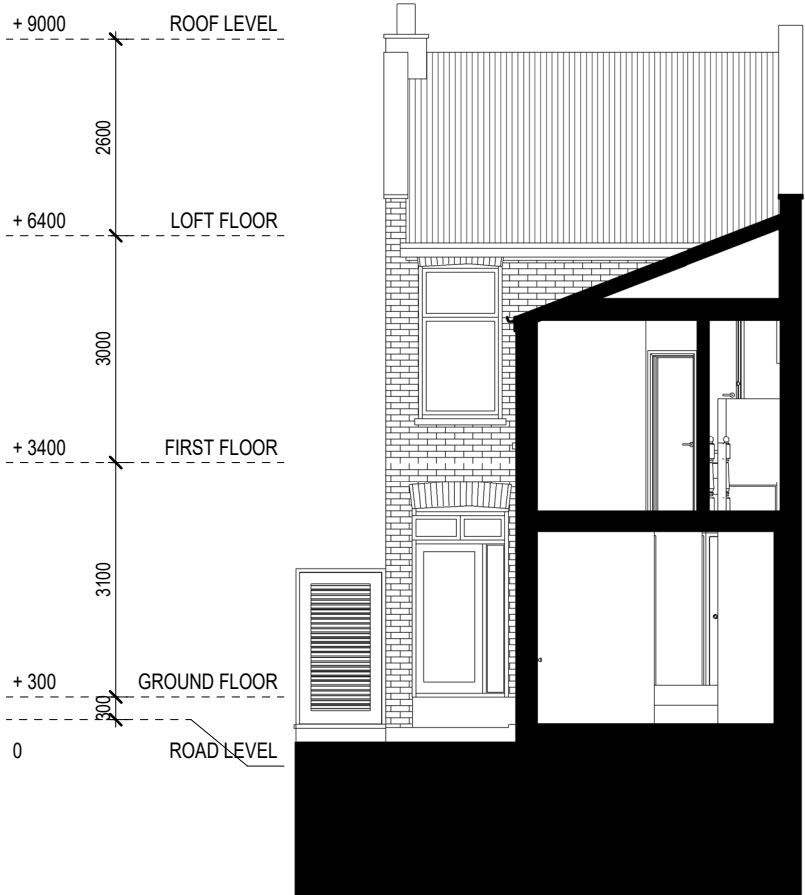

SECTION BB

 

Written dimensions to be taken in preferences to scaled dimensions. The Contractor is responsible for checking all dimensions before work starts.

All work is to be carried out to the requirements, and to the satisfaction of the Local Authority.

These drawings are for planning purposes only

Any discrepancies to be brought to the attention of 4D Planning Consultants immediately.

Description

Rev	Date	Description	by	chk

4D PLANNING™

Chartered Town Planners & Architectural Technicians

Architecture | Town Planning

T: 0203 1500 183 www.GetMePlanning.com


www.GetMePlanning.com

Client
Mr Paul Missing

Project
97 Duckett Rd, Harringay
Ladder, London N4 1BL, UK

Title
EXISTING DRAWINGS
SECTIONS

Date: 07.09.2023	Rev:
Scale: 1:100@A3	REV A
Drawing No.4D -427B E 06	19.10.2023
Drawn by : MAX	

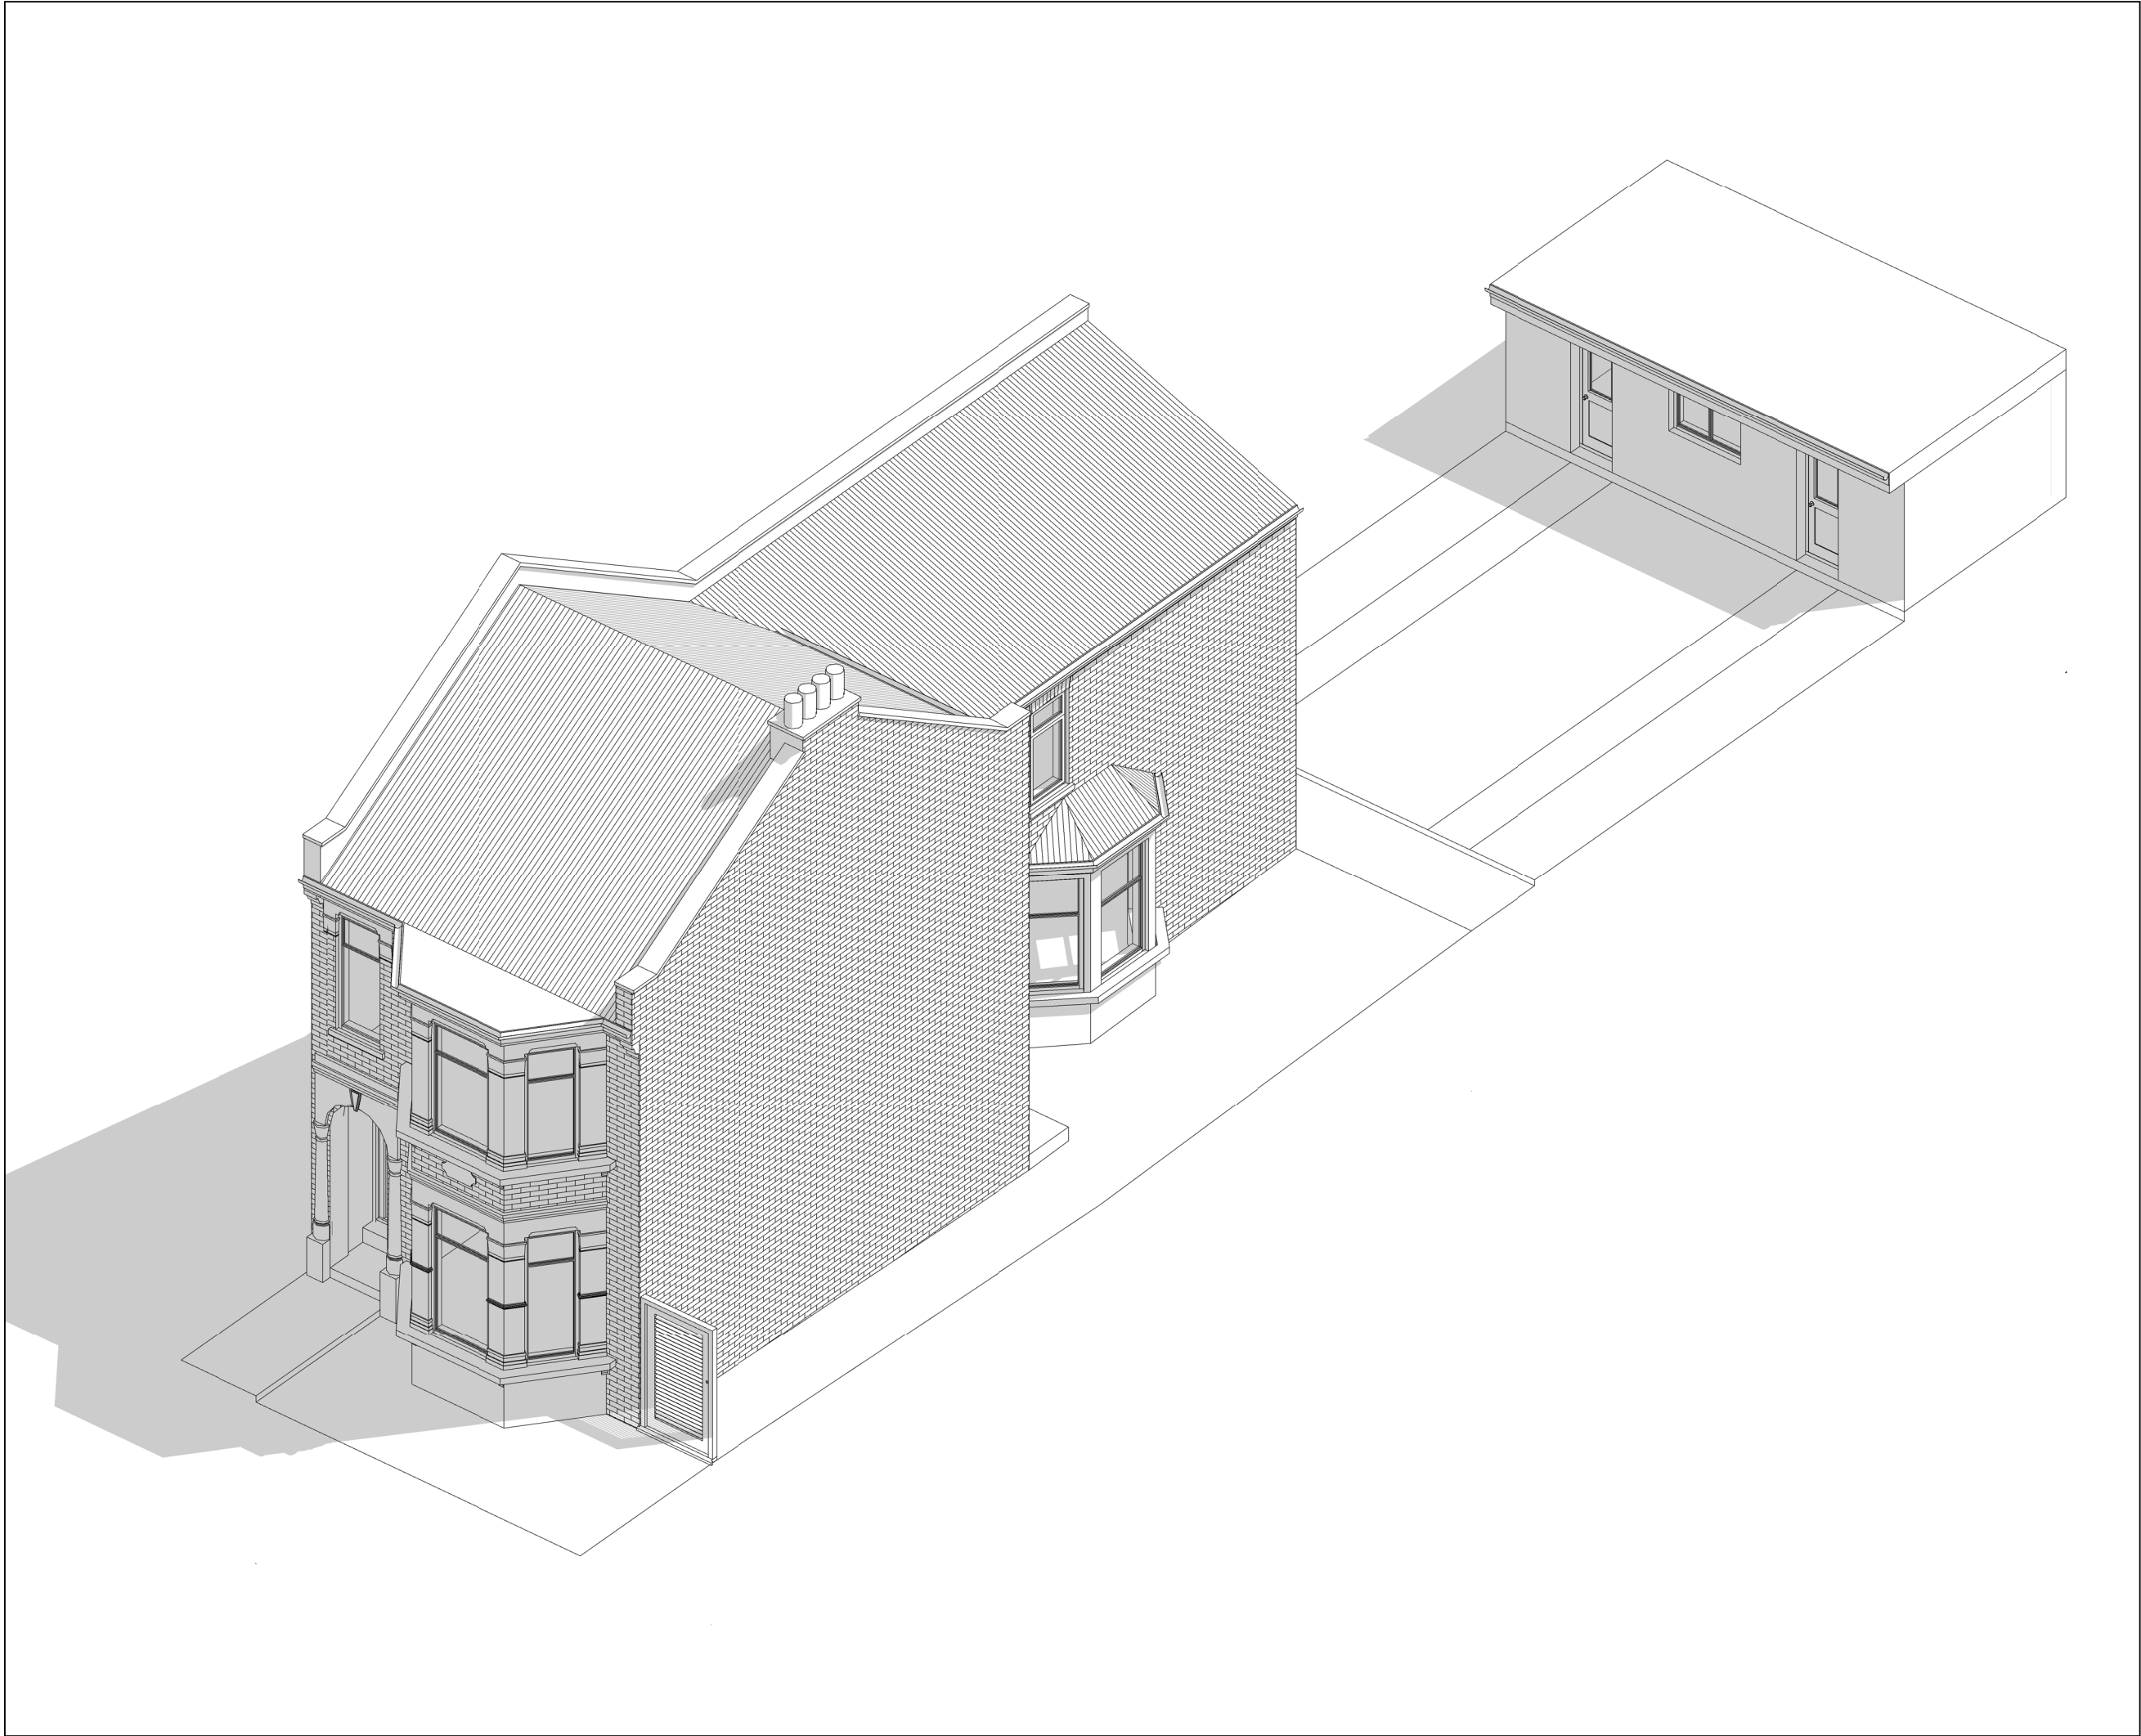

Written dimensions to be taken in preferences to scaled dimensions. The Contractor is responsible for checking all dimensions before work starts.

All work is to be carried out to the requirements, and to the satisfaction of the Local Authority.
These drawings are for planning purposes only

Any discrepancies to be brought to the attention of 4D Planning Consultants immediately.

Description

Rev	Date	Description	by	chk

4D PLANNING™
Chartered Town Planners & Architectural Technicians

Architecture | Town Planning

T: 0203 1500 183 www.GetMePlanning.com


www.GetMePlanning.com

Client
Mr Paul Missing

Project
97 Duckett Rd, Harringay
Ladder, London N4 1BL, UK

Title
EXISTING DRAWINGS
ISOMETRIC VIEW

Date:	07.09.2023	Rev:	
Scale:		REV A	19.10.2023
Drawing No.	4D -427B E 07		
Drawn by :	MAX		

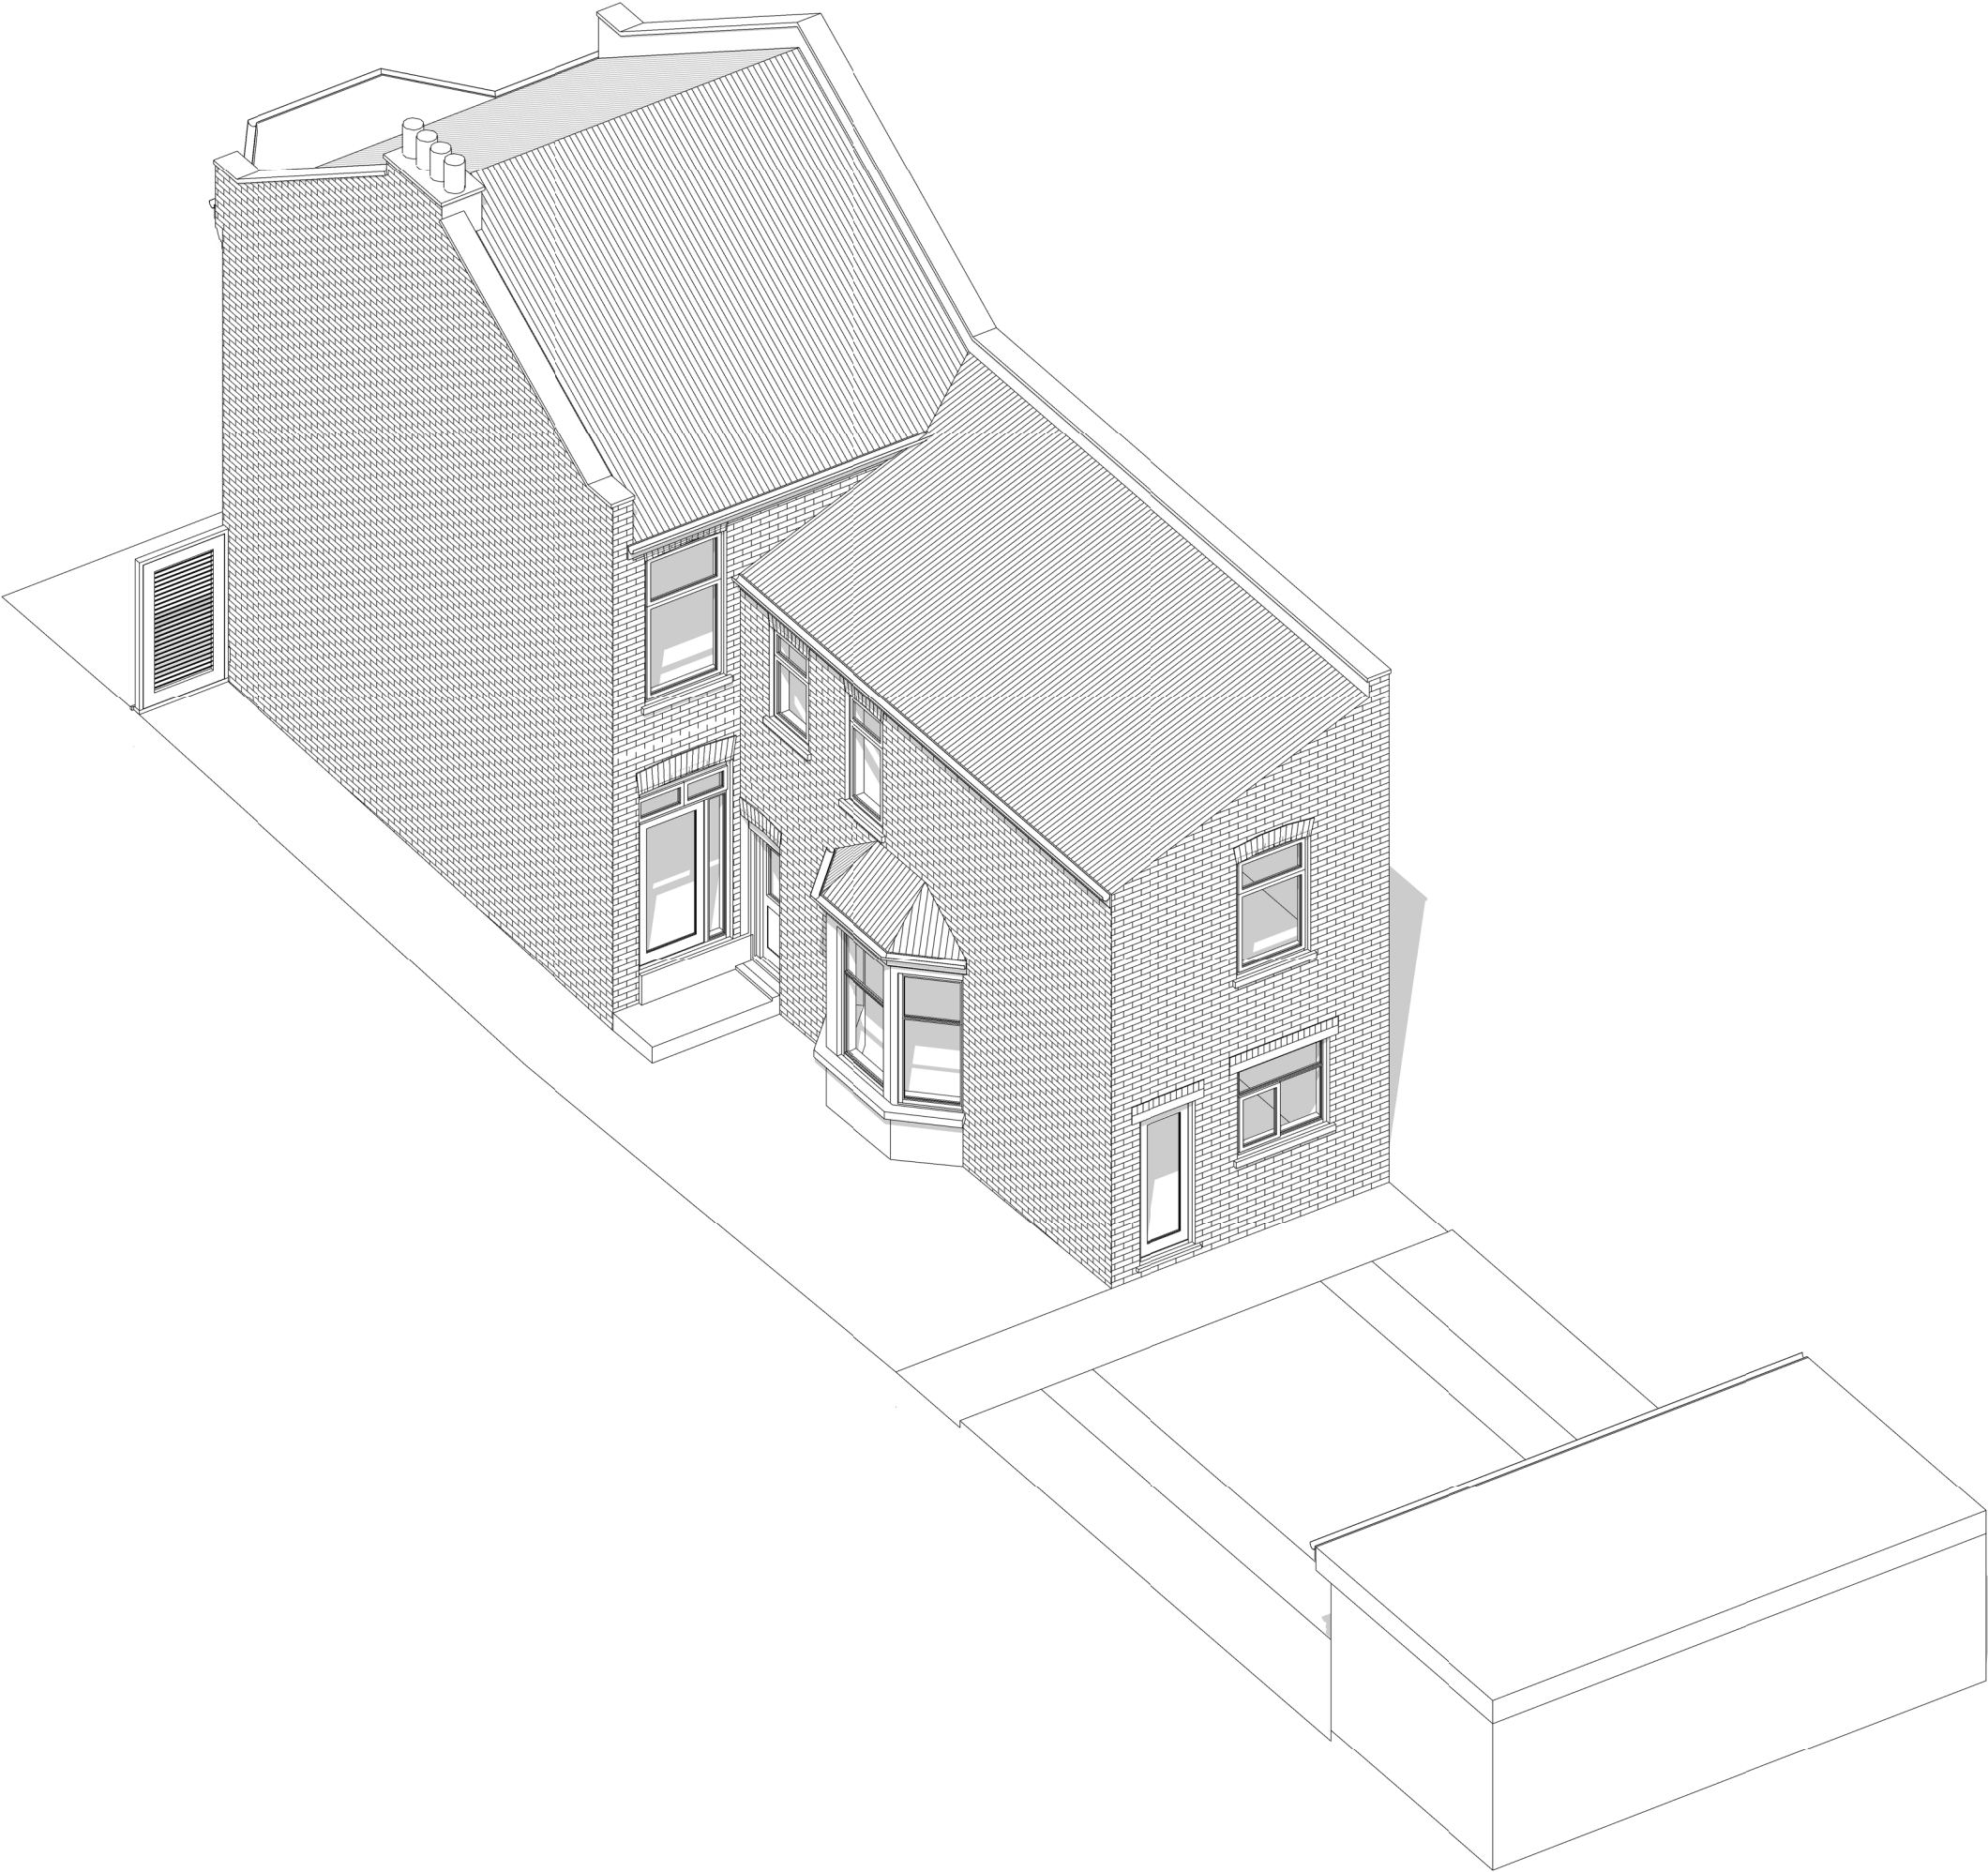

Written dimensions to be taken in preferences to scaled dimensions. The Contractor is responsible for checking all dimensions before work starts.

All work is to be carried out to the requirements, and to the satisfaction of the Local Authority.
These drawings are for planning purposes only

Any discrepancies to be brought to the attention of 4D Planning Consultants immediately.

Description

Rev	Date	Description	by	chk

4D PLANNING™
Chartered Town Planners & Architectural Technicians

Architecture | Town Planning

T: 0203 1500 183 www.GetMePlanning.com

www.GetMePlanning.com

Client
Mr Paul Missing

Project
97 Duckett Rd, Harringay
Ladder, London N4 1BL, UK

Title
EXISTING DRAWINGS
ISOMETRIC VIEW

Date:	07.09.2023	Rev:	
Scale:		REV A	19.10.2023
Drawing No.	4D -427B E 08		
Drawn by :	MAX		