



Planning Application

October 2023

PL.00	Cover Page, OS Map, Site Block Plan	PL.05	Proposed Floor Plans - Ground & First Floor
PL.01	Existing Floor Plans - Ground & First Floor	PL.06	Proposed Floor Plans - Loft & Roof
PL.02	Existing Floor Plans - Loft & Roof	PL.07	Proposed Elevations
PL.03	Existing Elevations	PL.08	Proposed Section 1-1
PL.04	Existing Section 1-1		

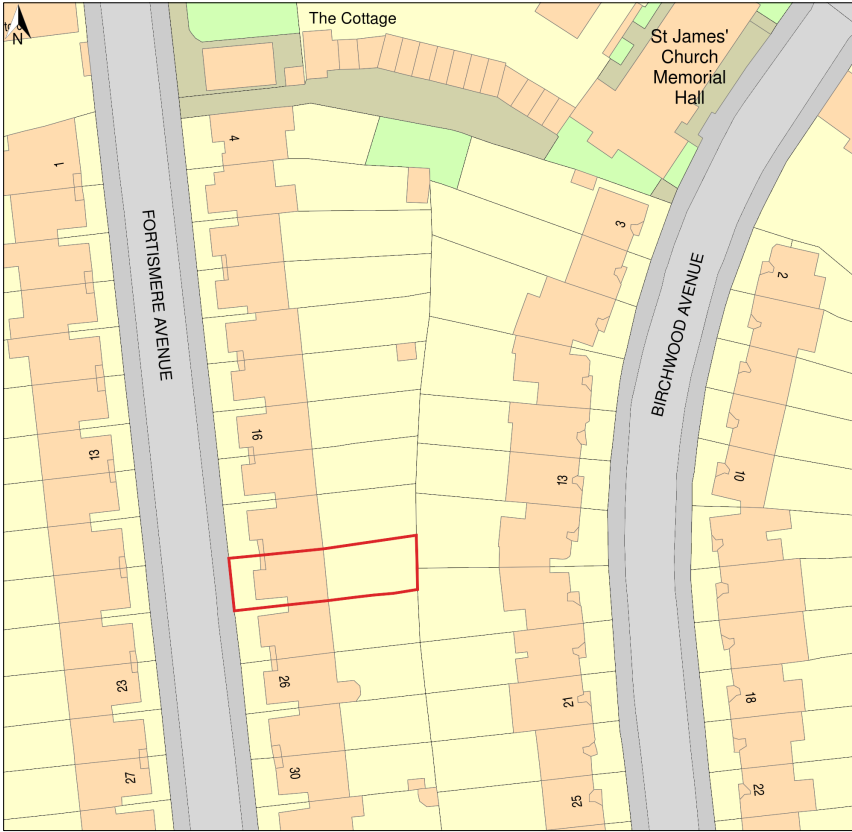

OS Map
1:1250

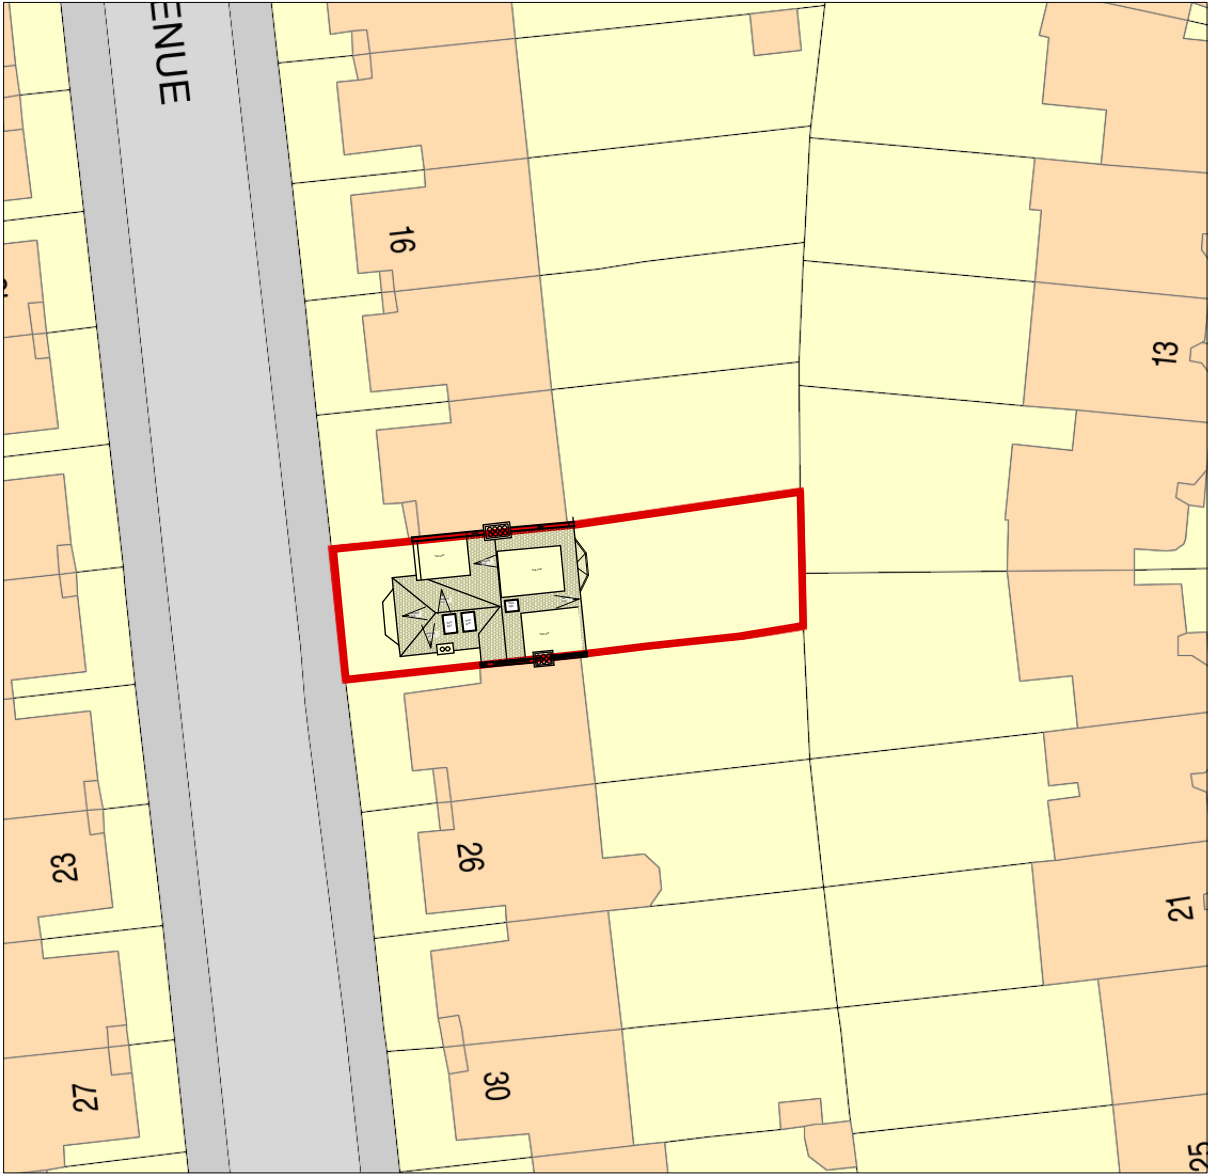

Site Block Plan
1:500

Planning

Rev: 00		Date: 20.10.2023		Description: Issue for planning			Project: 22 Fortismere Avenue N10 3BL				betterPAD love your home W www.betterpad.co.uk E hello@betterpad.co.uk					
							Dwg no: 2306 / PL.00									
							Drawing: Cover Page, OS Map & Site Block Plan									
NOTES: Do not scale from this drawing. All dimensions in millimeters. All dimensions to be checked on site. All omissions and discrepancies to be reported to the architect immediately. This drawing is © betterPAD.							Date: October 2023		Scale: as shown		C bP	D bP	Rev: 00			