




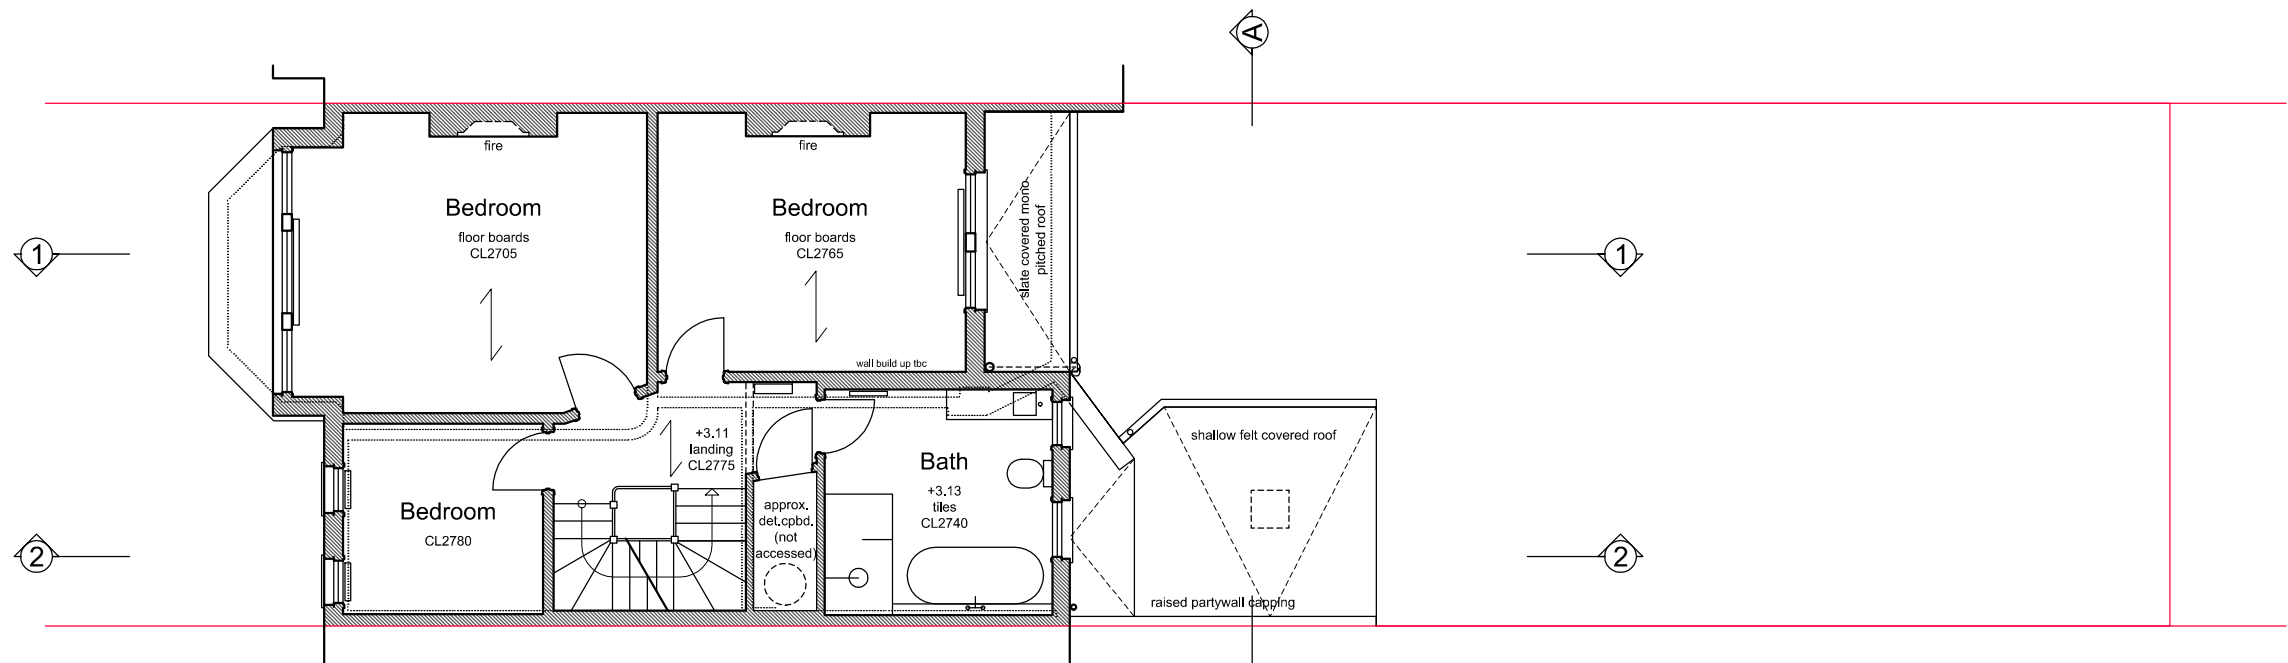

1st Floor Plan

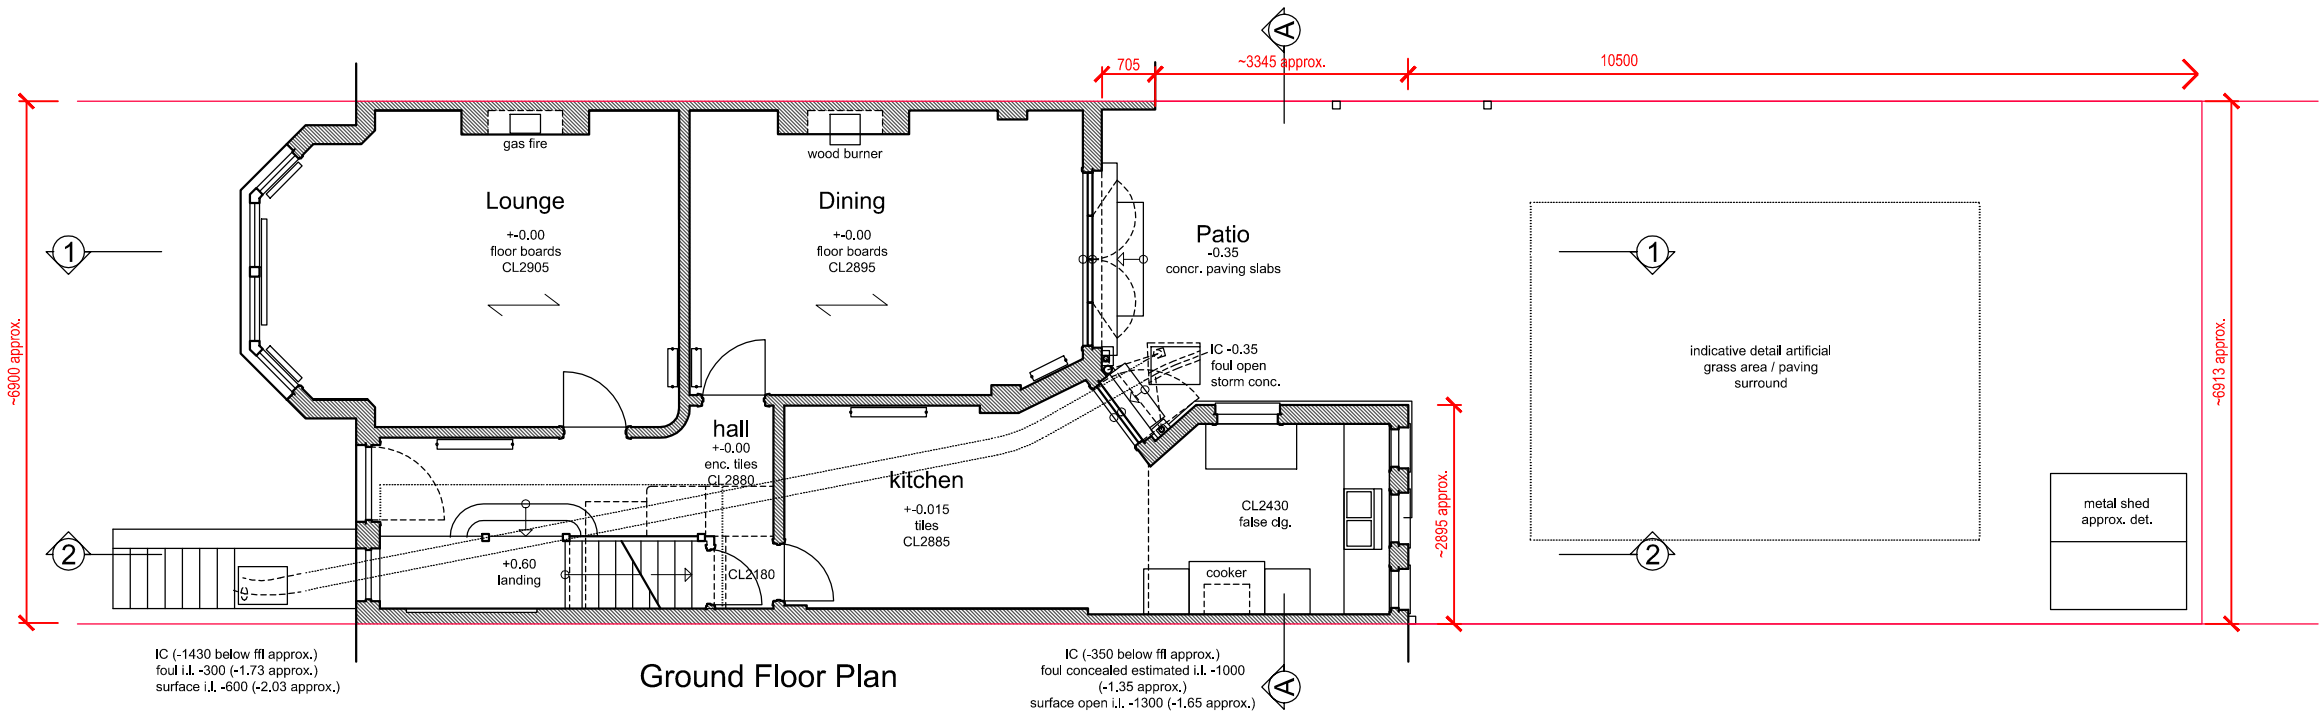

Ground Floor Plan

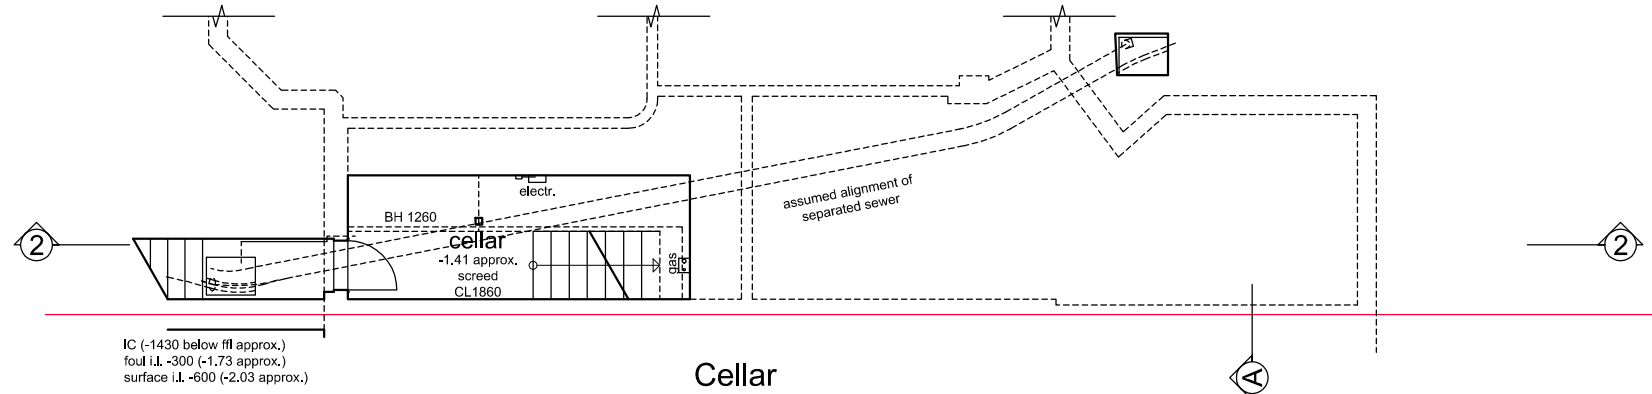





Cellar

0m 1 2 3 4 5m

N

NB: all dimensions to be checked on site - do not scale from this drawing,

SURVEY		RecOrt Architects Ltd		RIBA chartered practice W: www.recort.co.uk E: info@recort.co.uk 7 Halsmere Road London SE5 9LN T: 020 7733 0435		Esther Ortmann Dipl.Ing. Arch MA (AA) Architect arb esther@recort.co.uk M: 0795 1011 296		Christoph Recktenwald Dipl.Ing. Arch Architect RIBA christoph@recort.co.uk M: 0795 1011 295	
Status		Project		Job Number		Drawing Title		Drawing Size A3	
14 Midhurst Avenue, London N10 3EN		RO-114		Existing Cellar, Ground & 1st Floor Plans		Drawn CR Reviewed by CR		Date 06/06/2021 Scale 1 : 100 Drawing No. RO-114_001	
								Revisions	
								Rev.	
								-	

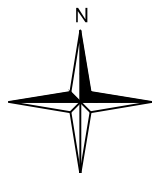 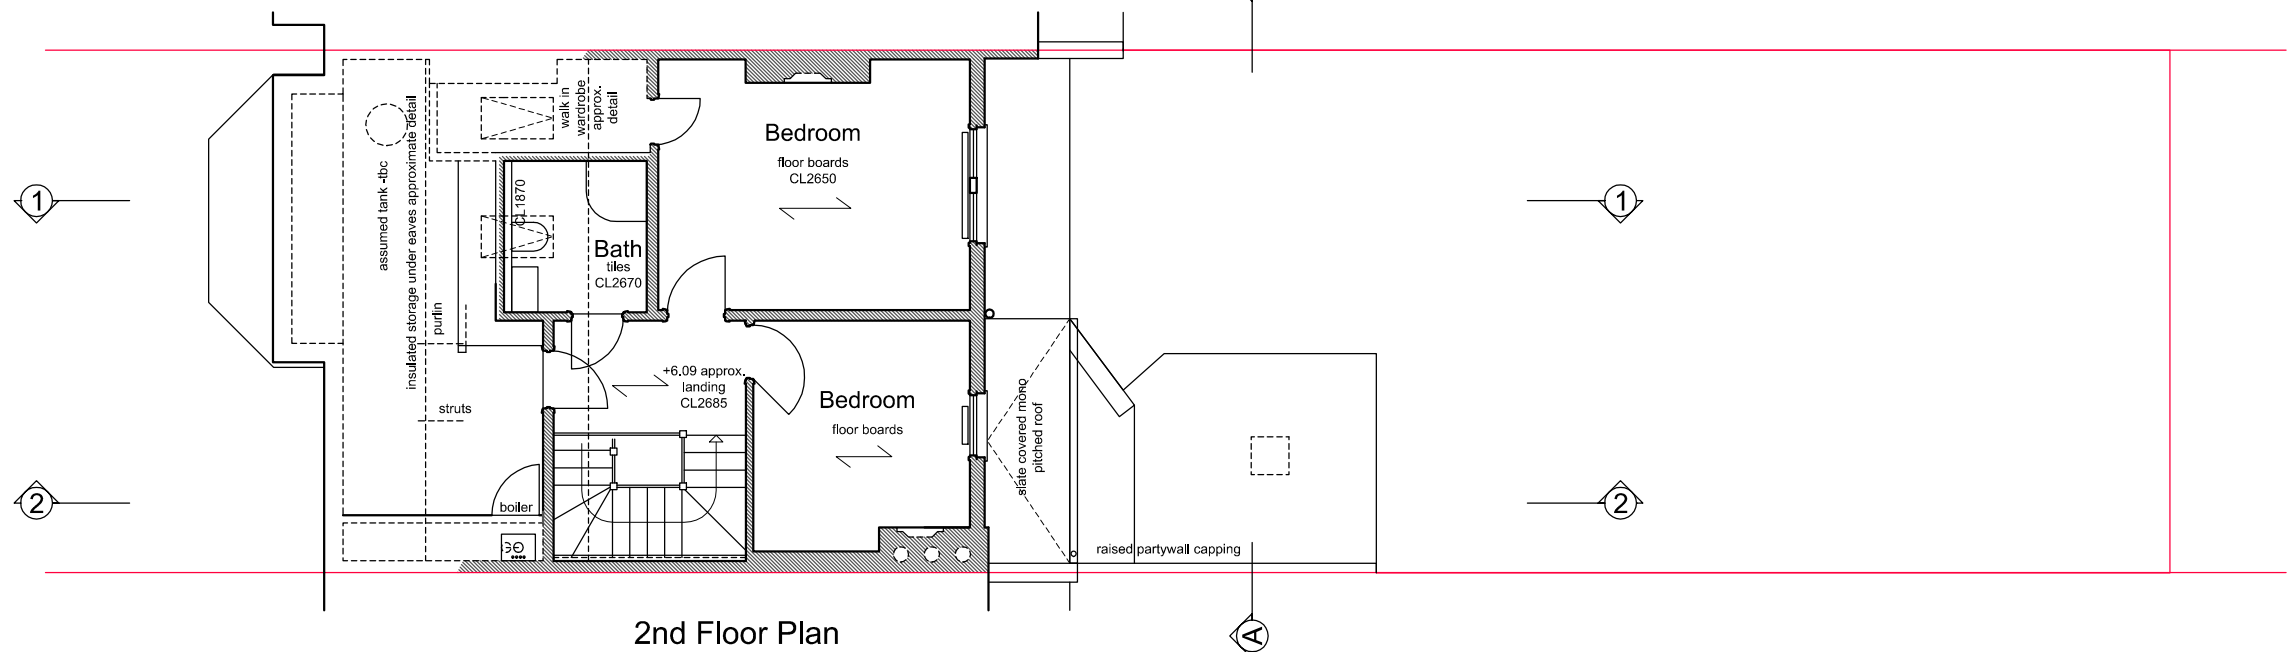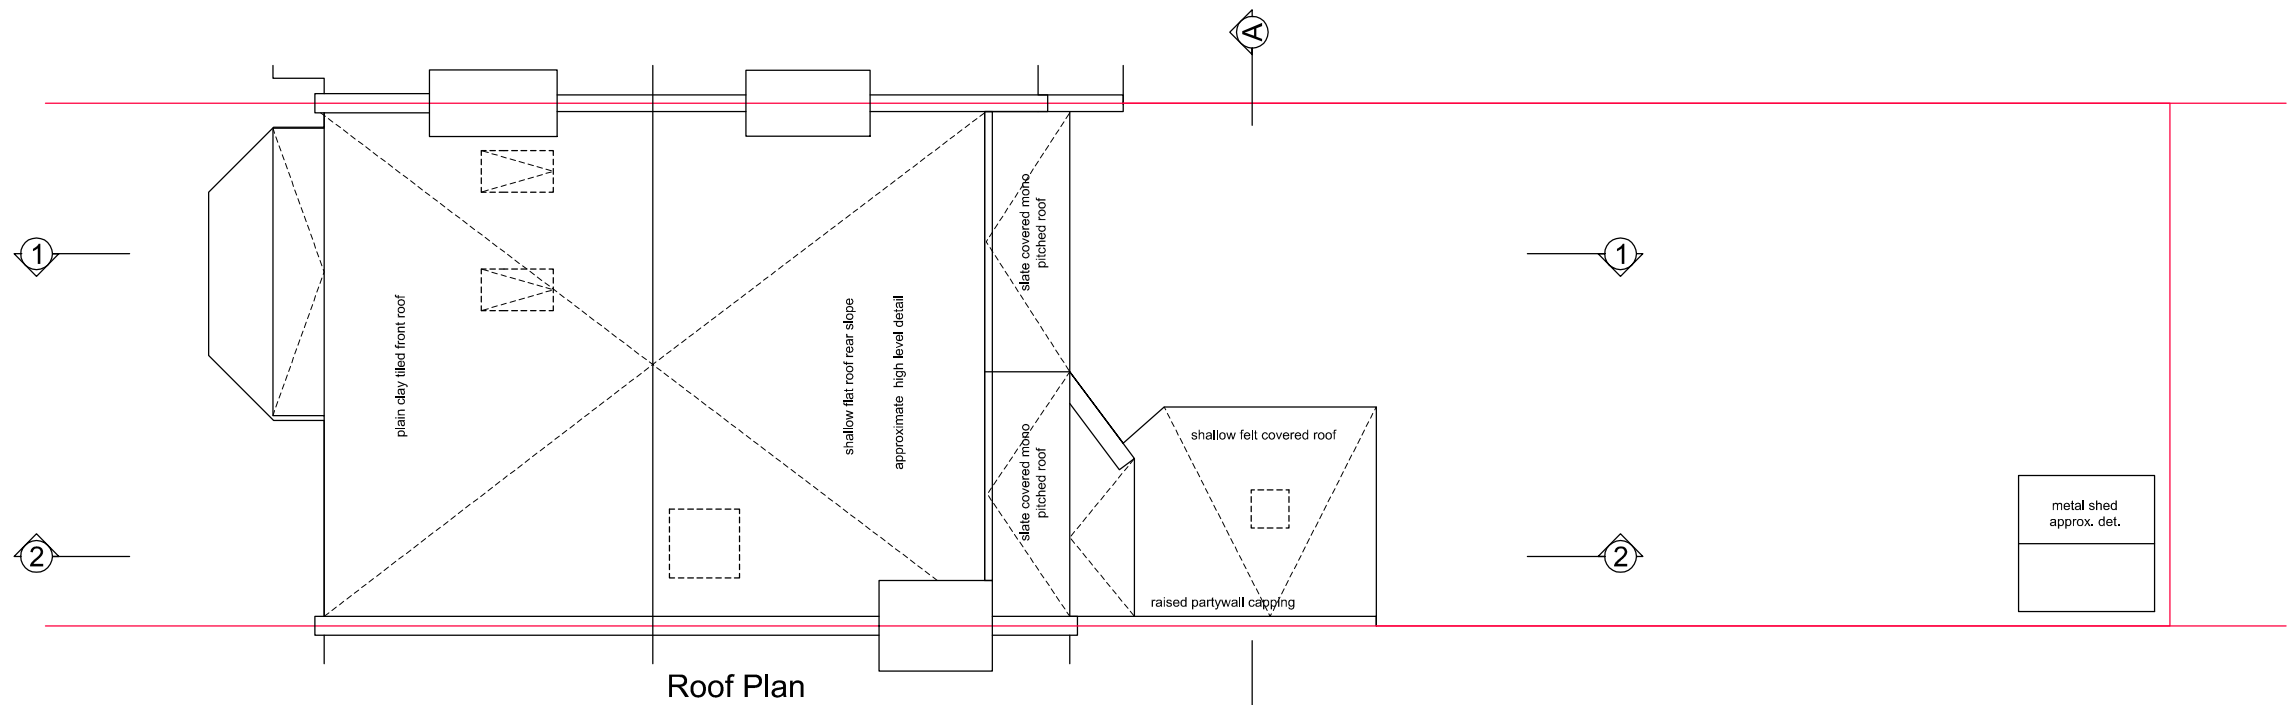

SURVEY

Status

14 Midhurst Avenue,
London N10 3EN

RecOrt Architects Ltd

RIBA chartered practice W: www.recort.co.uk E: info@recort.co.uk
7 Halsmere Road London SE5 9LN T: 020 7733 0435

Esther Ortmann Dipl.Ing. Arch MA (AA) Architect arb
Christoph Recktenwald Dipl.Ing. Arch Architect RIBA

esther@recort.co.uk M: 0795 1011 296
christoph@recort.co.uk M: 0795 1011 295

Project

Job Number

Drawing Title

Drawing Size A3

Revisions

14 Midhurst Avenue,
London N10 3EN

RO-114

Existing
2nd Floor Plan & Roof Plan

Drawn CR
Reviewed by
CR

Date 06/06/2021
Drawing No.

Scale 1 : 100

RO-114_002

Rev.

-

NB: all dimensions to be checked on site - do not scale from this drawing.



- Materials:
- ① facing yellow brick
 - ② facing red brick arches & local corner reinforcement detailing
 - ③ timber framed painted patio doors
 - ④ timber sash windows
 - ⑤ timber casement windows
 - ⑥ slate roof
 - ⑦ close boarded fences

1 3 5m 0m 2 4 NB: all dimensions to be checked on site - do not scale from this drawing.	SURVEY		RecOrt Architects Ltd							RIBA chartered practice W: www.recort.co.uk E: info@recort.co.uk 7 Halsmere Road London SE5 9LN T: 020 7733 0435				Esther Ortmann Dipl.Ing. Arch MA (AA) Architect arb esther@recort.co.uk M: 0795 1011 296				Christoph Recktenwald Dipl.Ing. Arch Architect RIBA christoph@recort.co.uk M: 0795 1011 295			
	Status																				
	Project			Job Number			Drawing Title					Drawn CR		Date 06/06/2021		Drawing Size A3		Revisions			
	14 Midhurst Avenue, London N10 3EN			RO-114			Existing Rear Elevation, Part Sections 1-1 & 2-2					Reviewed by		Drawing No.		Scale 1 : 100		Rev.			
												CR		RO-114_003		A					