




EXISTING FRONT ELEVATION



EXISTING REAR ELEVATION



EXISTING SIDE ELEVATION

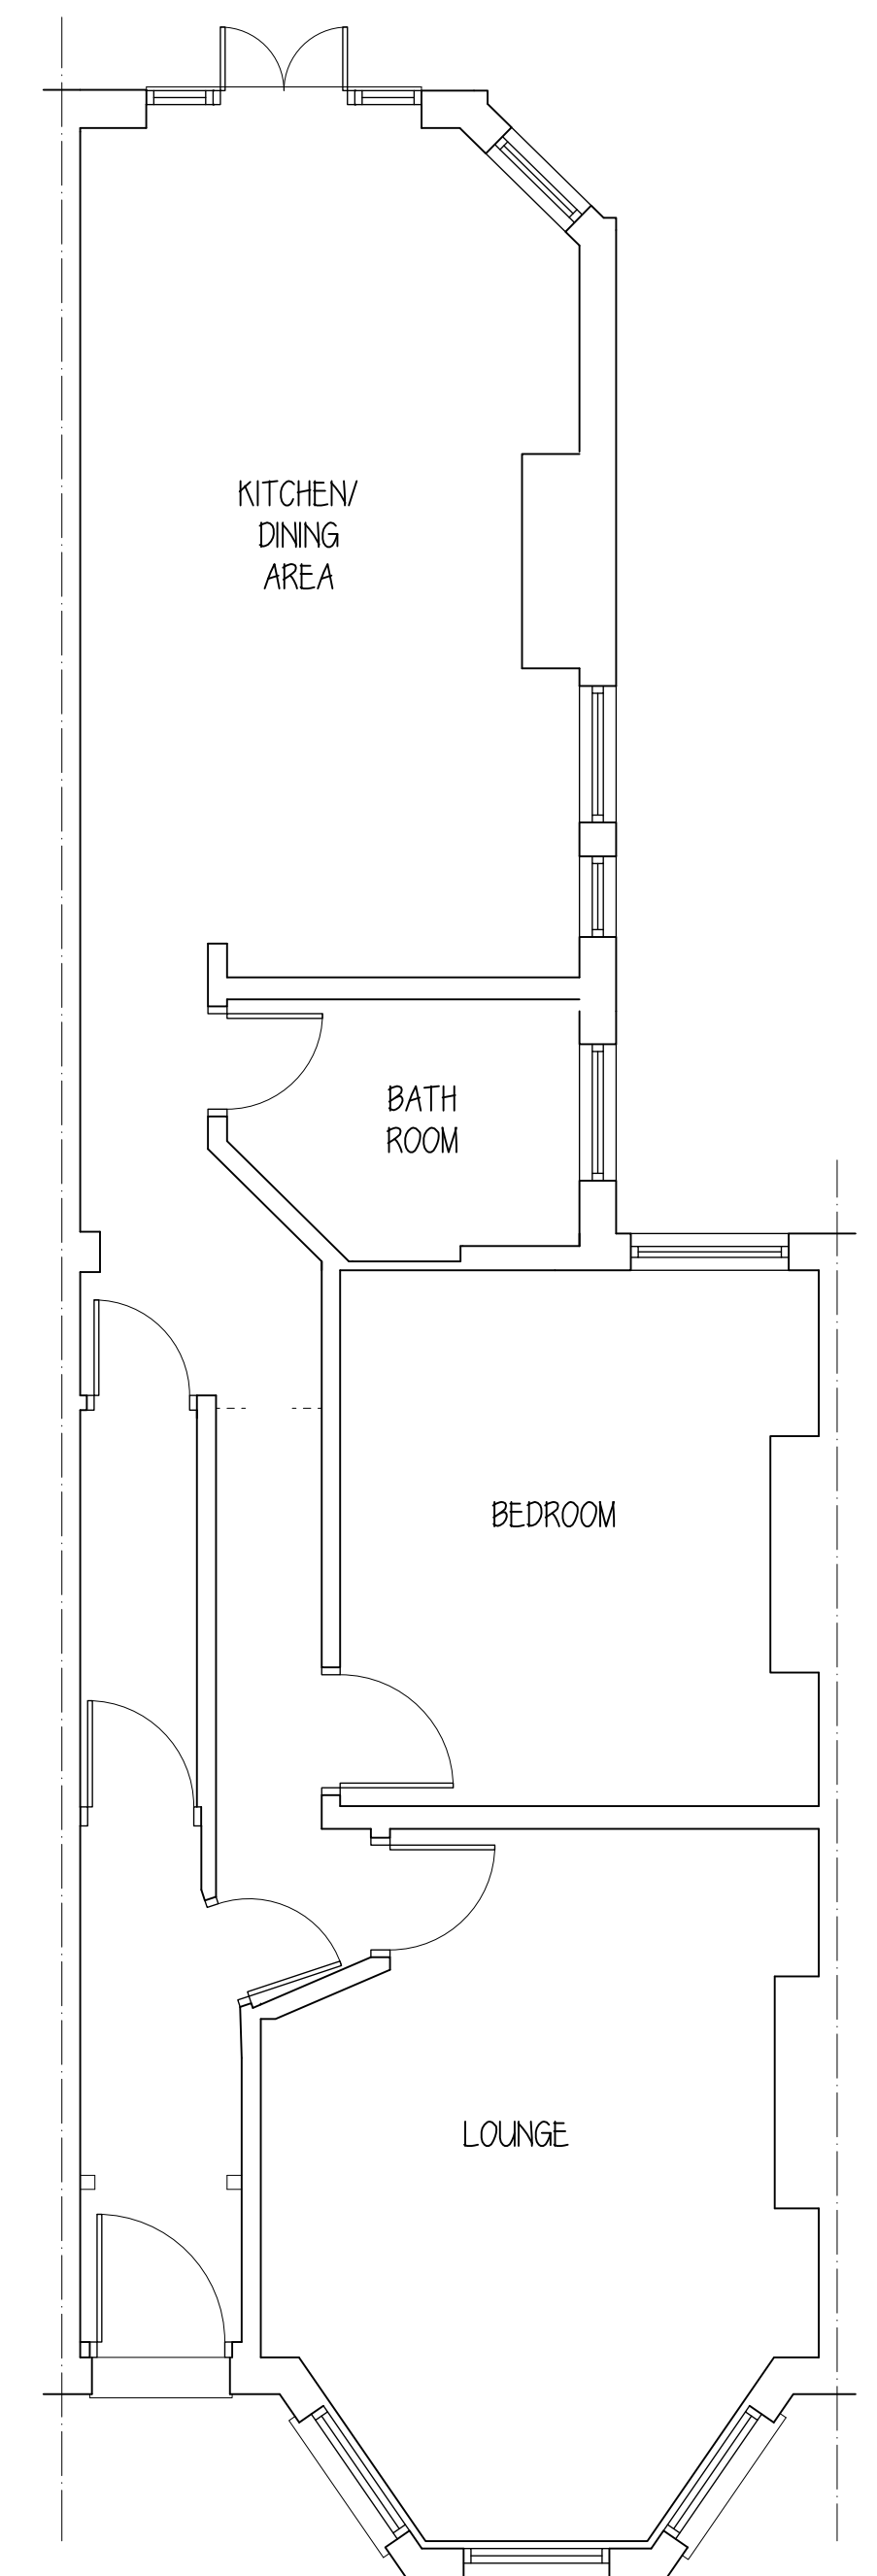

GROUND FLOOR LAYOUT



PROPOSED FRONT ELEVATION



PROPOSED REAR ELEVATION



PROPOSED SIDE ELEVATION

NB. DECKING AREA & CANOPY TO REAR OF OUTRIGGER OMITTED FOR CLARITY

NB. 3No. REHAU 'TOTAL70' WINDOWS TO SIDE ELEVATION

NB. REHAU 'TOTAL70' WINDOW/DOOR COMBINATION TO REAR ELEVATION OF OUTRIGGER

NB. DECKING AREA & CANOPY TO REAR OF OUTRIGGER OMITTED FOR CLARITY

NB. 3No. ROSEVIEW 'ULTIMATE' SASH WINDOWS TO BAY, & SAME TO 2No. REAR ELEVATION WINDOWS

SPECIFICATION/ NOTES

1. COPYRIGHT: Written consent must be obtained from Carter Surveying Associates for reproducing or copying this drawing in part or in whole.
2. PARTY WALL etc. ACT 1996: This work may be affected by the provisions of the Party Wall etc. Act 1996.
3. All work is to be carried out in compliance with the current bye-laws and regulations of the local authority.
4. All dimensions are to be checked on site by the contractor and works set out accordingly.
5. All works are to comply with the relevant British Standards and Code of Practice Specifications.

CARTER SURVEYING ASSOCIATES
07941 443968

SITE ADDRESS:

168A VICTORIA ROAD
LONDON
N22 7XQ

CLIENT:

MR D LEWIS

PROJECT: REPLACEMENT OF
WINDOWS/DOORS TO
GROUND FLOOR FLAT

DRAWING: PLANNING

SCALES: 1:50 @ A1

DATE: OCT 2023

DRAWN: CSA

DRAWING NO: LEW 02P

REVISION: B