

Notes

Rev C (11-10-23) roof extension reduced
Rev B (7-6-23) Cycle store relocated
Rev A (10-5-23) Cycle store added
Revisions

AIVARS ARCHITECTS

Aivars Architect Ltd. Company No. 04648728

28 Eton Avenue . London NW3 3HL England
Tel 44(0)20 7794 5126 - Mob +44(0)7801535162
ca@aivarsarchitects.com

**40 BANCROFT AVENUE
LONDON N2 0AS**




Drawing Title

**PROPOSED SITE +
ROOF PLAN**

Scale 1:100@A3 Issued MARCH 2023

Status **PLANNING**

Job No.	Dwg. No.	Rev.
251	04	C

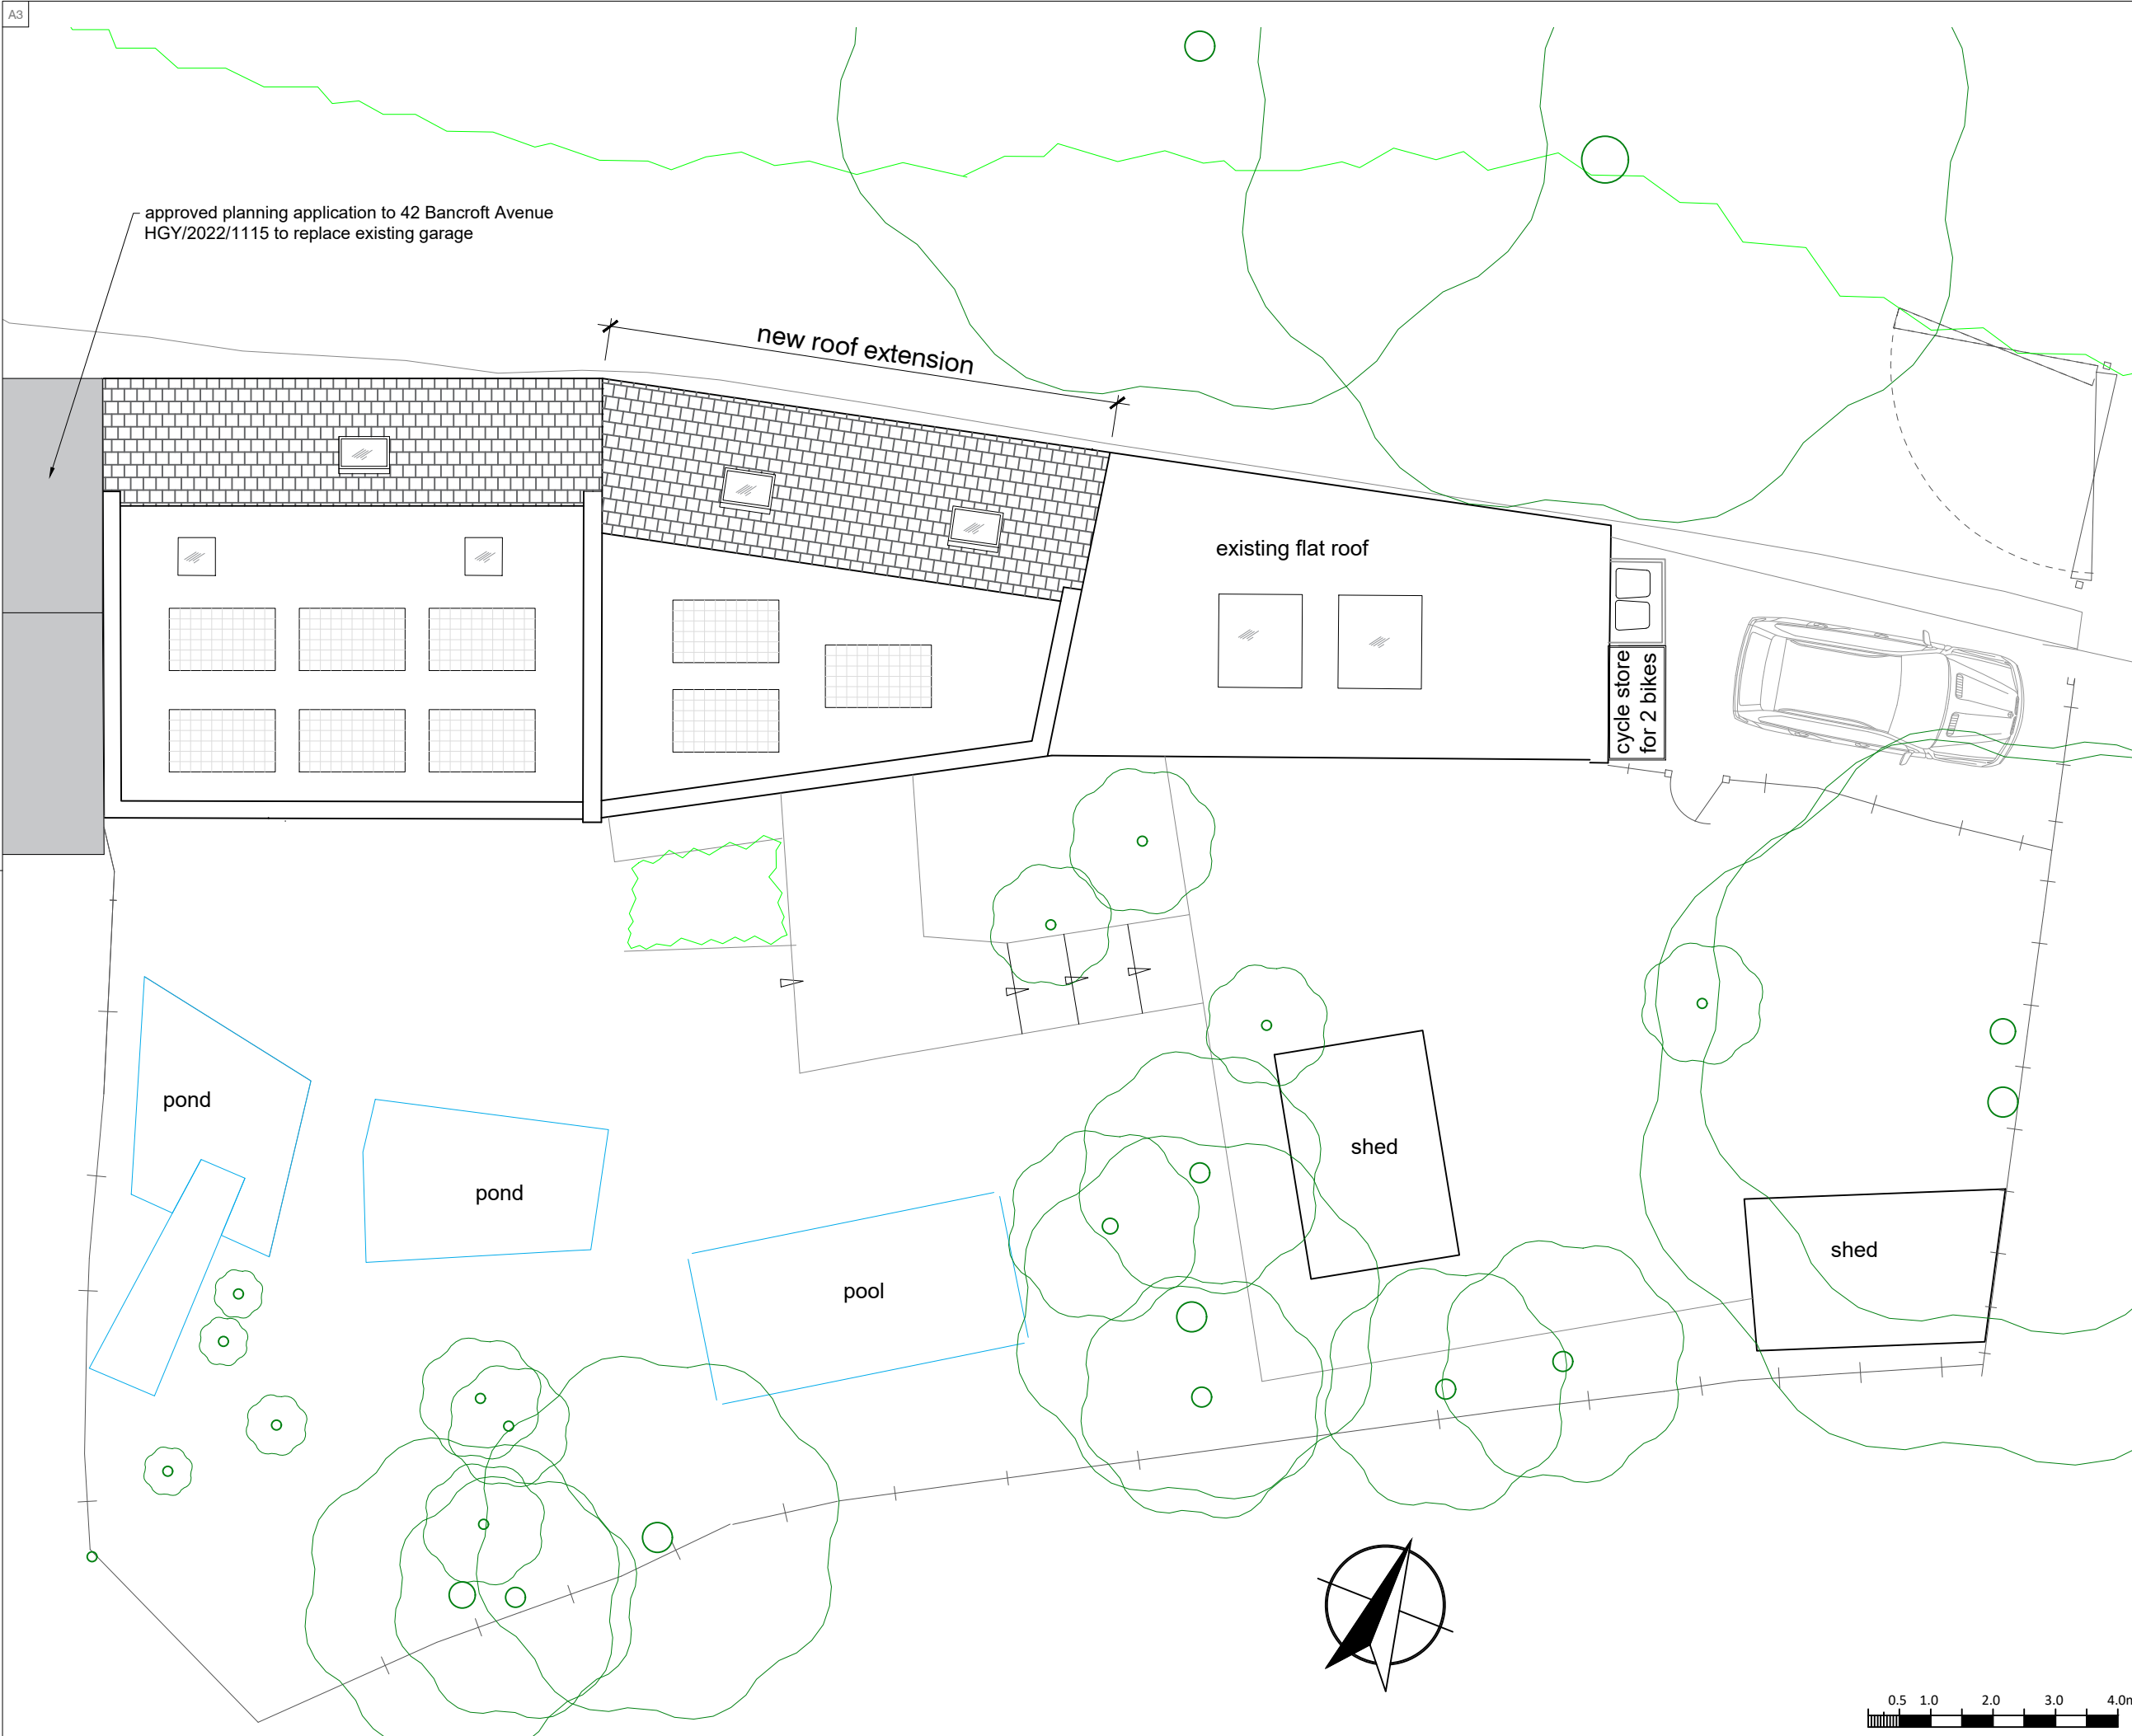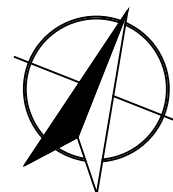 

approved planning application to 42 Bancroft Avenue
HGY/2022/1115 to replace existing garage

new roof extension

existing flat roof

cycle store
for 2 bikes

pond

pond

pool

shed

shed