




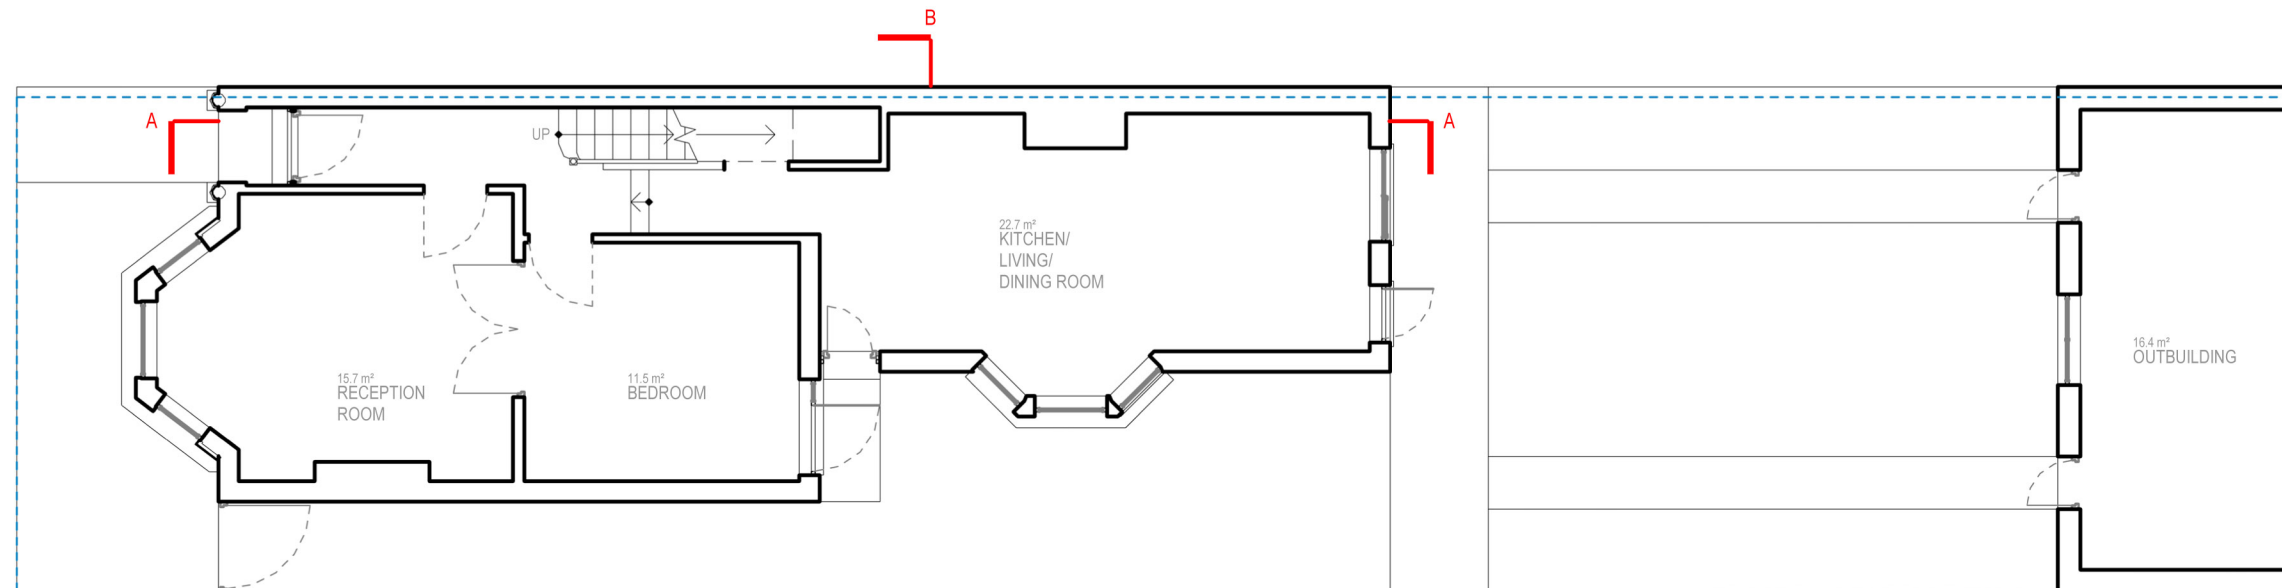

GROUND FLOOR

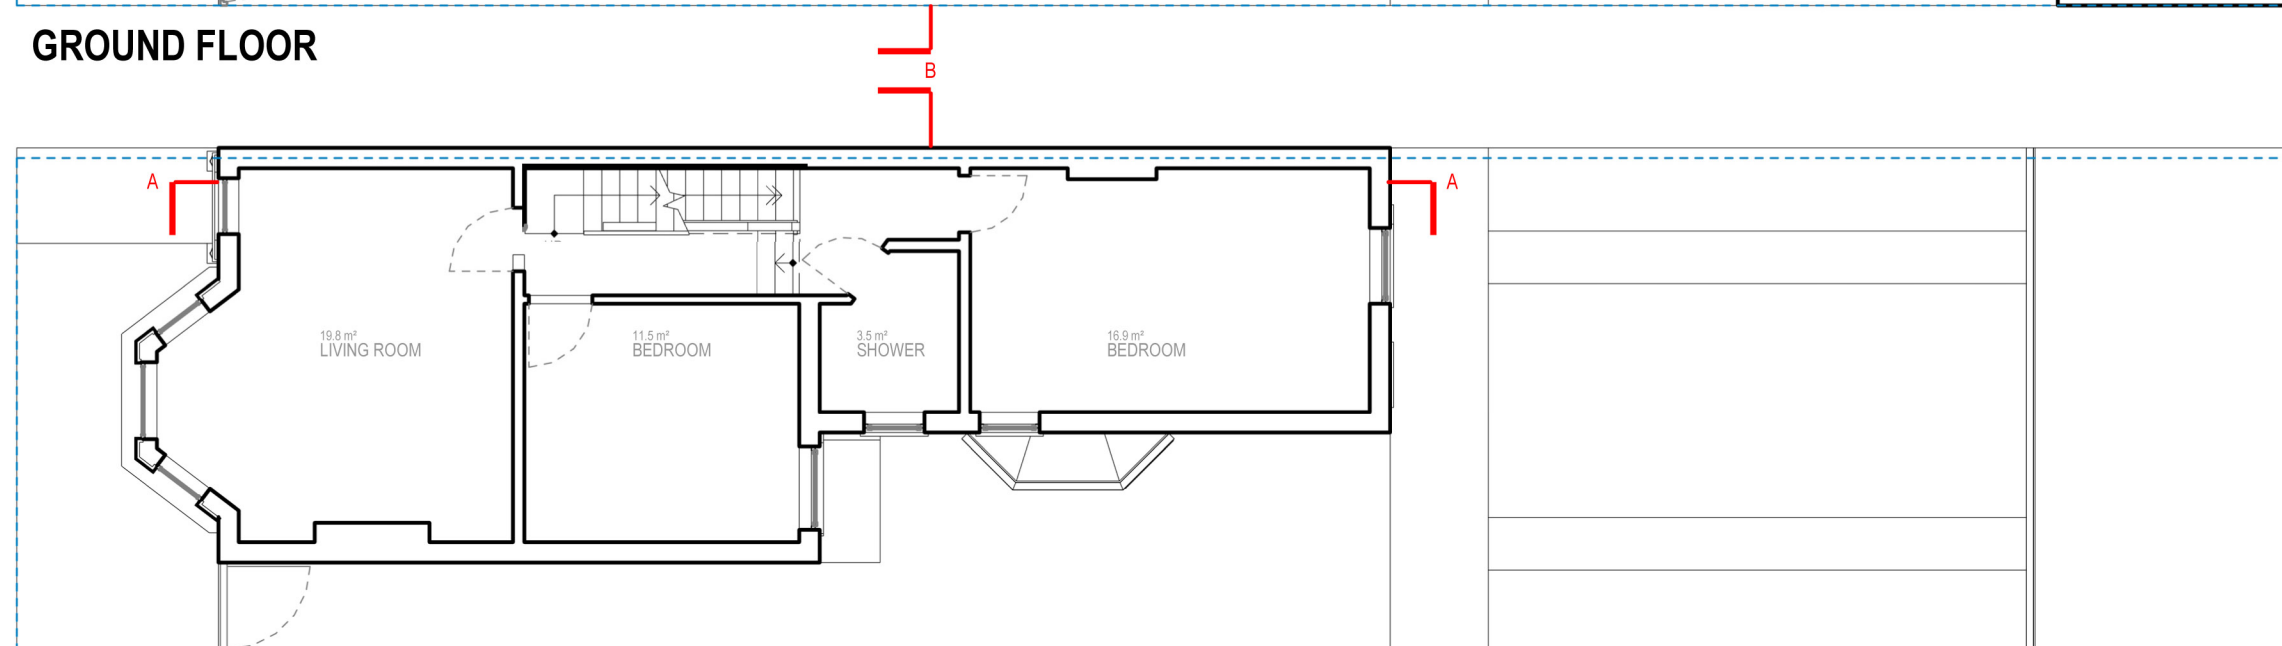

FIRST FLOOR

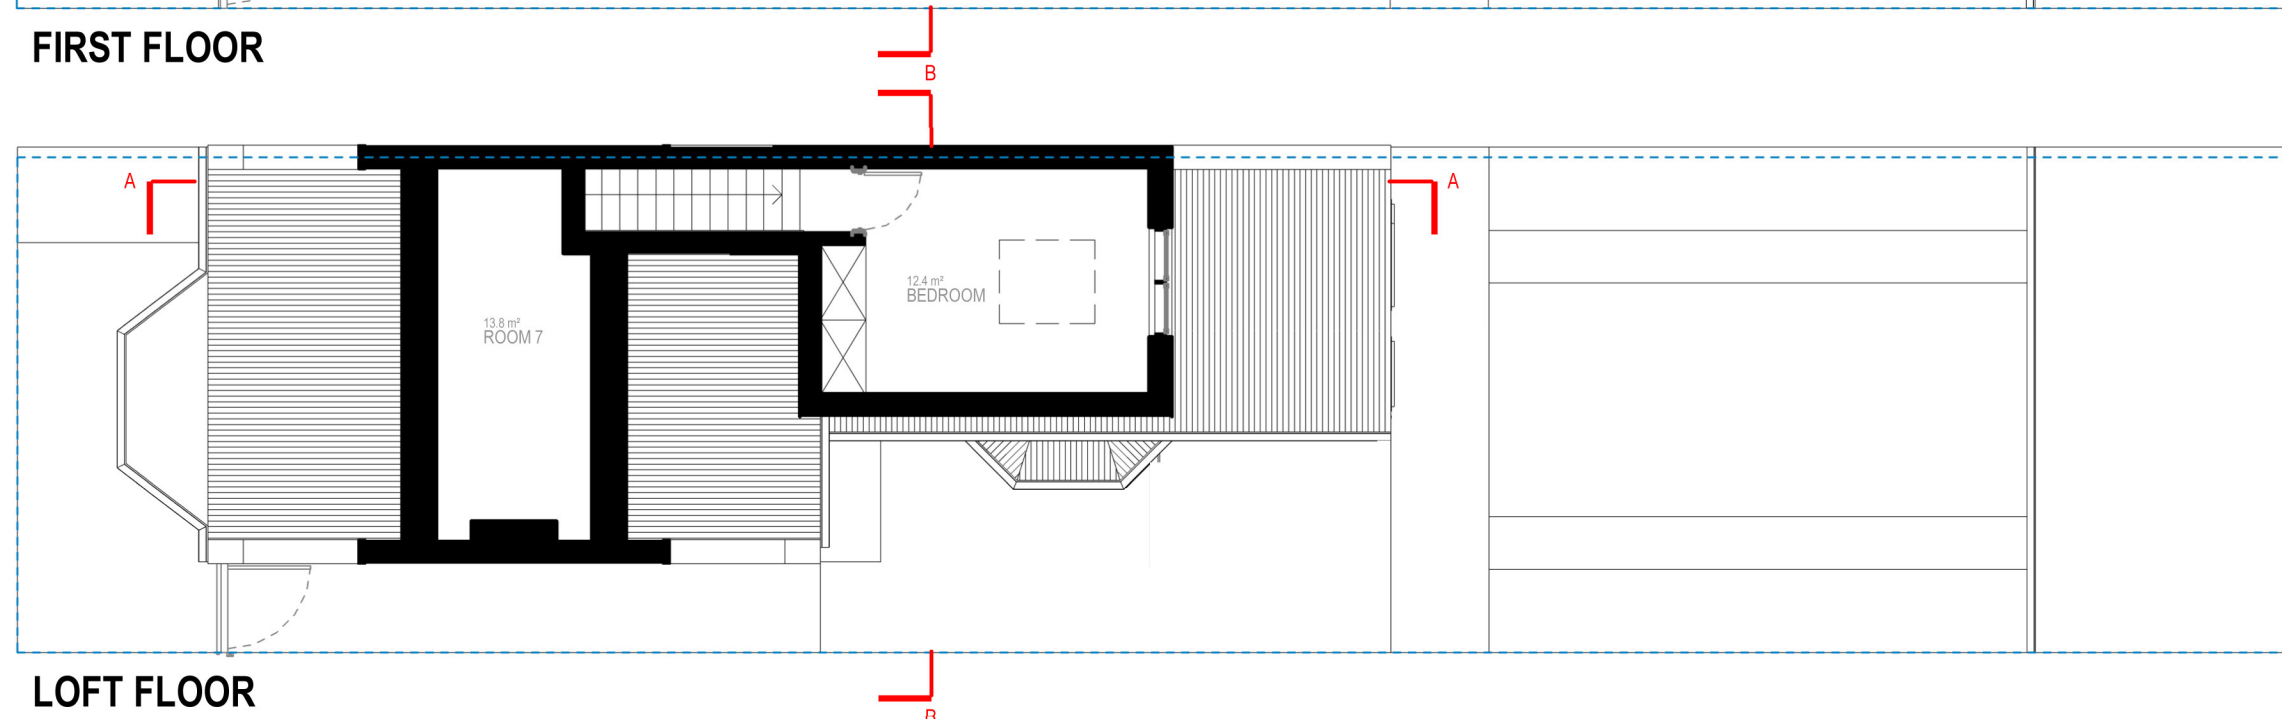

LOFT FLOOR



Written dimensions to be taken in preference to scaled dimensions. The Contractor is responsible for checking all dimensions before work starts.

All work is to be carried out to the requirements, and to the satisfaction of the Local Authority. These drawings are for planning purposes only.

Any discrepancies to be brought to the attention of 4D Planning Consultants immediately.

Description

Rev	Date	Description	by	chk

4D PLANNING™
Chartered Town Planners & Architectural Technicians

Architecture | Town Planning

T: 0203 1500 183 www.GetMePlanning.com



www.GetMePlanning.com

Client
Mr Paul Missing


Project
97 Duckett Rd, Harringay
Ladder, London N4 1BL, UK

Title
**PROPOSED DRAWINGS
FLOOR PLANS**

Date: 07.09.2023	Rev: REV A
Scale: 1:100@A3	19.10.2023
Drawing No. 4D-427B P 01	
Drawn by : MAX	

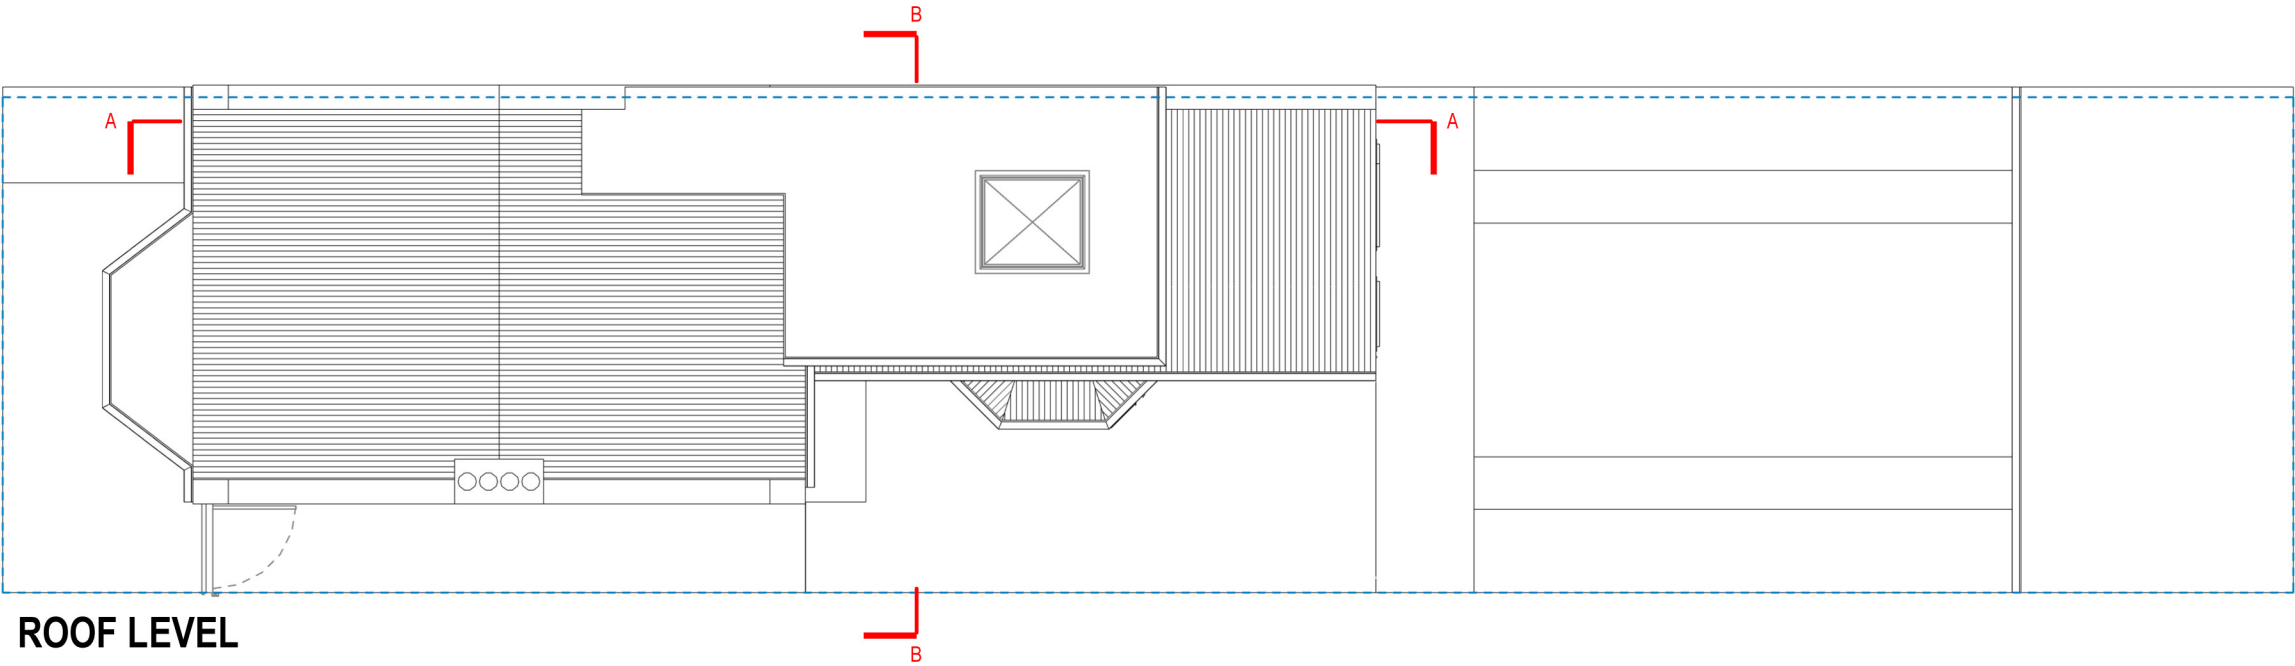 

ROOF LEVEL

 

Written dimensions to be taken in preferences to scaled dimensions. The Contractor is responsible for checking all dimensions before work starts.

All work is to be carried out to the requirements, and to the satisfaction of the Local Authority.

These drawings are for planning purposes only

Any discrepancies to be brought to the attention of 4D Planning Consultants immediately.

Description

Rev	Date	Description	by	chk

4D PLANNING™

Chartered Town Planners & Architectural Technicians

Architecture | Town Planning

T: 0203 1500 183 www.GetMePlanning.com

www.GetMePlanning.com

Client
Mr Paul Missing

Project
97 Duckett Rd, Harringay
Ladder, London N4 1BL, UK

Title
**PROPOSED DRAWINGS
FLOOR PLANS**

Date: 07.09.2023	Rev:
Scale: 1:100@A3	REV A
Drawing No.4D -427B P 02	19.10.2023
Drawn by : MAX	



FRONT ELEVATION

+ 9000 ROOF LEVEL

+ 6400 LOFT FLOOR

+ 3400 FIRST FLOOR

GROUND FLOOR + 300



REAR ELEVATION

SKYLIGHTS

PROPOSED EXTERIOR WALL FINISH TO MATCH EXISTING ROOF TILES

PROPOSED WINDOWS TO MATCH EXISTING IN APPEARANCE AND PROPERTIES



Written dimensions to be taken in preferences to scaled dimensions. The Contractor is responsible for checking all dimensions before work starts.

All work is to be carried out to the requirements, and to the satisfaction of the Local Authority.

These drawings are for planning purposes only

Any discrepancies to be brought to the attention of 4D Planning Consultants immediately.

Description

Rev	Date	Description	by	chk

4D PLANNING™

Chartered Town Planners & Architectural Technicians

Architecture | Town Planning

T: 0203 1500 183 www.GetMePlanning.com

www.GetMePlanning.com

Client
Mr Paul Missing

Project
97 Duckett Rd, Harringay
Ladder, London N4 1BL, UK

Title
**PROPOSED DRAWINGS
ELEVATIONS**

Date: 07.09.2023	Rev:
Scale: 1:100@A3	REV A
Drawing No.4D -427B P 03	19.10.2023
Drawn by : MAX	



RIGHT SIDE ELEVATION

Written dimensions to be taken in preferences to scaled dimensions. The Contractor is responsible for checking all dimensions before work starts.

All work is to be carried out to the requirements, and to the satisfaction of the Local Authority.

These drawings are for planning purposes only

Any discrepancies to be brought to the attention of 4D Planning Consultants immediately.

Description

Rev	Date	Description	by	chk

4D PLANNING™
Chartered Town Planners & Architectural Technicians

Architecture | Town Planning

T: 0203 1500 183 www.GetMePlanning.com


www.GetMePlanning.com

Client
Mr Paul Missing

Project
97 Duckett Rd, Harringay
Ladder, London N4 1BL, UK

Title
PROPOSED DRAWINGS
ELEVATIONS

Date: 07.09.2023	Rev:
Scale: 1:100@A3	REV A
Drawing No.4D -427B P 04	19.10.2023
Drawn by : MAX	

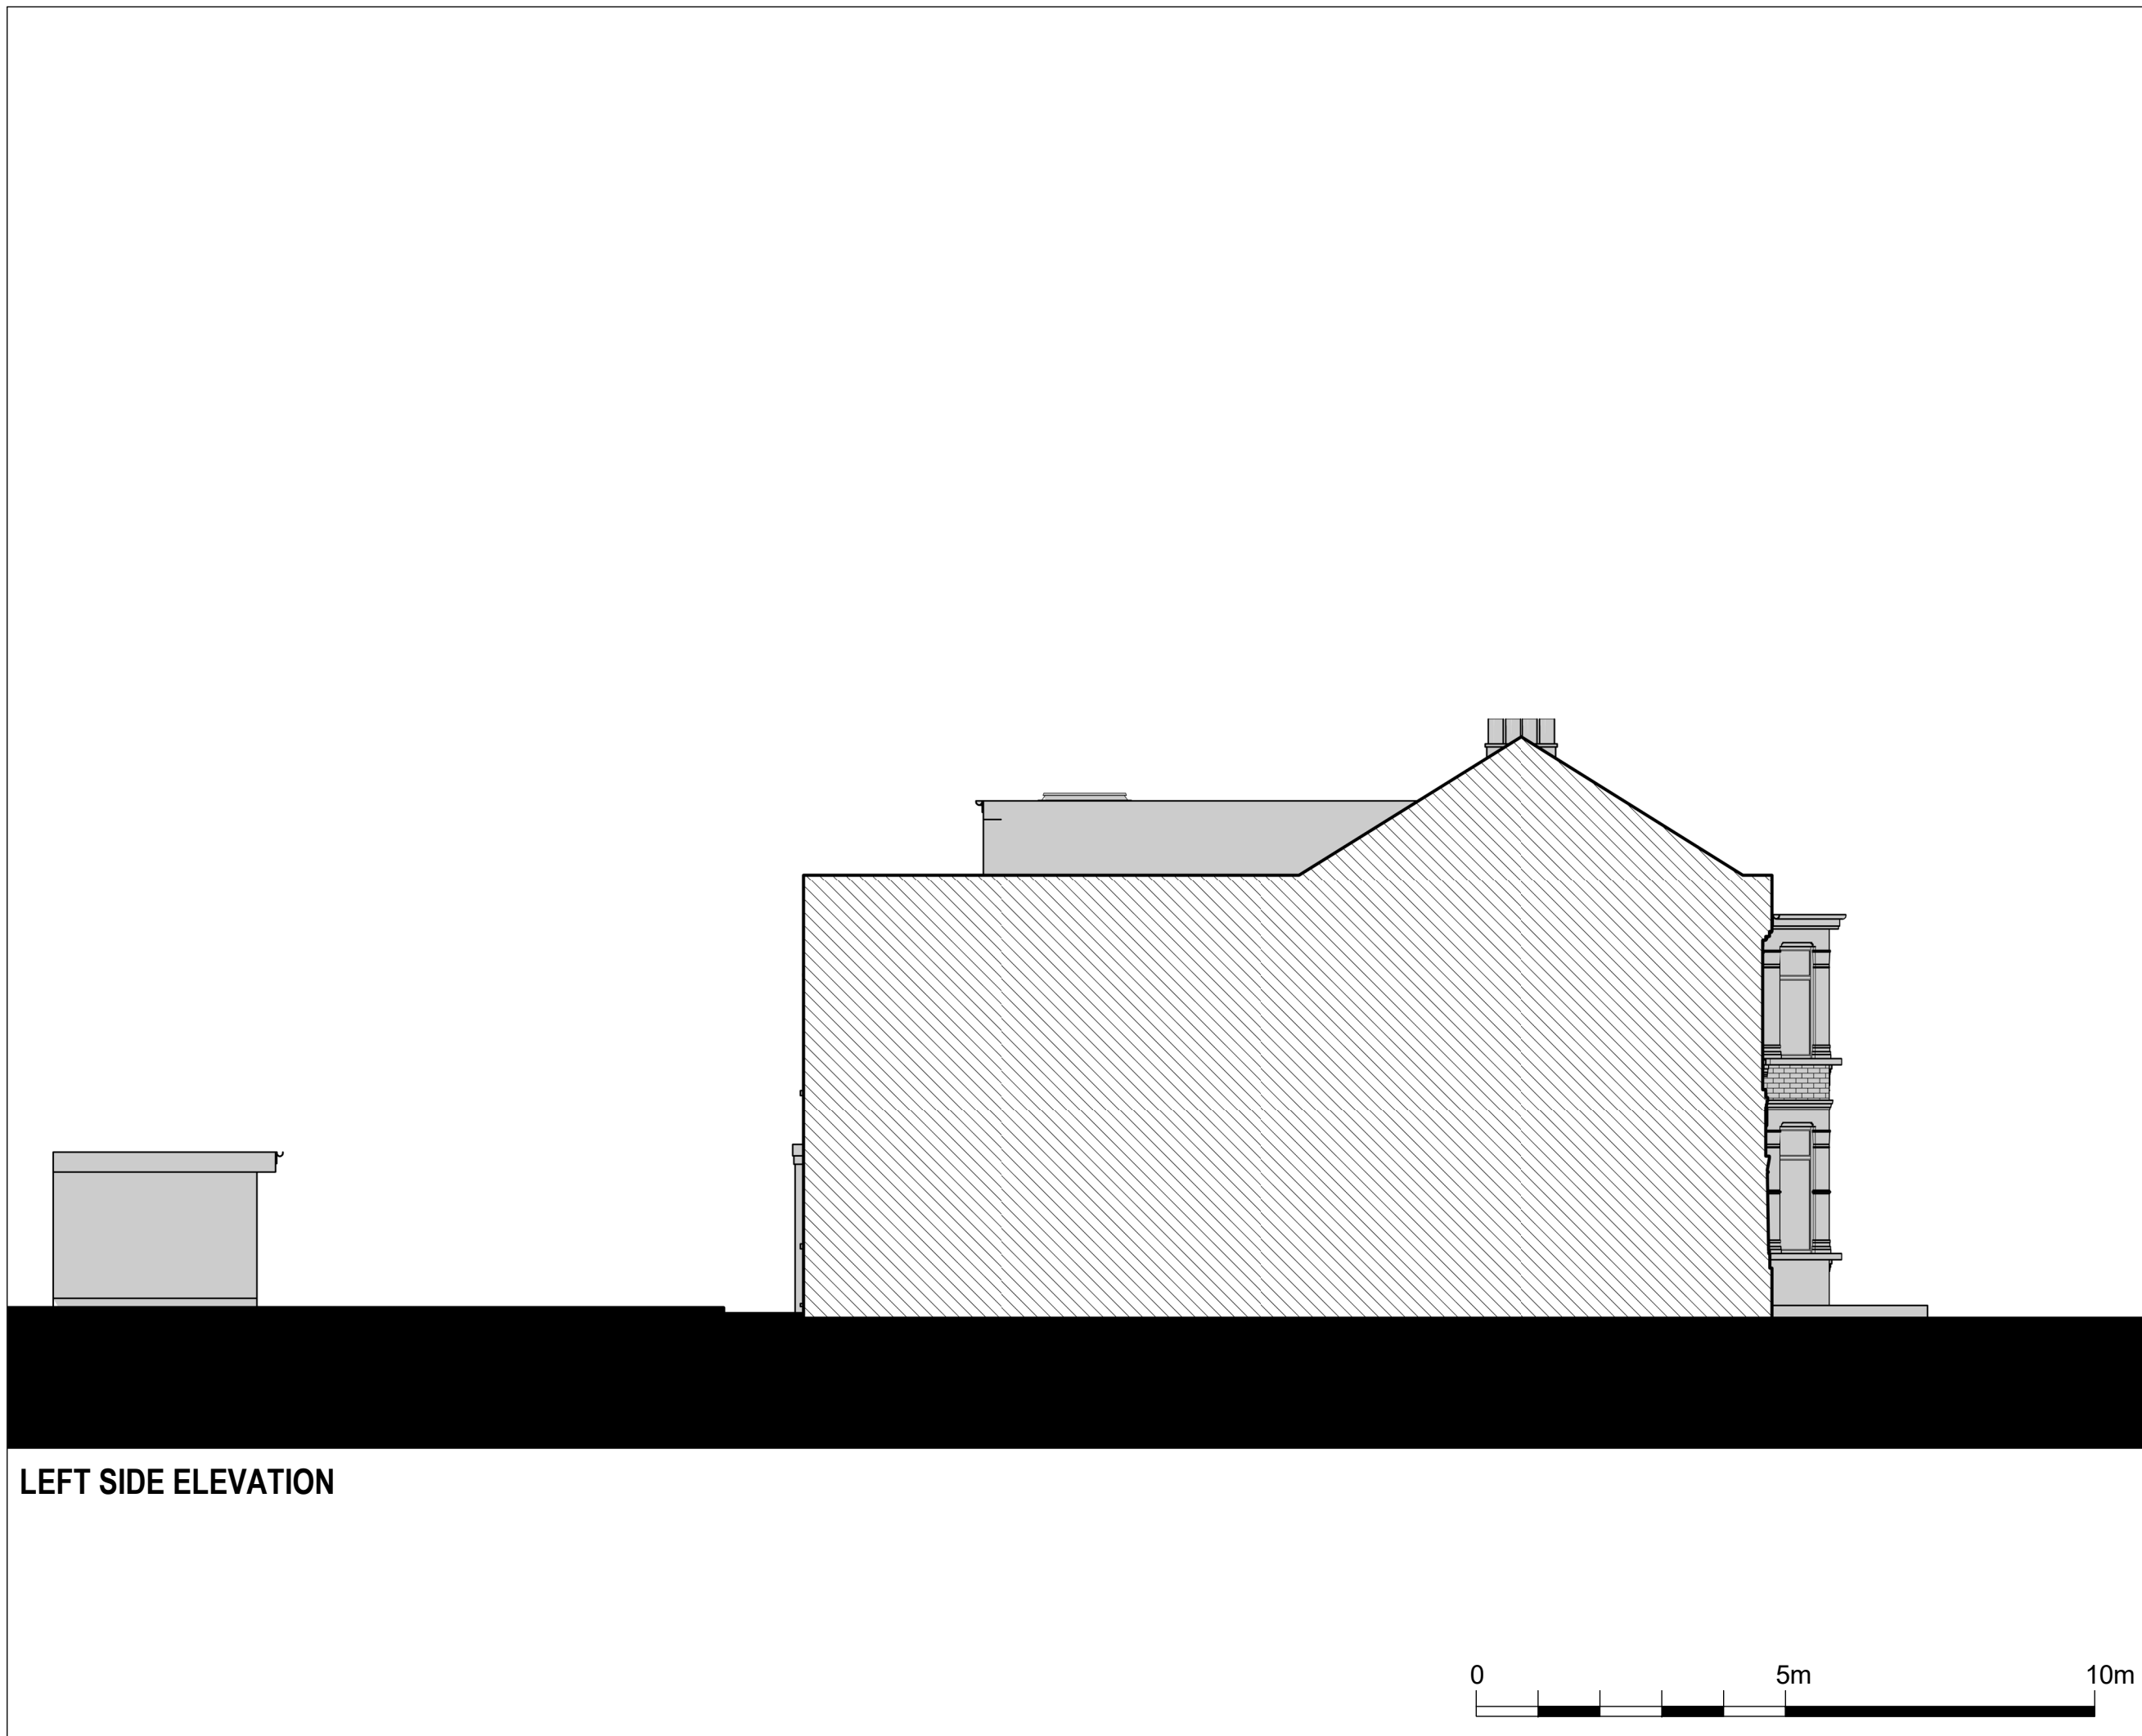

Written dimensions to be taken in preferences to scaled dimensions. The Contractor is responsible for checking all dimensions before work starts.

All work is to be carried out to the requirements, and to the satisfaction of the Local Authority.
These drawings are for planning purposes only

Any discrepancies to be brought to the attention of 4D Planning Consultants immediately.

Description

Rev	Date	Description	by	chkd

4D PLANNING™

Chartered Town Planners & Architectural Technicians

Architecture | Town Planning

T: 0203 1500 183 www.GetMePlanning.com

www.GetMePlanning.com

Client
Mr Paul Missing

Project
97 Duckett Rd, Harringay
Ladder, London N4 1BL, UK

Title
PROPOSED DRAWINGS
ELEVATIONS

Date: 07.09.2023

Scale: 1:100@A3


Drawing No.4D -427B P 05

Drawn by : MAX


Rev:

REV A


19.10.2023

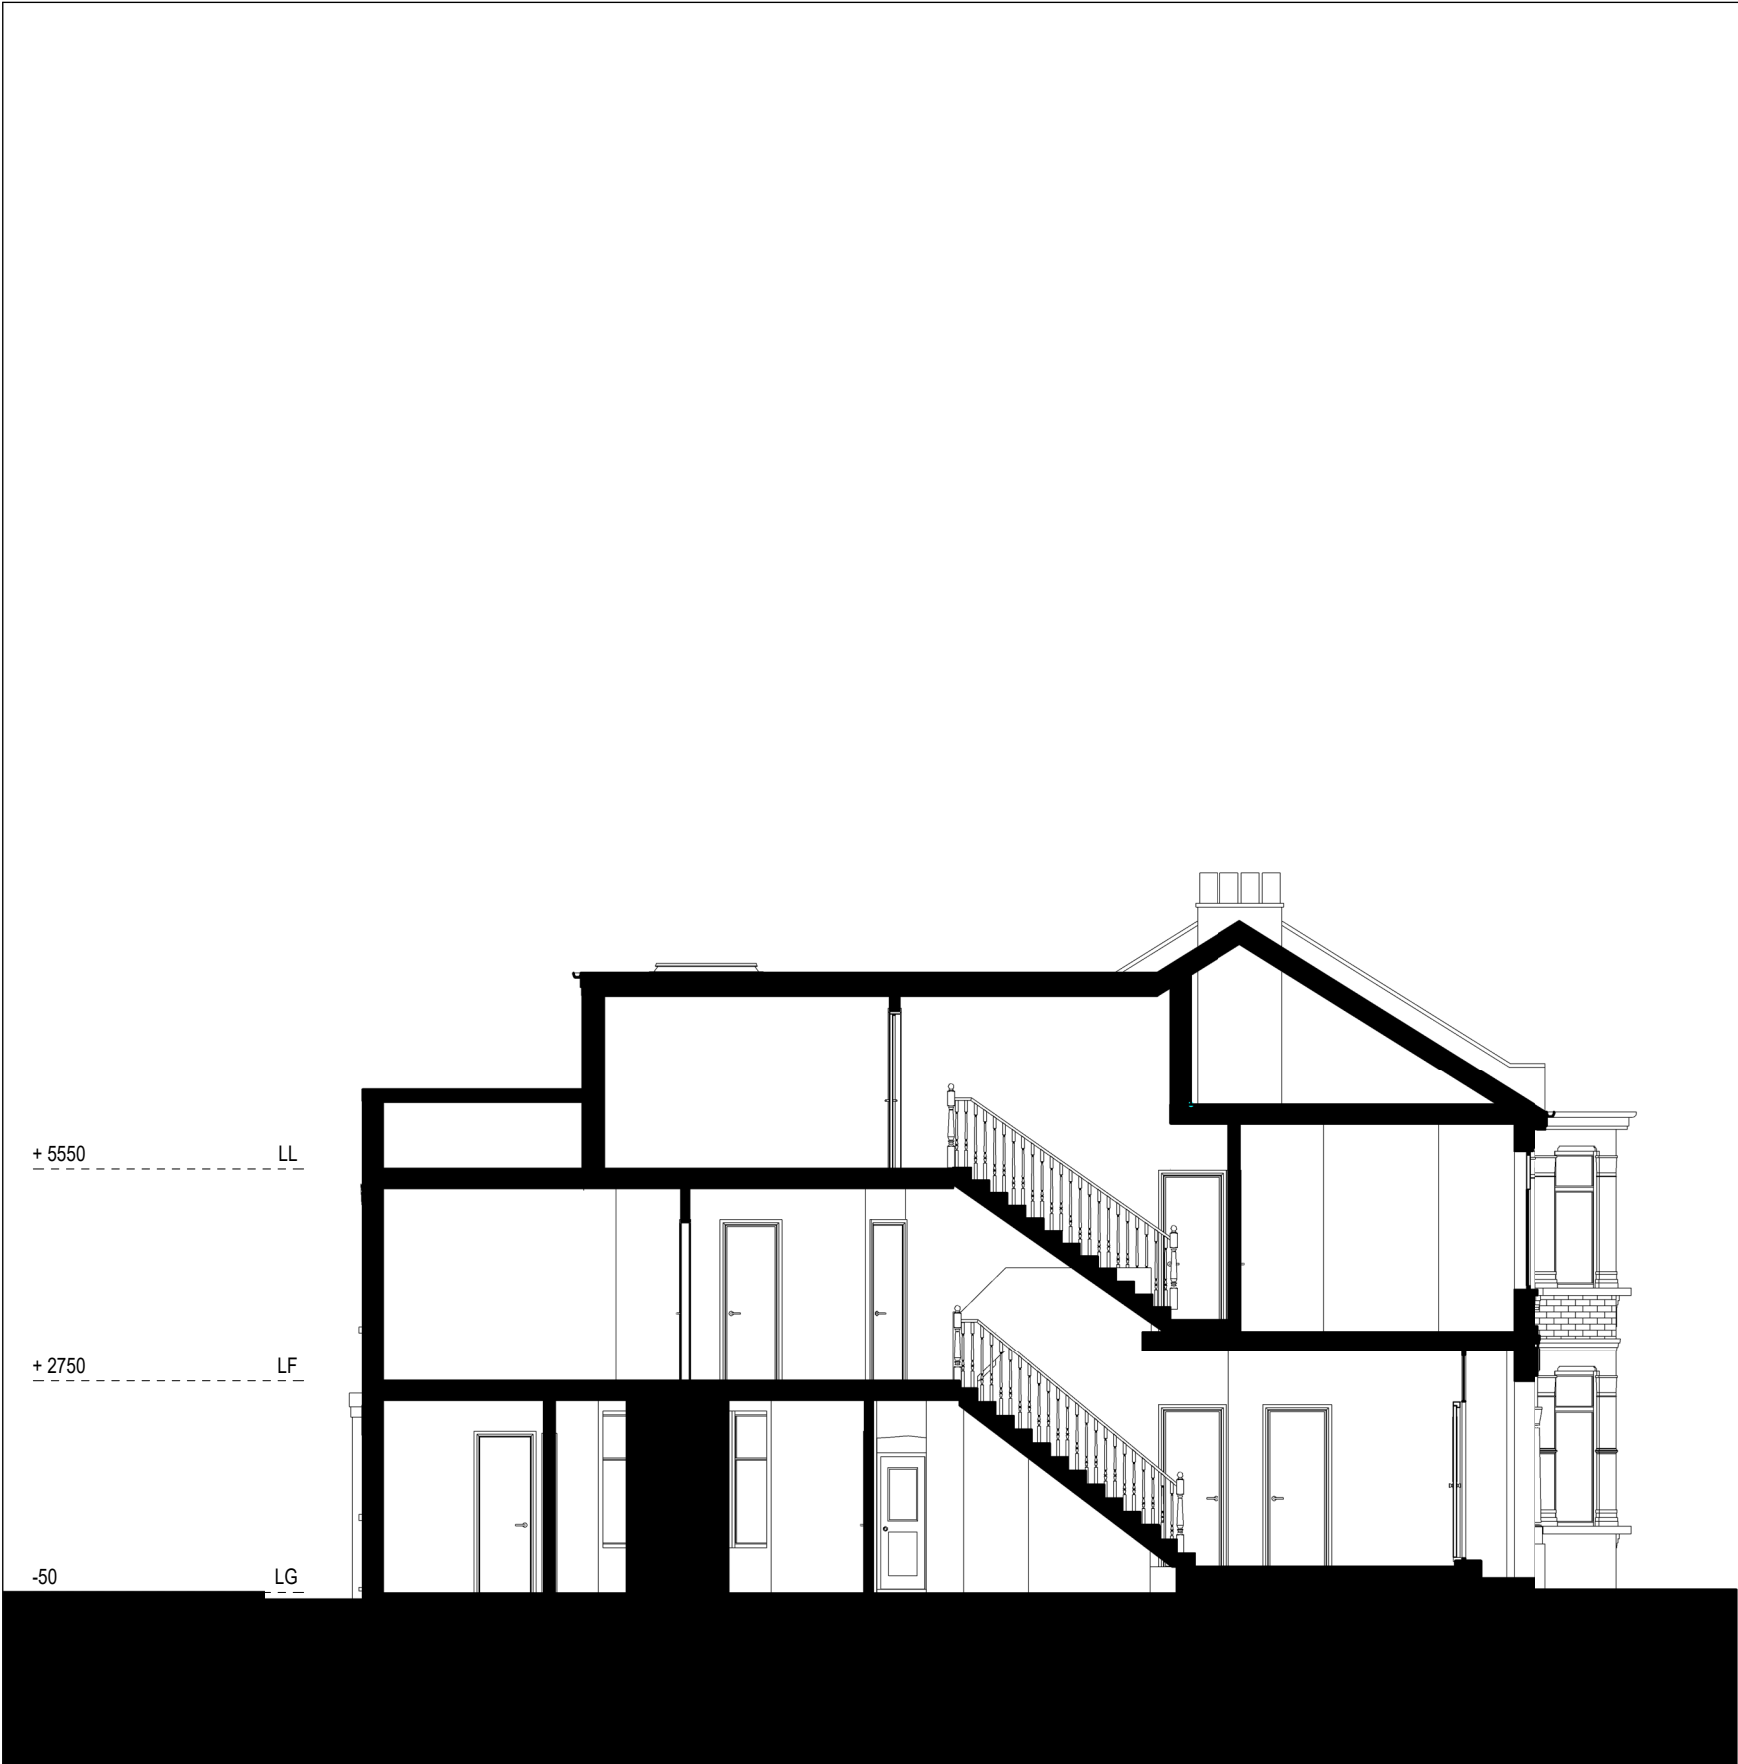

SECTION AA

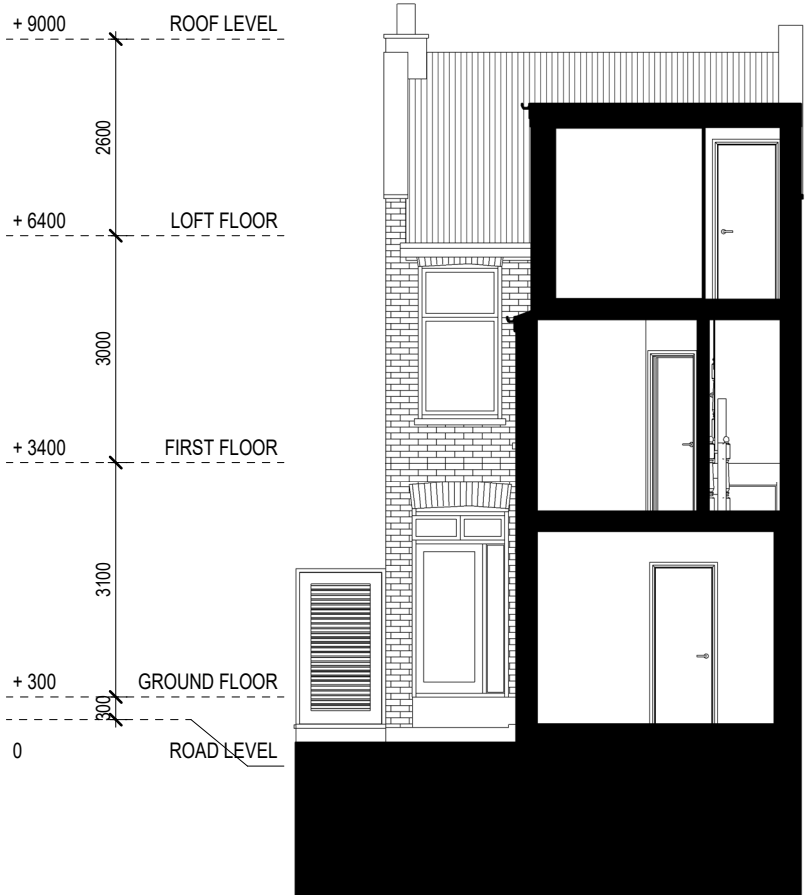

SECTION BB

 

Written dimensions to be taken in preferences to scaled dimensions. The Contractor is responsible for checking all dimensions before work starts.

All work is to be carried out to the requirements, and to the satisfaction of the Local Authority.

These drawings are for planning purposes only

Any discrepancies to be brought to the attention of 4D Planning Consultants immediately.

Description

Rev	Date	Description	by	chk

4D PLANNING™
Chartered Town Planners & Architectural Technicians

Architecture | Town Planning

T: 0203 1500 183 www.GetMePlanning.com


www.GetMePlanning.com

Client
Mr Paul Missing

Project
97 Duckett Rd, Harringay
Ladder, London N4 1BL, UK

Title
PROPOSED DRAWINGS
SECTIONS

Date: 07.09.2023	Rev:
Scale: 1:100@A3	REV A
Drawing No.4D -427B P 06	19.10.2023
Drawn by : MAX	

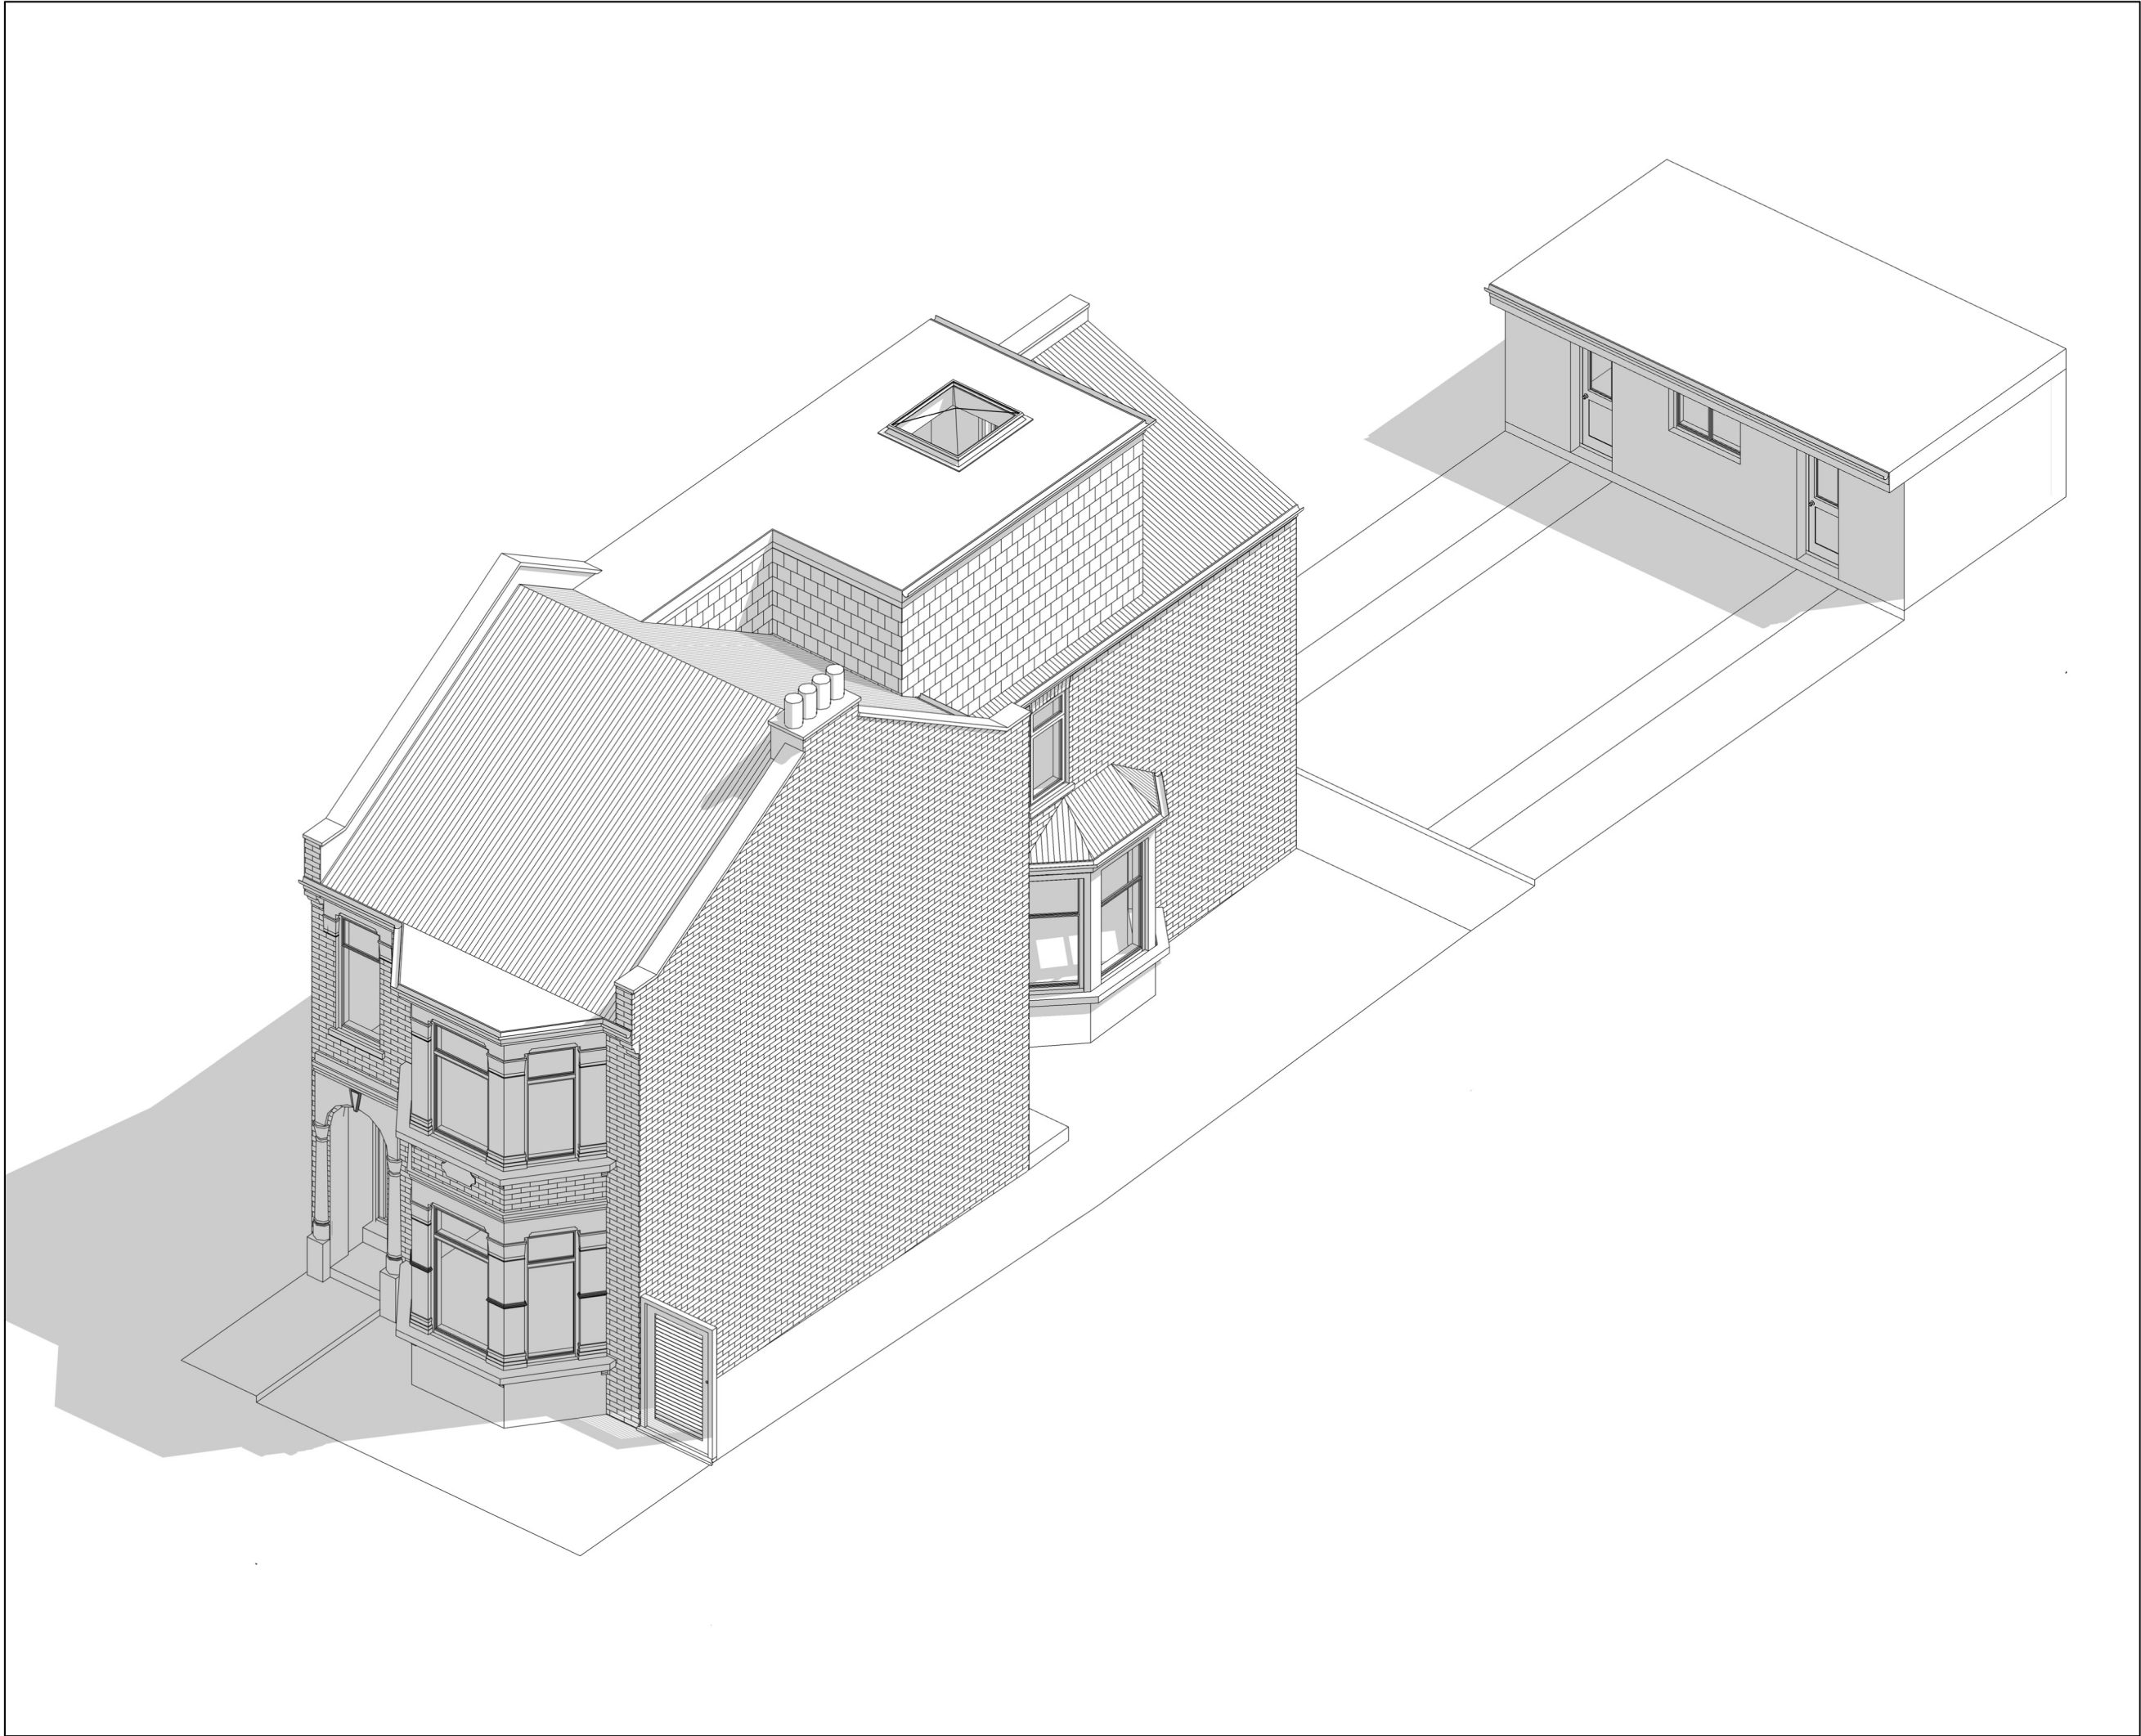

Written dimensions to be taken in preferences to scaled dimensions. The Contractor is responsible for checking all dimensions before work starts.

All work is to be carried out to the requirements, and to the satisfaction of the Local Authority.
These drawings are for planning purposes only

Any discrepancies to be brought to the attention of 4D Planning Consultants immediately.

Description

Rev	Date	Description	by	chk

4D PLANNING™
Chartered Town Planners & Architectural Technicians

Architecture | Town Planning

T: 0203 1500 183 www.GetMePlanning.com


www.GetMePlanning.com

Client
Mr Paul Missing

Project
97 Duckett Rd, Harringay
Ladder, London N4 1BL, UK

Title
PROPOSED DRAWINGS
ISOMETRIC VIEW

Date:	07.09.2023	Rev:	
Scale:		REV A	19.10.2023
Drawing No.	4D -427B P 07		
Drawn by :	MAX		

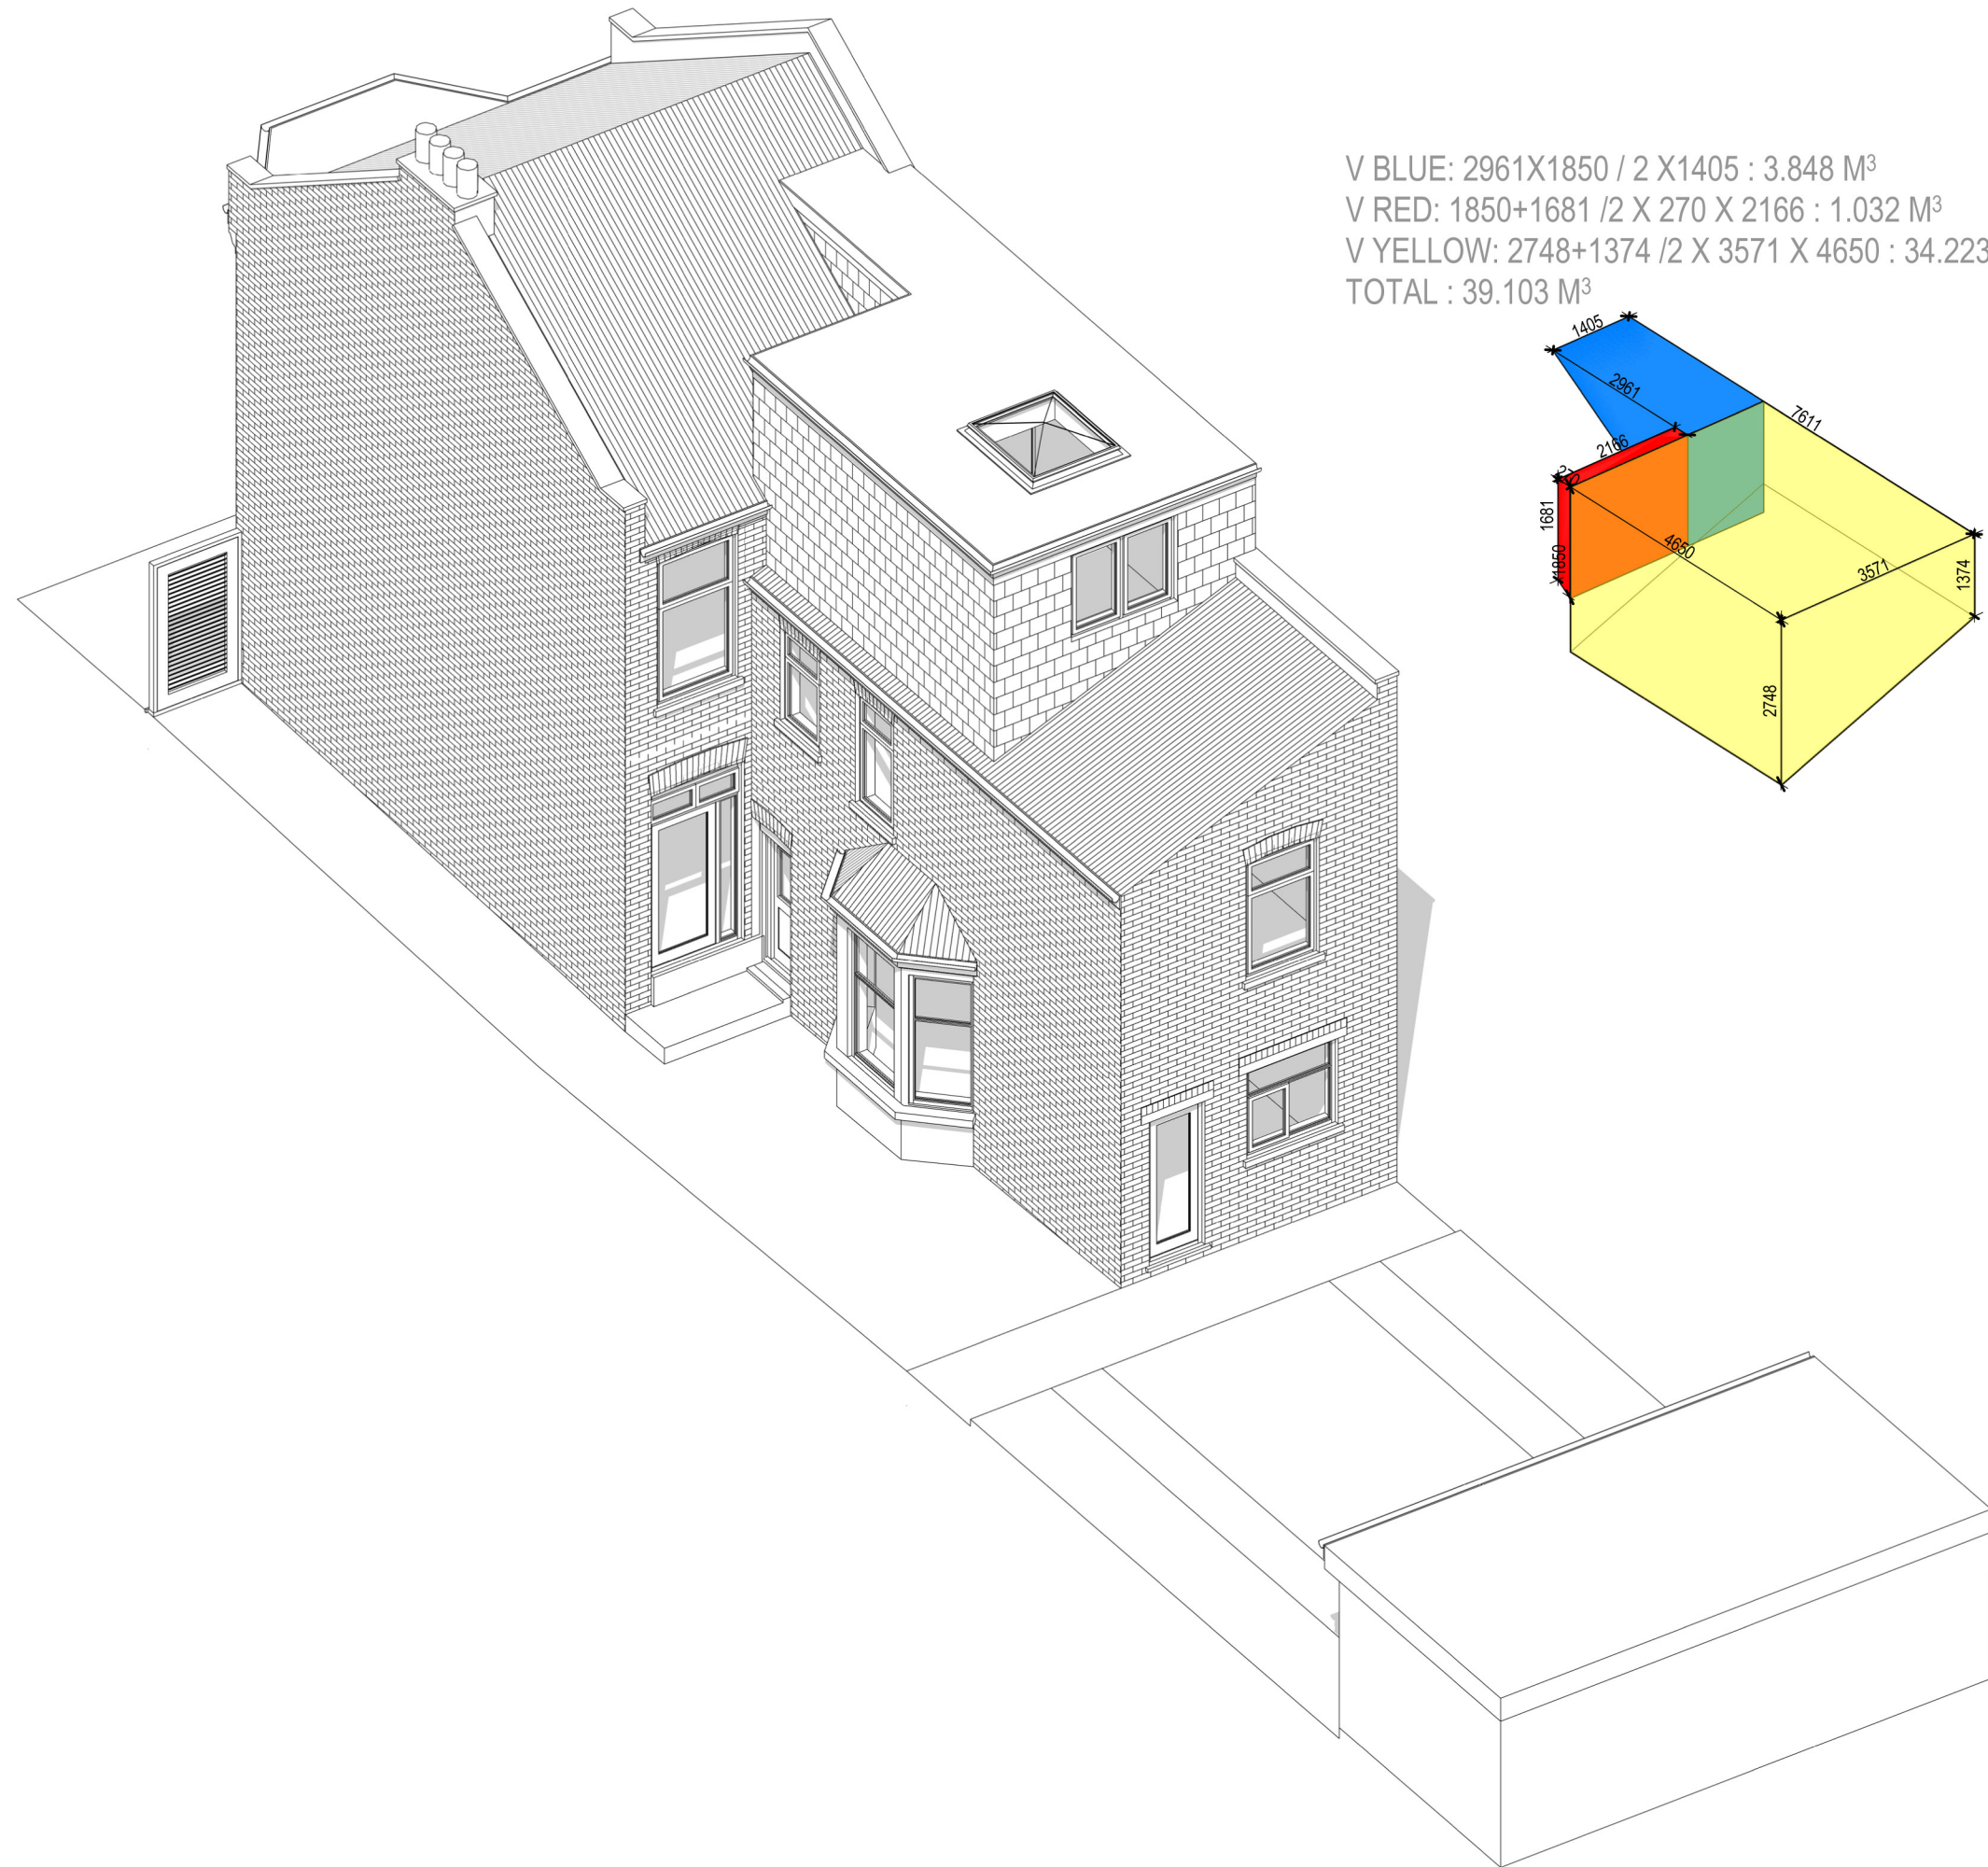

V BLUE: 2961X1850 / 2 X1405 : 3.848 M³
V RED: 1850+1681 /2 X 270 X 2166 : 1.032 M³
V YELLOW: 2748+1374 /2 X 3571 X 4650 : 34.223 M³
TOTAL : 39.103 M³

Written dimensions to be taken in preferences to scaled dimensions. The Contractor is responsible for checking all dimensions before work starts.

All work is to be carried out to the requirements, and to the satisfaction of the Local Authority.
These drawings are for planning purposes only

Any discrepancies to be brought to the attention of 4D Planning Consultants immediately.

Item	Description	Unit	Quantity	Unit Price	Total Price
1	...	...	...	...	...
2	...	...	...	...	...
90	...	...	...	...	

Rev	Date	Description	by	chk

4D PLANNING™

Chartered Town Planners & Architectural Technicians

Architecture | Town Planning

T: 0203 1500 183 www.GetMePlanning.com

www.GetMePlanning.com

Client
Mr Paul Missing

Project	97 Duckett Rd, Harringay Ladder, London N4 1BL, UK
---------	---

Title	PROPOSED DRAWINGS ISOMETRIC VIEW
-------	-------------------------------------

ISOMETRIC VIEW	
Date: 07.09.2023	Rev: REV A 19.10.2023
Scale:	
Drawing No. 4D-427B P 08	
Drawn by : MAX	