



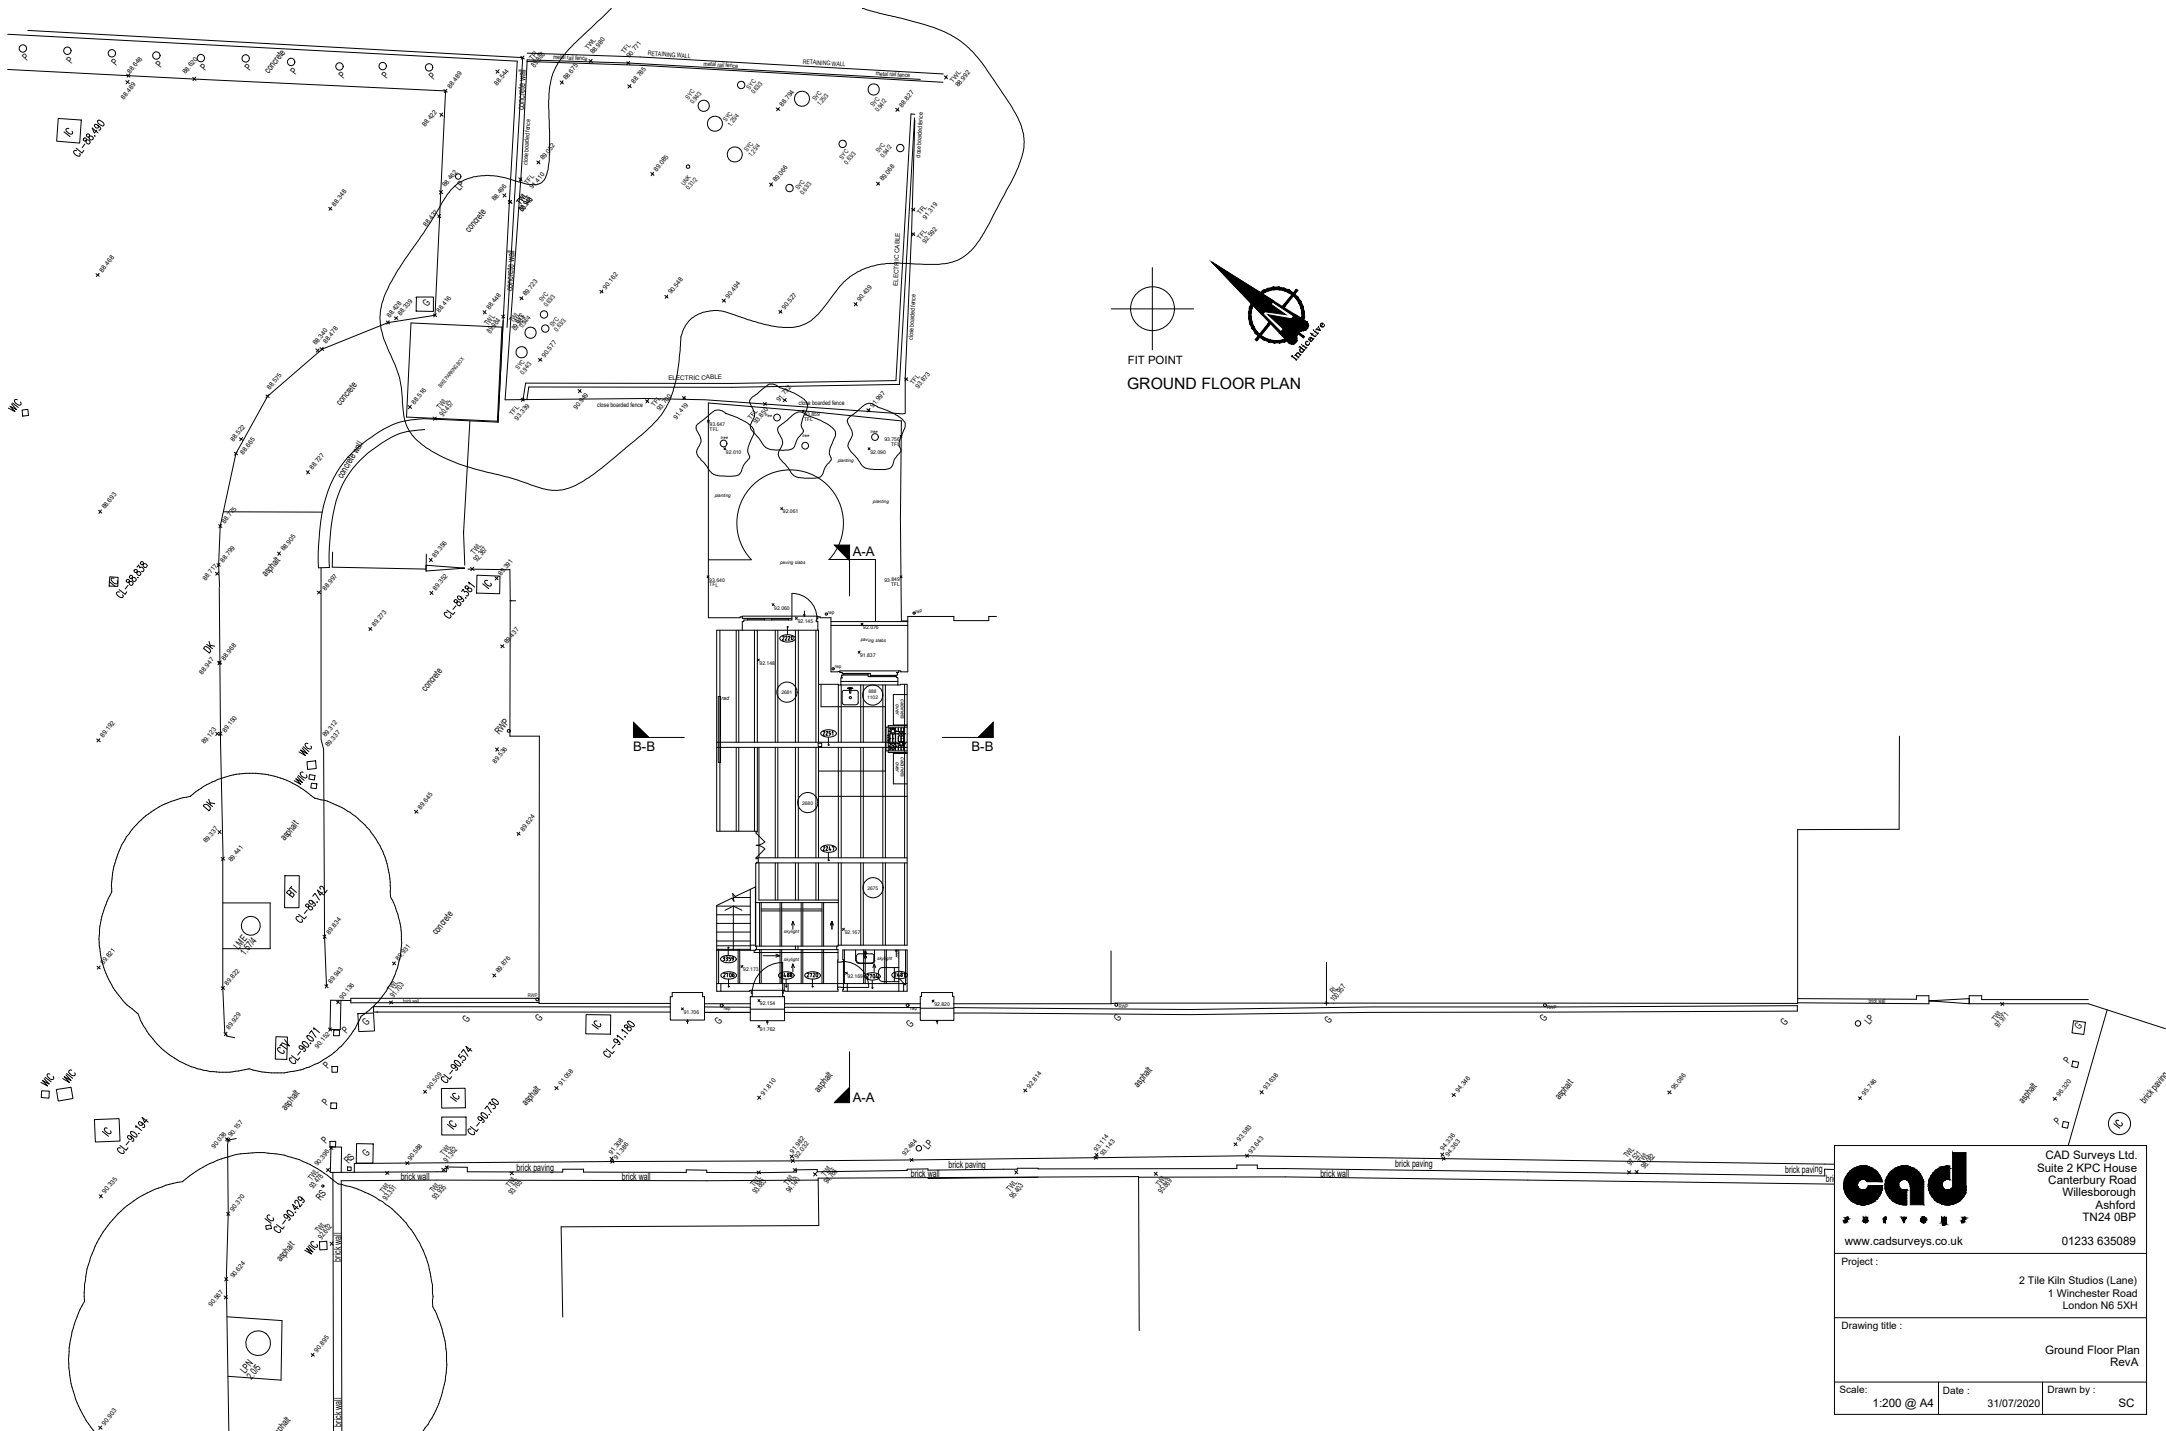

			CAD Surveys Ltd. Suite 2 KPC House Canterbury Road Willesborough Ashford TN24 0BP
www.cadsurveys.co.uk			01233 635089
Project : 2 Tile Kiln Studios (Lane) 1 Winchester Road London N6 5XH			
Drawing title : Ground Floor Plan Rev A			
Scale: 1:200 @ A4	Date : 31/07/2020	Drawn by : SC	

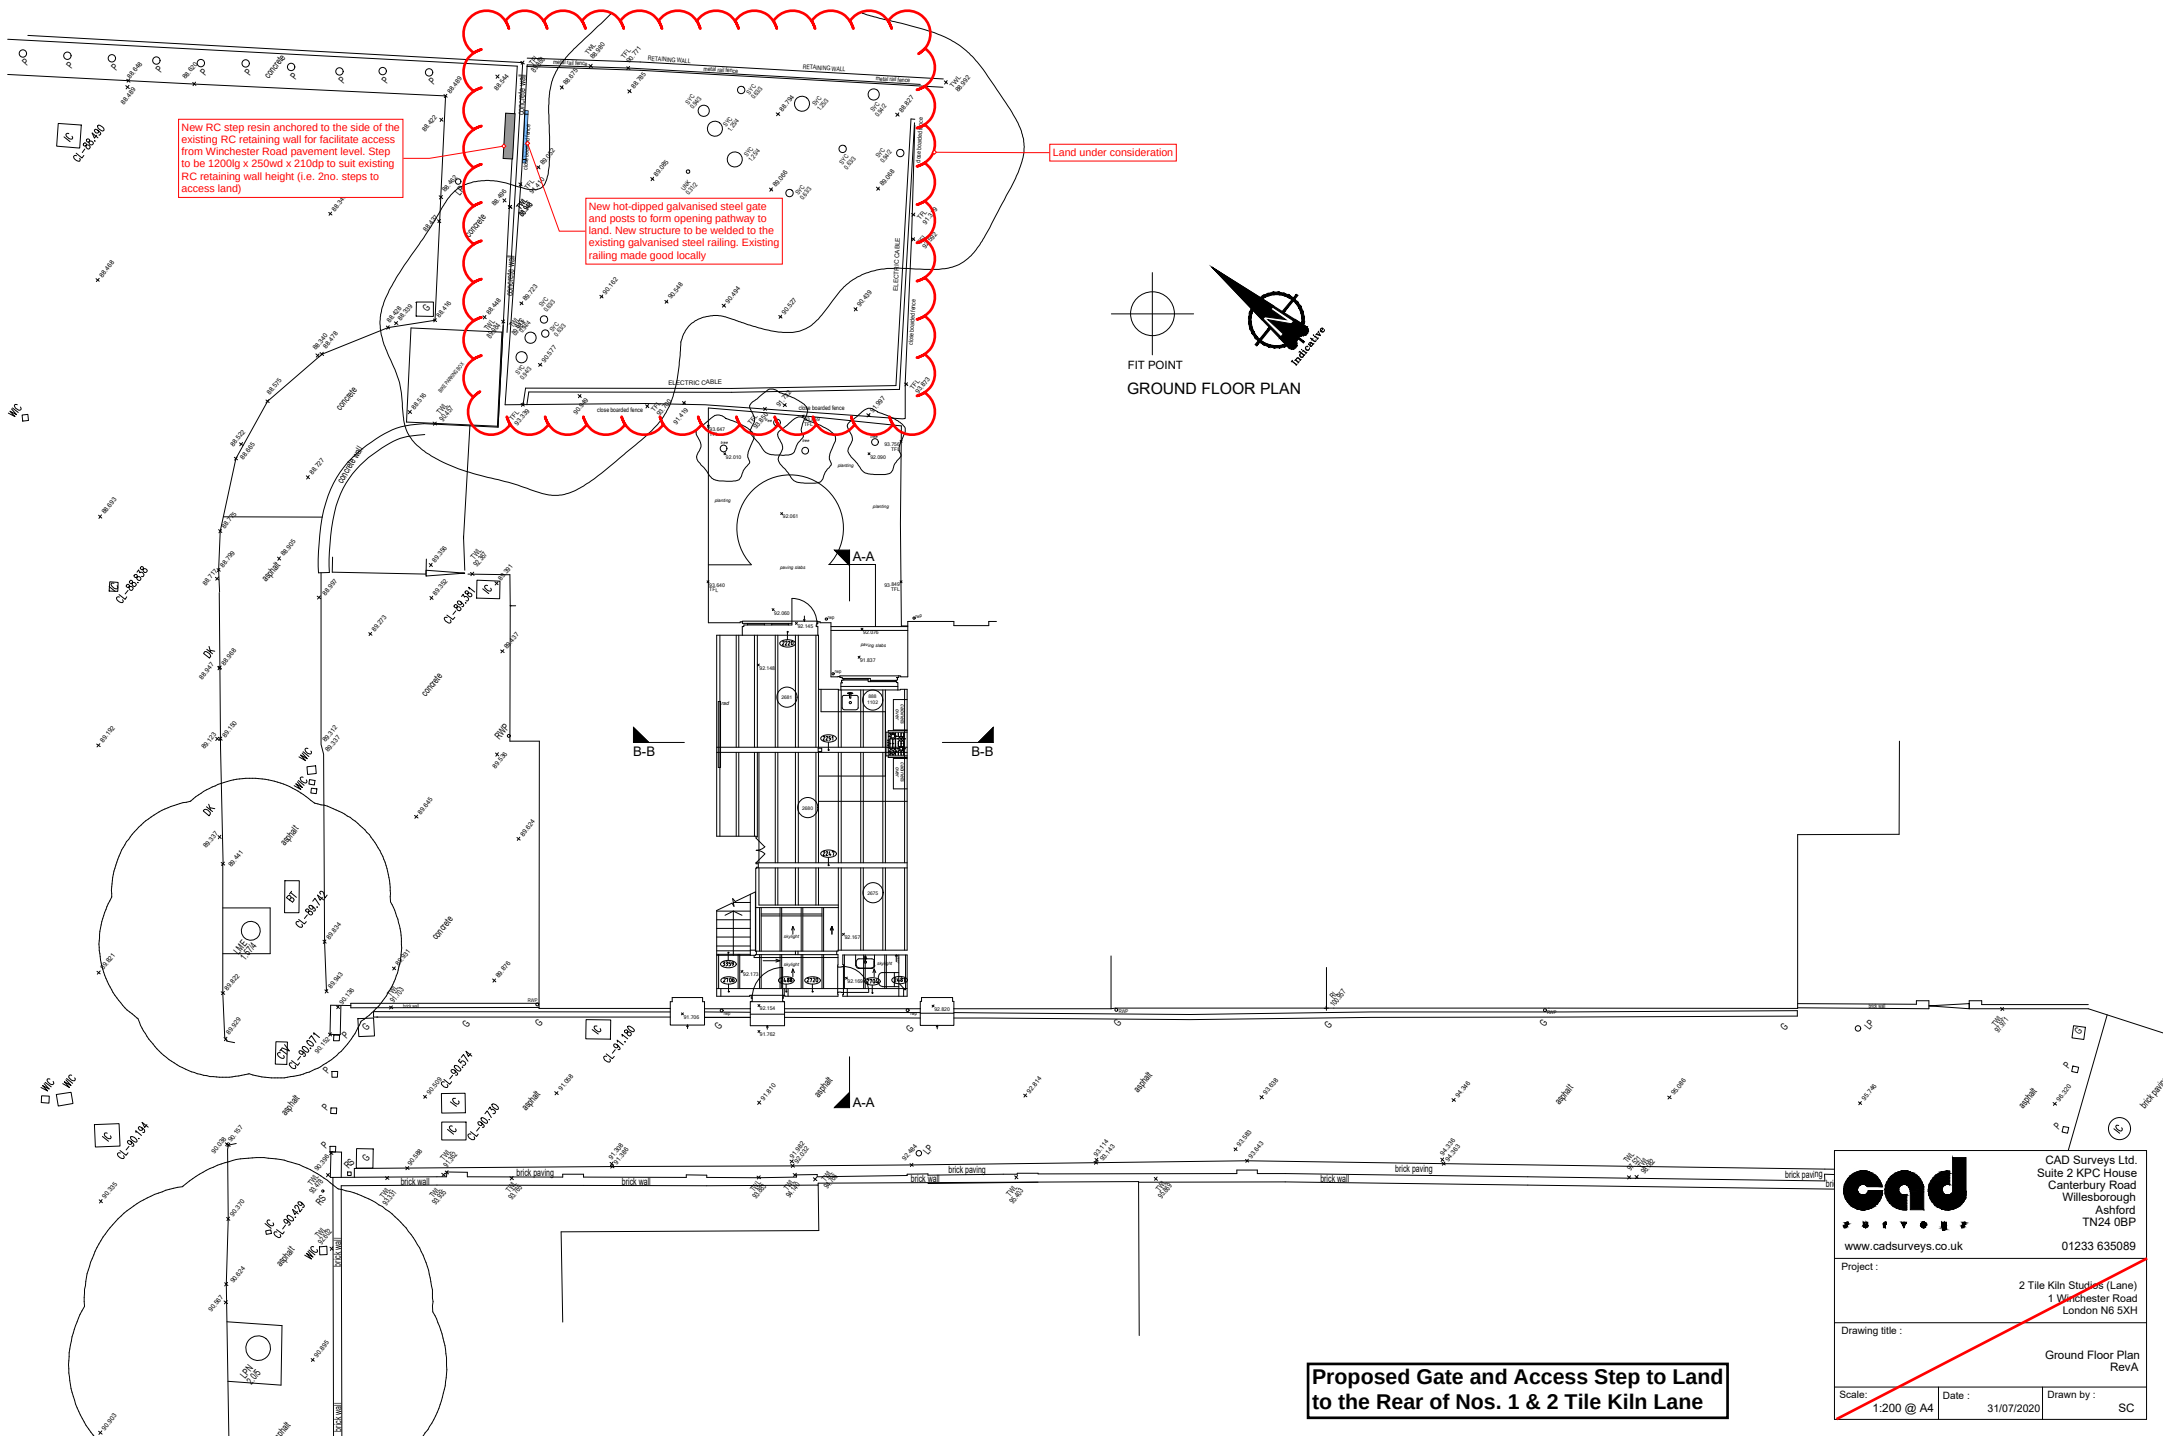

Proposed Gate and Access Step to Land to the Rear of Nos. 1 & 2 Tile Kiln Lane

 CAD Surveys Ltd. Suite 2 KPC House Canterbury Road Willesborough Ashford TN24 0BP www.cadsurveys.co.uk 01233 635089		
Project : 2 Tile Kiln Studios (Lane) 1 Winchester Road London N6 5XH		
Drawing title : Ground Floor Plan Rev A		
Scale : 1:200 @ A4	Date : 31/07/2020	Drawn by : SC

Not to scale



Winchester Road



Winchester Road

Existing Condition

Proposed Condition

- Notes
1. All dimensions to be verified on site prior to the works commencing.
 2. Carefully cut existing metal railing locally to accommodate the new access gate.
 3. All bolts to be grade 8.8.
 4. New steels to be hot-dipped galvanised to BS EN ISO 1461 and 14713 with min. 85 micrometre coating.
 5. Locally treat existing railing and new steel posts after installation of new gate with galvanising spray.

