




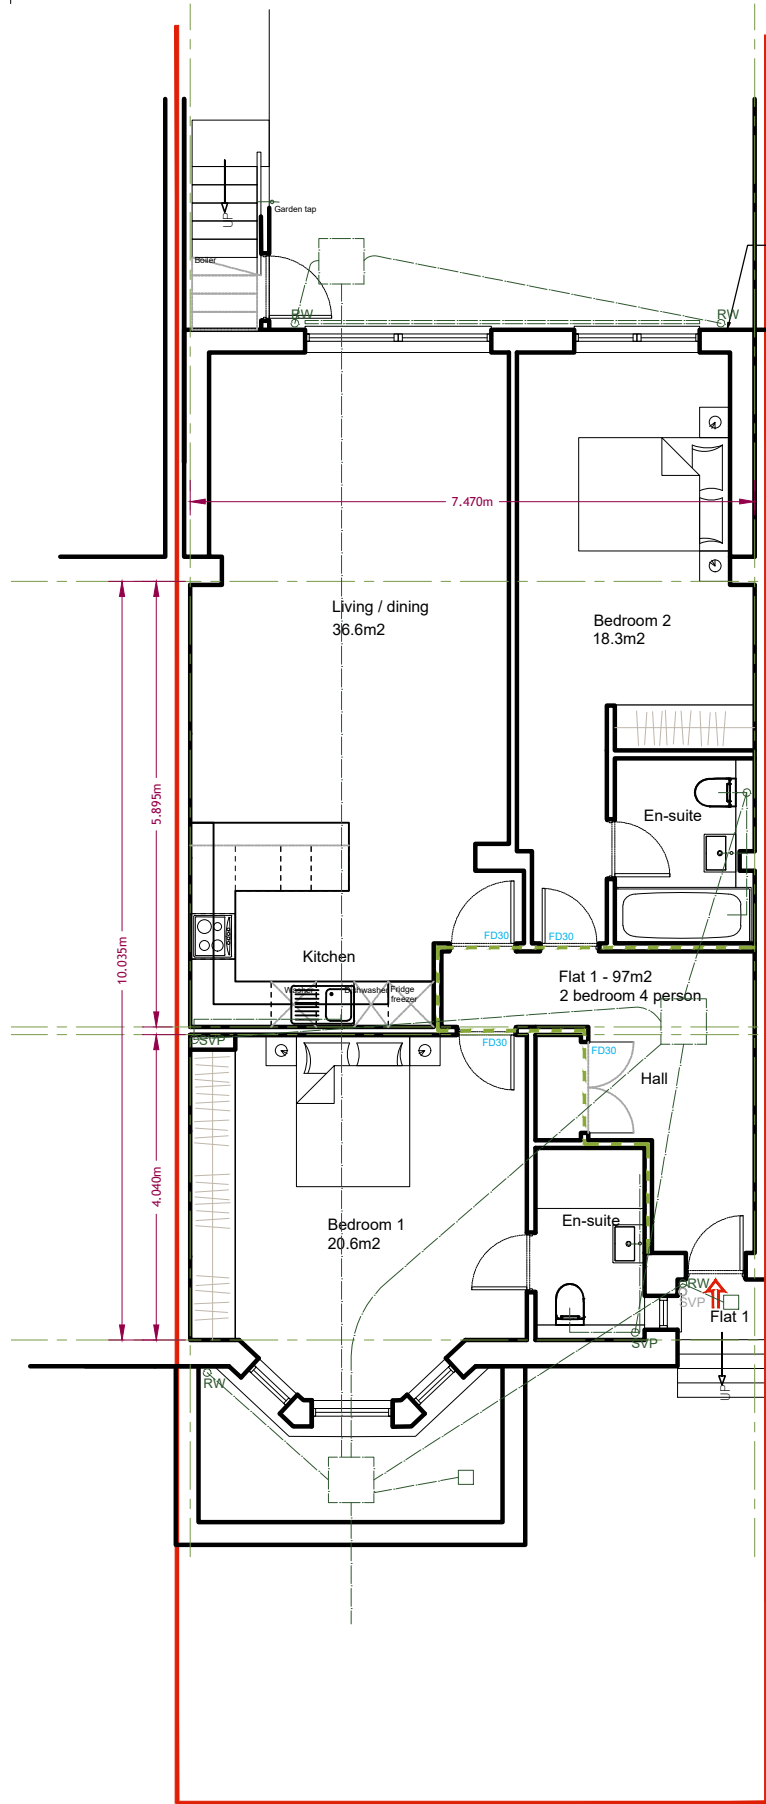

PROPOSED LOWER GROUND FLOOR PLAN

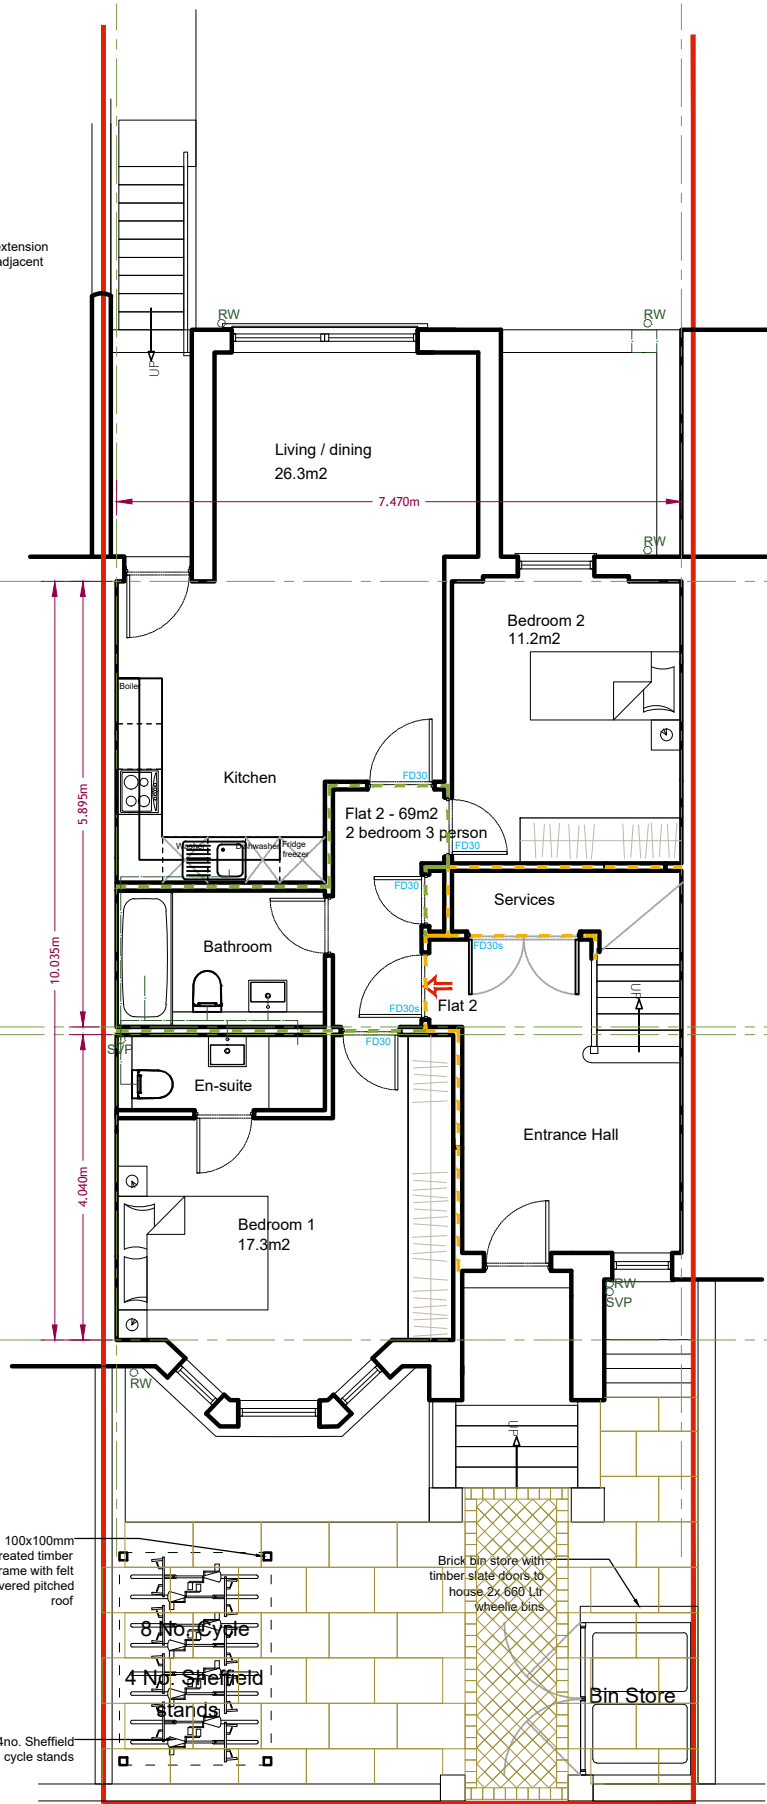

PROPOSED GROUND FLOOR PLAN

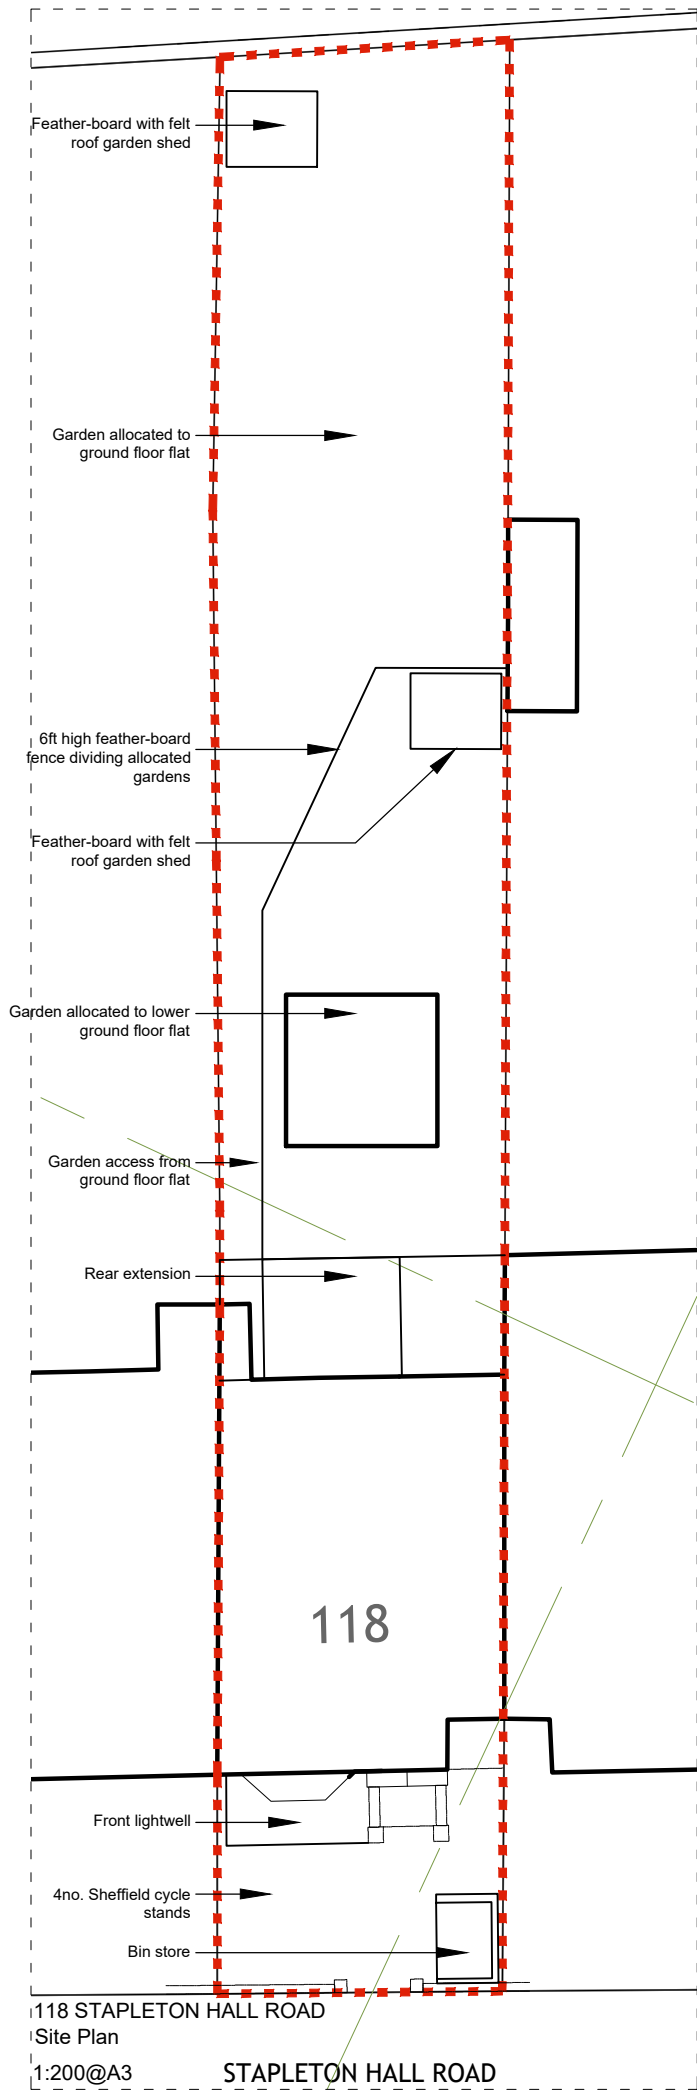

NOTE

THIS DRAWING IS TO BE READ IN CONJUNCTION WITH ALL OTHER RELEVANT DRAWINGS AND SPECIFICATIONS

THIS DRAWING HAS BEEN PREPARED FOR IDENTIFICATION PURPOSES ONLY. VERIFICATION OF DRAWN INFORMATION TO BE CARRIED OUT BY CONTRACTOR PRIOR TO OTHER USE.

D	Tiled path added	20/10/2023
C	Extra Sheffield cycle stand added	16/10/2023
B	Cycle storage updated	16/08/2023
A	Survey dims incorporated	08/05/2023

rev

STEVEN ADAMS RIBA ARCHITECTS

28b ENGLANDS LANE
LONDON NW3 4UE
Tel 020 7722 7664
Fax 020 7722 7652

project no
118 STAPLETON HALL ROAD 769
LONDON N4 4QA

drawing no
PROPOSED LOWER GROUND GA 01/D
AND GROUND FLOOR PLANS

scale date drawn checked
1:100@A3 06.03.23 RE SAA

