
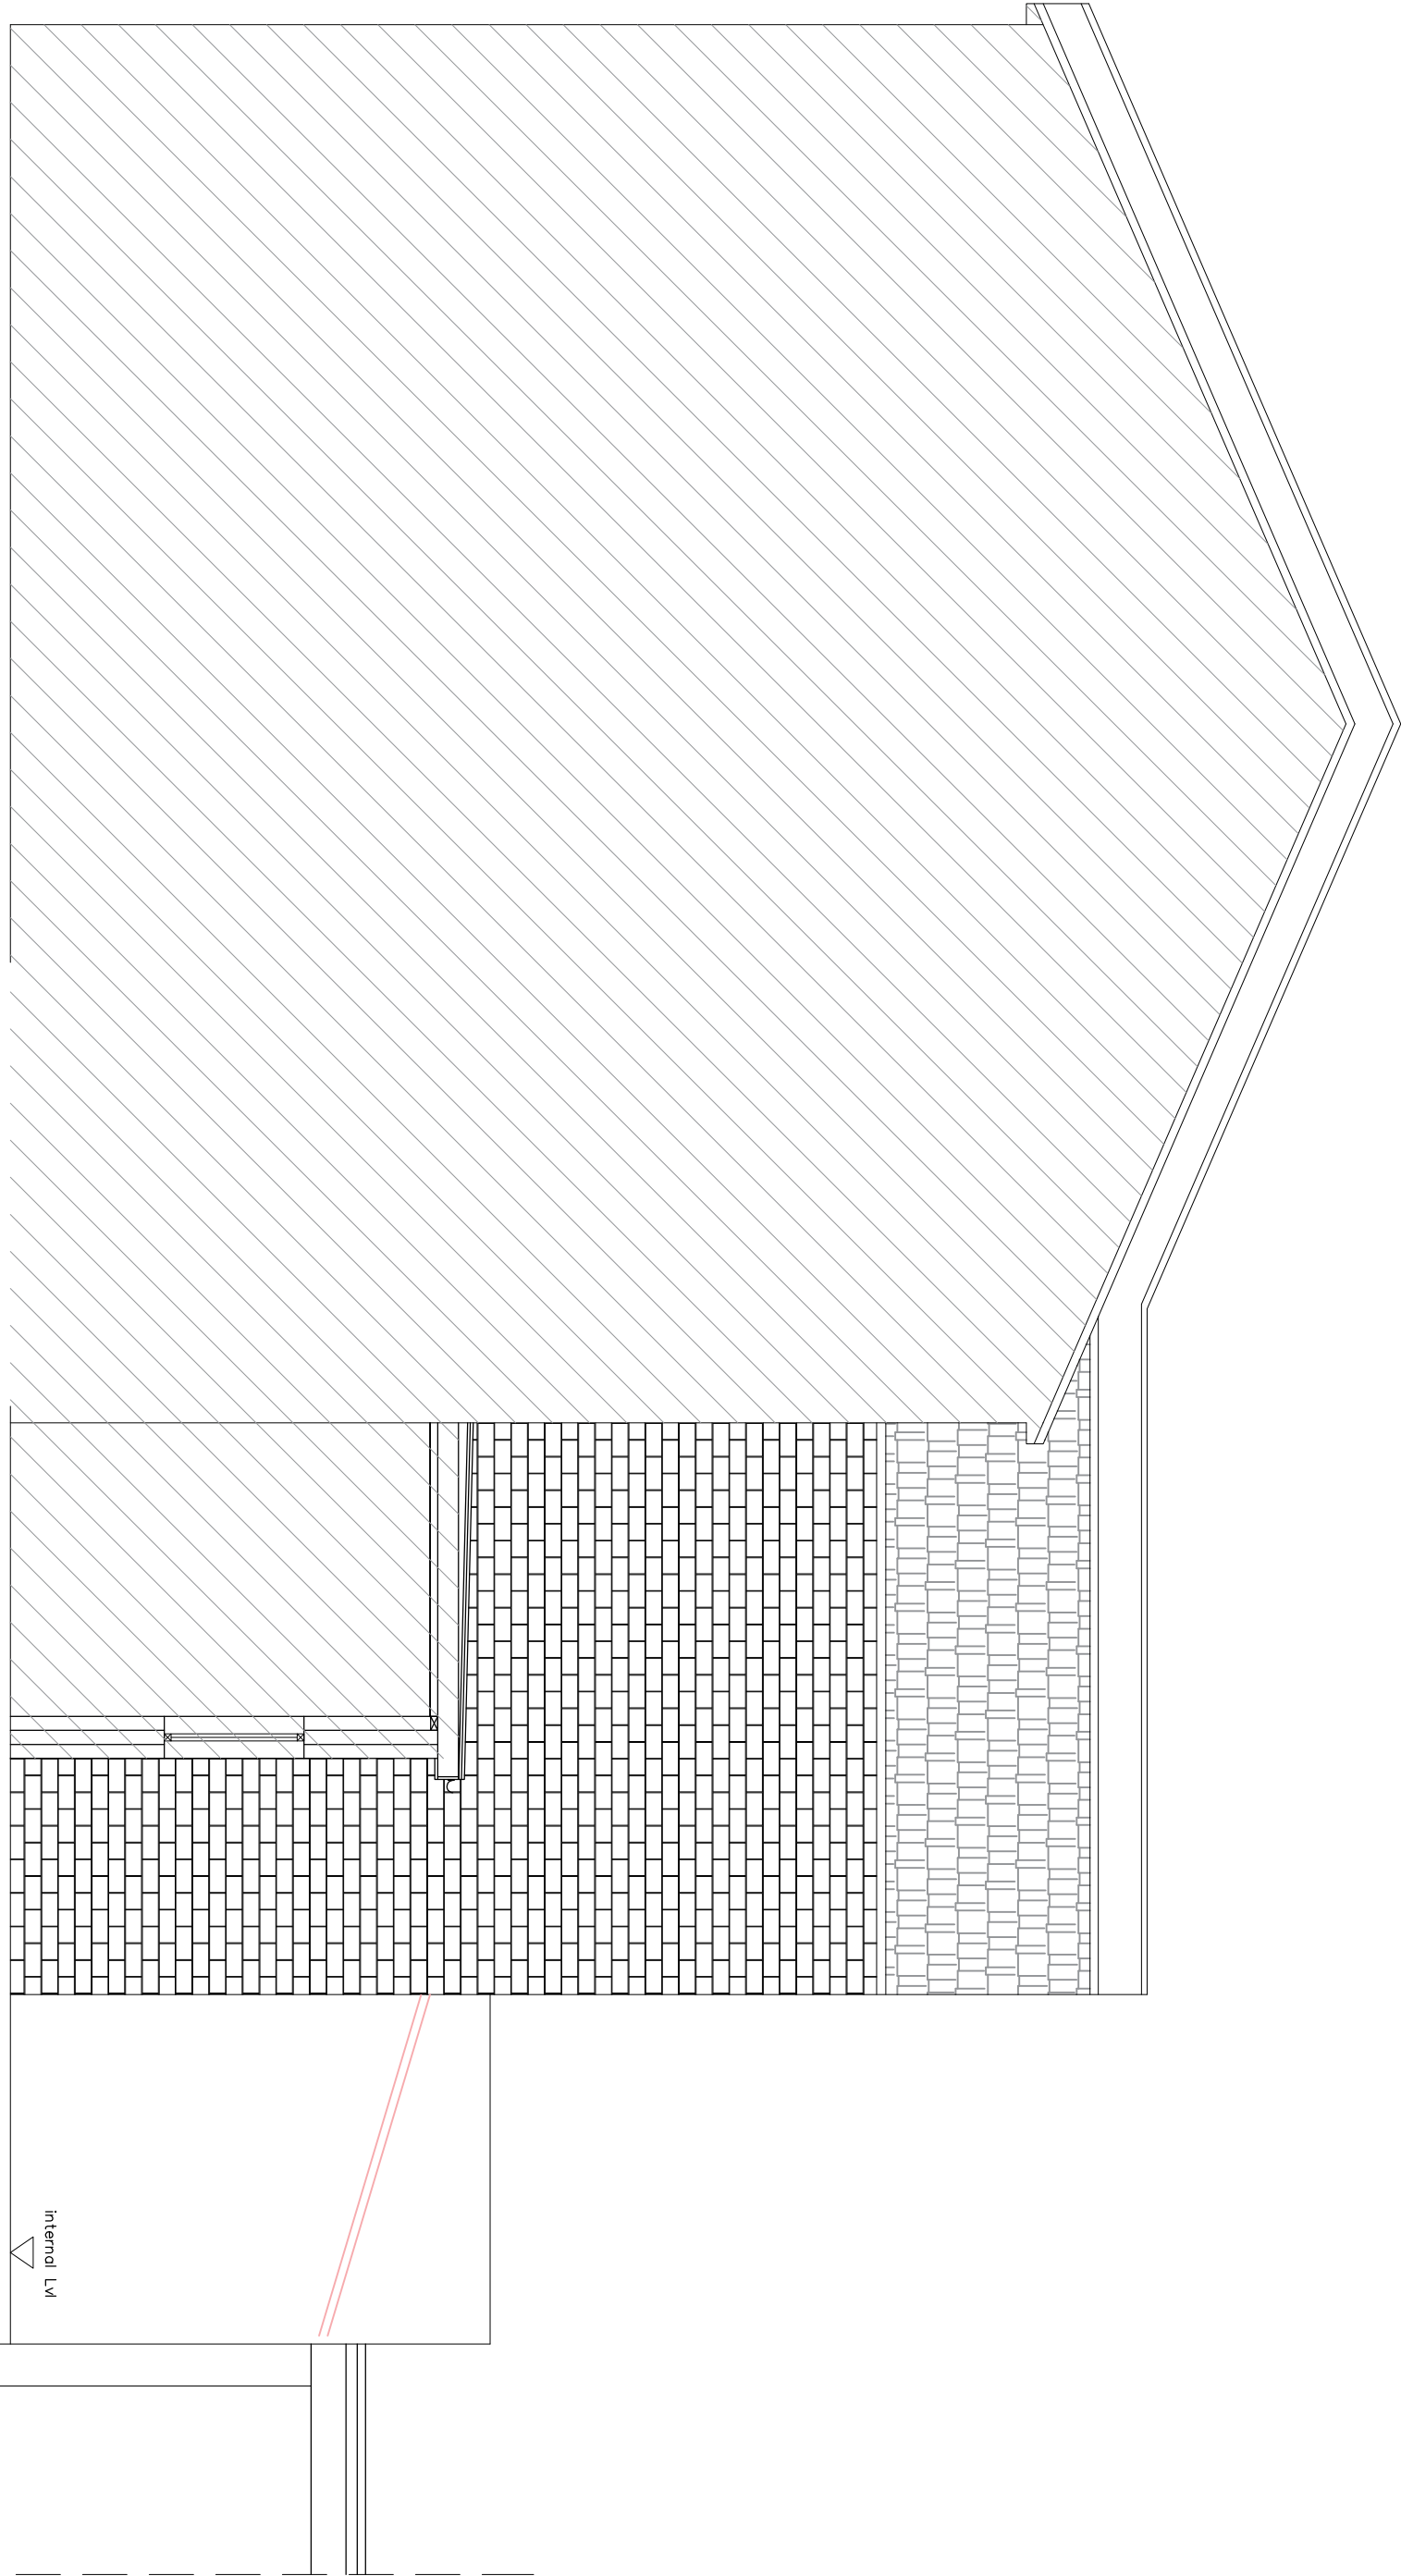
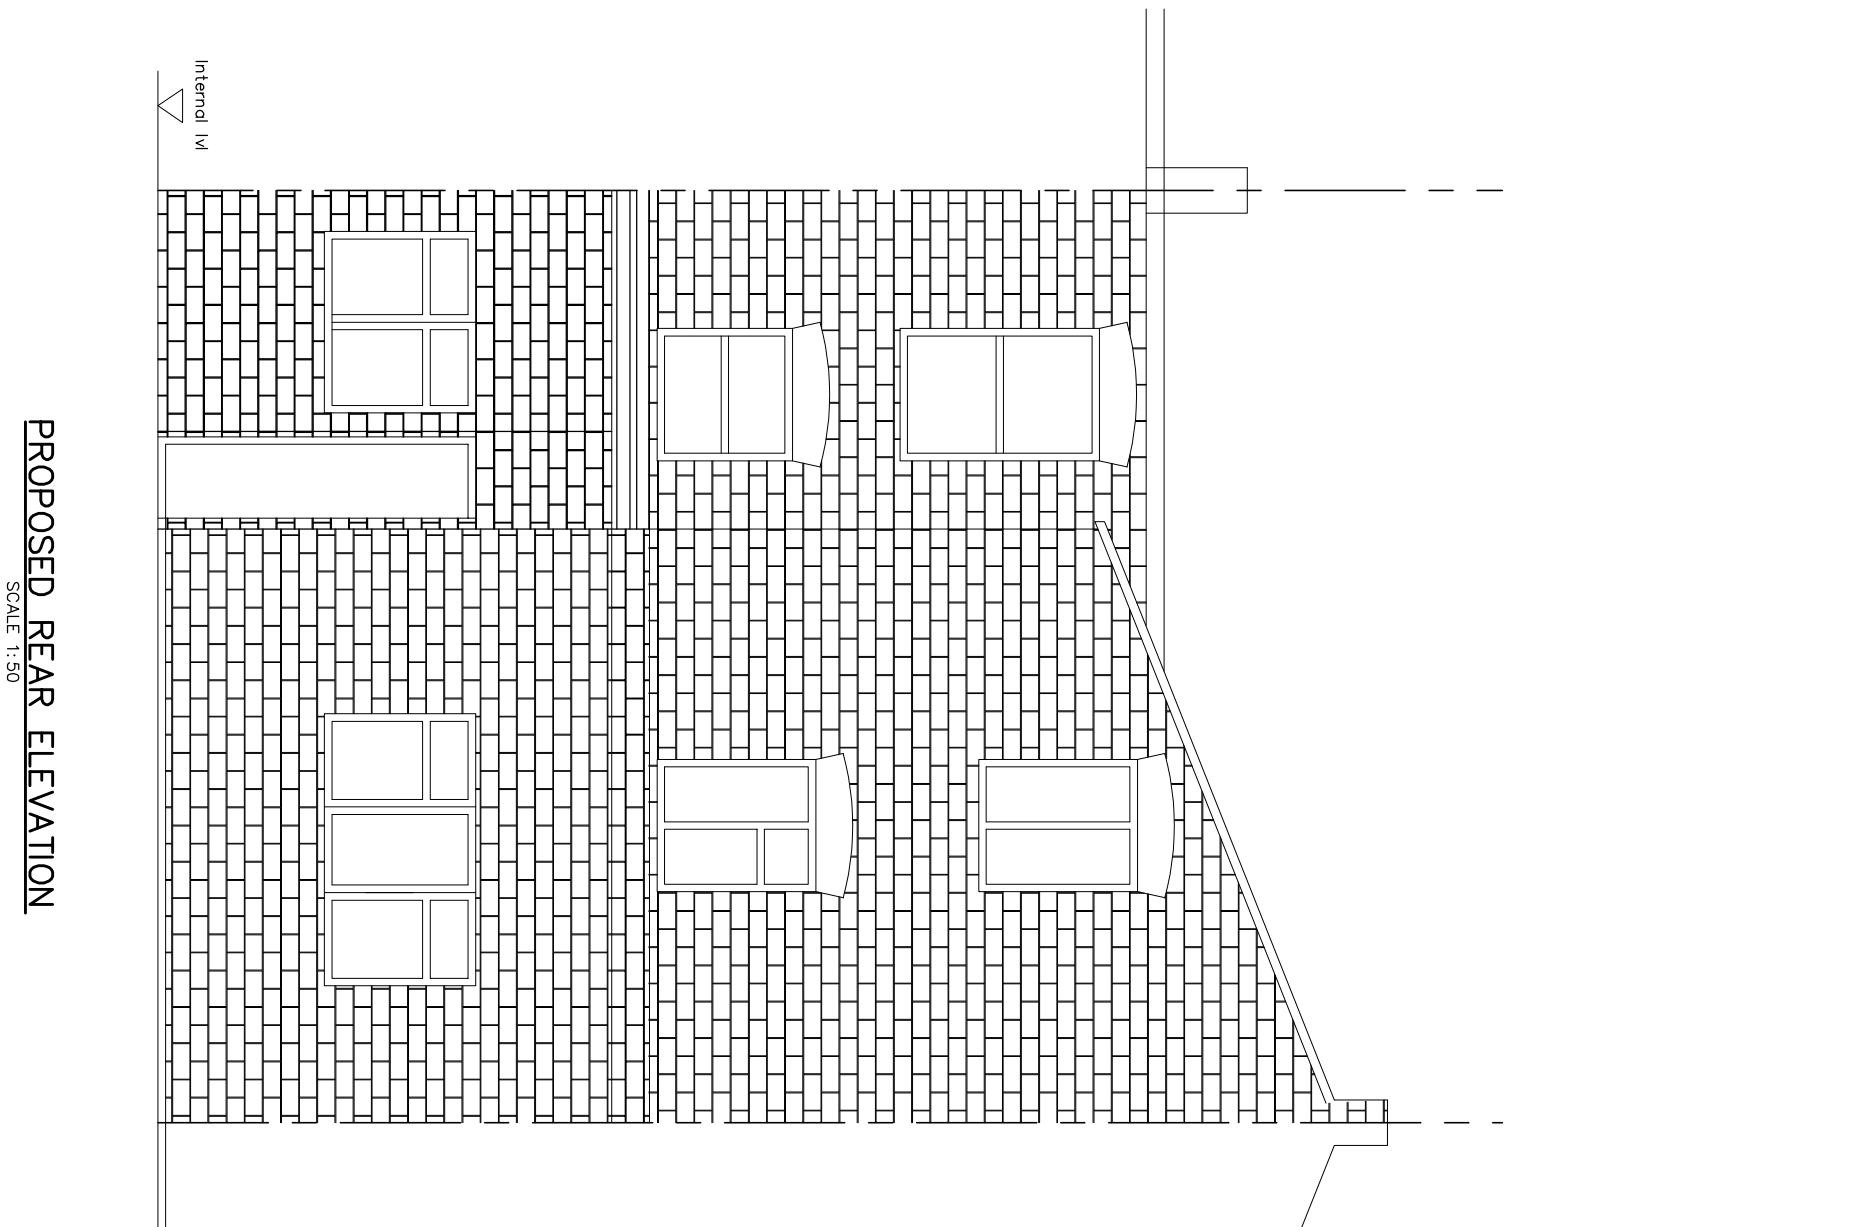
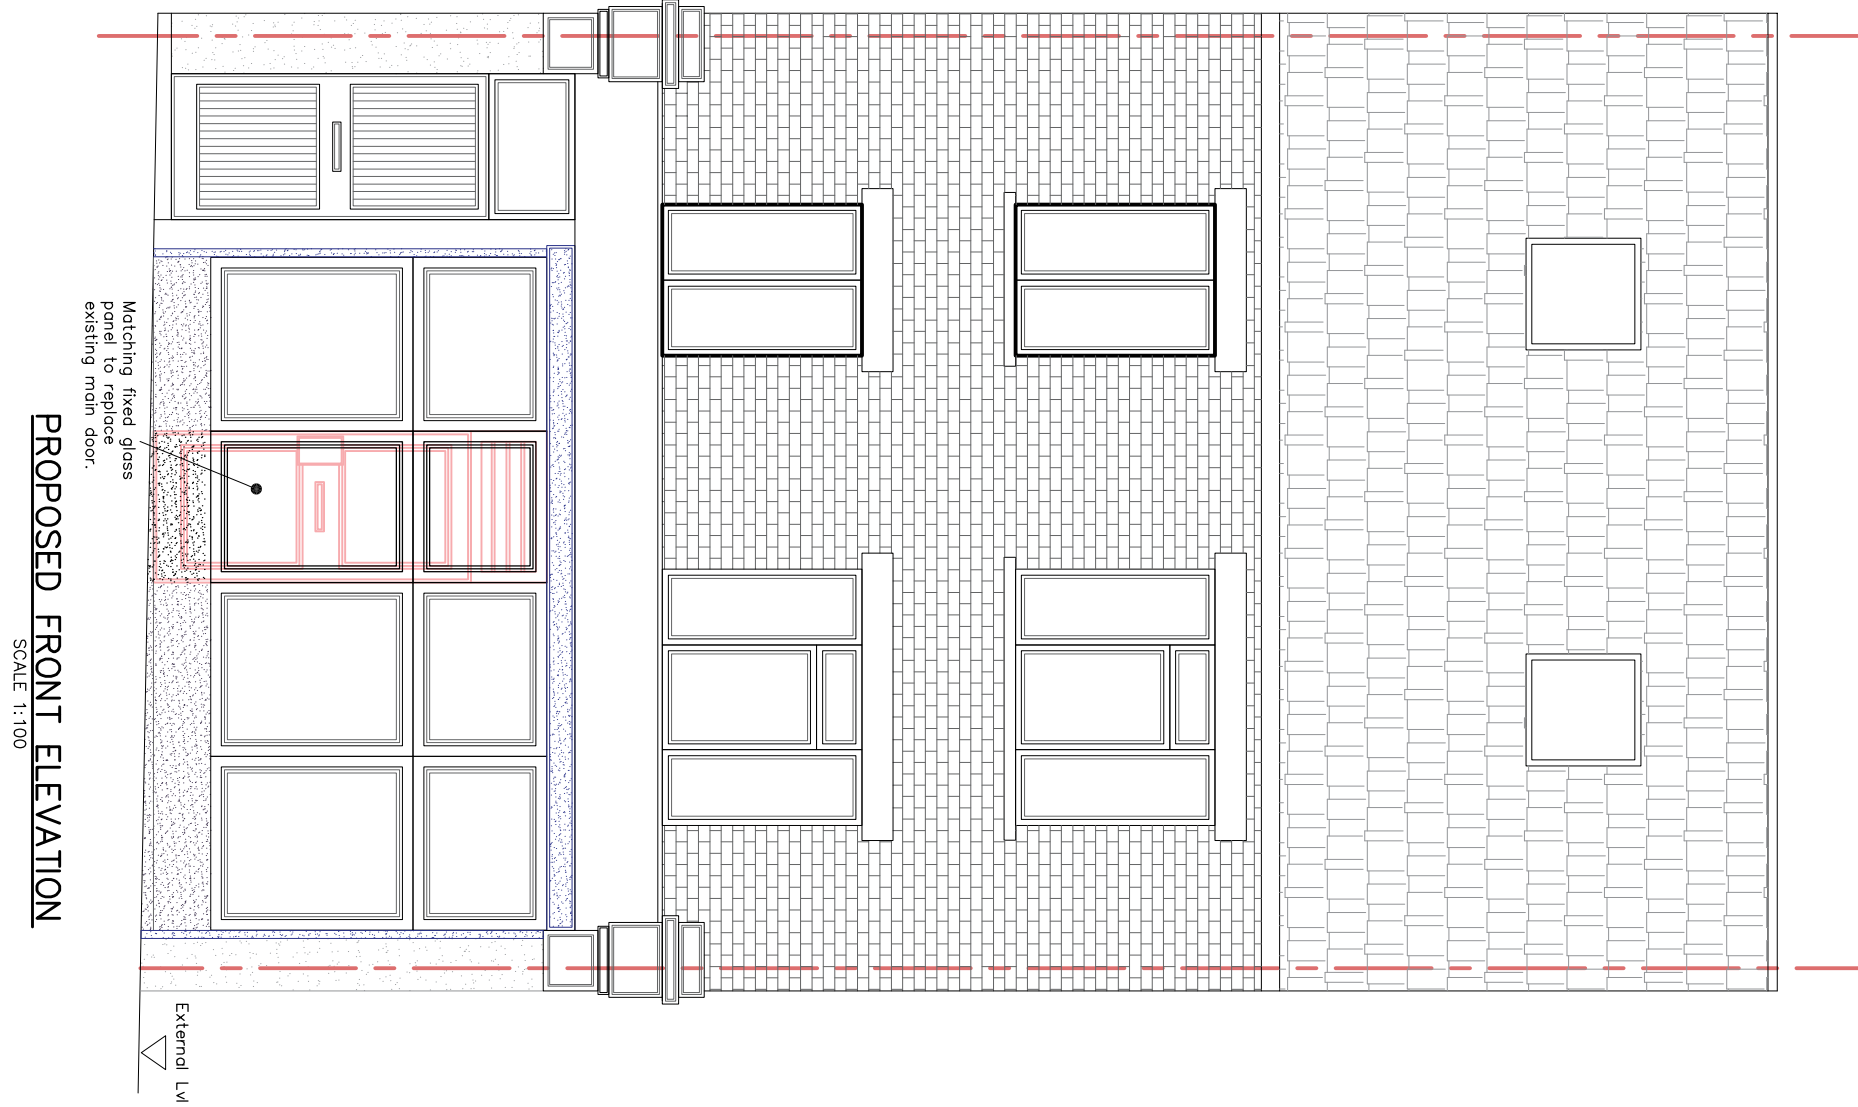
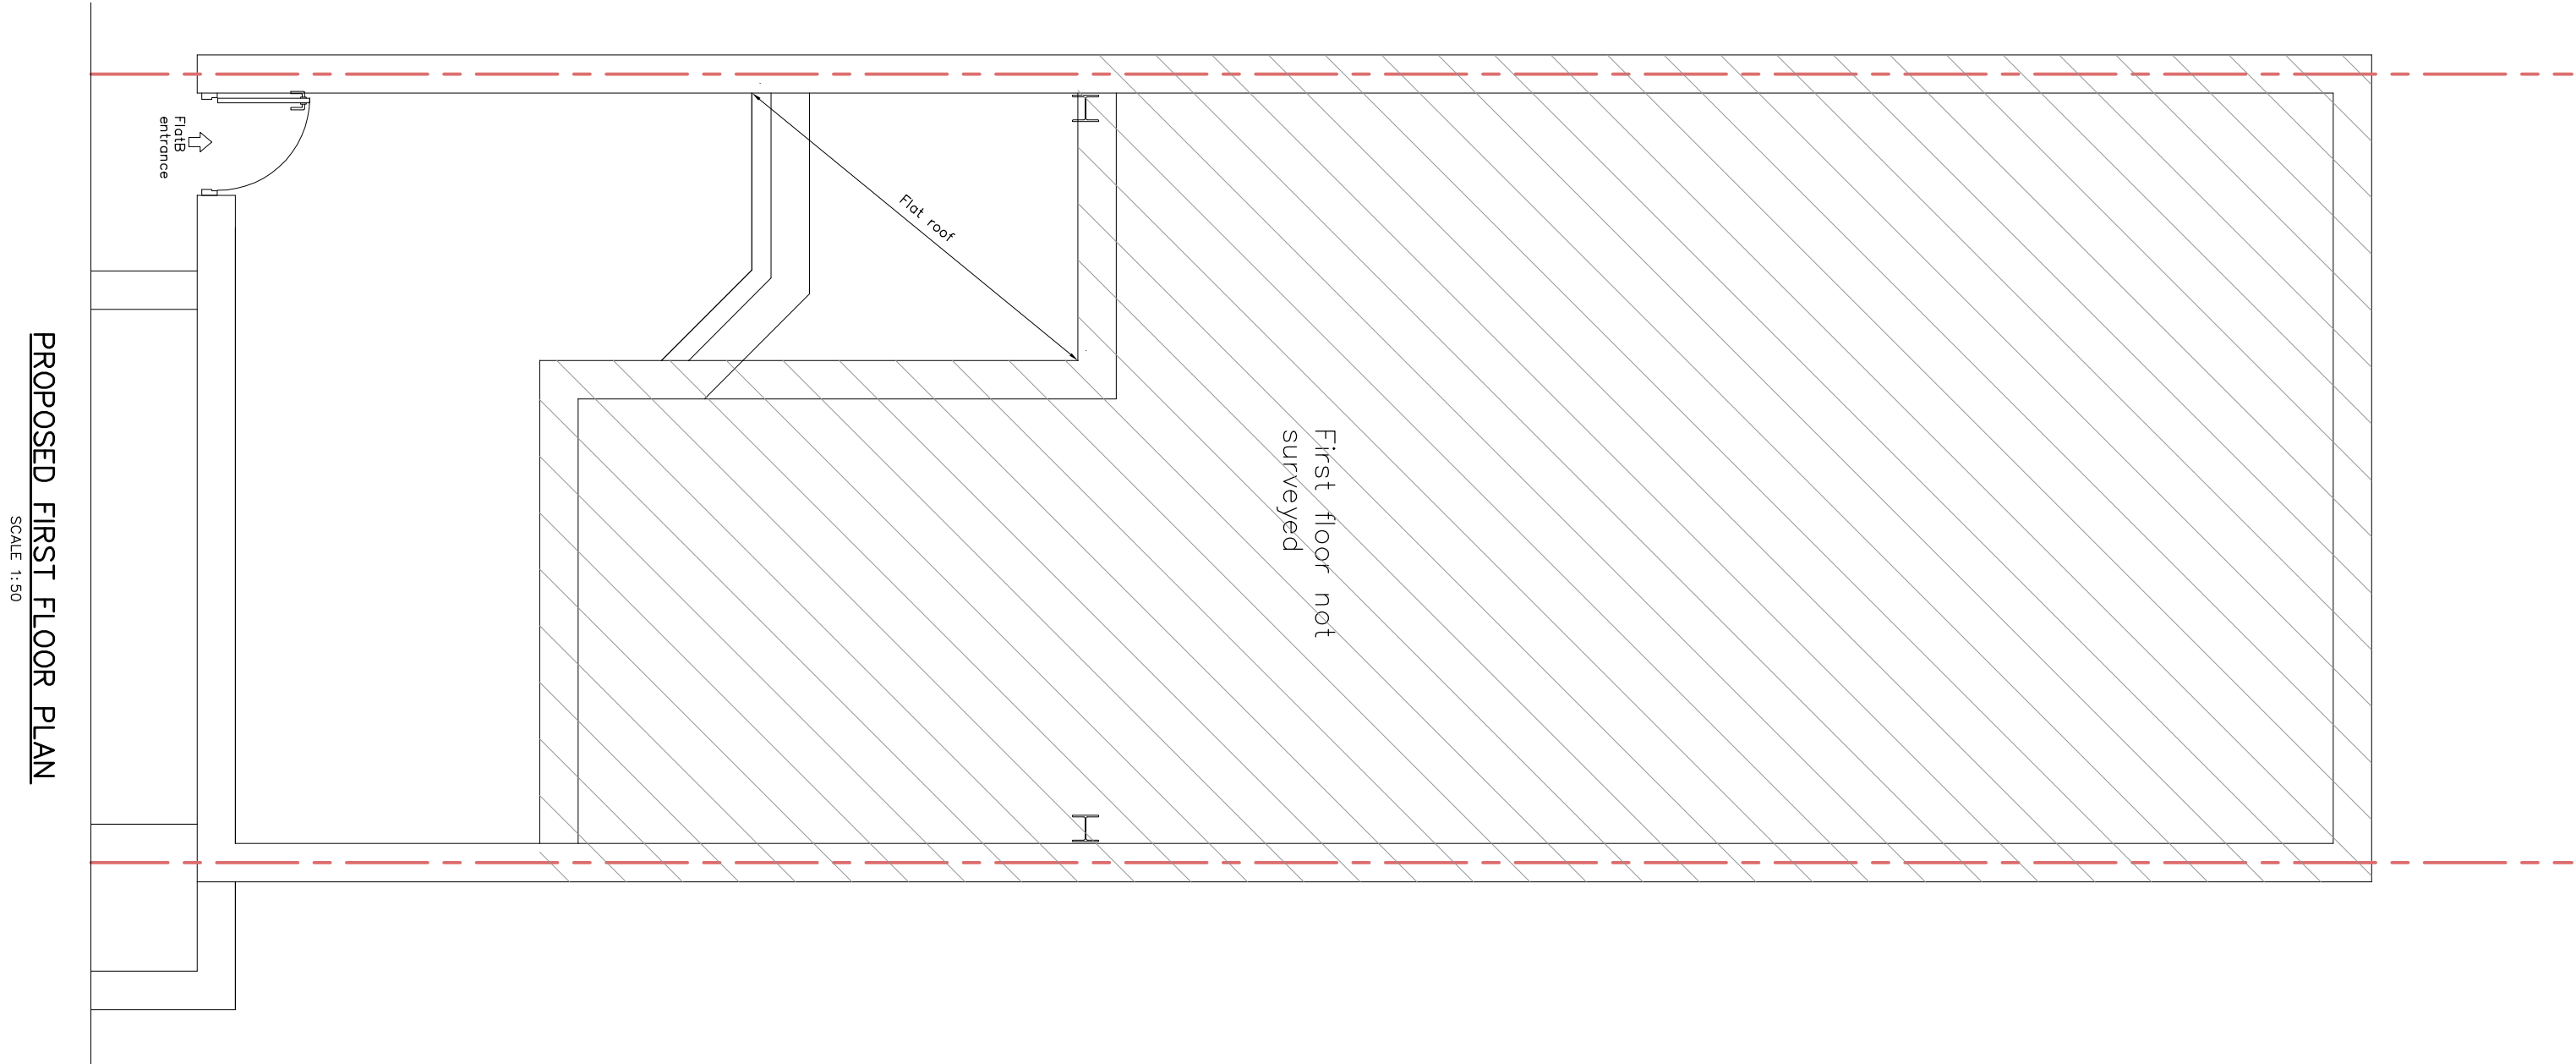


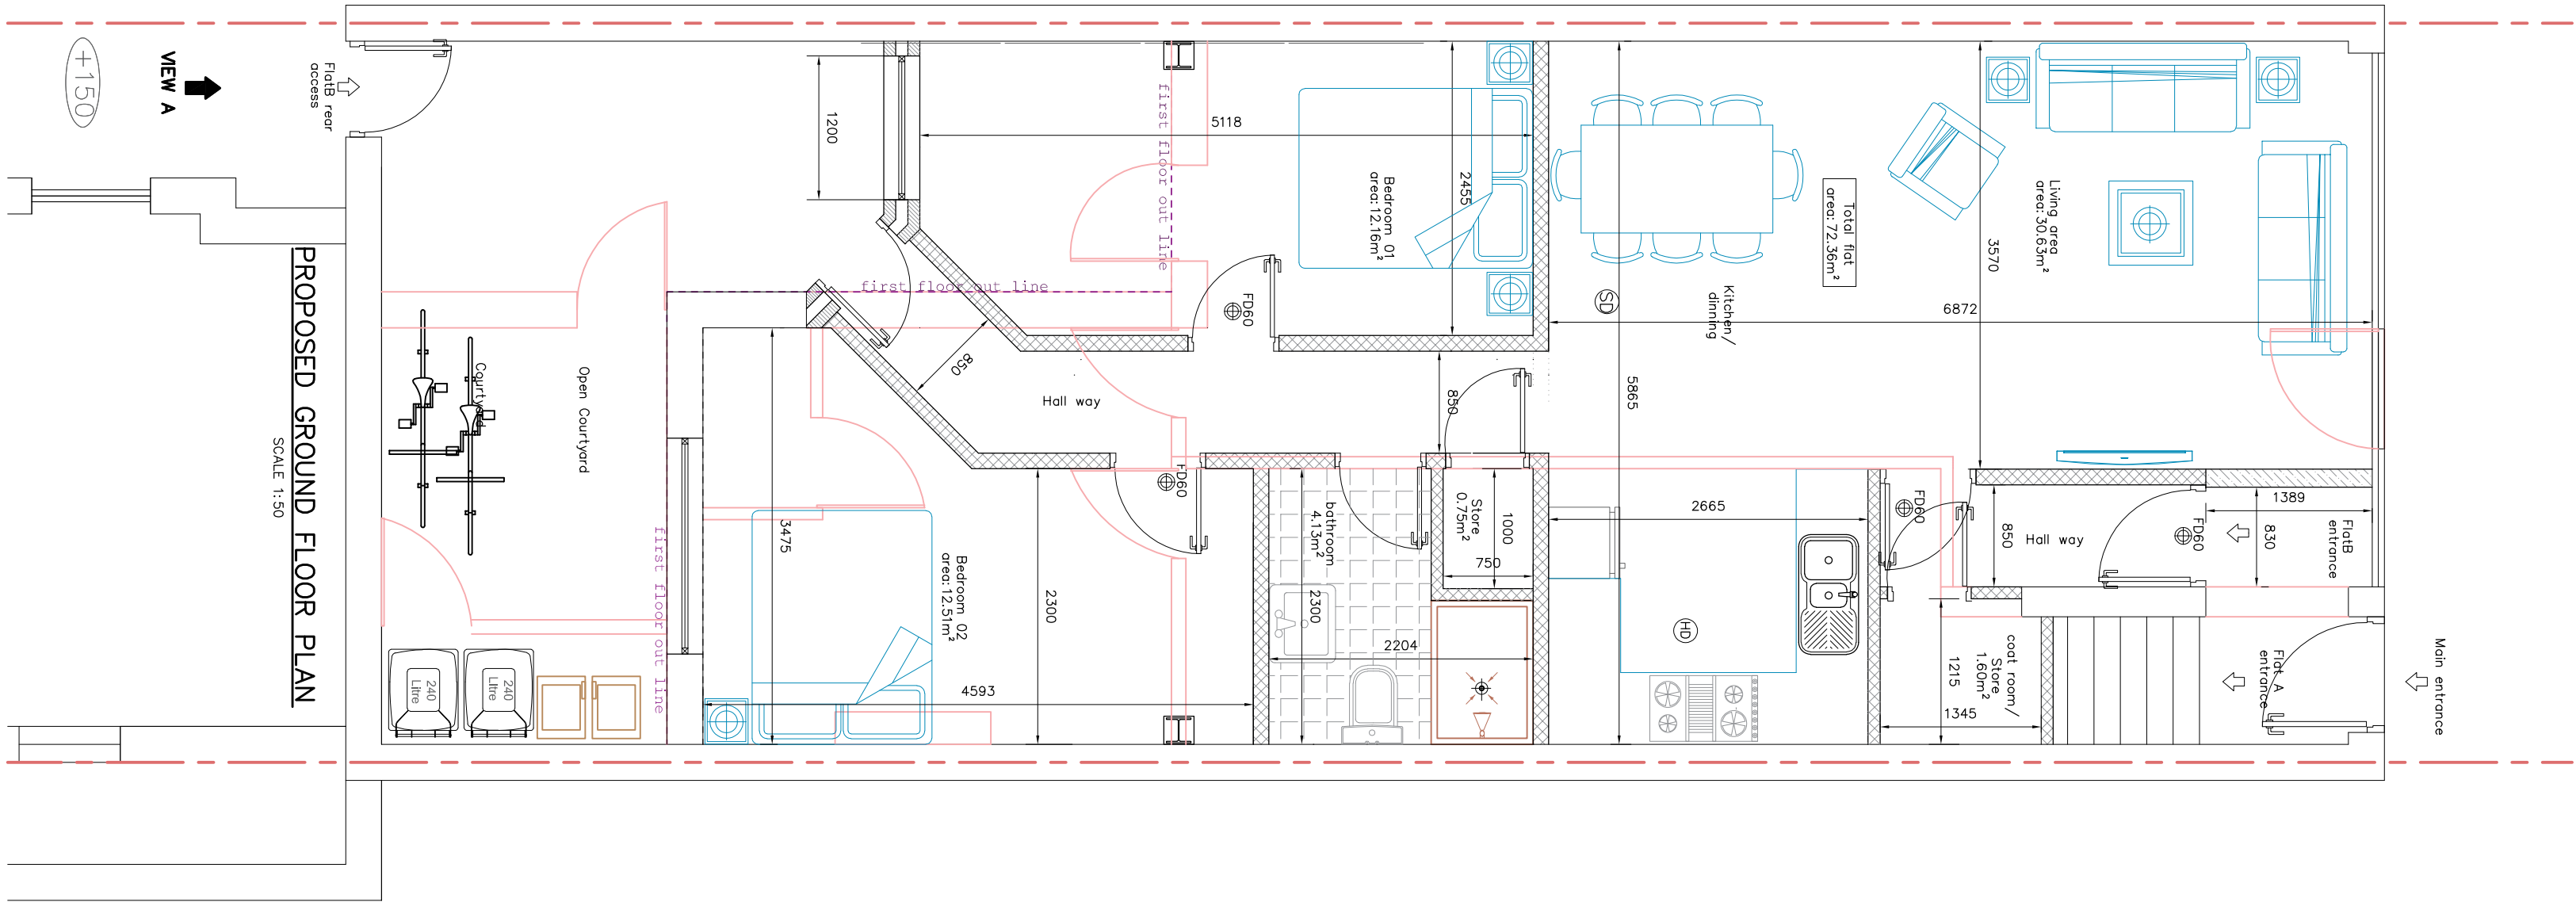

PROPOSED SIDE ELEVATION

SCALE 1:50

ONE & STRUCTURAL ENGINEERS

This drawing is the copy right of ONE Planning & Design Ltd and may not be permitted, copied or reproduced without written permission. No liability will be accepted for amendments made by other persons.

ONE & STRUCTURAL ENGINEERS	DR USMAN	SS	MAY 2023
Planning & Design	Project Title	Checked	Size
ONE & STRUCTURAL ENGINEERS 485 Church Lane, Kingsbury Tel: 020 8200 2380 Email: info@oneandstructural.co.uk Web: www.oneandstructural.co.uk	412 WESTGREEN ROAD, N15 3PU		A1
PROPOSED FLOOR PLANS	Scale	Project No.	Drawing No.
AND PROPOSED ELEVATIONS	1:100	KKR-927	FL-02
			Rev