


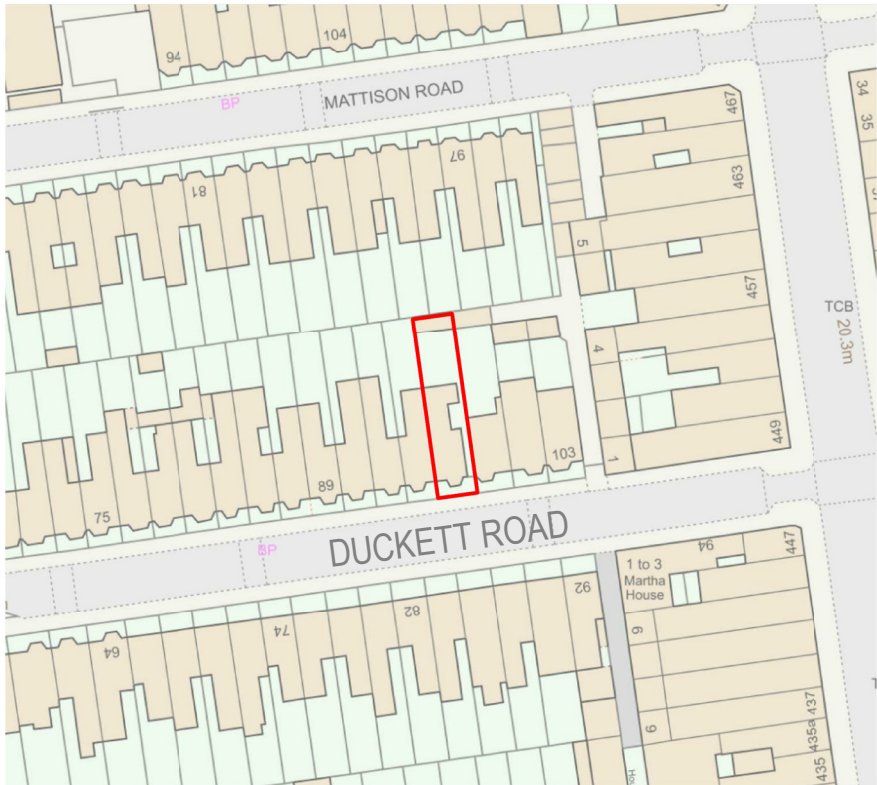
 
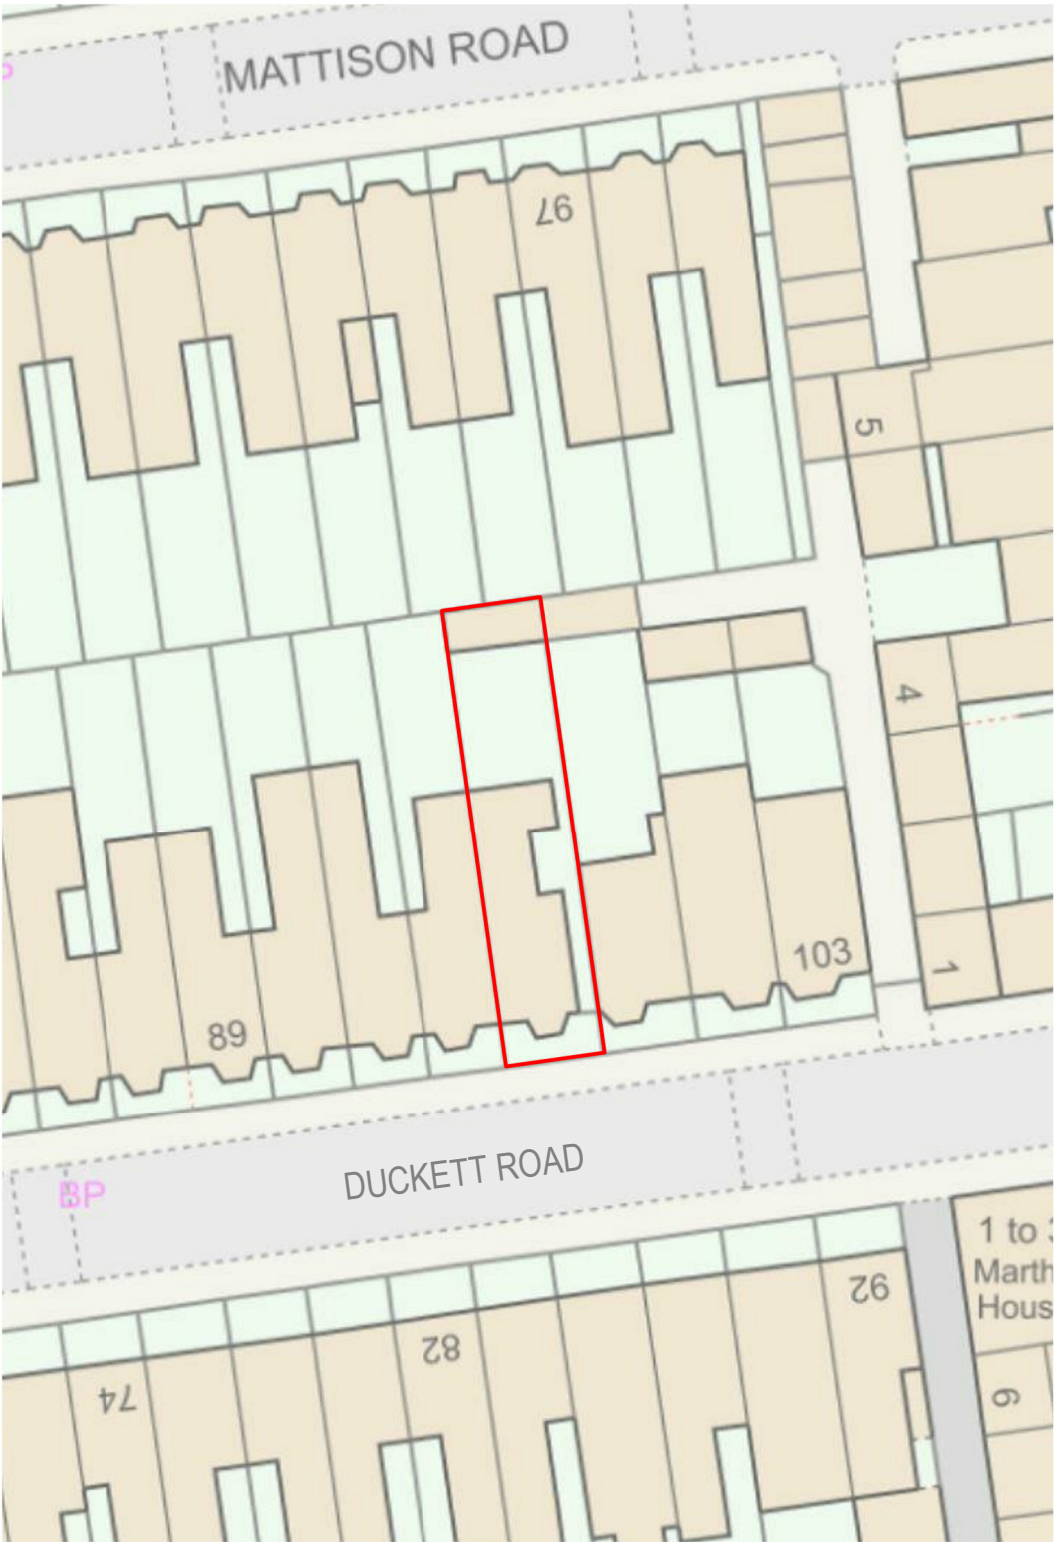


 


LOCATION PLAN

1 : 1250 @A3

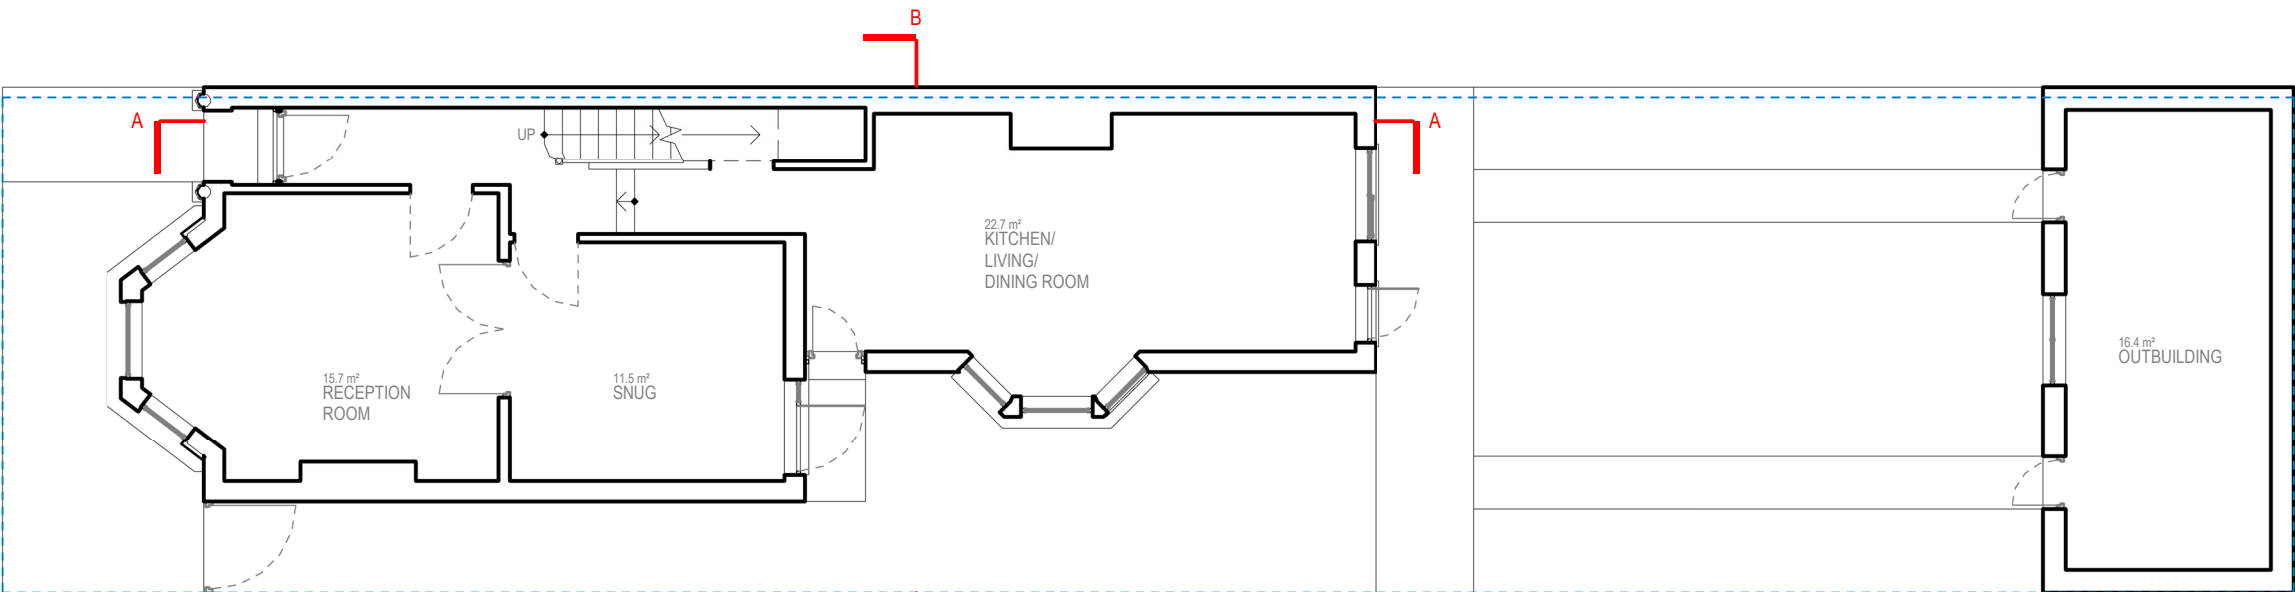


 


GROUND FLOOR

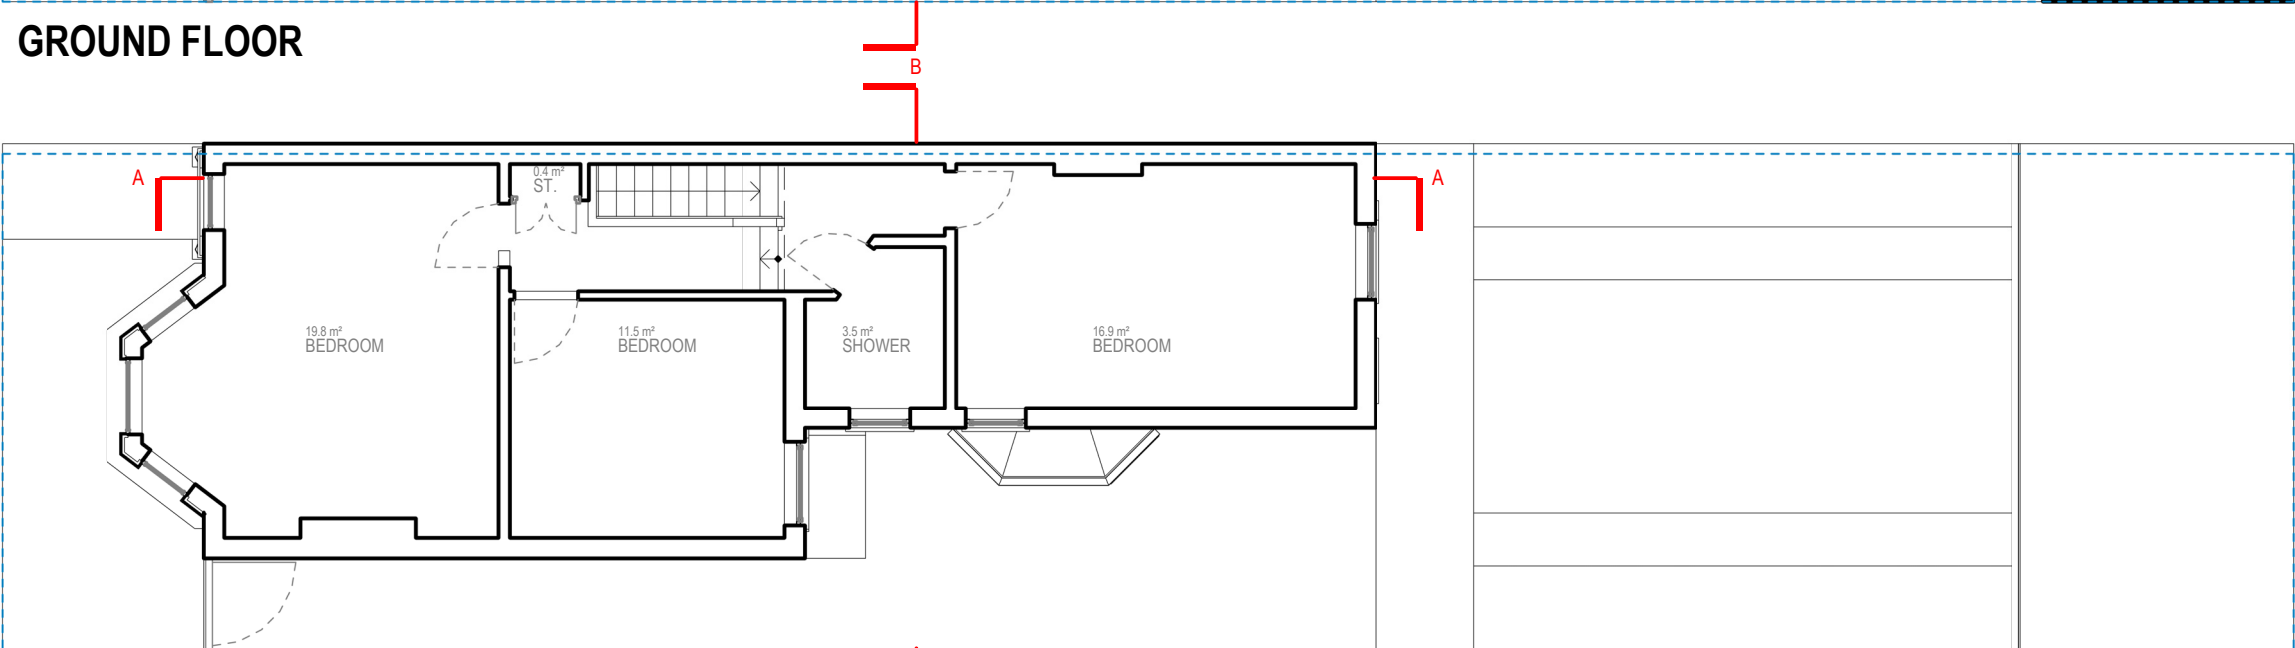

FIRST FLOOR

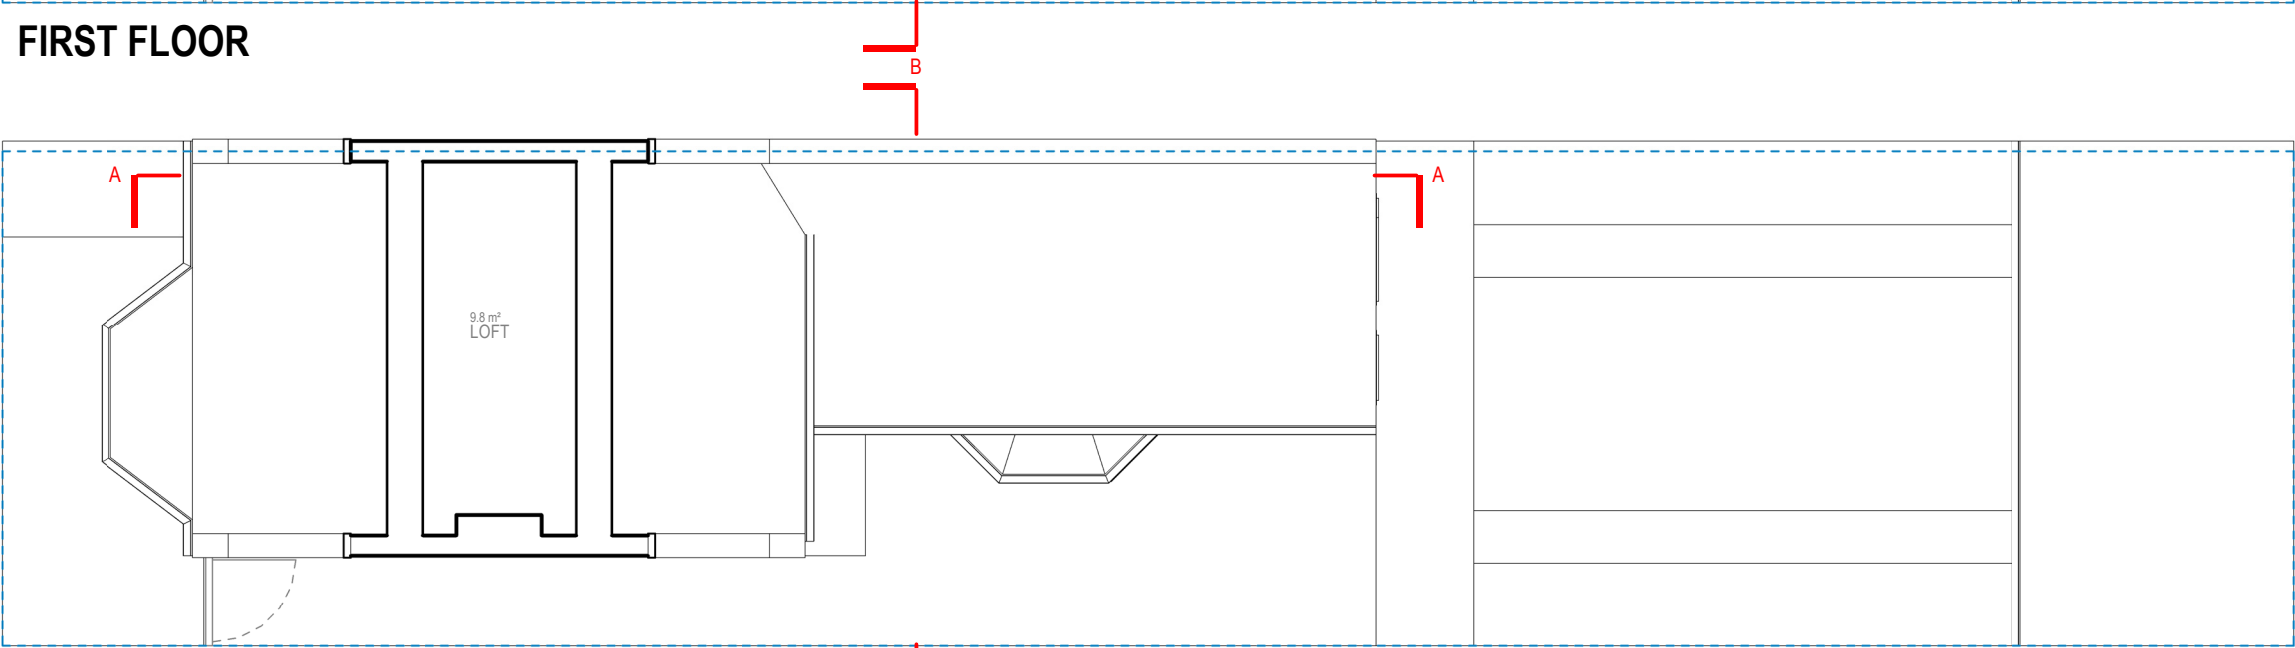

LOFT FLOOR

 

Written dimensions to be taken in preferences to scaled dimensions. The Contractor is responsible for checking all dimensions before work starts.

All work is to be carried out to the requirements, and to the satisfaction of the Local Authority.

These drawings are for planning purposes only

Any discrepancies to be brought to the attention of 4D Planning Consultants immediately.

Description

Rev	Date	Description	by	chk

4D PLANNING™
Chartered Town Planners & Architectural Technicians

Architecture | Town Planning



T: 0203 1500 183 www.GetMePlanning.com

www.GetMePlanning.com


Client
Mr Paul Missing

Project
**97 Duckett Rd, Harringay
Ladder, London N4 1BL, UK**


Title EXISTING DRAWINGS FLOOR PLANS	
Date: 07.09.2023	Rev:
Scale: 1:100@A3	REV B
Drawing No. 4D-427A E 01	30.10.2023
Drawn by : MAX	

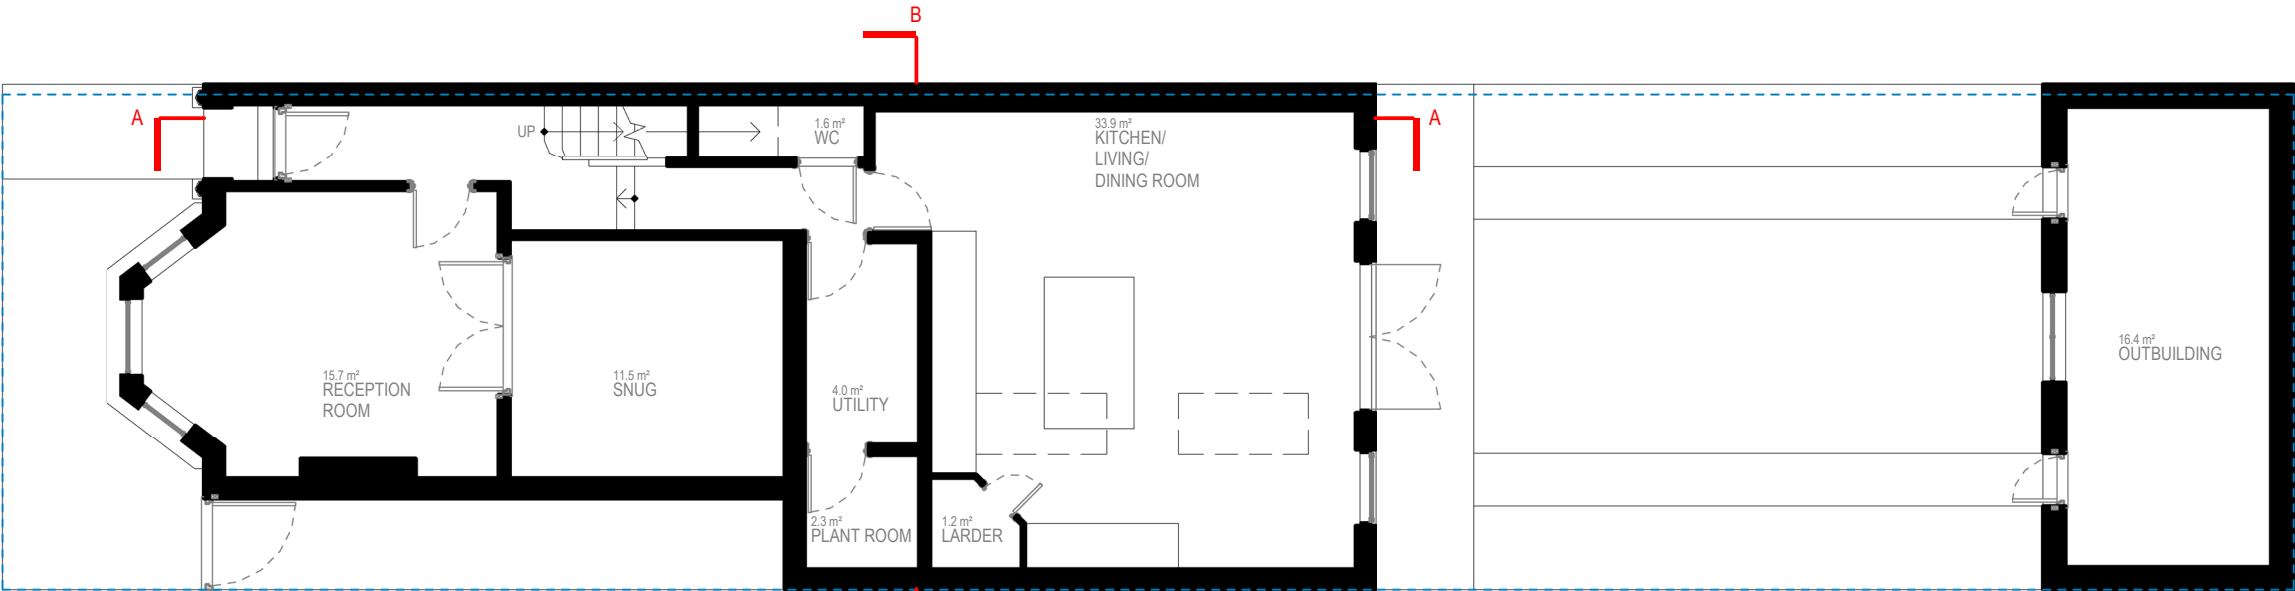 


GROUND FLOOR

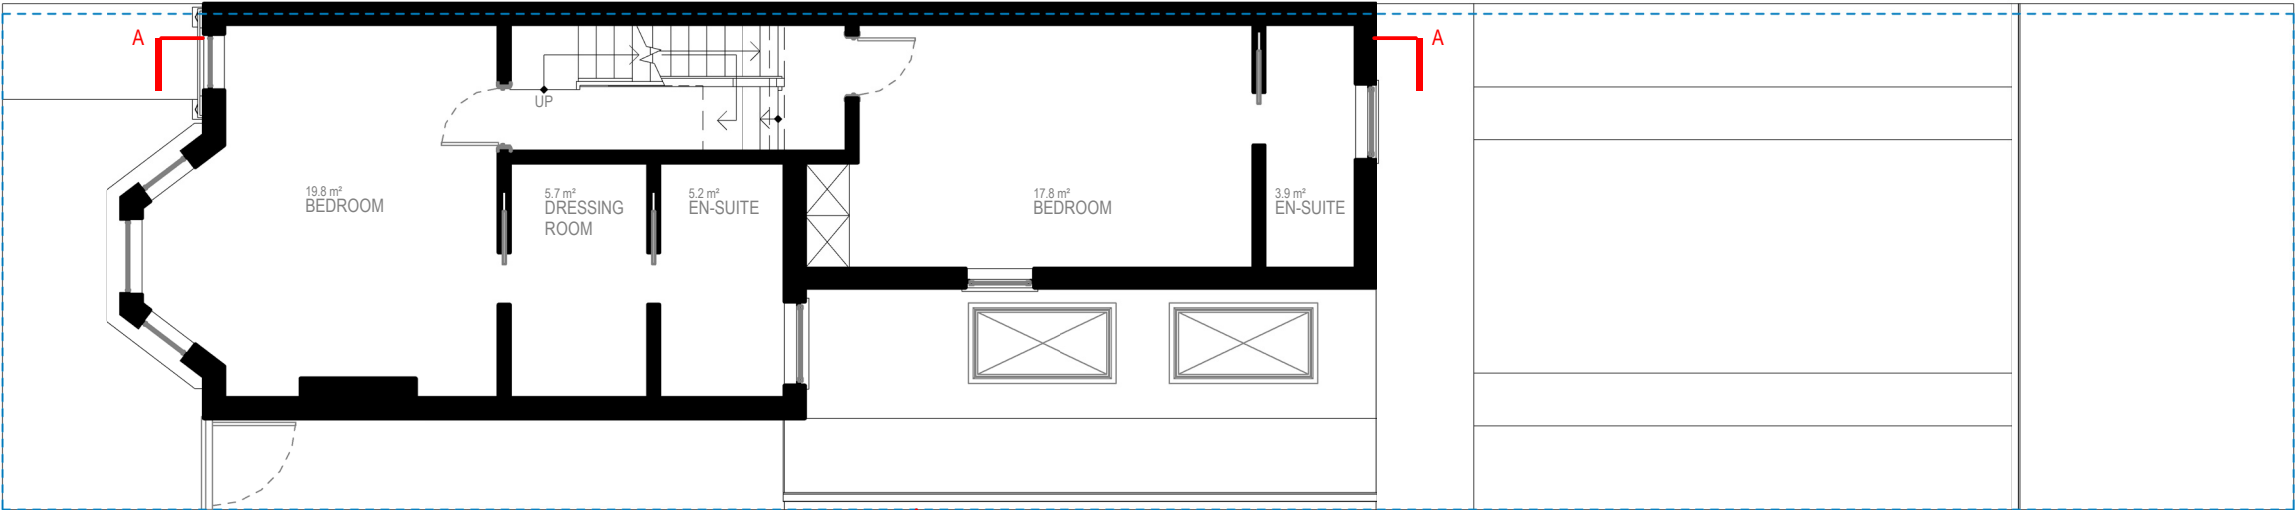

FIRST FLOOR

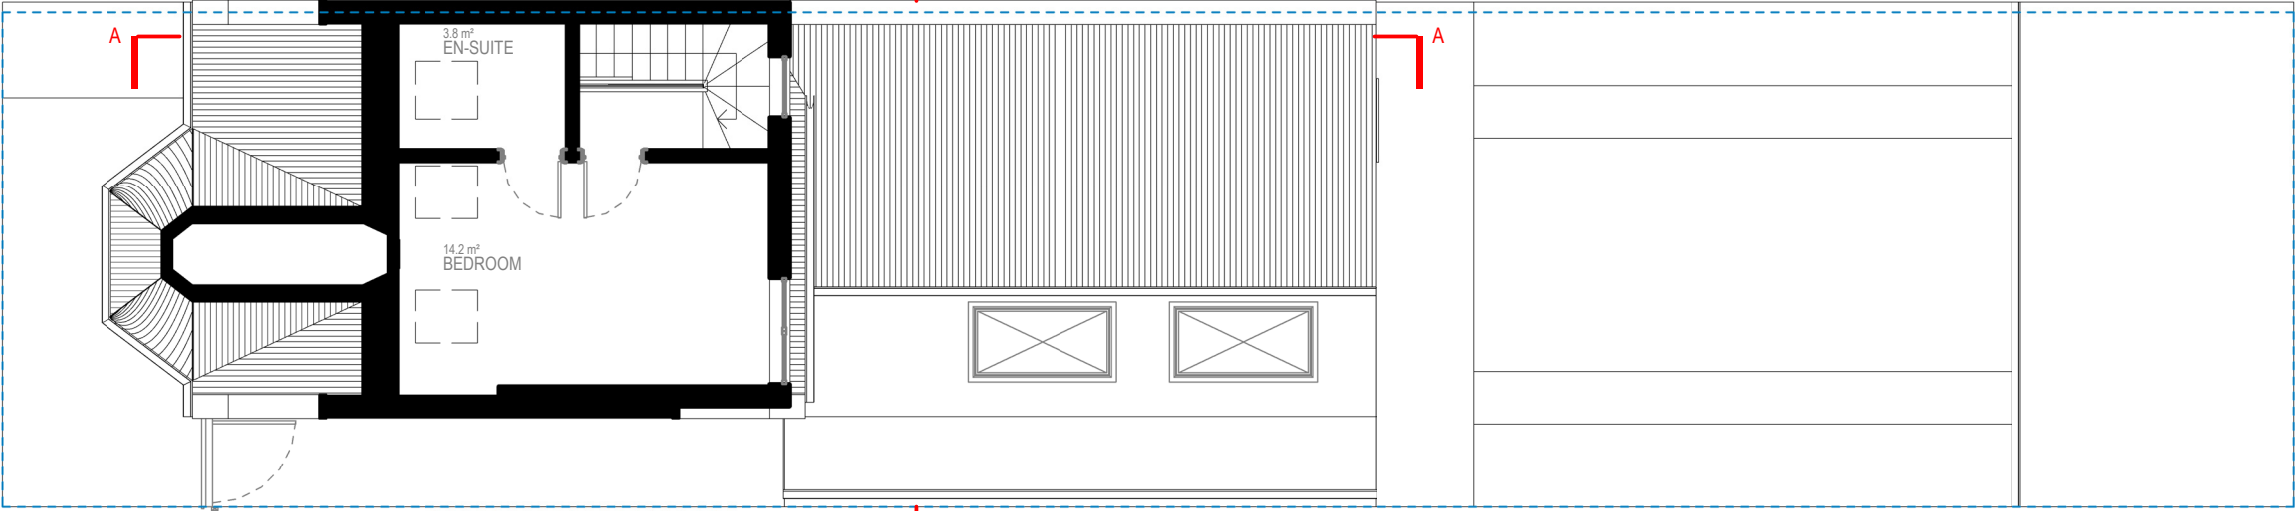

LOFT FLOOR

 

Written dimensions to be taken in preferences to scaled dimensions. The Contractor is responsible for checking all dimensions before work starts.

All work is to be carried out to the requirements, and to the satisfaction of the Local Authority.

These drawings are for planning purposes only

Any discrepancies to be brought to the attention of 4D Planning Consultants immediately.

Description

Rev	Date	Description	by	chk

4D PLANNING™
Chartered Town Planners & Architectural Technicians



Architecture | Town Planning
T: 0203 1500 183 www.GetMePlanning.com

www.GetMePlanning.com

Client
Mr Paul Missing

Project
97 Duckett Rd, Harringay
Ladder, London N4 1BL, UK

Title PROPOSED DRAWINGS FLOOR PLANS		
Date: 07.09.2023	Rev:	
Scale: 1:100@A3		
Drawing No.4D -427A P 01		
Drawn by : MAX		

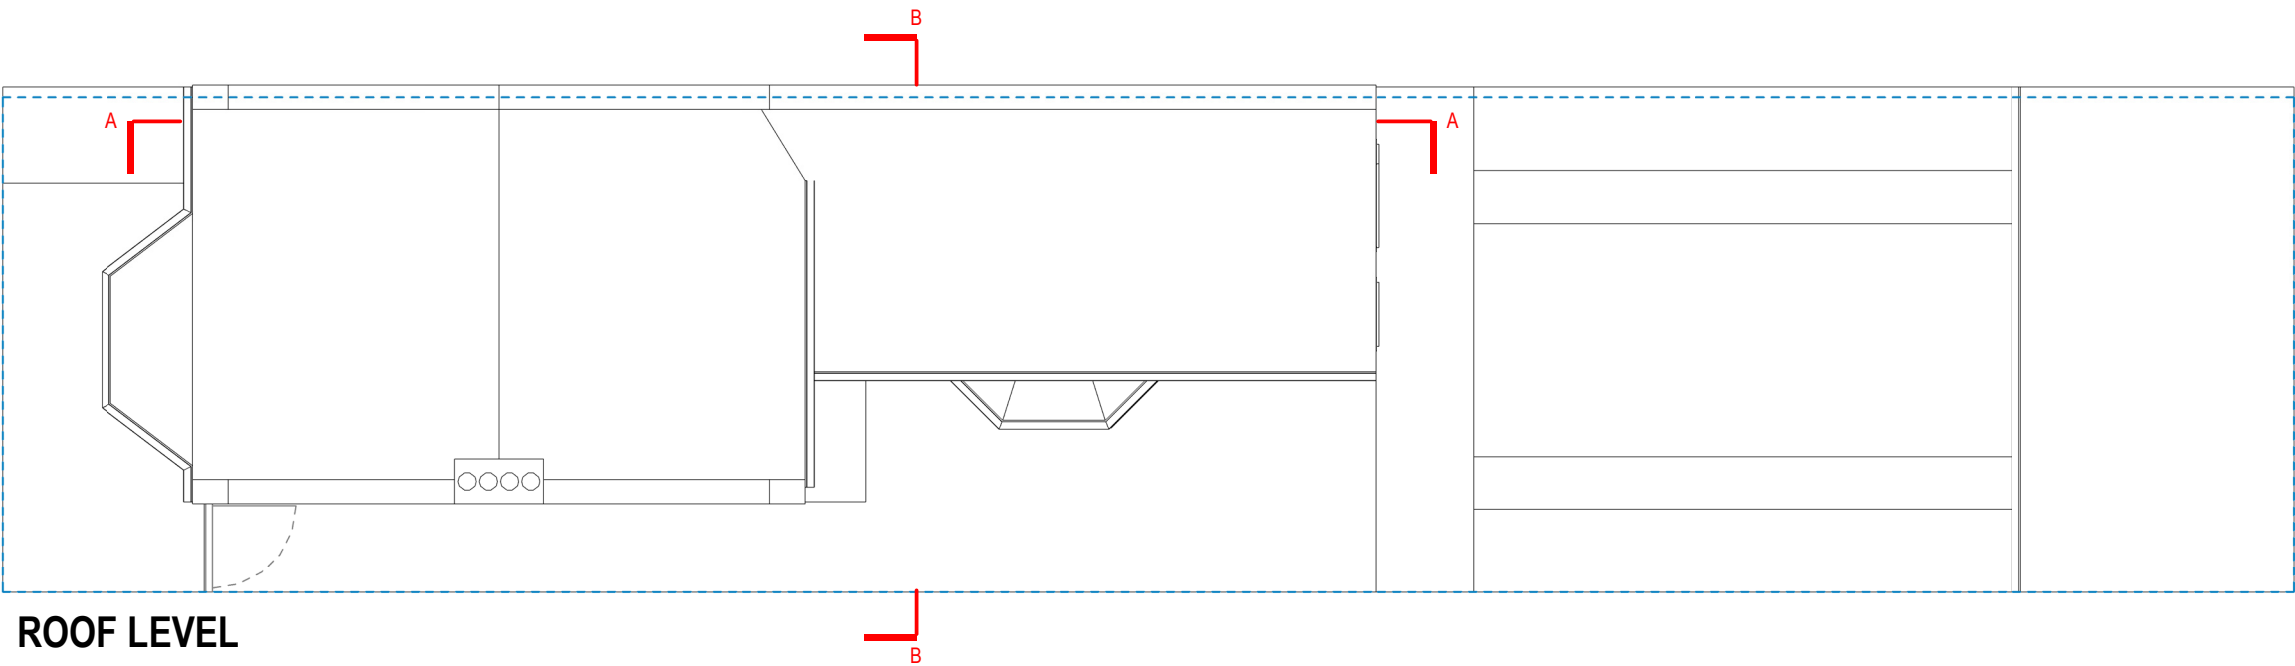 

ROOF LEVEL



Written dimensions to be taken in preferences to scaled dimensions. The Contractor is responsible for checking all dimensions before work starts.

All work is to be carried out to the requirements, and to the satisfaction of the Local Authority.

These drawings are for planning purposes only

Any discrepancies to be brought to the attention of 4D Planning Consultants immediately.

Description

Rev	Date	Description	by	chk

4D PLANNING™
Chartered Town Planners & Architectural Technicians

Architecture | Town Planning

T: 0203 1500 183 www.GetMePlanning.com



www.GetMePlanning.com

Client
Mr Paul Missing

Project
97 Duckett Rd, Harringay
Ladder, London N4 1BL, UK

Title
EXISTING DRAWINGS
FLOOR PLANS

Date: 07.09.2023	Rev:
Scale: 1:100@A3	REV A
Drawing No. 4D -427A E 02	19.10.2023
Drawn by : MAX	

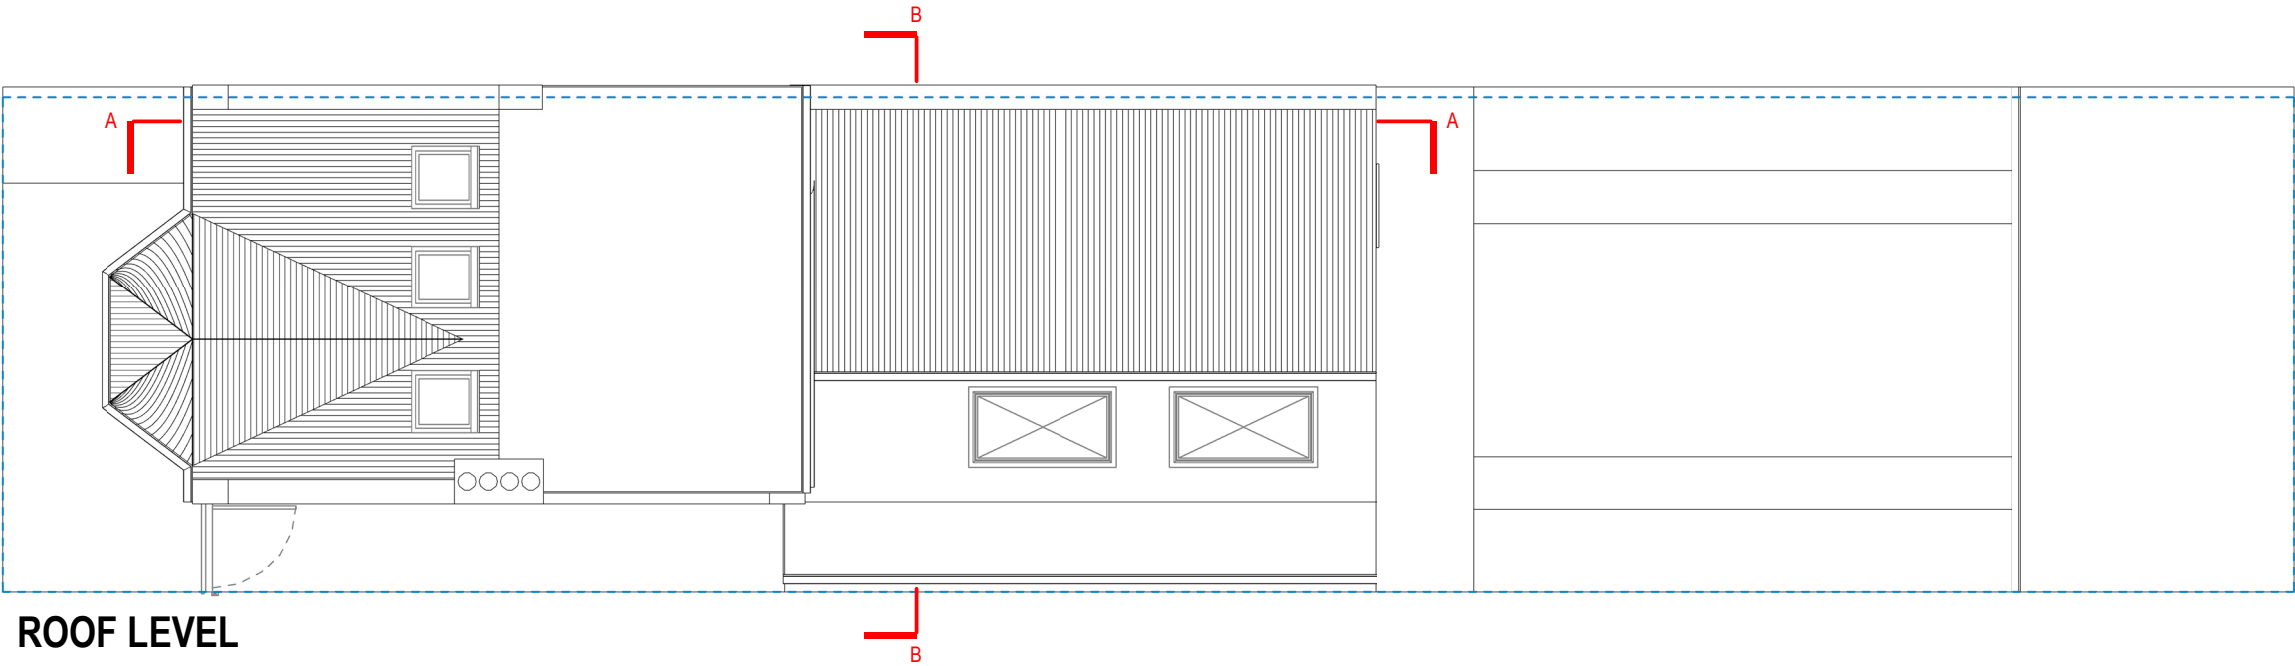 

ROOF LEVEL



Written dimensions to be taken in preferences to scaled dimensions. The Contractor is responsible for checking all dimensions before work starts.

All work is to be carried out to the requirements, and to the satisfaction of the Local Authority.

These drawings are for planning purposes only

Any discrepancies to be brought to the attention of 4D Planning Consultants immediately.

Description

Rev	Date	Description	by	chk

4D PLANNING™
Chartered Town Planners & Architectural Technicians

Architecture | Town Planning
T: 0203 1500 183 www.GetMePlanning.com

www.GetMePlanning.com

Client
Mr Paul Missing

Project
97 Duckett Rd, Harringay
Ladder, London N4 1BL, UK

Title
PROPOSED DRAWINGS
FLOOR PLANS

Date: 07.09.2023
Scale: 1:100@A3
Drawing No.4D -427A **P 02**
Drawn by : MAX

Rev:

Any discrepancies to be brought to the attention of 4D Planning Consultants immediately.

Rev	Date	Description	by	chk

Chartered Town Planners & Architectural Technicians

T: 0203 1500 183 www.GetMePlanning.com


Client
Mr Paul Missing

Project
97 Duckett Rd, Harringay
Ladder, London N4 1BL, UK

Title
EXISTING DRAWINGS
ELEVATIONS


Date: 07.09.2023	Rev: REV A 19.10.2023
Scale: 1:100@A3	
Drawing No.4D-427AE 03	
Drawn by : MAX	



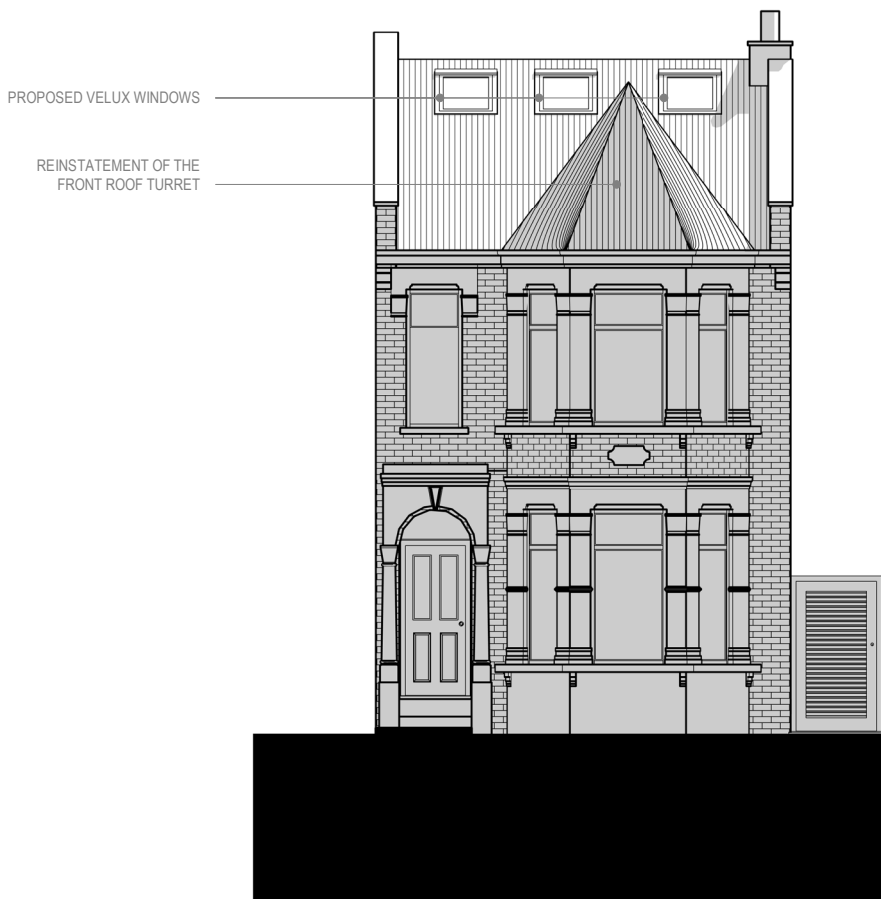


FRONT ELEVATION

+ 9000 ROOF LEVEL
+ 6200 NEW LOFT FLOOR
+ 3400 FIRST FLOOR
GROUND FLOOR + 300

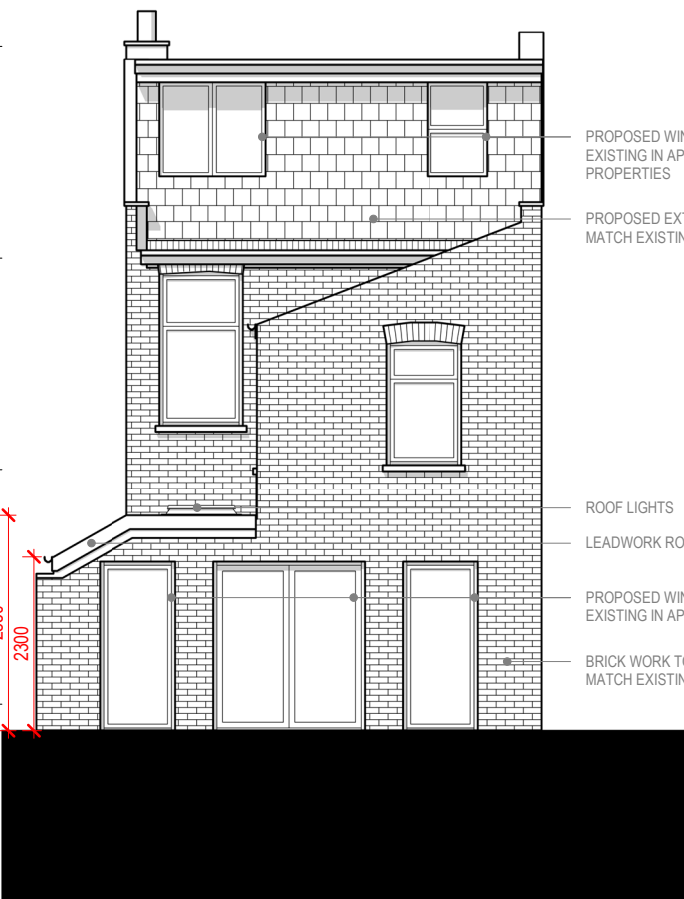

REAR ELEVATION

 

Written dimensions to be taken in preferences to scaled dimensions. The Contractor is responsible for checking all dimensions before work starts.

All work is to be carried out to the requirements, and to the satisfaction of the Local Authority.

These drawings are for planning purposes only

Any discrepancies to be brought to the attention of 4D Planning Consultants immediately.

Description

Rev	Date	Description	by	chk

4D PLANNING™

Chartered Town Planners & Architectural Technicians

Architecture | Town Planning

T: 0203 1500 183 www.GetMePlanning.com

www.GetMePlanning.com

Client
Mr Paul Missing

Project
97 Duckett Rd, Harringay
Ladder, London N4 1BL, UK

Title
PROPOSED DRAWINGS
ELEVATIONS

Date: 07.09.2023	Rev:
Scale: 1:100@A3	
Drawing No.4D -427A P 03	
Drawn by : MAX	



Written dimensions to be taken in preferences to scaled dimensions. The Contractor is responsible for checking all dimensions before work starts.

All work is to be carried out to the requirements, and to the satisfaction of the Local Authority.
These drawings are for planning purposes only

Any discrepancies to be brought to the attention of 4D Planning Consultants immediately.

Description

Rev	Date	Description	by	chk

4D PLANNING™
Chartered Town Planners & Architectural Technicians

Architecture | Town Planning

T: 0203 1500 183 www.GetMePlanning.com


www.GetMePlanning.com

Client
Mr Paul Missing


Project
97 Duckett Rd, Harringay
Ladder, London N4 1BL, UK

Title
EXISTING DRAWINGS
ELEVATIONS

Date: 07.09.2023	Rev:
Scale: 1:100@A3	REV A
Drawing No.4D -427A E 04	19.10.2023
Drawn by : MAX	

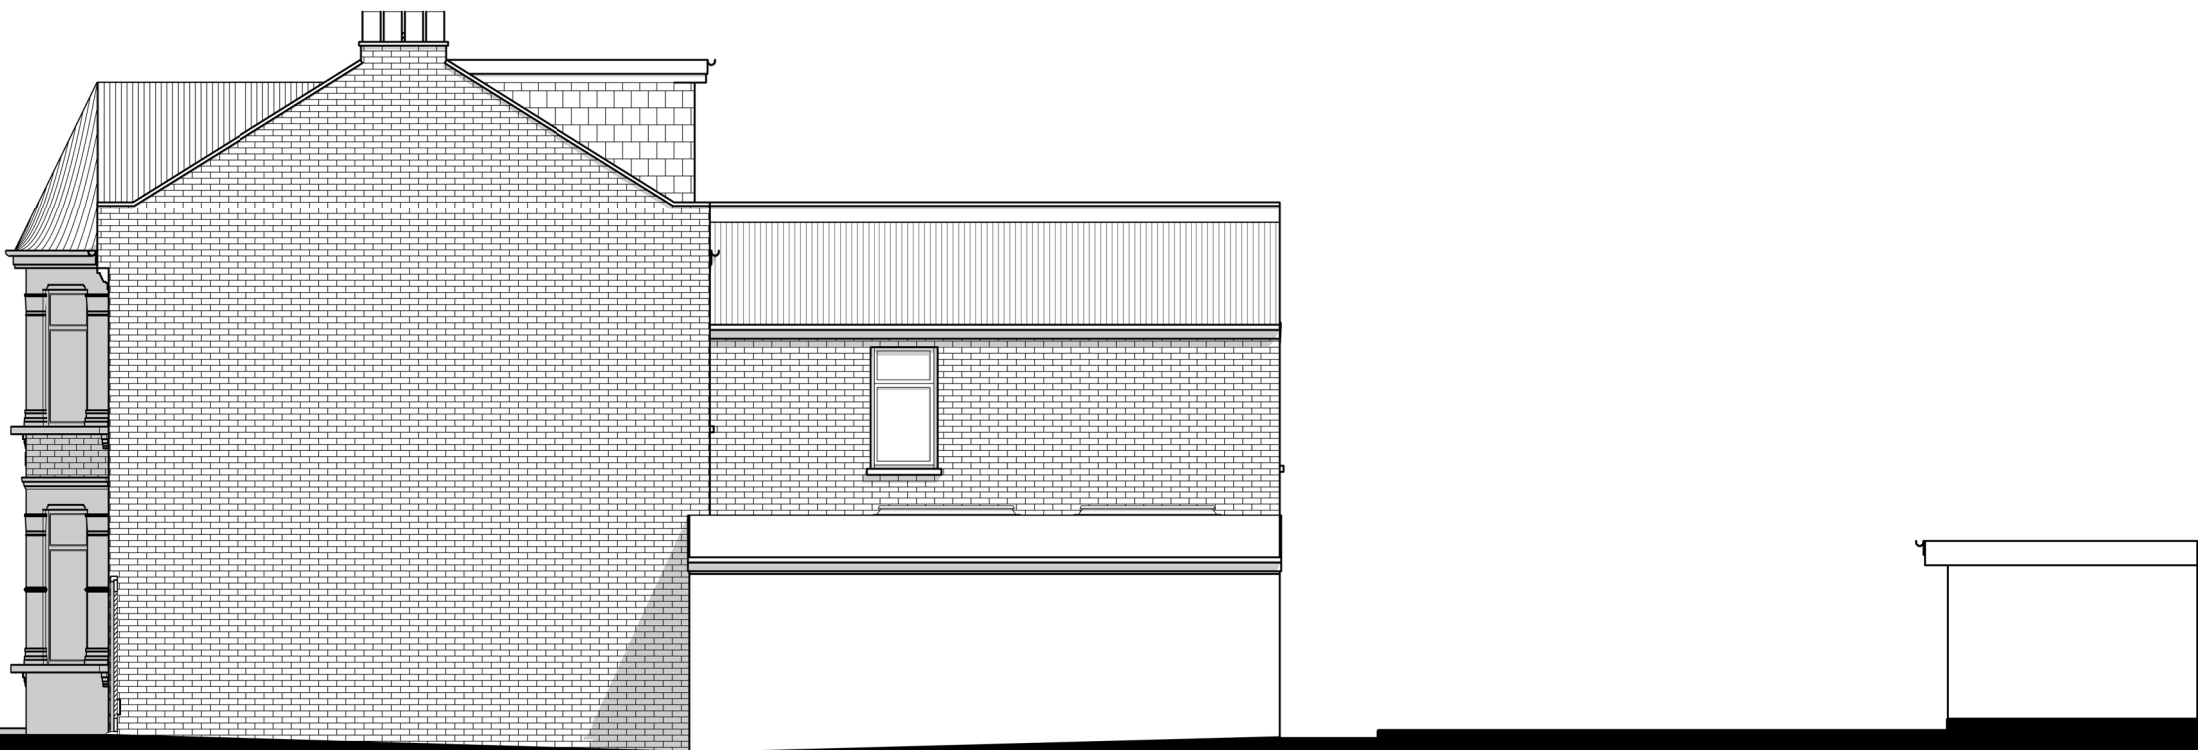

RIGHT SIDE ELEVATION

 

Written dimensions to be taken in preferences to scaled dimensions. The Contractor is responsible for checking all dimensions before work starts.

All work is to be carried out to the requirements, and to the satisfaction of the Local Authority.

These drawings are for planning purposes only

Any discrepancies to be brought to the attention of 4D Planning Consultants immediately.

Description

Rev	Date	Description	by	chk

4D PLANNING™

Chartered Town Planners & Architectural Technicians

Architecture | Town Planning

T: 0203 1500 183 www.GetMePlanning.com

www.GetMePlanning.com

Client
Mr Paul Missing

Project
97 Duckett Rd, Harringay
Ladder, London N4 1BL, UK


Title PROPOSED DRAWINGS ELEVATIONS		
Date:	07.09.2023	Rev:
Scale:	1:100@A3	
Drawing No.	4D -427A P 04	
Drawn by :	MAX	




Any discrepancies to be brought to the attention of 4D Planning Consultants immediately.

Rev	Date	Description	by	chk

Date: 07.09.2023	Rev: REV A 19.10.2023
Scale: 1:100@A3	
Drawing No.4D-427AE 05	
Drawn by : MAX	

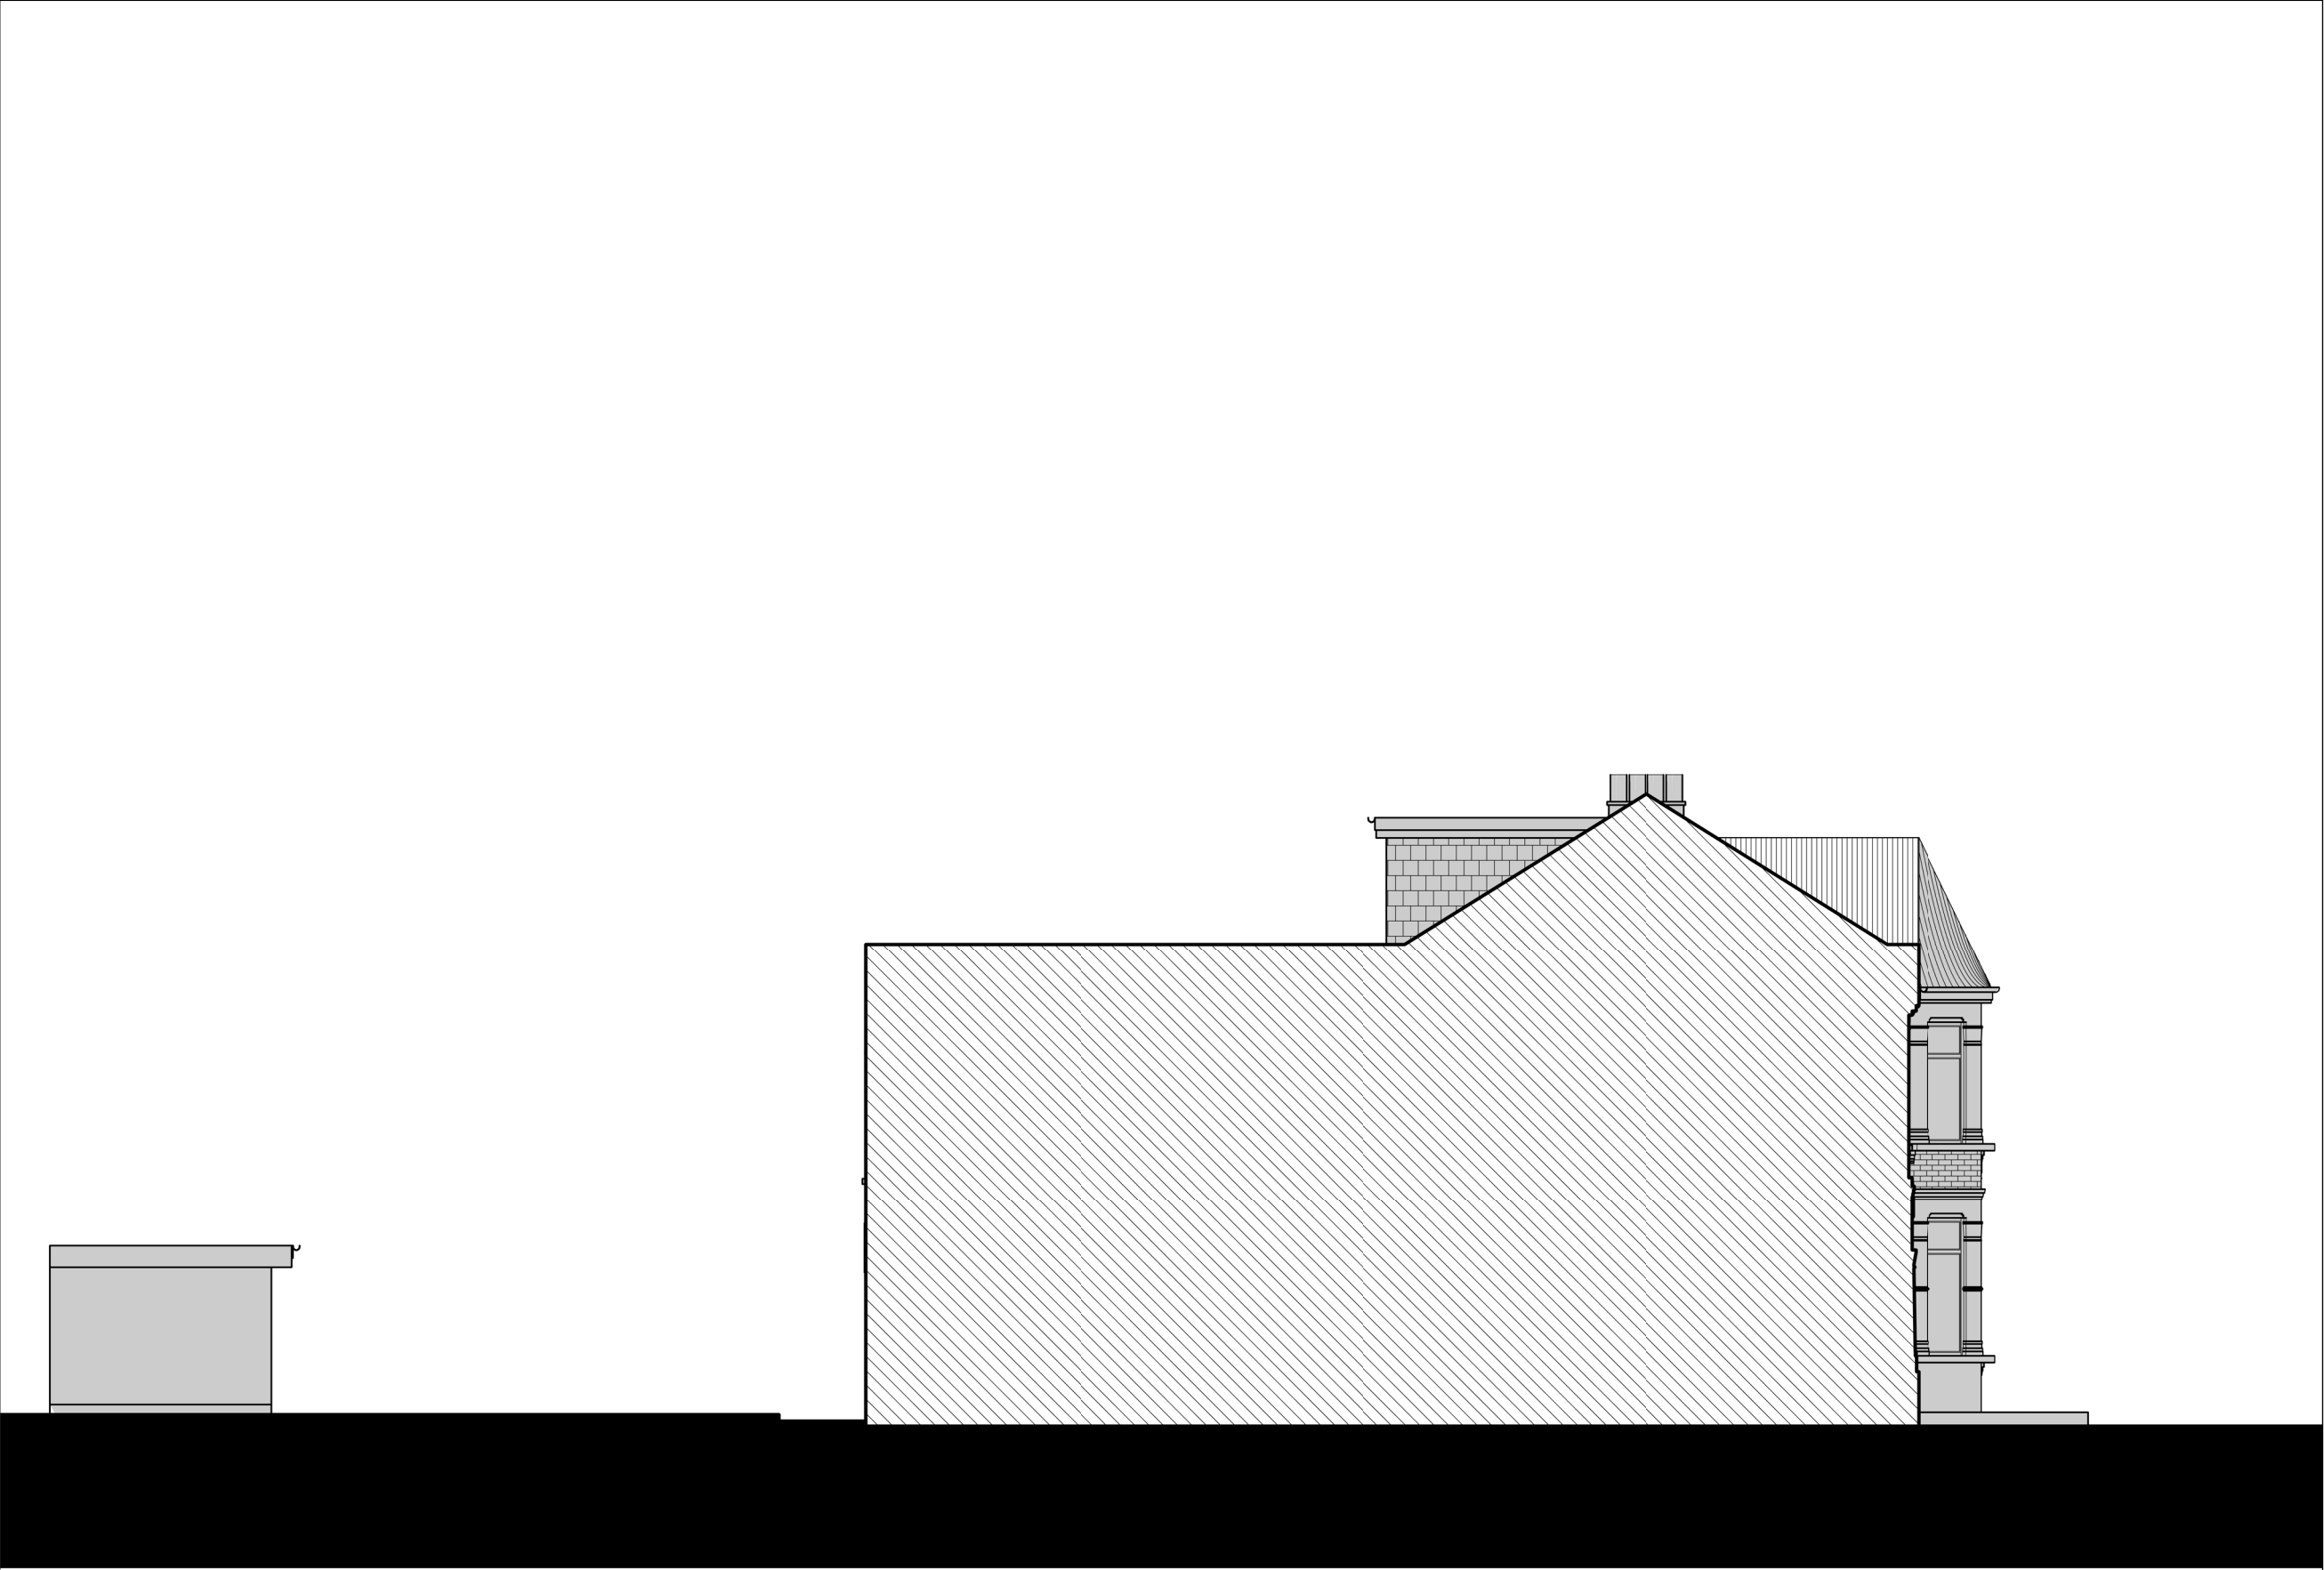

LEFT SIDE ELEVATION

 

Written dimensions to be taken in preferences to scaled dimensions. The Contractor is responsible for checking all dimensions before work starts.

All work is to be carried out to the requirements, and to the satisfaction of the Local Authority.
These drawings are for planning purposes only

Any discrepancies to be brought to the attention of 4D Planning Consultants immediately.

Description

Rev	Date	Description	by	chk

4D PLANNING™
Chartered Town Planners & Architectural Technicians

Architecture | Town Planning


T: 0203 1500 183 www.GetMePlanning.com

www.GetMePlanning.com


Client
Mr Paul Missing

Project
97 Duckett Rd, Harringay
Ladder, London N4 1BL, UK


Title PROPOSED DRAWINGS ELEVATIONS	
Date: 07.09.2023	Rev:
Scale: 1:100@A3	
Drawing No.4D -427A P 05	
Drawn by : MAX	

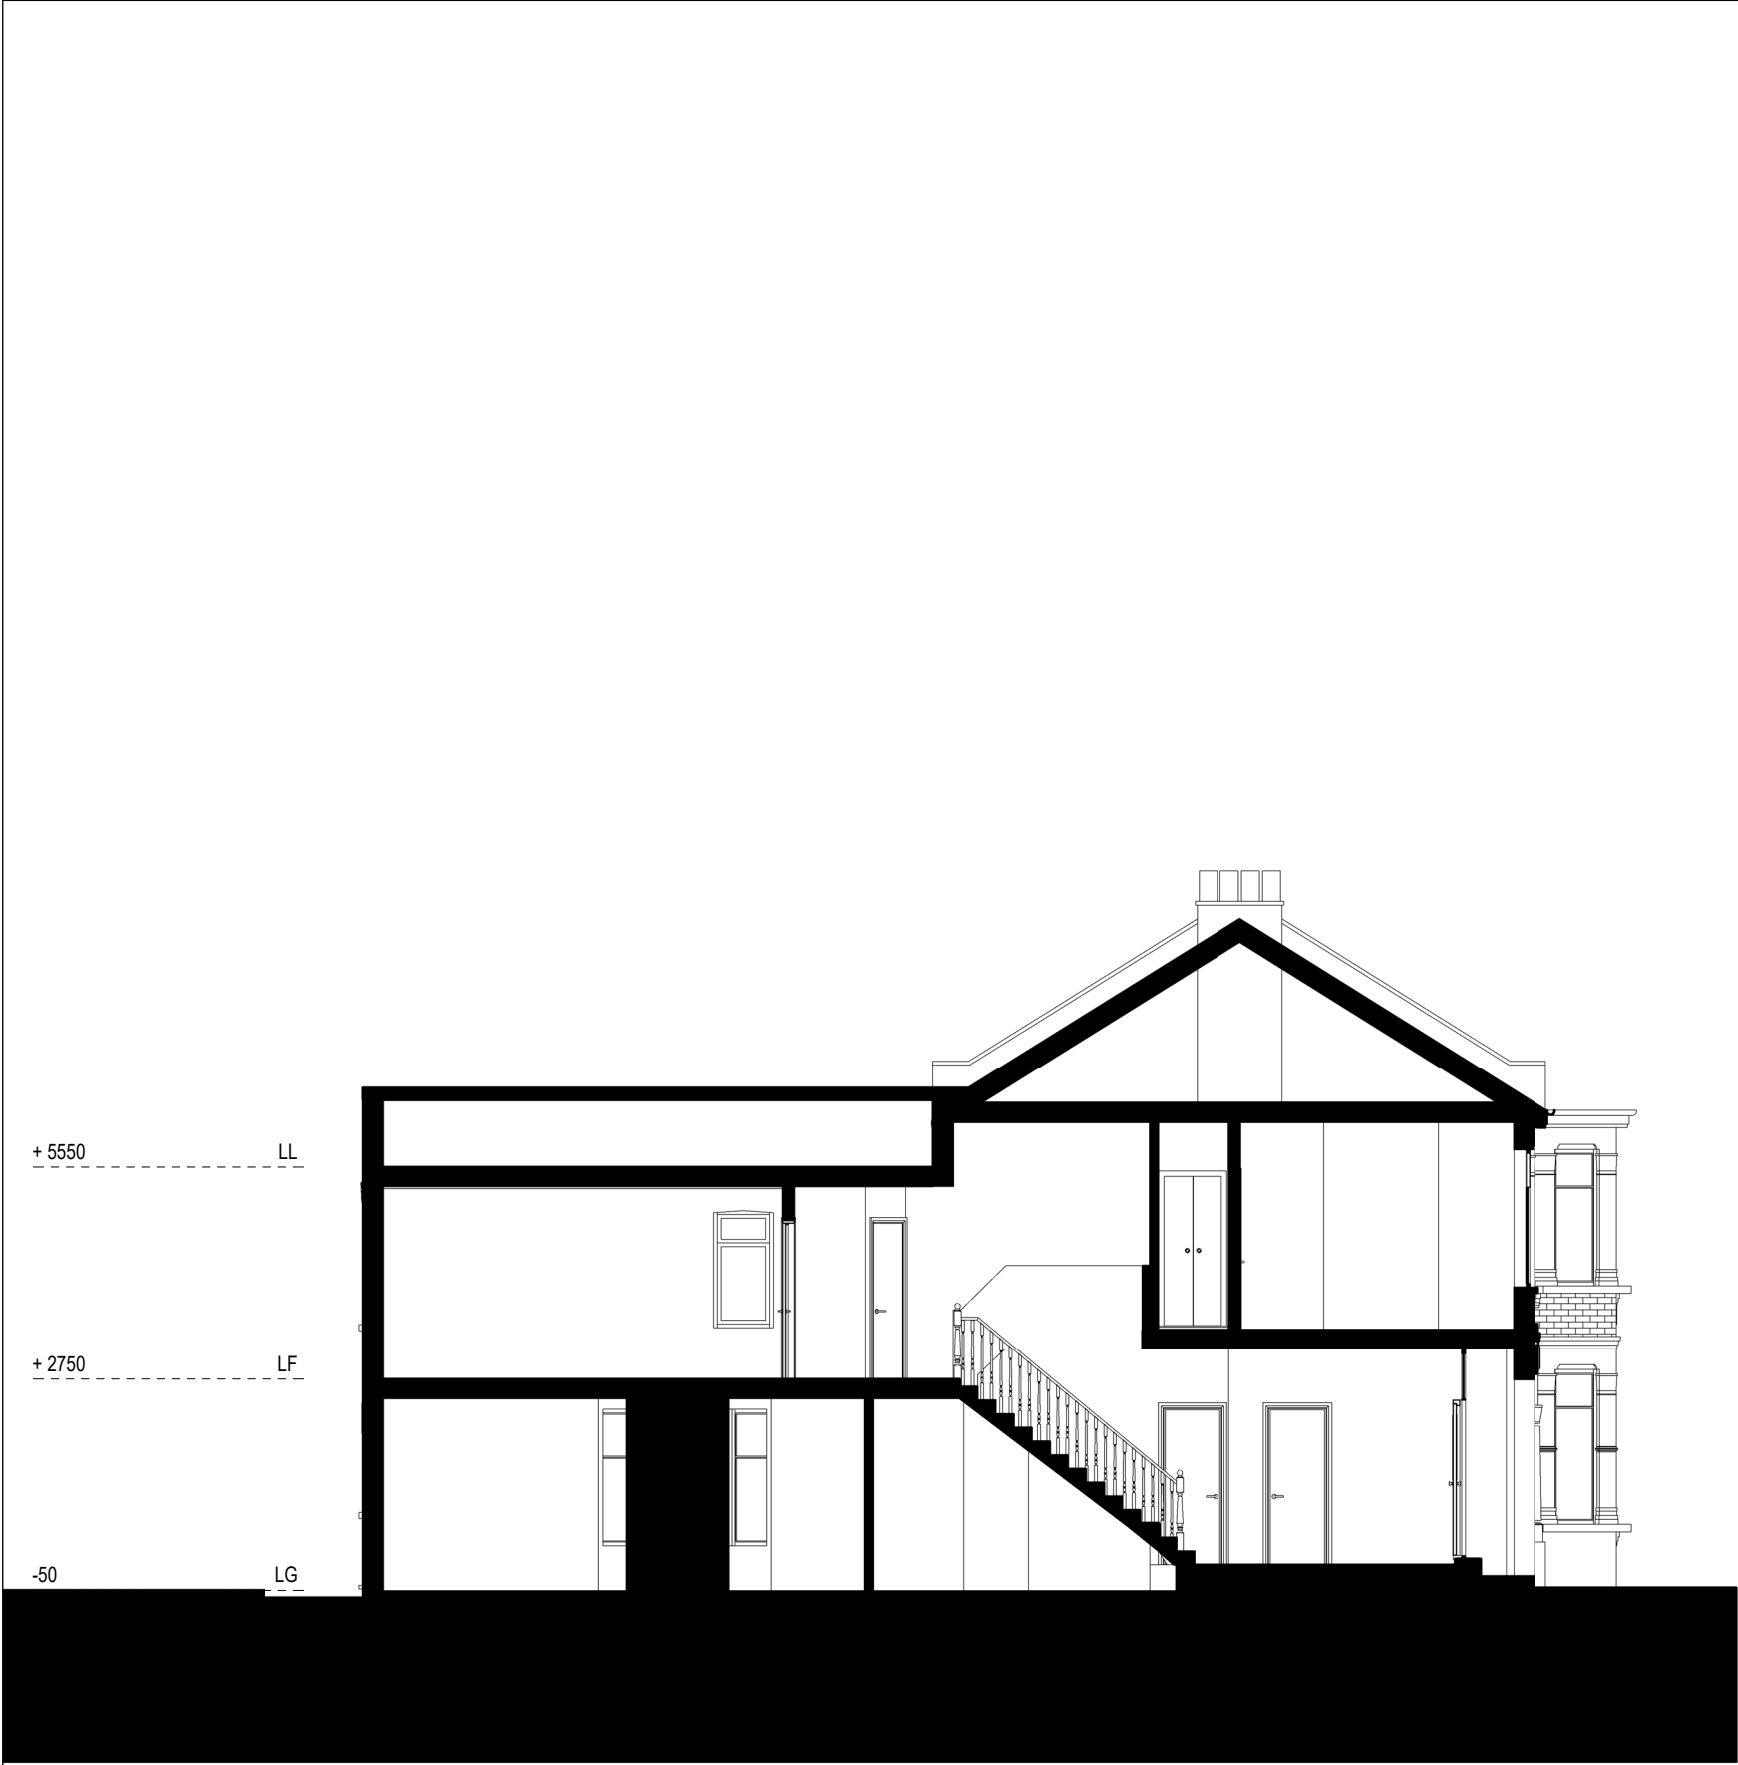

SECTION AA

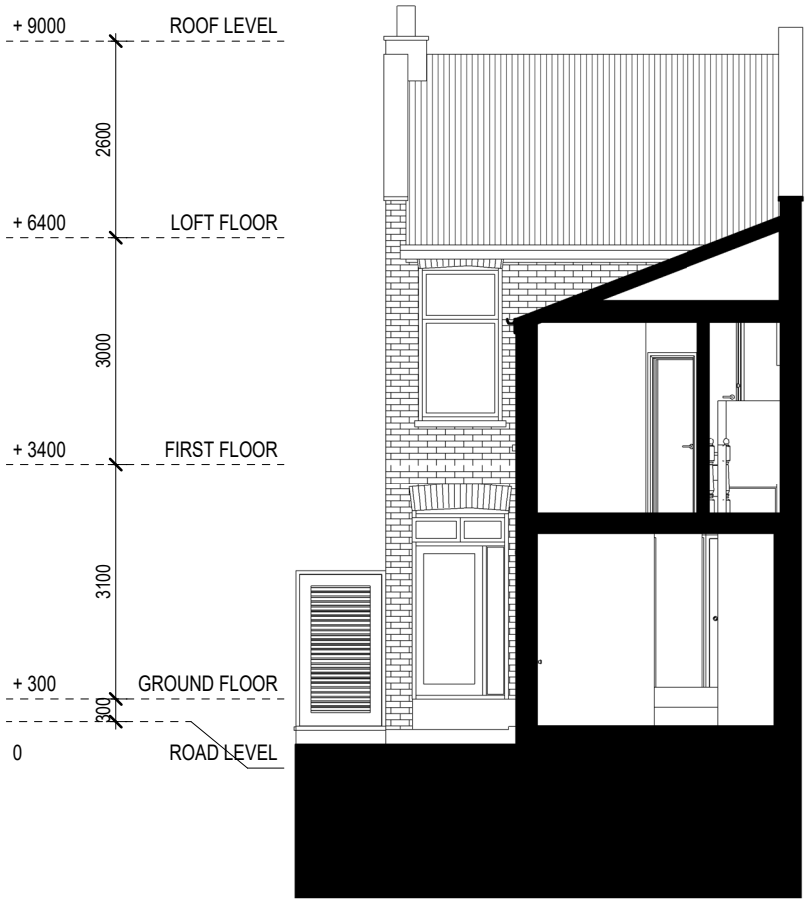

SECTION BB

 

Written dimensions to be taken in preferences to scaled dimensions. The Contractor is responsible for checking all dimensions before work starts.

All work is to be carried out to the requirements, and to the satisfaction of the Local Authority.

These drawings are for planning purposes only

Any discrepancies to be brought to the attention of 4D Planning Consultants immediately.

Description

Rev	Date	Description	by	chk

4D PLANNING™

Chartered Town Planners & Architectural Technicians

Architecture | Town Planning

T: 0203 1500 183 www.GetMePlanning.com


www.GetMePlanning.com

Client
Mr Paul Missing


Project
97 Duckett Rd, Harringay
Ladder, London N4 1BL, UK

Title
EXISTING DRAWINGS
SECTIONS


Date: 07.09.2023	Rev:
Scale: 1:100@A3	REV A
Drawing No.4D -427A E 06	19.10.2023
Drawn by : MAX	

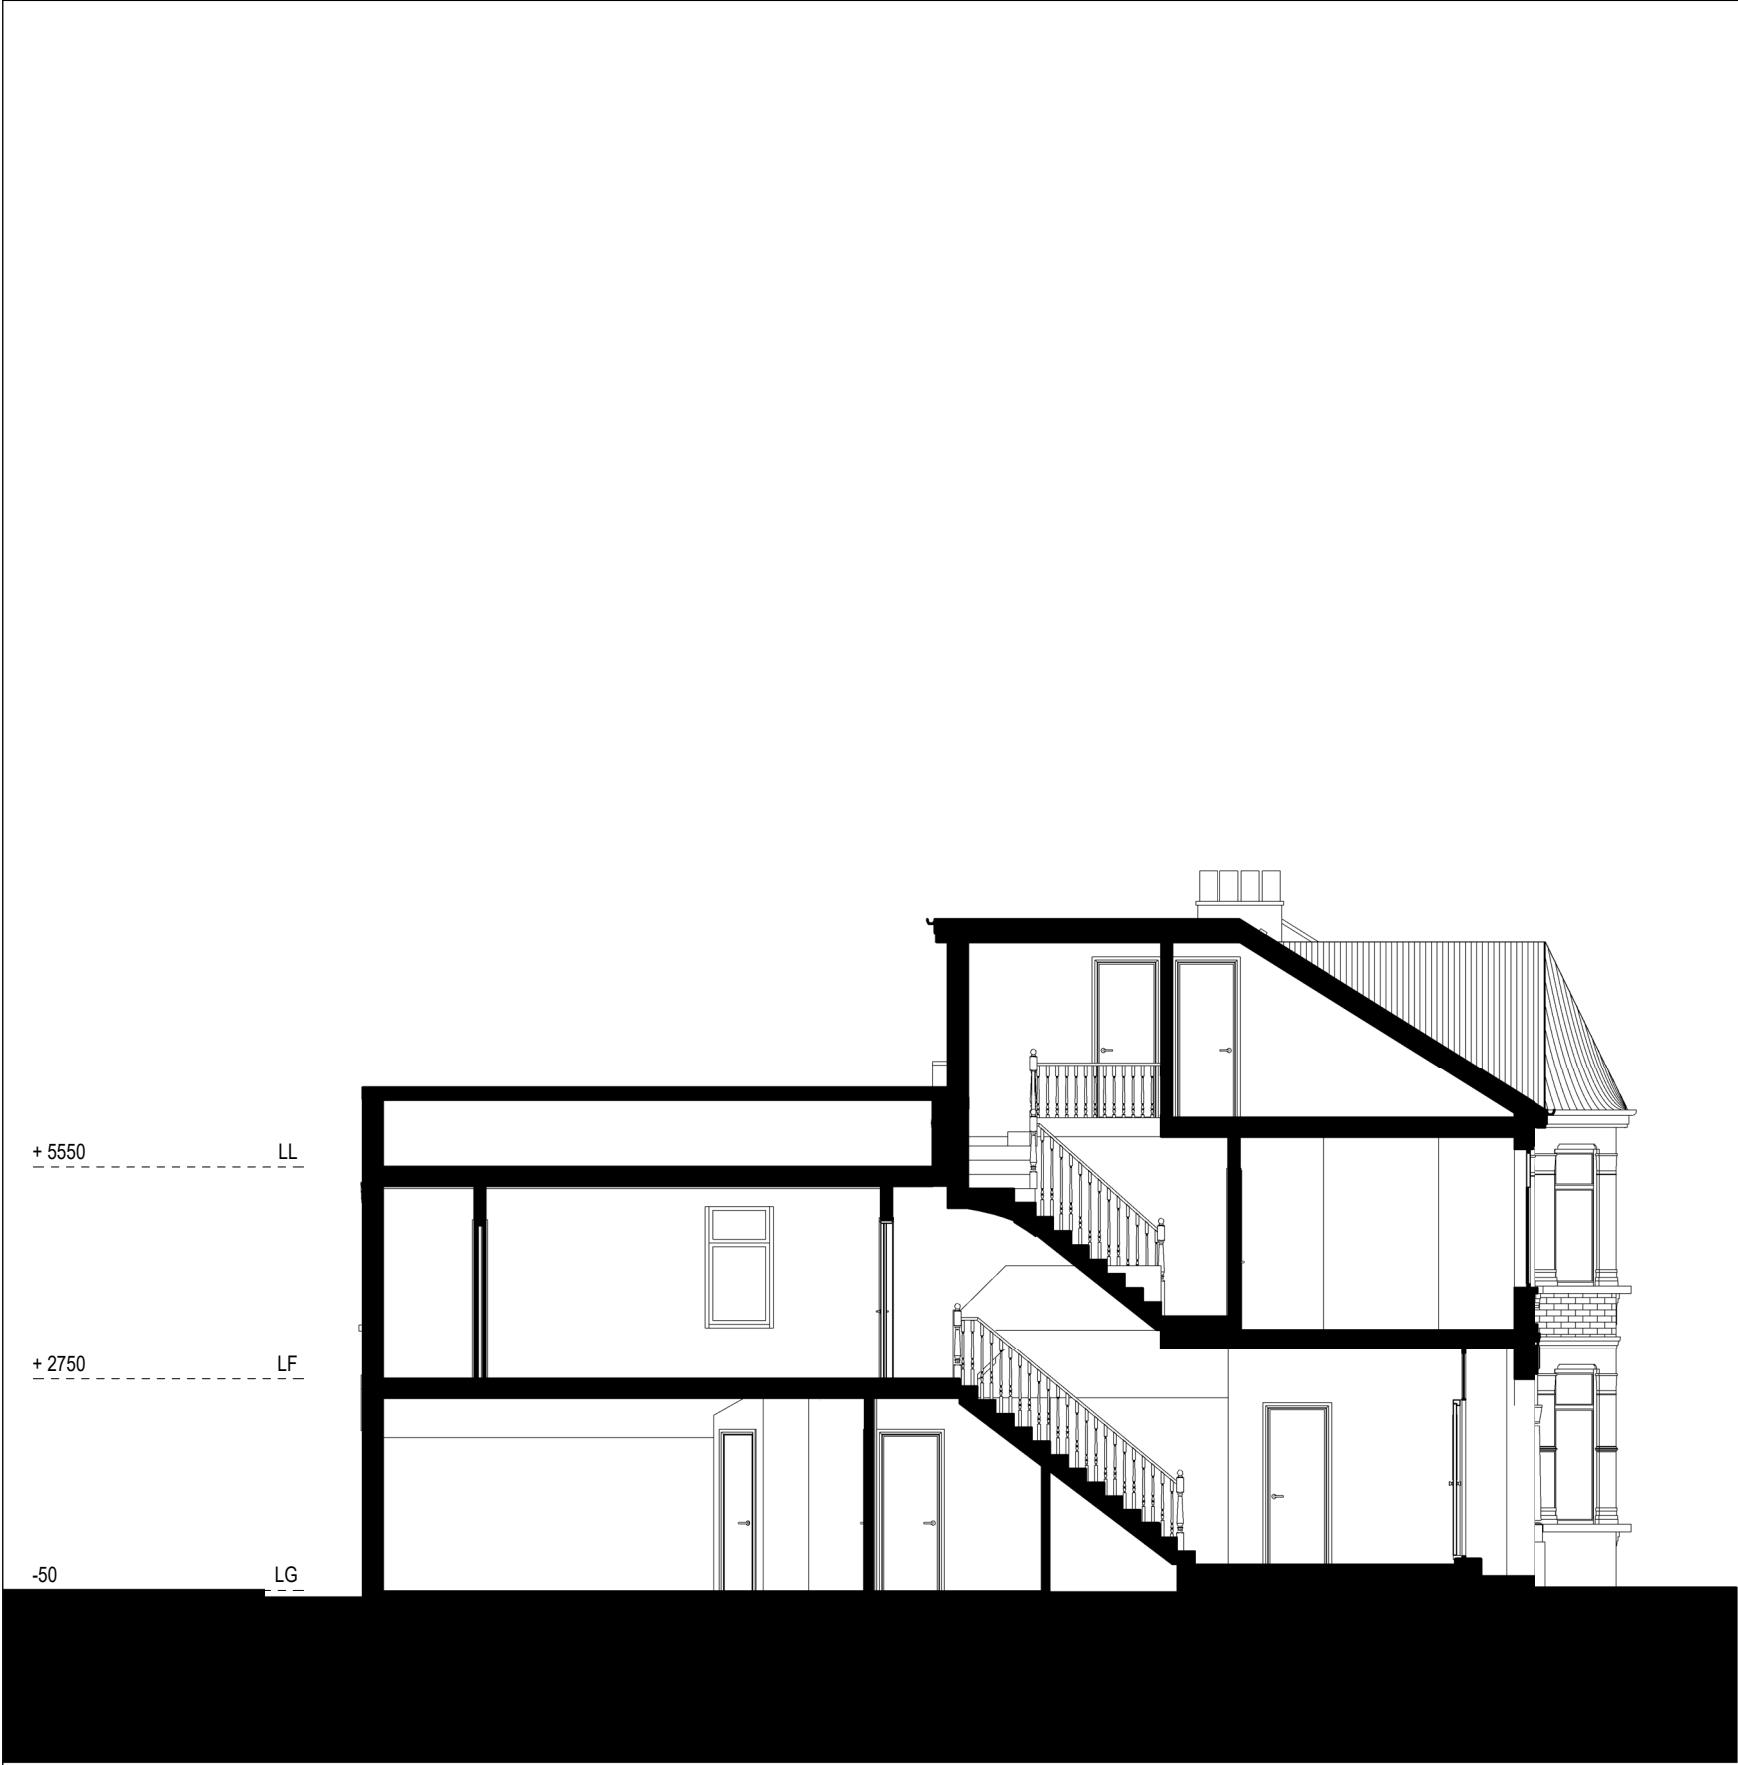

SECTION AA

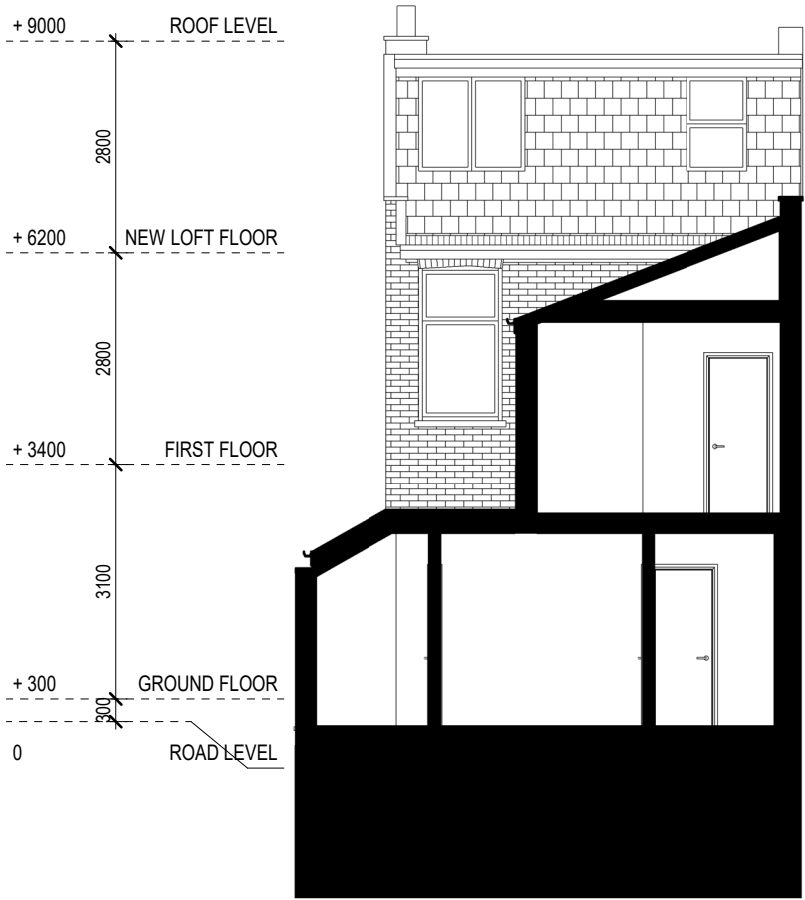

SECTION BB

 

Written dimensions to be taken in preferences to scaled dimensions. The Contractor is responsible for checking all dimensions before work starts.

All work is to be carried out to the requirements, and to the satisfaction of the Local Authority.

These drawings are for planning purposes only

Any discrepancies to be brought to the attention of 4D Planning Consultants immediately.

Description

Rev	Date	Description	by	chk

4D PLANNING™
Chartered Town Planners & Architectural Technicians

Architecture | Town Planning

T: 0203 1500 183 www.GetMePlanning.com


www.GetMePlanning.com

Client
Mr Paul Missing

Project
97 Duckett Rd, Harringay
Ladder, London N4 1BL, UK

Title
PROPOSED DRAWINGS
SECTIONS

Date: 07.09.2023	Rev:
Scale: 1:100@A3	
Drawing No.4D -427A P 06	
Drawn by : MAX	

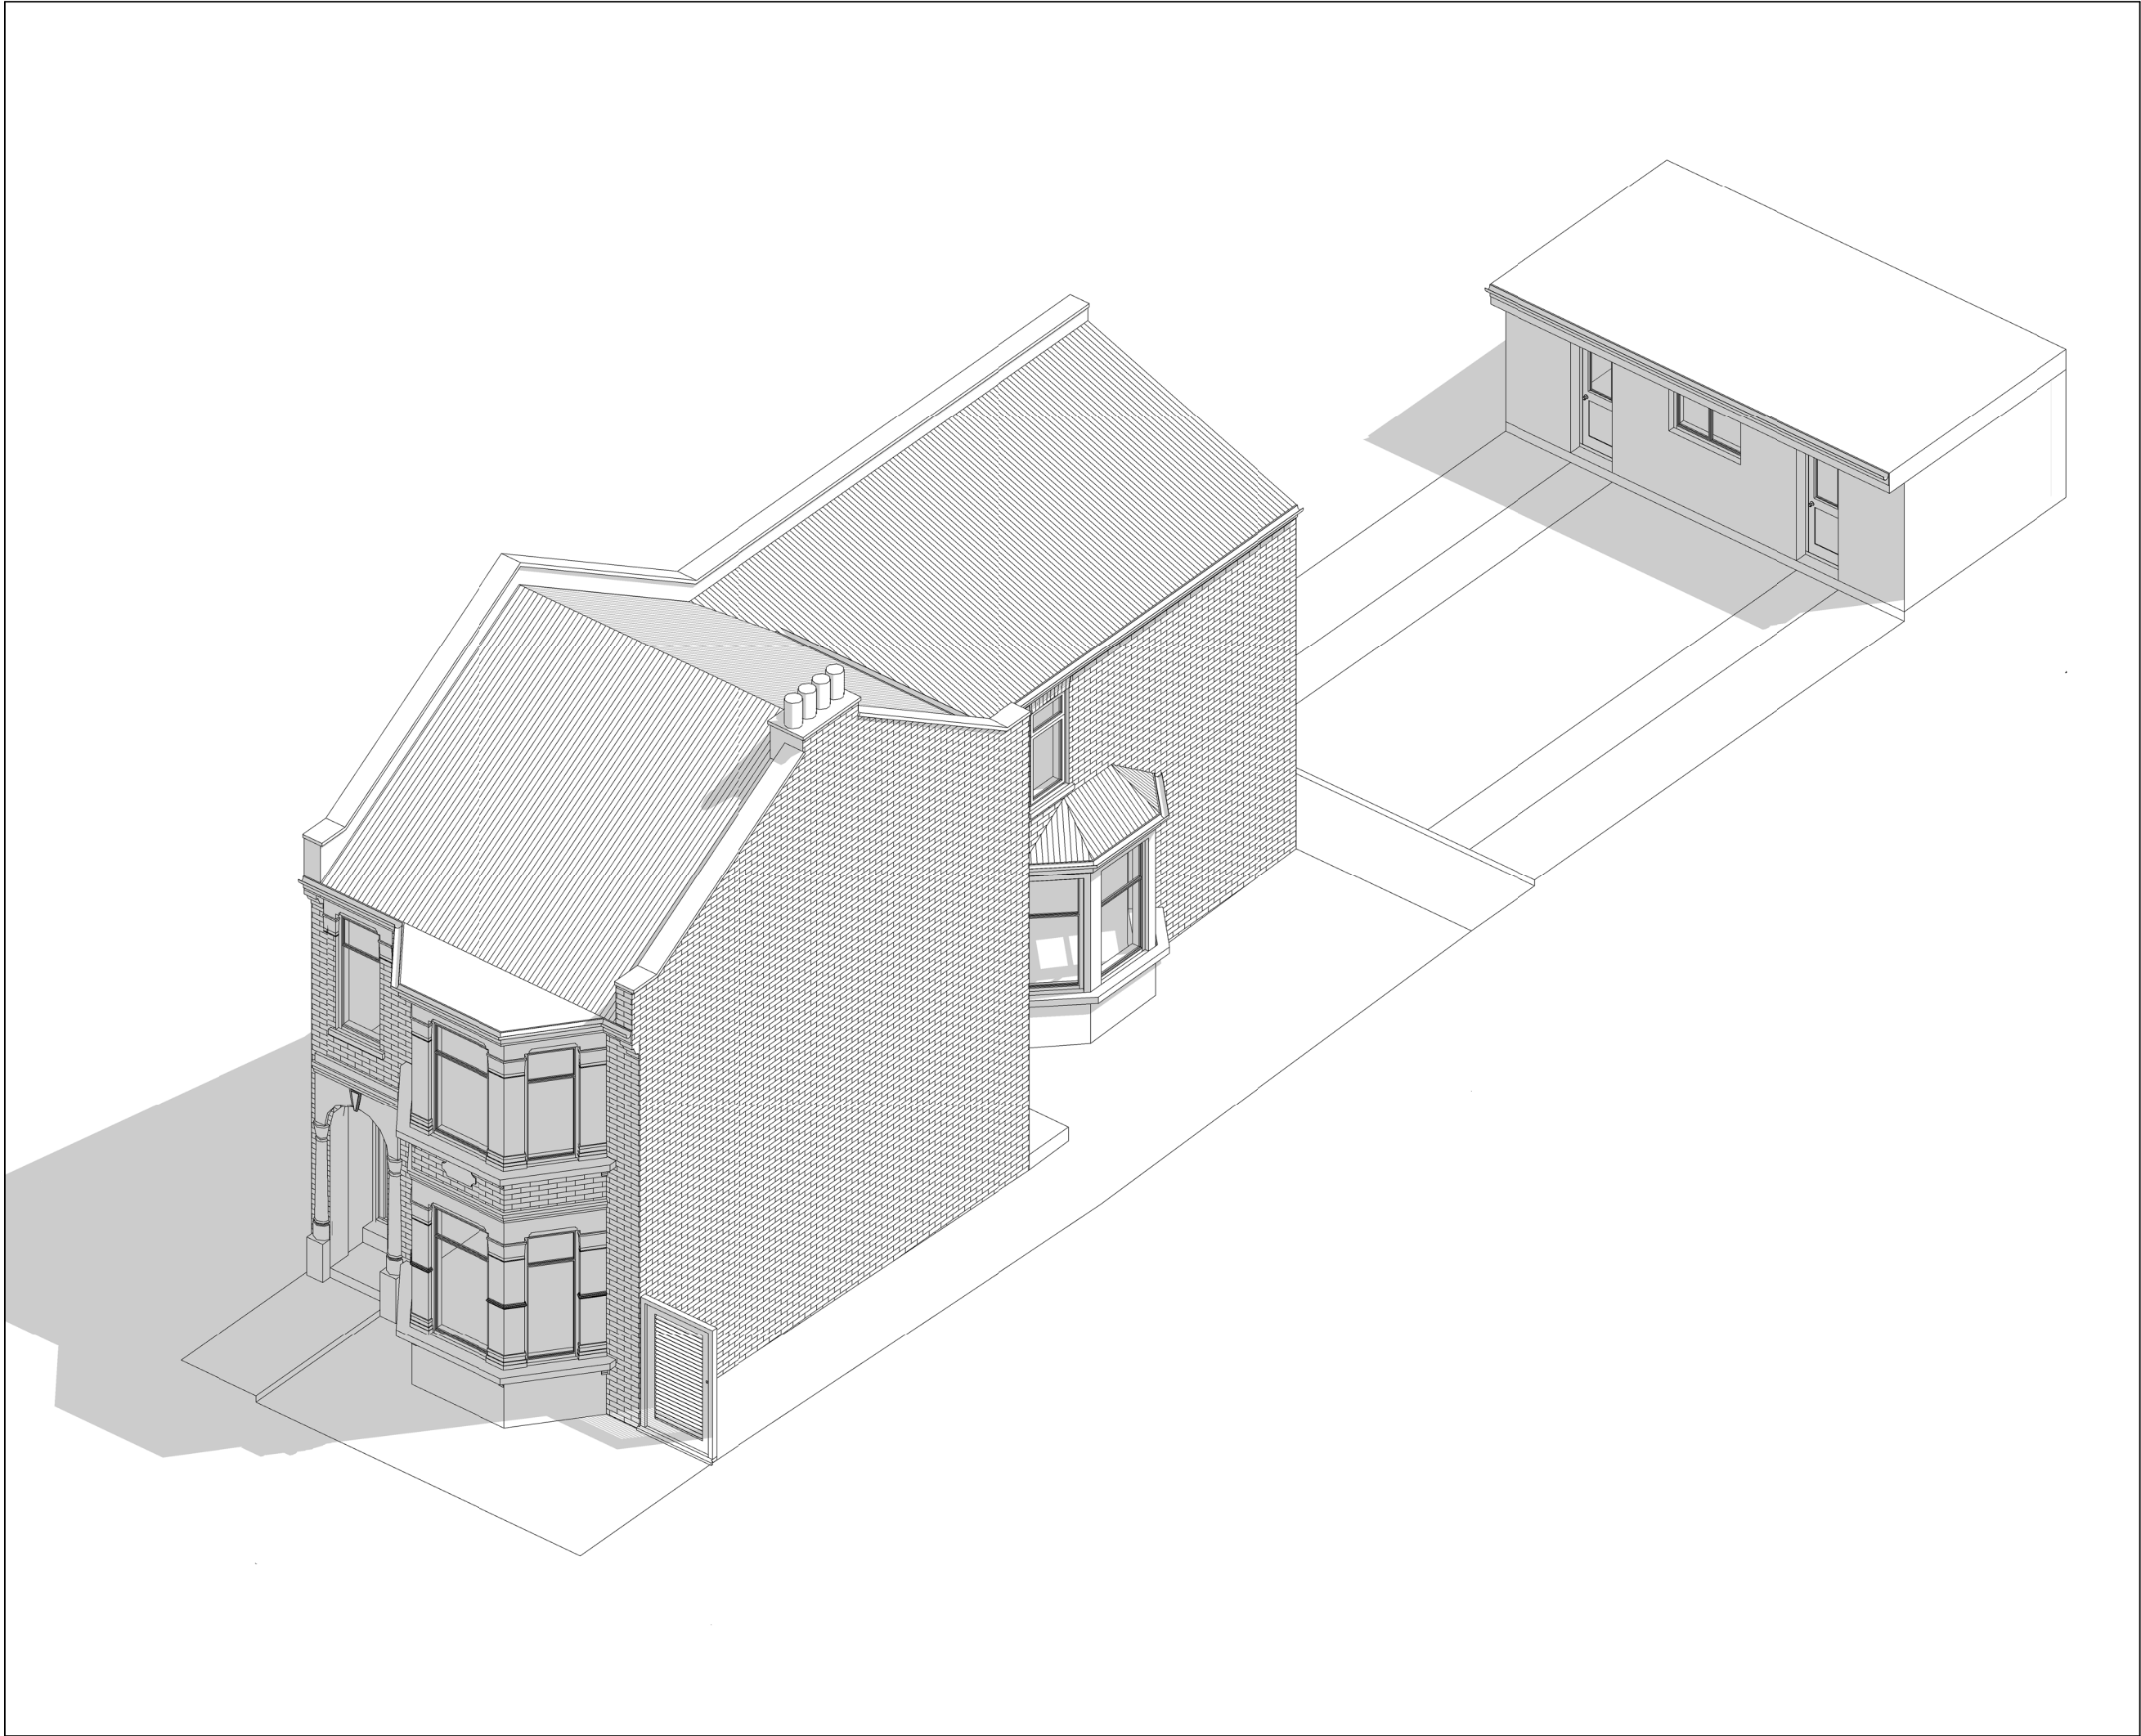

Written dimensions to be taken in preferences to scaled dimensions. The Contractor is responsible for checking all dimensions before work starts.

All work is to be carried out to the requirements, and to the satisfaction of the Local Authority.
These drawings are for planning purposes only

Any discrepancies to be brought to the attention of 4D Planning Consultants immediately.

Description

Rev	Date	Description	by	chk

4D PLANNING™
Chartered Town Planners & Architectural Technicians

Architecture | Town Planning

T: 0203 1500 183 www.GetMePlanning.com


www.GetMePlanning.com

Client
Mr Paul Missing

Project
97 Duckett Rd, Harringay
Ladder, London N4 1BL, UK

Title
EXISTING DRAWINGS
ISOMETRIC VIEW

Date:	07.09.2023	Rev:	
Scale:		REV A	19.10.2023
Drawing No.	4D -427A E 07		
Drawn by :	MAX		

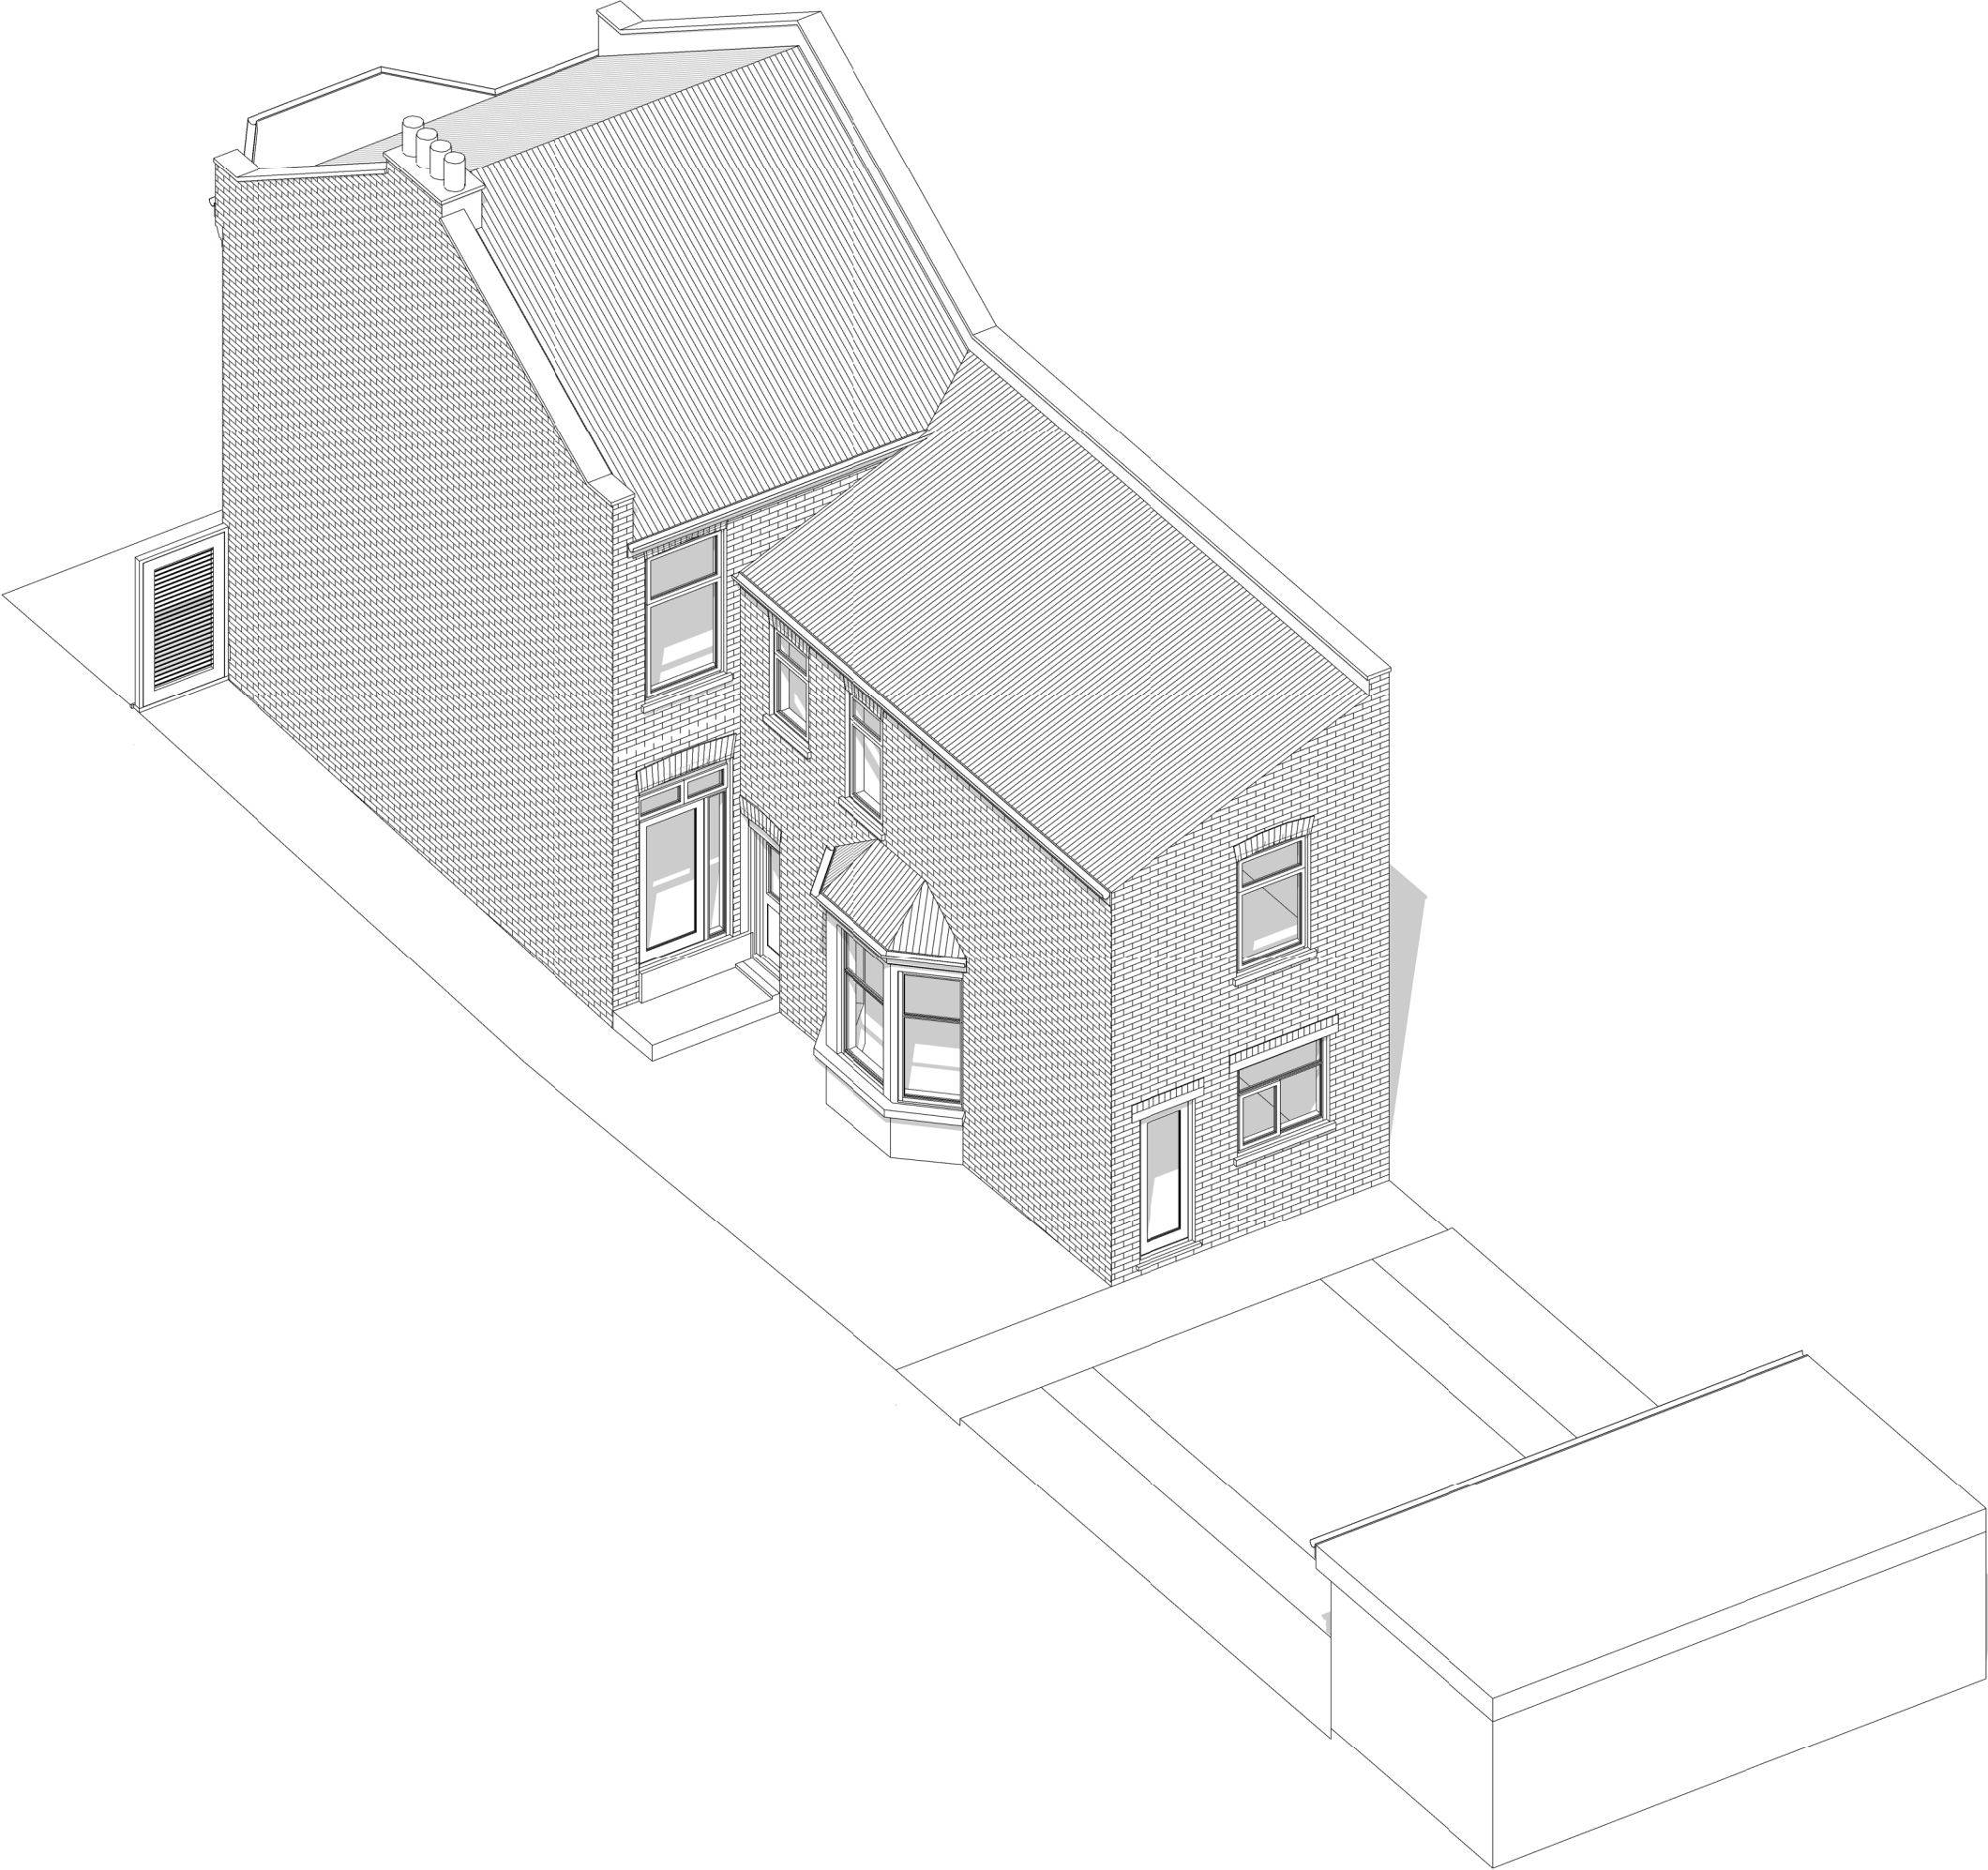

Written dimensions to be taken in preferences to scaled dimensions. The Contractor is responsible for checking all dimensions before work starts.

All work is to be carried out to the requirements, and to the satisfaction of the Local Authority.
These drawings are for planning purposes only

Any discrepancies to be brought to the attention of 4D Planning Consultants immediately.

Description

Rev	Date	Description	by	chk

4D PLANNING™
Chartered Town Planners & Architectural Technicians

Architecture | Town Planning

T: 0203 1500 183 www.GetMePlanning.com

www.GetMePlanning.com

Client
Mr Paul Missing

Project
97 Duckett Rd, Harringay
Ladder, London N4 1BL, UK

Title
EXISTING DRAWINGS
ISOMETRIC VIEW

Date: 07.09.2023

Scale:

Drawing No.4D -427A **E 08**

Drawn by : MAX

Rev:

REV A
19.10.2023

