
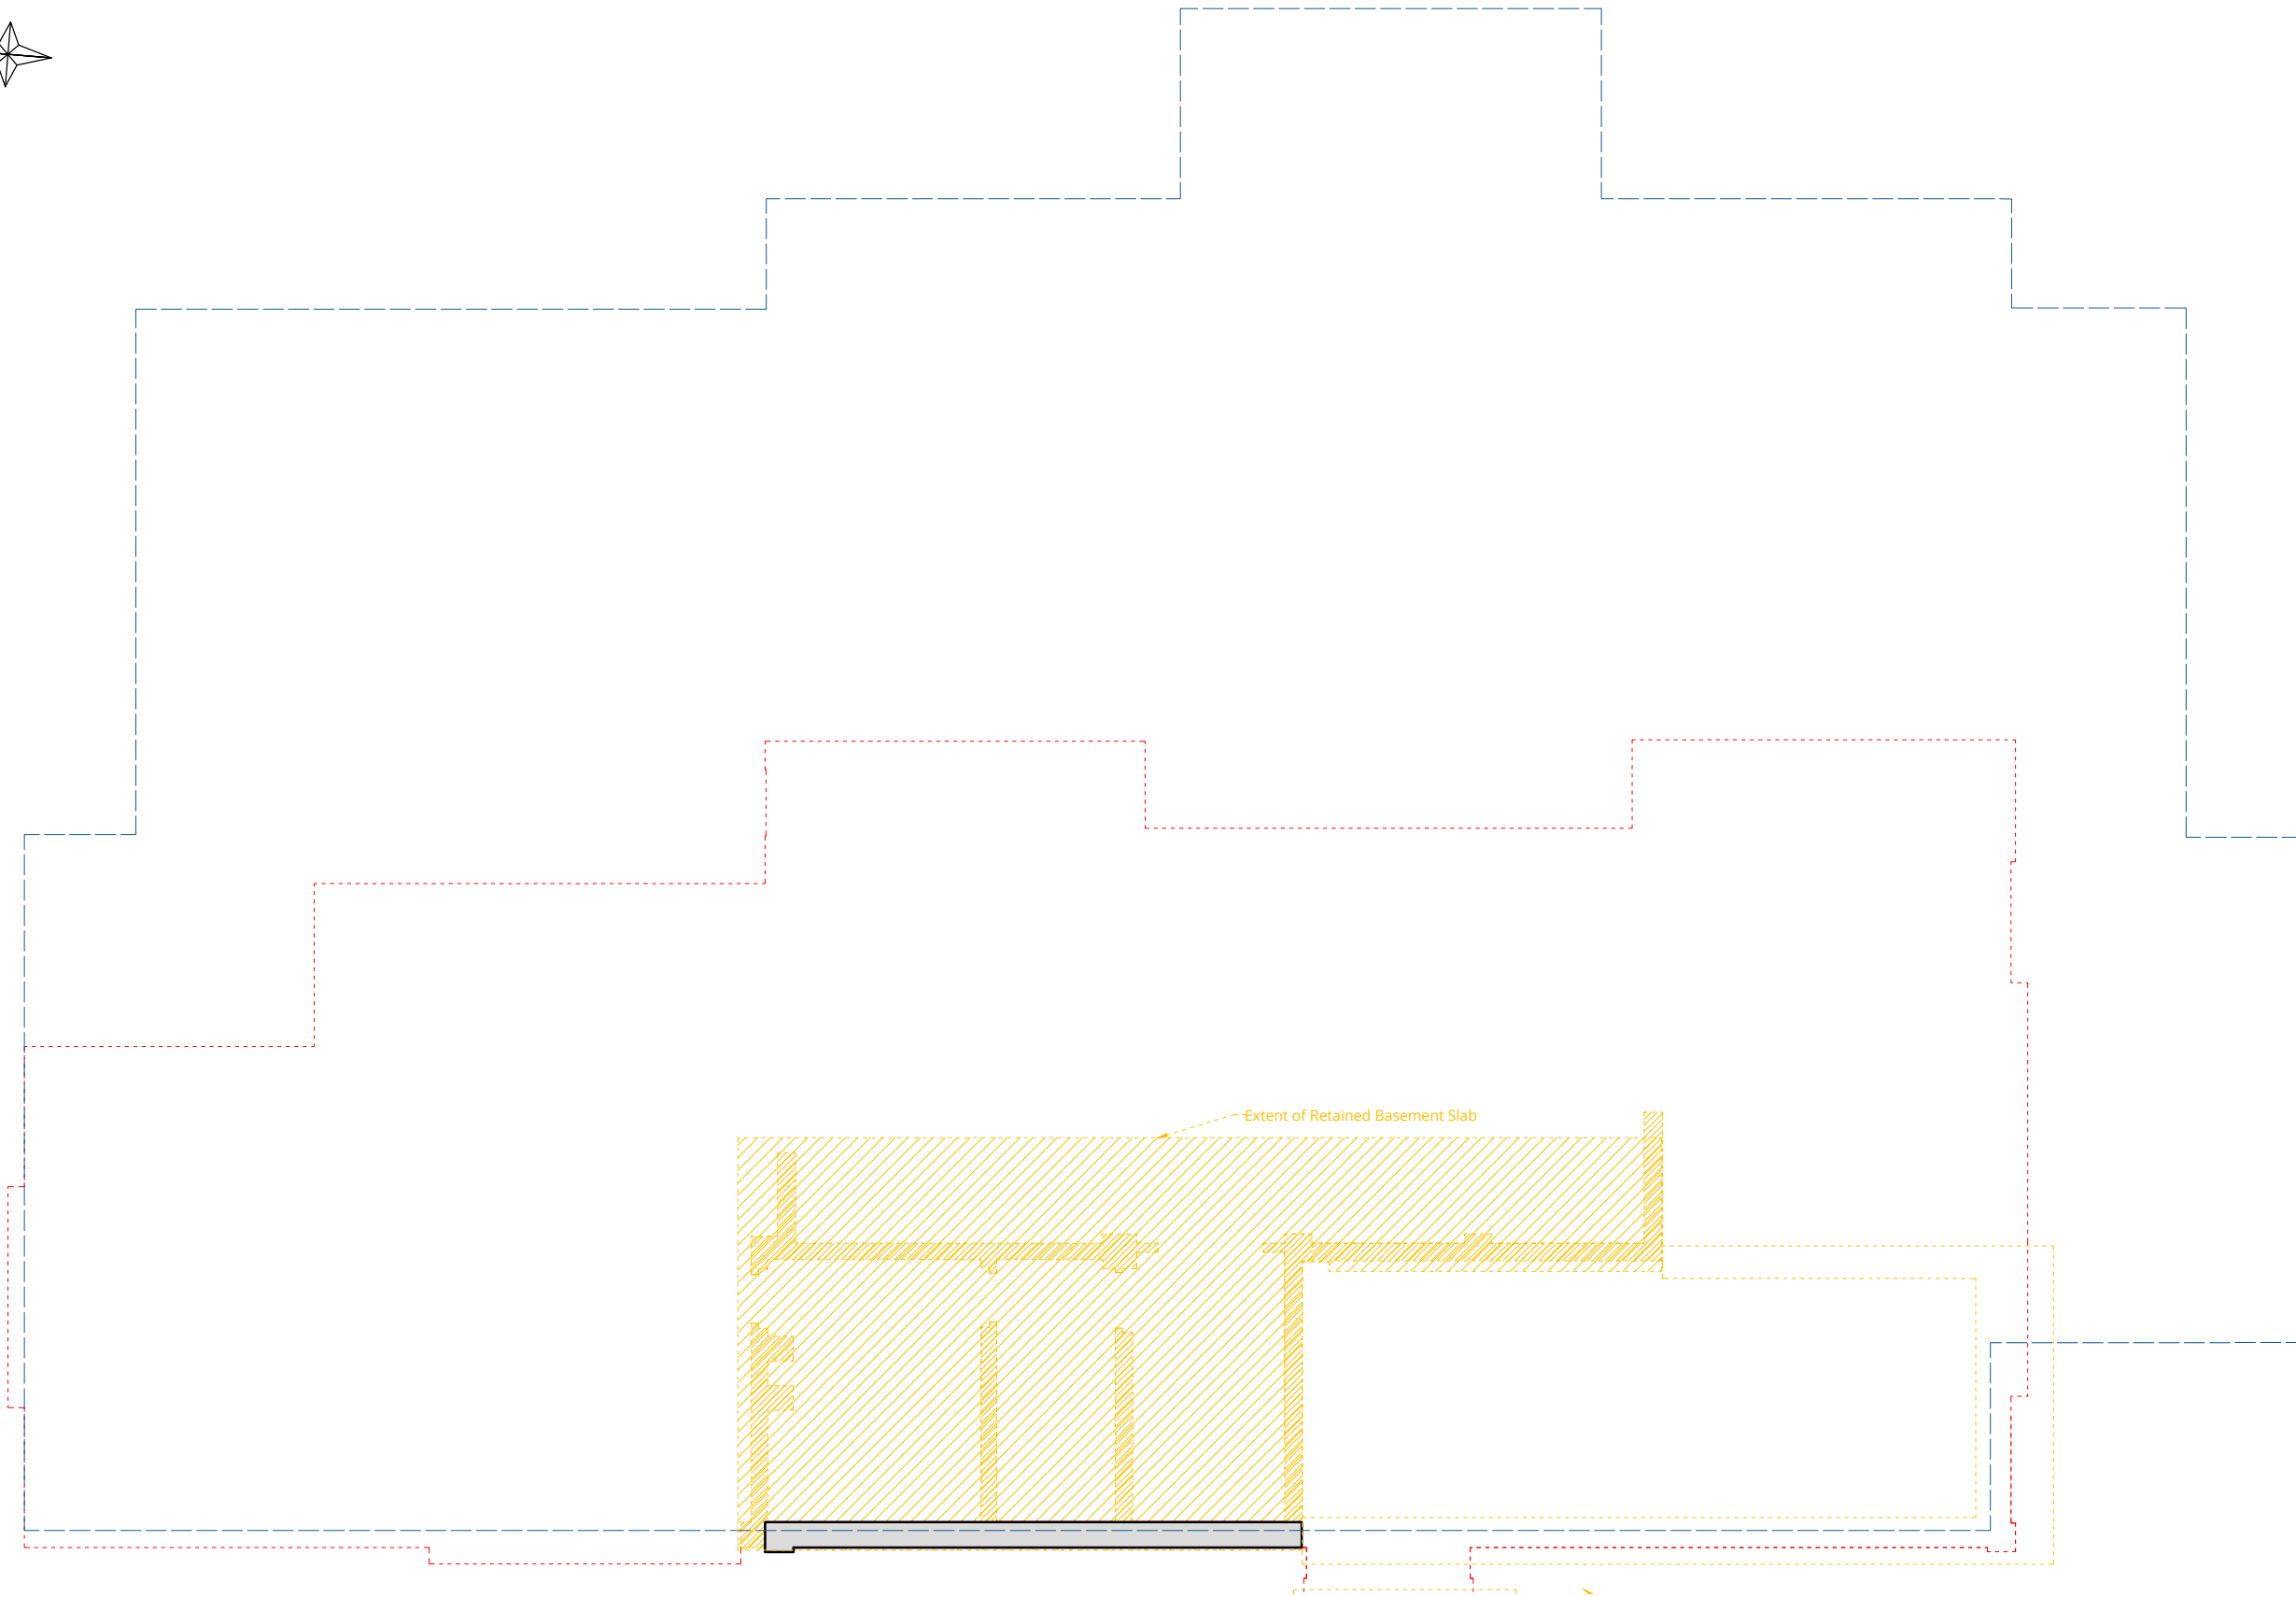


 

London 16 Lambton Place Notting Hill
London W11 2SH T +44 (0)20 7229 3125
Oxford Chandos Yard 83 Bicester Road
Long Crendon HP18 9EE T +44 (0)1844 203310
W www.wolffarchitects.co.uk E info@wolffarchitects.co.uk

This drawing is protected under Copyright and at no time should any portion be reproduced or copied without the permission of the Architect (Design Copyright Act 1968)
It must not be used for purposes other than that for which it is provided. It is supplied without liability for any errors or omissions. All dimensions to be checked on site.

Rev.	Description	Date
0	First issue.	20.03.18
A	Updated Planning drawings	12.05.22
B	Updated Planning drawings	01.12.22
C	Updated Planning drawings	07.02.23

Rev.	Description	Date

Rev.	Description	Date

Status
PLANNING

Project Title 'Guildens', Courtenay Avenue 16 London, N6 4LP			
Drawing Title Existing Lower Ground Floor Plan			
Drawn by IPS	Checked by DU	Scale 100 @ A3	Project No. Work Stage Dwg. No. Rev. 1802 - PL - 101 - C





A horizontal scale bar with a vertical line at the left end labeled '0' and a vertical line at the right end labeled '5m'. Below the bar, there are tick marks and labels for 1, 2, 3, and 4 meters.



Rev.	Description	Date

Status
PLANNING

Drawn by	Checked by	Scale	Project No.	Work Stage	Dwg. No.	Rev.
IPS	DU	100 @ A3	1802	PL	102	C

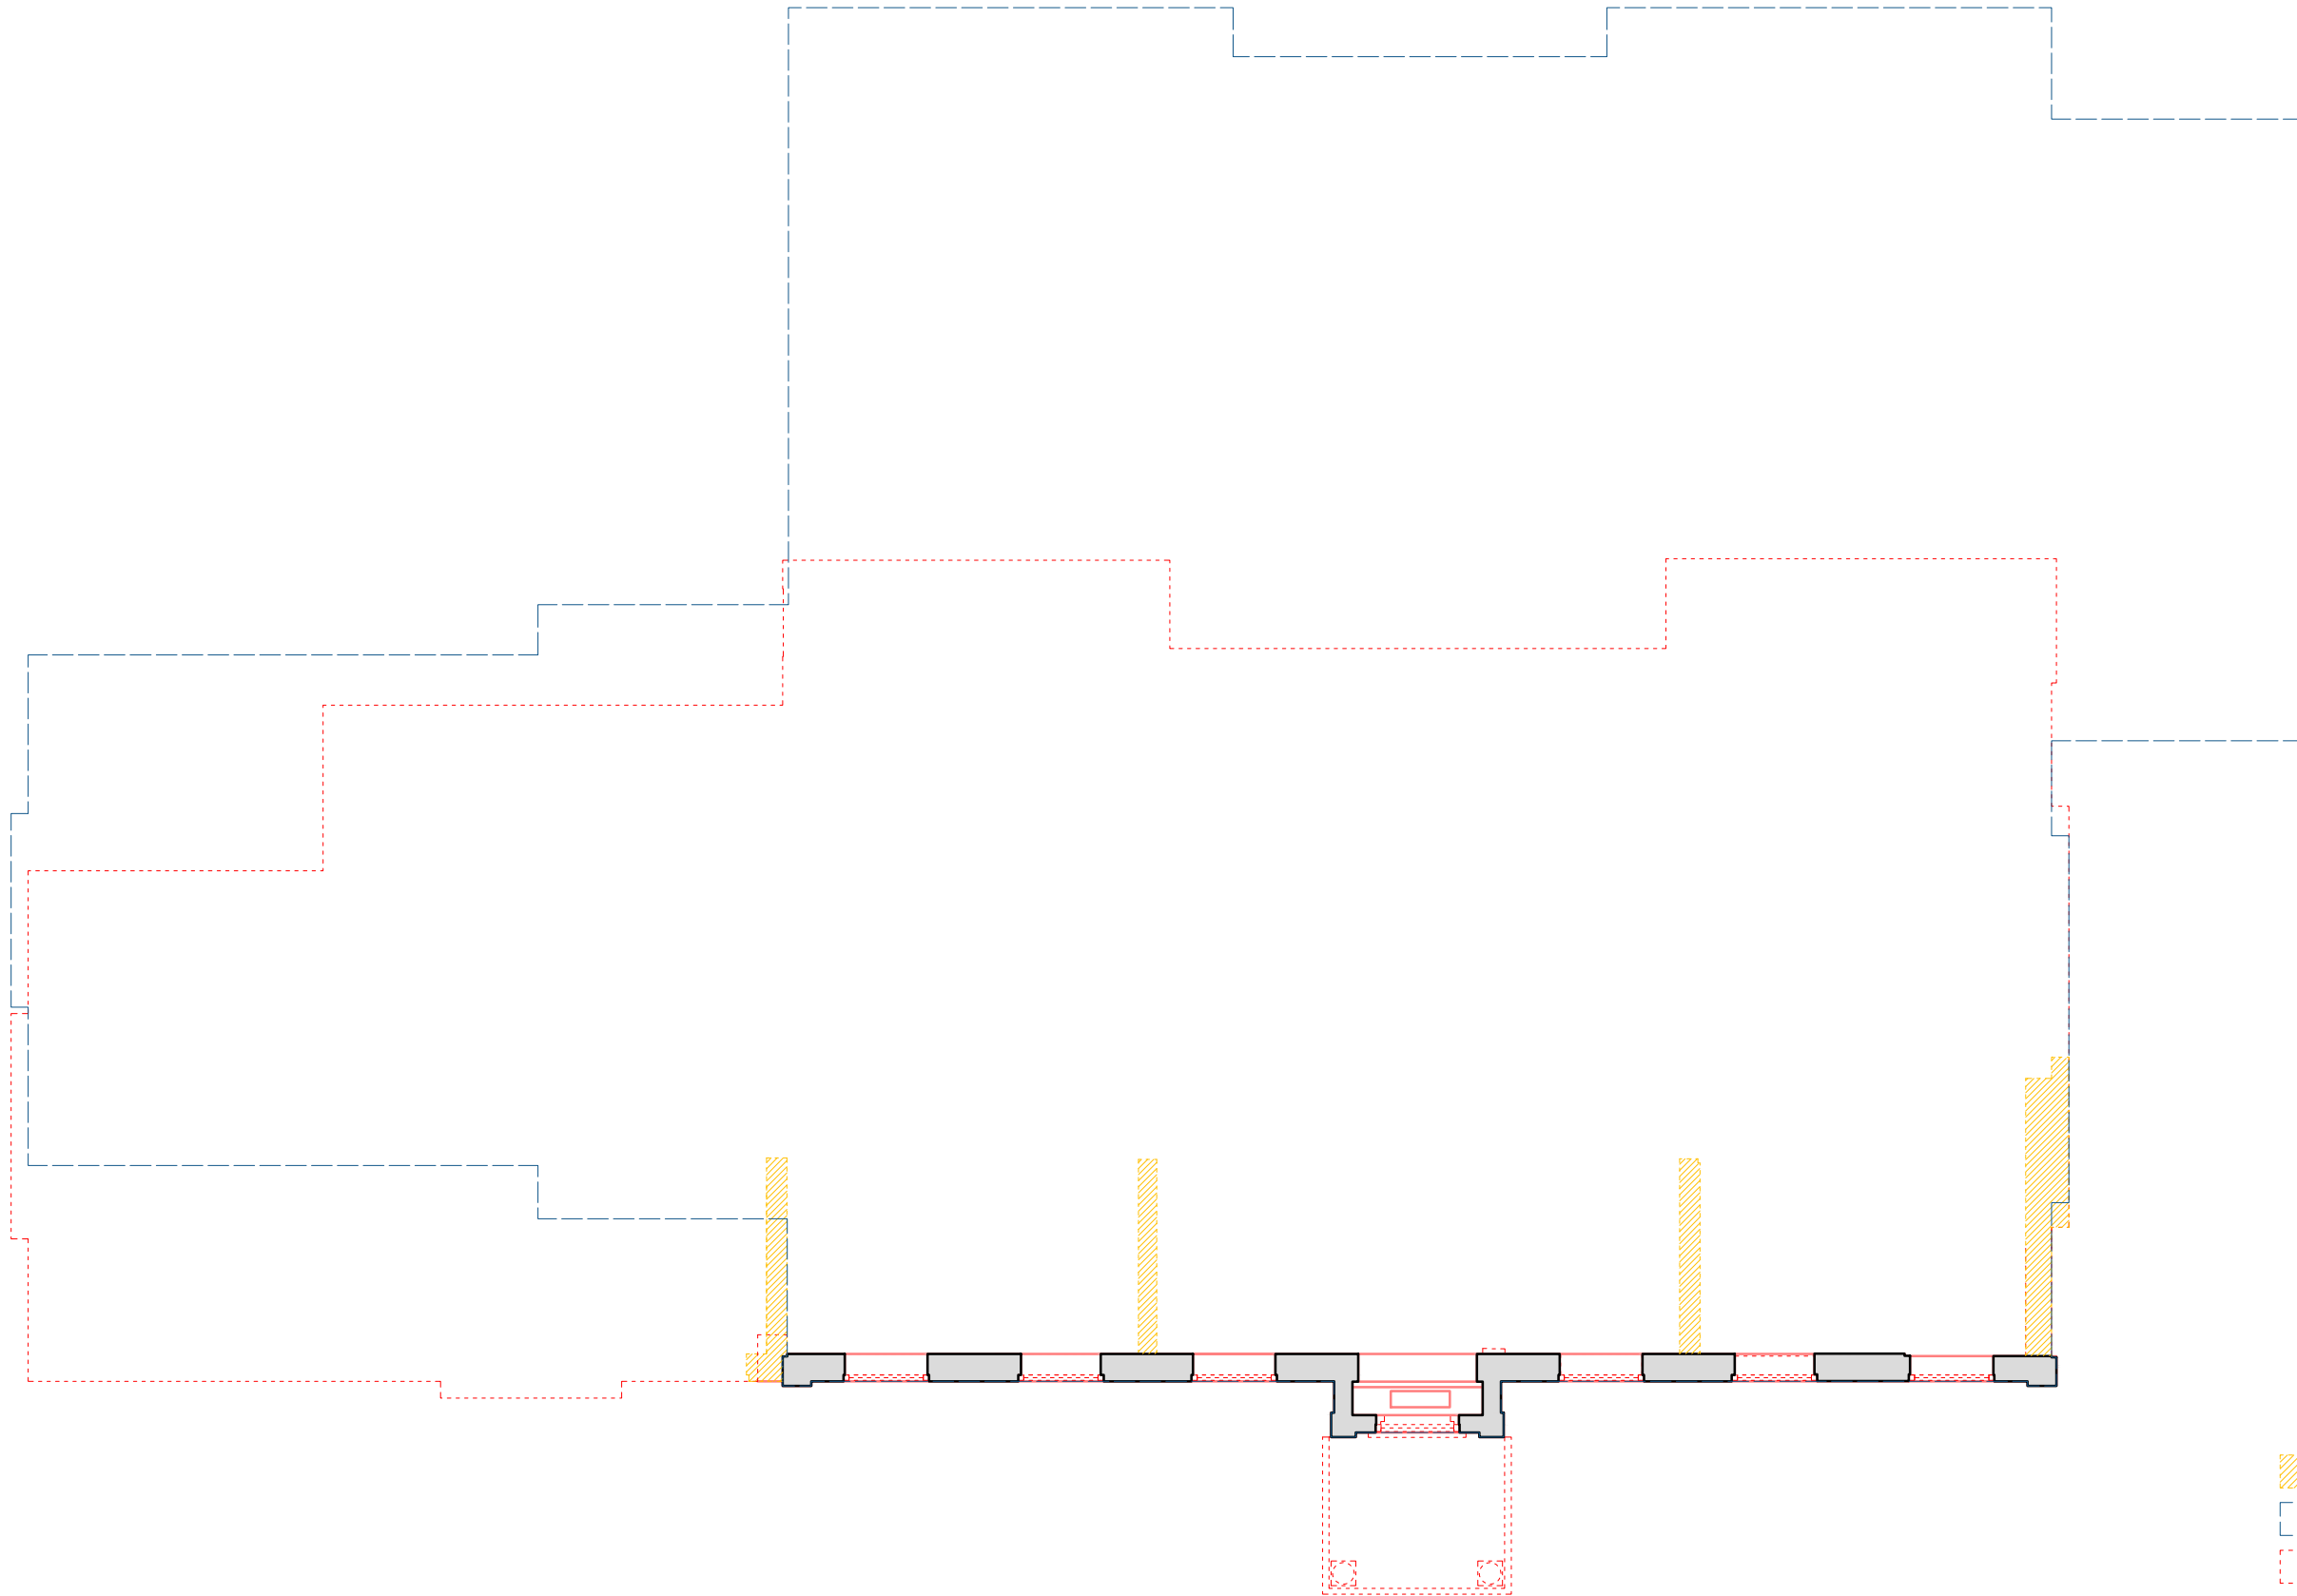 

-  Second Phase- demolition
-  Consented scheme outline.
Ref number :HGY/2022/2162
-  Outline of original house extent
-  Existing



London 16 Lambton Place Notting Hill
London W11 2SH T +44 (0)20 7229 3125
Oxford Chandos Yard 83 Bicester Road
Long Crendon HP18 9EE T +44 (0)1844 203310
W www.wolffarchitects.co.uk E info@wolffarchitects.co.uk

This drawing is protected under Copyright and at no time should any portion be reproduced or copied without the permission of the Architect (Design Copyright Act 1968)
It must not be used for purposes other than that for which it is provided. It is supplied without liability for any errors or omissions. All dimensions to be checked on site.

Rev.	Description	Date
0	First issue.	20.03.18
A	Updated Planning drawings	12.05.22
B	Updated Planning drawings	01.12.22
C	Updated Planning drawings	07.02.23



Rev.	Description	Date

Rev.	Description	Date


Status
PLANNING

Project Title 'Guildens', Courtenay Avenue 16 London, N6 4LP			
Drawing Title Existing First Floor Plan			
Drawn by IPS	Checked by DU	Scale 100 @ A3	Project No. Work Stage Dwg. No. Rev. 1802 - PL - 103 - C



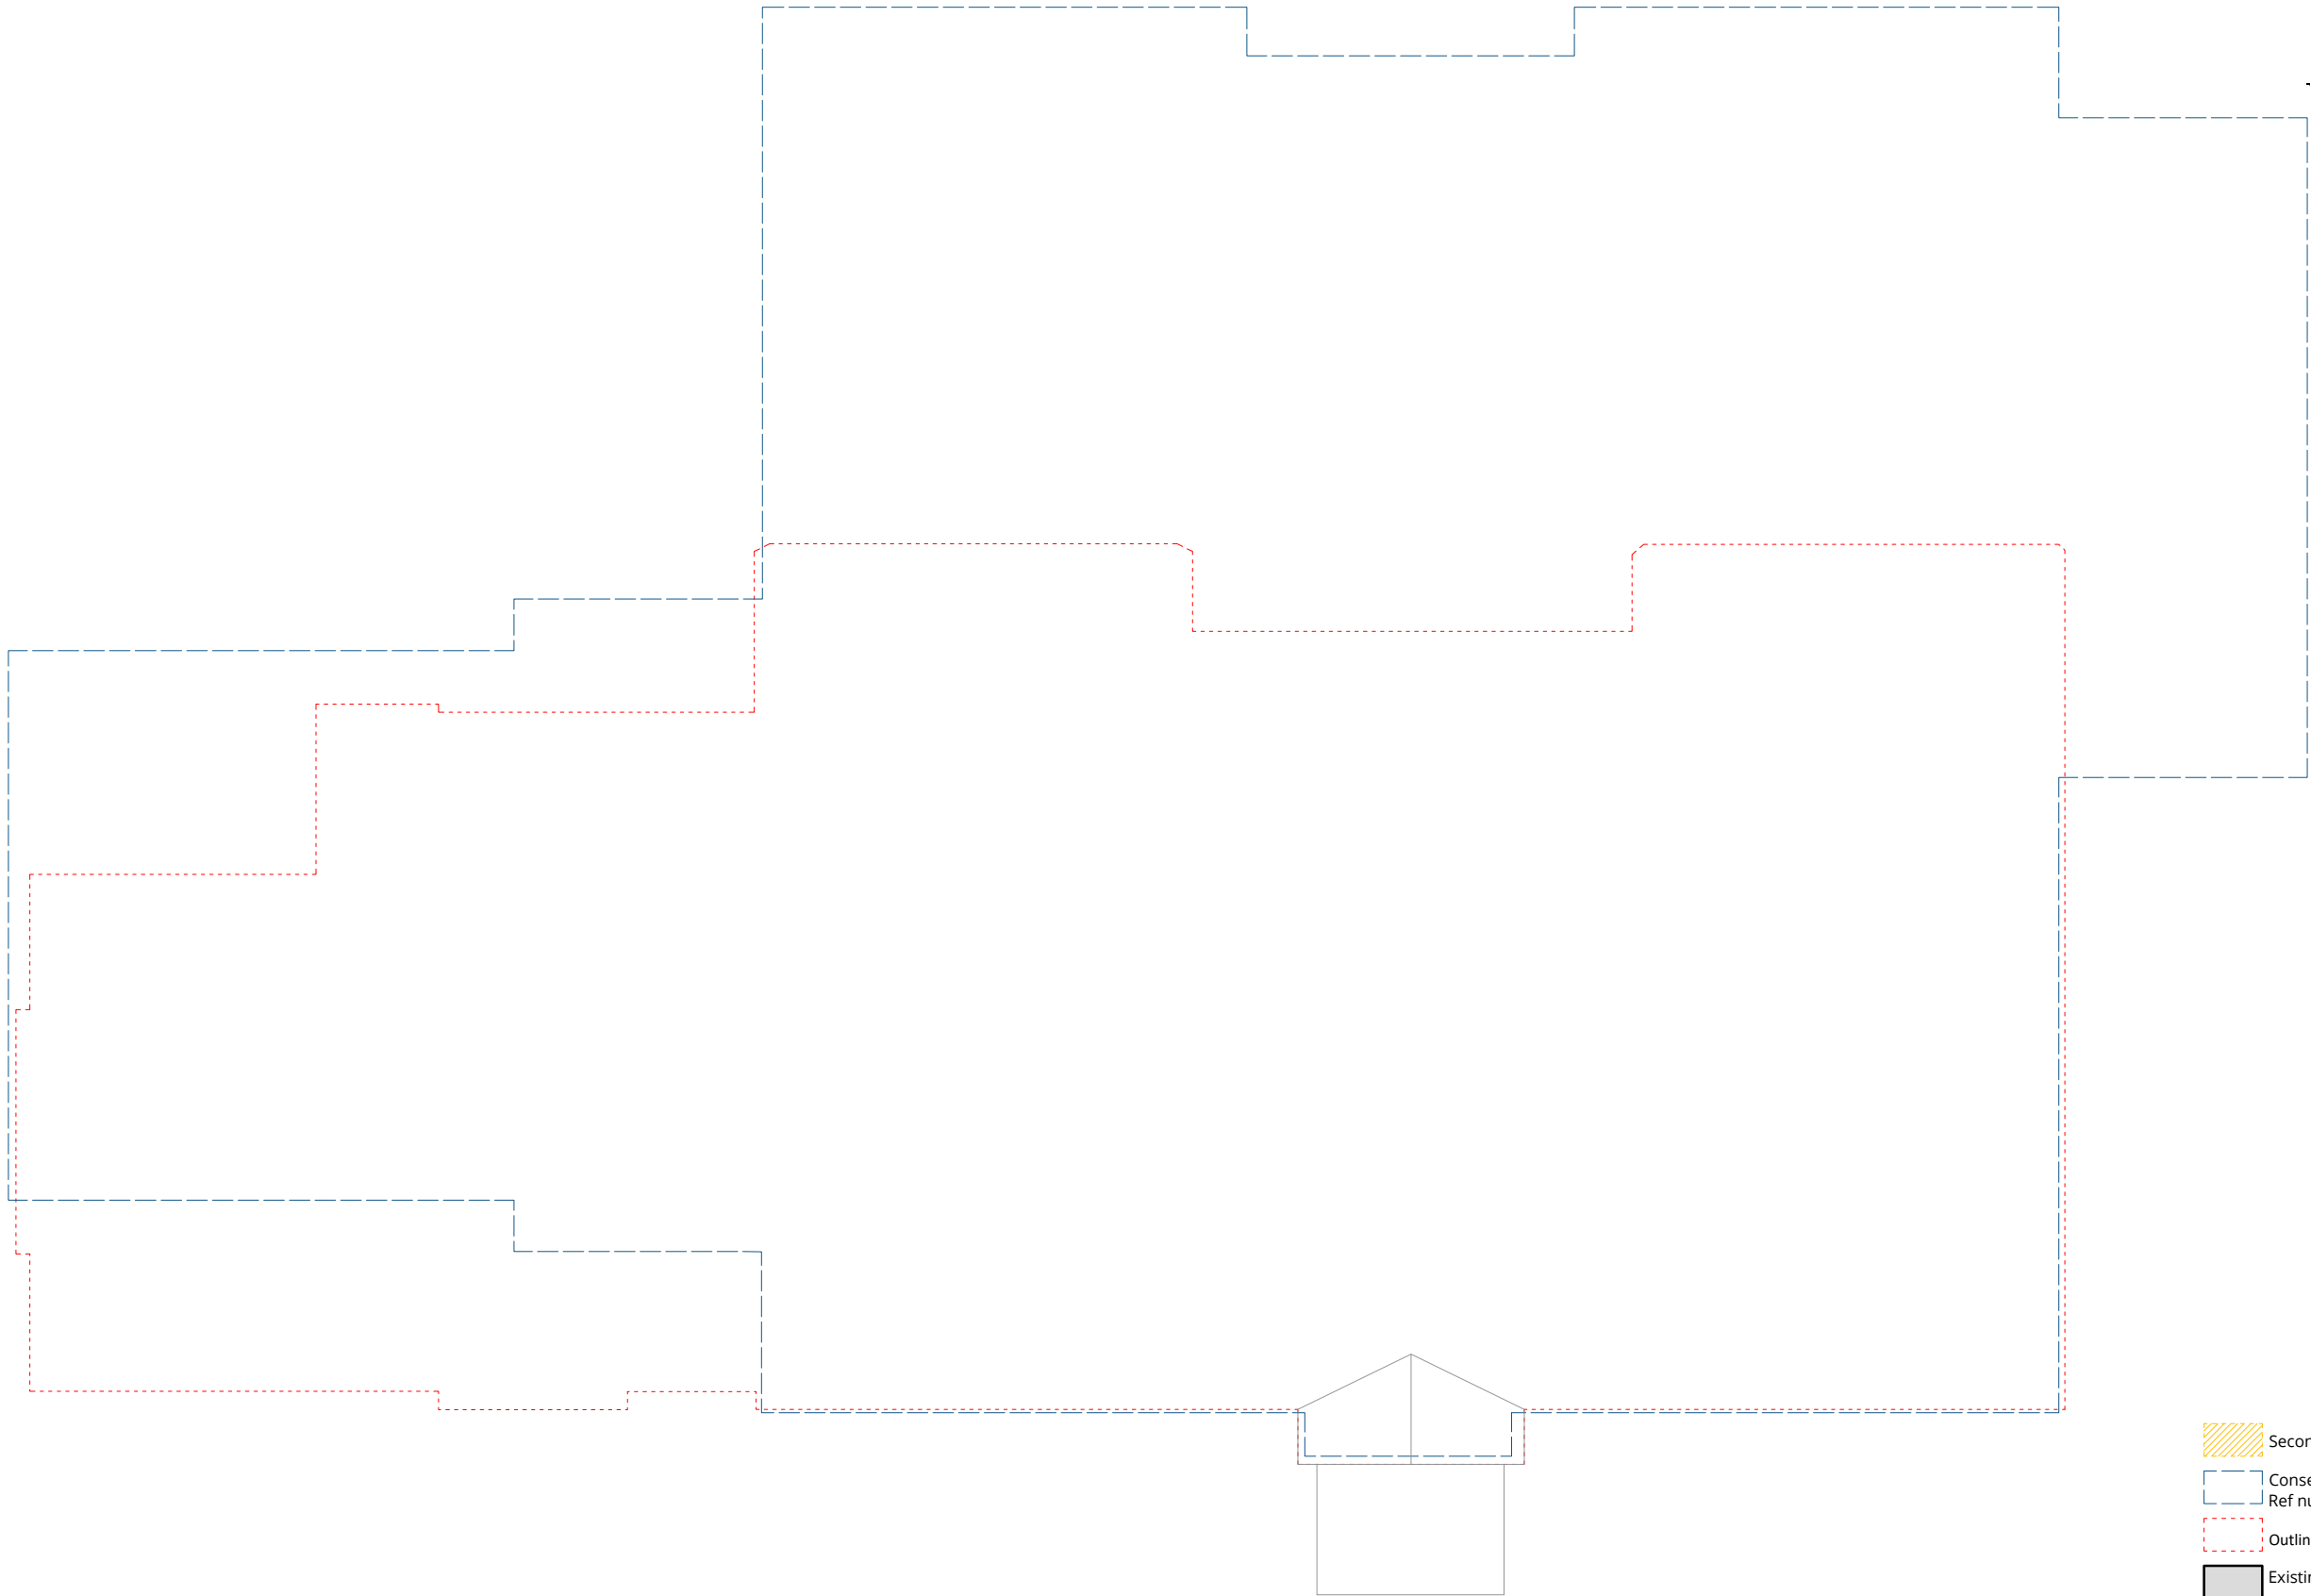 

-  Second Phase- demolition
-  Consented scheme outline.
Ref number :HGY/2022/2162
-  Outline of original house extent
-  Existing

 

London 16 Lambton Place Notting Hill
London W11 2SH T +44 (0)20 7229 3125
Oxford Chandos Yard 83 Bicester Road
Long Crendon HP18 9EE T +44 (0)1844 203310
W www.wolffarchitects.co.uk E info@wolffarchitects.co.uk

This drawing is protected under Copyright and at no time should any portion be reproduced or copied without the permission of the Architect (Design Copyright Act 1968)
It must not be used for purposes other than that for which it is provided. It is supplied without liability for any errors or omissions. All dimensions to be checked on site.


Rev.	Description	Date
0	First issue.	20.03.18
A	Updated Planning drawings	12.05.22
B	Updated Planning drawings	01.12.22
C	Updated Planning drawings	07.02.23

Rev.	Description	Date

Rev.	Description	Date

Status PLANNING	Project Title 'Guildens', Courtenay Avenue 16 London, N6 4LP						
	Drawing Title Existing Roof Plan						
	Drawn by	Checked by	Scale	Project No.	Work Stage	Dwg. No.	Rev.
	IPS	DU	100 @ A3	1802	PL	104	C



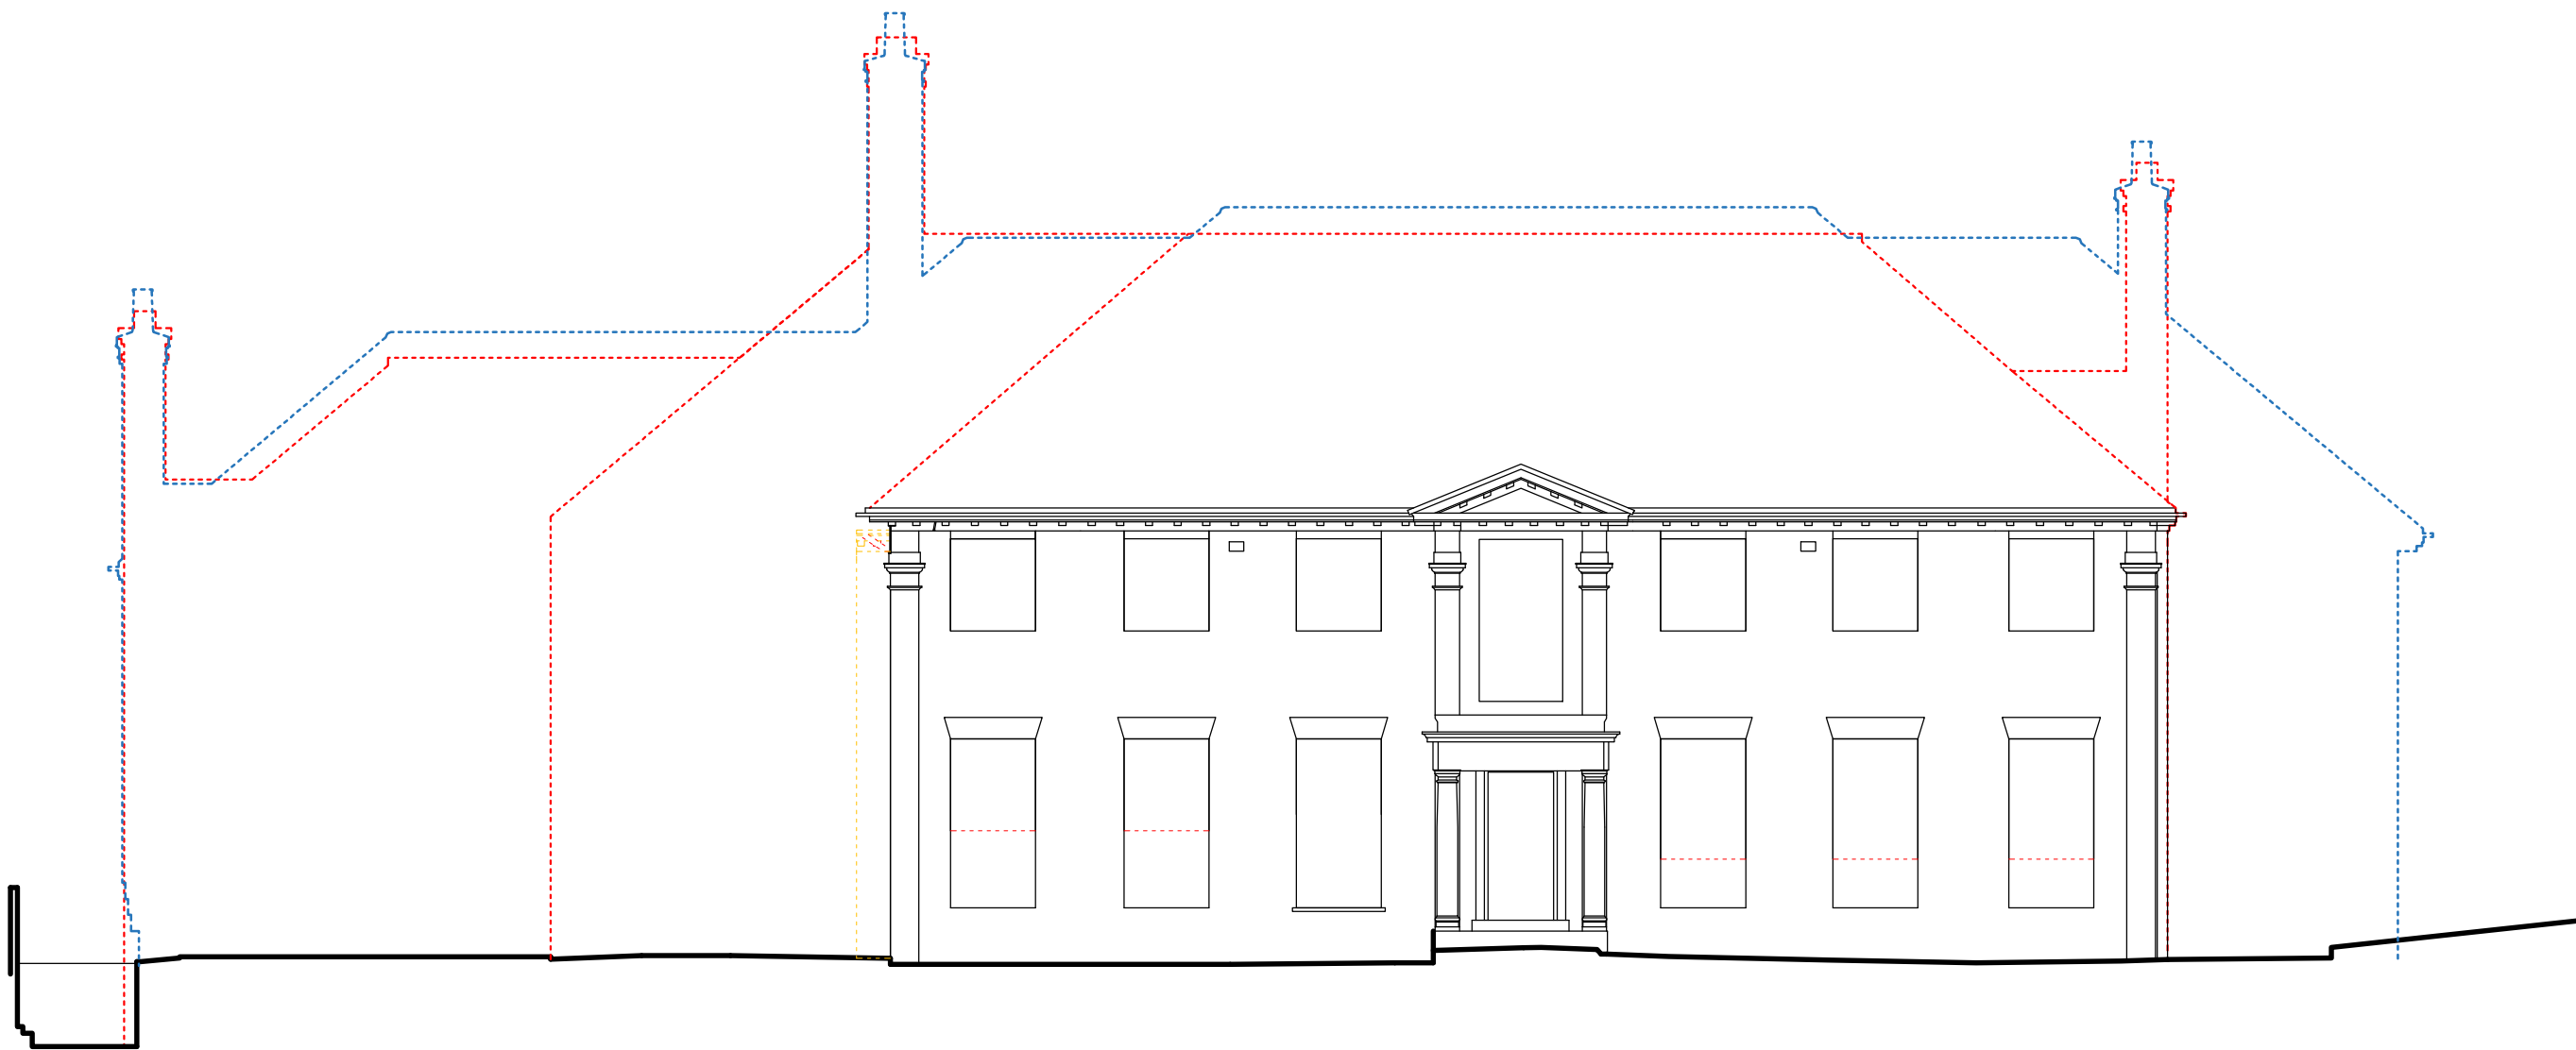

- Second Phase- demolition
- Consented scheme outline.
Ref number :HGY/2022/2162
- Outline of original house extent
- Existing



London 16 Lambton Place Notting Hill
London W11 2SH T +44 (0)20 7229 3125
Oxford Chandos Yard 83 Bicester Road
Long Crendon HP18 9EE T +44 (0)1844 203310
W www.wolffarchitects.co.uk E info@wolffarchitects.co.uk

This drawing is protected under Copyright and at no time should any portion be reproduced or copied without the permission of the Architect (Design Copyright Act 1968)
It must not be used for purposes other than that for which it is provided. It is supplied without liability for any errors or omissions. All dimensions to be checked on site.


Rev.	Description	Date
0	First issue.	20.03.18
A	Updated Planning drawings	12.05.22
B	Updated Planning drawings	07.02.23

Rev.	Description	Date


Rev.	Description	Date

Status PLANNING	Project Title 'Guildens', Courtenay Avenue 16 London, N6 4LP						
	Drawing Title Existing Front Elevation						
	Drawn by IPS	Checked by DU	Scale 100 @ A3	Project No. 1802	Work Stage PL	Dwg. No. 110	Rev. B



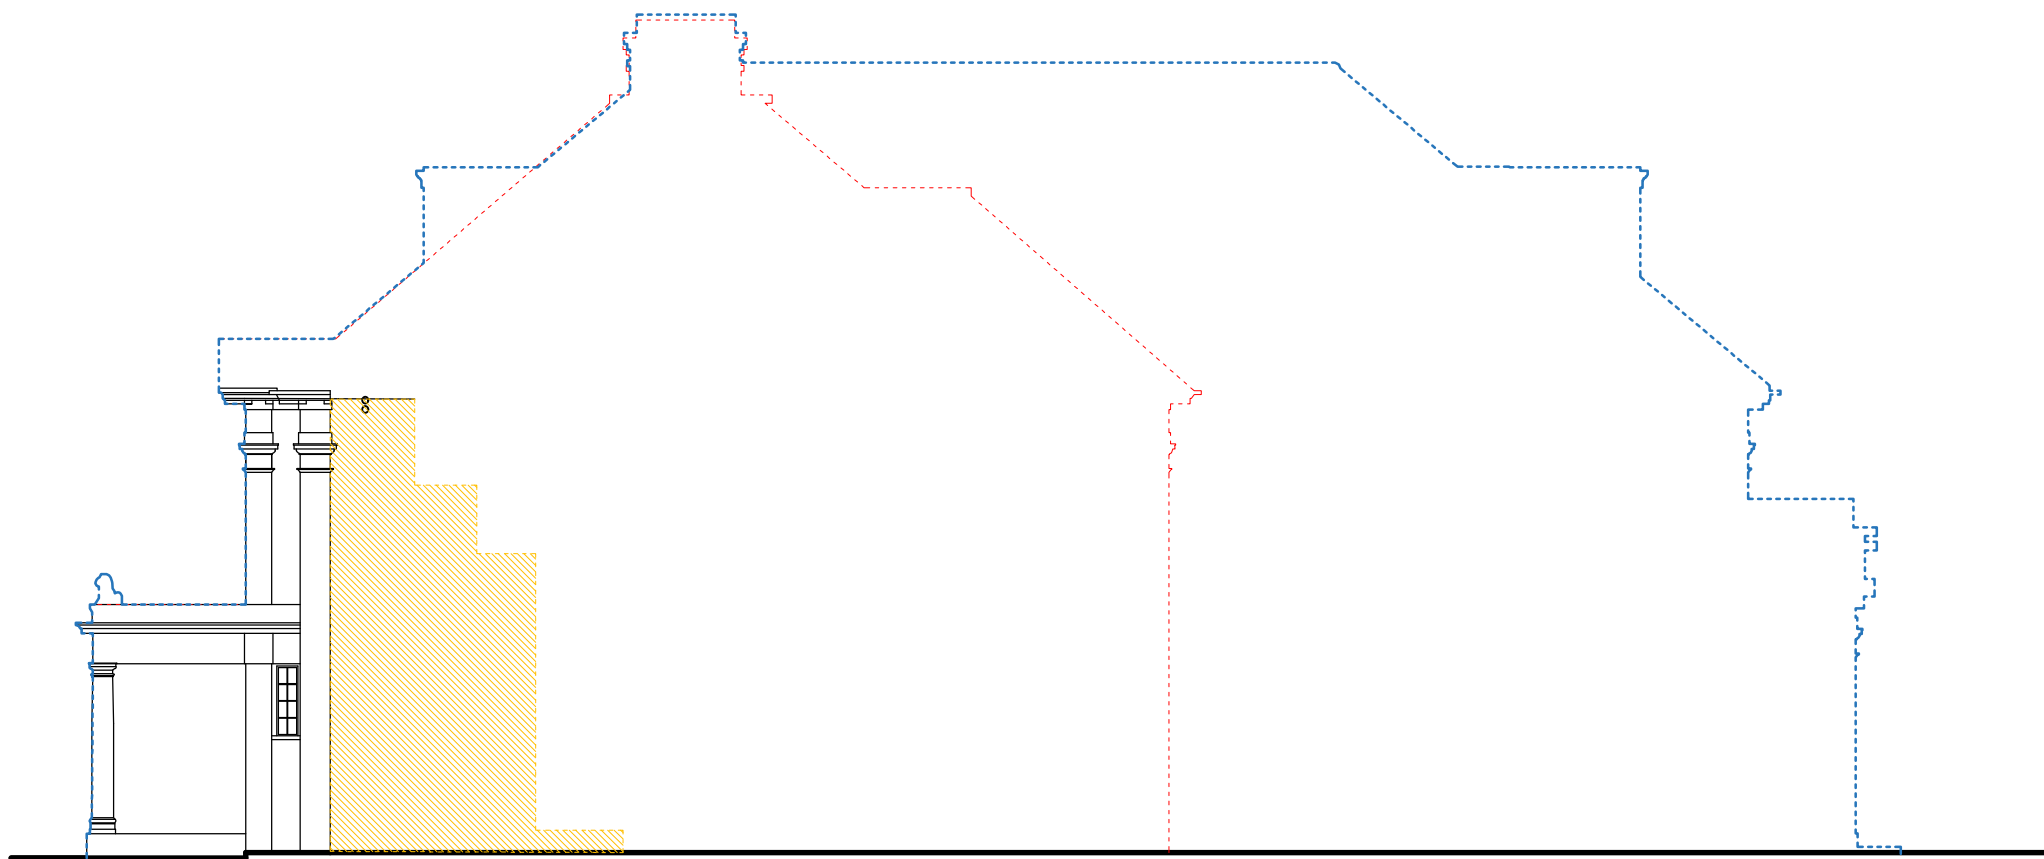

-  Second Phase- demolition
-  Consented scheme outline.
Ref number :HGY/2022/2162
-  Outline of original house extent
-  Existing

 

Rev.	Description	Date
0	First issue.	20.03.18
A	Updated Planning drawings	12.05.22
B	Updated Planning drawings	07.02.23

Rev.	Description	Date

Rev.	Description	Date

