
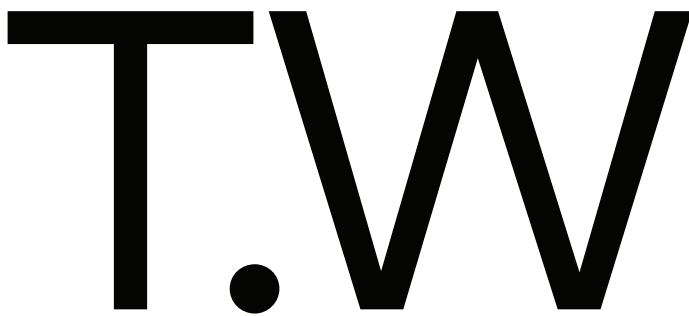


| Key:                          |                     |                          |                        |                  |
|-------------------------------|---------------------|--------------------------|------------------------|------------------|
| 01 Sinusoidal Metal Cladding  | 07 Downpipes        | 13 Roller Shutters       | 19 Walkway Flooring    | 25 Bike Store    |
| 02 Trapezoidal Metal Cladding | 08 Operable Windows | 14 Polycarbonate Windows | 20 Balustrades         | 26 Plant Louvres |
| 03 Fibre Cement Cladding      | 09 Fixed Windows    | 15 Solid Doors           | 21 External Staircases |                  |
| 04 Opening Reveals            | 10 Glazed Doors     | 16 Roof Cladding         | 22 L/R Structure       |                  |
| 05 Flashings                  | 11 Curtain Walling  | 17 Rooflight Cladding    | 23 Lift Cladding       |                  |
| 06 Hoppers                    | 12 Roof Clerestory  | 18 Roof Flashings        | 24 Lift Lantern        |                  |

Key Plan:

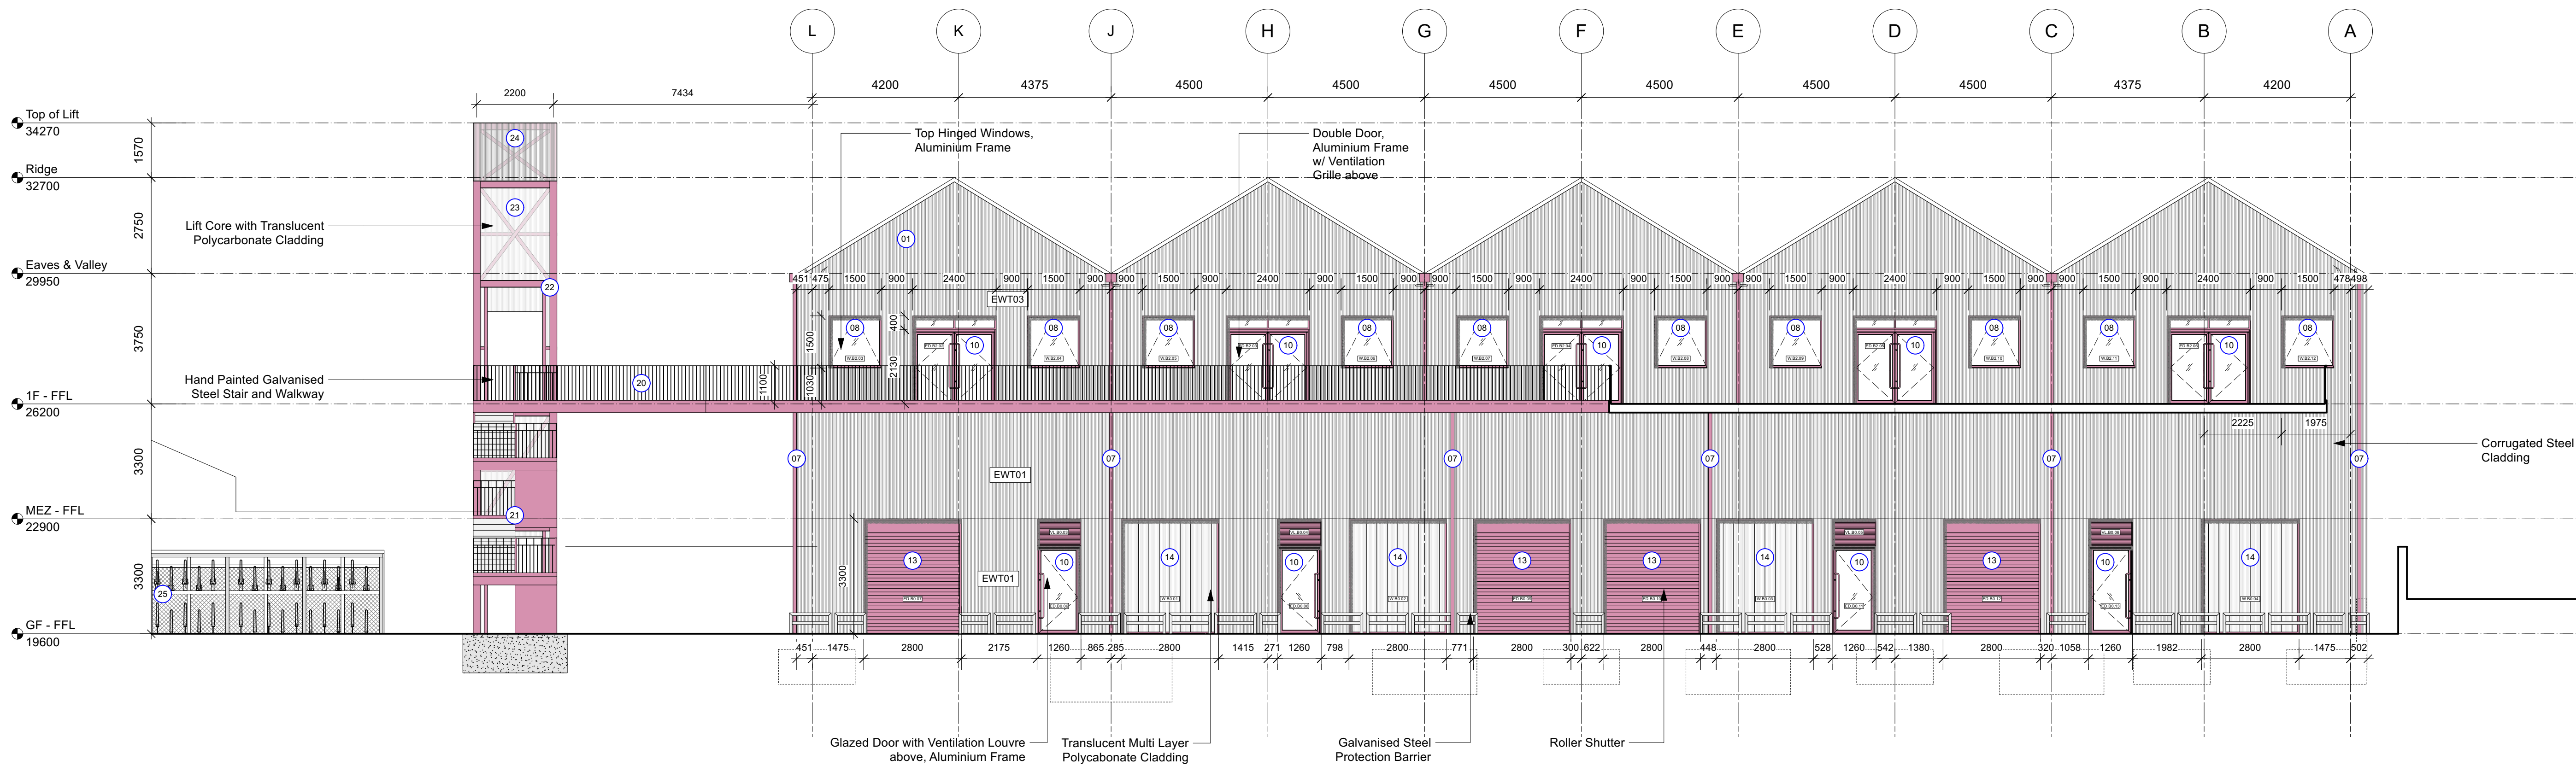


TurnerWorks  
Block D, Echo Building  
Hackney Bridge  
London E15 2SJ  
020 3846 1890  
hello@turner.works

| Revision History |          |                                 |
|------------------|----------|---------------------------------|
| Rev              | Date     | Description                     |
| P1               | 27.10.23 | Issued for Condition 5 Sign Off |

**Notes**  
No dimensions are to be scaled from this drawing. The contractor/manufacturer is responsible for checking all dimensions and querying any discrepancies.  
Copyright Turner.Works.  
Copyright is reserved by them and the drawing is issued on condition that it is not copied, reproduced, retained or disclosed to any unauthorised person, either wholly or in part, without written consent.

Orientation & Scale

 

|               |                                     |          |                          |        |          |
|---------------|-------------------------------------|----------|--------------------------|--------|----------|
| Project       | 21FLO<br>Florentia Clothing Village | Drawn by | CS                       | Date   | 27.10.23 |
| Drawing Title | Proposed West Elevation<br>Block B  | Scale    | 1:100 @ A1<br>1:200 @ A3 |        |          |
| Drawing No.   | B-06-210                            | Rev.     | P1                       | Status | Planning |