



Serial number: 142236
© Crown copyright and database right 2018
Ordnance Survey licence 100048957
Reproduction in whole or in part is prohibited
without the prior permission of Ordnance Survey

PROPOSED SITE PLAN
1:1250

KEY

LINE OF BOUNDARY	
EXISTING PROPERTY	
PROPOSED EXTENSION	
LINE OF EXISTING BUILDING	
NEIGHBOURING PROPERTIES	

PROPOSED BLOCK ELEVATION - MUSWELL AVENUE
1:200



PROPOSED BLOCK PLAN
1:200

PLANNING

Notes:
Do not scale from this drawing
All dimensions to be checked on site

SCALE 0 1m 2m 3m 4m 5m

A 7/07/2018 AS ISSUE FOR PLANNING

REVISION NOTES

JOB:
69 WINDERMERE ROAD N10 2RD

CLIENT:
NICOLA & LUKE SMEDLEY

DRAWING TITLE:
EXISTING AND PROPOSED SITE PLAN

SCALE:
1:100 @ A3

DATE:
JUNE 2018

DRAWN BY:
AS


DRAWING NO:
1065 - 111A

AS DESIGN


Architectural Designers
2 carysfort road n8 8rb
t 07855686577 / 02083479971
info@asdesignuk.com / www.asdesignuk.com

PLANNING

Notes:
Do not scale from this drawing
All dimensions to be checked on site

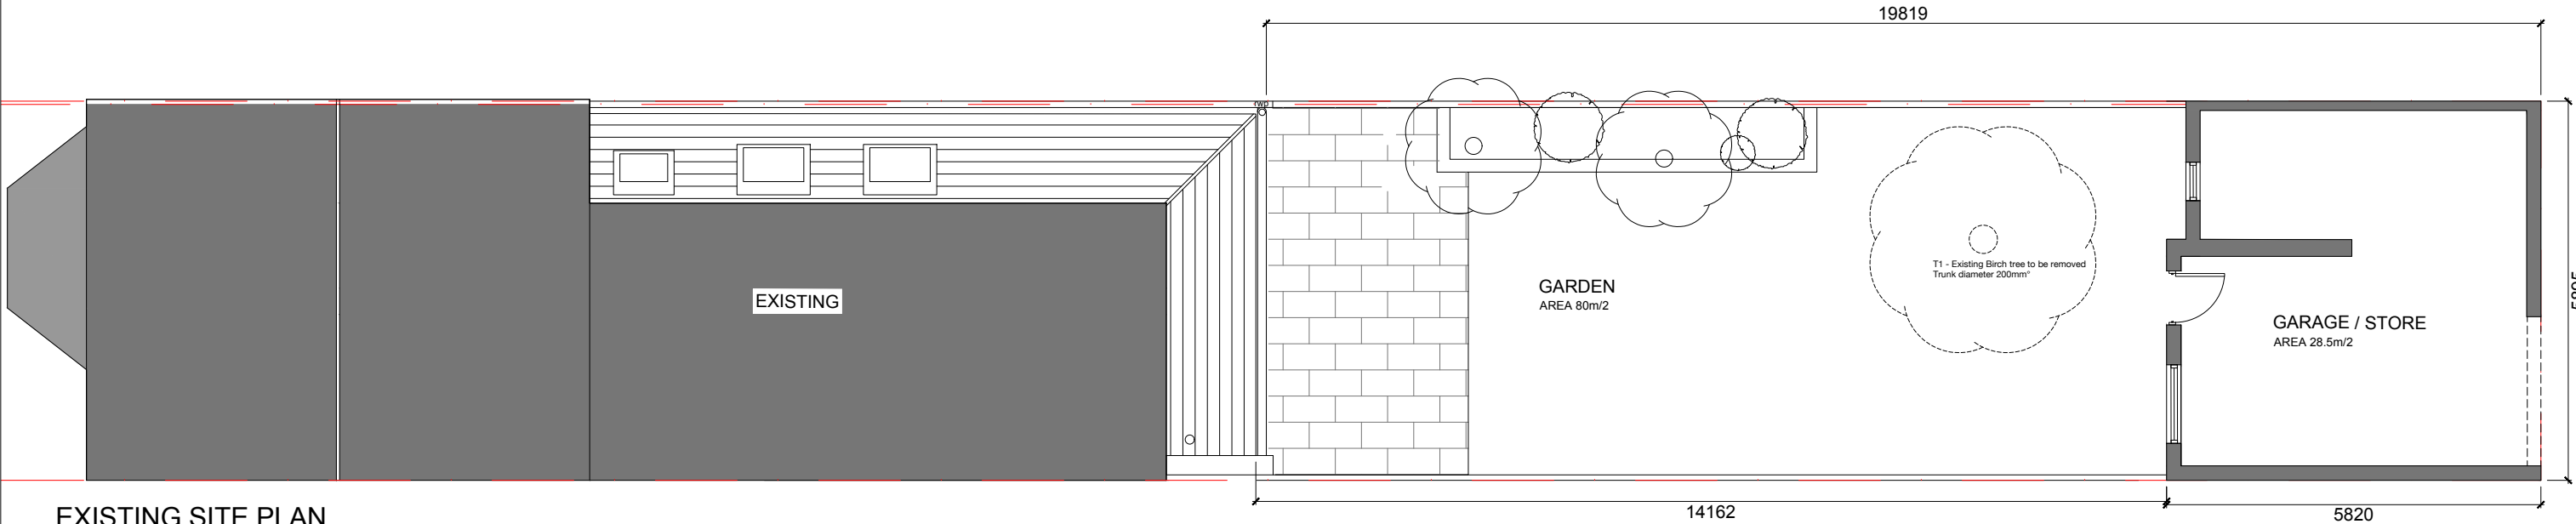

EXISTING SITE PLAN

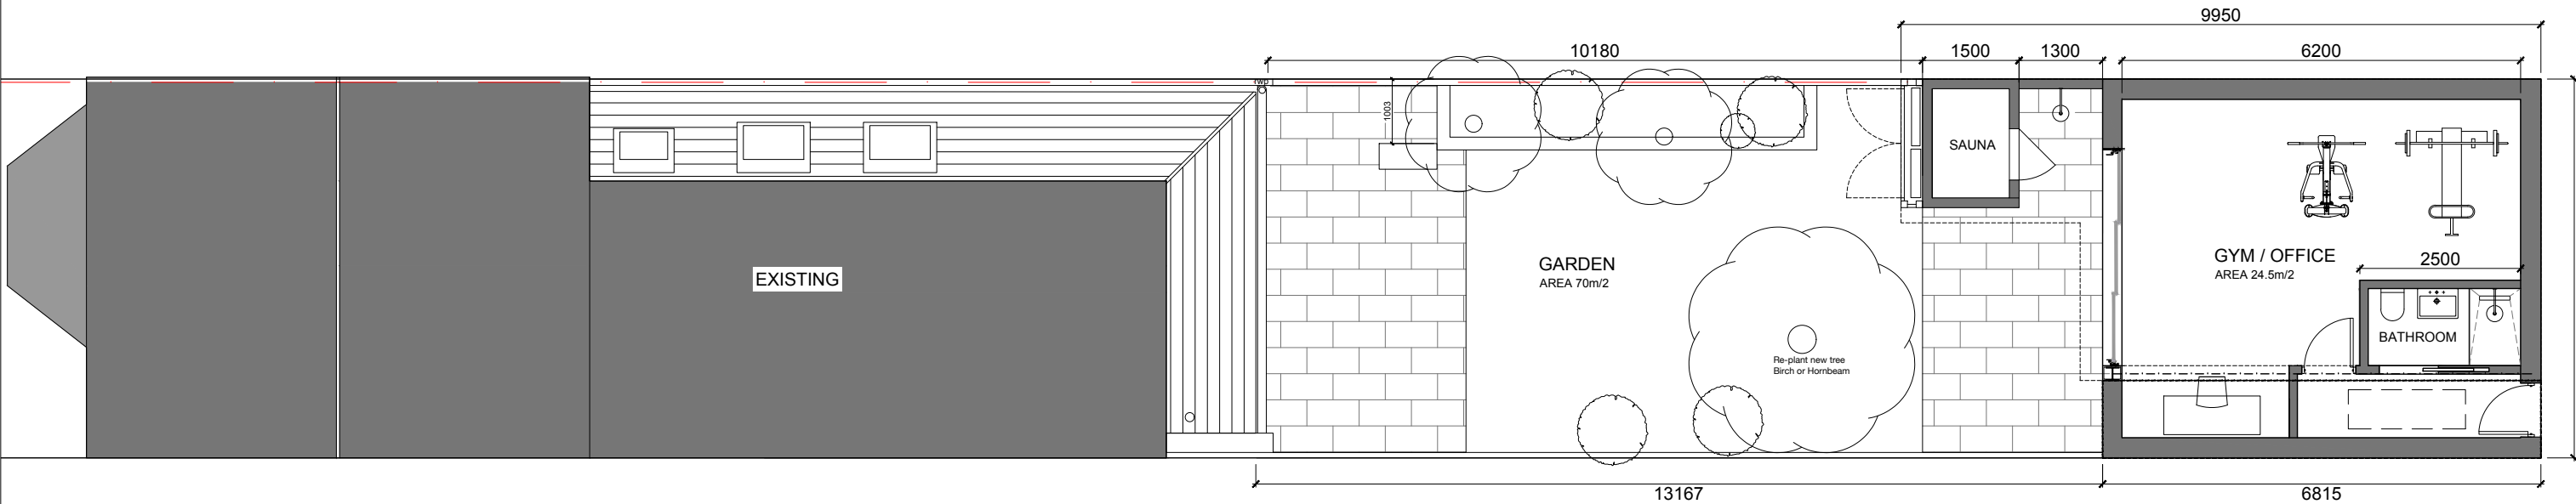

PROPOSED SITE PLAN

SCALE 0 1m 2m 3m 4m 5m 10m



A 7/07/2018 AS ISSUE FOR PLANNING

REVISION NOTES

JOB:
69 WINDERMERE ROAD N10 2RD

DRAWING TITLE:
EXISTING AND PROPOSED SITE PLAN

SCALE:
1:100 @ A3

DATE:
JUNE 2018

DRAWN BY:
AS

DRAWING NO:
1065 - 111A



CLIENT:
NICOLA & LUKE SMEDLEY

AS DESIGN

Architectural Designers
2 carysfort road n8 8rb
t 07855686577 / 02083479971
info@asdesignuk.com / www.asdesignuk.com

Notes:
Do not scale from this drawing
All dimensions to be checked on site

PLANNING

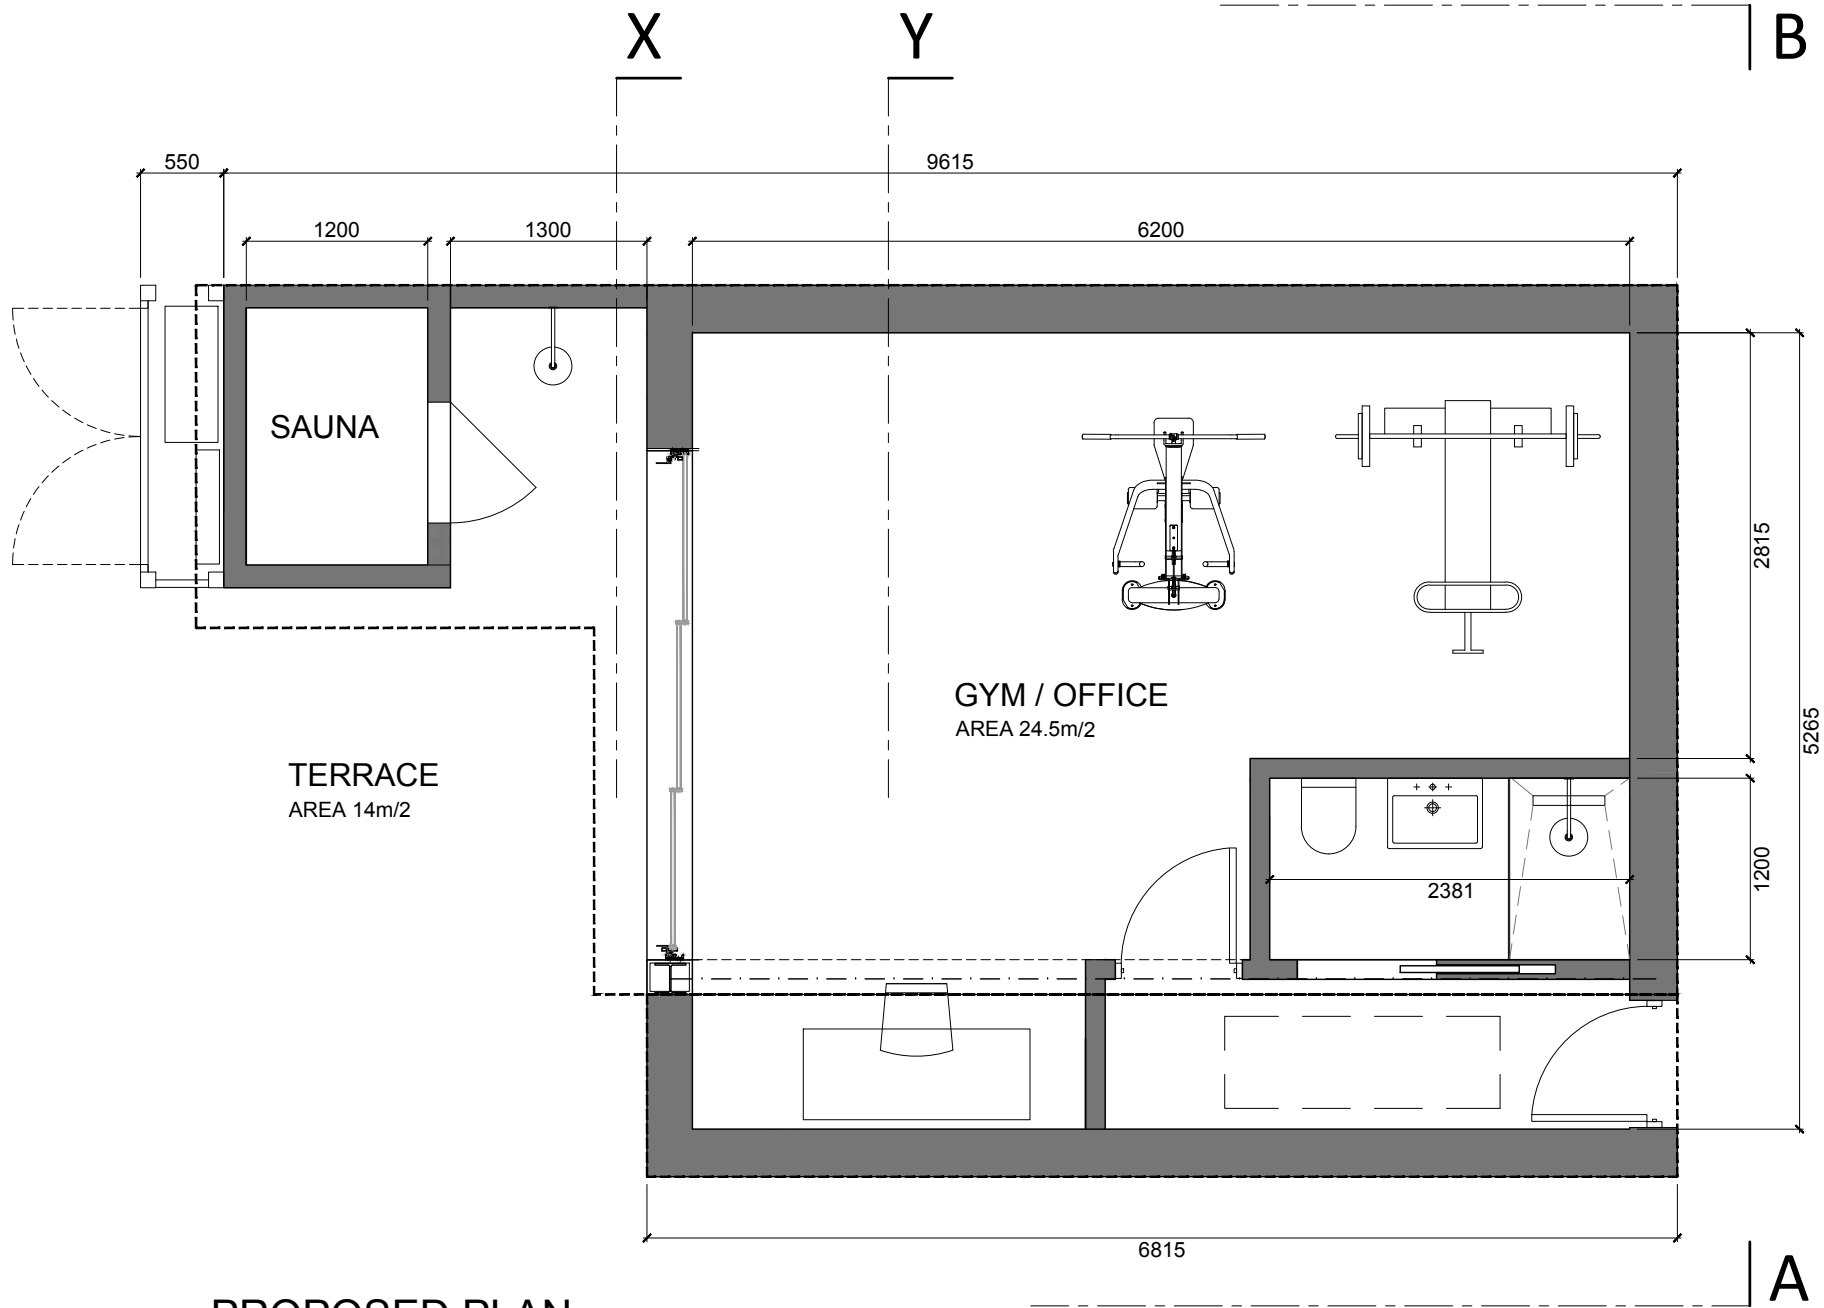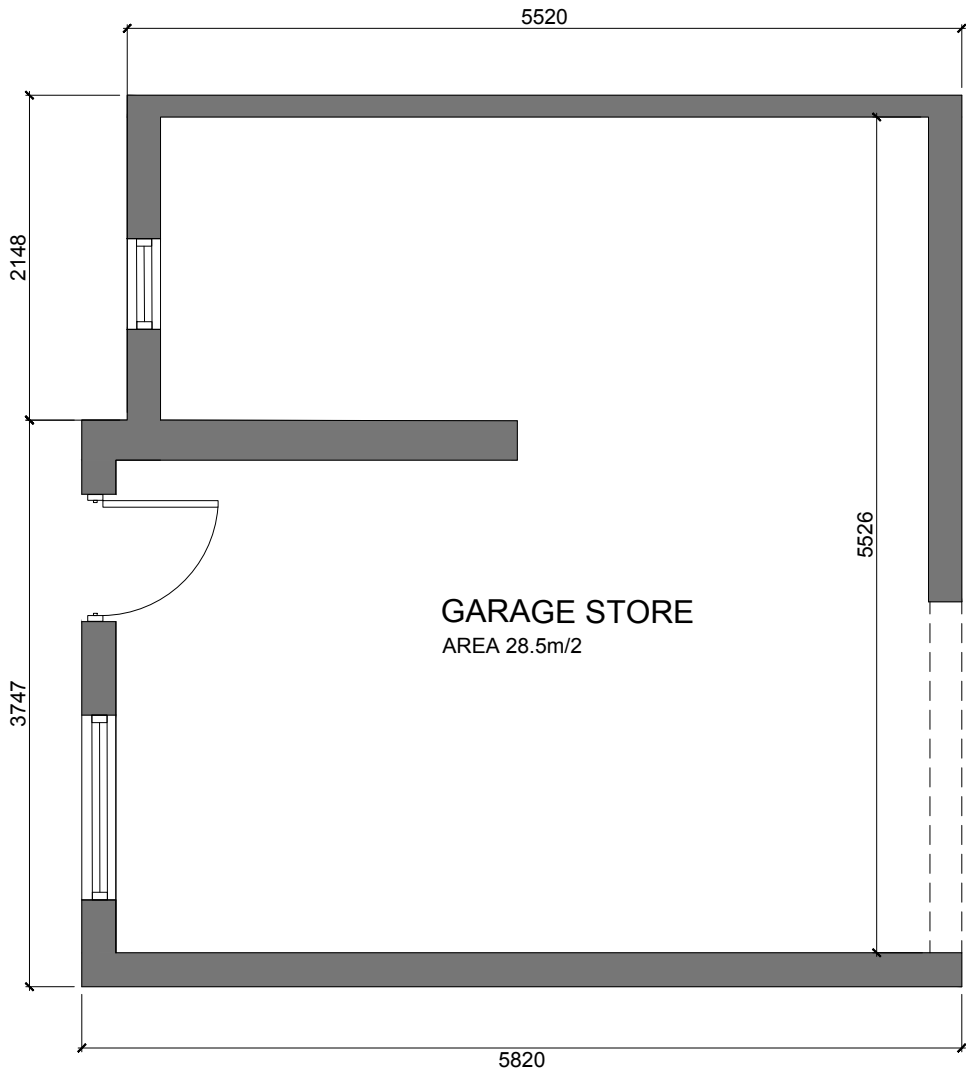

SCALE 0 1m 2m 3m 4m 5m



A	19/10/2023	AS	ISSUE FOR PLANNING

REVISION NOTES

JOB:
69 WINDERMERE ROAD N10 2RD

DRAWING TITLE:
EXISTING AND PROPOSED PLAN

SCALE:
1:50 @ A3

DATE:
Oct 2023


DRAWN BY:
AS

CLIENT:
NICOLA & LUKE SMEDLEY


DRAWING NO:
1065 - 112A

Notes:
Do not scale from this drawing
All dimensions to be checked on site


PLANNING

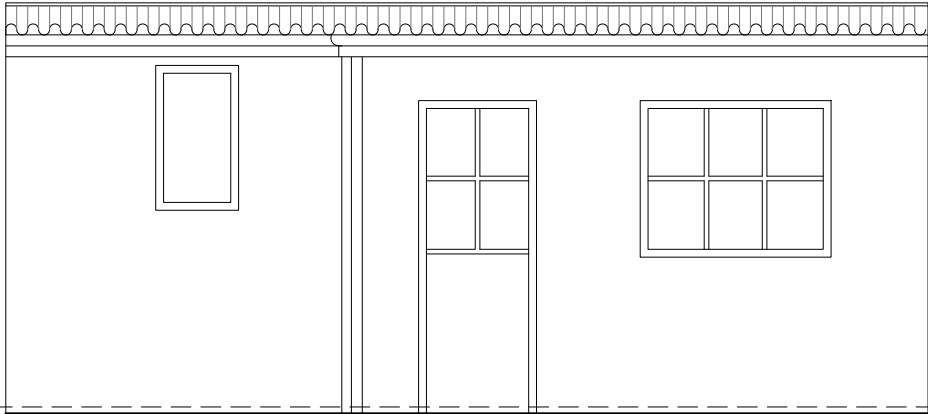


EXISTING FRONT ELEVATION

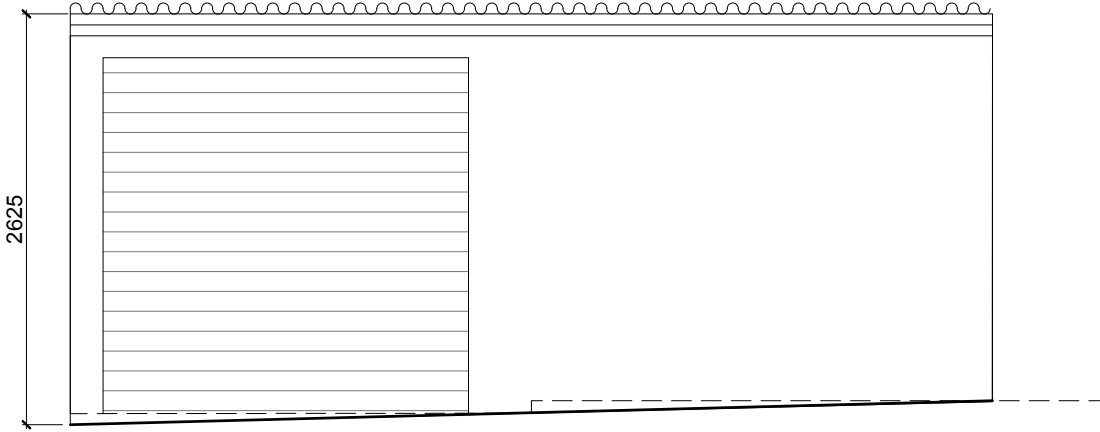

EXISTING REAR ELEVATION

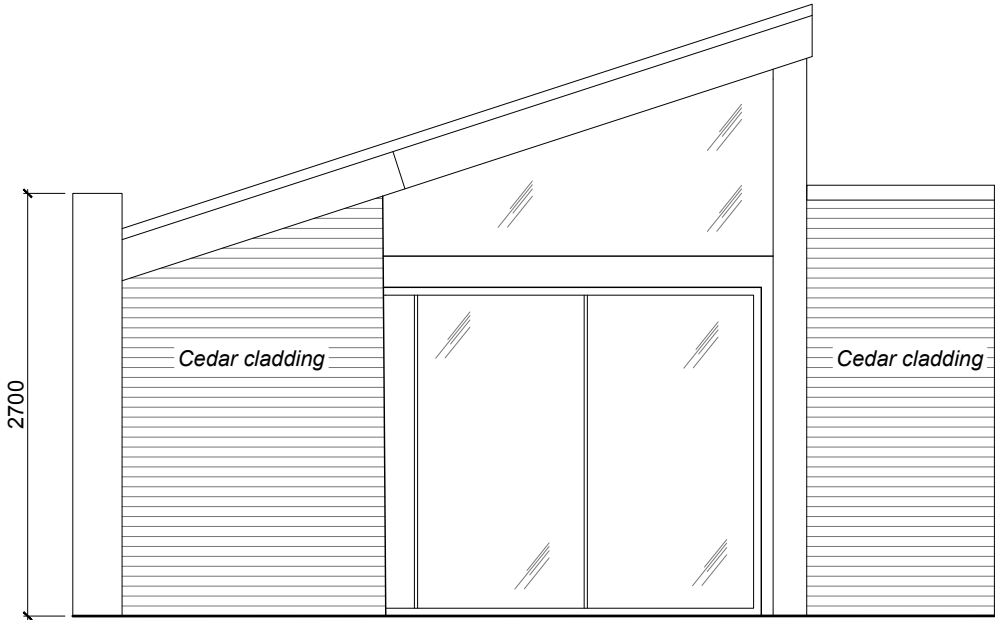

PROPOSED FRONT ELEVATION

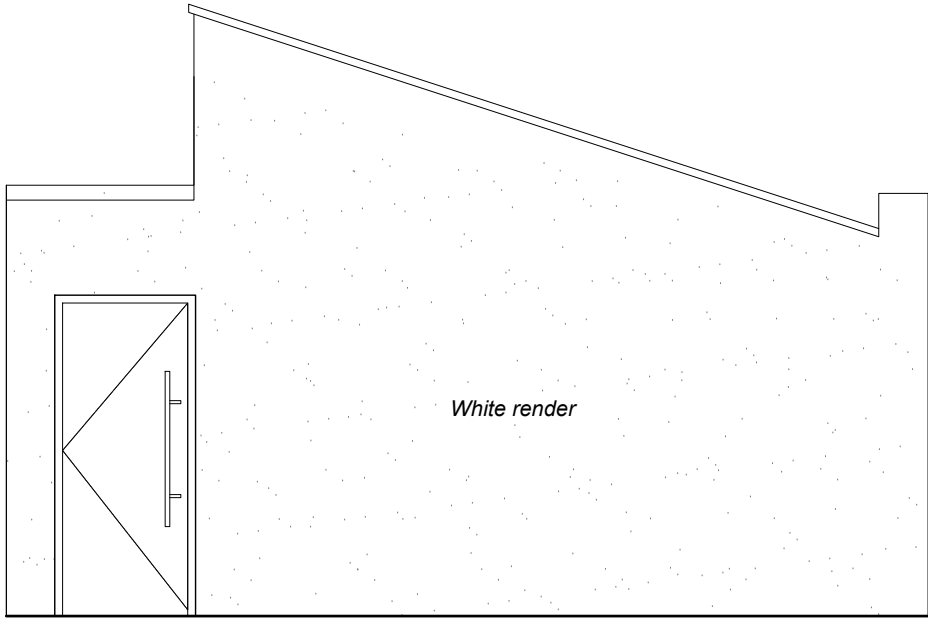

PROPOSED REAR ELEVATION

SCALE 0 1m 2m 3m 4m 5m



A	19/10/2023	AS ISSUE FOR PLANNING

REVISION NOTES

JOB:
69 WINDERMERE ROAD N10 2RD

CLIENT:
NICOLA & LUKE SMEDLEY

DRAWING TITLE:
EXISTING AND PROPOSED

FRONT & REAR ELEVATION

SCALE:
1:50 @ A3


DATE:
Oct 2023

DRAWN BY:
AS


DRAWING NO:
1065 - 113A

PLANNING


Notes:
Do not scale from this drawing
All dimensions to be checked on site

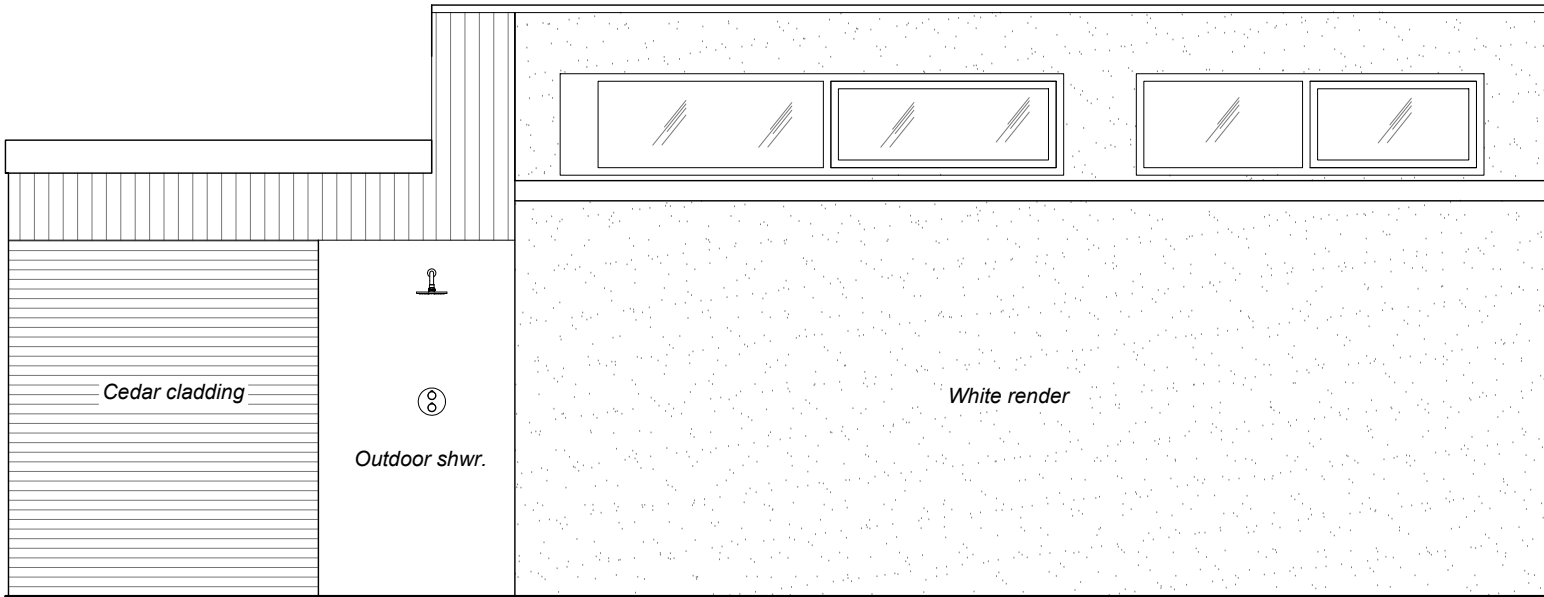


PROPOSED SIDE ELEVATION - A

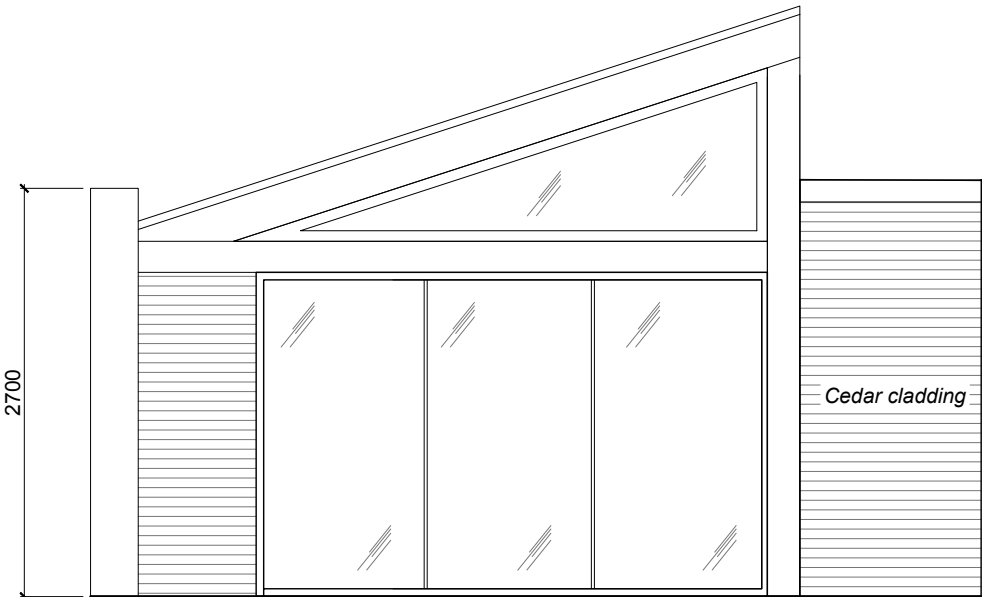

PROPOSED SECTION - X

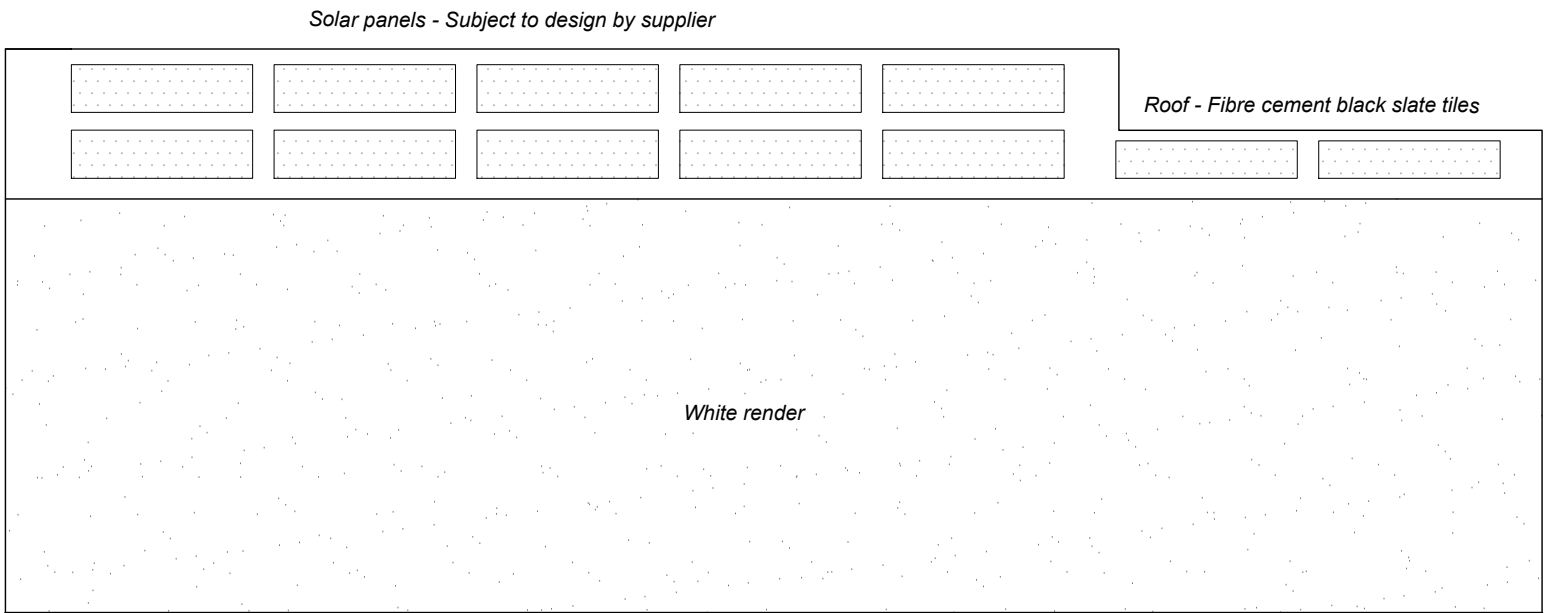

PROPOSED SIDE ELEVATION - B

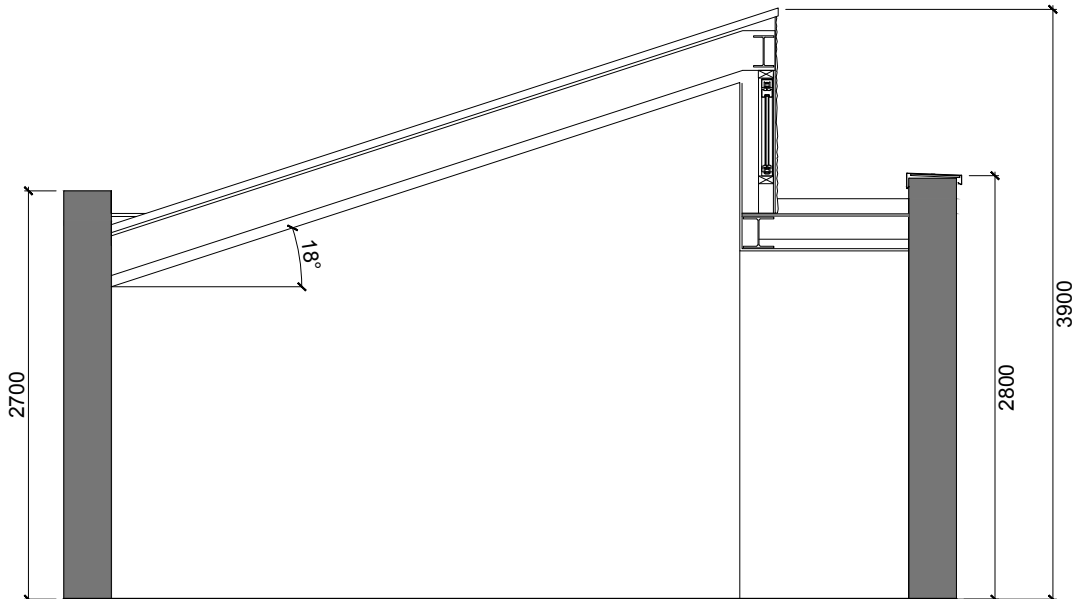

PROPOSED SECTION - Y

SCALE 0 1m 2m 3m 4m 5m



A	19/10/2023	AS	ISSUE FOR PLANNING

REVISION NOTES

JOB:
69 WINDERMERE ROAD N10 2RD

DRAWING TITLE:
EXISTING AND PROPOSED

SCALE:
1:50 @ A3

DATE:
Oct 2023

DRAWN BY:
AS

CLIENT:
NICOLA & LUKE SMEDLEY

FRONT & REAR ELEVATION

DRAWING NO:
1065 - 114A