

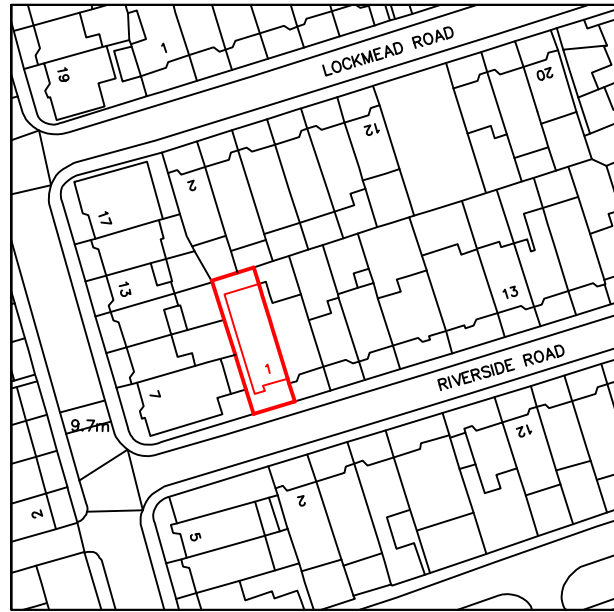


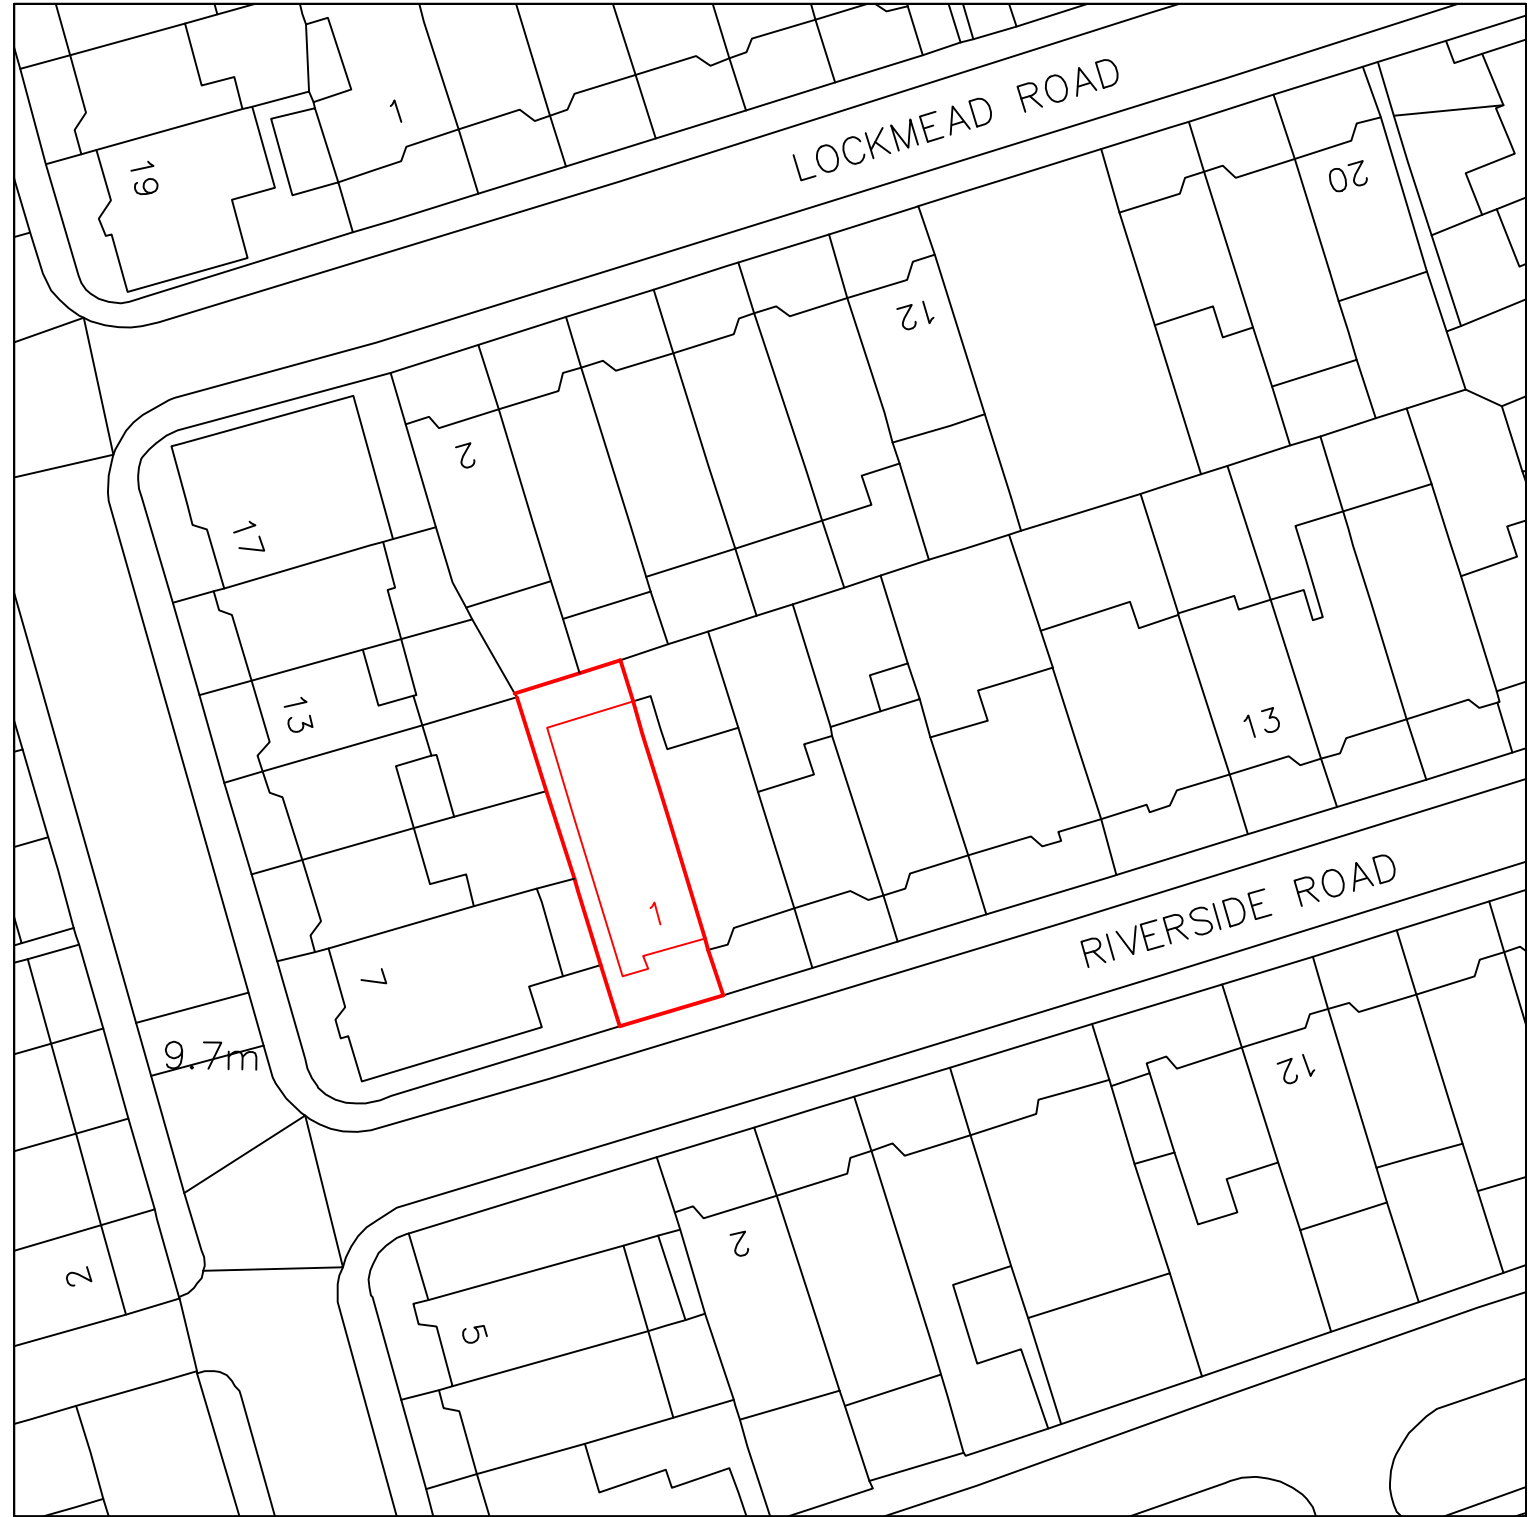

Location Plan
1:1250 at A3

 


Location Plan

1:500 at A3




Site


PROJECT:	1 Riverside Road London N15 6DA	DATE:	
TITLE:	LOCATION PLAN	DWG NO:	REV:

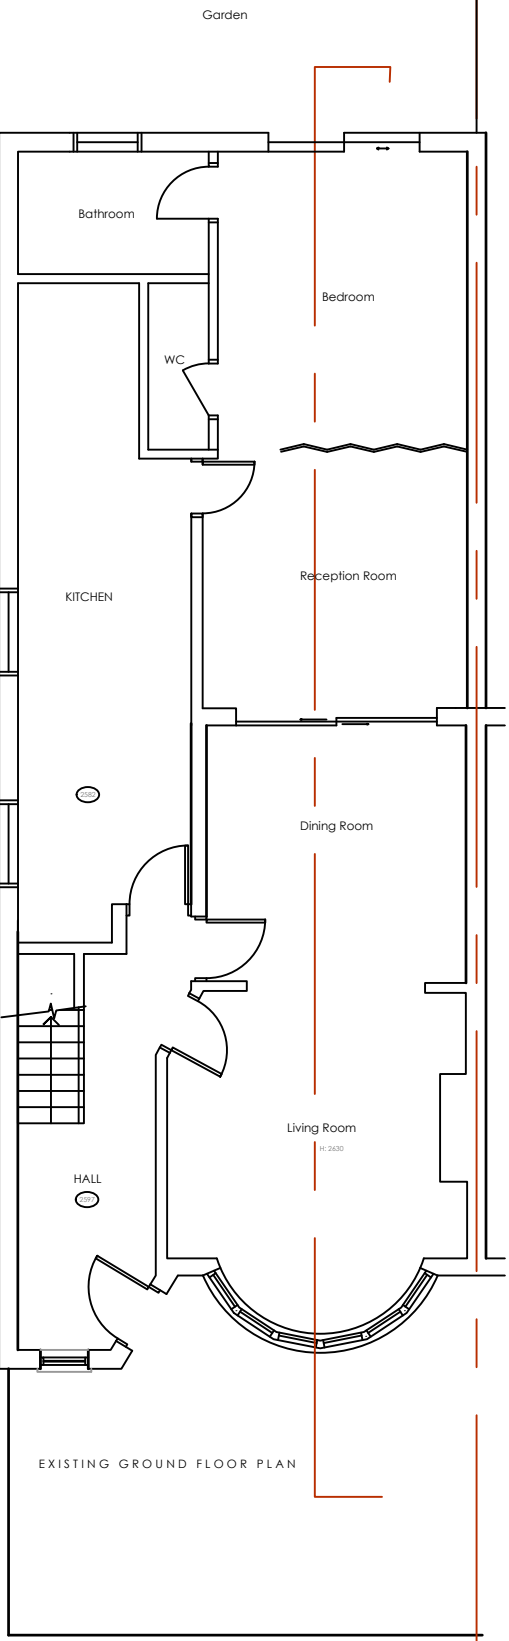

EXISTING GROUND FLOOR PLAN

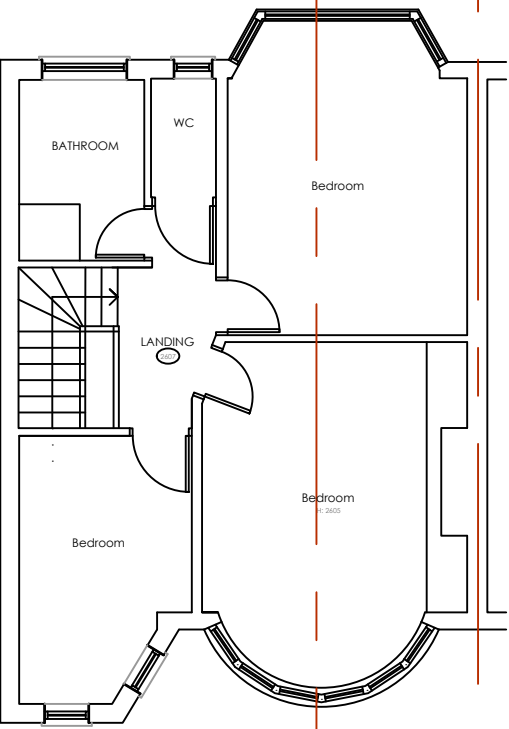

EXISTING FIRST FLOOR PLAN

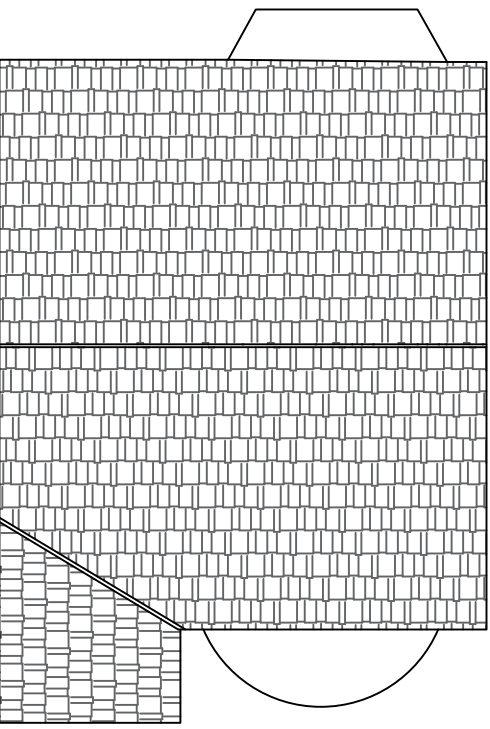

Existing Roof plan

WELL DESIGNS
1B Braydon Road
London N16 5QD
020 35149817 M: 07506924401
E: info@welldesigns.co.uk

SCALE:
1:100 At A3
0 5M

PROJECT: 1 Riverside Road
London N15 6DA
TITLE: EXISTING FLOOR PLANS

DATE: 19.10.23
DWG NO: 01
REV:

DRAWINGS ARE ISSUED FOR PLANNING
PREPRESS ONLY. ALL DIMENSIONS TO BE
CHECKED ON SITE








WELL DESIGNS
1B Braydon Road
London N16 5QD
020 35149817 M: 07506924401
E: info@welldesigns.co.uk

SCALE:
1:100 At A3

0 5M

PROJECT:	1 Riverside Road London N15 6DA	DATE:	19.10.23
TITLE:	EXISTING ELEVATION AND SECTION	DWG NO:	02
		REV:	

DRAWINGS ARE ISSUED FOR PLANNING
PREPRESS ONLY. ALL DIMENSIONS TO BE
CHECKED ON SITE

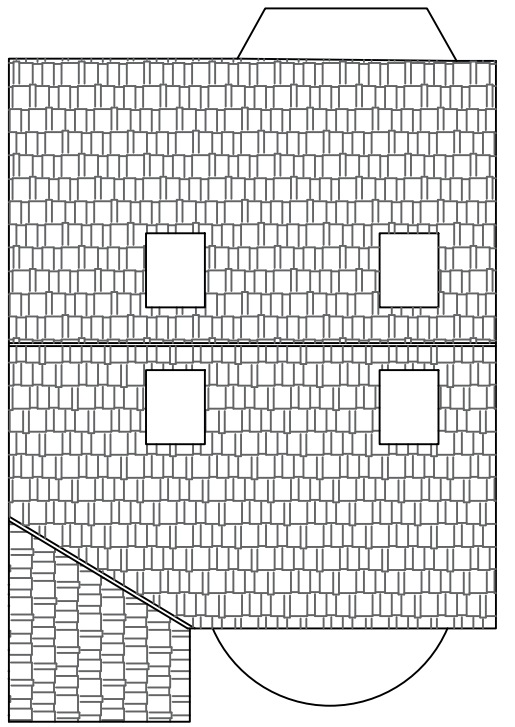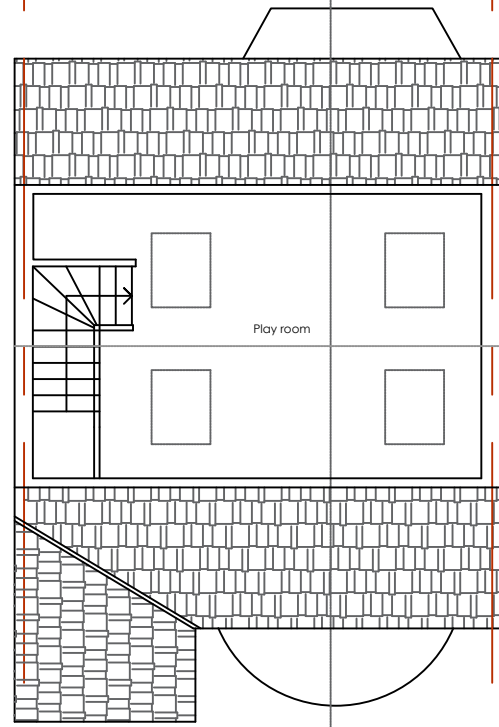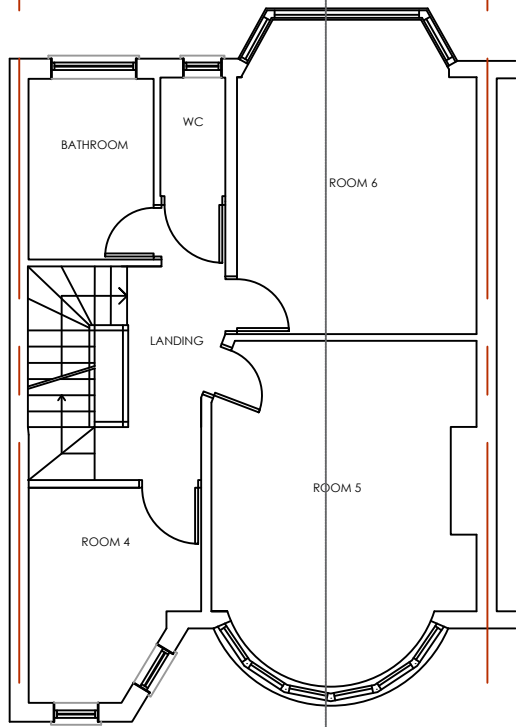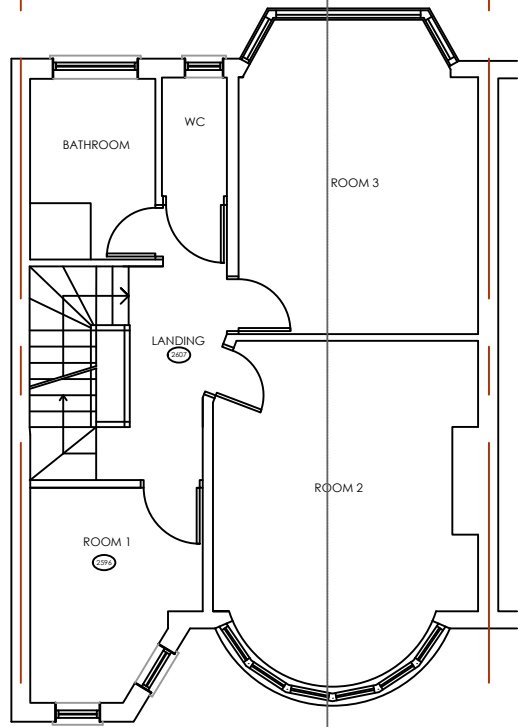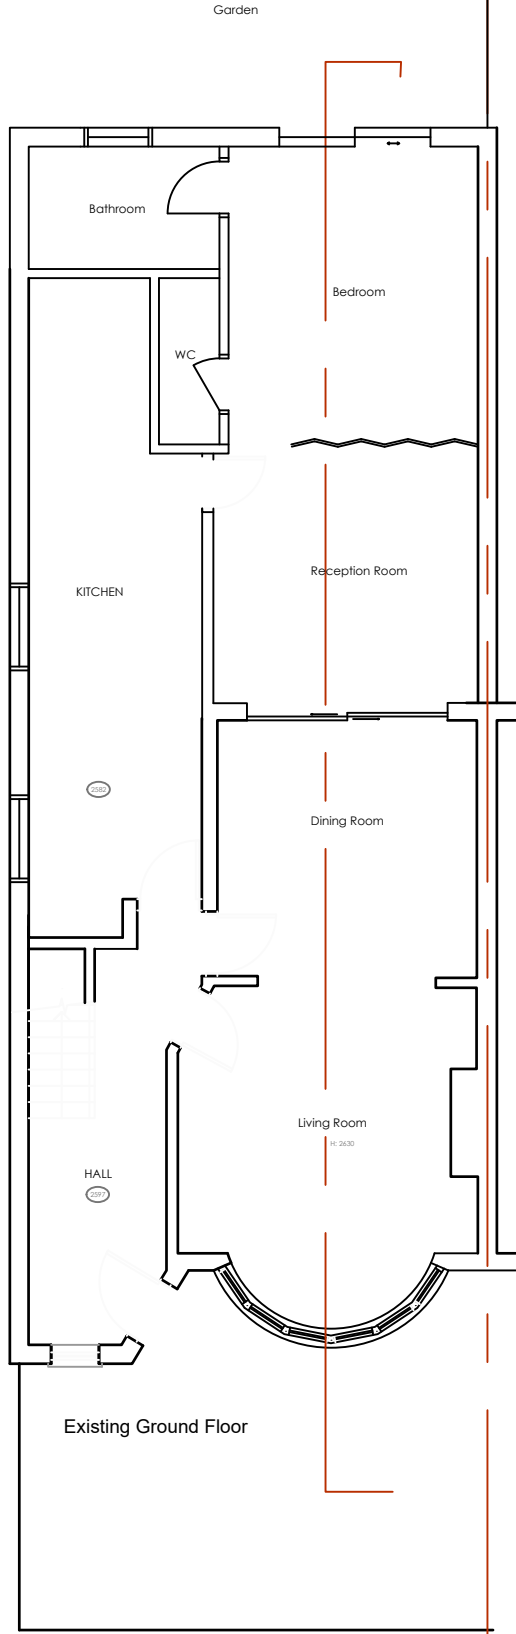

WELL DESIGNS
1B Braydon Road
London N16 5QD
020 35149817 M: 07506924401
E: info@welldesigns.co.uk

SCALE:
1:100 At A3

0 5M

PROJECT: 1 Riverside Road
London N15 6DA


TITLE: PROPOSED FLOOR PLANS

DATE: 19.10.23


DWG NO: 03

REV:


DRAWINGS ARE ISSUED FOR PLANNING
PREPRESS ONLY. ALL DIMENSIONS TO BE
CHECKED ON SITE

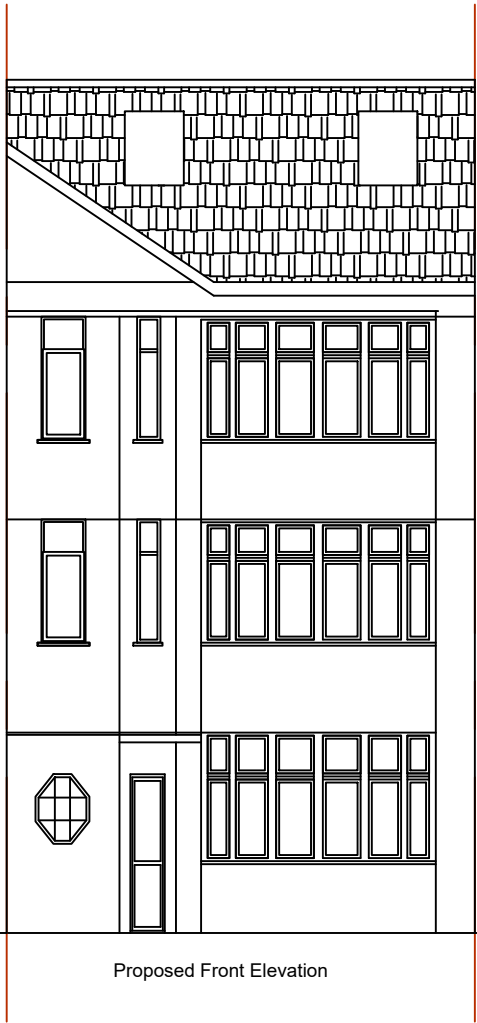

Proposed Front Elevation

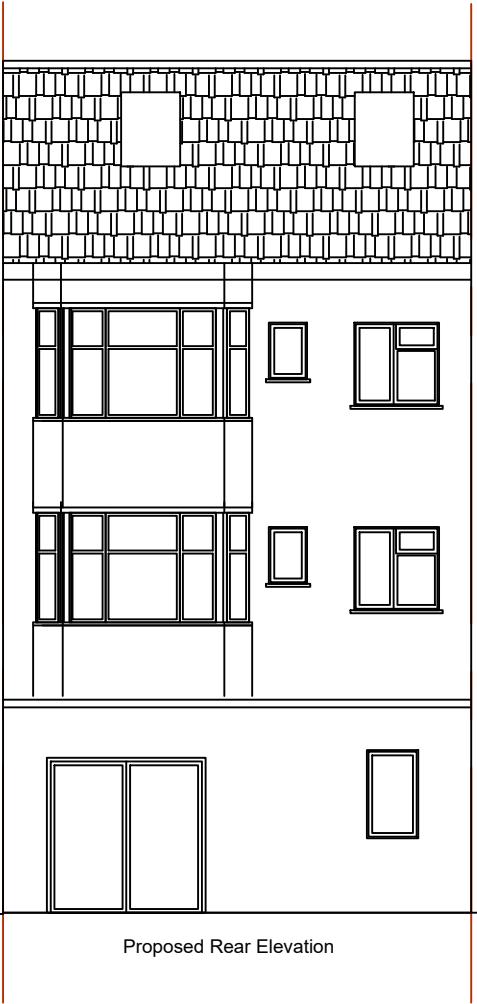

Proposed Rear Elevation

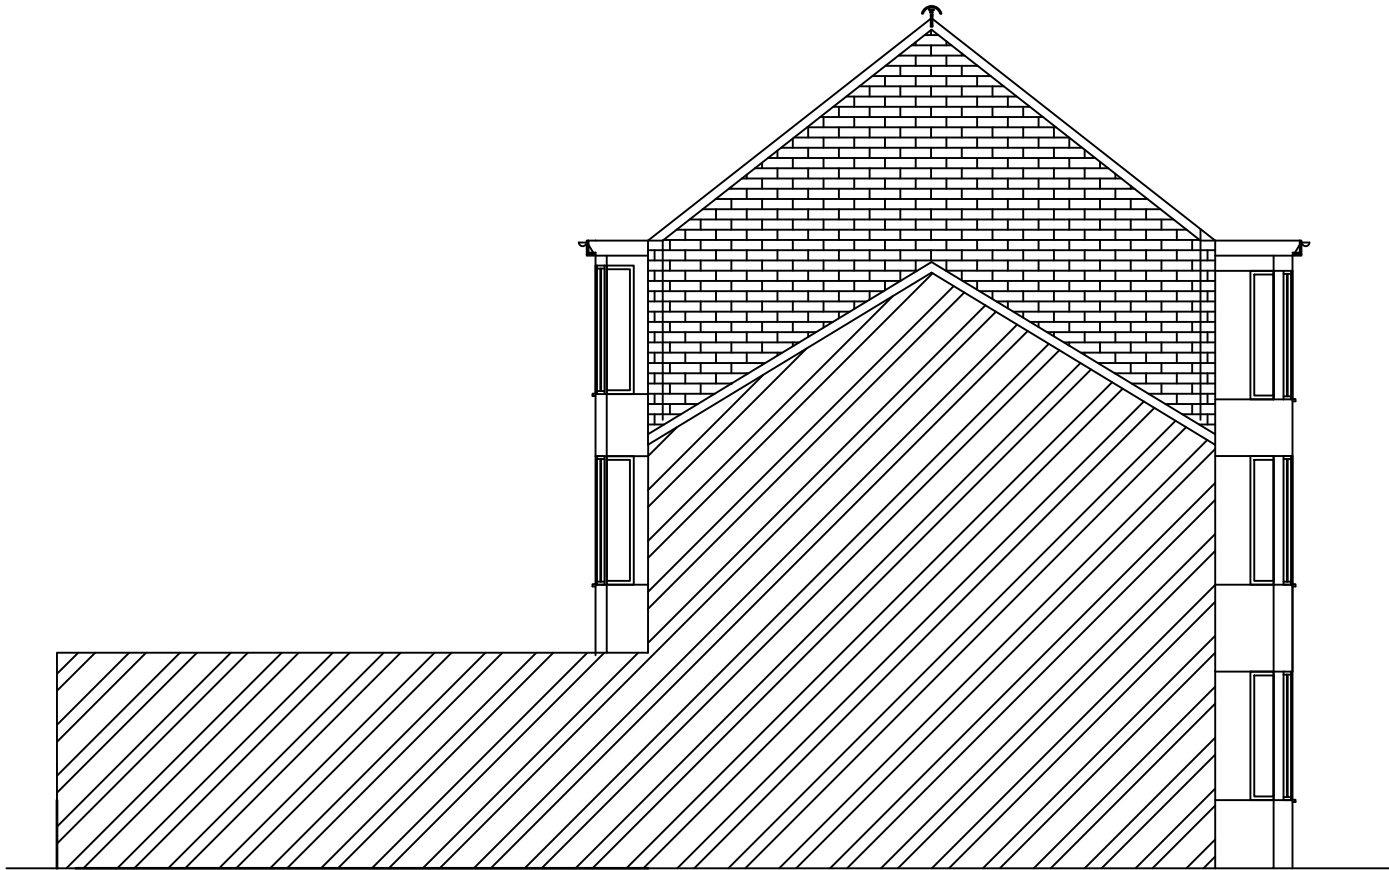

Proposed Side Elevation

WELL DESIGNS
1B Braydon Road
London N16 5QD
020 35149817 M: 07506924401
E: info@welldesigns.co.uk

SCALE:
1:100 At A3
0 5M

PROJECT: 1 Riverside Road
London N15 6DA
TITLE: PROPOSED ELEVATIONS

DATE: 19.10.23
DWG NO: 04
REV:

DRAWINGS ARE ISSUED FOR PLANNING
PREPRESS ONLY. ALL DIMENSIONS TO BE
CHECKED ON SITE