





Ground Floor Plan

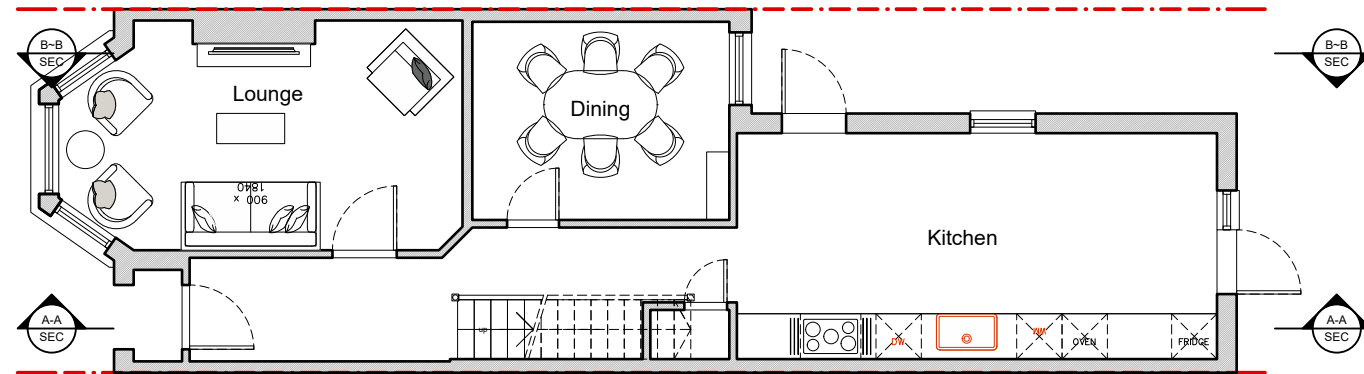

First Floor Plan

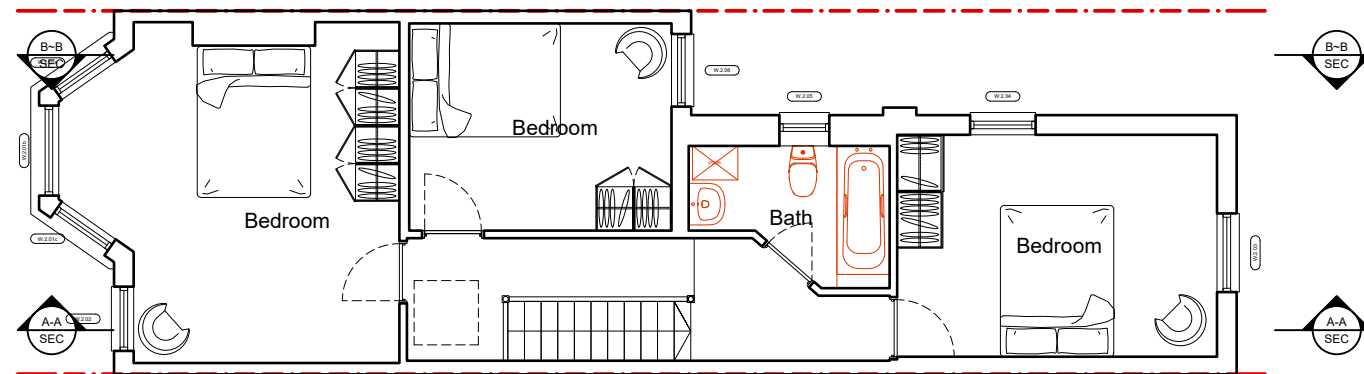

Loft Plan

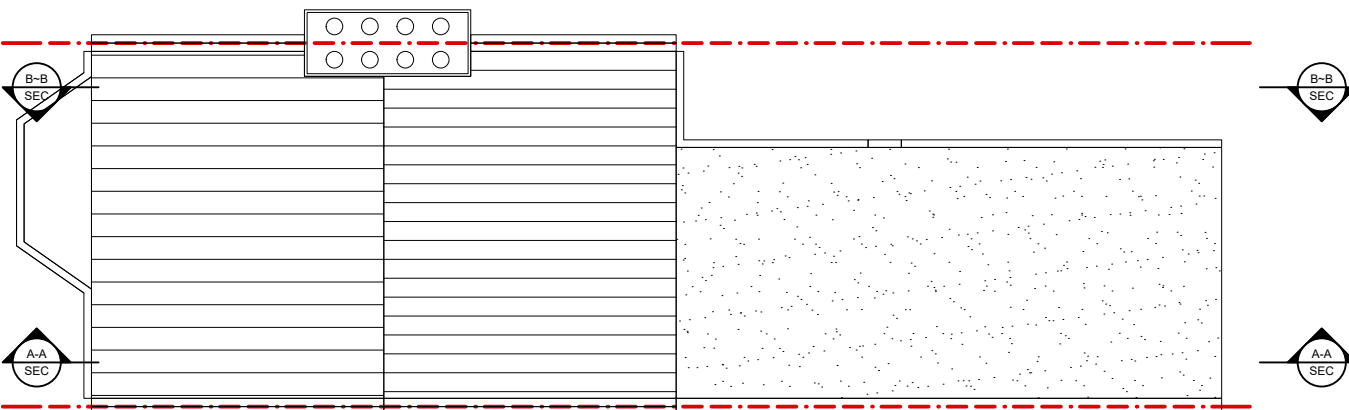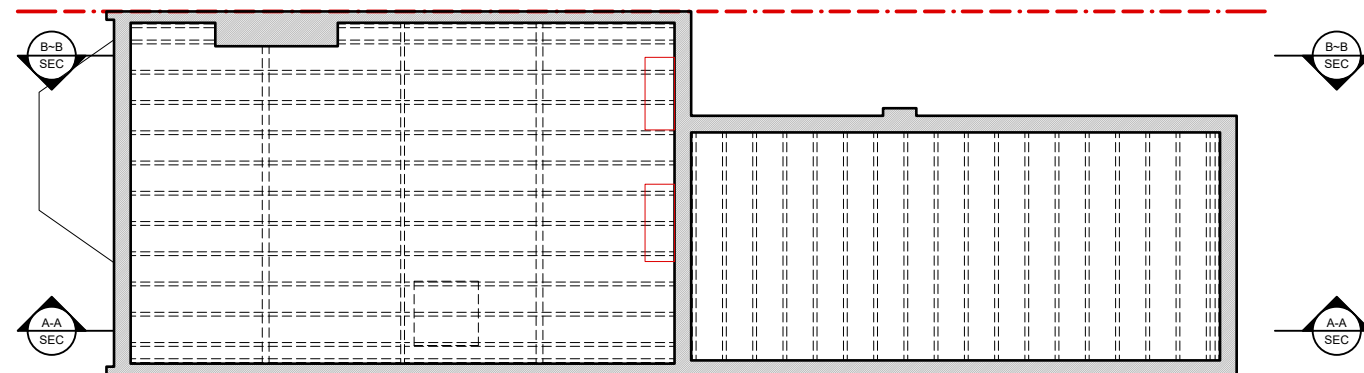

Roof Plan

0 1 5 10
Metres

Scale 1:100 at A3

- KEY:
- EXISTING WALLS
 - DEMOLITION
 - STRIPPING OUT
 - BLOCKING UP

Note:
All given levels are approximate
and are based on a temporary
datum and Ground Floor F.F.L.

	drawing	Planning Application: Plans Ground, First, Loft and Roof Plan as Existing		 architects
	drawing number	revision		
	2334-PA-PL-01	B		
	status	PLANNING		
	scale	size		12 Blackstock Mews N4 2BT t: +44 (0) 20 7998 7651 m: +44 (0) 78 8267 6709 e: mail@hjarchitecture.co.uk
	1:100	A3		
	project	8 Harringay Road		