



1    site location plan 1:1250

0m10203050

N



2    site block plan 1:500

0m5101525

N

notes

All information subject to design development and site verification.

This drawing is the property of ROAR Architects Ltd. No disclosure or copy of it may be made without written permission. This drawing is for planning purposes only, no guarantee is given to its accuracy or correctness and is subject to site verification.

project

35 Glasslyn road  
London N8 8RJ

client

Mr & Mrs Bier

architect


**ROAR**

drawing title

site and block plan

|             |                |       |
|-------------|----------------|-------|
| scale at A1 | scale at A3    | date  |
| NTS         | 1:1250 / 1:500 | 03.22 |

|         |         |      |
|---------|---------|------|
| job no. | drawing | rev. |
| 203     | X000    |      |

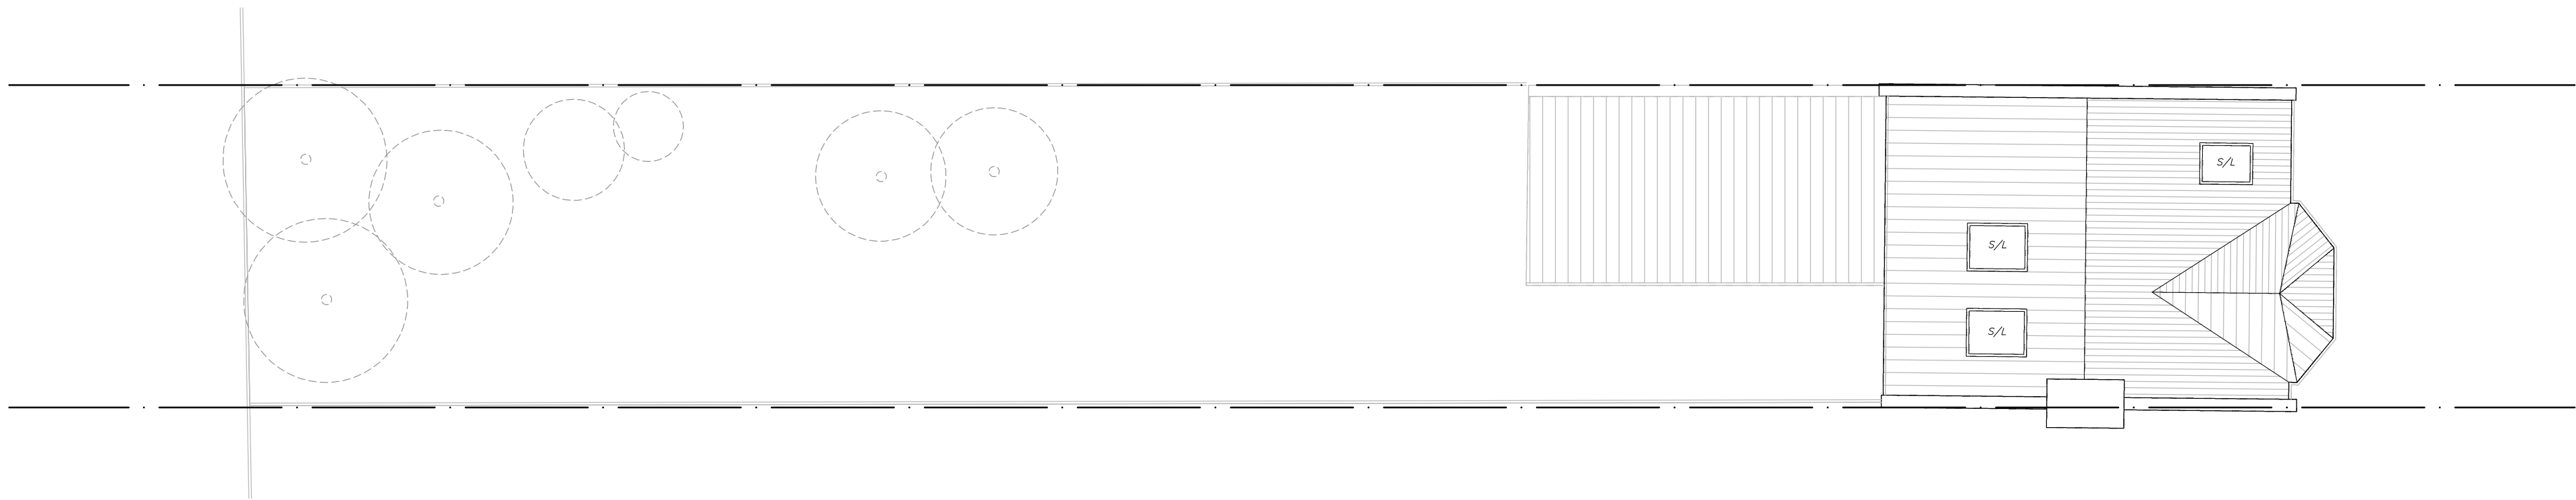

notes

All information subject to design development and site verification.

This drawing is the property of ROAR Architects Ltd. No disclosure or copy of it may be made without written permission. This drawing is for planning purposes only, no guarantee is given to its accuracy or correctness and is subject to site verification.

project

35 Glasslyn Road  
N8 8RJ

client

Mr & Mrs Bier

architect


**ROAR**

drawing title

existing site plan


1

existing site plan

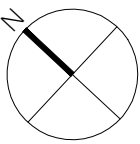

|             |             |       |
|-------------|-------------|-------|
| scale at A1 | scale at A3 | date  |
| 1:100       | 1:200       | 10.23 |

|         |         |      |
|---------|---------|------|
| job no. | drawing | rev. |
| 203     | X103    |      |

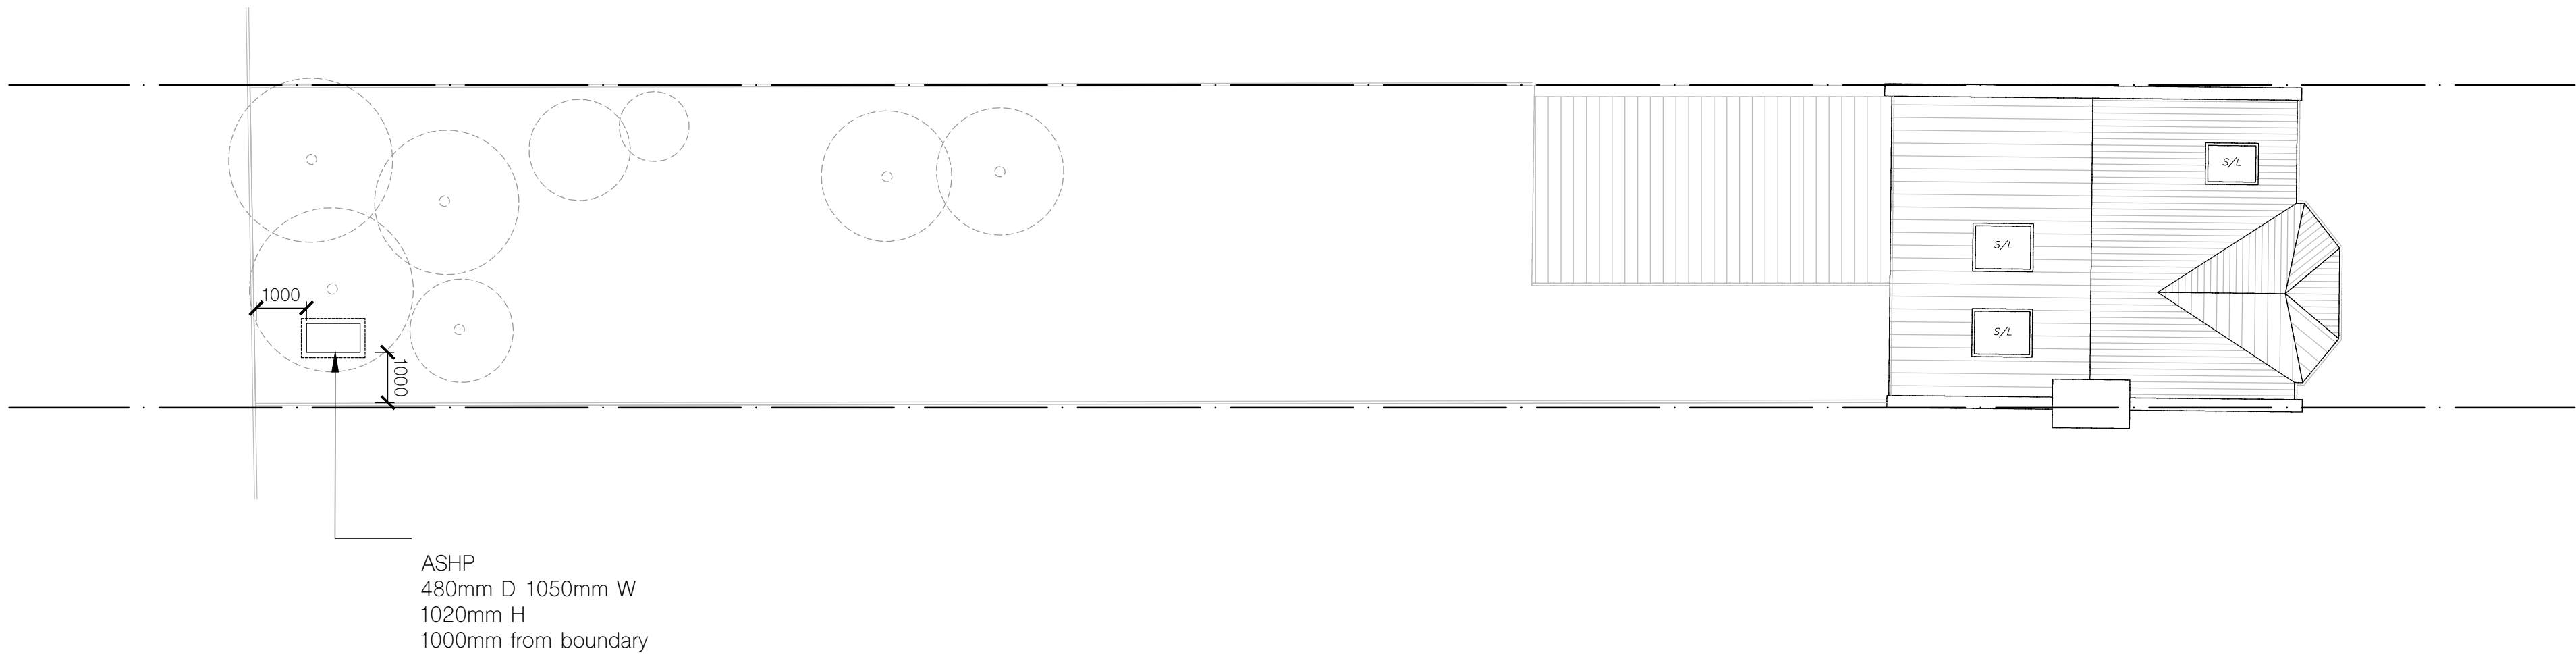

notes

All information subject to design development and site verification.

This drawing is the property of ROAR Architects Ltd. No disclosure or copy of it may be made without written permission. This drawing is for planning purposes only, no guarantee is given to its accuracy or correctness and is subject to site verification.

project

35 Glasslyn Road  
N8 8RJ

client

Mr & Mrs Bier

architect


**ROAR**

drawing title

proposed site plan


1

proposed site plan

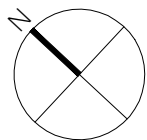

|             |             |       |
|-------------|-------------|-------|
| scale at A1 | scale at A3 | date  |
| 1:100       | 1:200       | 10.23 |

|         |         |      |
|---------|---------|------|
| job no. | drawing | rev. |
| 203     | P102    | -    |

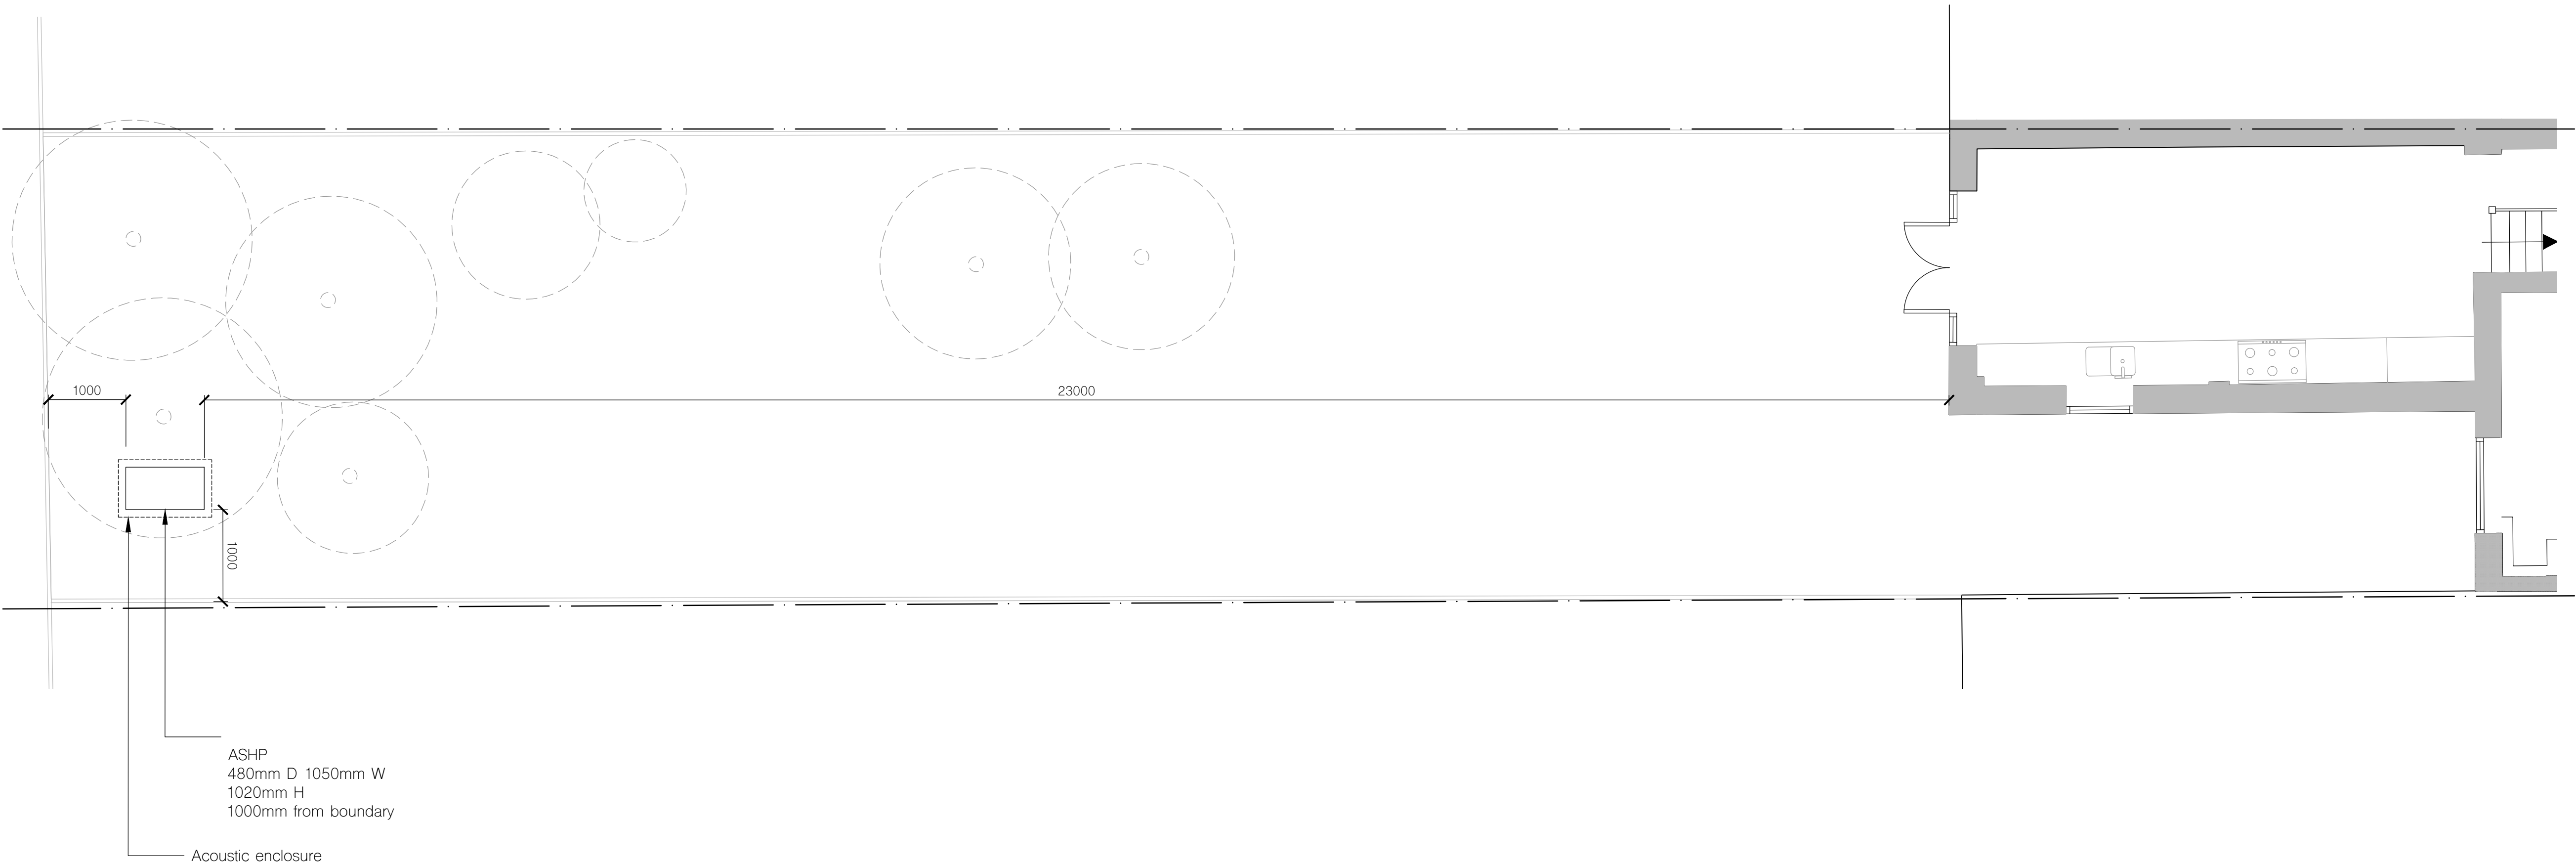

notes

All information subject to design development and site verification.

This drawing is the property of ROAR Architects Ltd. No disclosure or copy of it may be made without written permission. This drawing is for planning purposes only, no guarantee is given to its accuracy or correctness and is subject to site verification.


project  
35 Glasslyn Road  
N8 8RJ

client  
Mr & Mrs Bier

architect  
**ROAR**

drawing title  
proposed lower ground floor

1 proposed lower ground floor plan

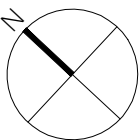

|             |             |       |
|-------------|-------------|-------|
| scale at A1 | scale at A3 | date  |
| 1:50        | 1:100       | 10.23 |

|         |         |      |
|---------|---------|------|
| job no. | drawing | rev. |
| 203     | P101    | -    |



1

proposed side elevation

notes

All information subject to design development and site verification.

This drawing is the property of ROAR Architects Ltd. No disclosure or copy of it may be made without written permission. This drawing is for planning purposes only, no guarantee is given to its accuracy or correctness and is subject to site verification.

project  
35 Glasslyn Road  
N8 8RJ

client  
Mr & Mrs Bier

architect  
**ROAR**

drawing title  
proposed side elevation

0m 1 2 3 5

|             |             |       |
|-------------|-------------|-------|
| scale at A1 | scale at A3 | date  |
| 1:50        | 1:100       | 10.23 |

|         |         |      |
|---------|---------|------|
| job no. | drawing | rev. |
| 203     | P200    |      |