



Proposed First Floor Plan
scale 1:200@A3

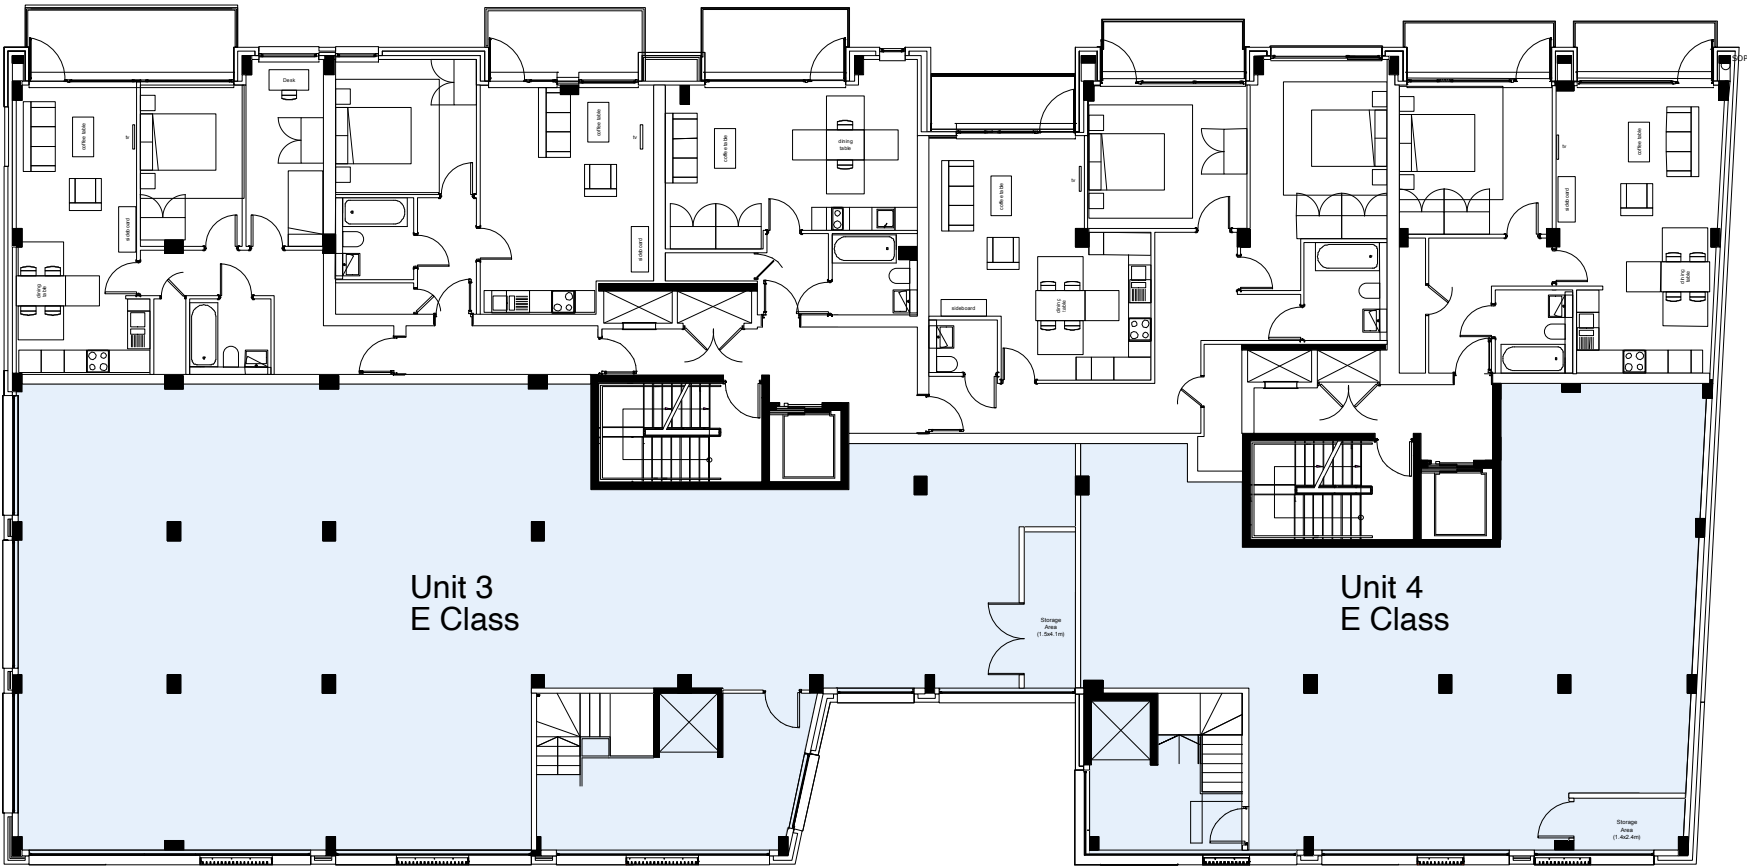

NOTES

1. The dimension requirements of the storage space for buggies has been provided by the provider.

 

REVISIONS	
A - (02.10.2023) Storage areas added	
PROJECT	11 Cross Lane London N8 7GE
PROJECT NUMBER	352
DRAWING TITLE	Proposed First Floor Plan
DRAWING STATUS	For Planning
DRAWING NUMBER	352.PA.03.05 A
DATE	10.10.2022
SCALE	1:200@A3
CHECKED BY	SS
DRAWN BY	PM
DO NOT SCALE FROM THIS DRAWING ALL DIMENSIONS ARE TO BE CHECKED ON SITE THIS DRAWING IS TO BE READ IN CONJUNCTION WITH ALL CONSULTANTS INFORMATION FOURTHSPACE RETAIN THE COPYRIGHT OF ALL INFORMATION WITHIN THIS DRAWING	
fourth_space	
Third Floor, 10 Vyner Street, London E2 9DG Tel: +44 20 8127 7390 Email: info@fourthspace.co.uk www.fourthspace.co.uk	