



Notes.
Contractors must verify all dimensions at the site before comencing any work.
No construction work before Building Control approval and structural engineer confirmation.
Any discrepancies to be reported to Gridline.
All drawings are to be read in conjunction with all relevant drawings and specifications.


Project No.S				
REV	DATE	DESCRIPTION	BY	CH
REV A				

PROJECT TITLE	
9 Brampton Park Road Haringey, London N22 6BG	
DATE	Project No.
Oct. 2023	7580

DRAWING TITLE		
Existing - Os Map/ Location Plan		
CLIENT		
Mr Raskin		
DRAWING No.	SCALE @ A3	Drawn by:
EX - L001		Niloufar



PLANNING SERVICES
Unit 9b, The High Cross Centre,
Fountainy Rd,
N15 4BE
TEL: 020 8802 3480
www.samplanning.co.uk

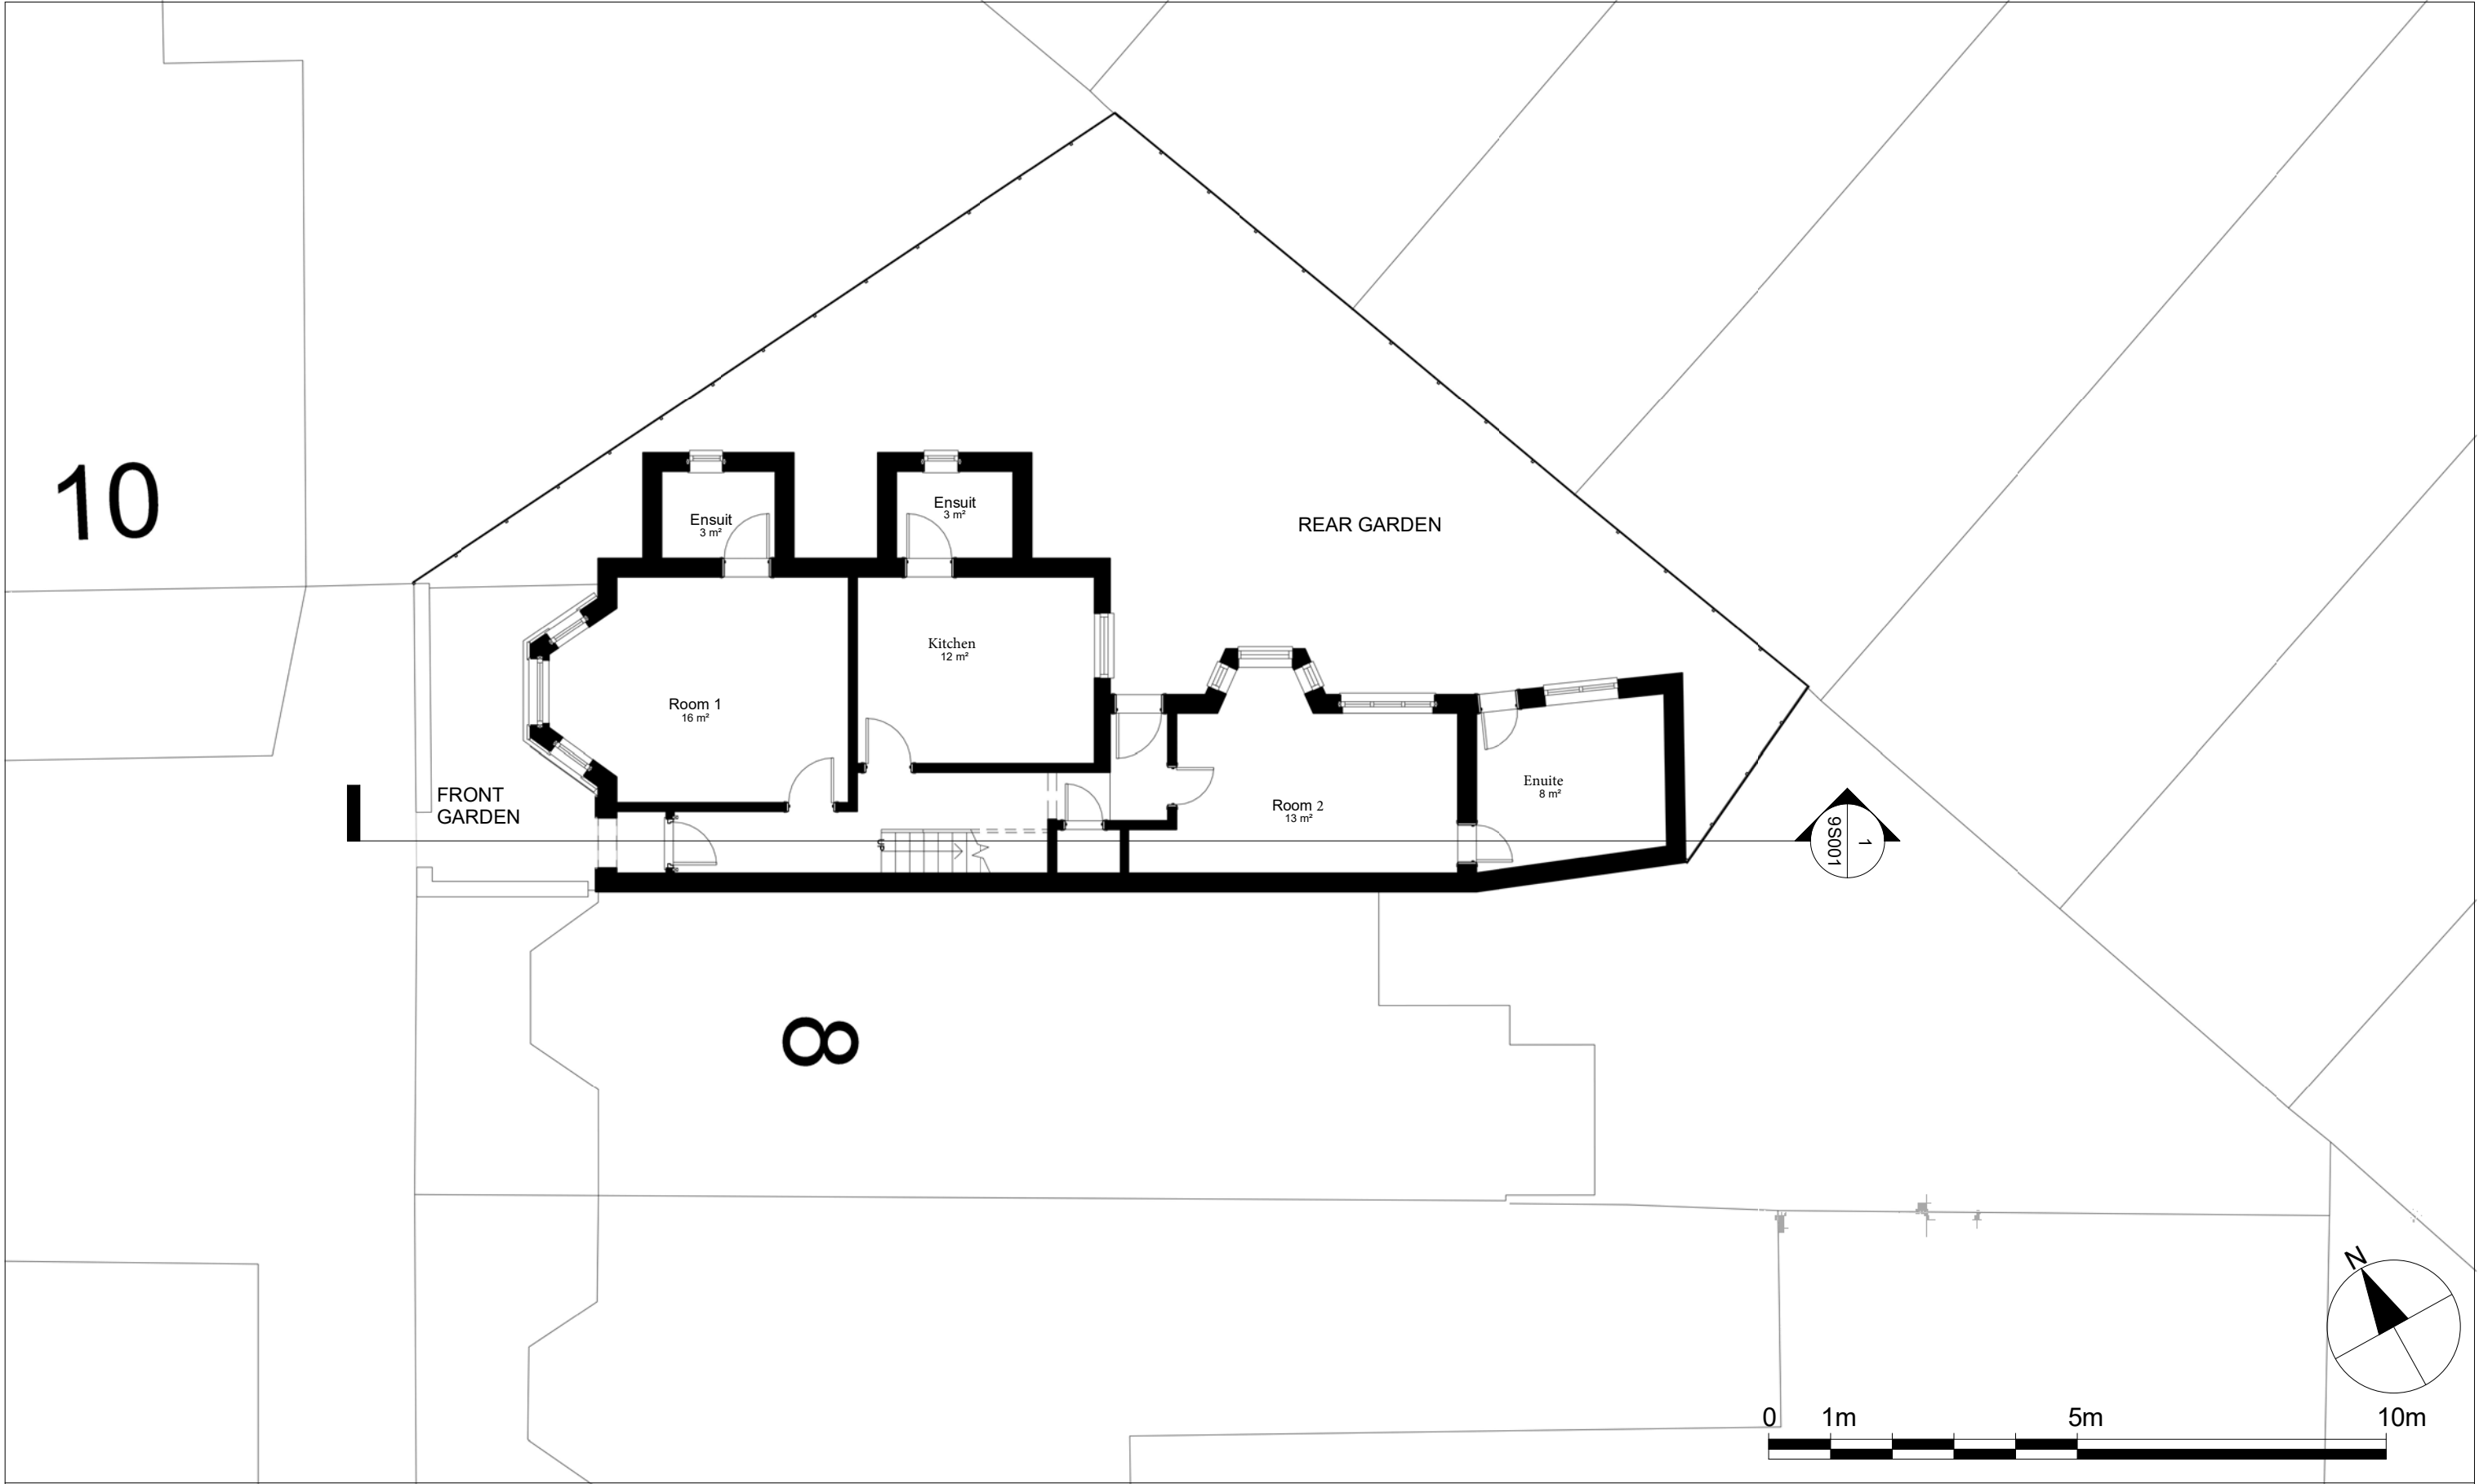

Notes.
Contractors must verify all dimensions at the site before comencing any work.
No construction work before Building Control approval and structural engineer confirmation.
Any discrepancies to be reported to Gridline.
All drawings are to be read in conjunction with all relevant drawings and specifications.


Project No.S				
REV	DATE	DESCRIPTION	BY	CH
REV A				

PROJECT TITLE	
9 Brampton Park Road Haringey, London N22 6BG	
DATE	Project No.
Oct. 2023	7580

DRAWING TITLE		
Existing - Ground Floor		
CLIENT		
Mr Raskin		
DRAWING No.	SCALE @ A3	Drawn by:
EX - P001	1:100	Niloufar



PLANNING SERVICES
Unit 9b, The High Cross Centre,
Fountainyne Rd,
N15 4BE
TEL: 020 8802 3480
www.samplanning.co.uk

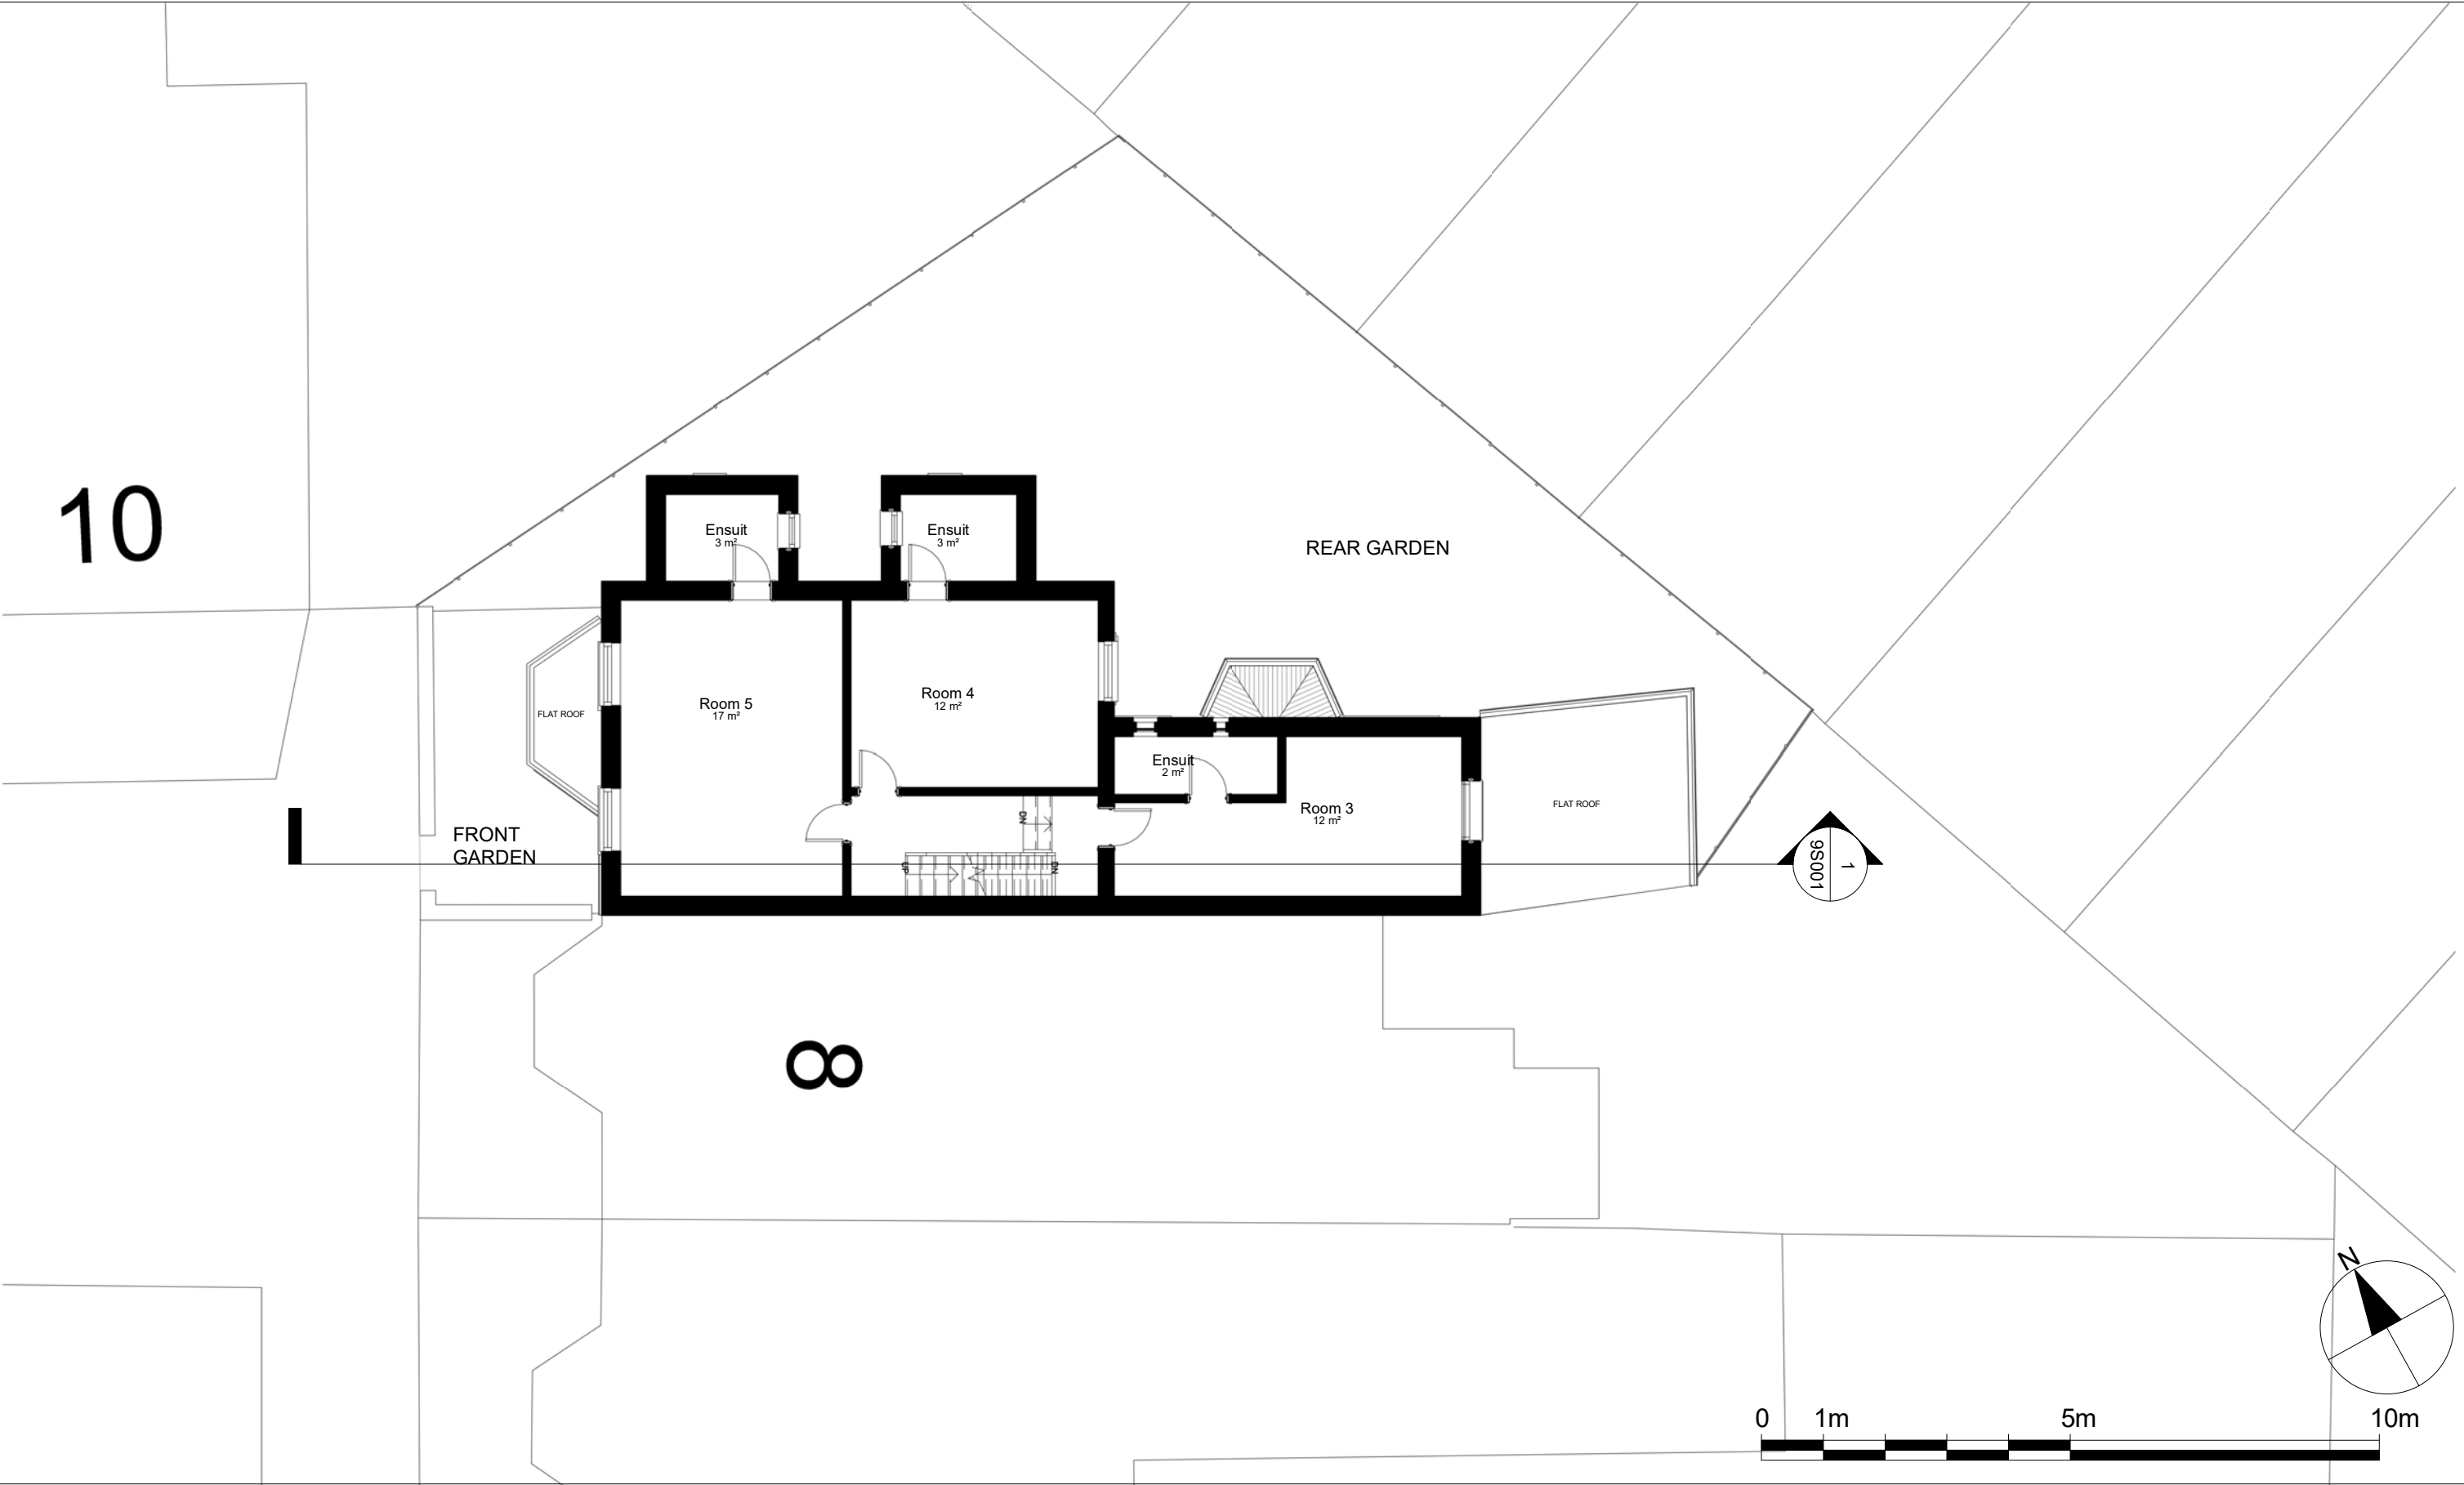

Notes.
Contractors must verify all dimensions at the site before comencing any work.
No construction work before Building Control approval and structural engineer confirmation.
Any discrepancies to be reported to Gridline.
All drawings are to be read in conjunction with all relevant drawings and specifications.


Project No.S				
REV	DATE	DESCRIPTION	BY	CH
REV A				

PROJECT TITLE	
9 Brampton Park Road Haringey, London N22 6BG	
DATE	Project No.
Oct. 2023	7580

DRAWING TITLE		
Existing - First Floor		
CLIENT		
Mr Raskin		
DRAWING No.	SCALE @ A3	Drawn by:
EX - P002	1:100	Niloufar



PLANNING SERVICES
Unit 9b, The High Cross Centre,
Fountainy Rd,
N15 4BE
TEL: 020 8802 3480
www.samplanning.co.uk

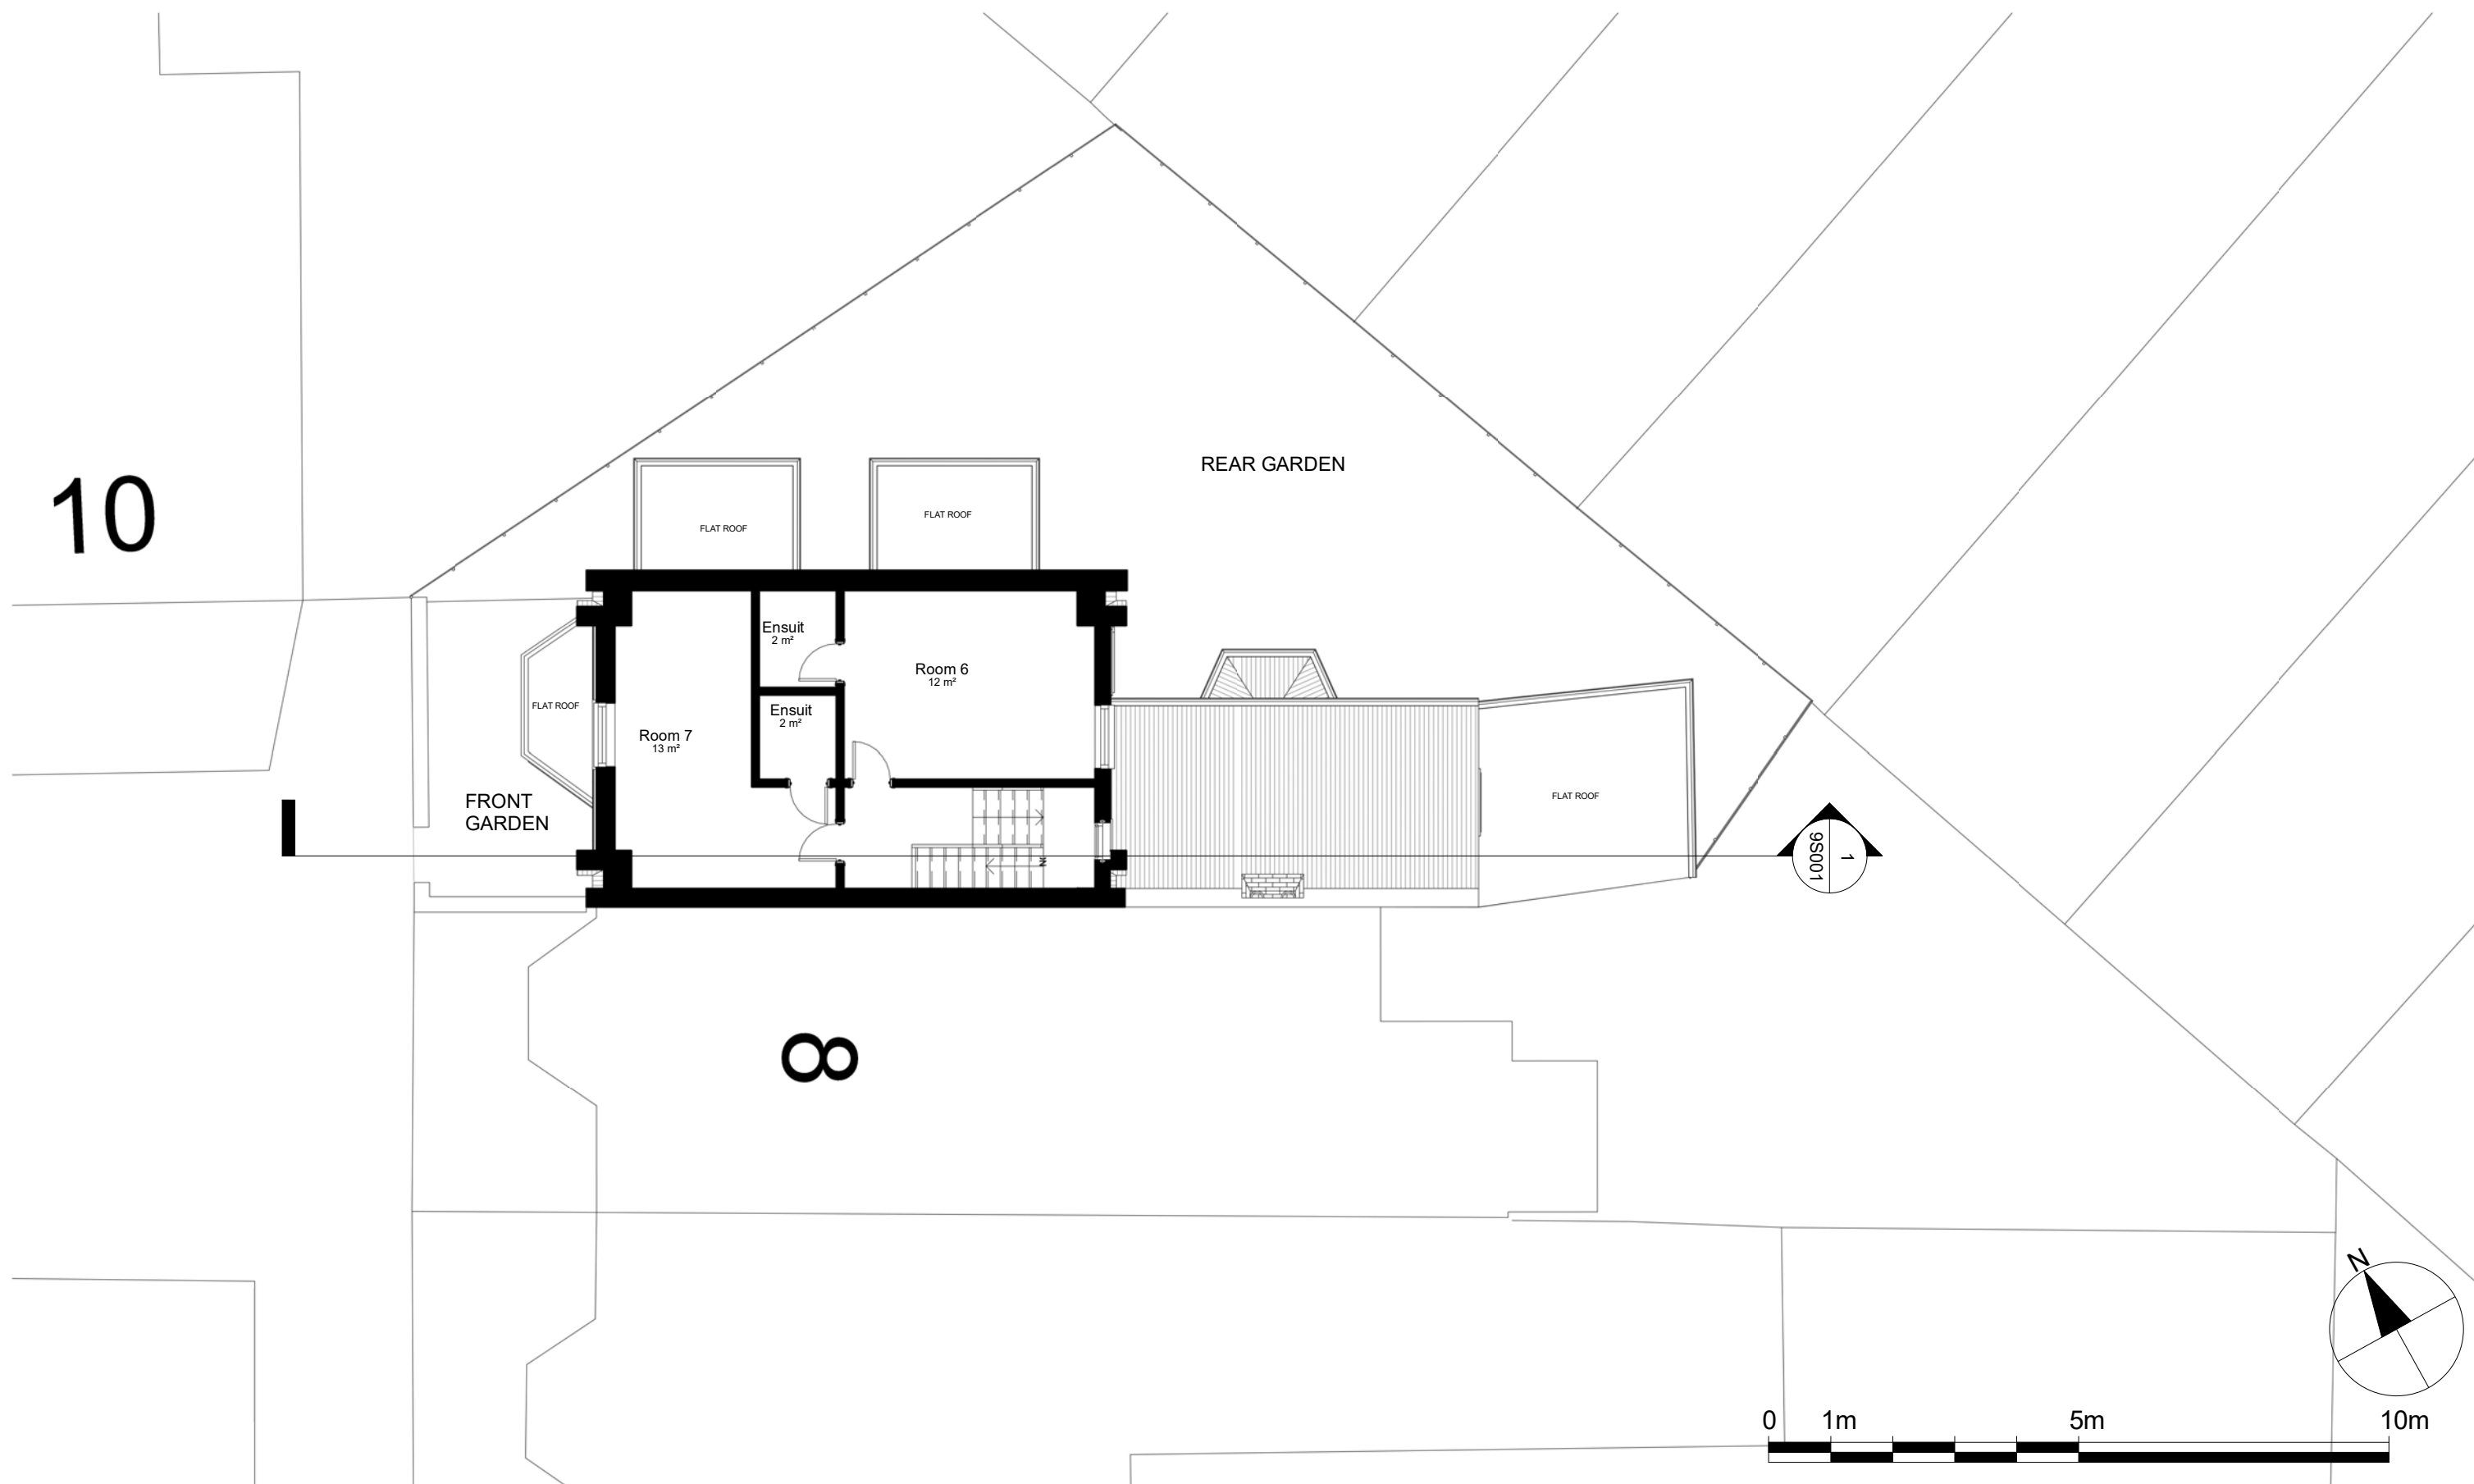

Notes.
Contractors must verify all dimensions at the site before comencing any work.
No construction work before Building Control approval and structural engineer confirmation.
Any discrepancies to be reported to Gridline.
All drawings are to be read in conjunction with all relevant drawings and specifications.


Project No.S				
REV	DATE	DESCRIPTION	BY	CH
REV A				

PROJECT TITLE	
9 Brampton Park Road Haringey, London N22 6BG	
DATE	Project No.
Oct. 2023	7580

DRAWING TITLE		
Existing - Loft Floor		
CLIENT		
Mr Raskin		
DRAWING No.	SCALE @ A3	Drawn by:
EX - P003	1:100	Niloufar



PLANNING SERVICES
Unit 9b, The High Cross Centre,
Fountainy Rd,
N15 4BE
TEL: 020 8802 3480
www.samplanning.co.uk

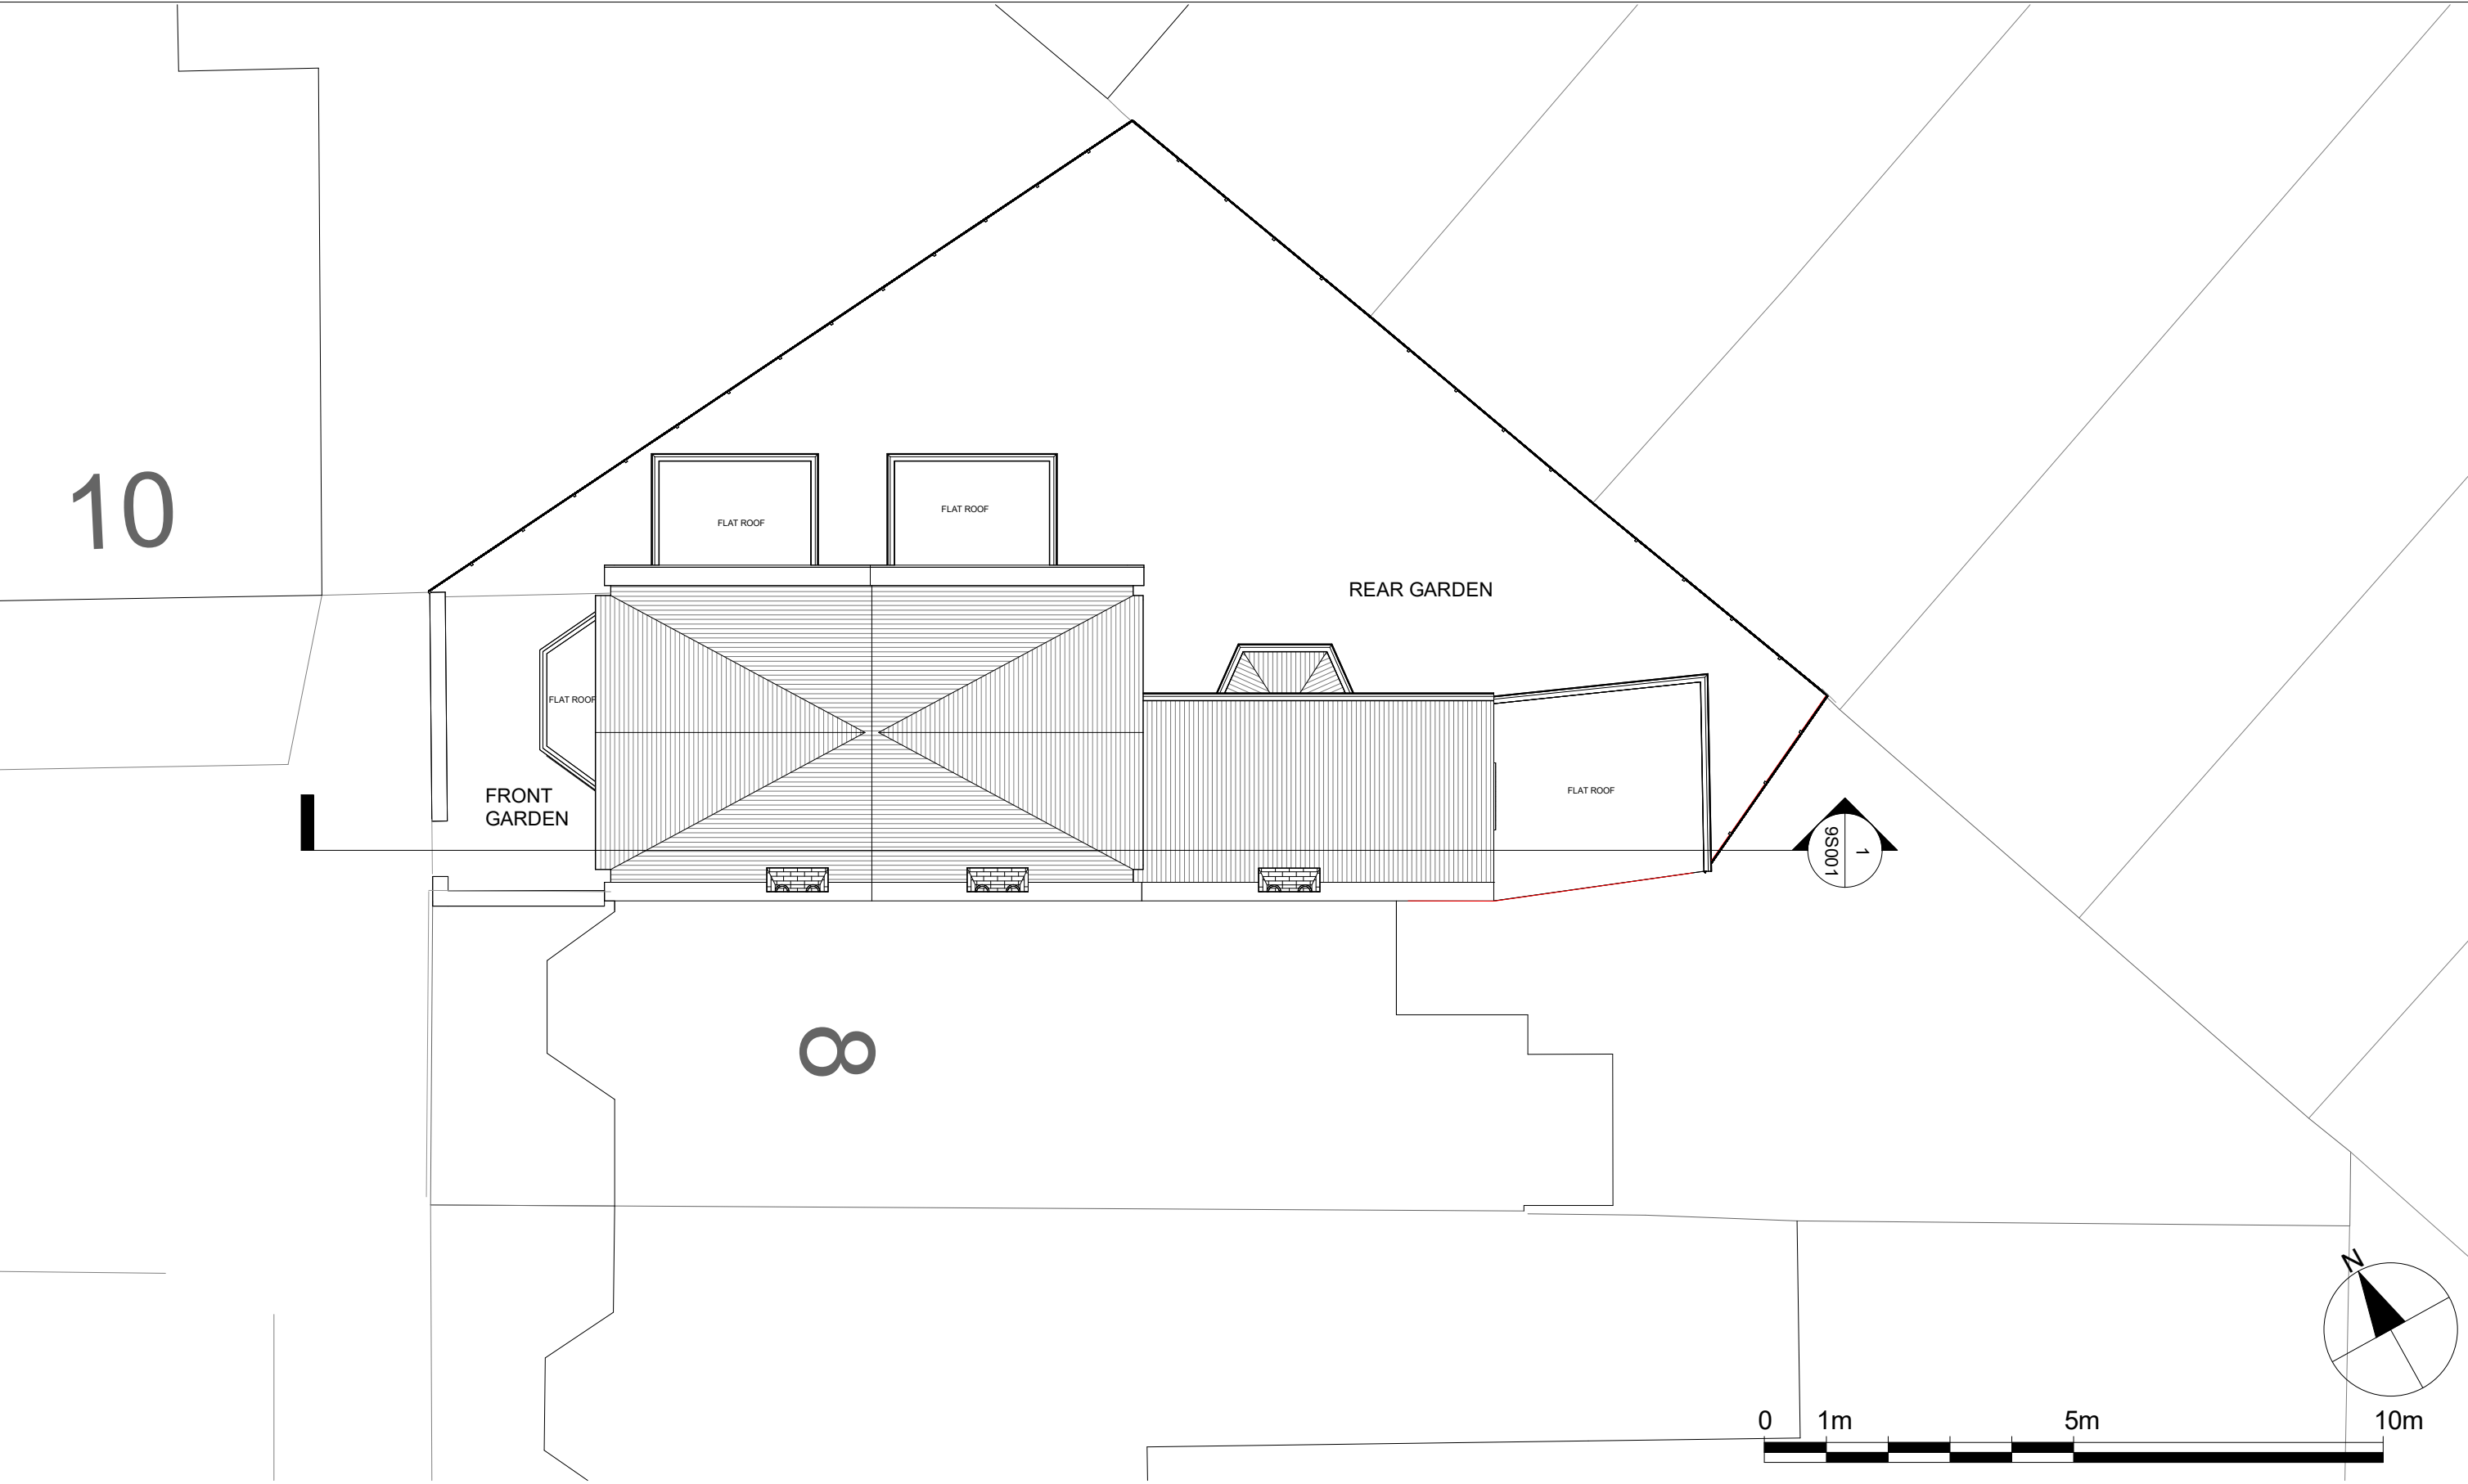

Notes.
Contractors must verify all dimensions at the site before comencing any work.
No construction work before Building Control approval and structural engineer confirmation.
Any discrepancies to be reported to Gridline.
All drawings are to be read in conjunction with all relevant drawings and specifications.


Project No.S				
REV	DATE	DESCRIPTION	BY	CH

PROJECT TITLE	
9 Brampton Park Road Haringey, London N22 6BG	
DATE	Project No.
Oct. 2023	7580

DRAWING TITLE		
Existing - Roof Plan		
CLIENT		
Mr Raskin		
DRAWING No.	SCALE @ A3	Drawn by:
EX - P004	1:100	Niloufar



PLANNING SERVICES
Unit 9b, The High Cross Centre,
Fountainne Rd,
N15 4BE
TEL: 020 8802 3480
www.samplanning.co.uk

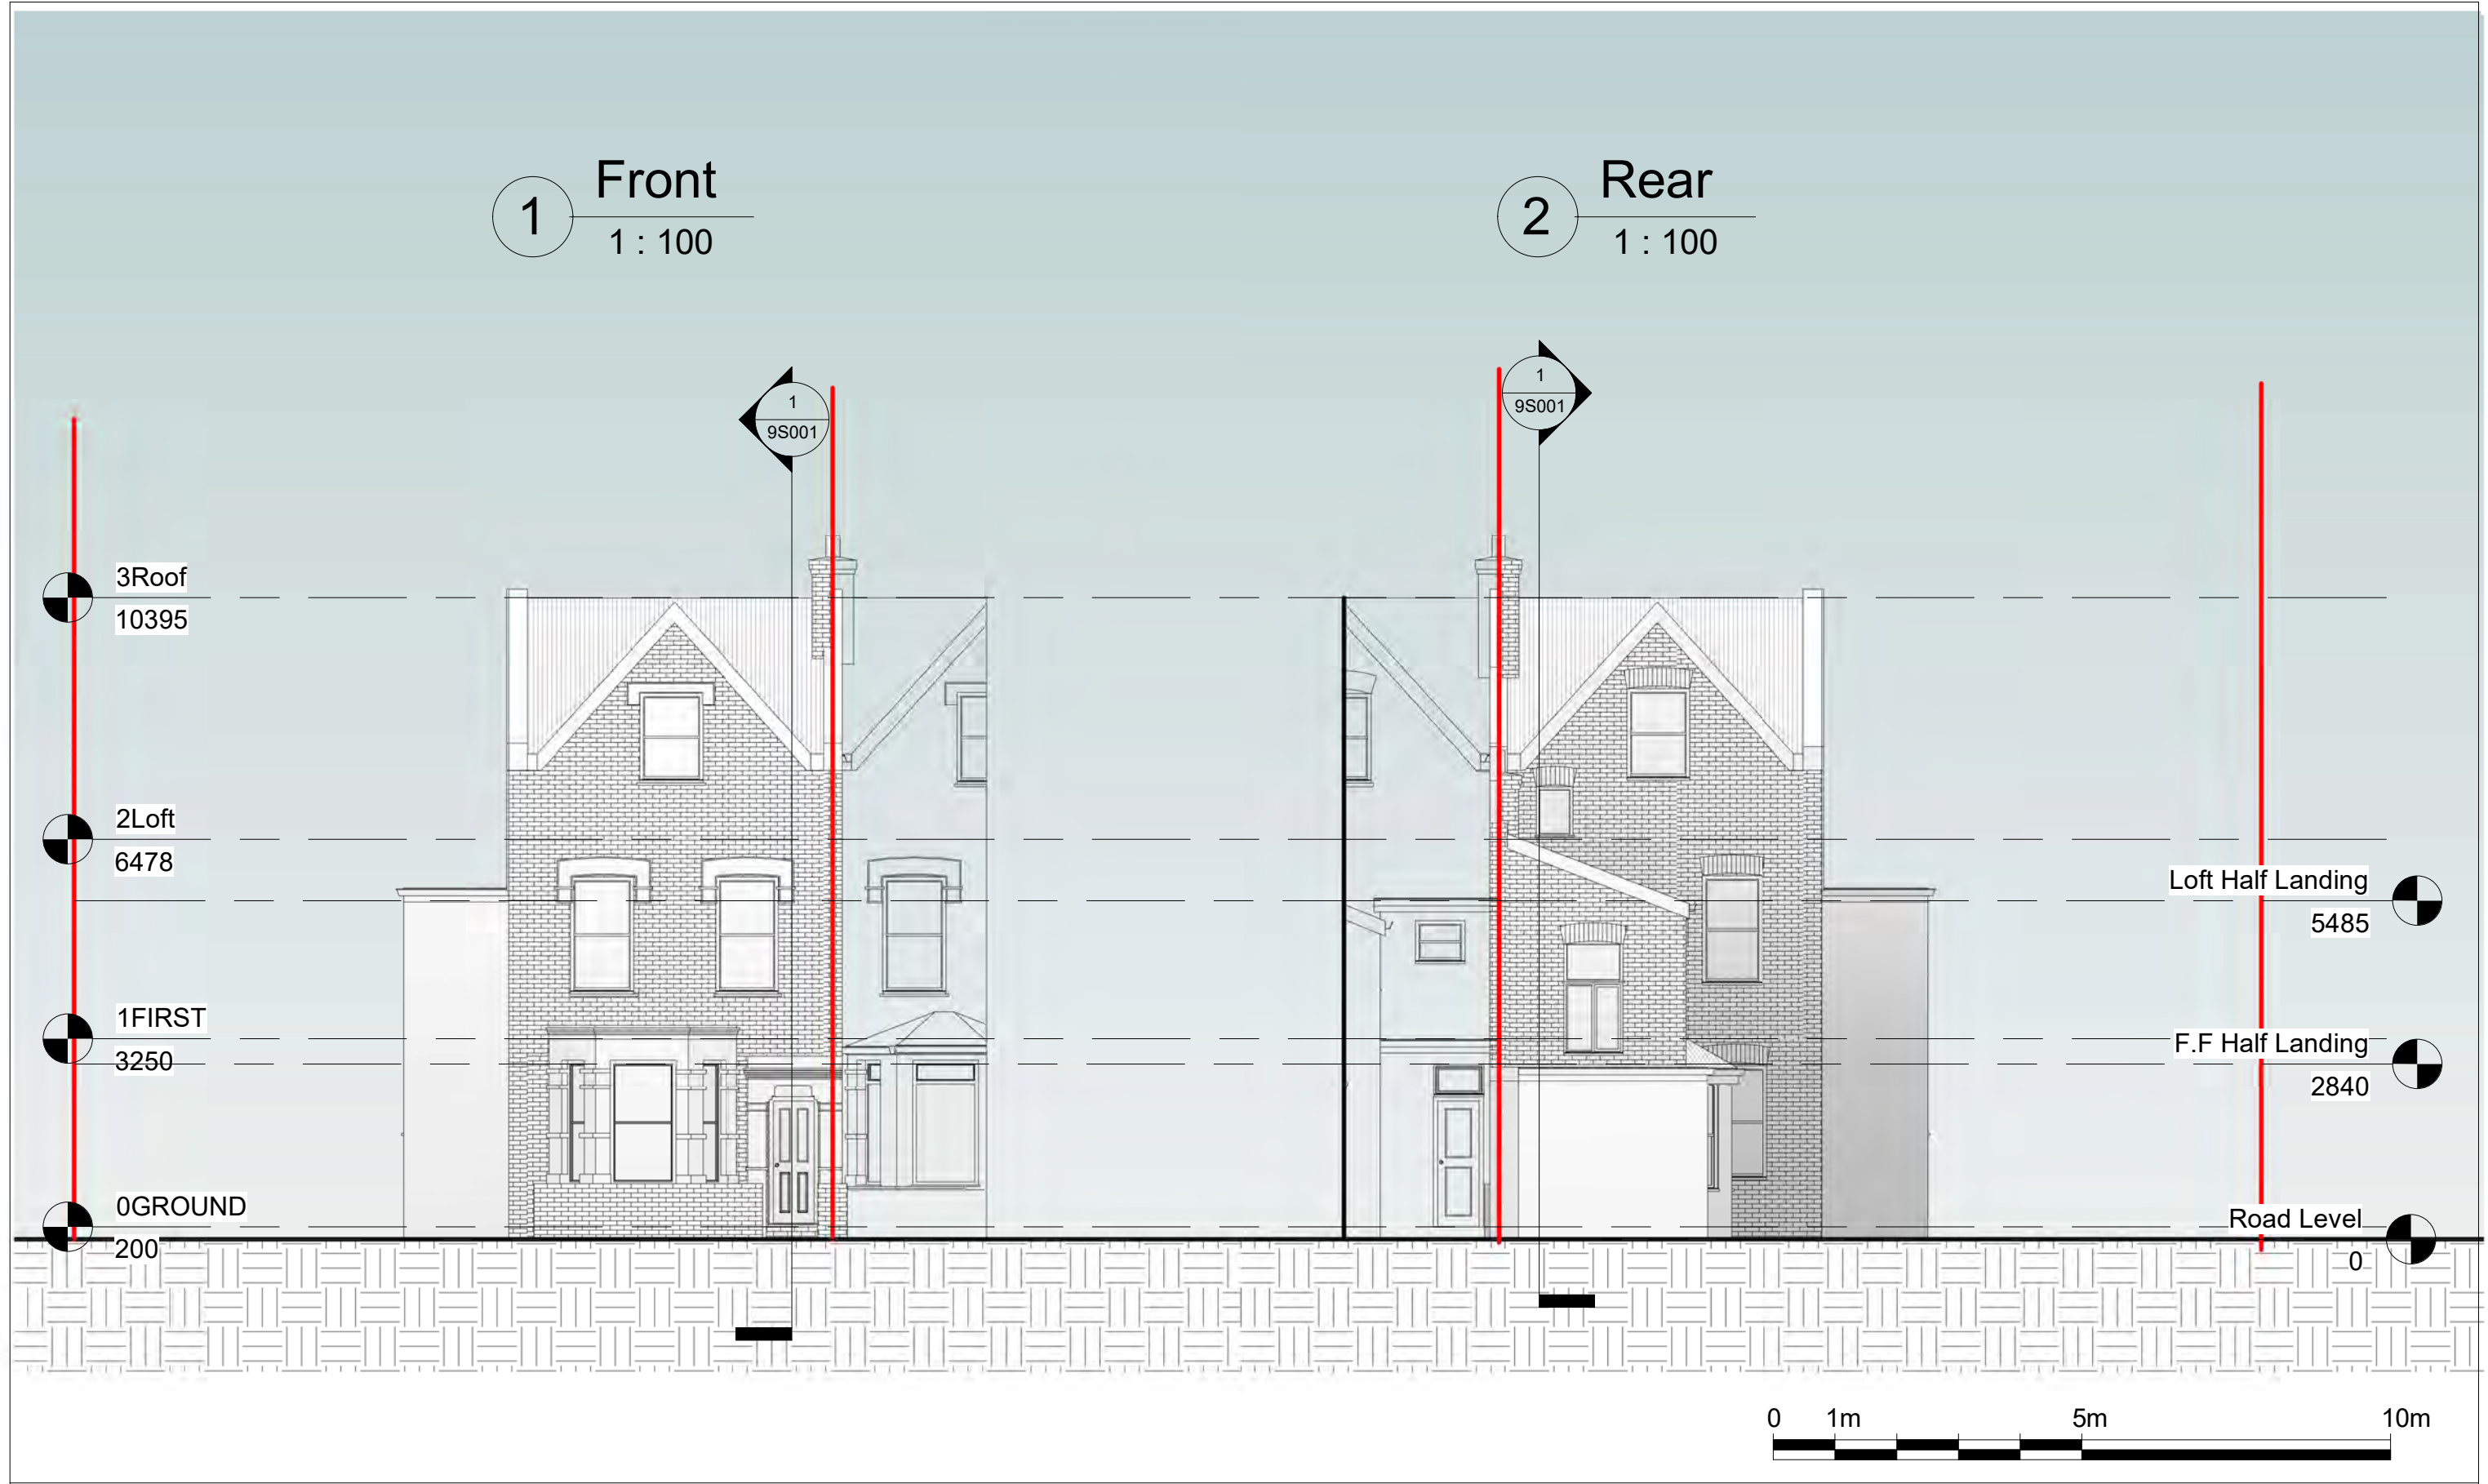

Notes.
Contractors must verify all dimensions at the site before comencing any work.
No construction work before Building Control approval and structural engineer confirmation.
Any discrepancies to be reported to Gridline.
All drawings are to be read in conjunction with all relevant drawings and specifications.

Project No.S				
REV	DATE	DESCRIPTION	BY	CH

PROJECT TITLE	
9 Brampton Park Road Haringey, London N22 6BG	
DATE	Project No.
Oct. 2023	7580

DRAWING TITLE		
Existing - Front/ Rear Elevations		
CLIENT Mr Raskin		
DRAWING No.	SCALE @ A3	Drawn by:
EX - E001	1:100	Niloufar

PLANNING SERVICES
Unit 9b, The High Cross Centre,
Fountainy Rd,
N15 4BE
TEL: 020 8802 3480
www.samplanning.co.uk



Notes.
Contractors must verify all dimensions at the site before comencing any work.
No construction work before Building Control approval and structural engineer confirmation.
Any discrepancies to be reported to Gridline.
All drawings are to be read in conjunction with all relevant drawings and specifications.


Project No.S				
REV	DATE	DESCRIPTION	BY	CH

PROJECT TITLE	
9 Bampton Park Road Haringey, London N22 6BG	
DATE	Project No.
Oct. 2023	7580

DRAWING TITLE		
Existing - Side Elevation 1		
CLIENT		
Mr Raskin		
DRAWING No.	SCALE @ A3	Drawn by:
EX - E002	1:100	Niloufar



PLANNING SERVICES
Unit 9b, The High Cross Centre,
Fountainy Rd,
N15 4BE
TEL: 020 8802 3480
www.samplanning.co.uk

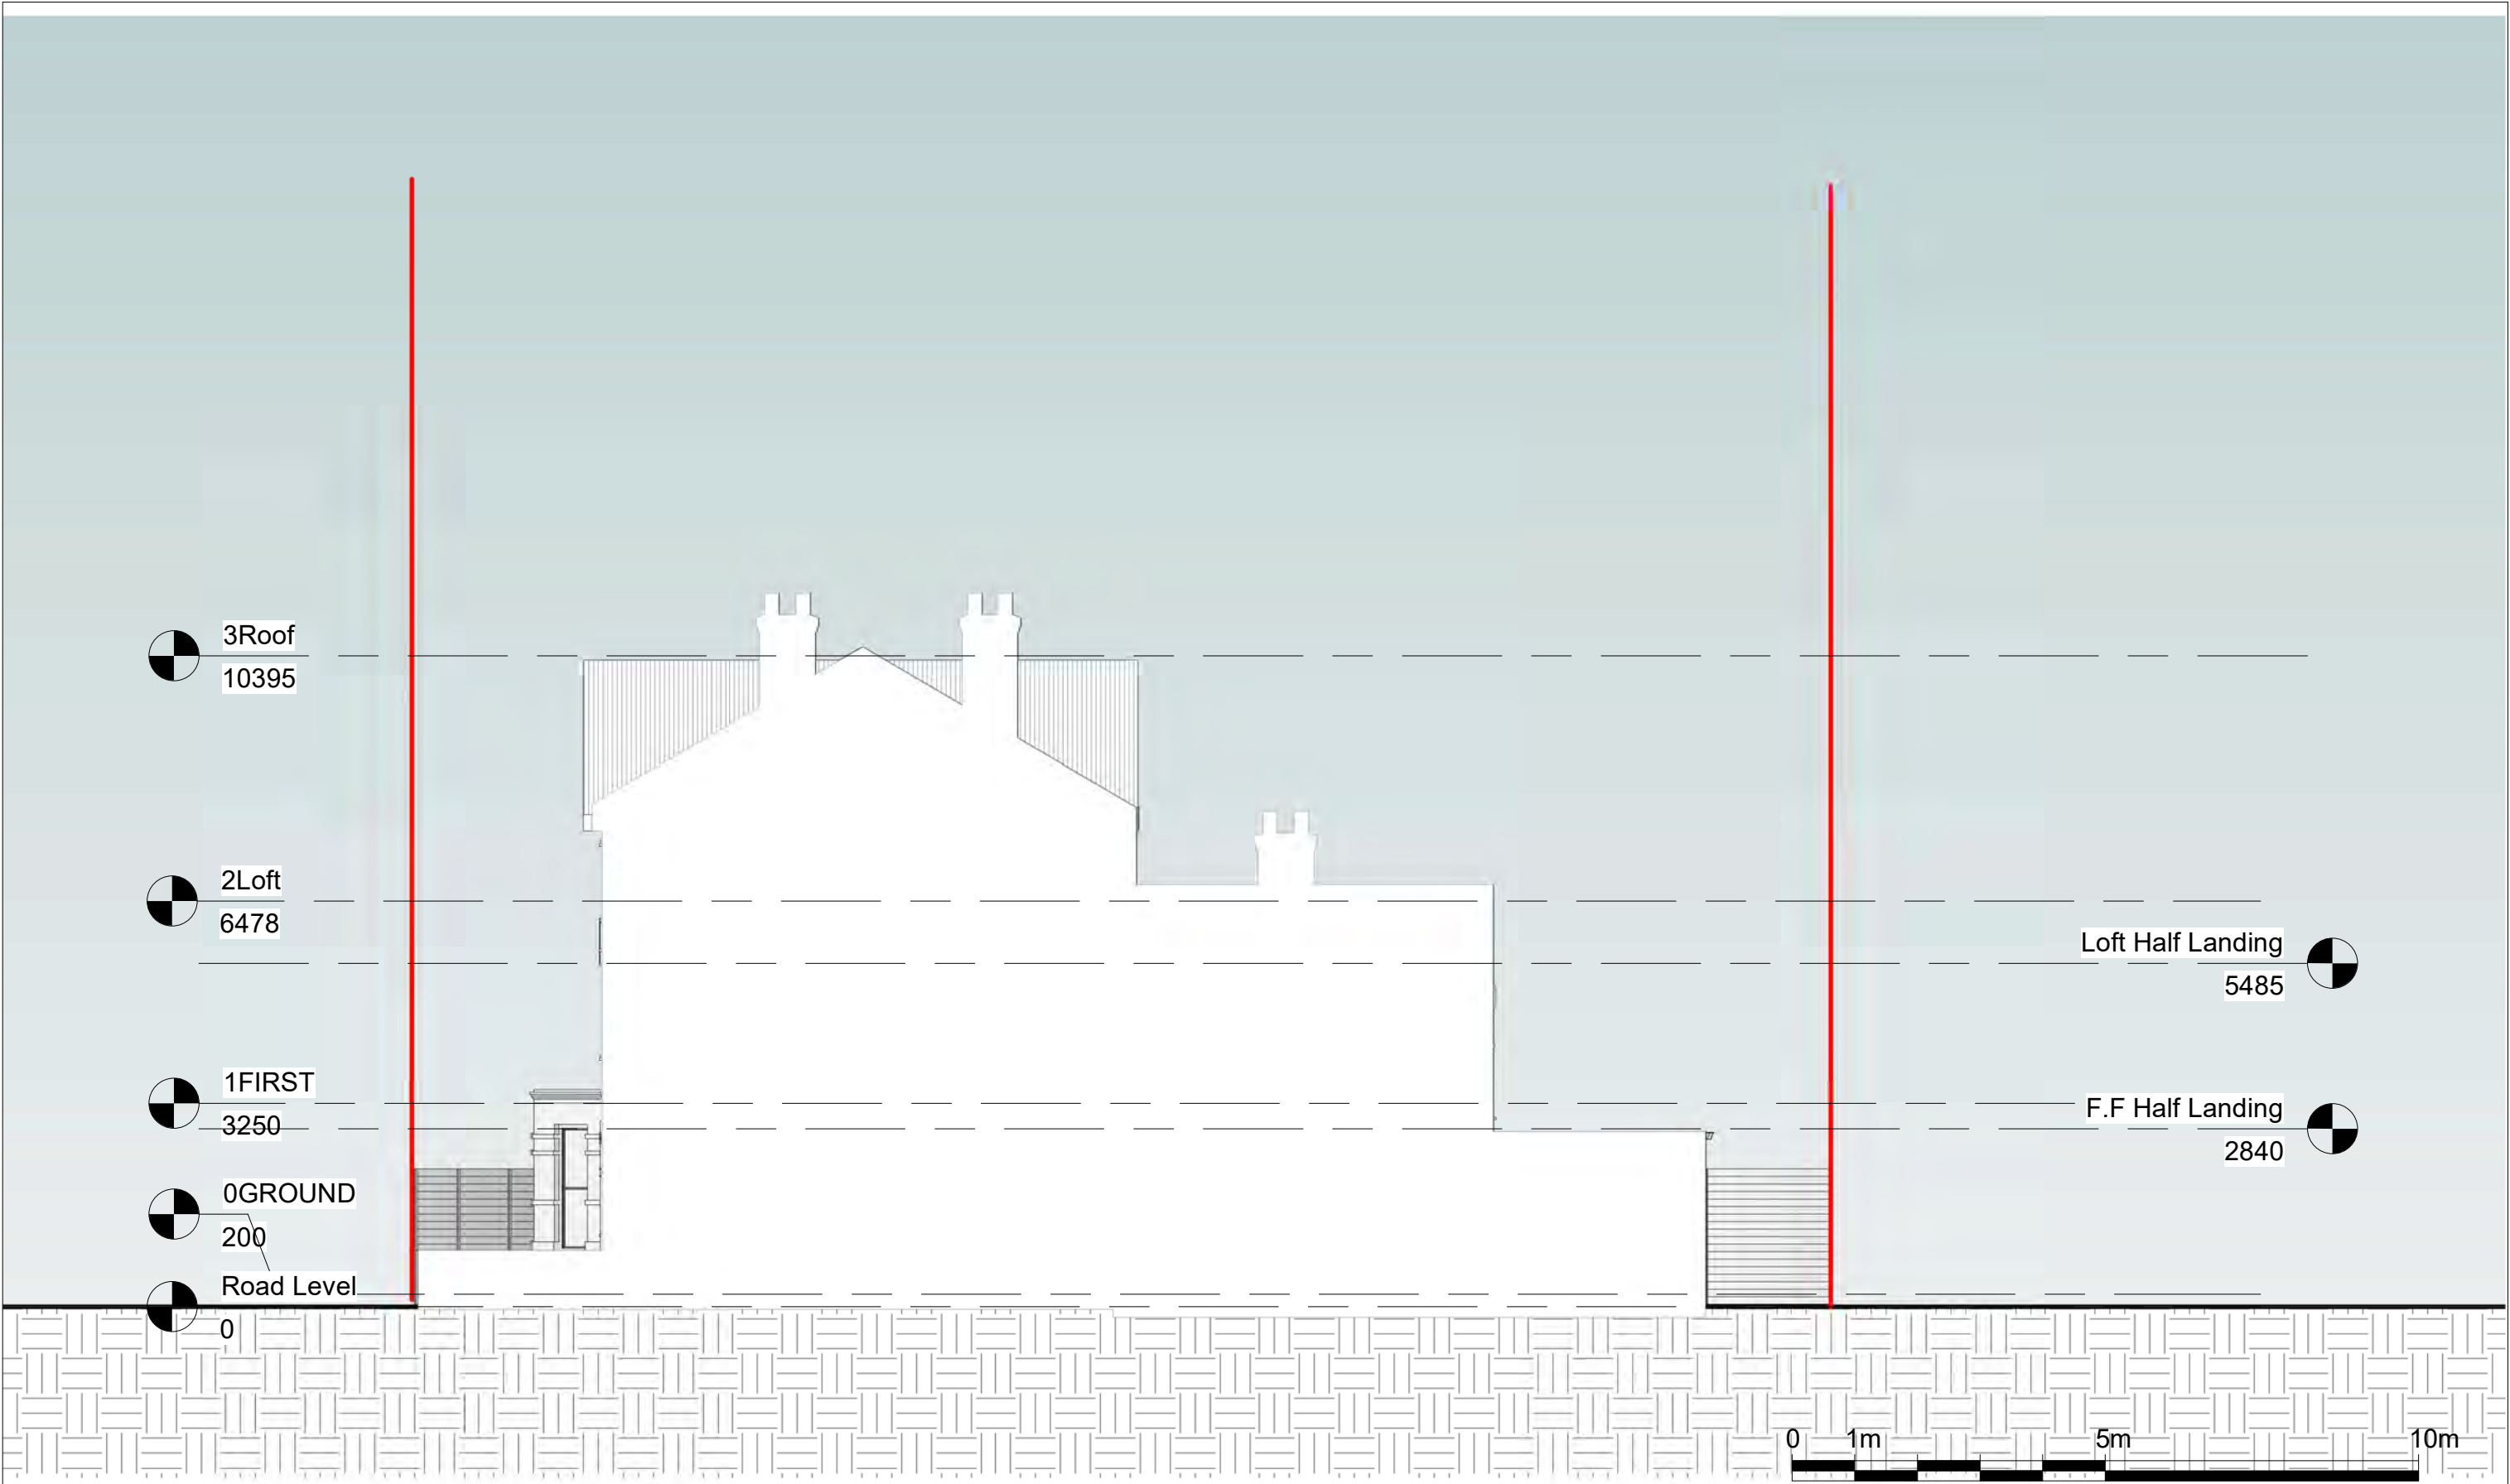

Notes.
Contractors must verify all dimensions at the site before comencing any work.
No construction work before Building Control approval and structural engineer confirmation.
Any discrepancies to be reported to Gridline.
All drawings are to be read in conjunction with all relevant drawings and specifications.


Project No.S				
REV	DATE	DESCRIPTION	BY	CH

PROJECT TITLE	
9 Brampton Park Road Haringey, London N22 6BG	
DATE	Project No.
Oct. 2023	7580

DRAWING TITLE		
Existing - Side Elevation 2		
CLIENT		
Mr Raskin		
DRAWING No.	SCALE @ A3	Drawn by:
EX - E003	1:100	Niloufar



PLANNING SERVICES
Unit 9b, The High Cross Centre,
Fountainy Rd,
N15 4BE
TEL: 020 8802 3480
www.samplanning.co.uk

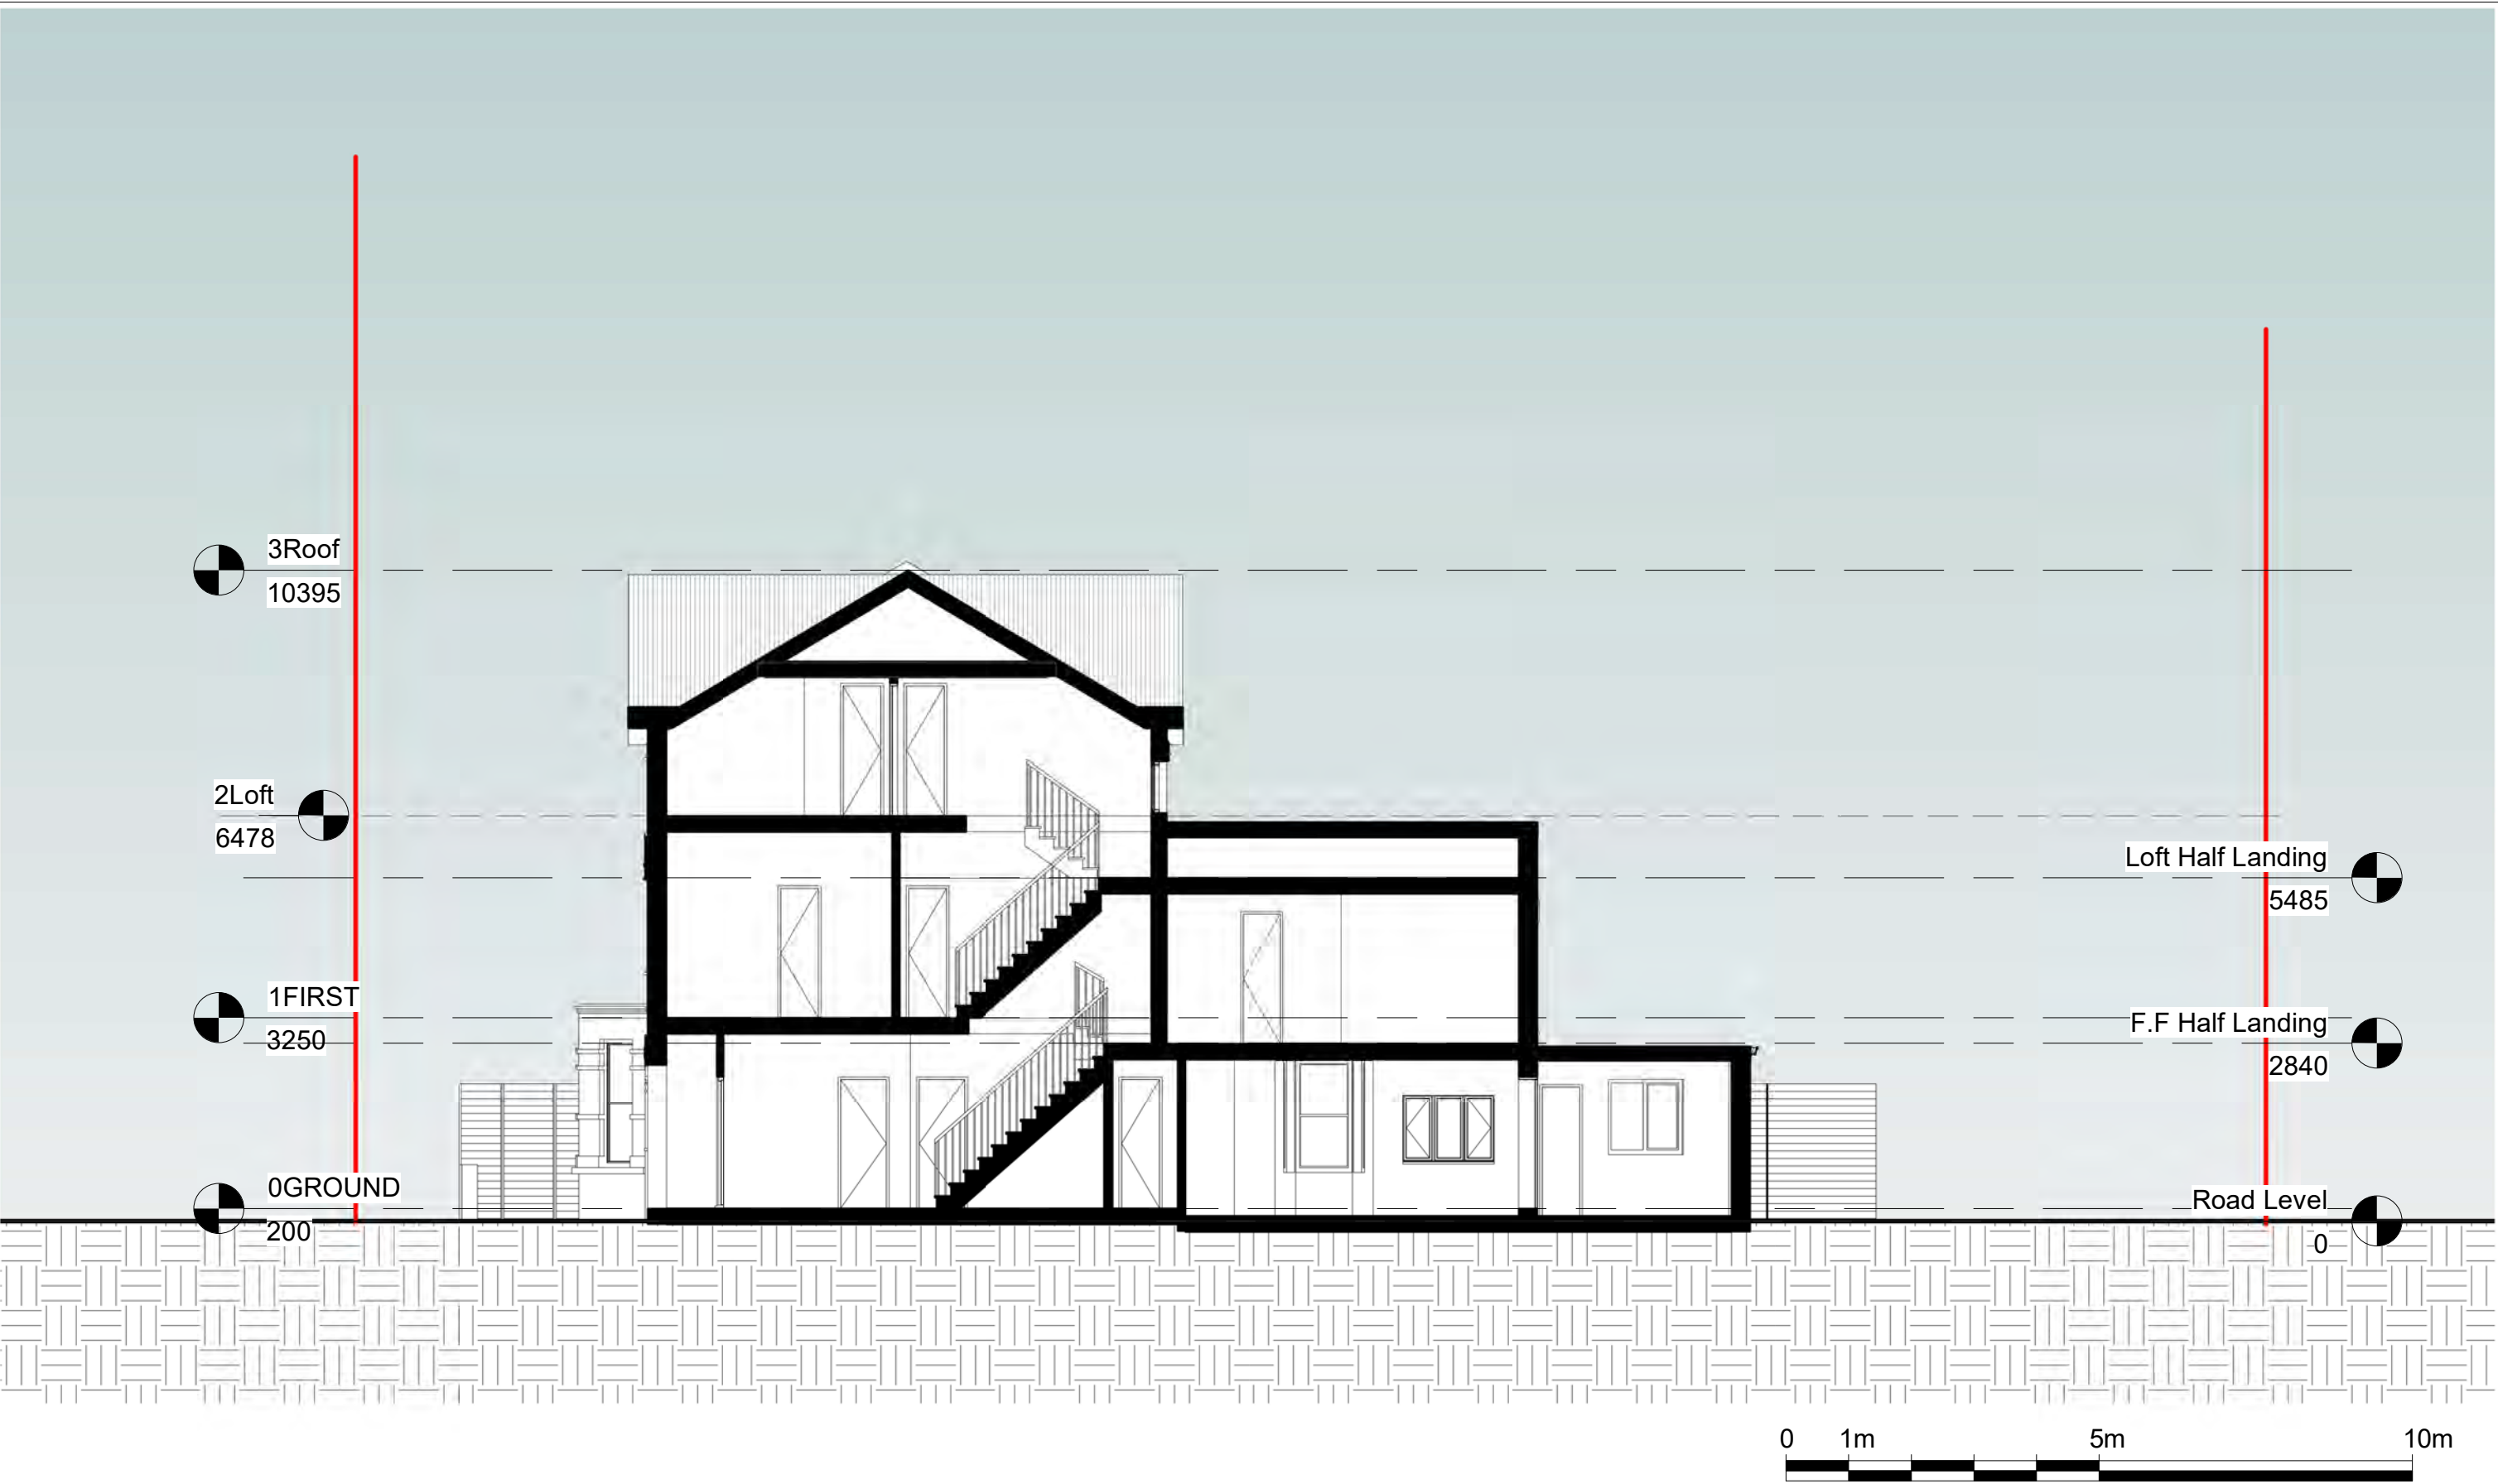

Notes.
Contractors must verify all dimensions at the site before comencing any work.
No construction work before Building Control approval and structural engineer confirmation.
Any discrepancies to be reported to Gridline.
All drawings are to be read in conjunction with all relevant drawings and specifications.

Project No.S				
REV	DATE	DESCRIPTION	BY	CH

PROJECT TITLE	
9 Brampton Park Road Haringey, London N22 6BG	
DATE	Project No.
Oct. 2023	7580

DRAWING TITLE		
Existing - Section 1		
CLIENT		
Mr Raskin		
DRAWING No.	SCALE @ A3	Drawn by:
EX - S001	1:100	Niloufar



PLANNING SERVICES
Unit 9b, The High Cross Centre,
Fountainy Rd,
N15 4BE
TEL: 020 8802 3480
www.samplanning.co.uk



Notes.
Contractors must verify all dimensions at the site before comencing any work.
No construction work before Building Control approval and structural engineer confirmation.
Any discrepancies to be reported to Gridline.
All drawings are to be read in conjunction with all relevant drawings and specifications.

Project No.S				
REV	DATE	DESCRIPTION	BY	CH

PROJECT TITLE	
9 Bampton Park Road Haringey, London N22 6BG	
DATE	Project No.
Oct. 2023	7580

DRAWING TITLE		
Existing - Perspective view		
CLIENT		
Mr Raskin		
DRAWING No.	SCALE @ A3	Drawn by:
EX - PE001	1:100	Niloufar



PLANNING SERVICES
Unit 9b, The High Cross Centre,
Fountainy Rd,
N15 4BE
TEL: 020 8802 3480
www.samplanning.co.uk