



0 25m 50m 100m
SCALE 1:1250

Property Boundary

Property Boundary Area= 184.99 sqm

Internal G.I.A= 177.76 sqm

0 1m 5m 10m 20m
SCALE 1:200

Notes.
Contractors must verify all dimensions at the site before comencing any work.
No construction work before Building Control approval and structural engineer confirmation.
Any discrepancies to be reported to Gridline.
All drawings are to be read in conjunction with all relevant drawings and specifications.


Project No.S				
REV	DATE	DESCRIPTION	BY	CH
A	30/10/23			

PROJECT TITLE	
9 Brampton Park Road Haringey, London N22 6BG	
DATE	Project No.
Oct. 2023	7580

DRAWING TITLE		
Proposed - Os Map/ Location Plan		
CLIENT		
Mr Raskin		
DRAWING No.	SCALE @ A3	Drawn by:
PR - L001		Niloufar



PLANNING SERVICES
Unit 9b, The High Cross Centre,
Fountainy Rd,
N15 4BE
TEL: 020 8802 3480
www.sampling.co.uk

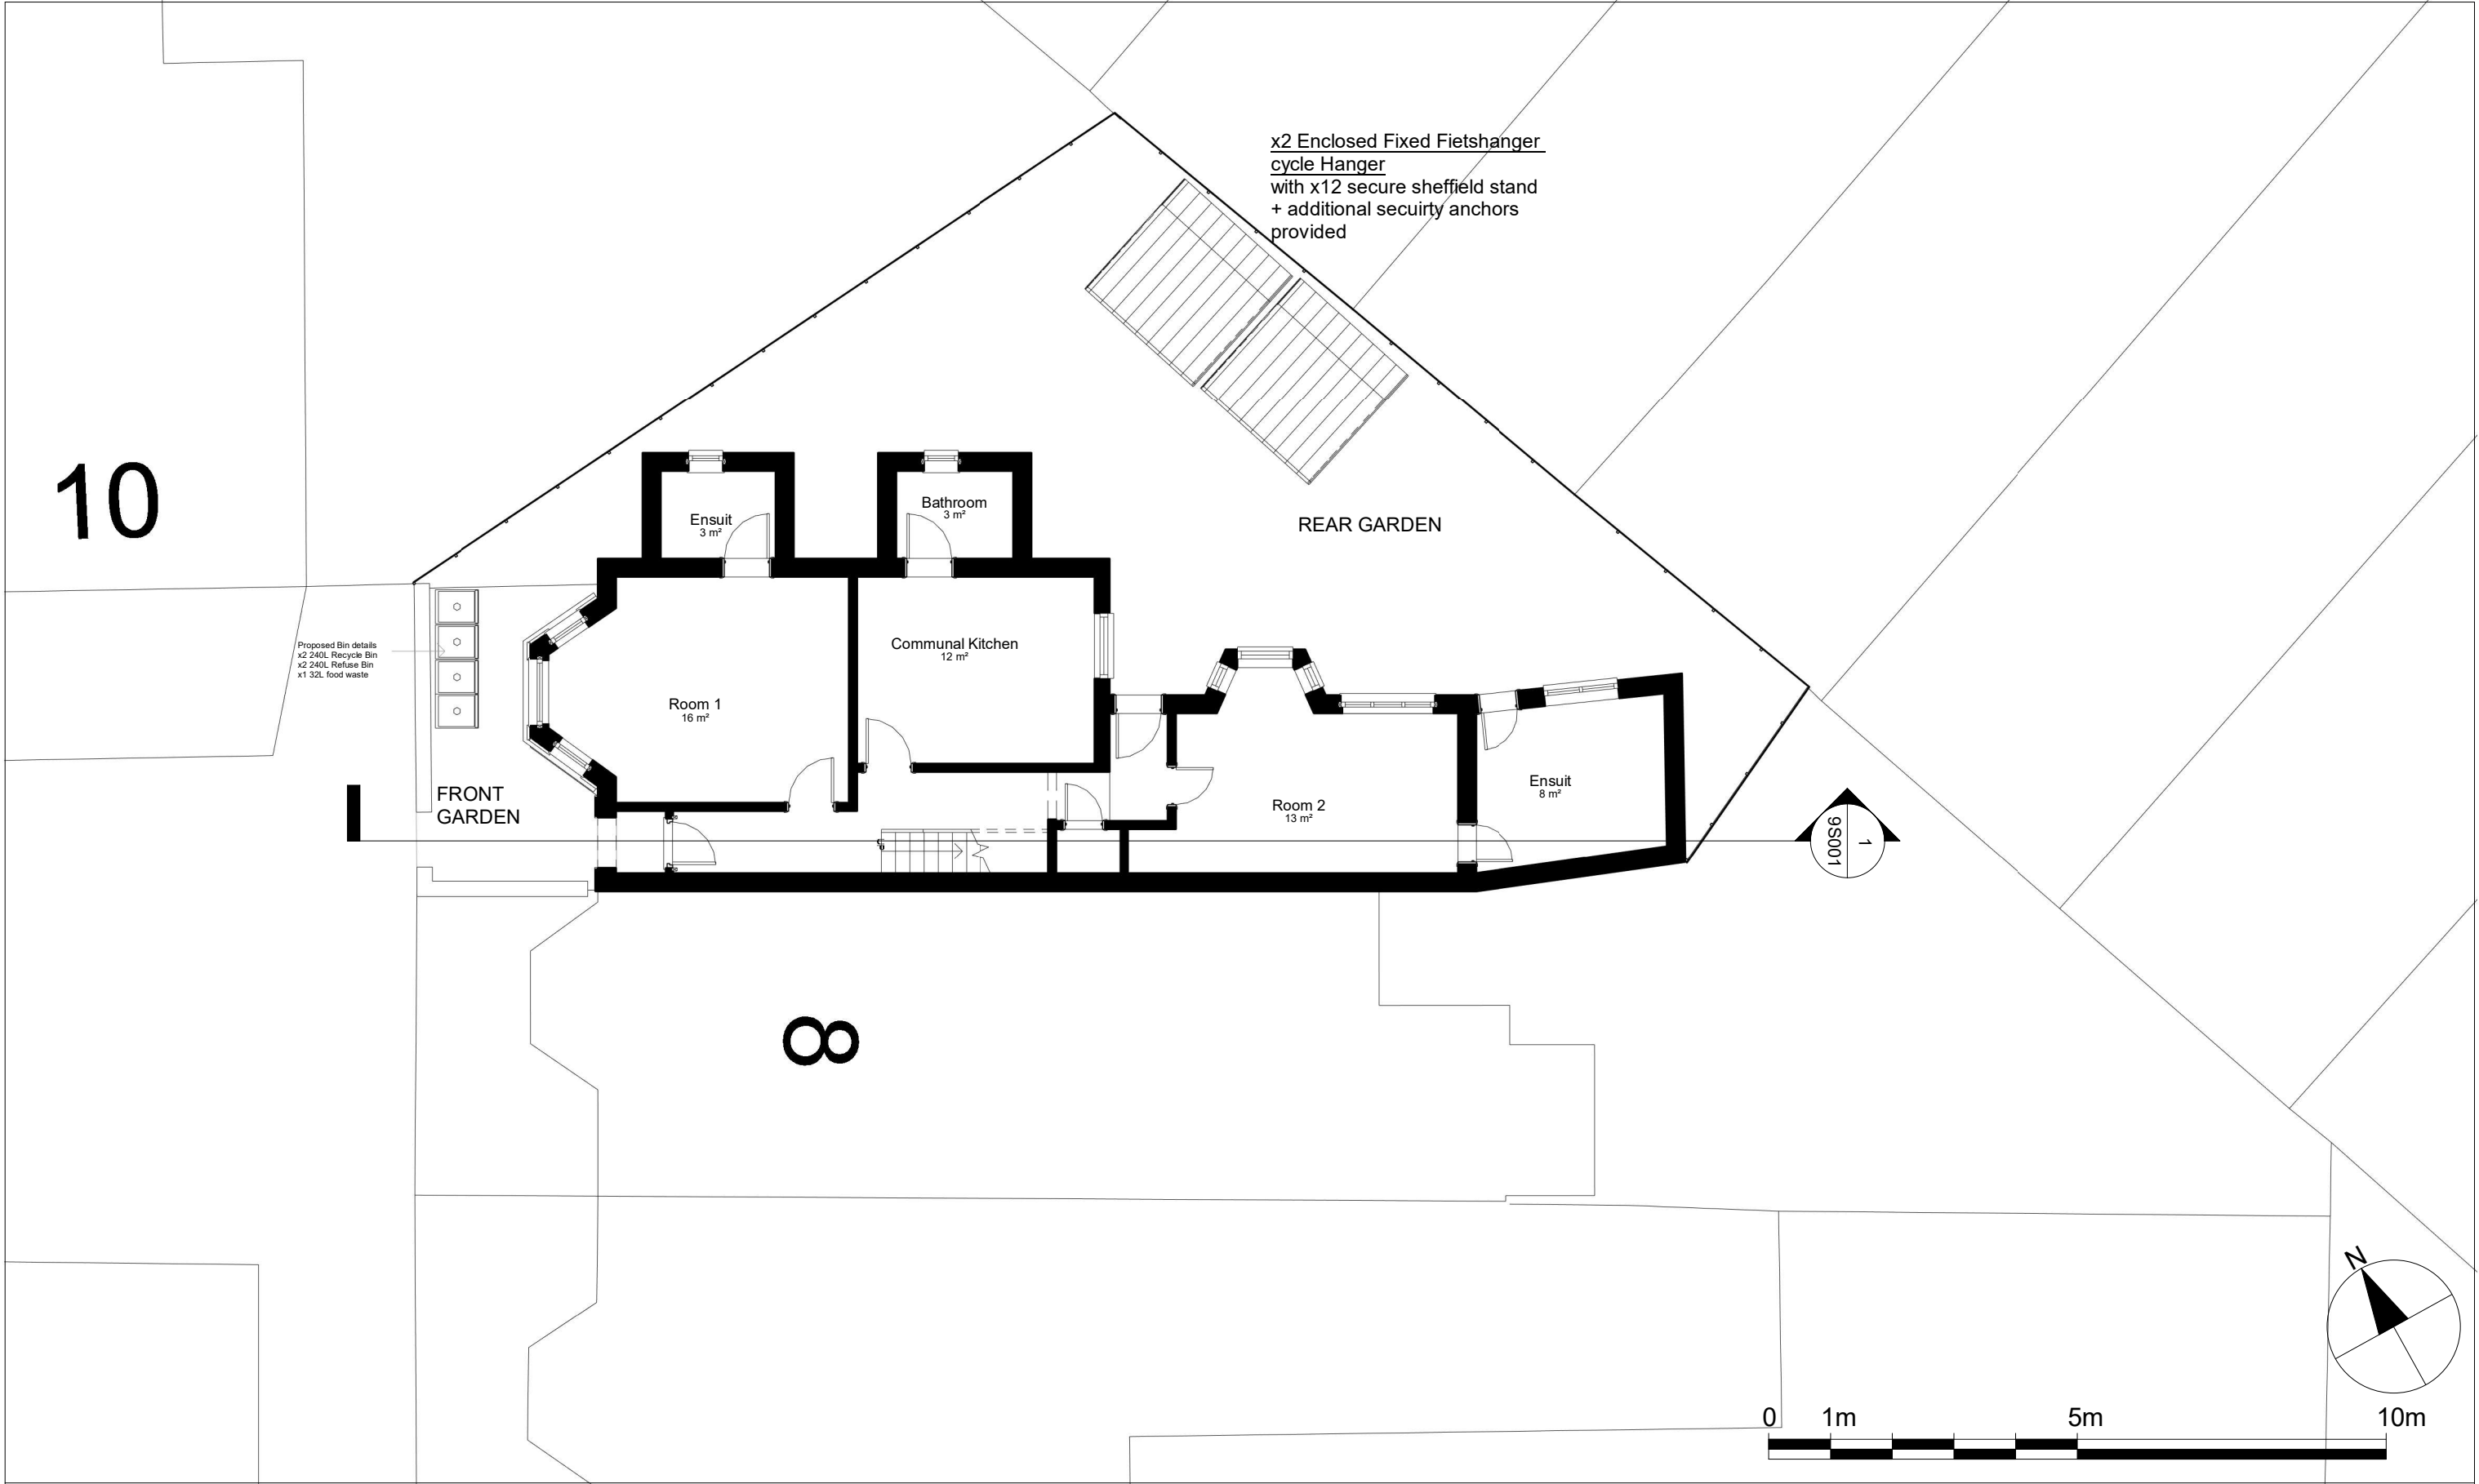

Notes.
Contractors must verify all dimensions at the site before comencing any work.
No construction work before Building Control approval and structural engineer confirmation.
Any discrepancies to be reported to Gridline.
All drawings are to be read in conjunction with all relevant drawings and specifications.


Project No.S				
REV	DATE	DESCRIPTION	BY	CH
A	30/10/23			

PROJECT TITLE	
9 Brampton Park Road Haringey, London N22 6BG	
DATE	Project No.
Oct. 2023	7580

DRAWING TITLE		
Proposed - Ground Floor		
CLIENT		
Mr Raskin		
DRAWING No.	SCALE @ A3	Drawn by:
PR - P001	1:100	Niloufar



PLANNING SERVICES
Unit 9b, The High Cross Centre,
Fountainy Rd,
N154BE
TEL: 020 8802 3480
www.sampling.co.uk

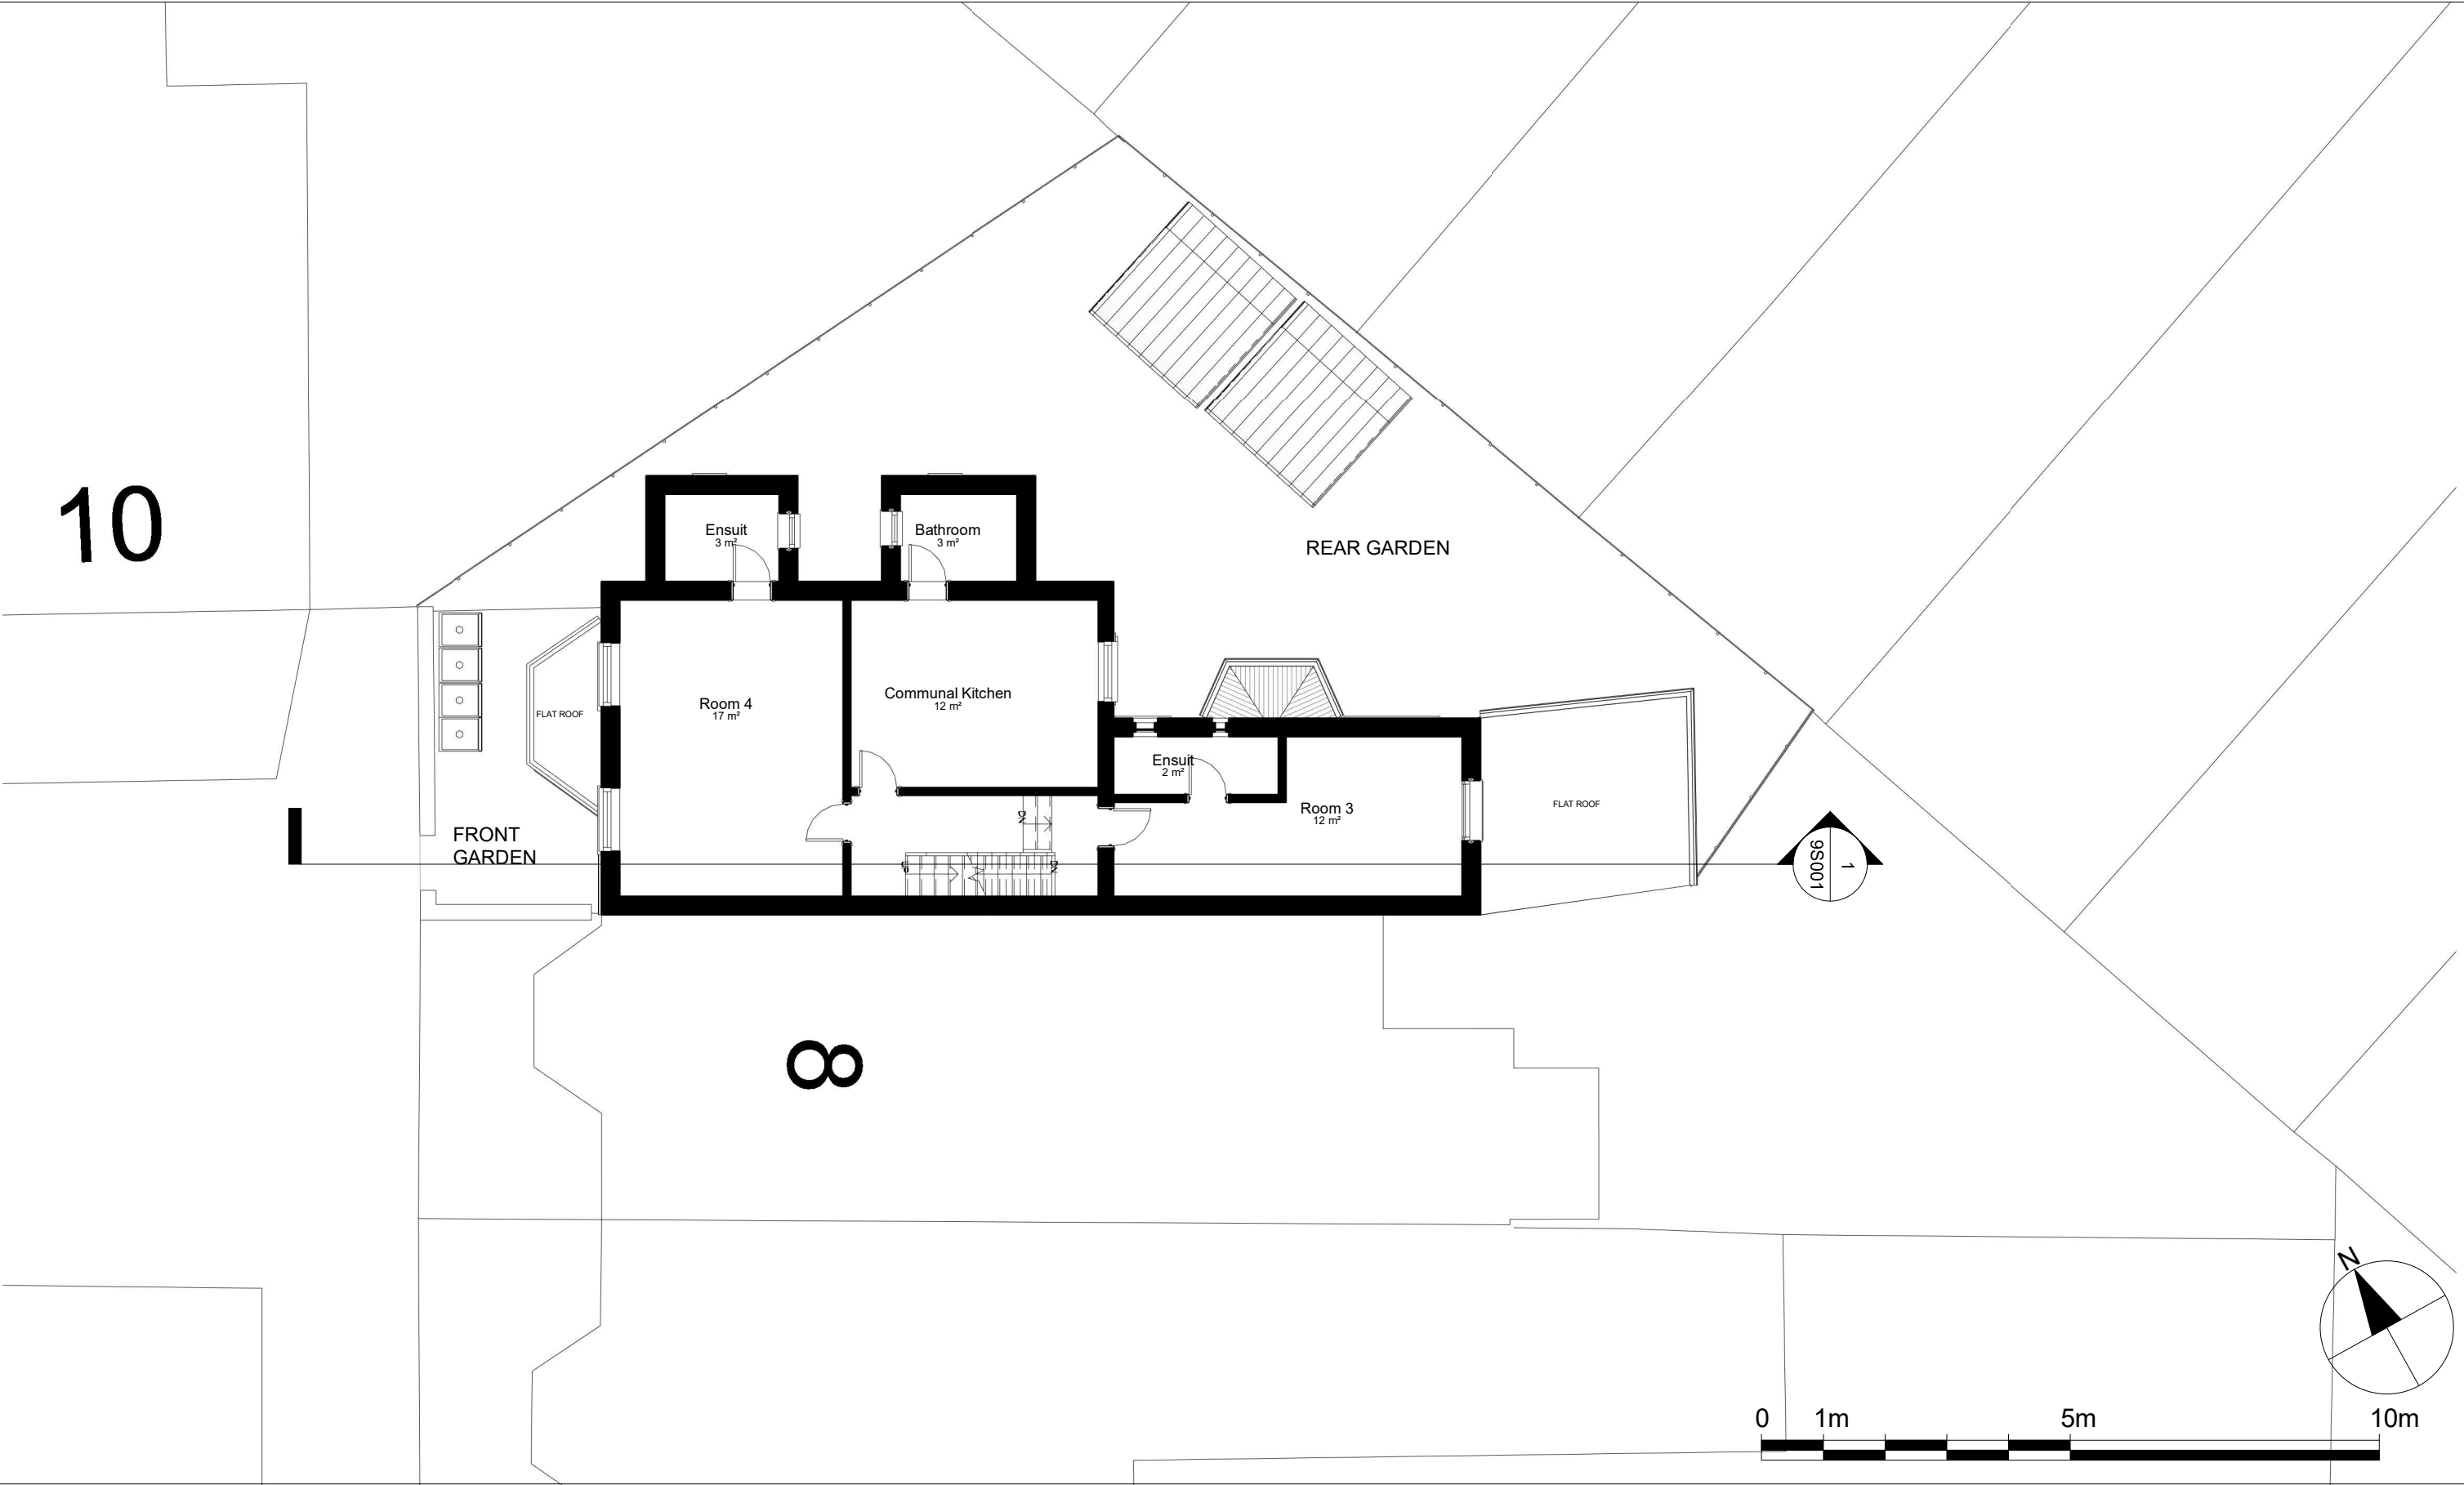

Notes.
Contractors must verify all dimensions at the site before comencing any work.
No construction work before Building Control approval and structural engineer confirmation.
Any discrepancies to be reported to Gridline.
All drawings are to be read in conjunction with all relevant drawings and specifications.


Project No.S				
REV	DATE	DESCRIPTION	BY	CH
A	30/10/23			

PROJECT TITLE	
9 Brampton Park Road Haringey, London N22 6BG	
DATE	Project No.
Oct. 2023	7580

DRAWING TITLE		
Proposed - First Floor		
CLIENT		
Mr Raskin		
DRAWING No.	SCALE @ A3	Drawn by:
PR - P002	1:100	Niloufar



PLANNING SERVICES
Unit 9b, The High Cross Centre,
Fountainy Rd,
N15 4BE
TEL: 020 8802 3480
www.sampling.co.uk

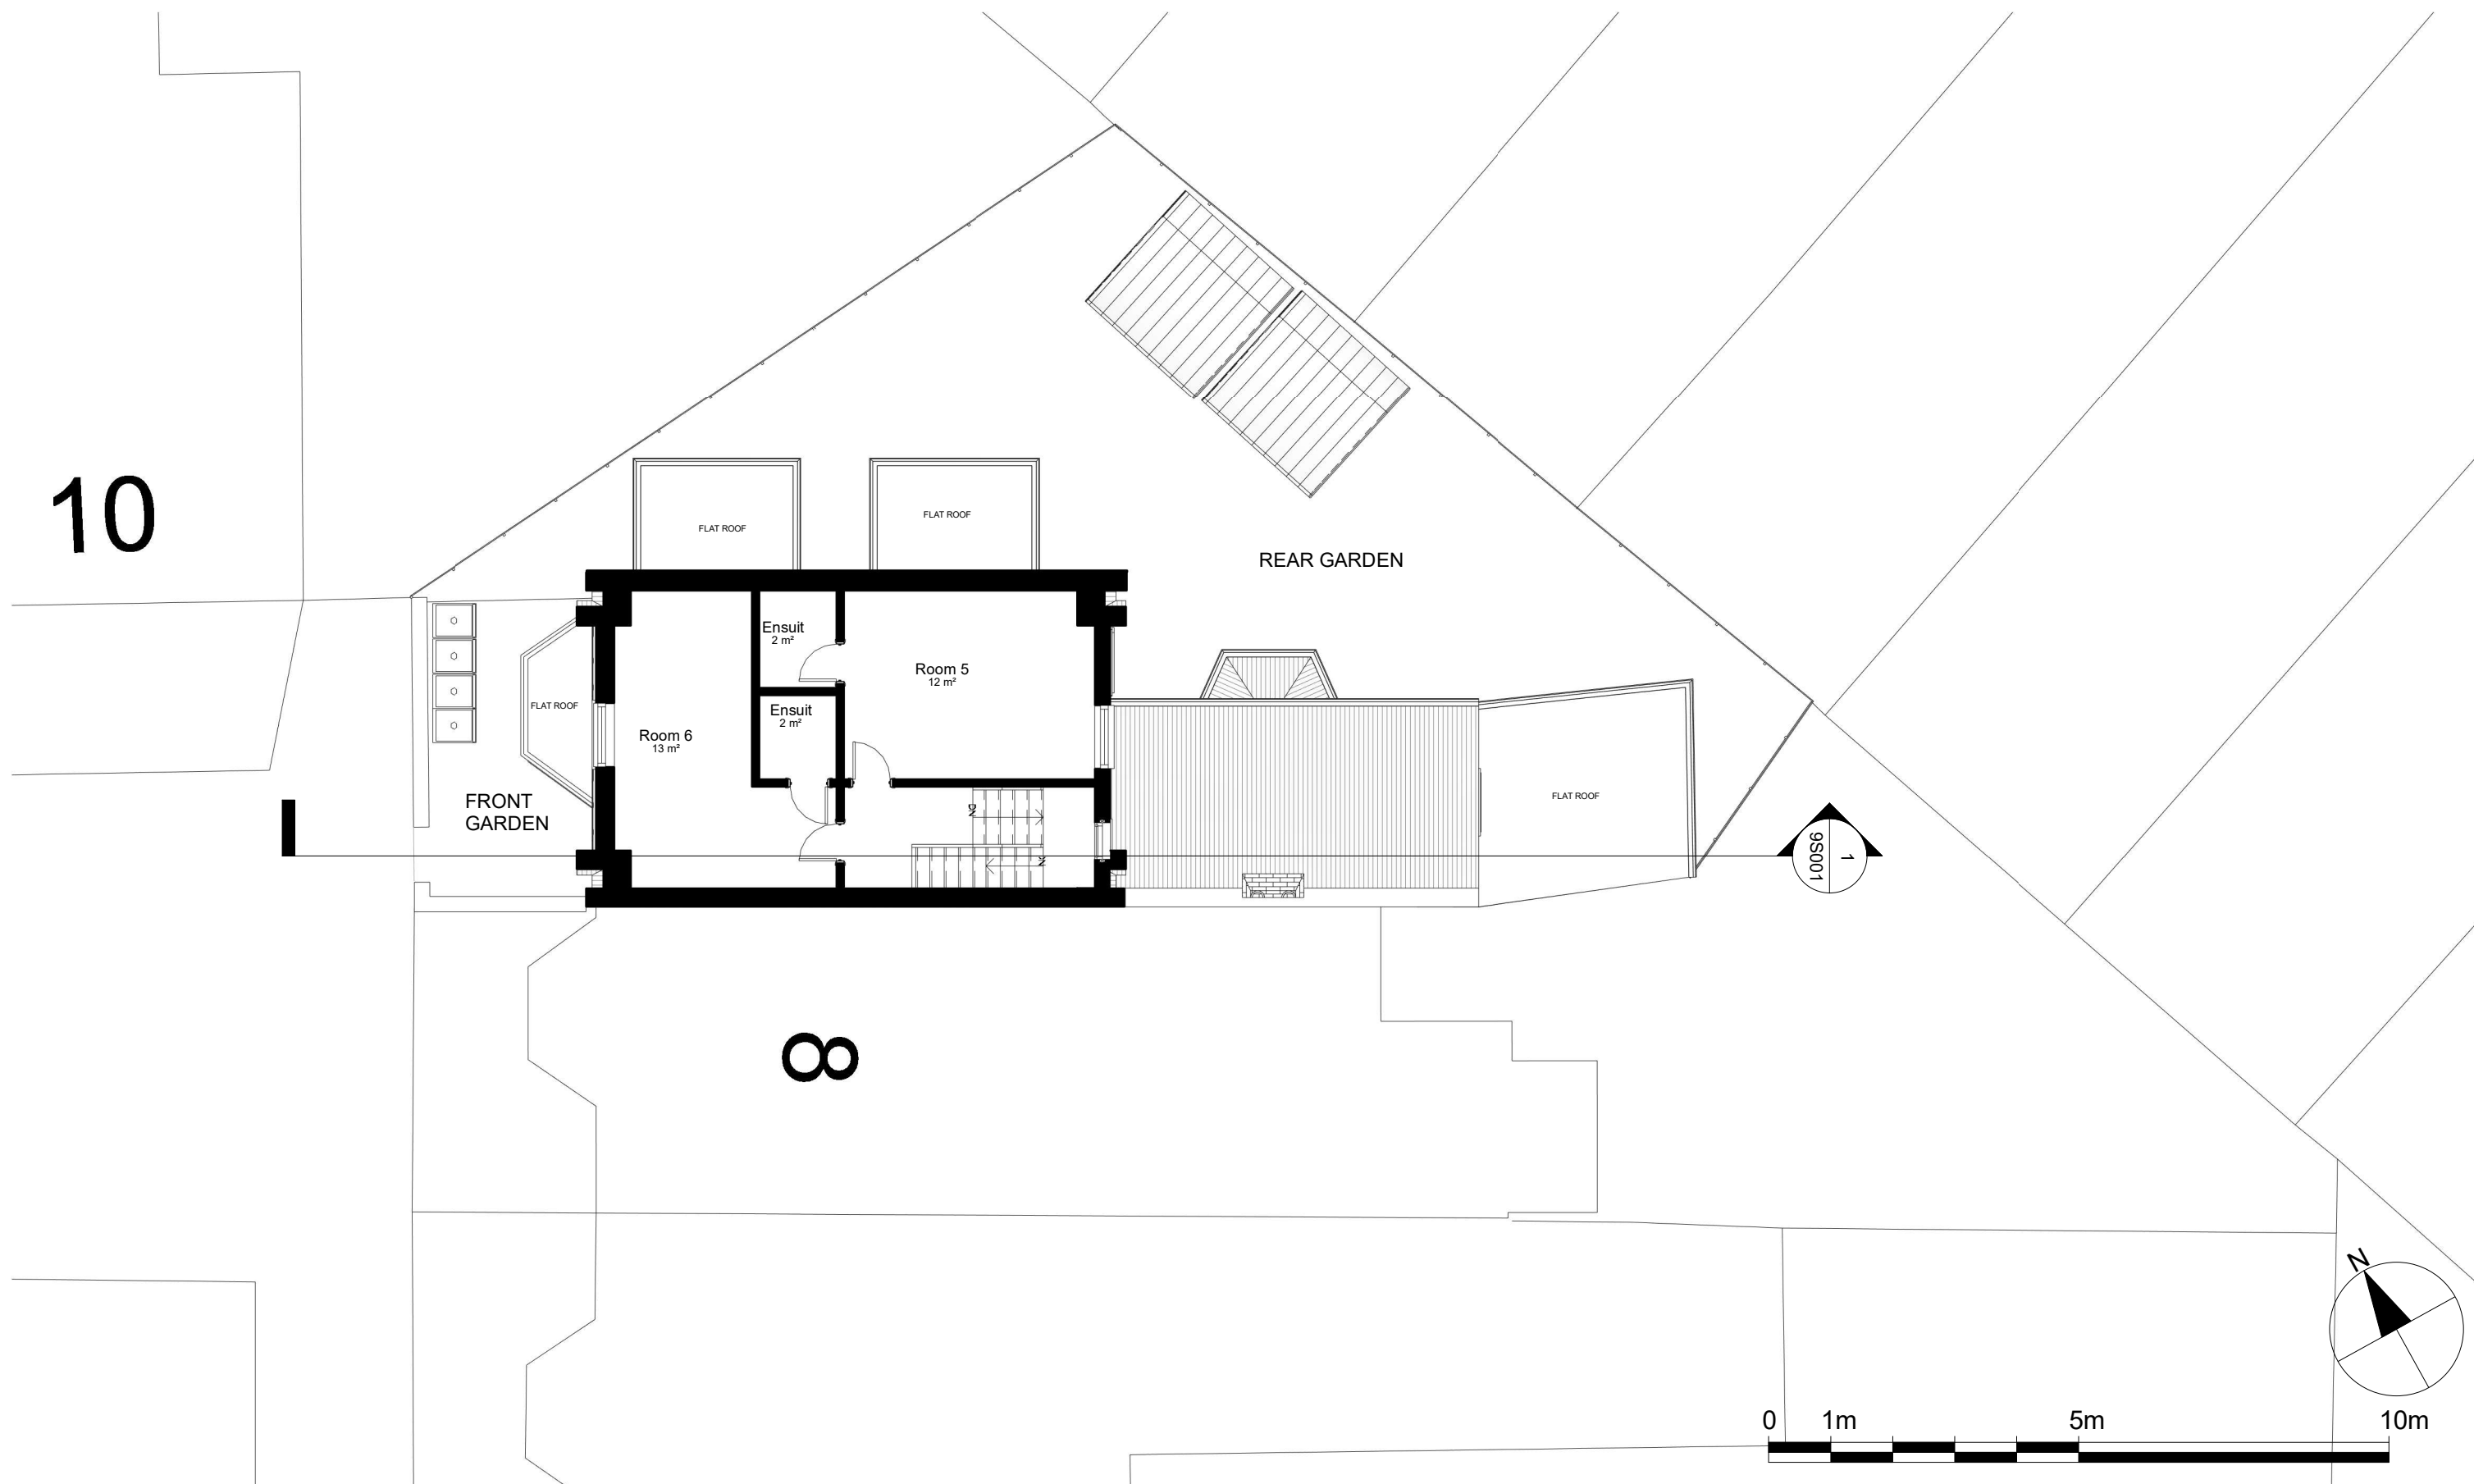

Notes.
Contractors must verify all dimensions at the site before comencing any work.
No construction work before Building Control approval and structural engineer confirmation.
Any discrepancies to be reported to Gridline.
All drawings are to be read in conjunction with all relevant drawings and specifications.


Project No.S				
REV	DATE	DESCRIPTION	BY	CH
A	30/10/23			

PROJECT TITLE	
9 Brampton Park Road Haringey, London N22 6BG	
DATE	Project No.
Oct. 2023	7580

DRAWING TITLE		
Proposed - Loft Floor		
CLIENT		
Mr Raskin		
DRAWING No.	SCALE @ A3	Drawn by:
PR - P003	1:100	Niloufar



PLANNING SERVICES
Unit 9b, The High Cross Centre,
Fountainy Rd,
N15 4BE
TEL: 020 8802 3480
www.sampling.co.uk

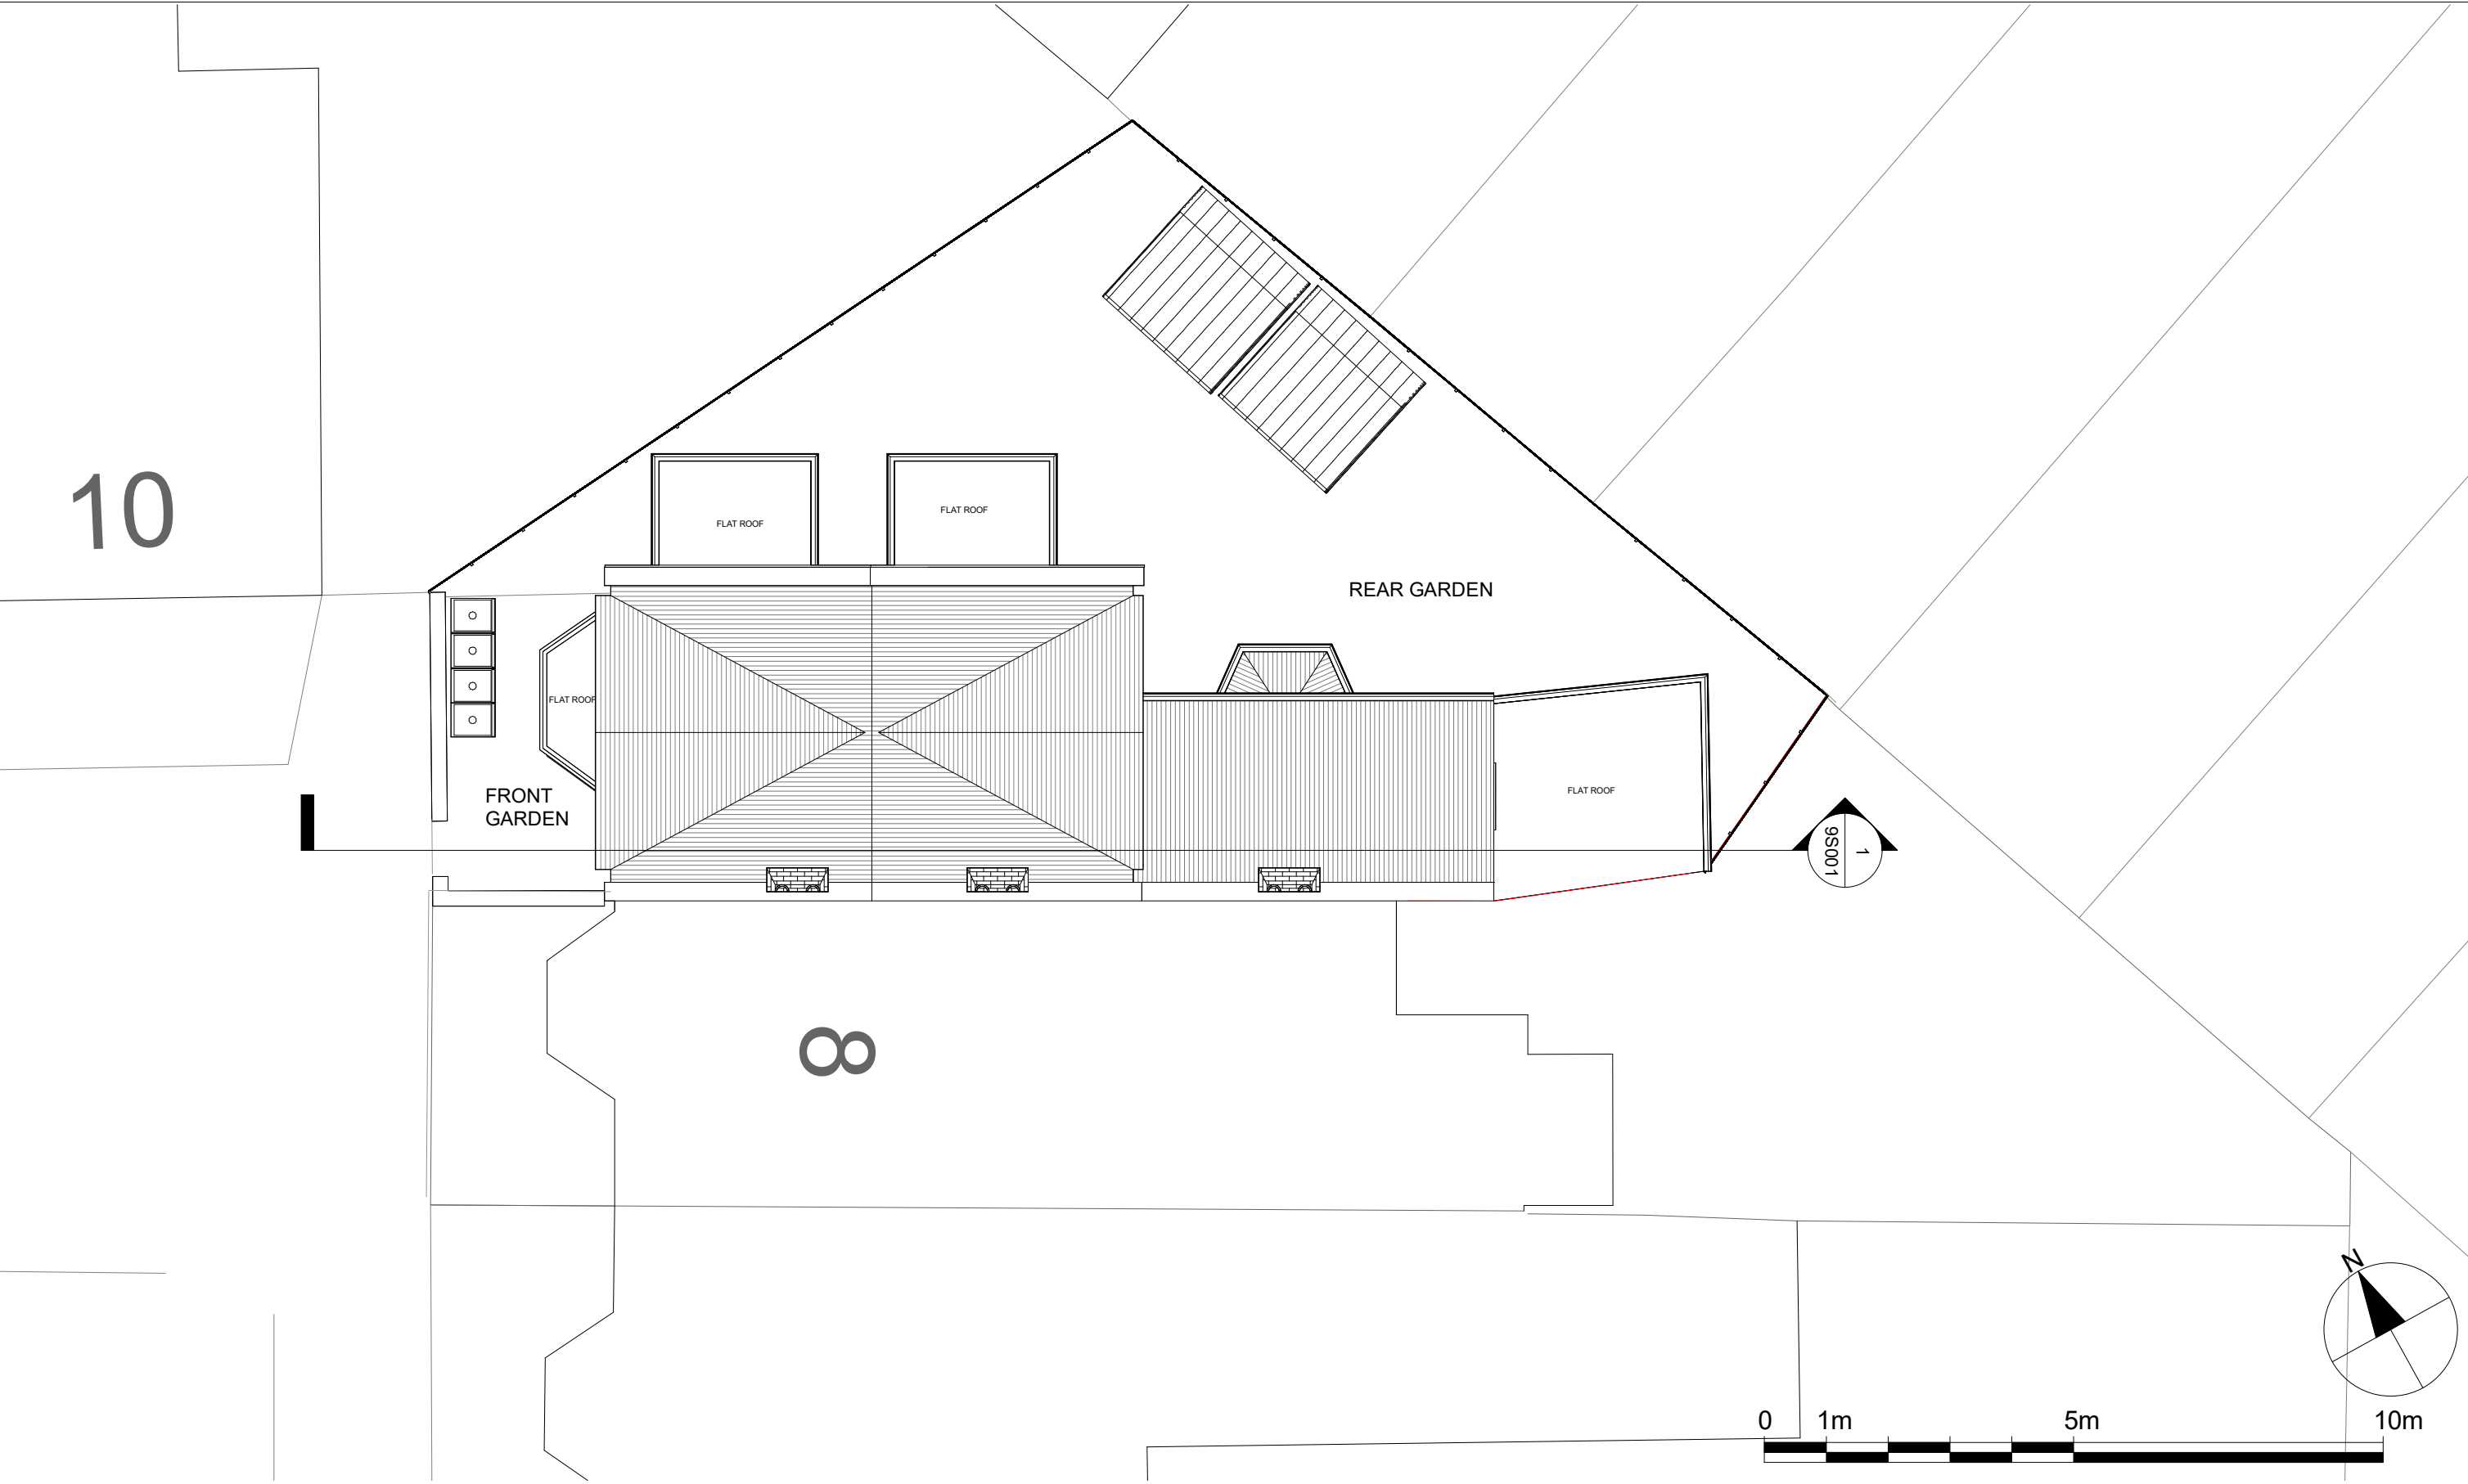

Notes.
Contractors must verify all dimensions at the site before comencing any work.
No construction work before Building Control approval and structural engineer confirmation.
Any discrepancies to be reported to Gridline.
All drawings are to be read in conjunction with all relevant drawings and specifications.

Project No.S				
REV	DATE	DESCRIPTION	BY	CH
A	30/10/23			

PROJECT TITLE	
9 Brampton Park Road Haringey, London N22 6BG	
DATE	Project No.
Oct. 2023	7580

DRAWING TITLE		
Proposed - Roof Plan		
CLIENT		
Mr Raskin		
DRAWING No.	SCALE @ A3	Drawn by:
PR - P004	1:100	Niloufar



PLANNING SERVICES
Unit 9b, The High Cross Centre,
Fountainy Rd,
N15 4BE
TEL: 020 8802 3480
www.samplanning.co.uk



Notes.
Contractors must verify all dimensions at the site before comencing any work.
No construction work before Building Control approval and structural engineer confirmation.
Any discrepancies to be reported to Gridline.
All drawings are to be read in conjunction with all relevant drawings and specifications.

Project No.S				
REV	DATE	DESCRIPTION	BY	CH
A	30/10/23			

PROJECT TITLE	
9 Brampton Park Road Haringey, London N22 6BG	
DATE	Project No.
Oct. 2023	7580

DRAWING TITLE		
Proposed - Front/ Rear Elevations		
CLIENT		
Mr Raskin		
DRAWING No.	SCALE @ A3	Drawn by:
PR - E001	1:100	Niloufar



PLANNING SERVICES
Unit 9b, The High Cross Centre,
Fountainy Rd,
N154BE
TEL: 020 8802 3480
www.samplanning.co.uk



Notes.
Contractors must verify all dimensions at the site before comencing any work.
No construction work before Building Control approval and structural engineer confirmation.
Any discrepancies to be reported to Gridline.
All drawings are to be read in conjunction with all relevant drawings and specifications.


Project No.S				
REV	DATE	DESCRIPTION	BY	CH
A	30/10/23			

PROJECT TITLE	
9 Brampton Park Road Haringey, London N22 6BG	
DATE	Project No.
Oct. 2023	7580

DRAWING TITLE		
Proposed - Side Elevation 1		
CLIENT		
Mr Raskin		
DRAWING No.	SCALE @ A3	Drawn by:
PR - E002	1:100	Niloufar



PLANNING SERVICES
Unit 9b, The High Cross Centre,
Fountainy Rd,
N15 4BE
TEL: 020 8802 3480
www.sampling.co.uk

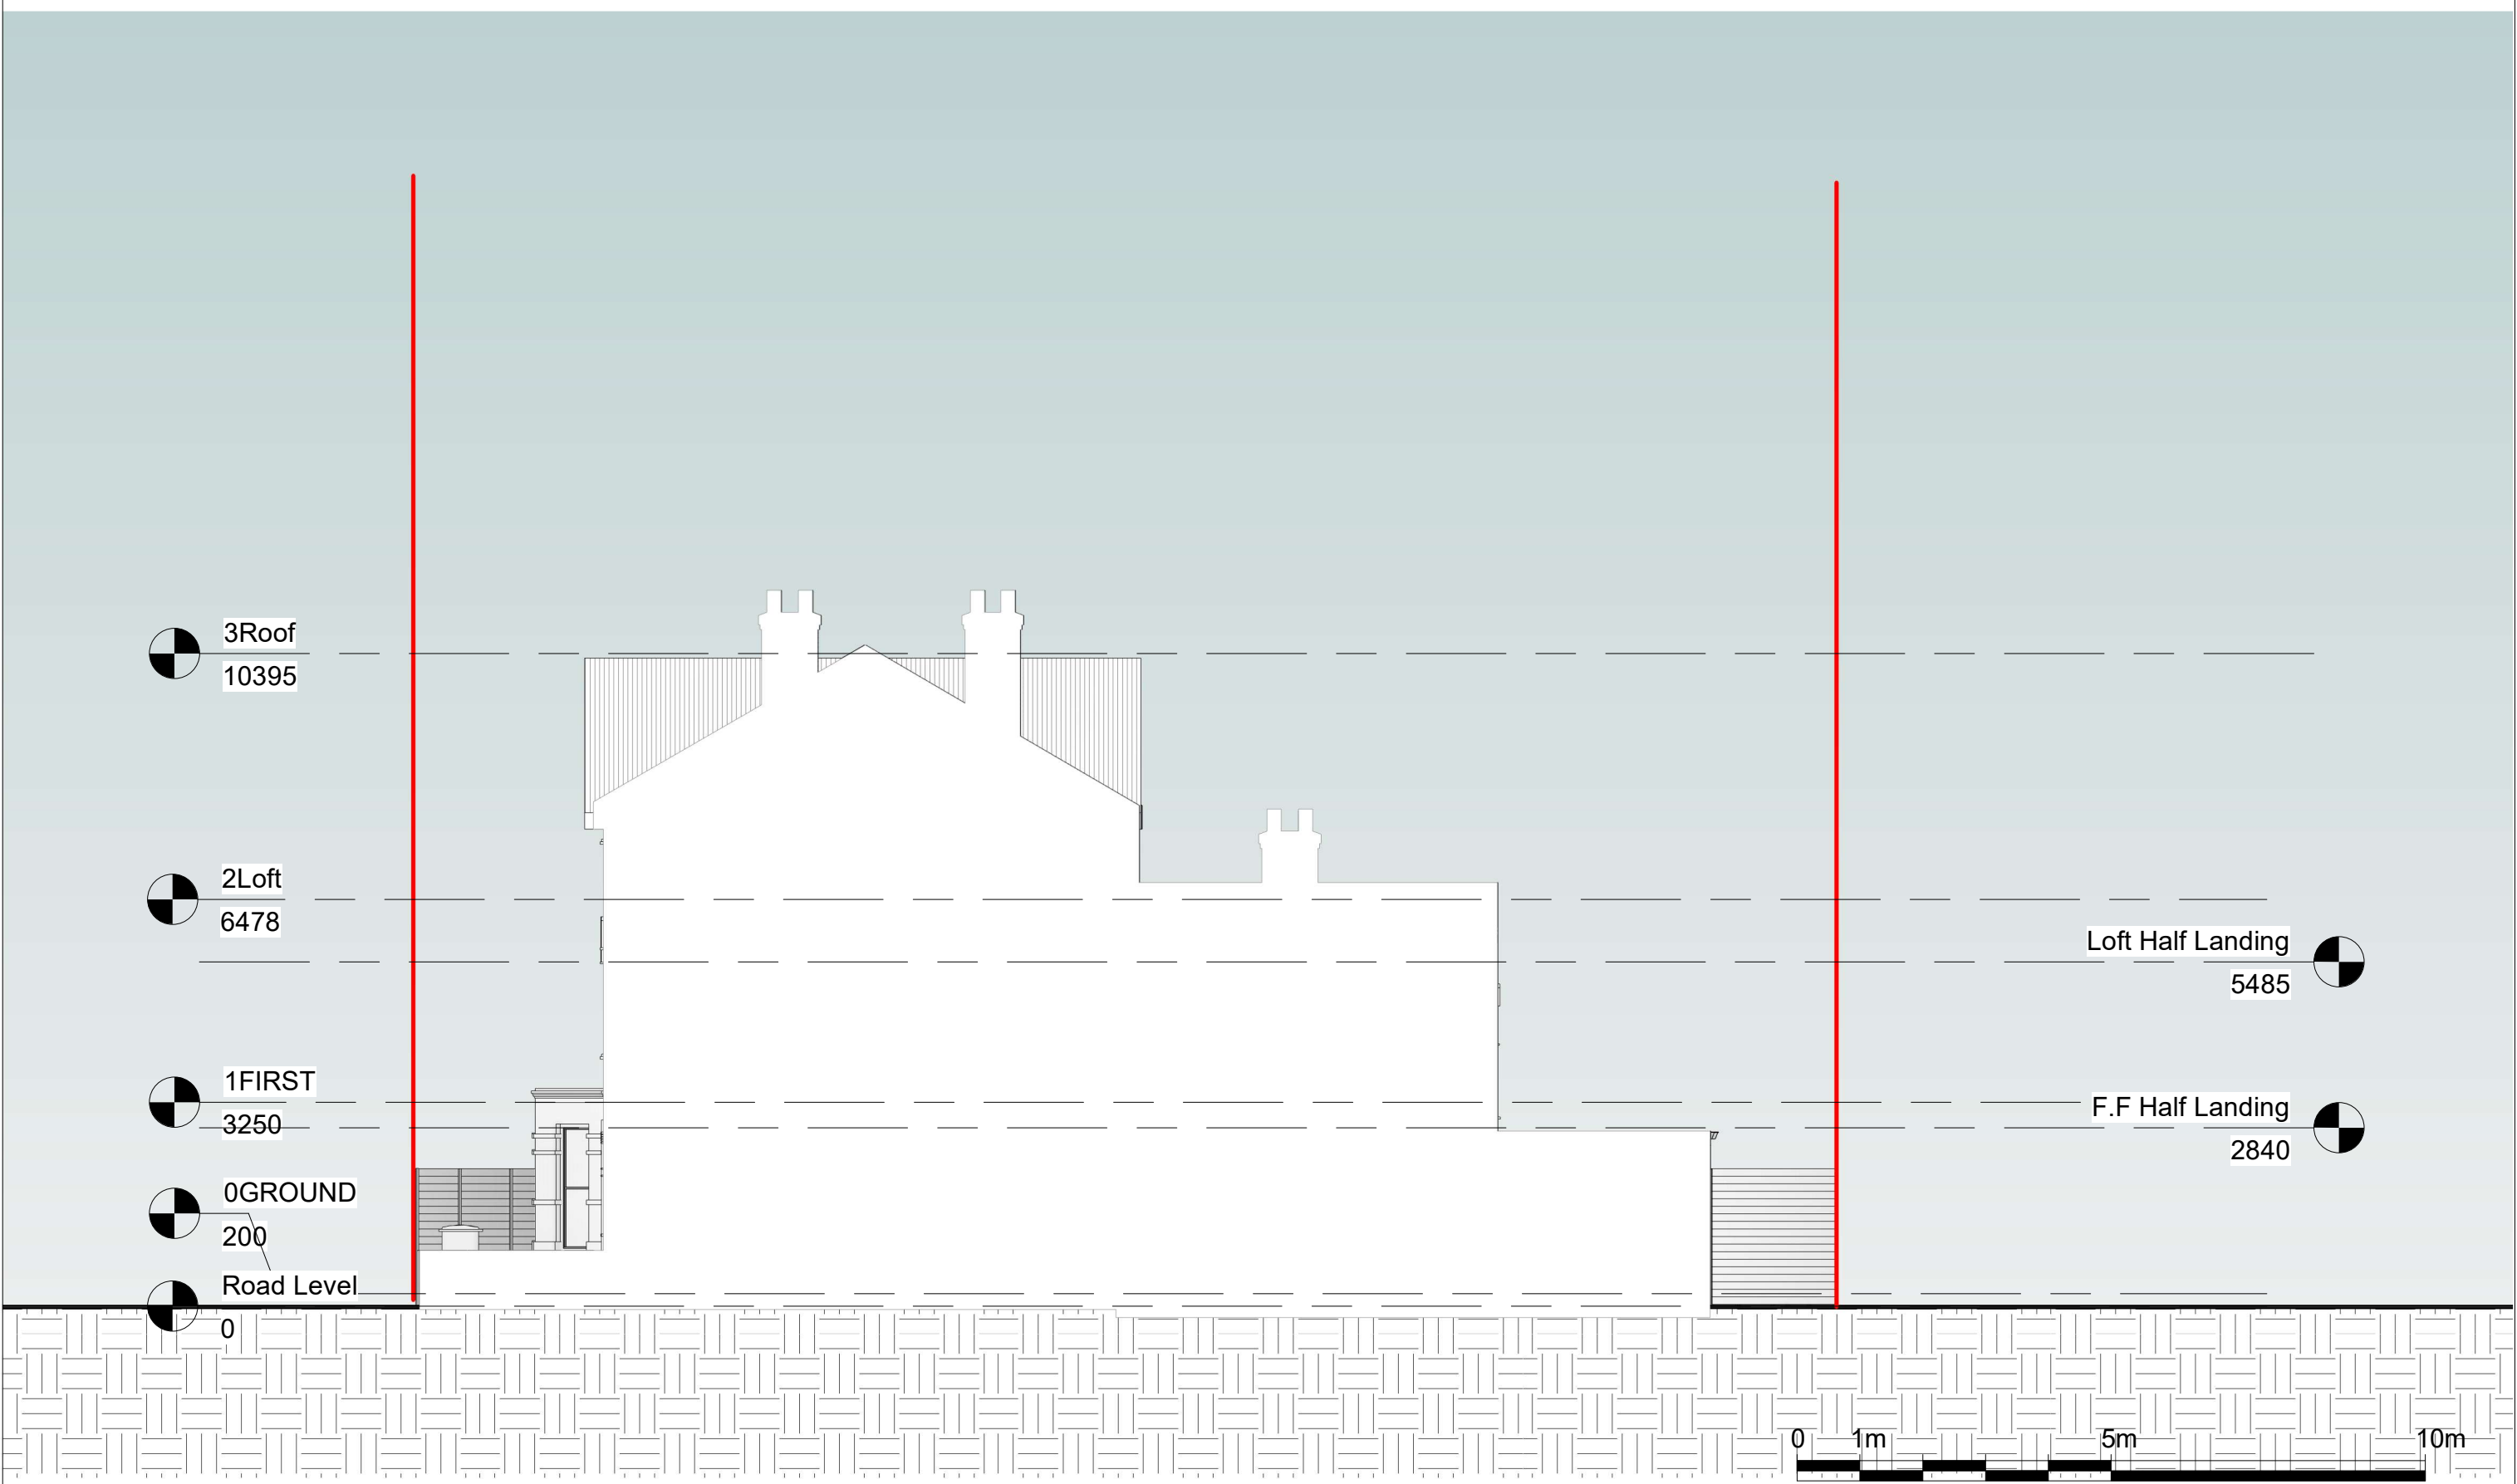

Notes.
Contractors must verify all dimensions at the site before comencing any work.
No construction work before Building Control approval and structural engineer confirmation.
Any discrepancies to be reported to Gridline.
All drawings are to be read in conjunction with all relevant drawings and specifications.


Project No.S				
REV	DATE	DESCRIPTION	BY	CH
A	30/10/23			

PROJECT TITLE	
9 Brompton Park Road Haringey, London N22 6BG	
DATE	Project No.
Oct. 2023	7580

DRAWING TITLE		
Proposed - Side Elevation 2		
CLIENT		
Mr Raskin		
DRAWING No.	SCALE @ A3	Drawn by:
PR - E003	1:100	Niloufar



PLANNING SERVICES
Unit 9b, The High Cross Centre,
Fountayne Rd,
N15 4BE
TEL: 020 8802 3480
www.samplanning.co.uk

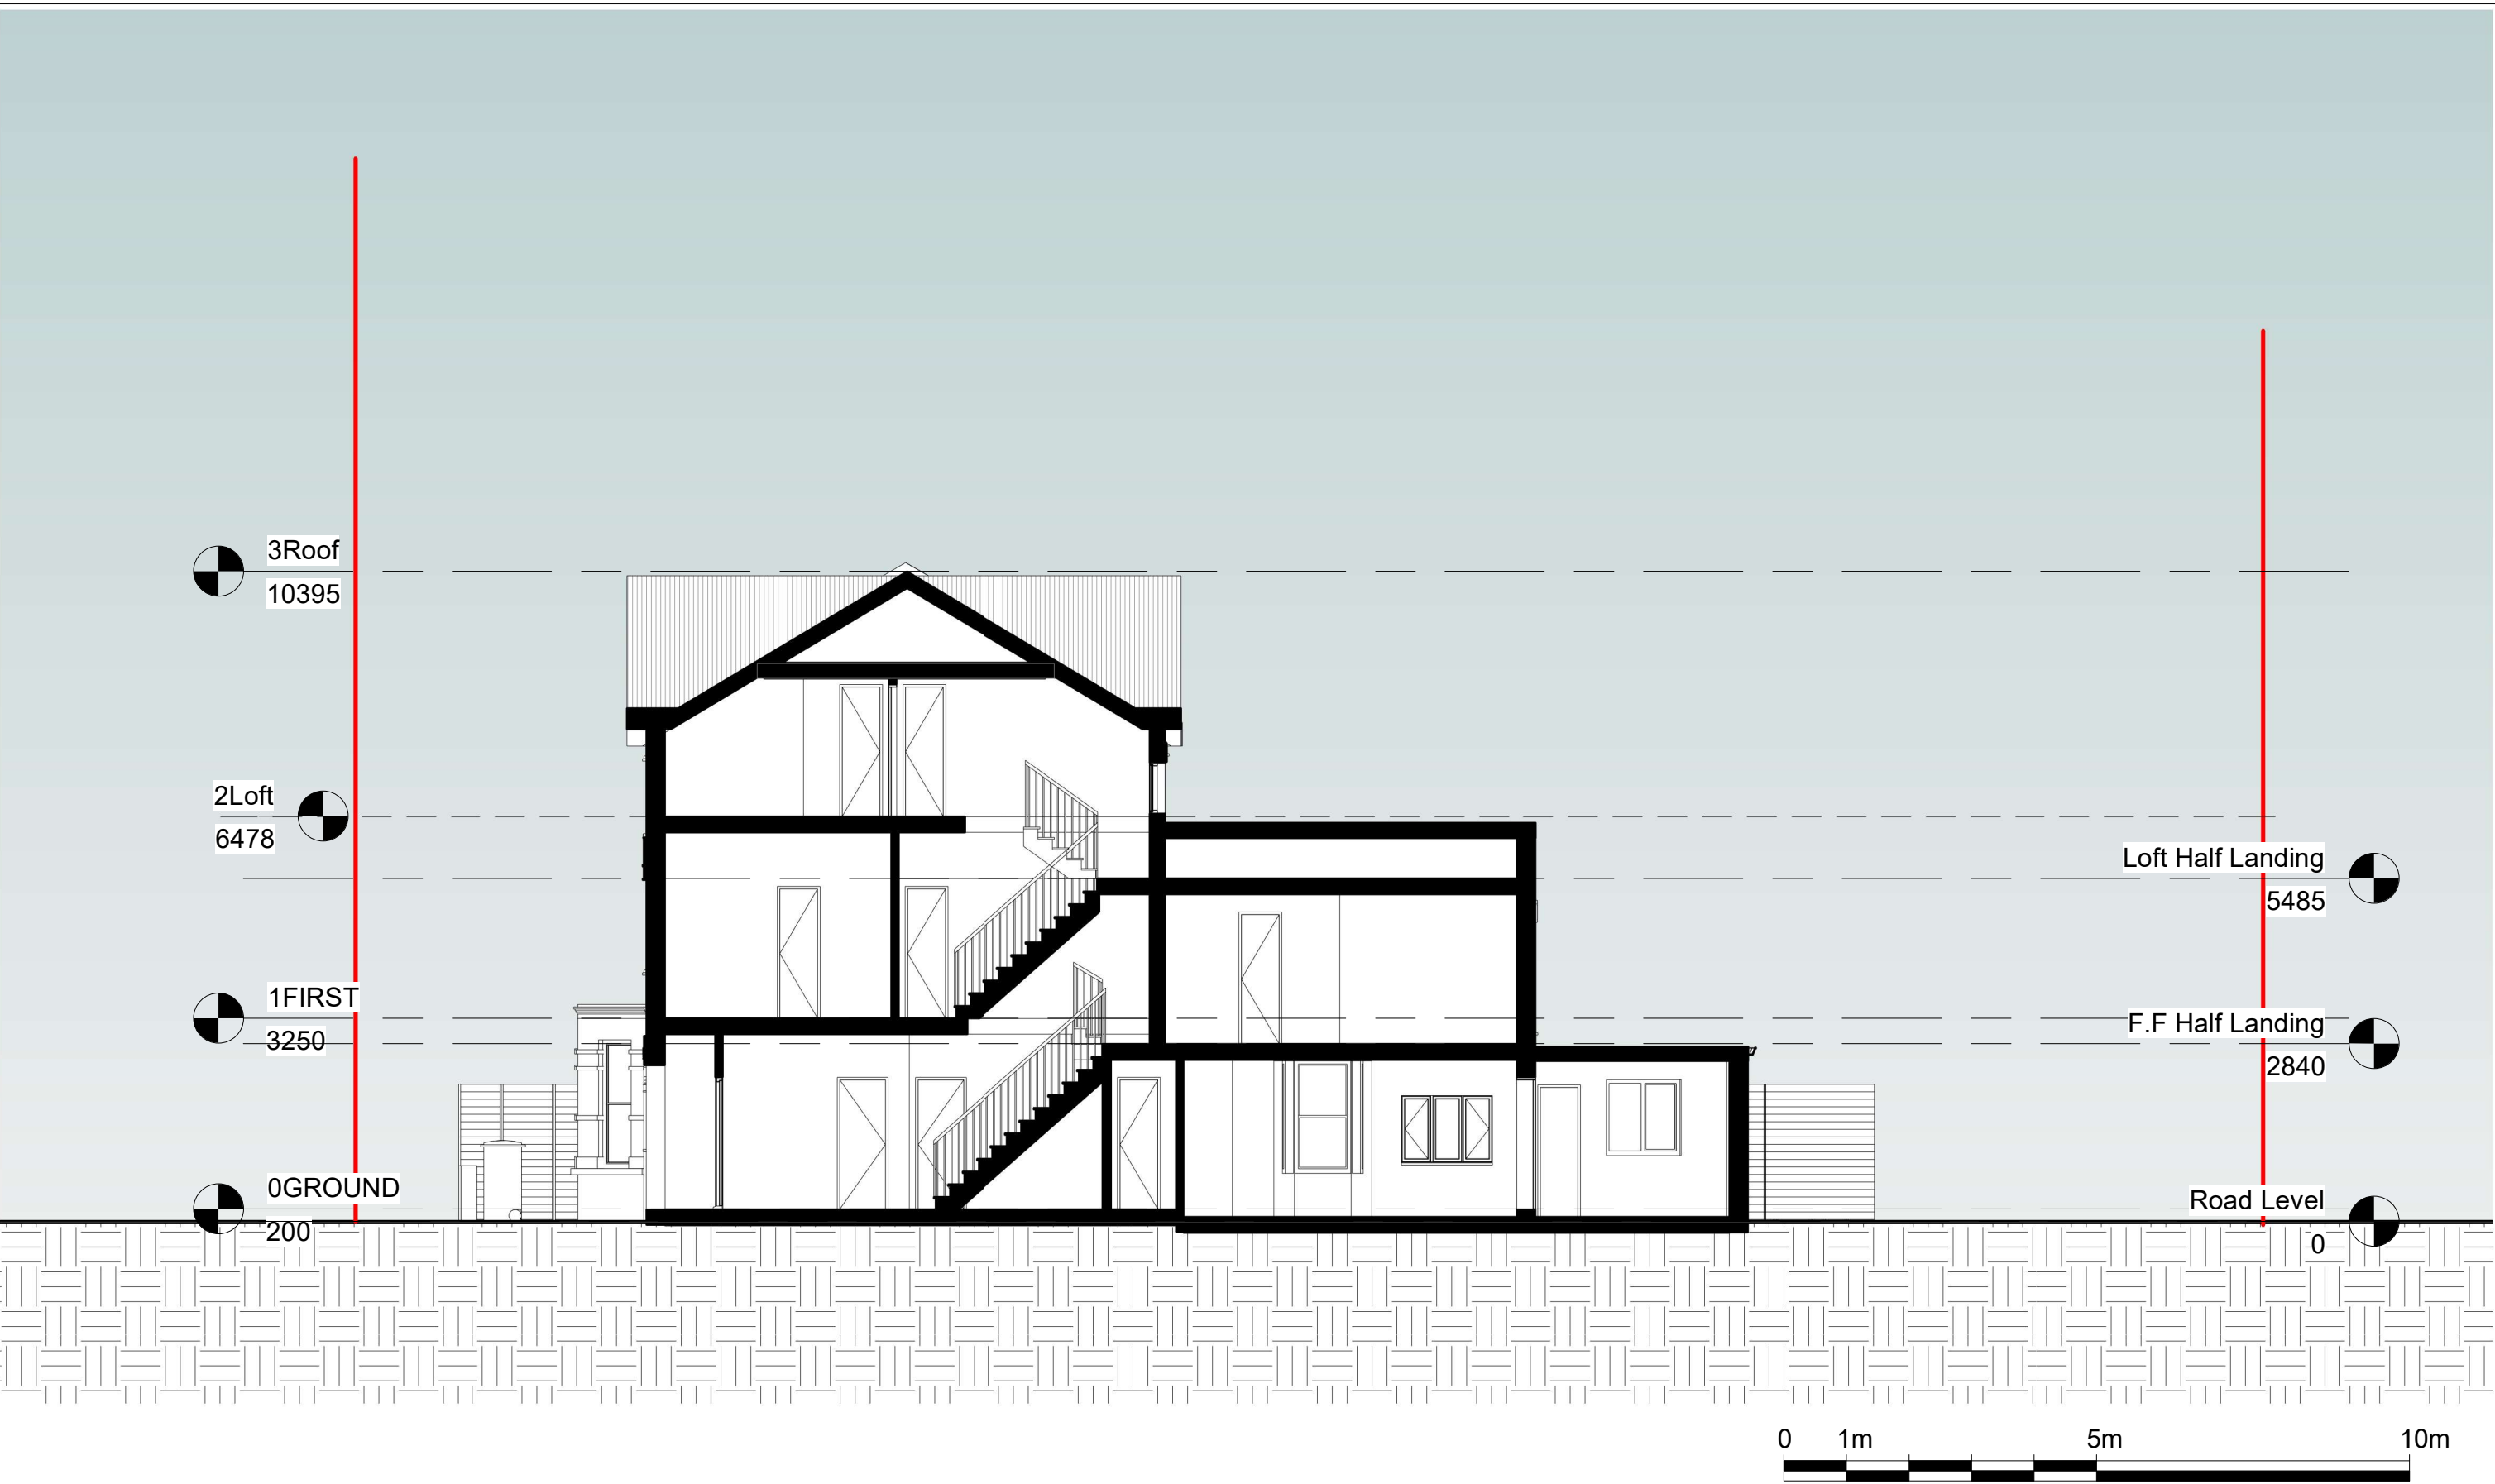

Notes.
Contractors must verify all dimensions at the site before comencing any work.
No construction work before Building Control approval and structural engineer confirmation.
Any discrepancies to be reported to Gridline.
All drawings are to be read in conjunction with all relevant drawings and specifications.

Project No.S				
REV	DATE	DESCRIPTION	BY	CH
A	30/10/23			

PROJECT TITLE	
9 Brampton Park Road Haringey, London N22 6BG	
DATE	Project No.
Oct. 2023	7580

DRAWING TITLE		
Proposed - Section 1		
CLIENT		
Mr Raskin		
DRAWING No.	SCALE @ A3	Drawn by:
PR - S001	1:100	Niloufar



PLANNING SERVICES
Unit 9b, The High Cross Centre,
Fountainy Rd,
N15 4BE
TEL: 020 8802 3480
www.samplanning.co.uk



Notes.
Contractors must verify all dimensions at the site before comencing any work.
No construction work before Building Control approval and structural engineer confirmation.
Any discrepancies to be reported to Gridline.
All drawings are to be read in conjunction with all relevant drawings and specifications.

Project No.S				
REV	DATE	DESCRIPTION	BY	CH
A	30/10/23			

PROJECT TITLE	
9 Bampton Park Road Haringey, London N22 6BG	
DATE	Project No.
Oct. 2023	7580

DRAWING TITLE		
Proposed - Perspective view		
CLIENT		
Mr Raskin		
DRAWING No.	SCALE @ A3	Drawn by:
PR - PE001	1:100	Niloufar



PLANNING SERVICES
Unit 9b, The High Cross Centre,
Fountainy Rd,
N15 4BE
TEL: 020 8802 3480
www.samplanning.co.uk