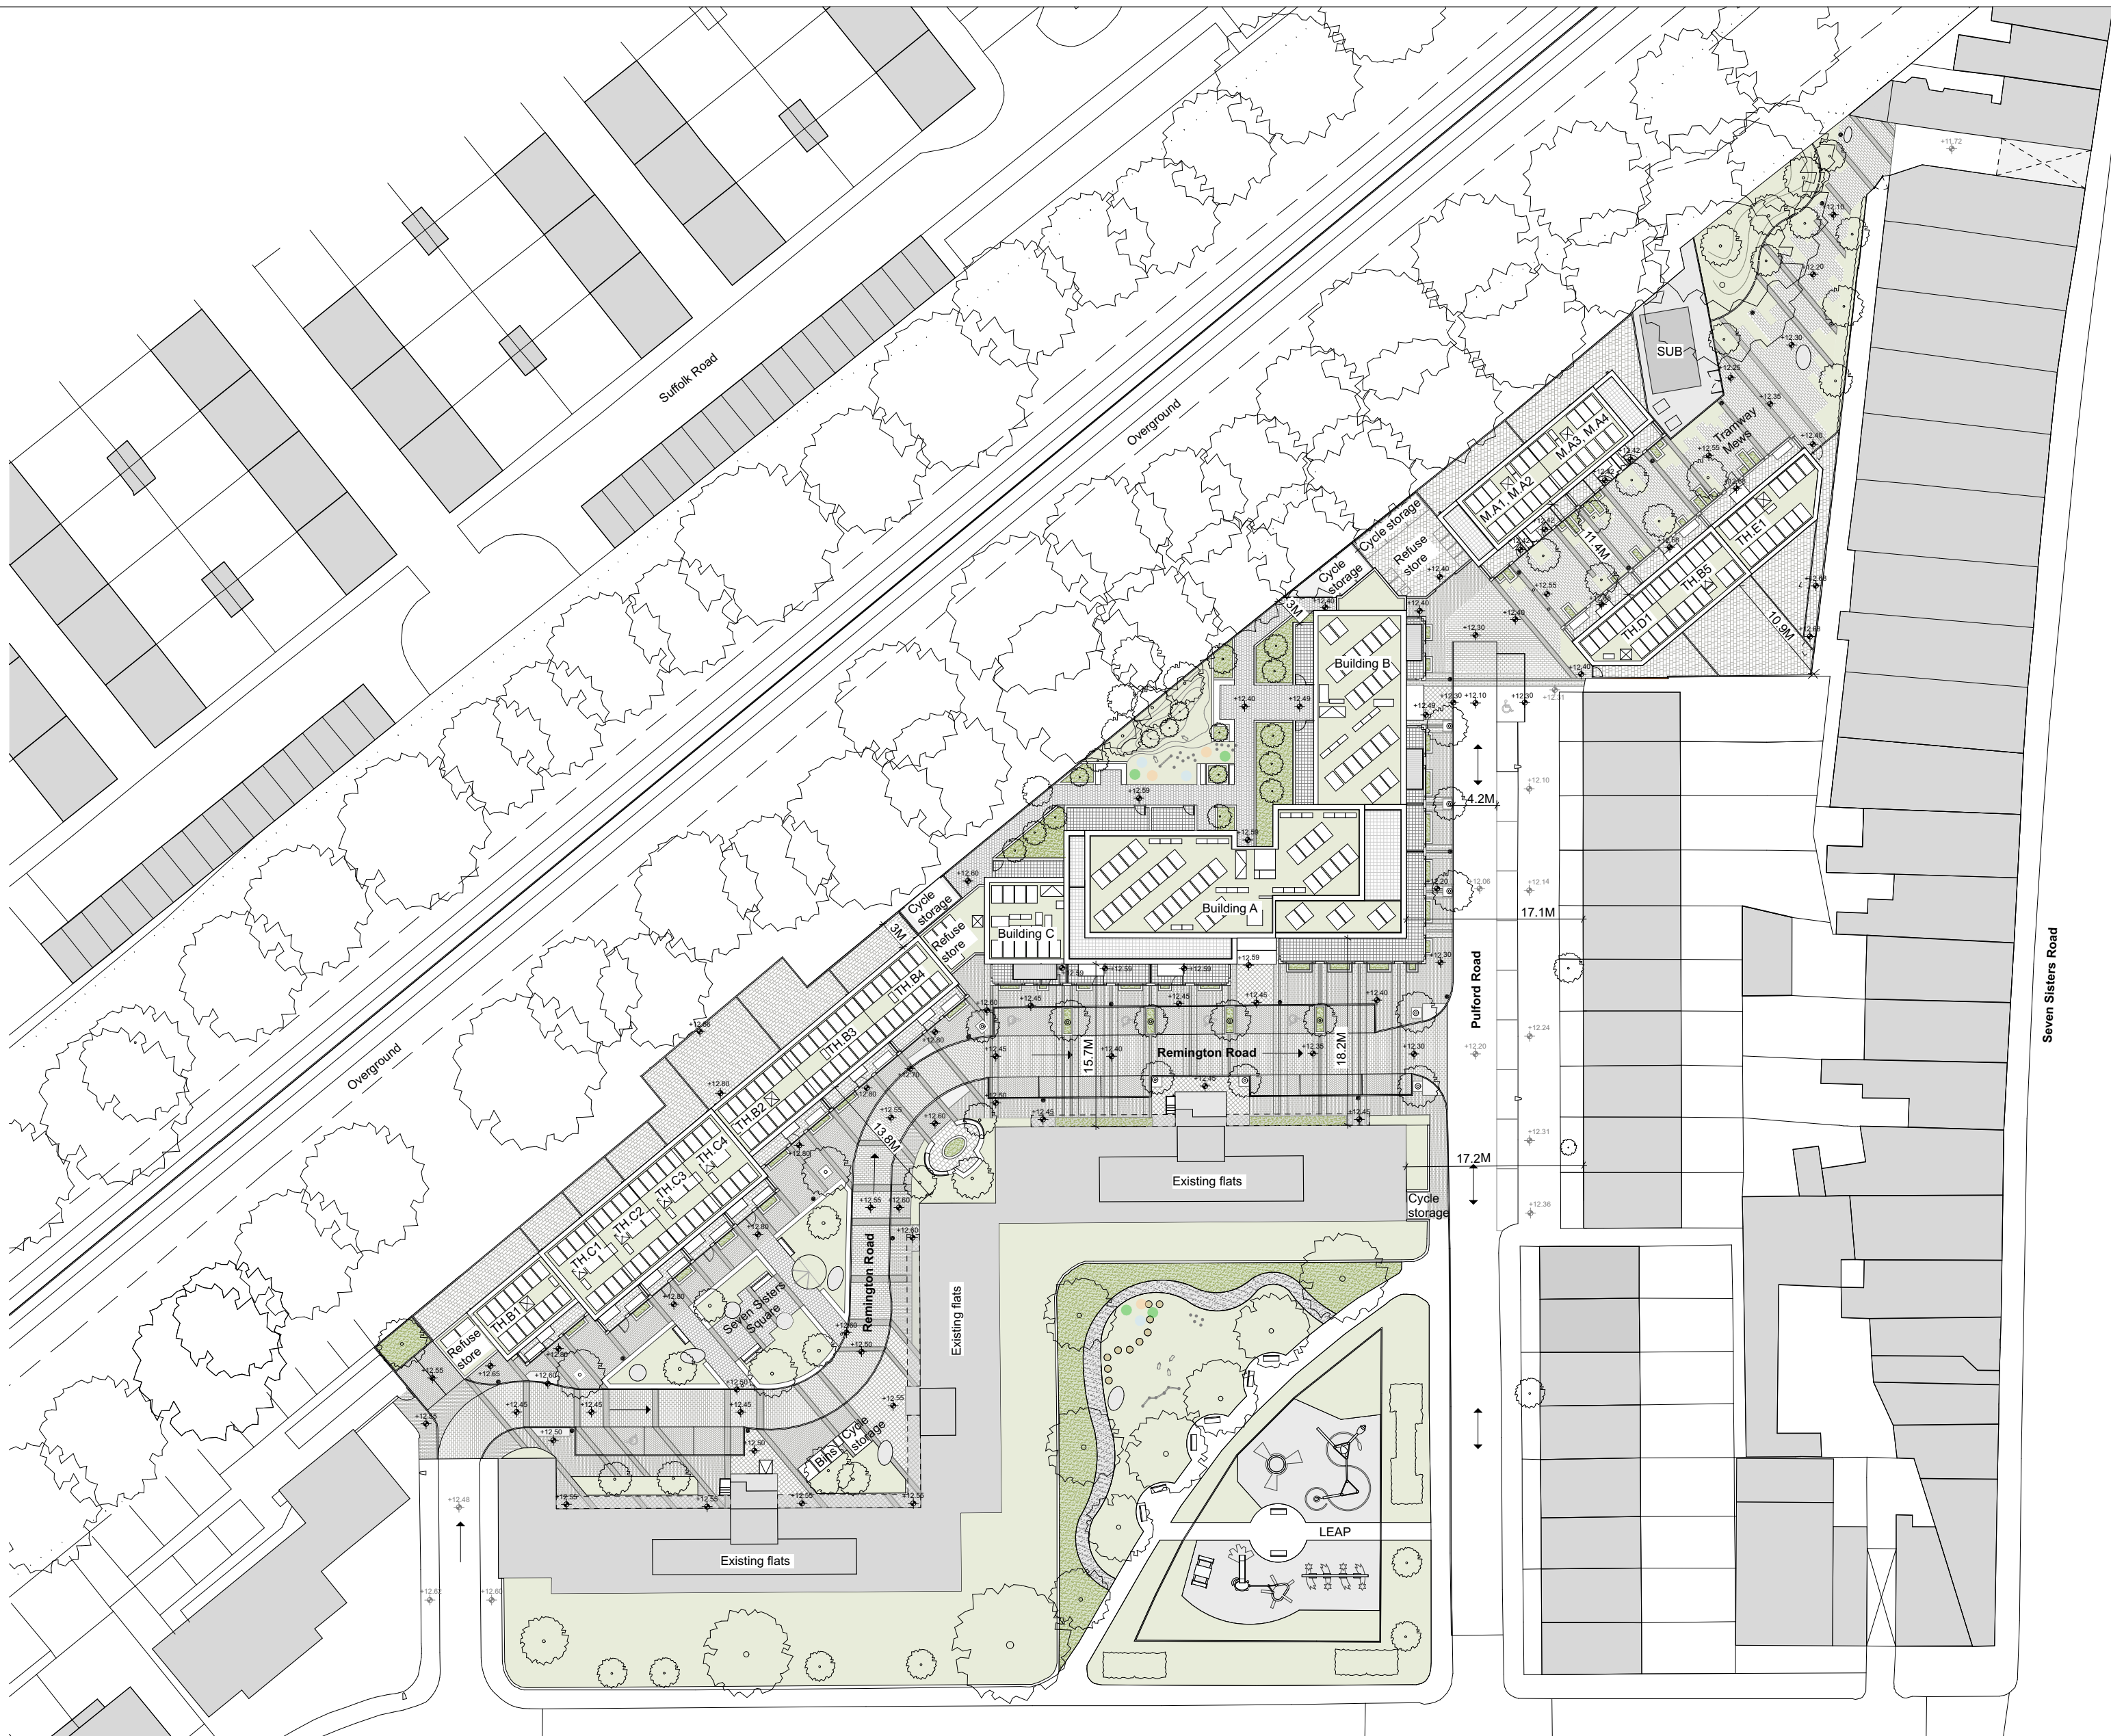


General notes

All illustrated material is subject to copyright. Unless otherwise agreed in writing, all rights to use this document are subject to payment of Architect's charges.

Satish Jassal Architects

19 Wharfedale Road
London
N1 9SB
contact@satishjassal.co.uk
Tel: 0207 837 4511

Job Title

Remington Road

Haringey
London
N15 6SR

Drawing Name

Proposed site plan

Drawing Status

Planning

Drawn by	AP	Date	06/09/21
Checked by	SJ	Date	06/09/21

Drawing Scale

1:500 @A2

Layout ID	Status	Revision
174-009-GA-PLN		P1