




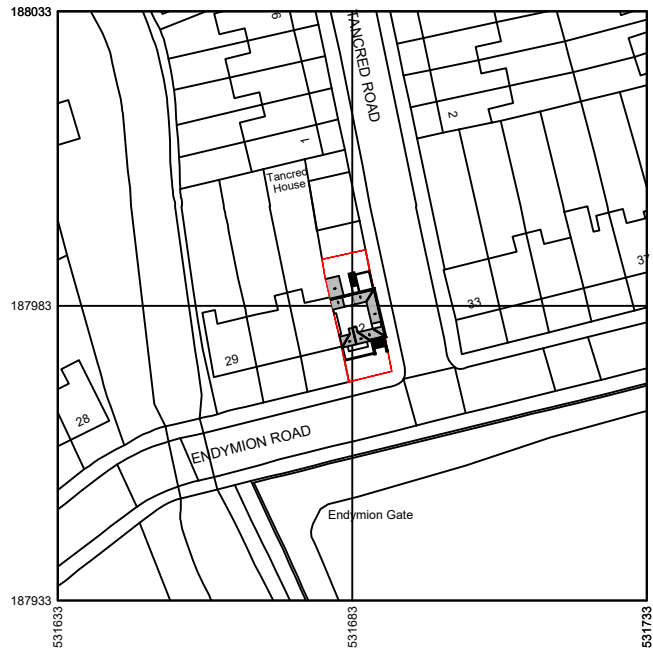

EXISTING SITE PLAN
SCALE 1:1250 @ A4

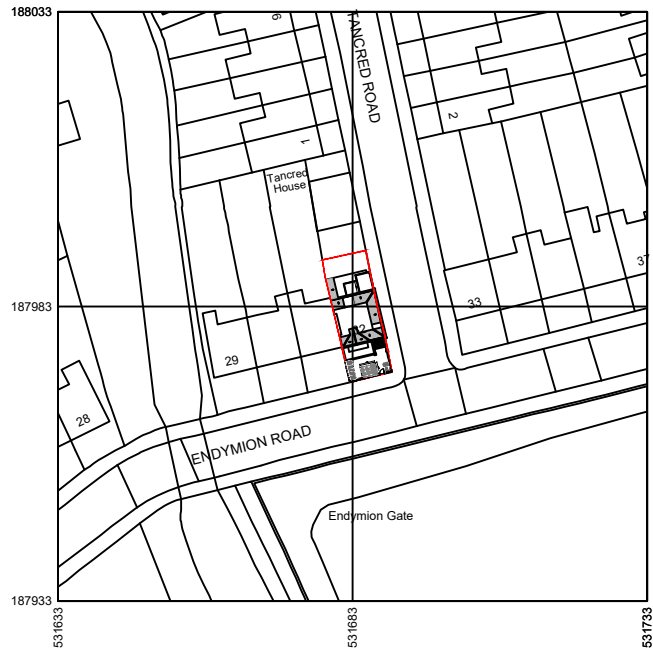

PROPOSED SITE PLAN
SCALE 1:1250 @ A4



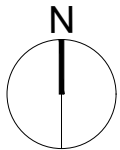


17-21 GEORGE STREET
CROYDON, SURREY
CR0 1LA

WWW.SHORPLANS.COM
ADMIN@SHORPLANS.COM
020 38806164



NOTES: SHORPLANS architects Figured dimensions only are to be used. All dimensions to be checked on site. Differences between drawings and between drawings and specification or bills of quantities to be reported to SHORPLANS architects. The copyright of the drawing and designs remains SHORPLANS architects. All copies are only for information about the application, they may not be used for any other purpose without the express written permission of SHORPLANS architects.	 Elevation & Draw Location	DRAWING NO	DATE	DRAWING	PROJECT
		32-000	31.10.2023	PLANNING EXISTING AND PROPOSED SITE PLAN	32 ENDYMION ROAD
		DRAWN	SCALE		
		MS	1:1250 @ A4		

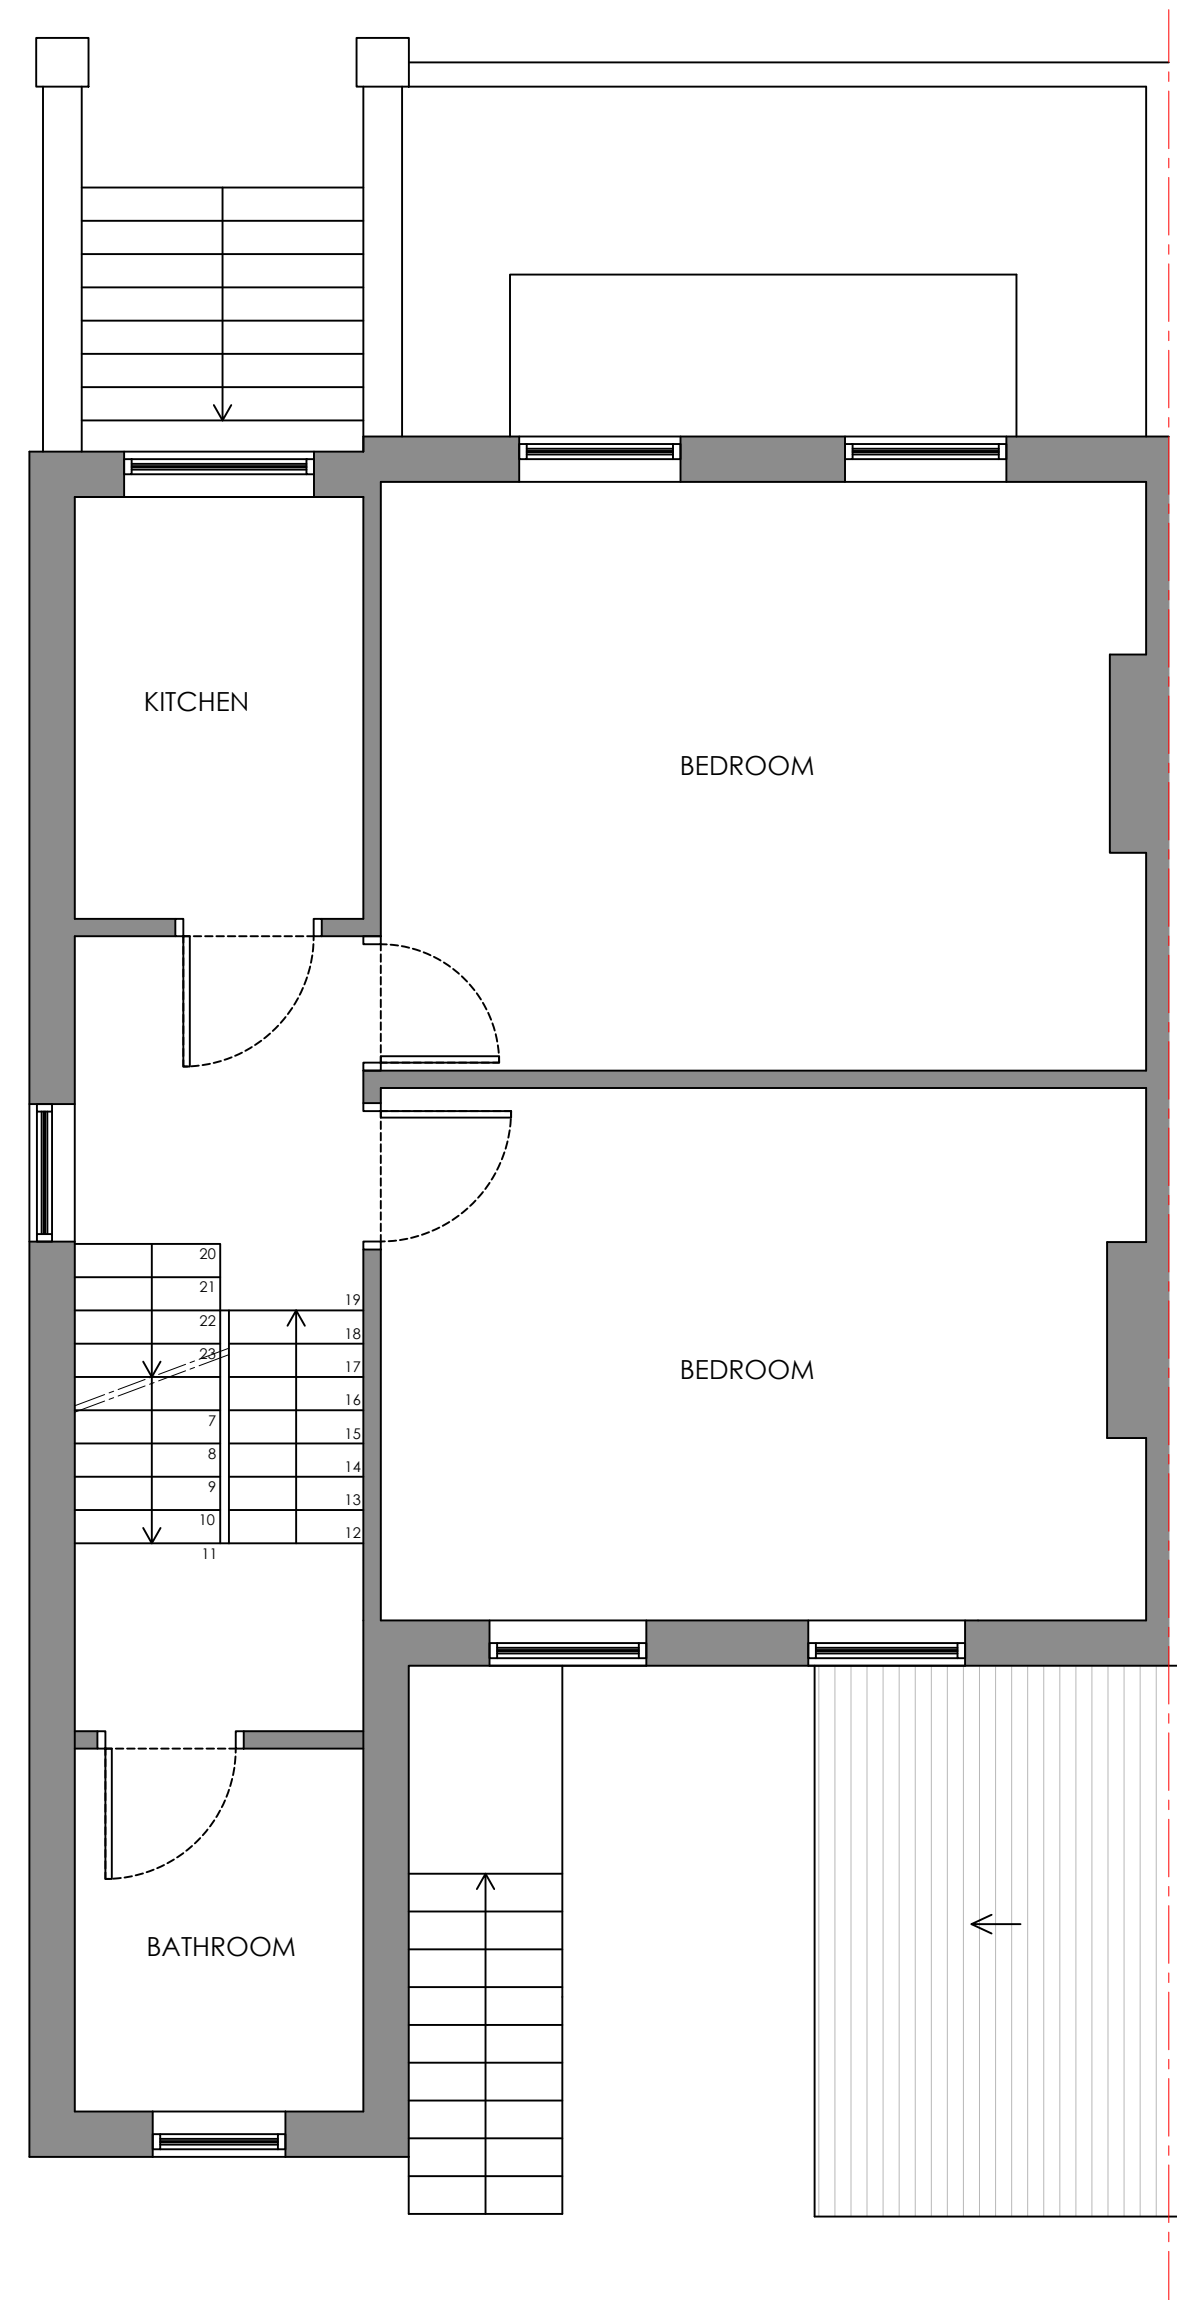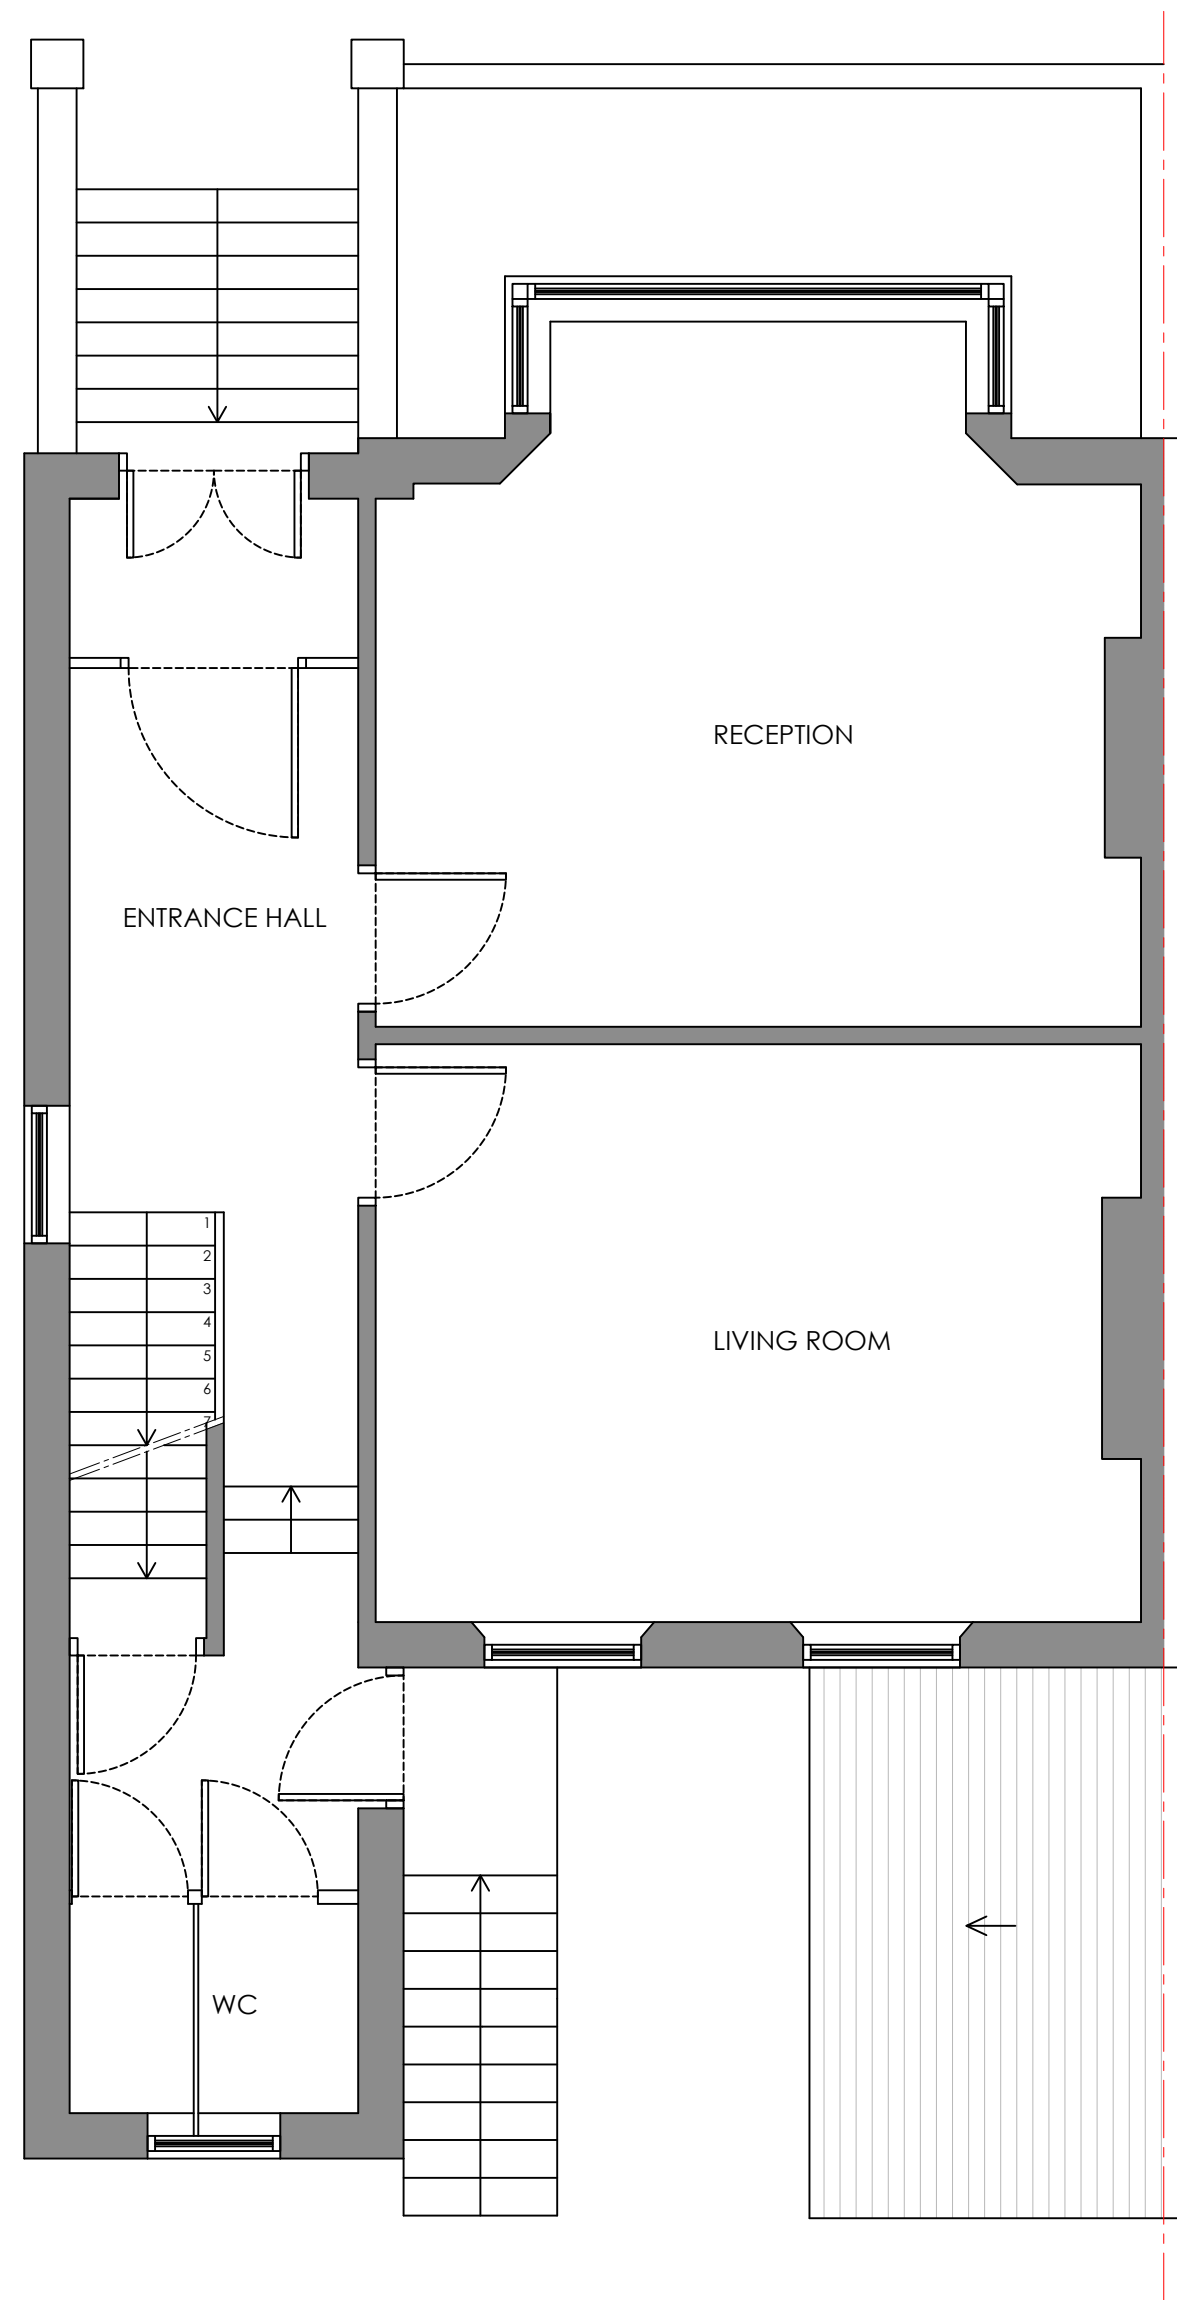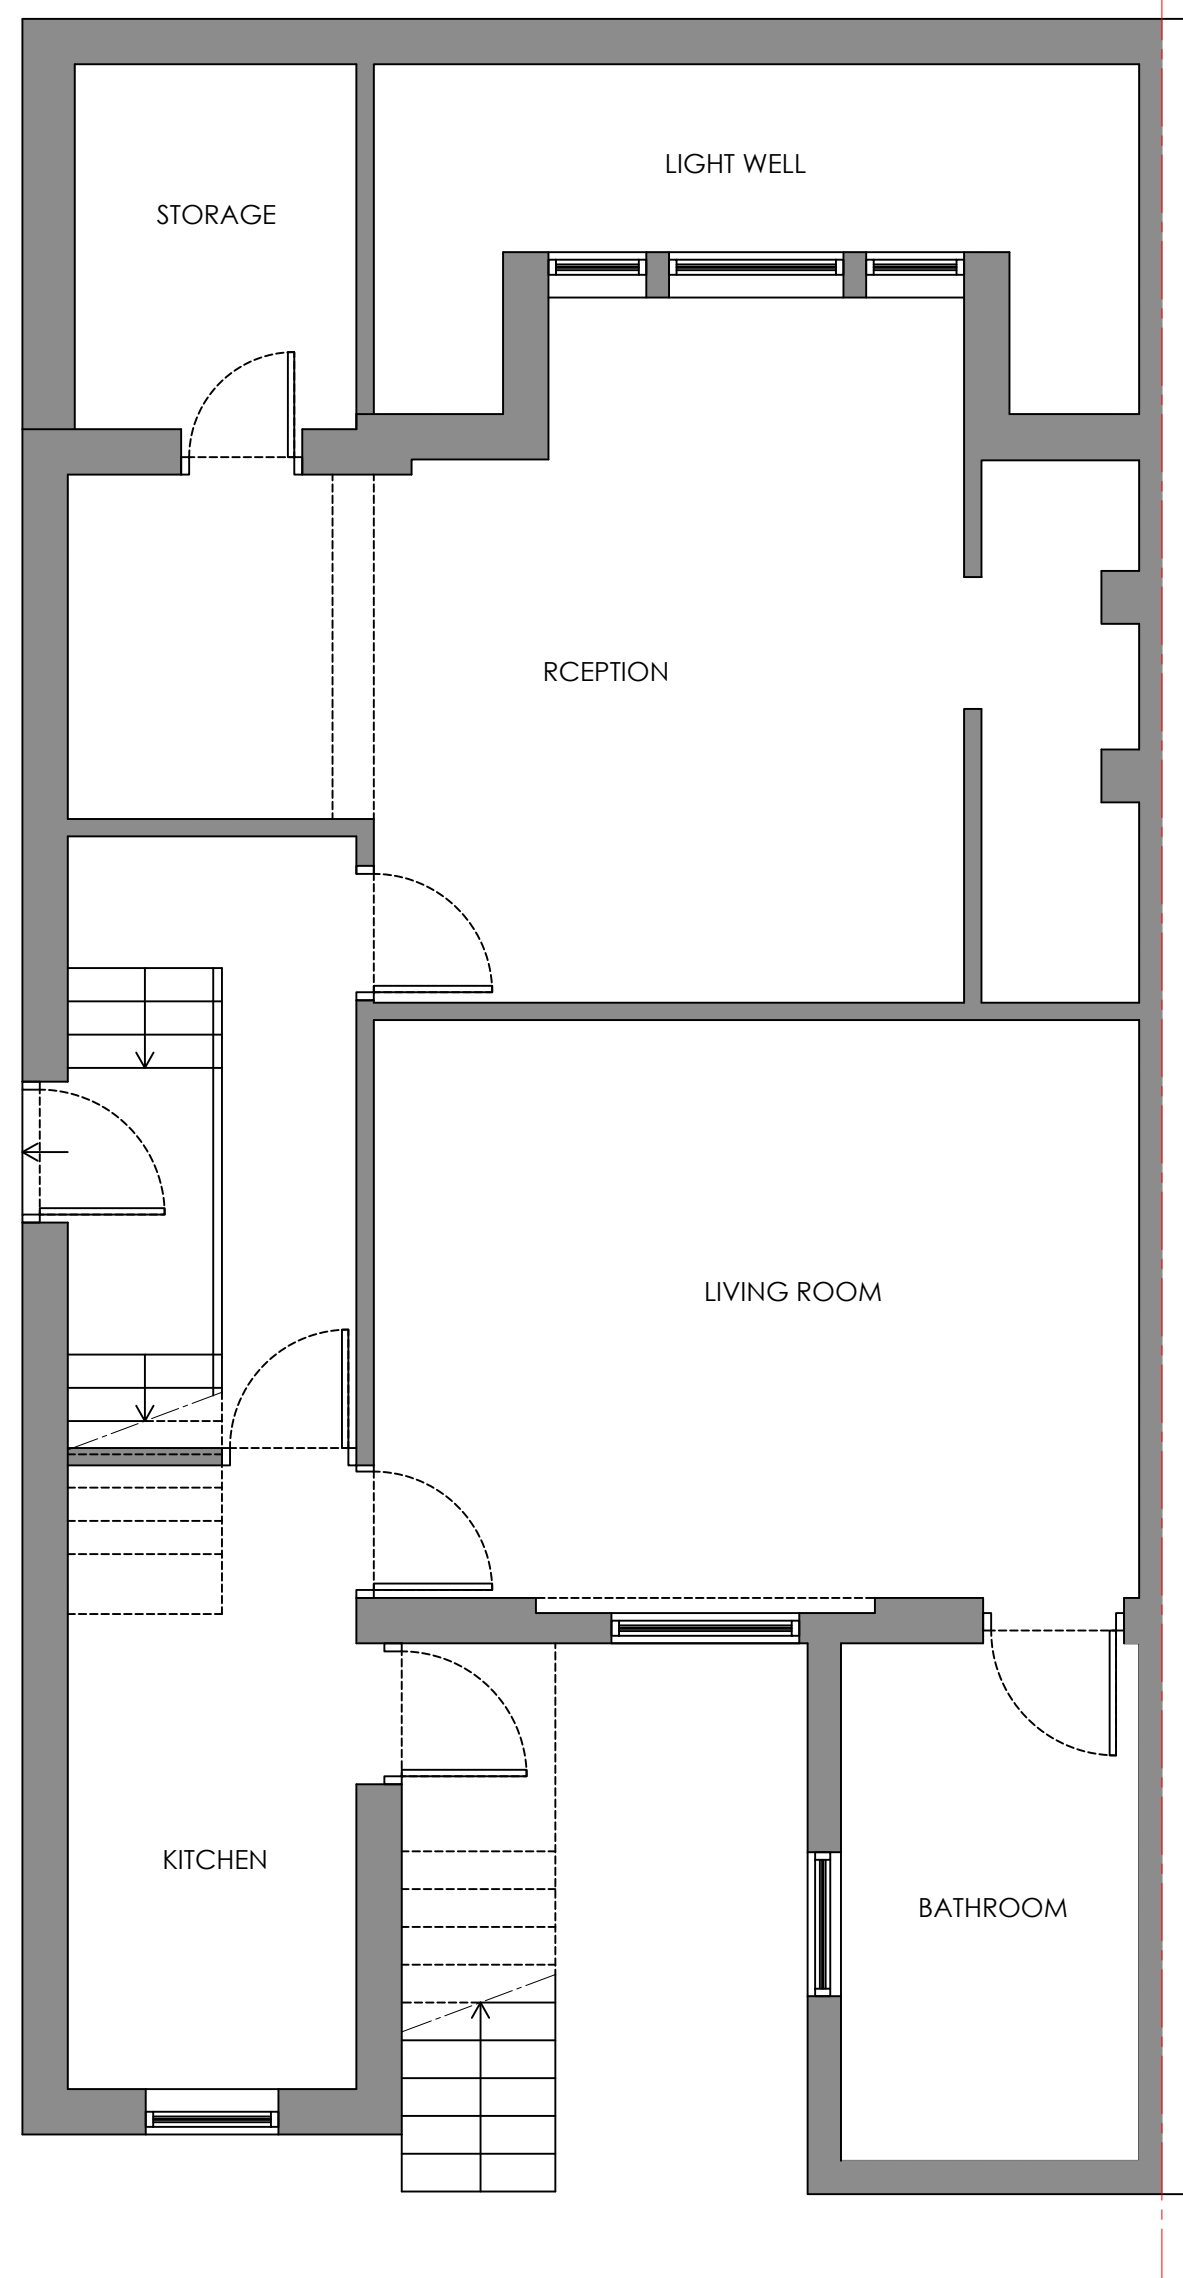

EXISTING GROUND FLOOR PLAN

EXISTING FIRST FLOOR PLAN

EXISTING SECOND FLOOR PLAN

01 EXISTING PLANS
SCALE 1:50 @ A1


NOTES:




SHORPLANS architects

Figured dimensions only are to be used. All dimensions to be checked on site. Differences between drawings and between drawings and specification or bills of quantities to be reported to SHORPLANS architects.

The copyright of the drawing and designs remains SHORPLANS architects.
All copies are only for information about the application, they may not be used for any other purpose without the express written permission of SHORPLANS architects.


DRAWING NO	DATE	DRAWING	PROJECT
32-001	31.10.23	PLANNING EXISTING PLANS	32 ENDYMION ROAD
DRAWN	SCALE		
MS	1:50 @ A1		

 

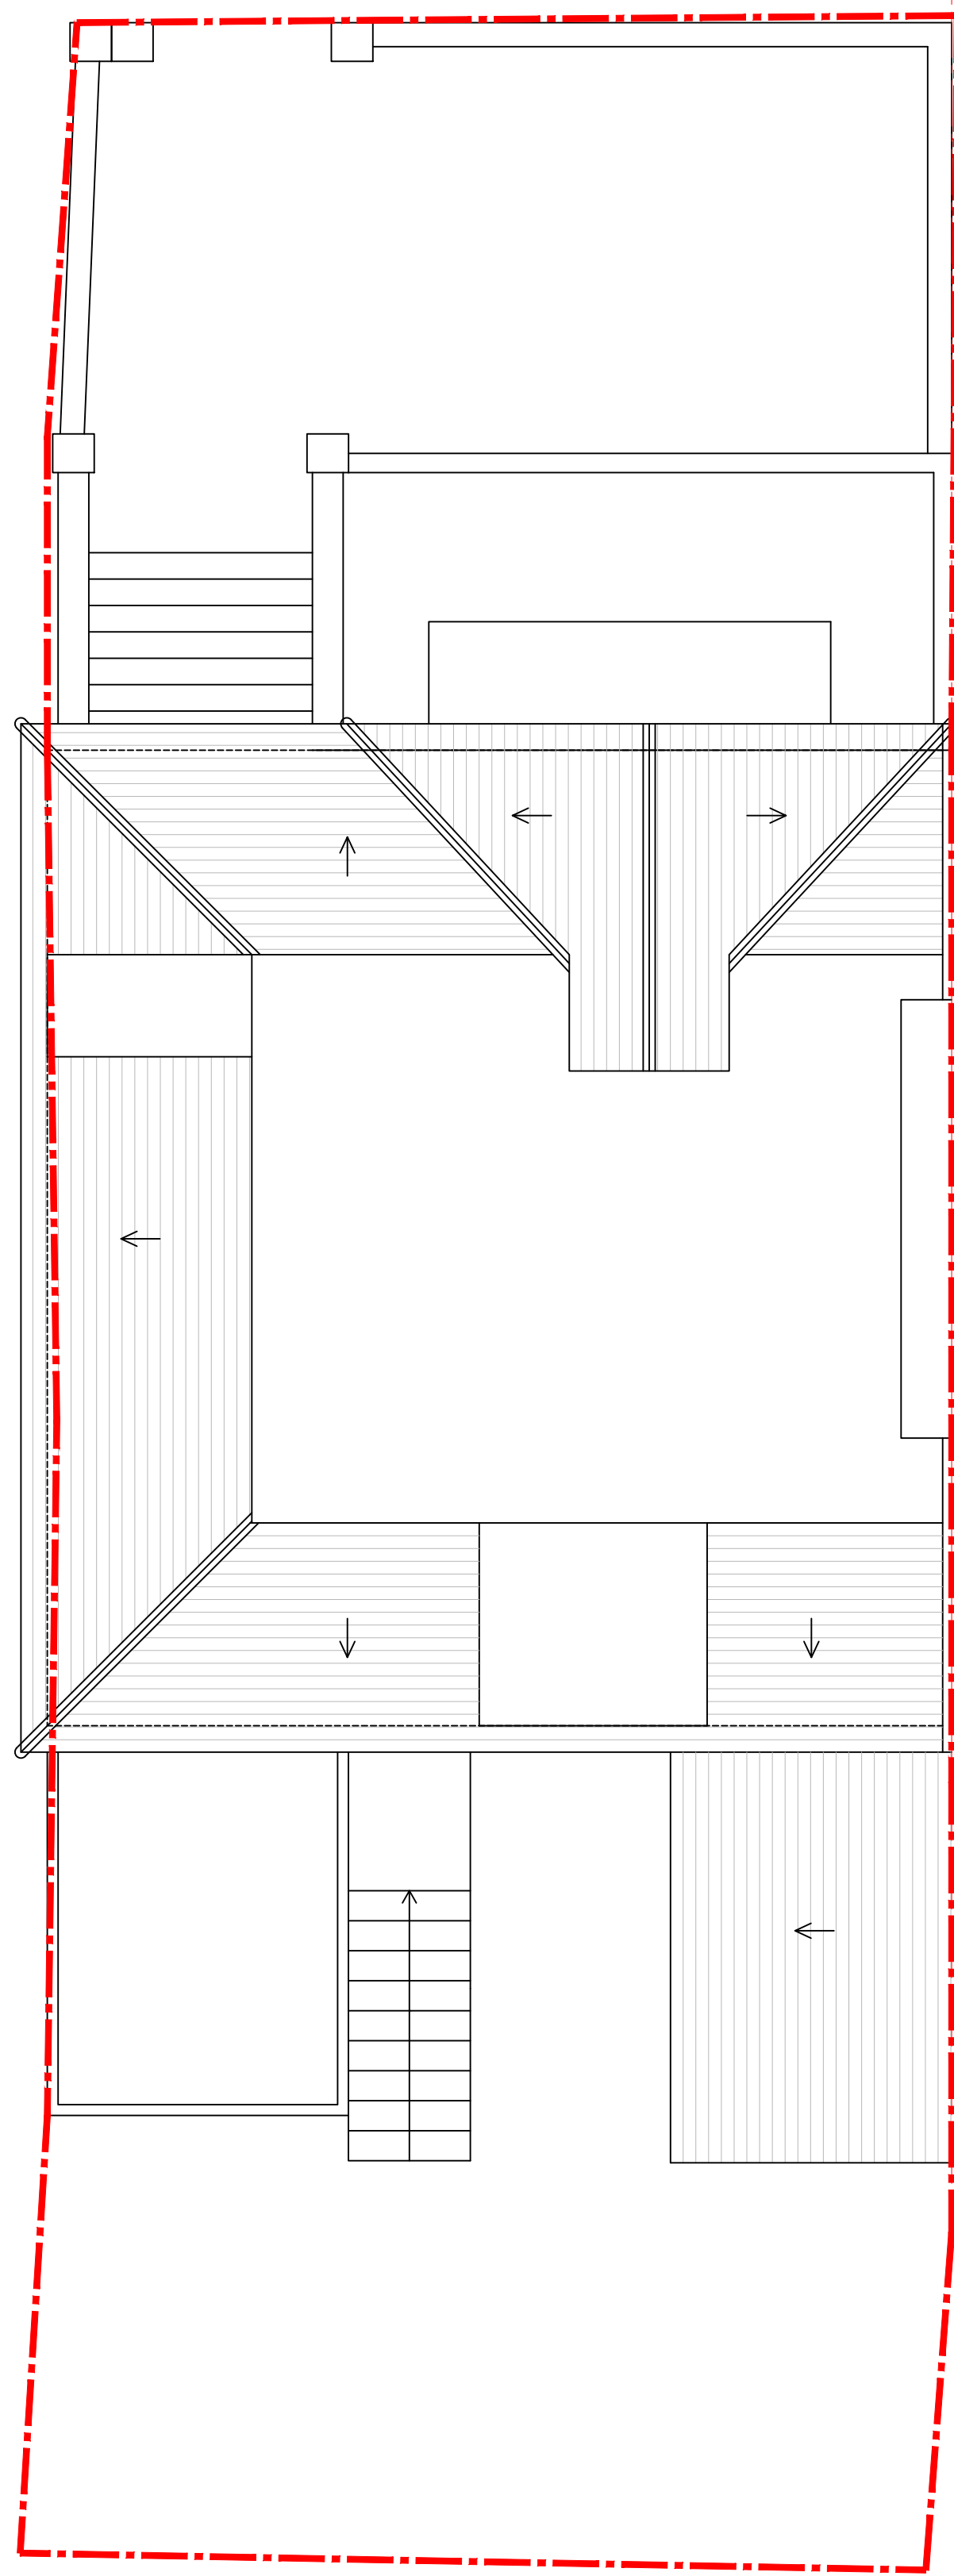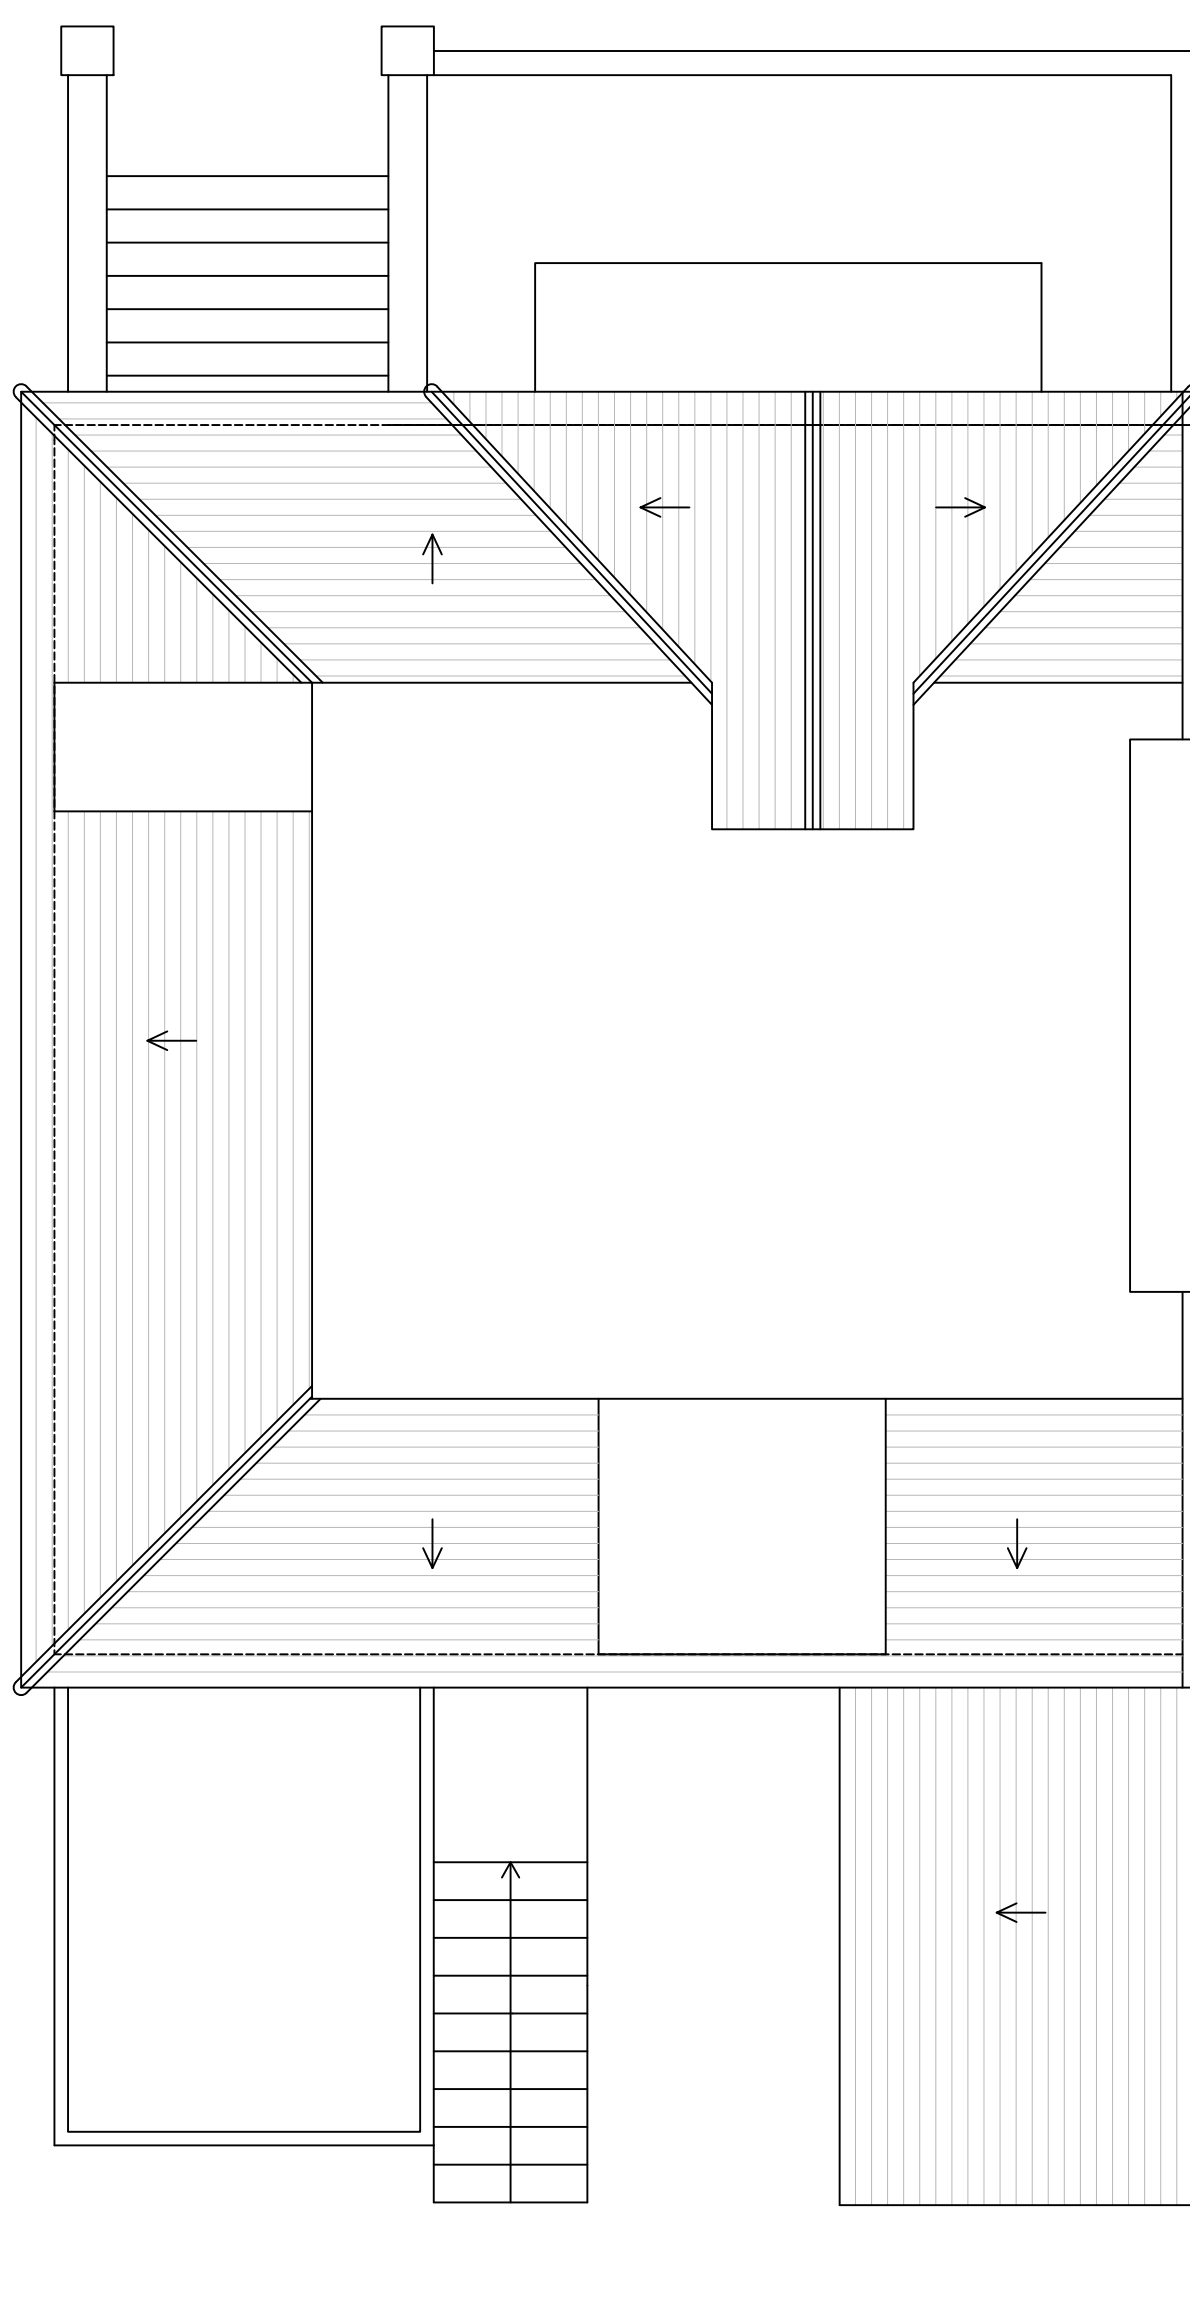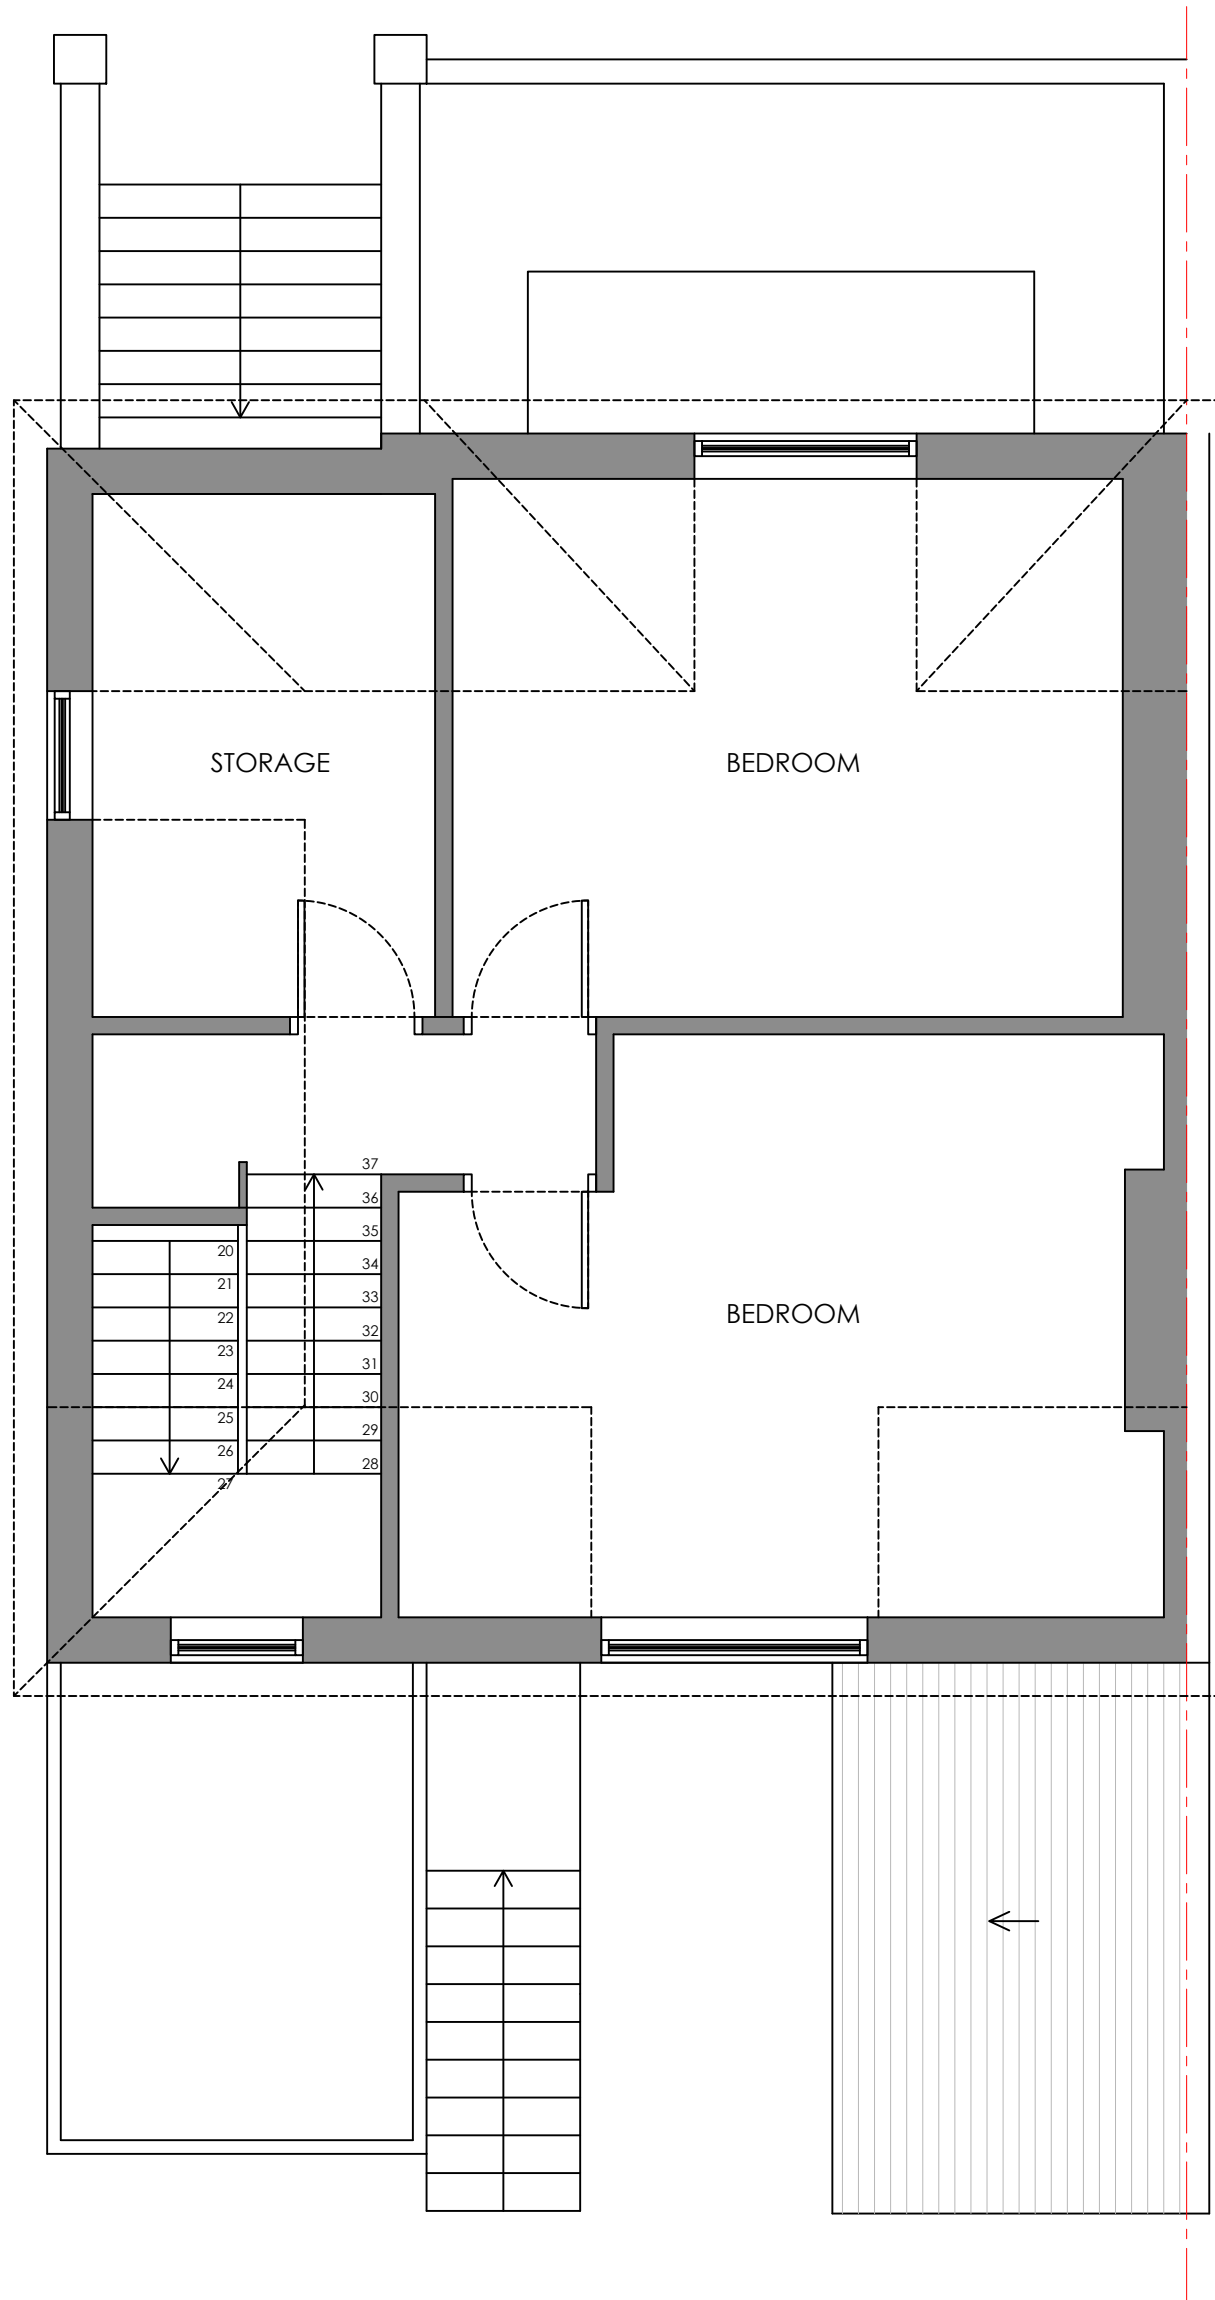




EXISTING FRONT ELEVATION

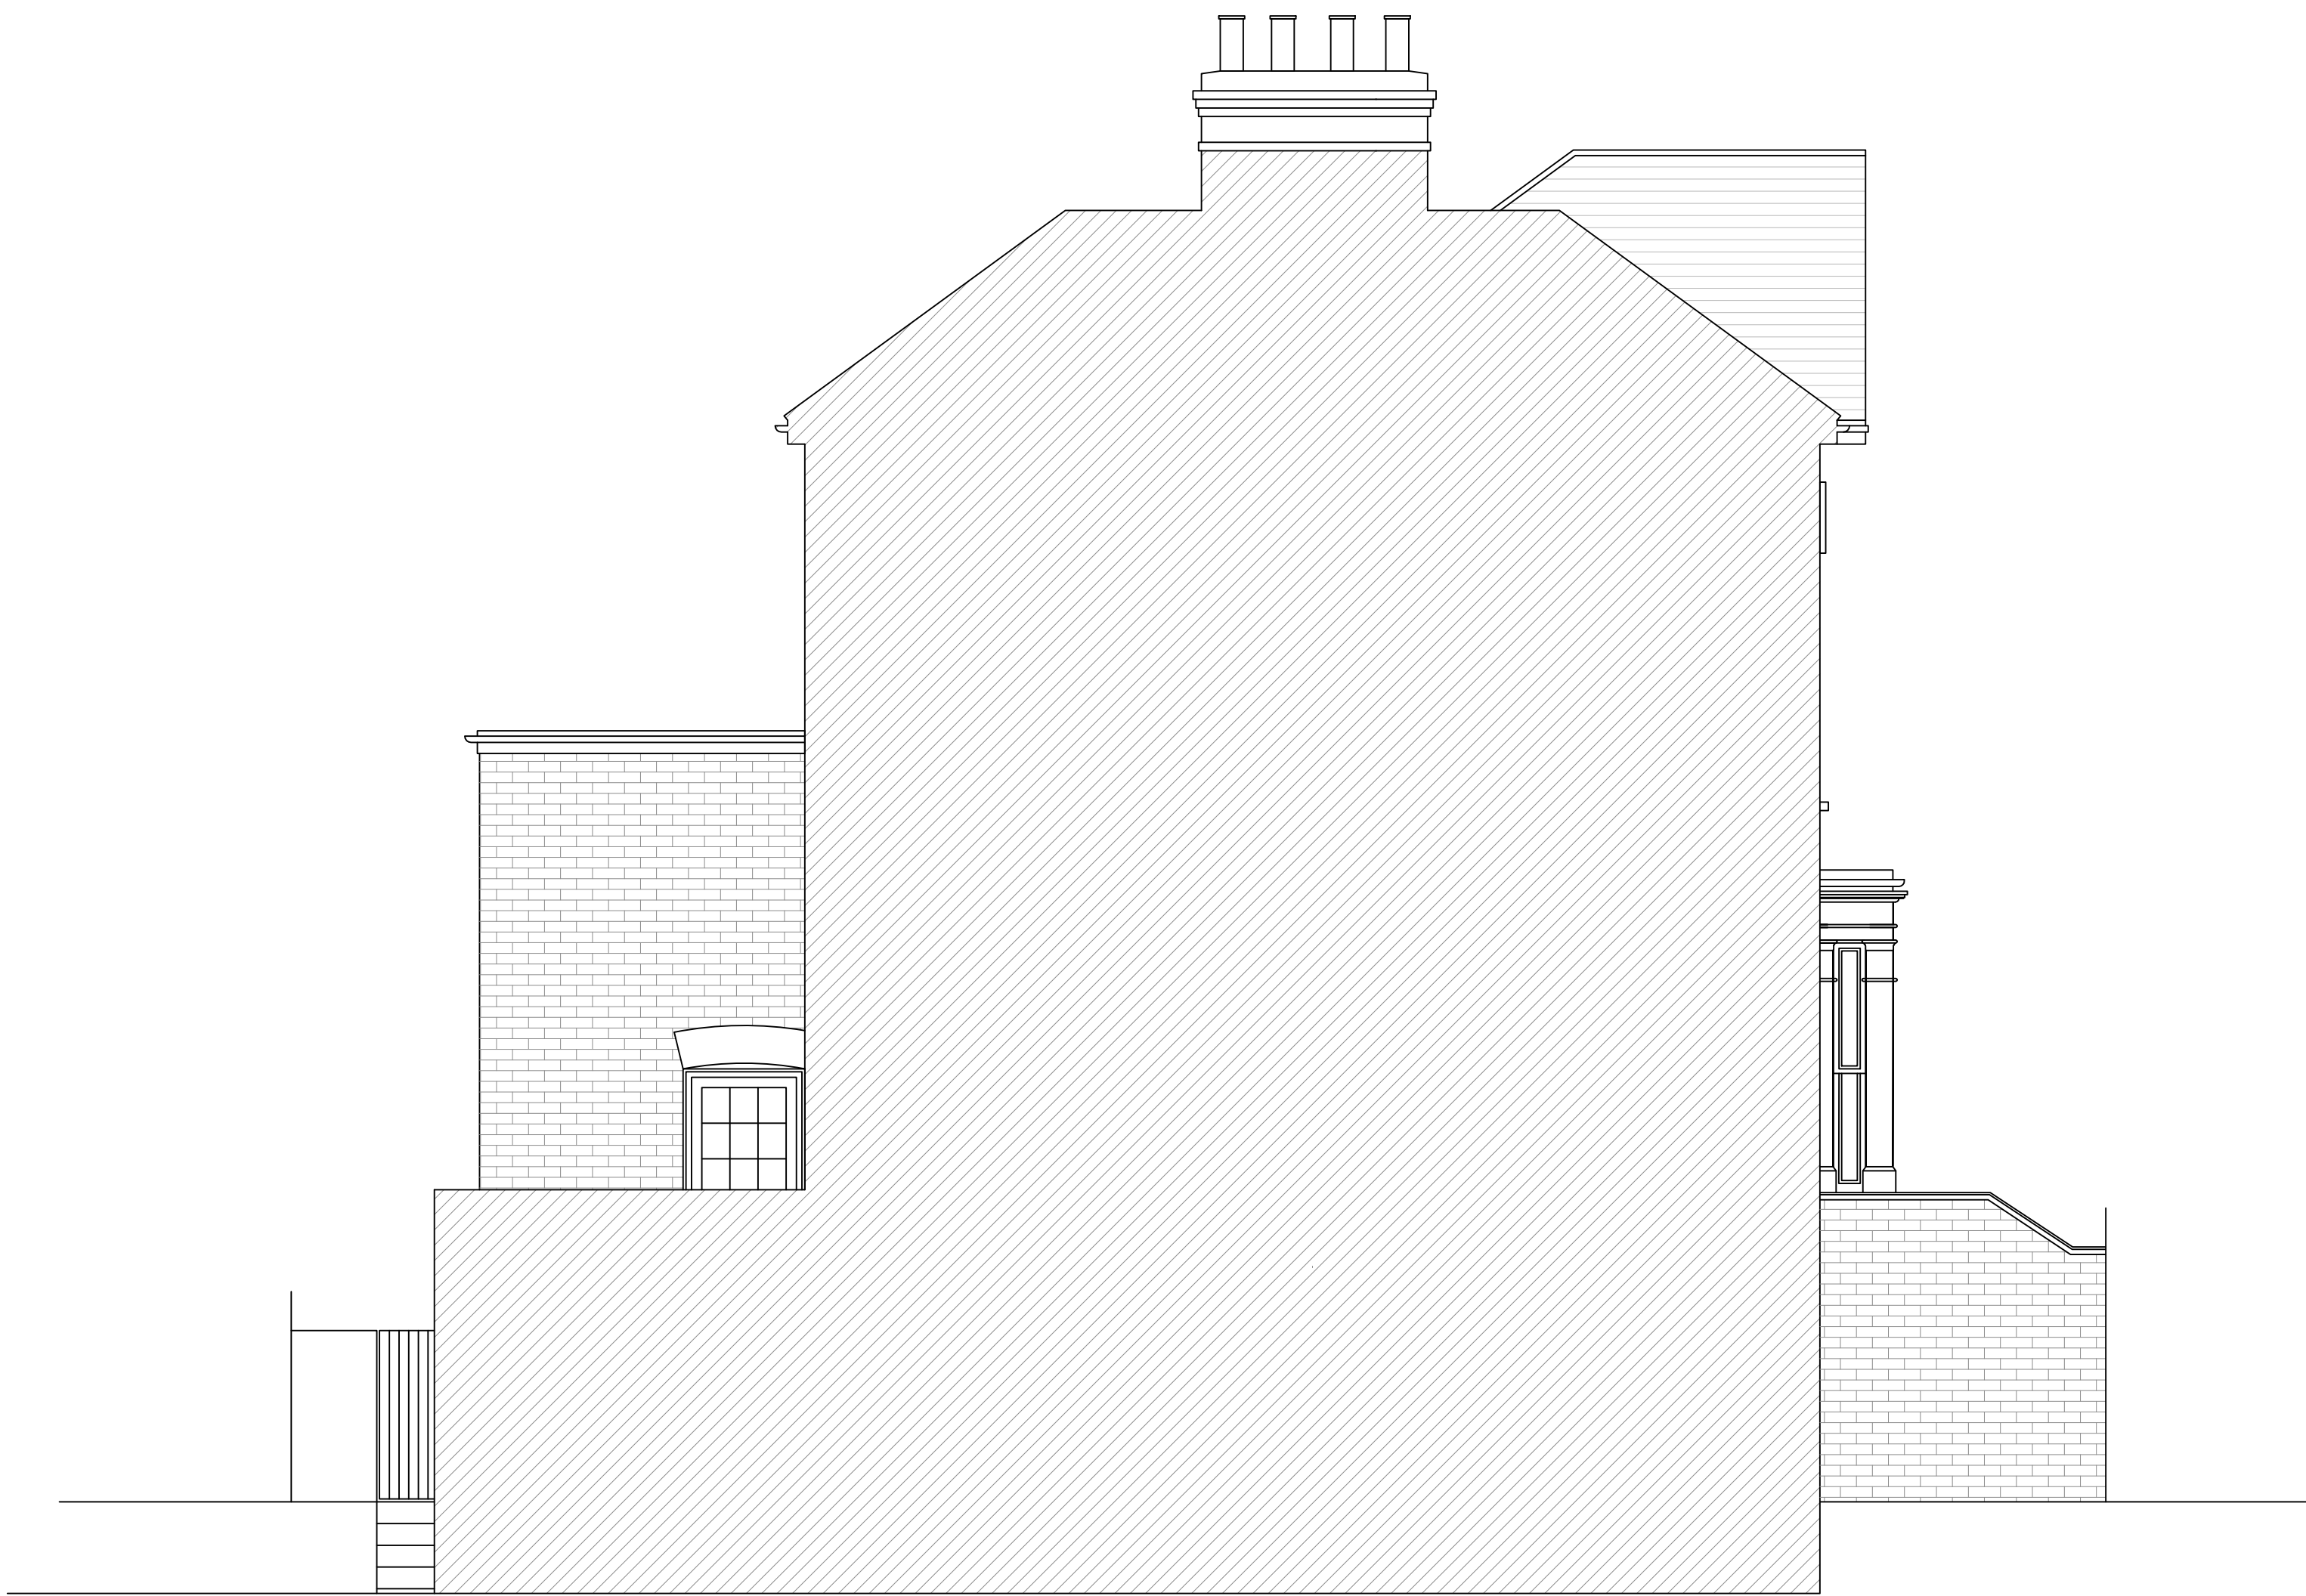

EXISTING LEFT SIDE ELEVATION

 

03 EXISTING ELEVATIONS
SCALE 1:50 @ A1


DRAWING NO	DATE	DRAWING	PROJECT
32-003	31.10.23	PLANNING EXISTING ELEVATIONS	32 ENDYMION ROAD
DRAWN	SCALE		
MS	1:50 @ A1		



EXISTING REAR ELEVATION




EXISTING RIGHT SIDE ELEVATION

 


04 EXISTING ELEVATIONS
SCALE 1:50 @ A1


DRAWING NO	DATE	DRAWING	PROJECT
32-004	31.10.23	PLANNING EXISTING ELEVATIONS	32 ENDYMION ROAD
DRAWN	SCALE		
MS	1:50 @ A1		

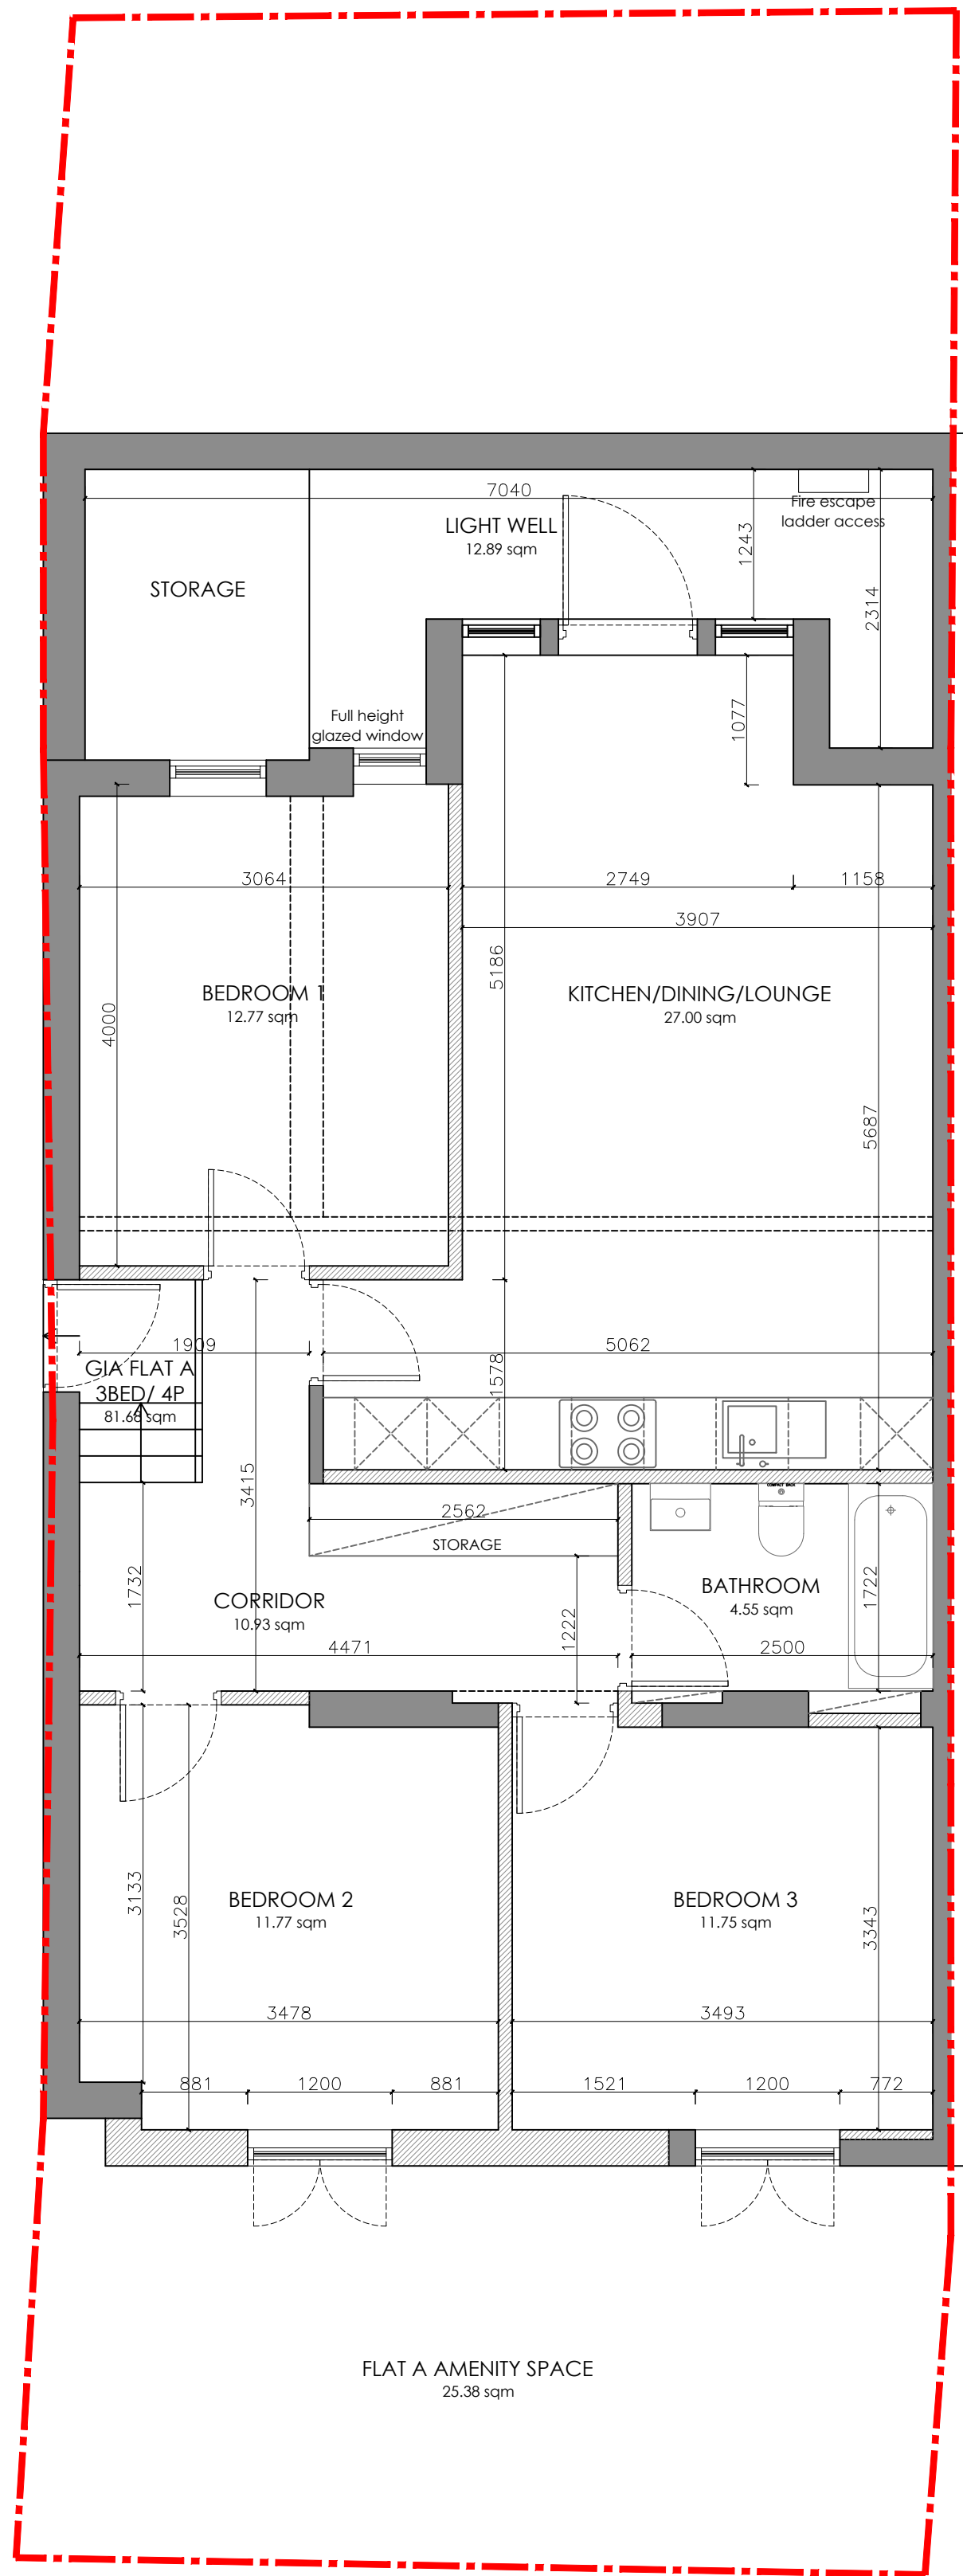

PROPOSED GROUND FLOOR PLAN

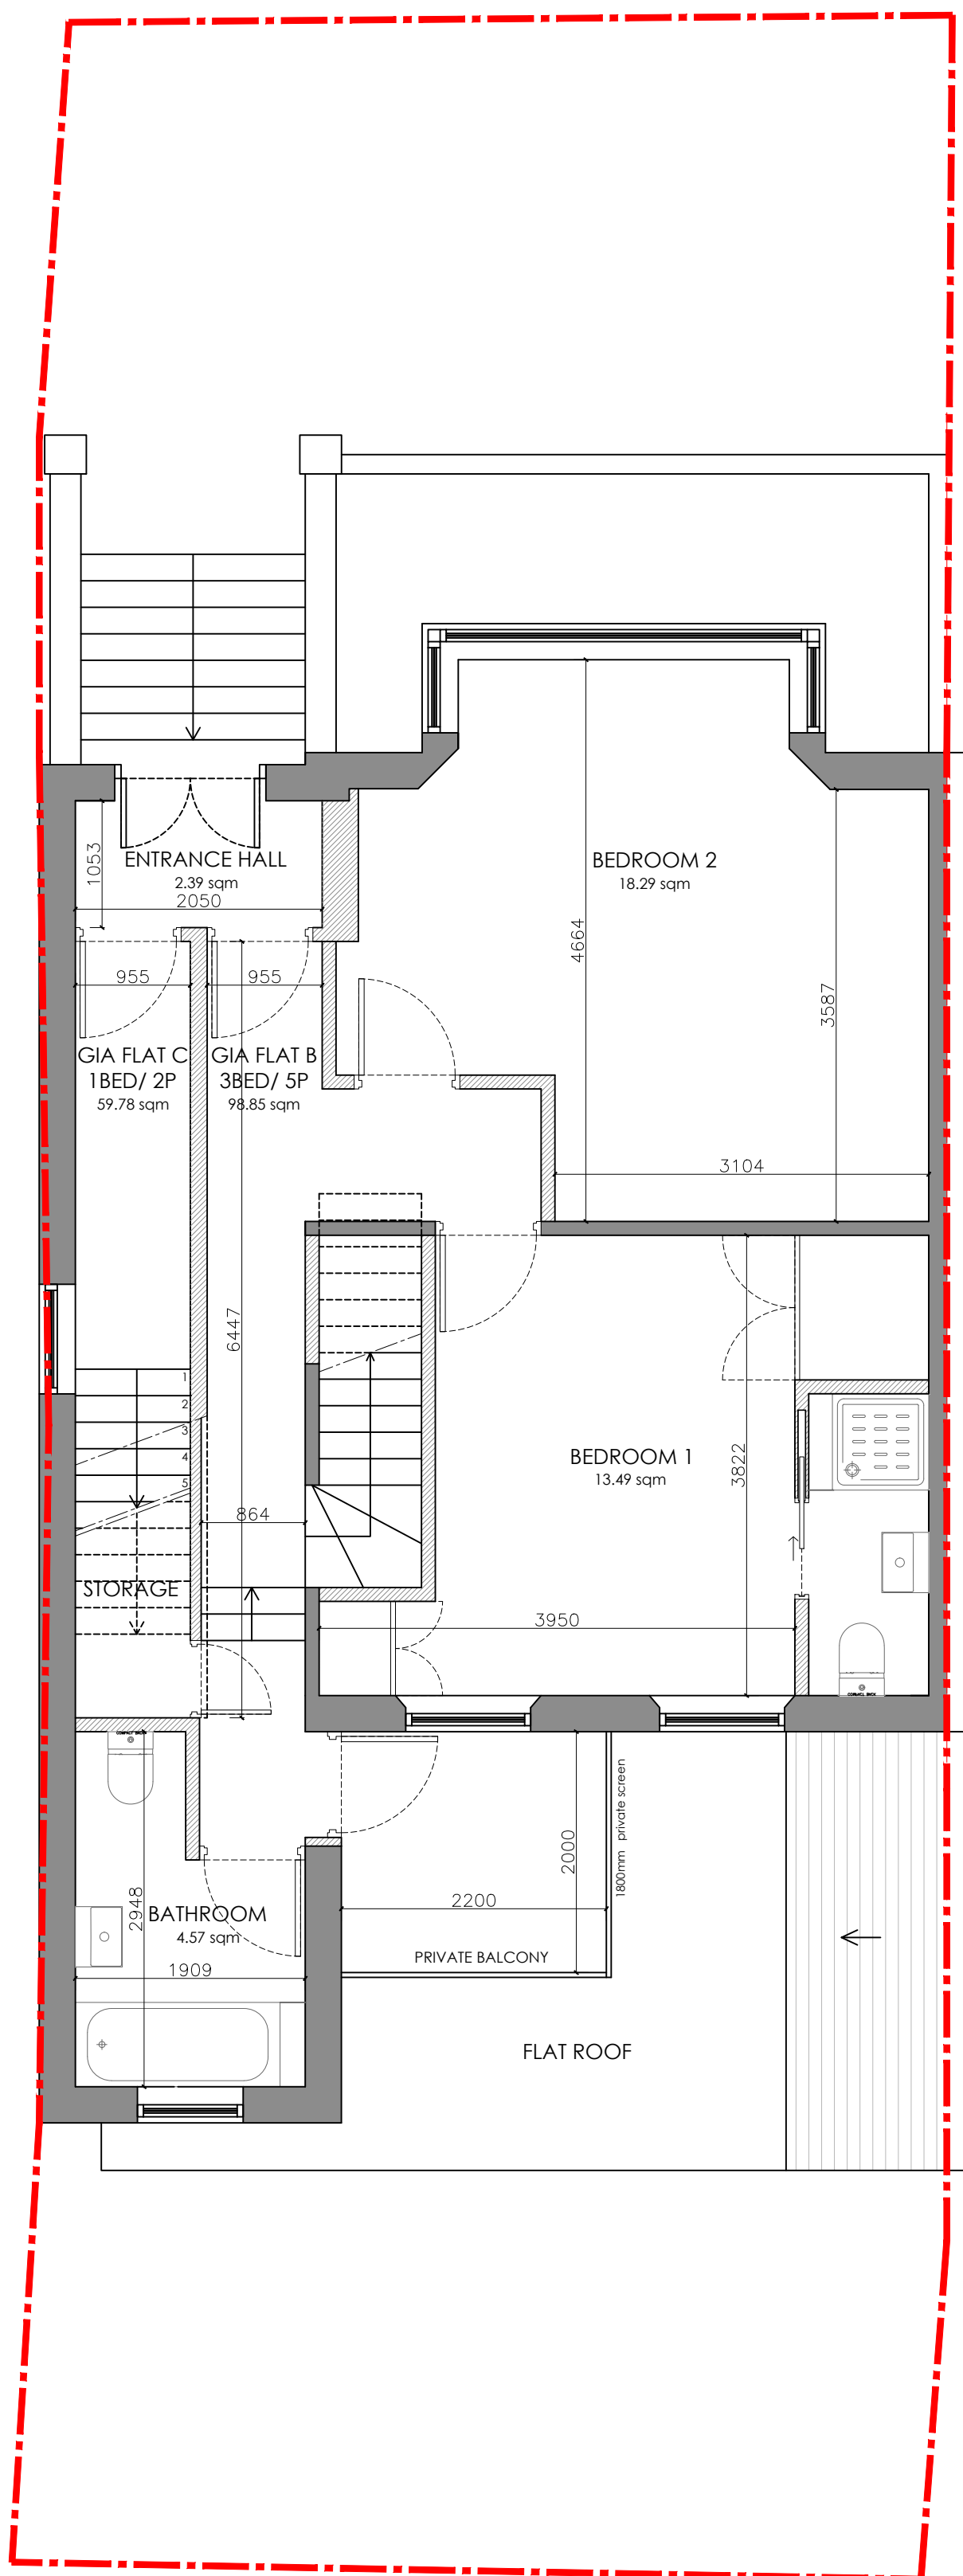

PROPOSED FIRST FLOOR PLAN

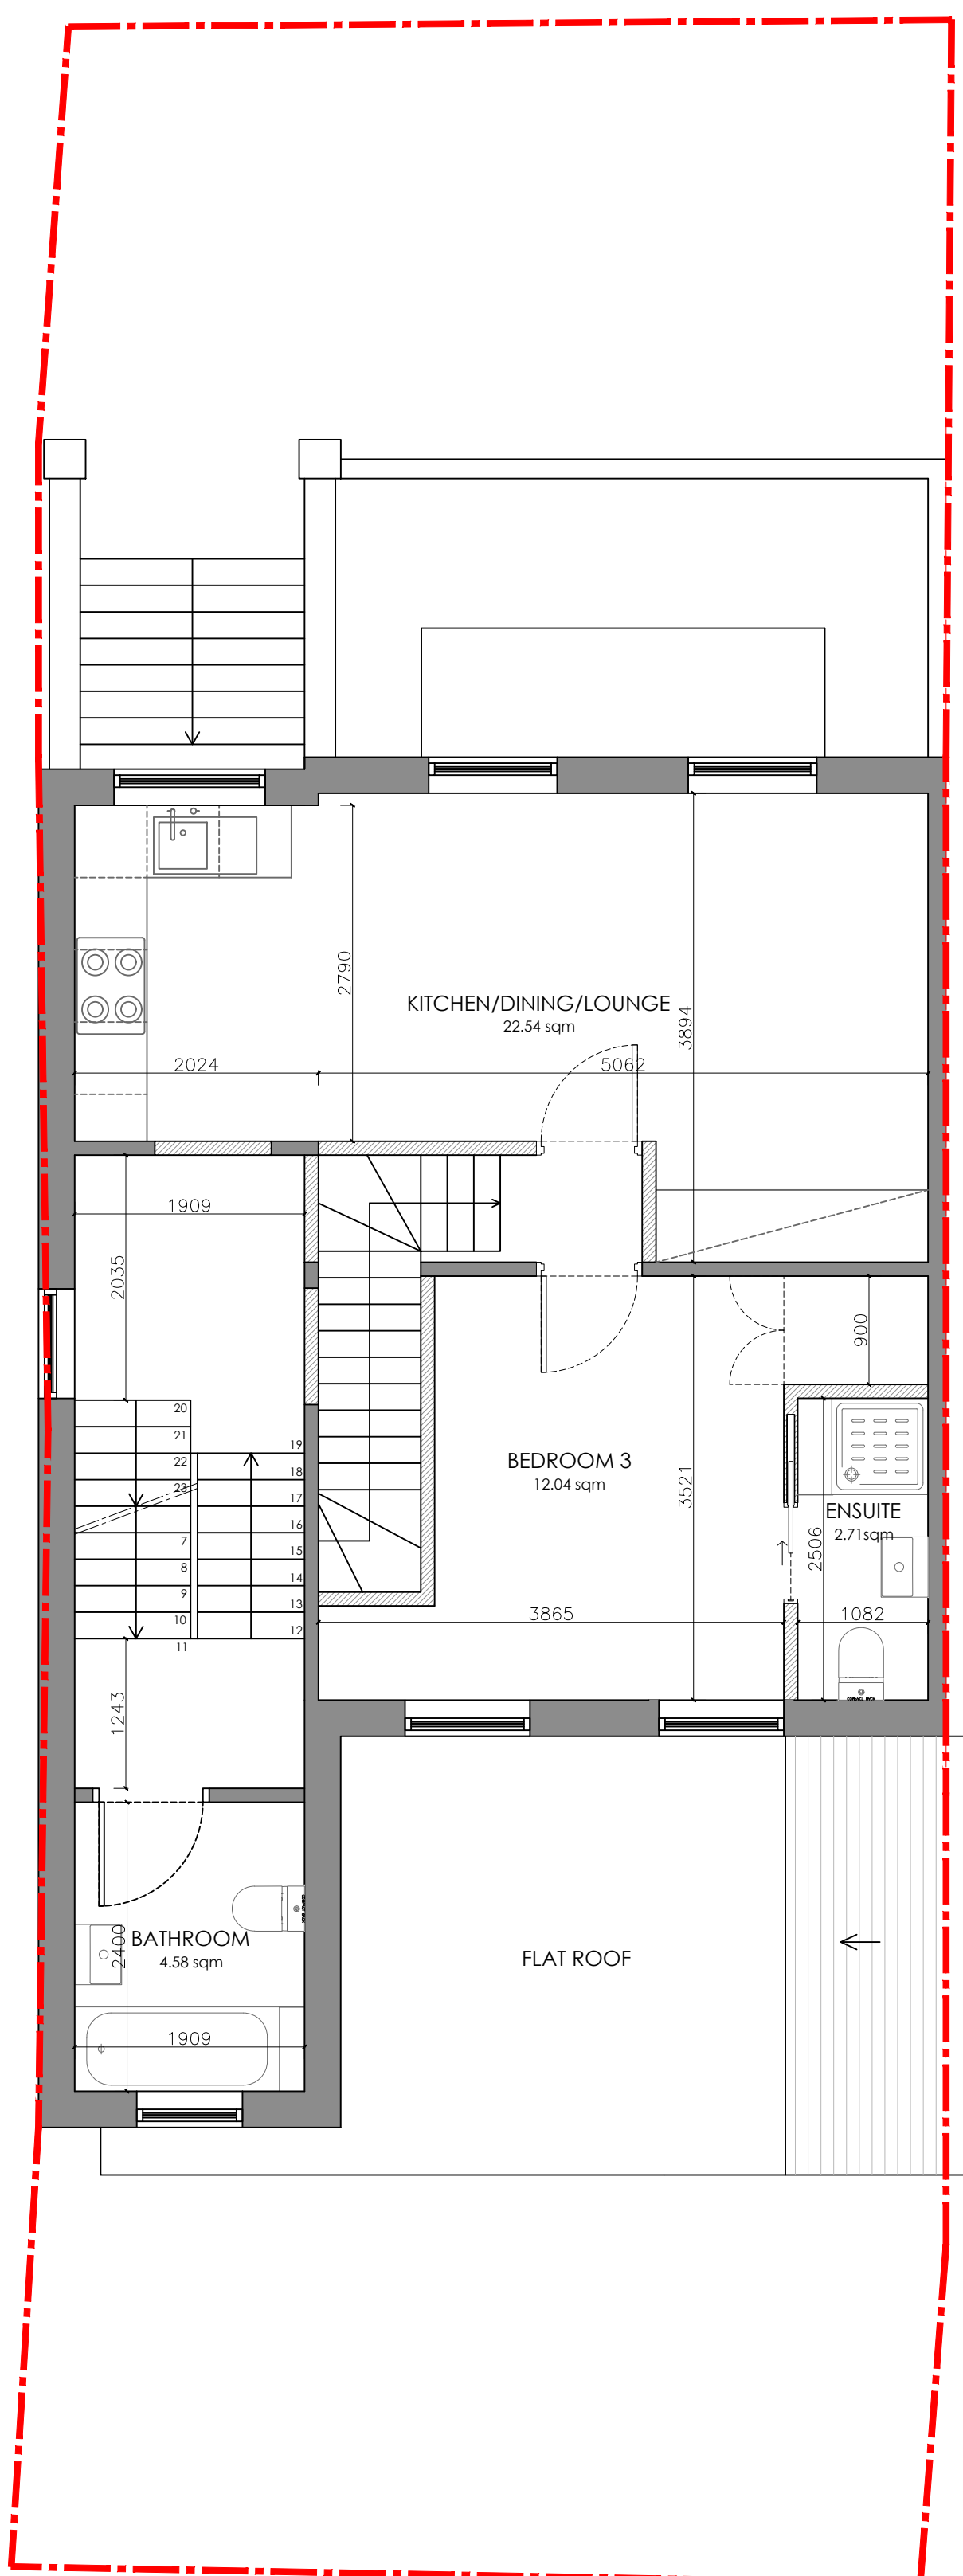

PROPOSED SECOND FLOOR PLAN

05 PROPOSED PLANS
SCALE 1:50 @ A1

SHORPLANS
ARCHITECTURAL SERVICES

17-21 GEORGE STREET
CROYDON, SURREY
CR9 1LA

WWW.SHORPLANS.COM
ADMIN@SHORPLANS.COM
020 38806164


RIBA 
Chartered Practice

NOTES:


SHORPLANS architects





Figured dimensions only are to be used. All dimensions to be checked on site. Differences between drawings and between drawings and specification or bills of quantities to be reported to SHORPLANS architects.

The copyright of the drawing and designs remains SHORPLANS architects.
All copies are only for information about the application, they may not be used for any other purpose without the express written permission of SHORPLANS architects.

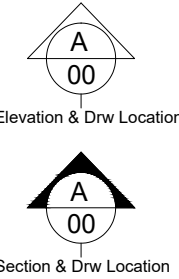

DRAWING NO	DATE	DRAWING	PROJECT
32-005	31.10.23	PLANNING PROPOSED PLANS	32 ENDYMION ROAD
DRAWN	SCALE		
MS	1:50 @ A1		

 

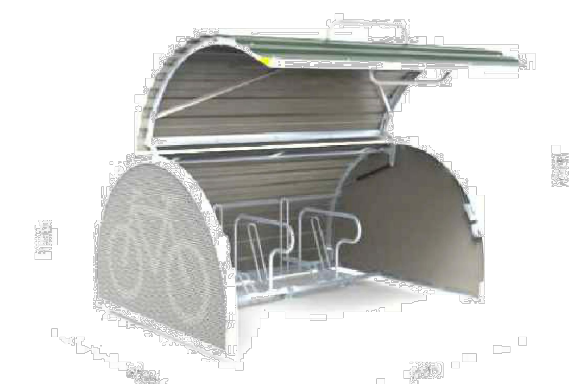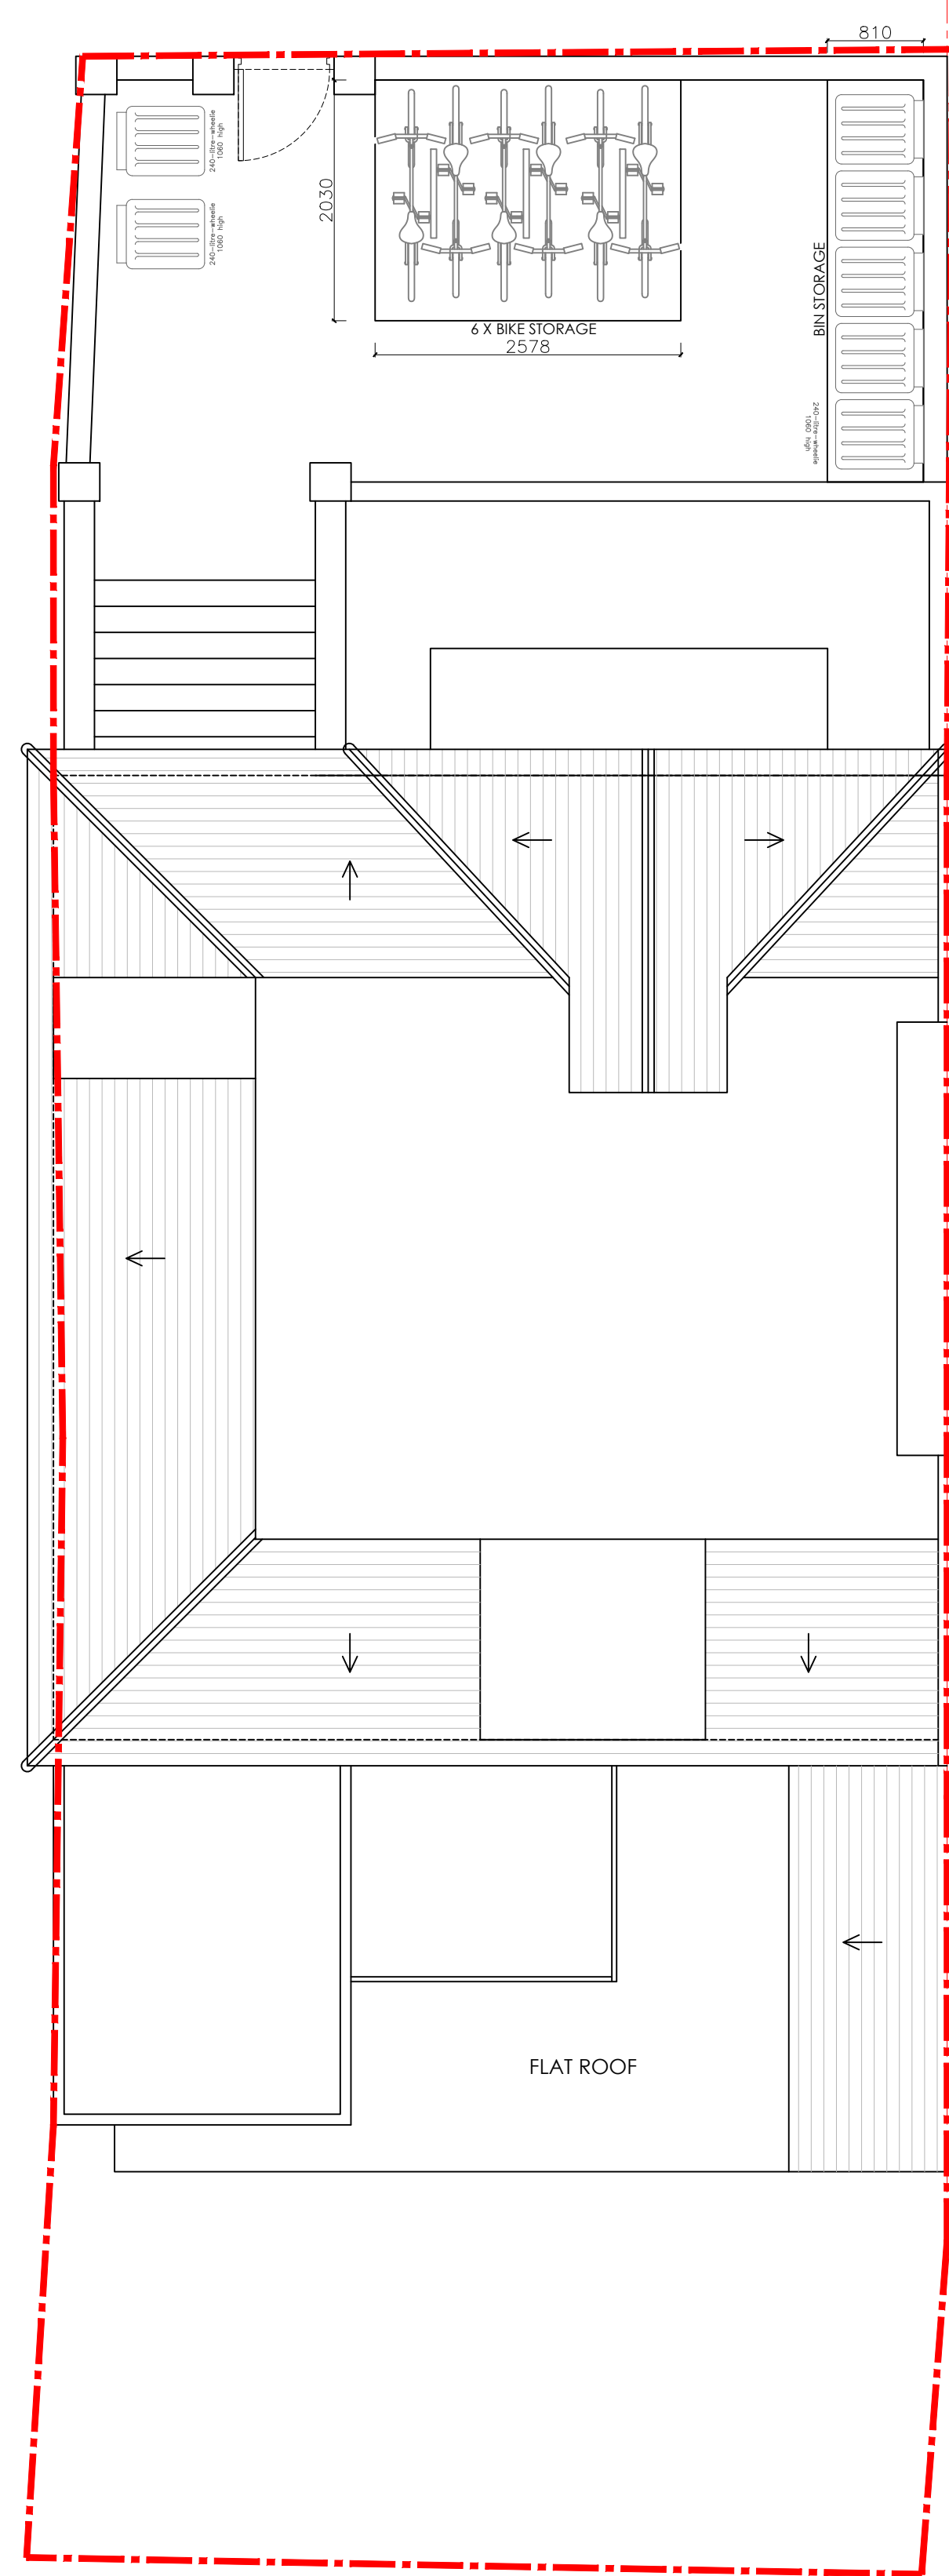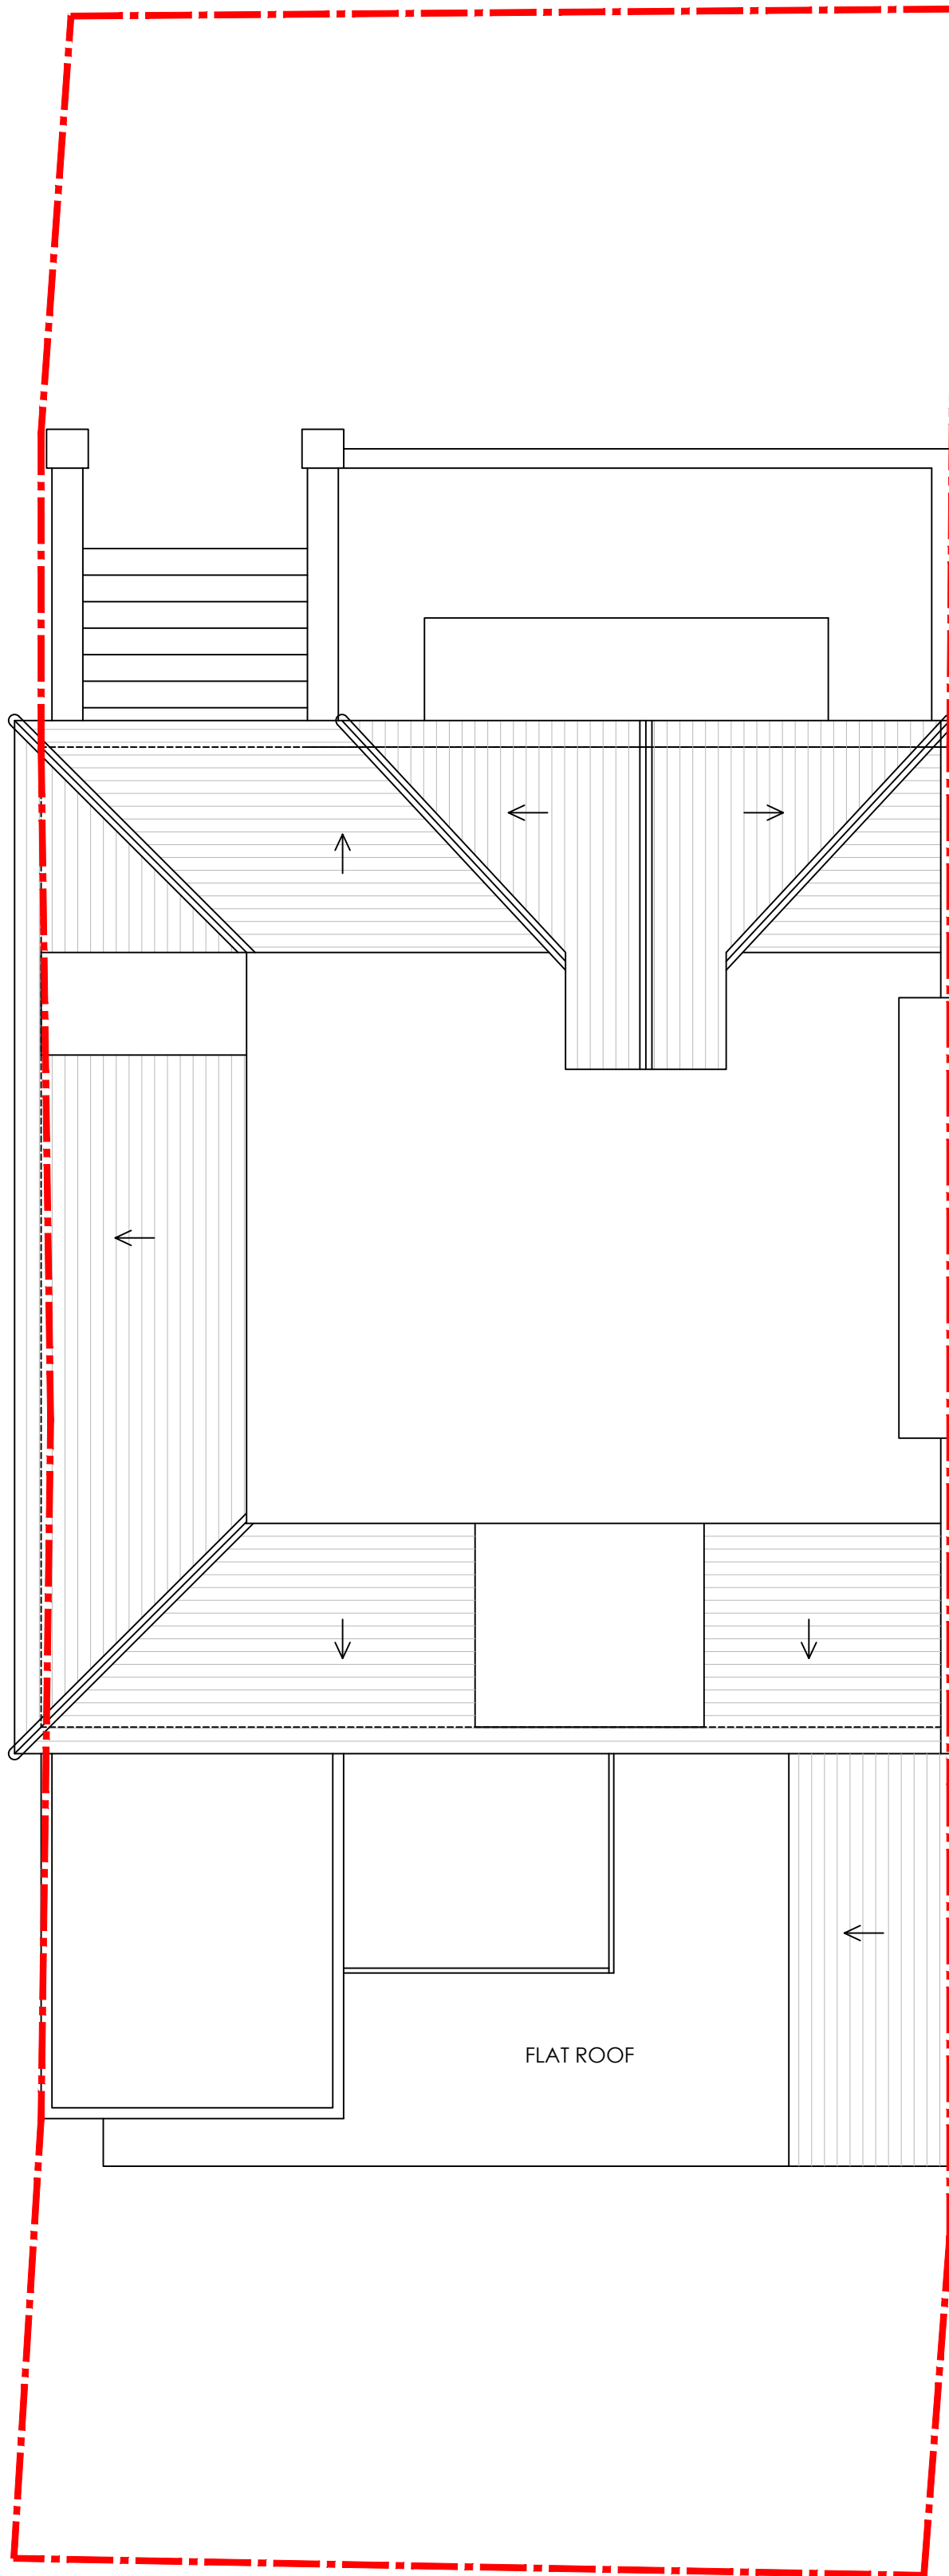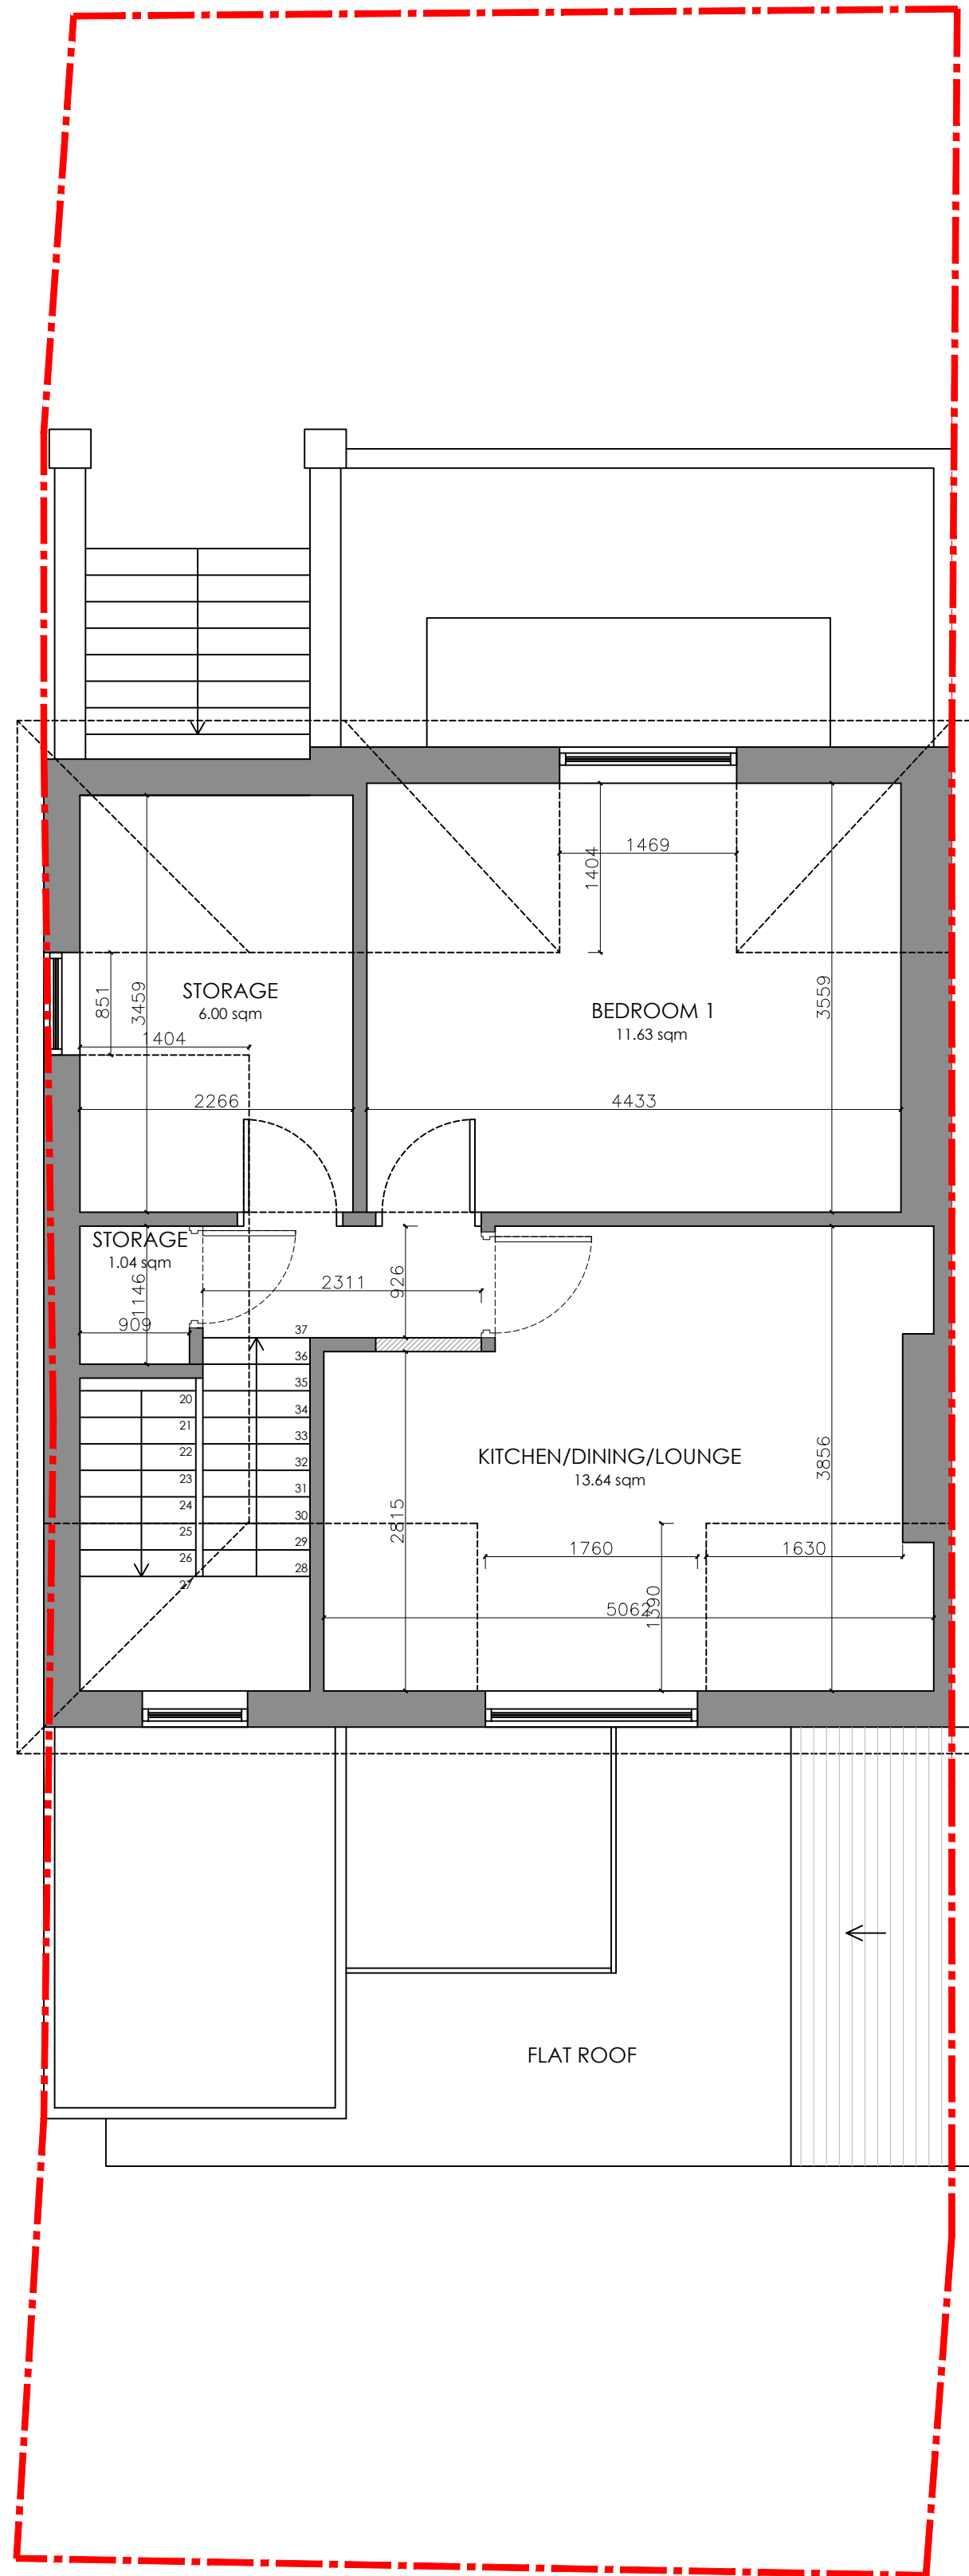


BIKE STORAGE




BIN STORAGE

DRAWING NO	DATE	DRAWING	PROJECT
32-006	31.10.23	PLANNING PROPOSED PLANS	32 ENDYMION ROAD
DRAWN	SCALE		
MS	1:50 @ A1		

 




PROPOSED FRONT ELEVATION

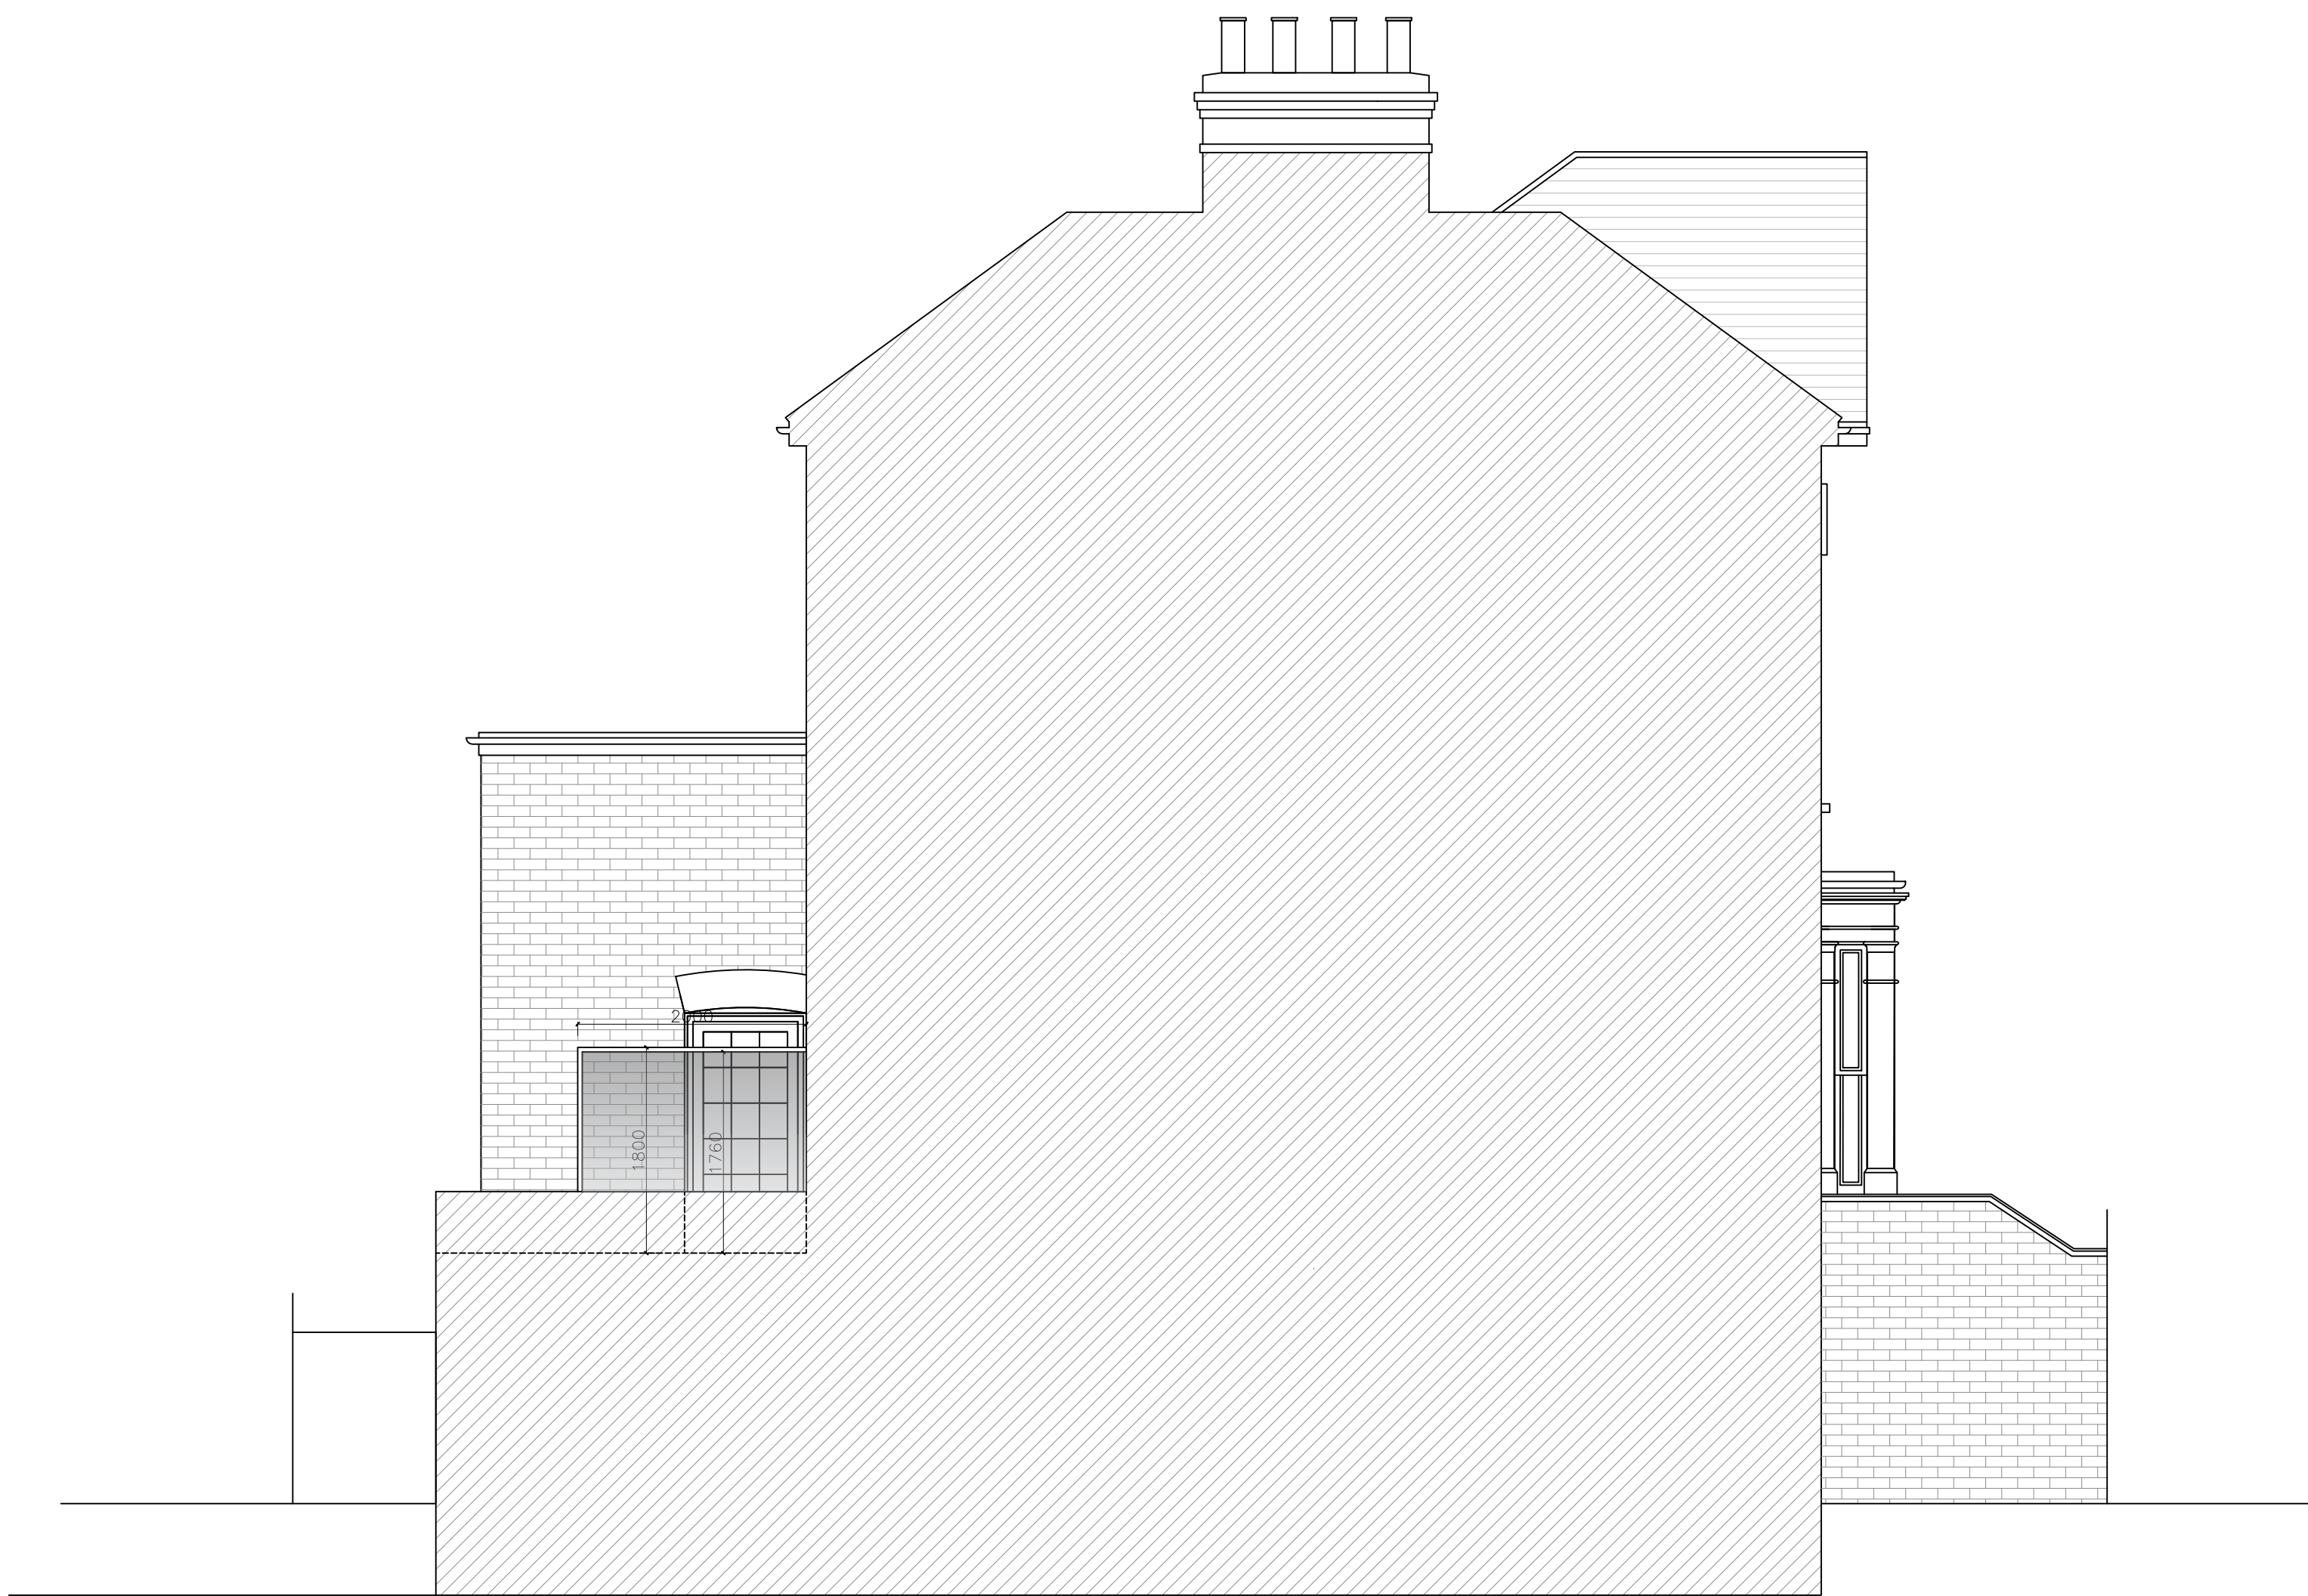

PROPOSED LEFT SIDE ELEVATION

 

07 PROPOSED ELEVATIONS
SCALE 1:50 @ A1


DRAWING NO	DATE	DRAWING	PROJECT
32-007	31.10.23	PLANNING PROPOSED ELEVATIONS	32 ENDYMION ROAD
DRAWN	SCALE		
MS	1:50 @ A1		



PROPOSED REAR ELEVATION



PROPOSED RIGHT SIDE ELEVATION

 

08 PROPOSED ELEVATIONS
SCALE 1:50 @ A1

DRAWING NO	DATE	DRAWING	PROJECT
32-008	31.10.23	PLANNING PROPOSED ELEVATIONS	32 ENDYMION ROAD
DRAWN	SCALE		
MS	1:50 @ A1		