




Do not scale from this drawing	This drawing is copyright
--------------------------------	---------------------------



Do not scale from this drawing	This drawing is copyright
--------------------------------	---------------------------

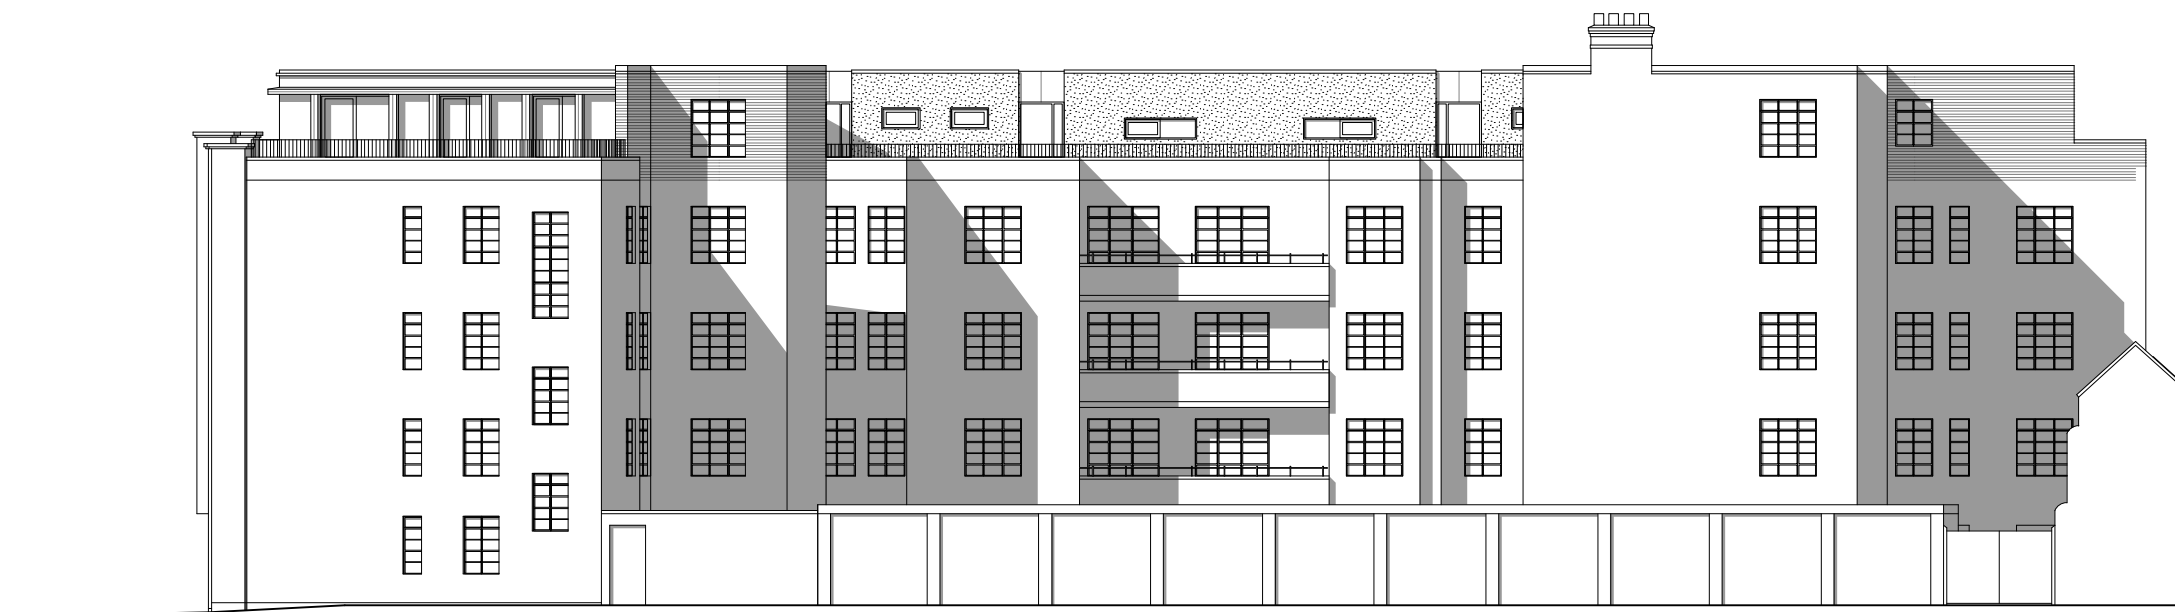

0m 10m

Notes


A	10/09/20	General revision
Revision	Date	Description

CLEMENTS
& PORTER
ARCHITECTS

A: 63 Rivington Street, London, EC2A 3QQ T: 020 7739 5799
E: info@clementsporter.co.uk W: www.clementsporter.co.uk

Project	Highcroft, North Hill Rd London N6 4RD
Title	Rear Elevation Proposed
Scale	1:200@A3
Date.	05/06/20
Drawn By	CT, ASB
Drawing No.	989.113A

Do not scale from this drawing This drawing is copyright

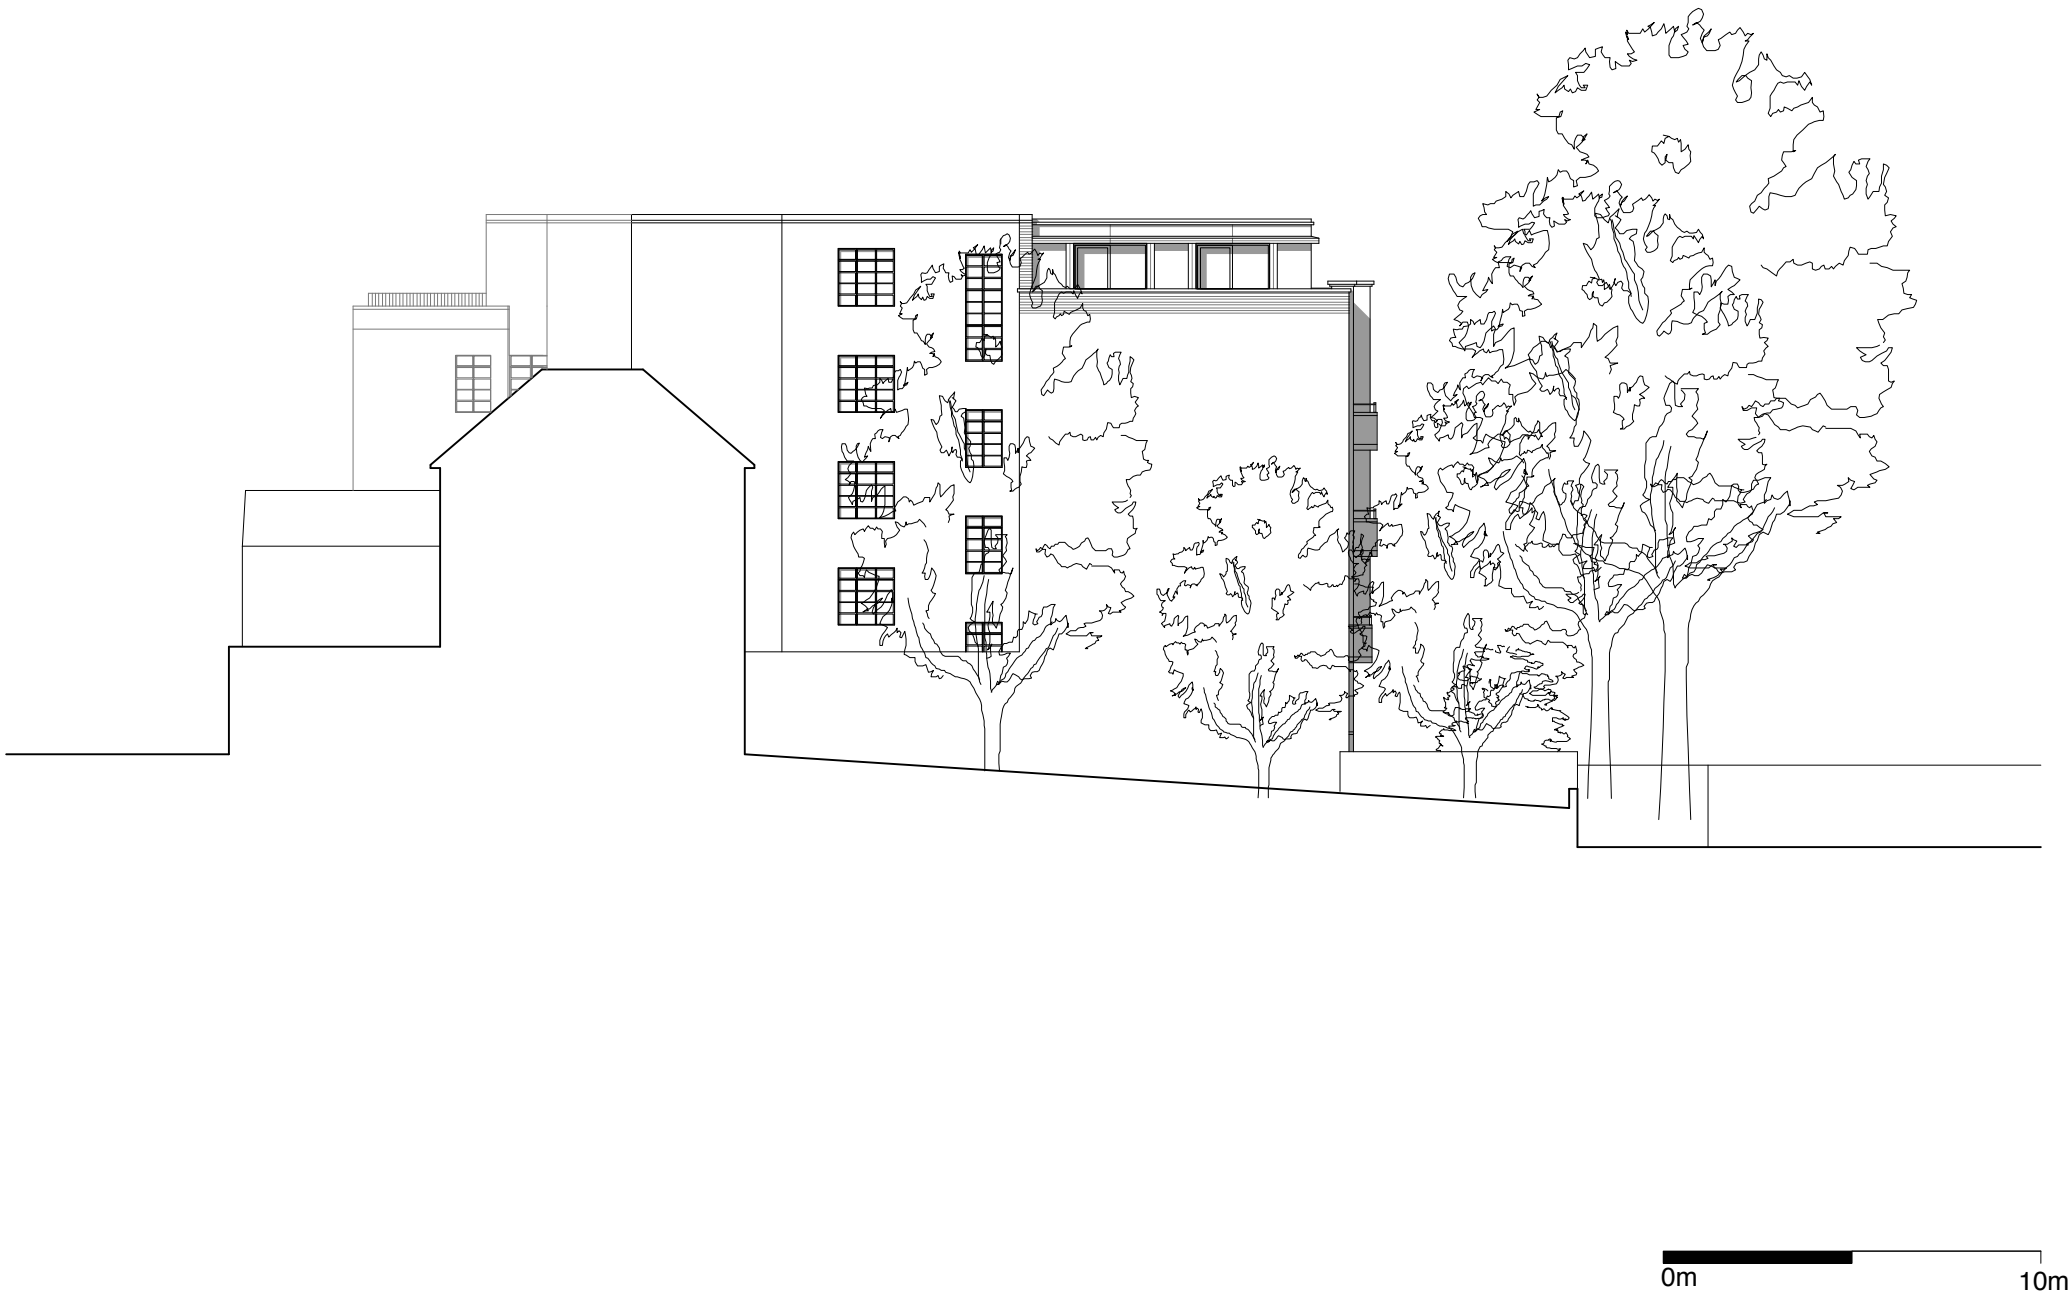

Notes

A	10/09/20	General revision
Revision	Date	Description

CLEMENTS
& PORTER
ARCHITECTS

A: 63 Rivington Street, London, EC2A 3QQ T: 020 7739 5799
E: info@clementsporter.co.uk W: www.clementsporter.co.uk

Project	Highcroft, North Hill Rd London N6 4RD
Title	Side Elevation Proposed
Scale	1:200@A3
Date.	05/06/20
Drawn By	CT, ASB
Drawing No.	989.114A

Do not scale from this drawing This drawing is copyright