


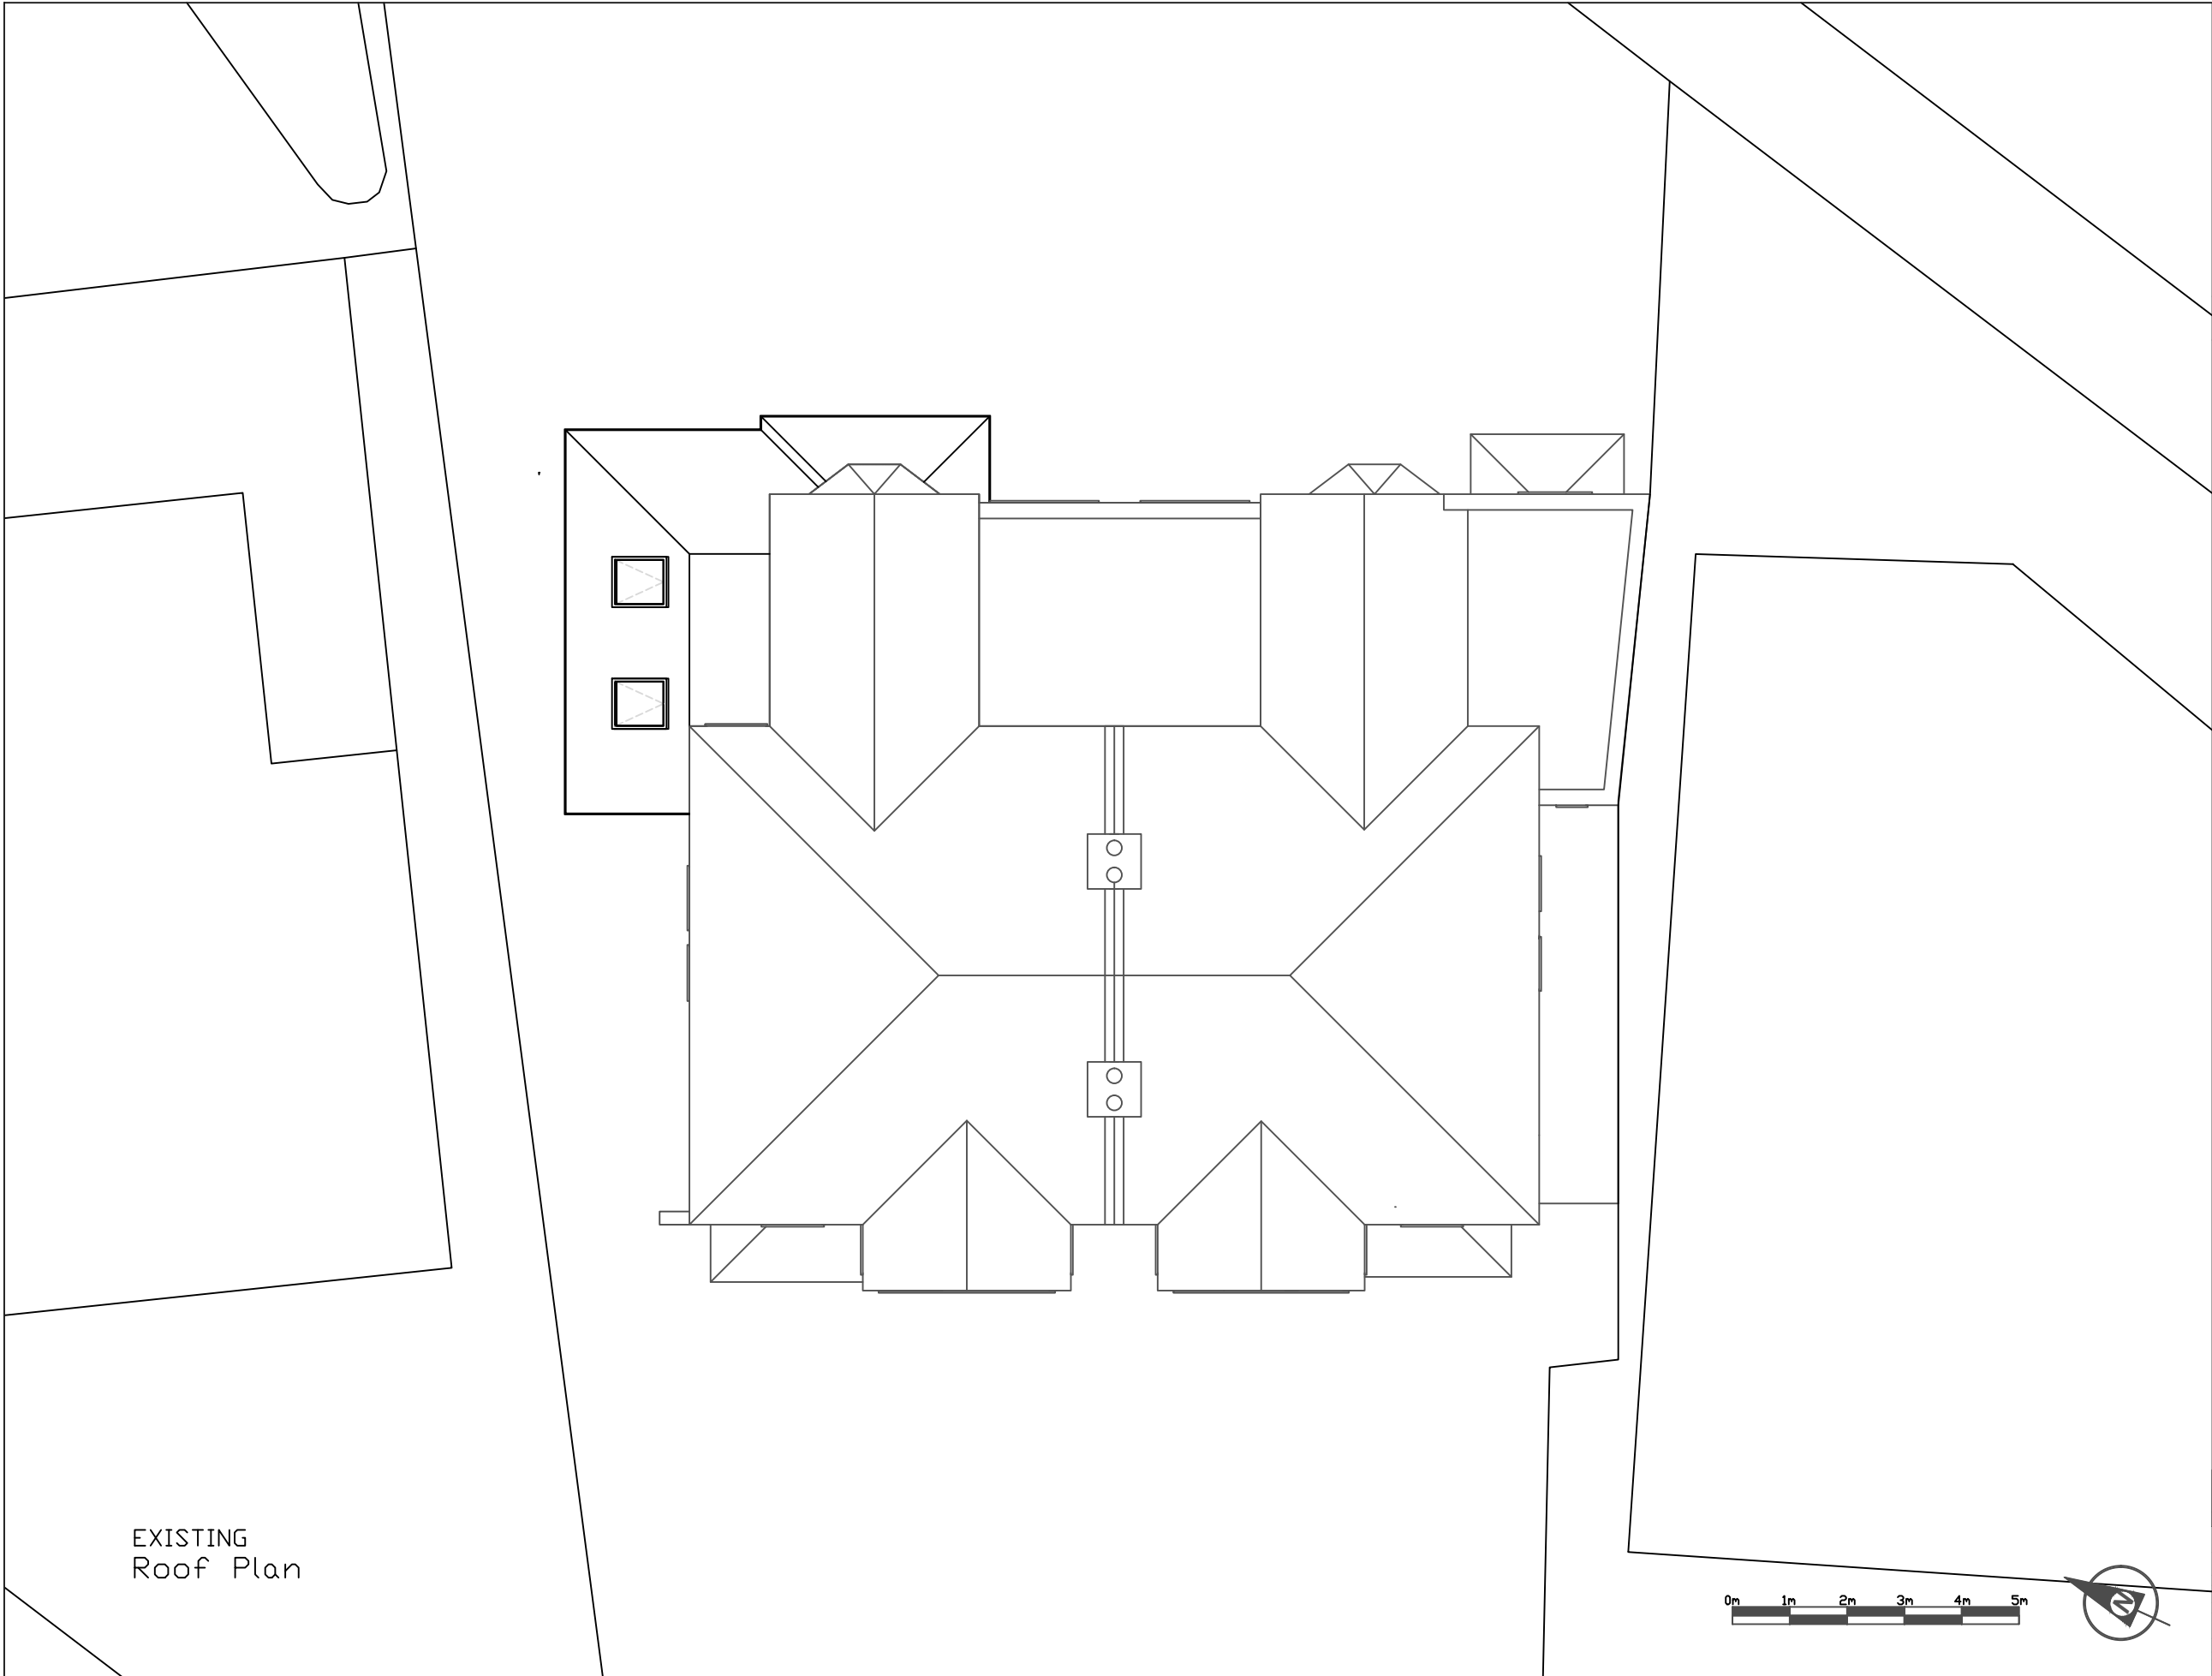

EXISTING
Roof Plan

NOTE -
1. DRAWINGS TO BE ASSUMED INDICATIVE ONLY.
2. ALL DIMENSIONS TO BE TAKEN ON SITE PRIOR TO MANUFACTURE OF ANY ELEMENT OR COMPONENT.
3. ALL WORKS TO BE IN ACCORDANCE WITH ALL CURRENT EDITIONS AND RELEVANT CLAUSES OF BUILDING REGULATIONS, BRITISH STANDARDS, CODES OF PRACTICE AND HSE DIRECTIVES EVEN IF UNSTATED.
4. ANY DISCREPANCIES TO BE NOTIFIED TO SUPERVISING OFFICER.
5. ALL PIPES, DRAINS, CABLE DUCTS, SERVICES, ETC TO BE ACCURATELY LOCATED ON SITE PRIOR TO ANY EXCAVATION, DEMOLITION OR DRILLING. MAKE GOOD TO ALL SURFACES AND FINISHES DISTURBED.
6. ALL FLOOR LEVELS SHOWN AS INDICATIVE - TO BE CHECKED ON SITE PRIOR TO COMMENCEMENT OF CONSTRUCTION WORKS.
7. STRUCTURAL ENGINEERS DETAILS TO SUPERSEDE DRAWN INFORMATION.
7. ALL FINAL BUILDING WORKS TO BE IN ACCORDANCE WITH RELATIVE BUILDING REGULATIONS GUIDANCE.
8. FOR FURTHER DETAILS REFER TO CORRESPONDING BUILDING REGULATIONS DRAWING SET

IF IN DOUBT ASK		
Revision	Date	Author



www.fillétdesigns.com

4-6 Maldstone Road, HARINGEY

Mrs A.Vest

Drawing Title:	Existing Roof Plan	Drawing Size:	1100 8A3
Drawn:	TJB	Date:	04/10/2023
Checked:		Scale:	1:500
Comments:		Author:	TJB
		Project:	PL-787-102

