


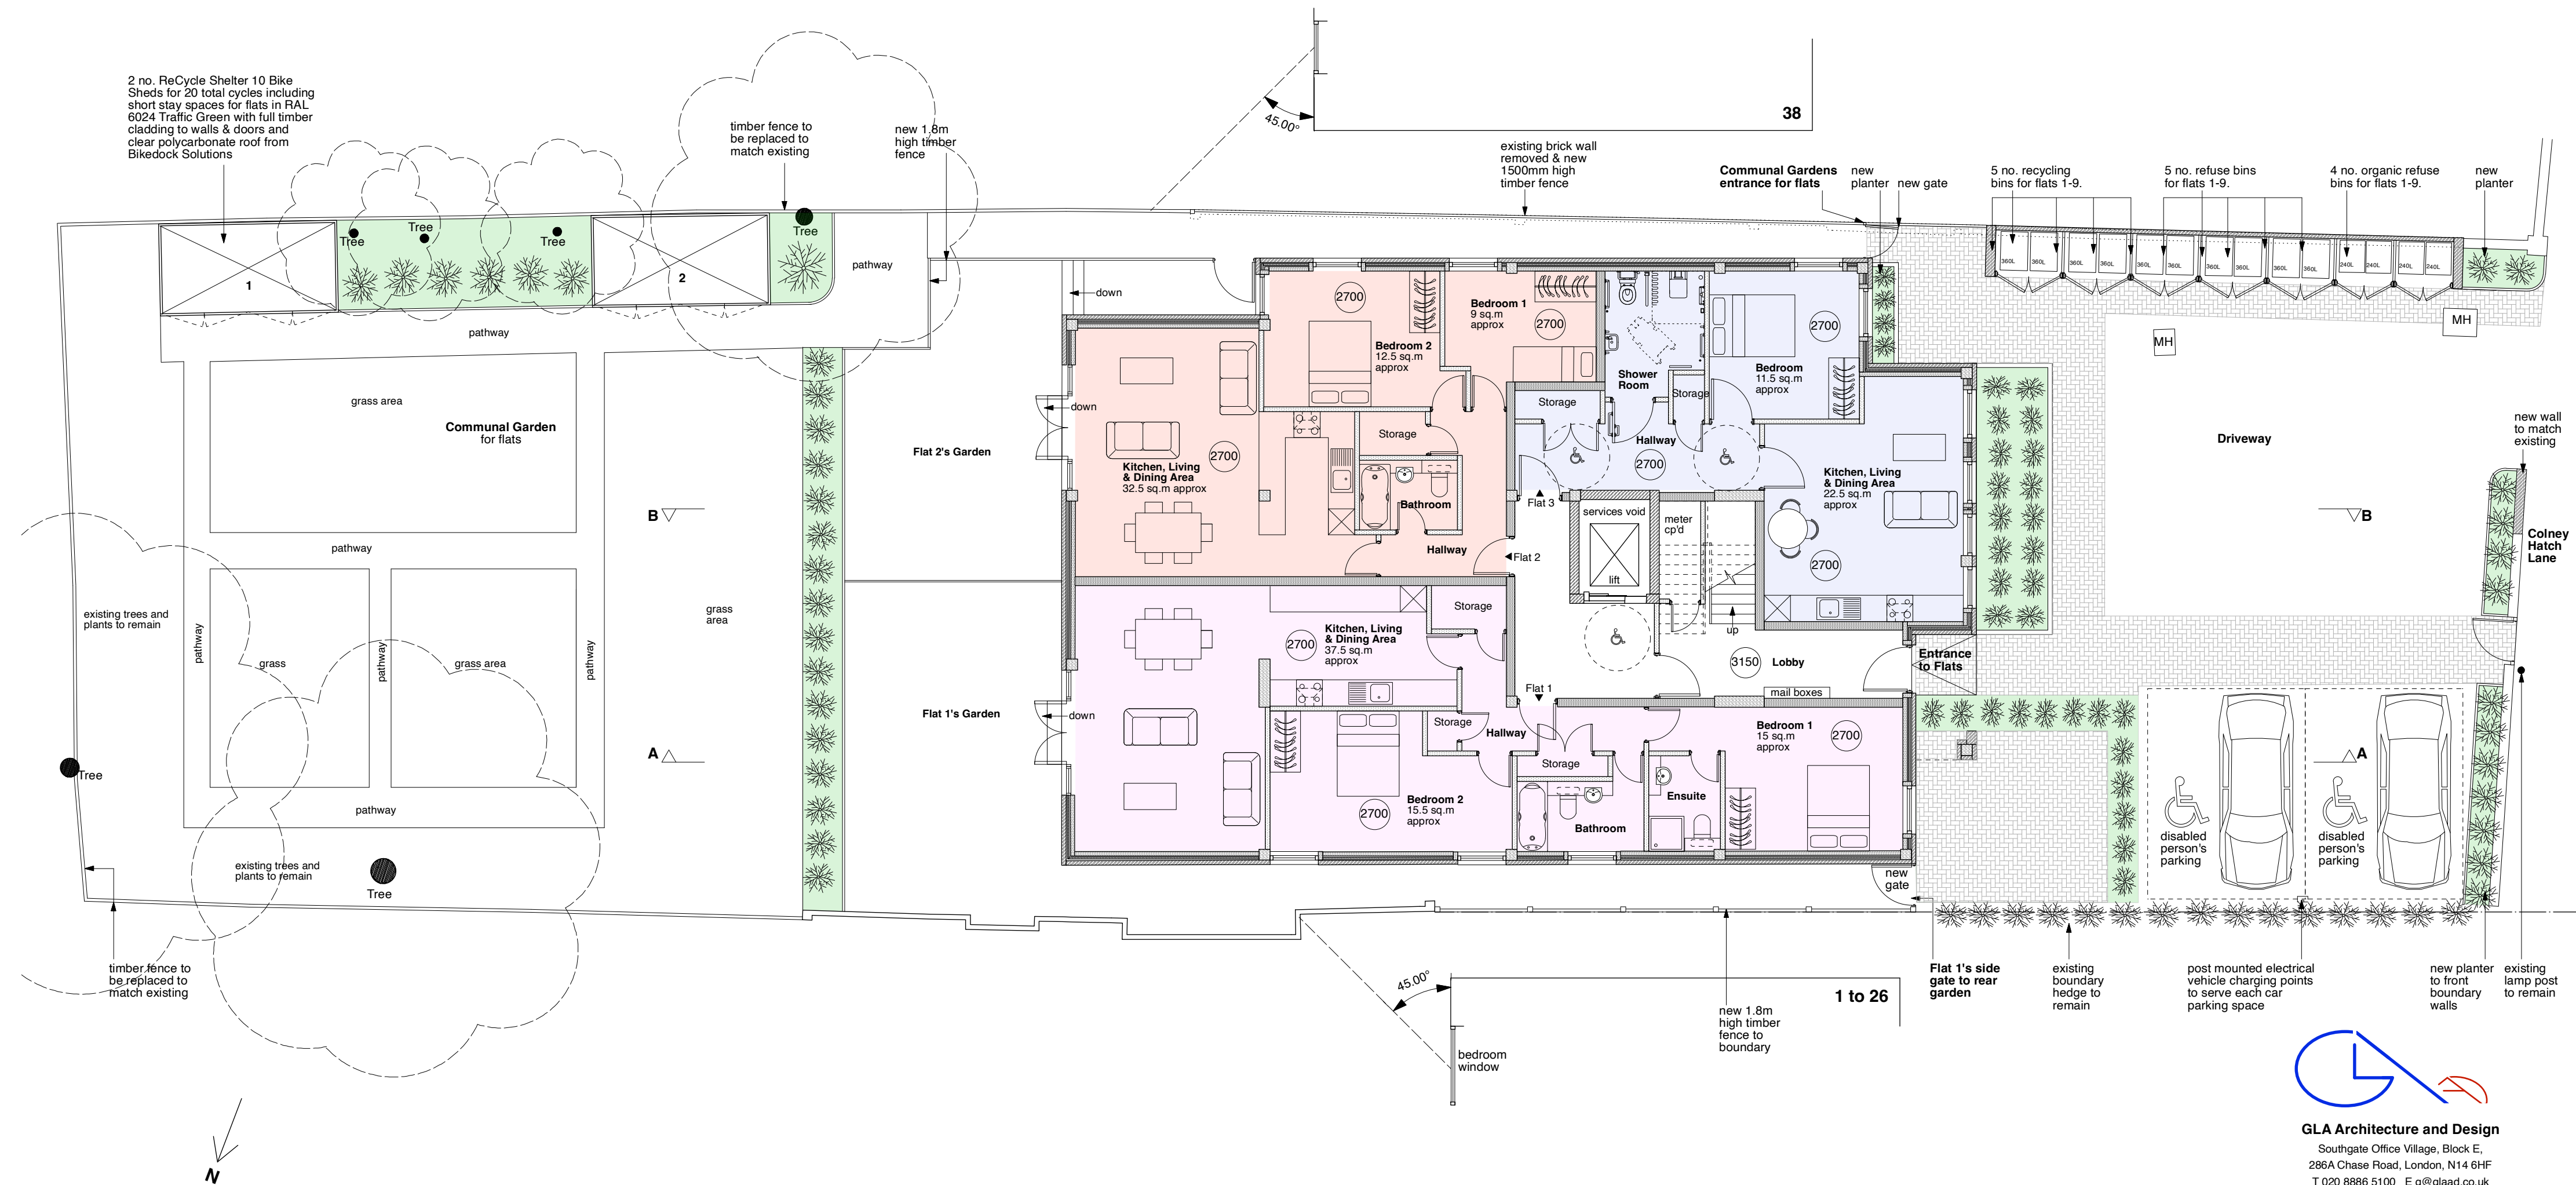

KEY	
DO1	- Door Number
W01	- Window Number
R01	- Rooflight Number
2565	- Ceiling Height
MH	- Manhole
	- Wheelchair user's 1500 mm diameter clear turning circle

2KEY TO FLATS
FLAT 1 - 2 bedroom, 4 persons flat - 89 sq.m approx
FLAT 2 - 2 bedroom, 3 persons flat - 68 sq.m approx
FLAT 3 - 1 bedroom, 2 person flat - 53.5 sq.m approx
FLAT 4 - 1 bedroom, 1 person flat - 39 sq.m approx
FLAT 5 - 3 bedroom, 5 persons flat - 101.5 sq.m approx
FLAT 6 - 1 bedroom, 2 persons flat - 50 sq.m approx
FLAT 7 - 3 bedroom, 5 person flat - 101.5 sq.m approx
FLAT 8 - 2 bedroom, 4 person flat - 92 sq.m approx
FLAT 9 - 3 bedroom, 5 persons flat - 86 sq.m approx

KEY TO AREAS
GROUND FLOOR - 249.5 SQ.M
FIRST FLOOR - 226 SQ.M
SECOND FLOOR - 226 SQ.M
THIRD FLOOR - 110.5 SQ.M
TOTAL - 812 SQ.M

PROPOSED GROUND FLOOR PLAN
1:100 @ A2
0 1 2 3 4 M



GLA Architecture and Design
Southgate Office Village, Block E,
286A Chase Road, London, N14 6HF
T 020 8886 5100 E g@glad.co.uk


Client	DR. REBECCA HATJIOSIF	
Main Contractor		
Project	RESIDENTIAL DEVELOPMENT TO RUTLAND HOUSE, 40 COLNEY HATCH LANE, LONDON N10 1DU	
Drawing Title	PROPOSED GROUND FLOOR PLAN	
Scale	1:100 @ A2	Date
Project No.	1712B	October 2023
Drawing No.	10	Drawn By
Rev.	A-	DK
DO NOT SCALE THIS DRAWING. ALL DIMENSIONS TO BE CHECKED ON SITE		
© Copyright This drawing is the copyright of GLA Architecture and Design Ltd. This drawings and any works executed from this drawing shall, unless otherwise agreed in writing by GLA Architecture and Design Ltd, remain the property of the architect.		
DRAWING STATUS A SCHEME - Outline/Scheme drawings for proposals, budgets, etc. B DESIGN DEVELOPMENT - Evolving final design drawings for approvals, tenders, billing etc. C CONSTRUCTION - Fully developed drawings issued under instruction for construction.		
ONLY STATUS 'C',DRAWINGS TO BE USED FOR CONSTRUCTION PURPOSES		

KEY TO FLATS (FIRST FLOOR 226 SQ.M)

FLAT 4 - 1 bedroom, 1 person flat - 39 sq.m approx

FLAT 5 - 3 bedroom, 5 persons flat - 101.5 sq.m approx

FLAT 6 - 1 bedroom, 2 persons flat - 50 sq.m approx

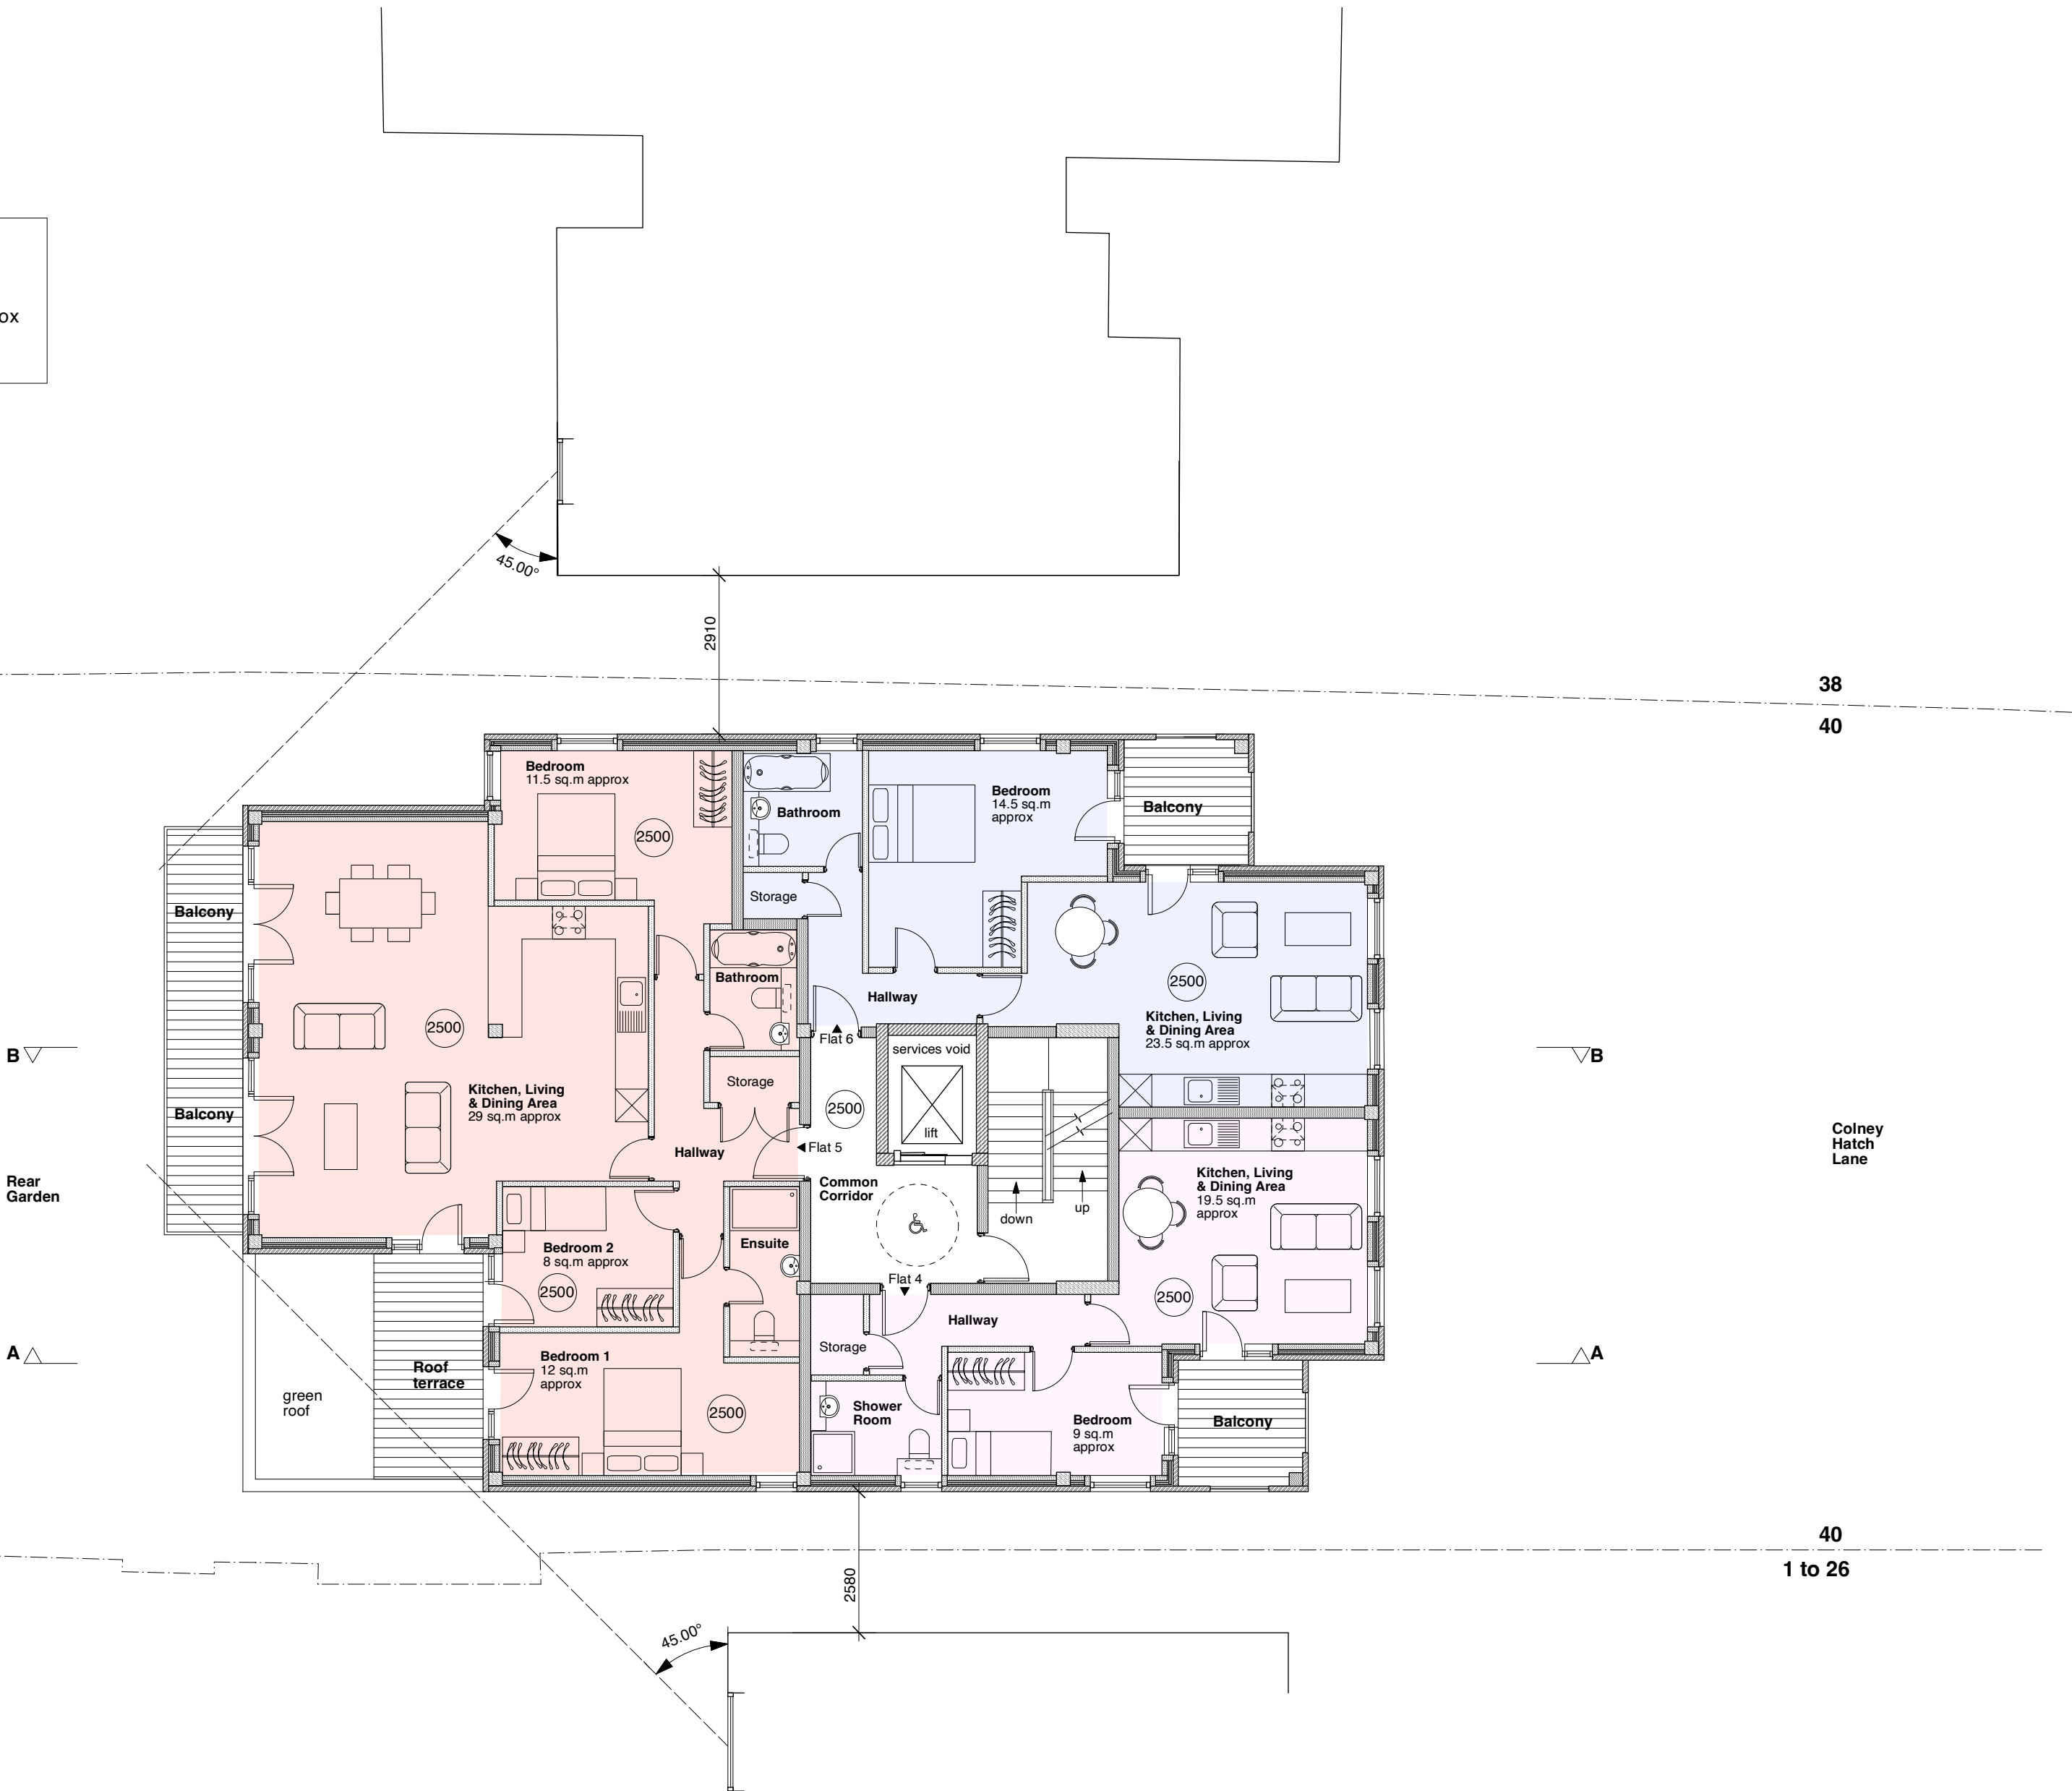


KEY

- DO1 - Door Number
W01 - Window Number
R01 - Rooflight Number
(2565) - Ceiling Height

PROPOSED FIRST FLOOR PLAN

1:100 @ A2
0 1 2 3 4 M

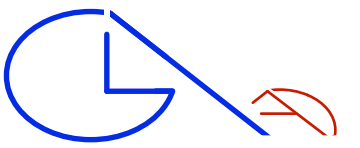


GLA Architecture and Design
Southgate Office Village, Block E,
286A Chase Road, London, N14 6HF
T 020 8886 5100 E g@glaad.co.uk

Client DR. REBECCA HATJIOSIF		
Main Contractor		
Project RESIDENTIAL DEVELOPMENT TO RUTLAND HOUSE, 40 COLNEY HATCH LANE, LONDON N10 1DU		
Drawing Title PROPOSED FIRST FLOOR PLAN		
Scale 1:100 @ A2	Date October 2023	Drawn By DK
Project No. 1712B	Drawing No. 11	Rev. A-
DO NOT SCALE THIS DRAWING. ALL DIMENSIONS TO BE CHECKED ON SITE		
© Copyright This drawing is the copyright of GLA Architecture and Design Ltd. This drawings and any works executed from this drawing shall, unless otherwise agreed in writing by GLA Architecture and Design Ltd, remain the property of the architect.		
DRAWING STATUS A SCHEME - Outline/Scheme drawings for proposals, budgets, etc. B DESIGN DEVELOPMENT - Evolving final design drawings for approvals, tenders, billing etc. C CONSTRUCTION - Fully developed drawings issued under instruction for construction.		
ONLY STATUS 'C' DRAWINGS TO BE USED FOR CONSTRUCTION PURPOSES		

KEY TO FLATS (FIRST FLOOR 226 SQ.M)

FLAT 7 - 3 bedroom, 5 person flat - 101.5 sq.m approx

FLAT 8 - 2 bedroom, 4 person flat - 90 sq.m approx

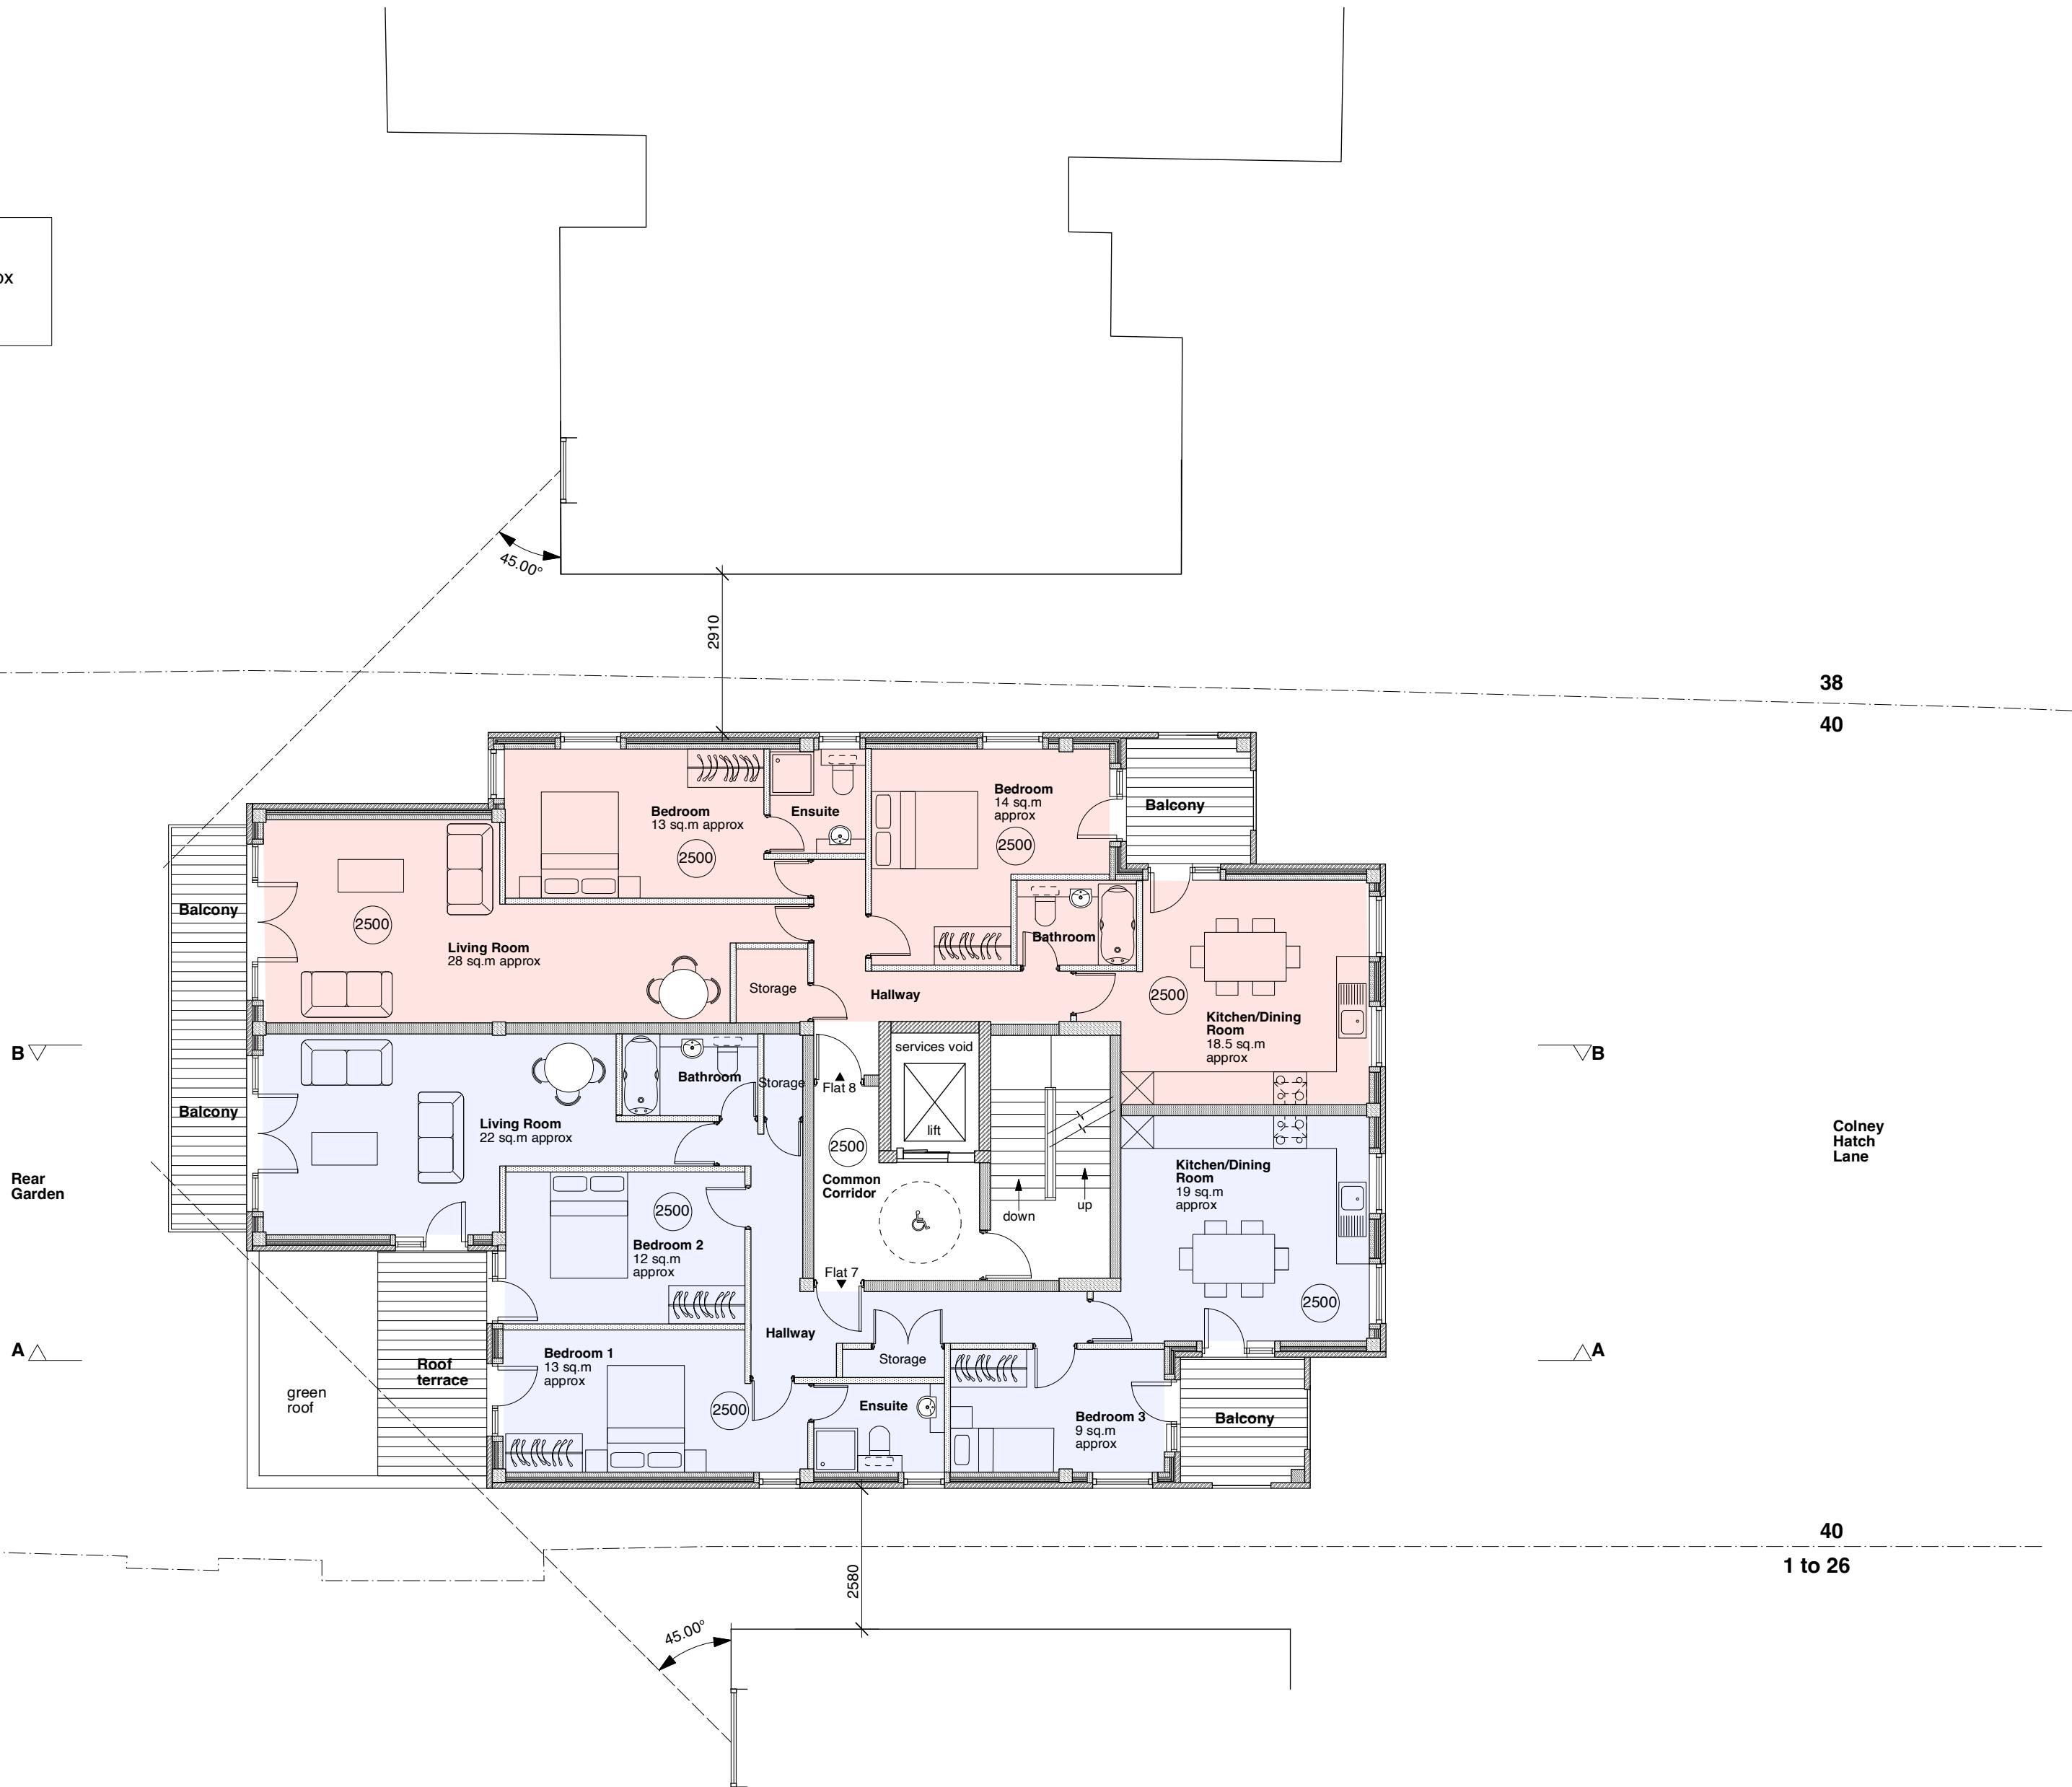

KEY

DO1 - Door Number

W01 - Window Number

R01 - Rooflight Number

(2565) - Ceiling Height

PROPOSED SECOND FLOOR PLAN

1:100 @ A2

0 1 2 3 4 M




GLA Architecture and Design


Southgate Office Village, Block E,
286A Chase Road, London, N14 6HF
T 020 8886 5100 E g@glad.co.uk

Client DR. REBECCA HATJIOSIF		
Main Contractor		
Project RESIDENTIAL DEVELOPMENT TO RUTLAND HOUSE, 40 COLNEY HATCH LANE, LONDON N10 1DU		
Drawing Title PROPOSED SECOND FLOOR PLAN		
Scale 1:100 @ A2	Date October 2023	Drawn By DK
Project No. 1712B	Drawing No. 12	Rev. A-
DO NOT SCALE THIS DRAWING. ALL DIMENSIONS TO BE CHECKED ON SITE		
© Copyright This drawing is the copyright of GLA Architecture and Design Ltd. This drawings and any works executed from this drawing shall, unless otherwise agreed in writing by GLA Architecture and Design Ltd, remain the property of the architect.		
DRAWING STATUS A SCHEME - Outline/Scheme drawings for proposals, budgets, etc. B DESIGN DEVELOPMENT - Evolving final design drawings for approvals, tenders, billing etc. C CONSTRUCTION - Fully developed drawings issued under instruction for construction.		
ONLY STATUS 'C' DRAWINGS TO BE USED FOR CONSTRUCTION PURPOSES		

KEY TO FLATS (THIRD FLOOR 110.5SQ.M)
FLAT 9 - 3 bedroom, 5 persons flat - 89 sq.m approx

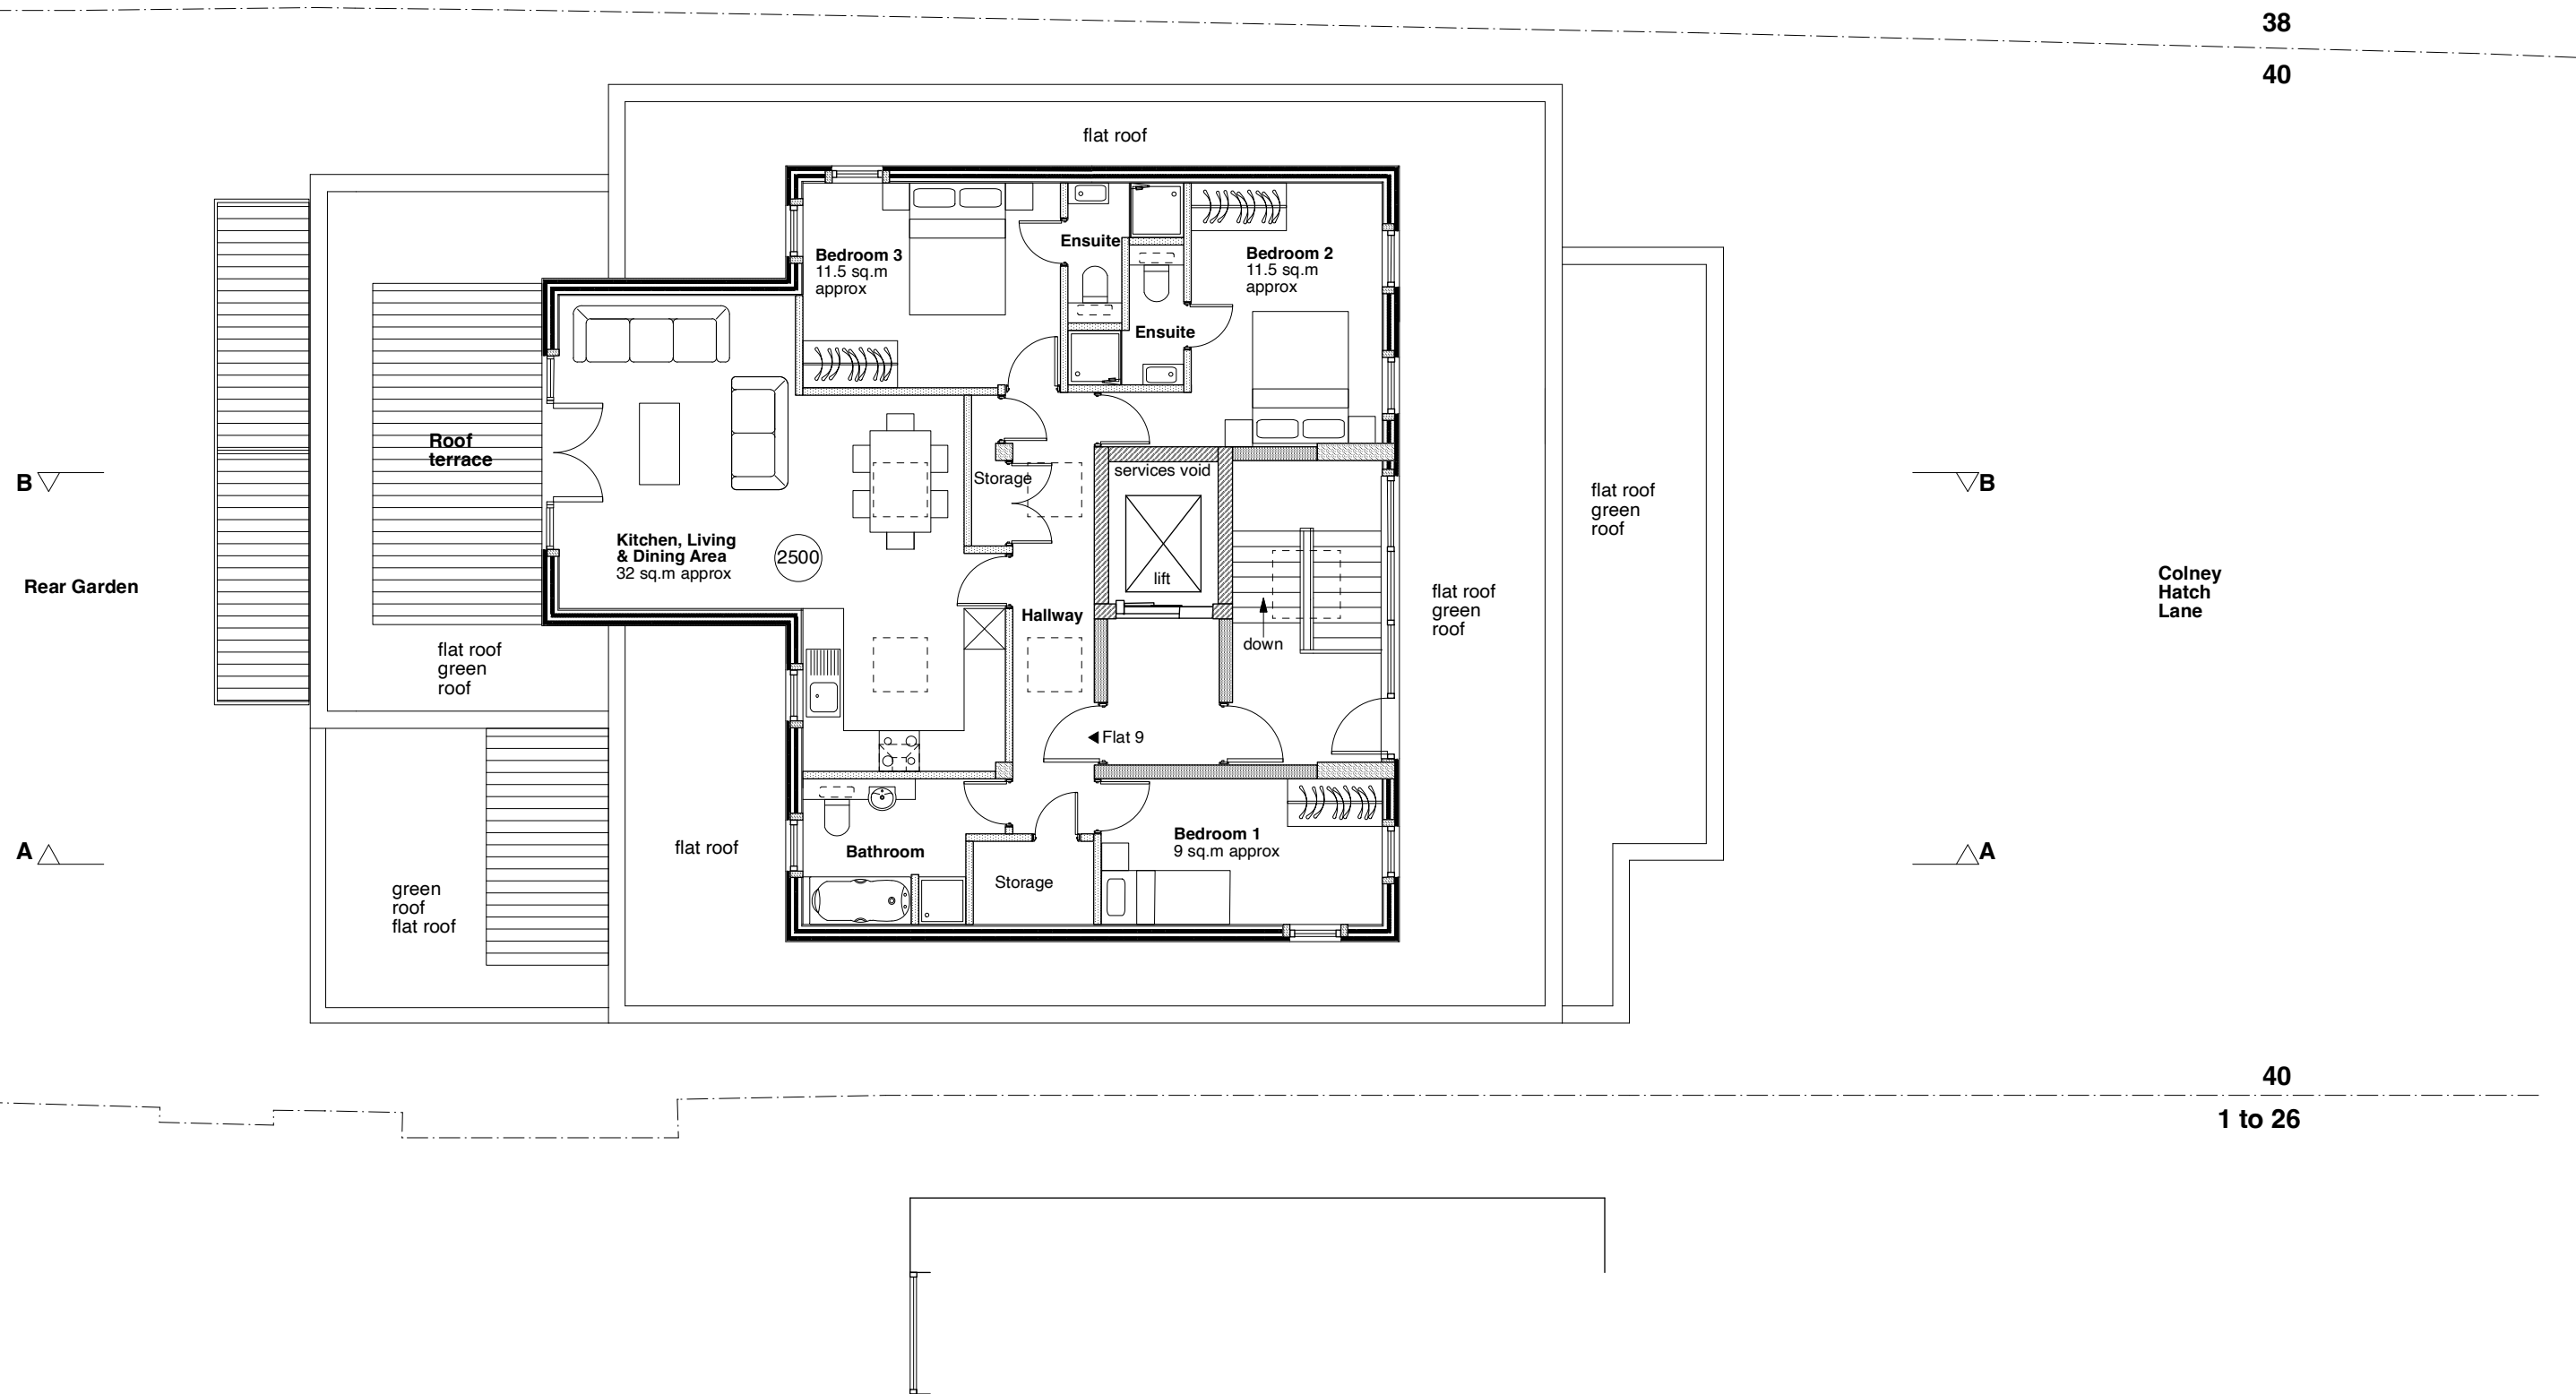

PROPOSED THIRD FLOOR PLAN
1:100 @ A2
0 1 2 3 4 M

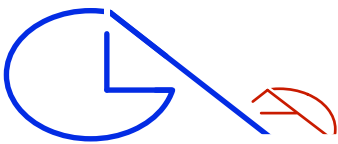

GLA Architecture and Design
Southgate Office Village, Block E,
286A Chase Road, London, N14 6HF
T 020 8886 5100 E g@glaad.co.uk

Client DR. REBECCA HATJIOSIF		
Main Contractor		
Project RESIDENTIAL DEVELOPMENT TO RUTLAND HOUSE, 40 COLNEY HATCH LANE, LONDON N10 1DU		
Drawing Title PROPOSED THIRD FLOOR PLAN		
Scale 1:100 @ A2	Date October 2023	Drawn By DK
Project No. 1712B	Drawing No. 13	Rev. A-
DO NOT SCALE THIS DRAWING. ALL DIMENSIONS TO BE CHECKED ON SITE		
© Copyright This drawing is the copyright of GLA Architecture and Design Ltd. This drawings and any works executed from this drawing shall, unless otherwise agreed in writing by GLA Architecture and Design Ltd, remain the property of the architect.		
DRAWING STATUS A SCHEME - Outline/Scheme drawings for proposals, budgets, etc. B DESIGN DEVELOPMENT - Evolving final design drawings for approvals, tenders, billing etc. C CONSTRUCTION - Fully developed drawings issued under instruction for construction.		
ONLY STATUS 'C' DRAWINGS TO BE USED FOR CONSTRUCTION PURPOSES		



PROPOSED FRONT ELEVATION





PROPOSED REAR ELEVATION




PROPOSED FRONT ELEVATION SHOWING FRONT WALL & BIN ENCLOSURE

PROPOSED FRONT & REAR ELEVATIONS

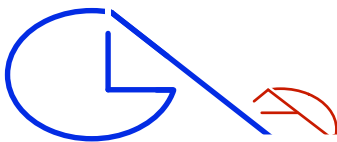 

GLA Architecture and Design
Southgate Office Village, Block E,
286A Chase Road, London, N14 6HF
T 020 8886 5100 E g@glaad.co.uk

Client DR. REBECCA HATJIOSIF		
Main Contractor		
Project RESIDENTIAL DEVELOPMENT TO RUTLAND HOUSE, 40 COLNEY HATCH LANE, LONDON N10 1DU		
Drawing Title PROPOSED FRONT & REAR ELEVATIONS		
Scale 1:100 @ A2	Date October 2023	Drawn By DK
Project No. 1712B	Drawing No. 14	Rev. A-
DO NOT SCALE THIS DRAWING. ALL DIMENSIONS TO BE CHECKED ON SITE		
© Copyright This drawing is the copyright of GLA Architecture and Design Ltd. This drawings and any works executed from this drawing shall, unless otherwise agreed in writing by GLA Architecture and Design Ltd, remain the property of the architect.		
DRAWING STATUS A SCHEME - Outline/Scheme drawings for proposals, budgets, etc. B DESIGN DEVELOPMENT - Evolving final design drawings for approvals, tenders, billing etc. C CONSTRUCTION - Fully developed drawings issued under instruction for construction.		
ONLY STATUS 'C' DRAWINGS TO BE USED FOR CONSTRUCTION PURPOSES		

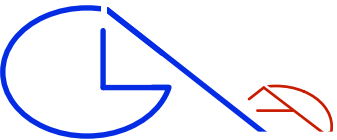

GLA Architecture and Design
Southgate Office Village, Block E,
286A Chase Road, London, N14 6HF
T 020 8886 5100 E g@glaad.co.uk

Client
DR. REBECCA HATJIOSIF

Main Contractor

Project
**RESIDENTIAL DEVELOPMENT TO
RUTLAND HOUSE, 40 COLNEY HATCH
LANE, LONDON N10 1DU**

Drawing Title
PROPOSED SIDE ELEVATIONS


Scale 1:100 @ A2	Date October 2023	Drawn By DK
Project No. 1712B	Drawing No. 15	Rev. A-

DO NOT SCALE THIS DRAWING.
ALL DIMENSIONS TO BE CHECKED ON SITE

© Copyright
This drawing is the copyright of GLA Architecture and Design Ltd.
This drawings and any works executed from this drawing shall, unless
otherwise agreed in writing by GLA Architecture and Design Ltd, remain
the property of the architect.


DRAWING STATUS
A SCHEME - Outline/Scheme drawings for proposals, budgets, etc.
B DESIGN DEVELOPMENT - Evolving final design drawings for
approvals, tenders, billing etc.
C CONSTRUCTION - Fully developed drawings issued under
instruction for construction.

ONLY STATUS 'C' DRAWINGS TO BE USED FOR CONSTRUCTION
PURPOSES

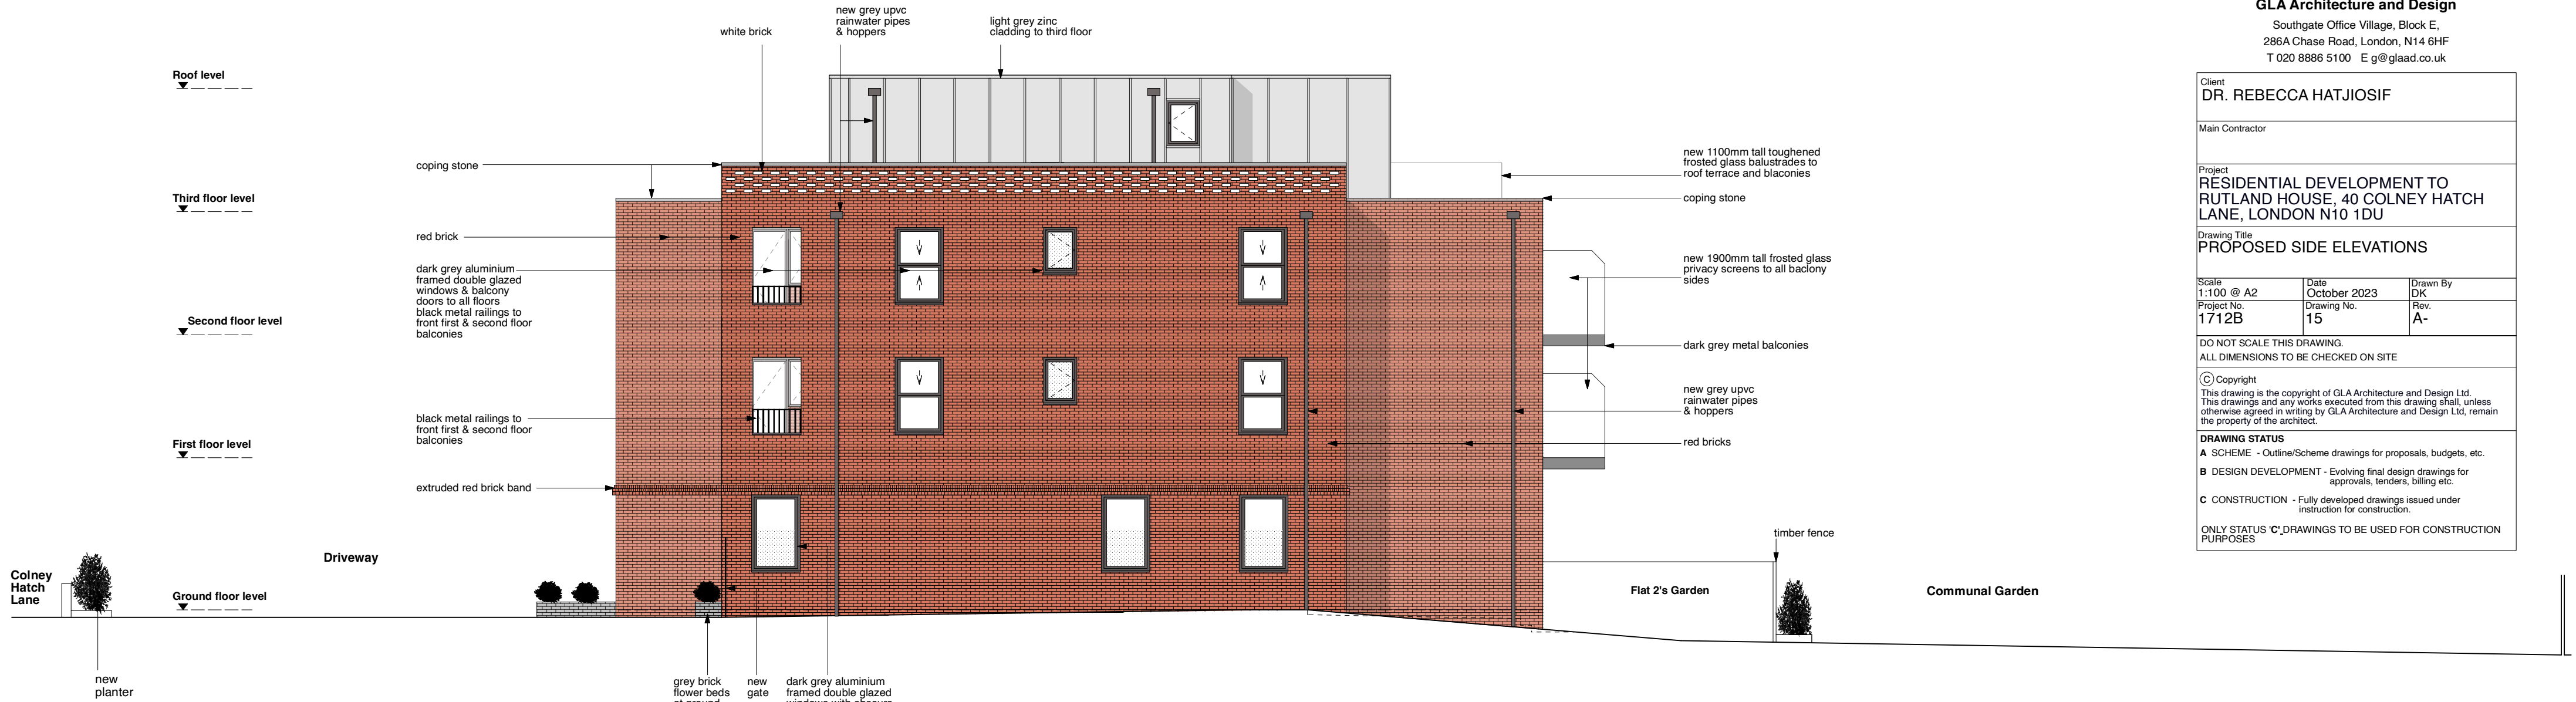


PROPOSED SIDE ELEVATION FACING NO.38

0 1 2 3 4 M


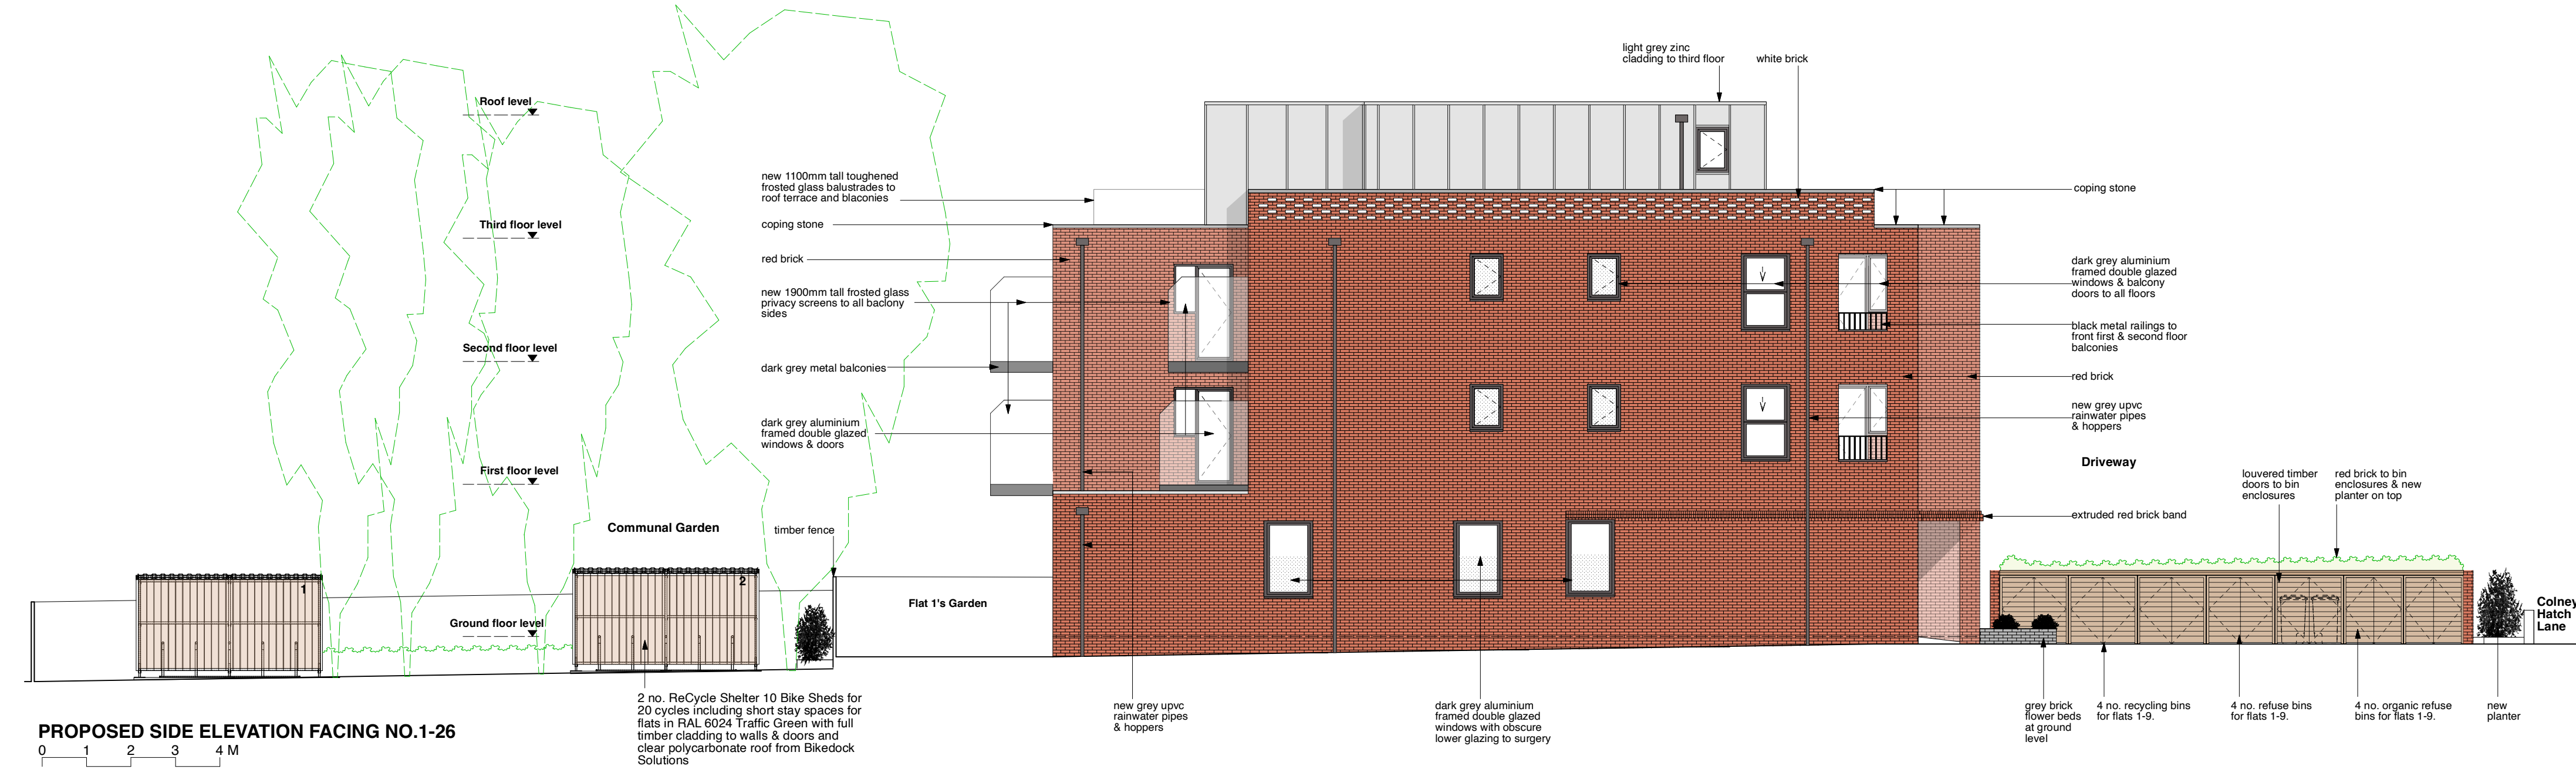


PROPOSED SIDE ELEVATION FACING NO.1-26

0 1 2 3 4 M

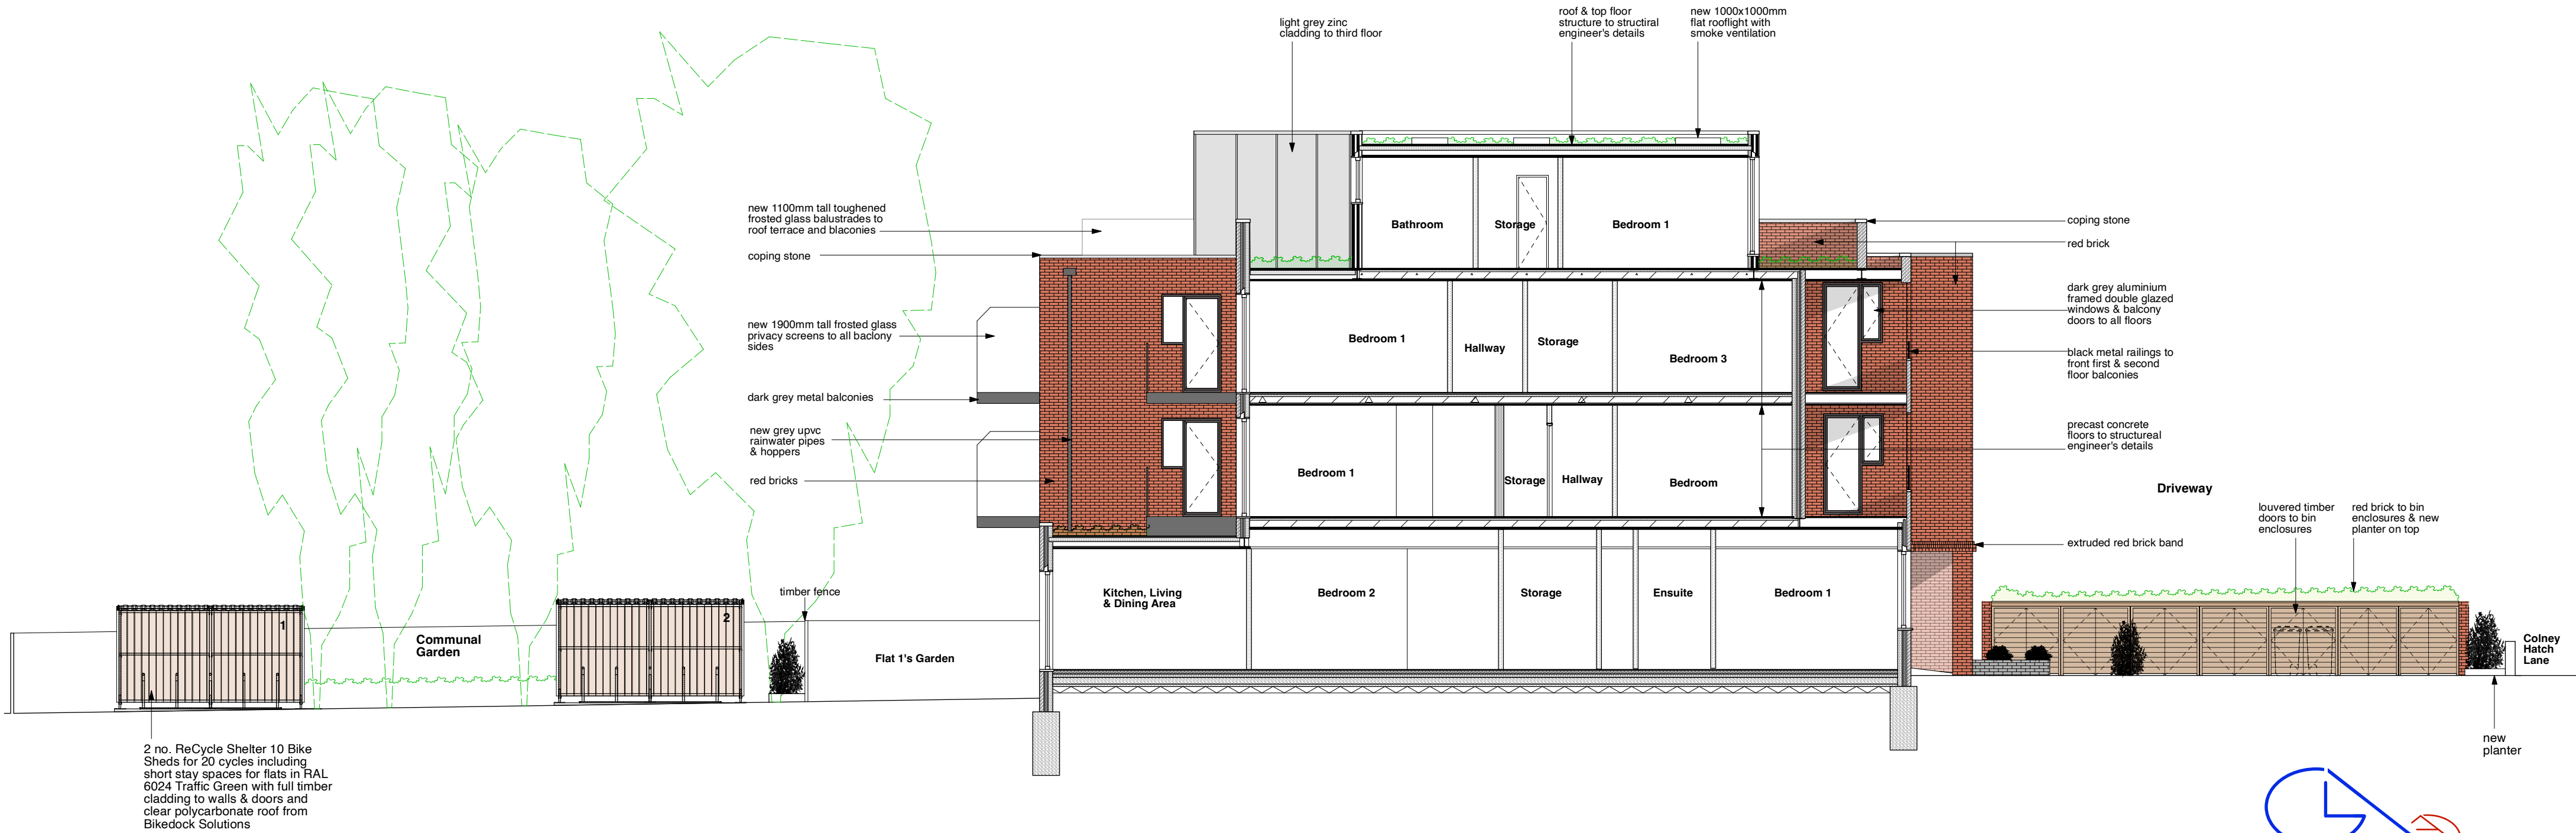


PROPOSED SECTION AA

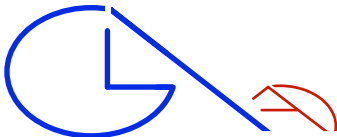
 


GLA Architecture and Design
Southgate Office Village, Block E,
286A Chase Road, London, N14 6HF
T 020 8886 5100 E g@glaad.co.uk

Client DR. REBECCA HATJIOSIF		
Main Contractor		
Project RESIDENTIAL DEVELOPMENT TO RUTLAND HOUSE, 40 COLNEY HATCH LANE, LONDON N10 1DU		
Drawing Title PROPOSED SECTION AA		
Scale 1:100 @ A2	Date October 2023	Drawn By DK
Project No. 1712B	Drawing No. 16	Rev. A-
DO NOT SCALE THIS DRAWING. ALL DIMENSIONS TO BE CHECKED ON SITE		
© Copyright This drawing is the copyright of GLA Architecture and Design Ltd. This drawings and any works executed from this drawing shall, unless otherwise agreed in writing by GLA Architecture and Design Ltd, remain the property of the architect.		
DRAWING STATUS A SCHEME - Outline/Scheme drawings for proposals, budgets, etc. B DESIGN DEVELOPMENT - Evolving final design drawings for approvals, tenders, billing etc. C CONSTRUCTION - Fully developed drawings issued under instruction for construction.		
ONLY STATUS 'C' DRAWINGS TO BE USED FOR CONSTRUCTION PURPOSES		

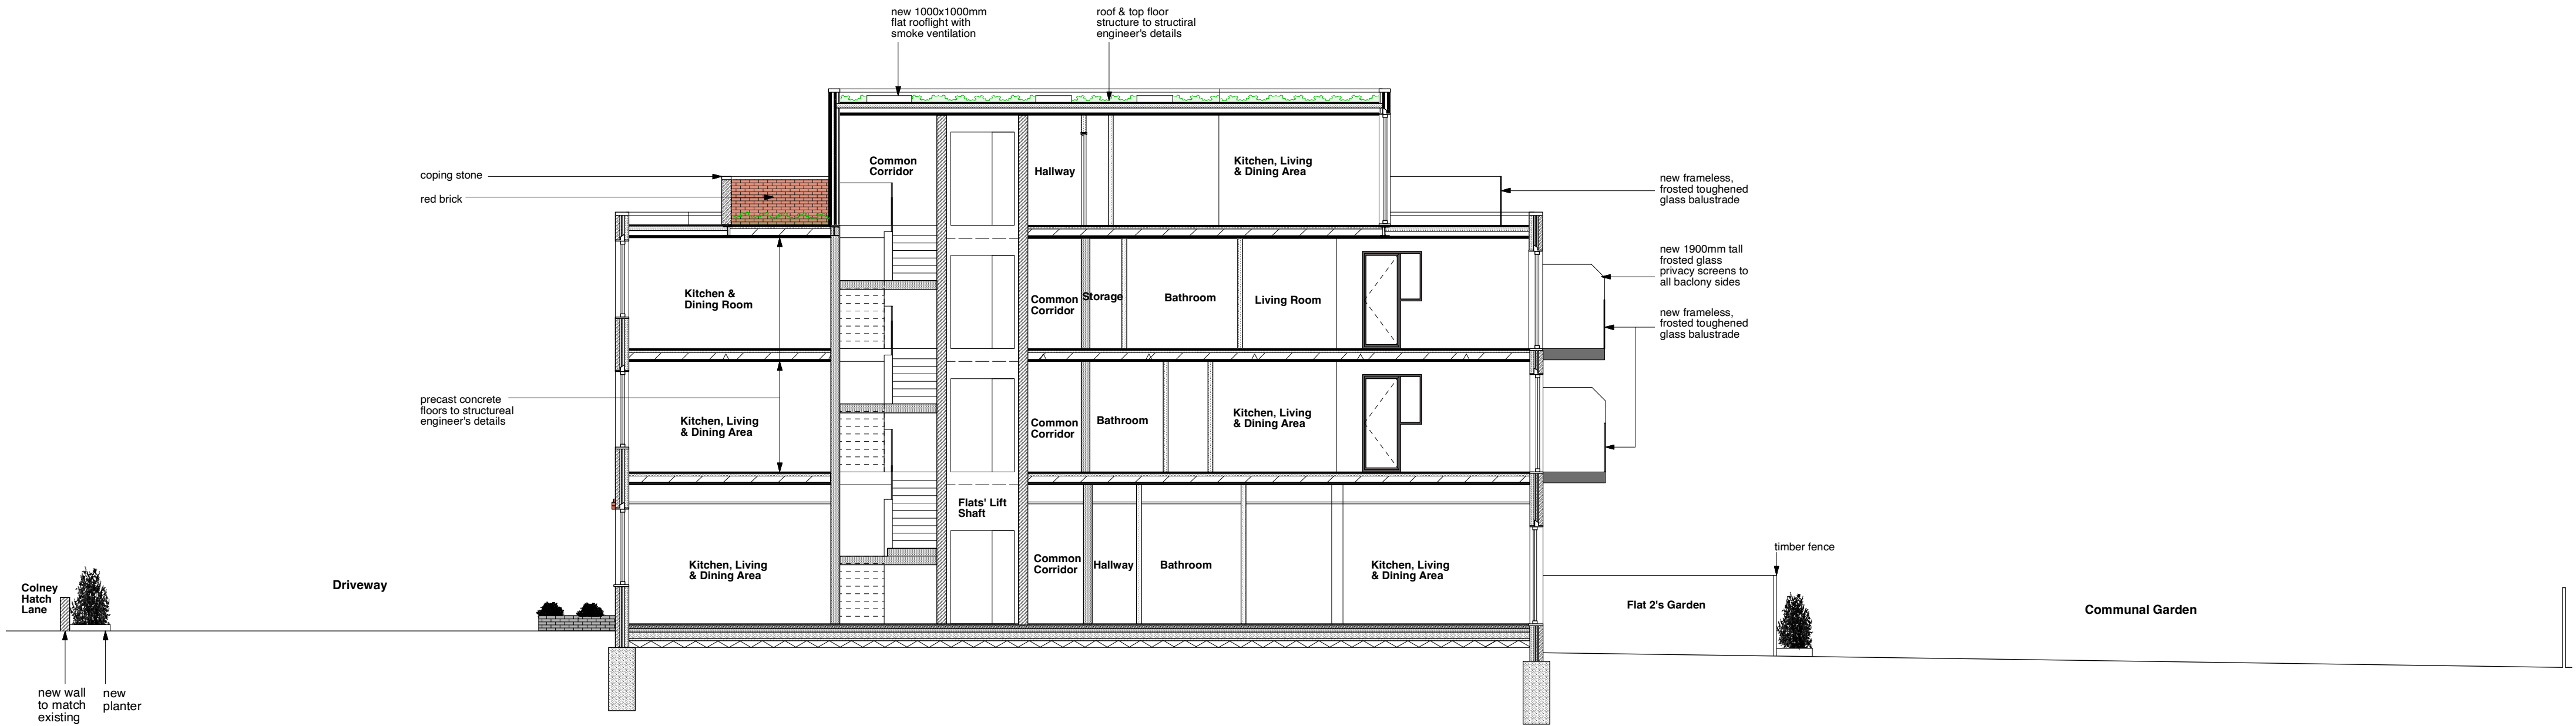

PROPOSED SECTION BB

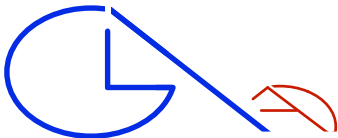 

GLA Architecture and Design
Southgate Office Village, Block E,
286A Chase Road, London, N14 6HF
T 020 8886 5100 E g@glaad.co.uk

Client DR. REBECCA HATJIOSIF		
Main Contractor		
Project RESIDENTIAL DEVELOPMENT TO RUTLAND HOUSE, 40 COLNEY HATCH LANE, LONDON N10 1DU		
Drawing Title PROPOSED SECTION BB		
Scale 1:100 @ A2	Date October 2023	Drawn By DK
Project No. 1712B	Drawing No. 17	Rev. A-
DO NOT SCALE THIS DRAWING. ALL DIMENSIONS TO BE CHECKED ON SITE		
© Copyright This drawing is the copyright of GLA Architecture and Design Ltd. This drawings and any works executed from this drawing shall, unless otherwise agreed in writing by GLA Architecture and Design Ltd, remain the property of the architect.		
DRAWING STATUS A SCHEME - Outline/Scheme drawings for proposals, budgets, etc. B DESIGN DEVELOPMENT - Evolving final design drawings for approvals, tenders, billing etc. C CONSTRUCTION - Fully developed drawings issued under instruction for construction.		
ONLY STATUS 'C' DRAWINGS TO BE USED FOR CONSTRUCTION PURPOSES		