


PROPOSED
Ground Floor Plan

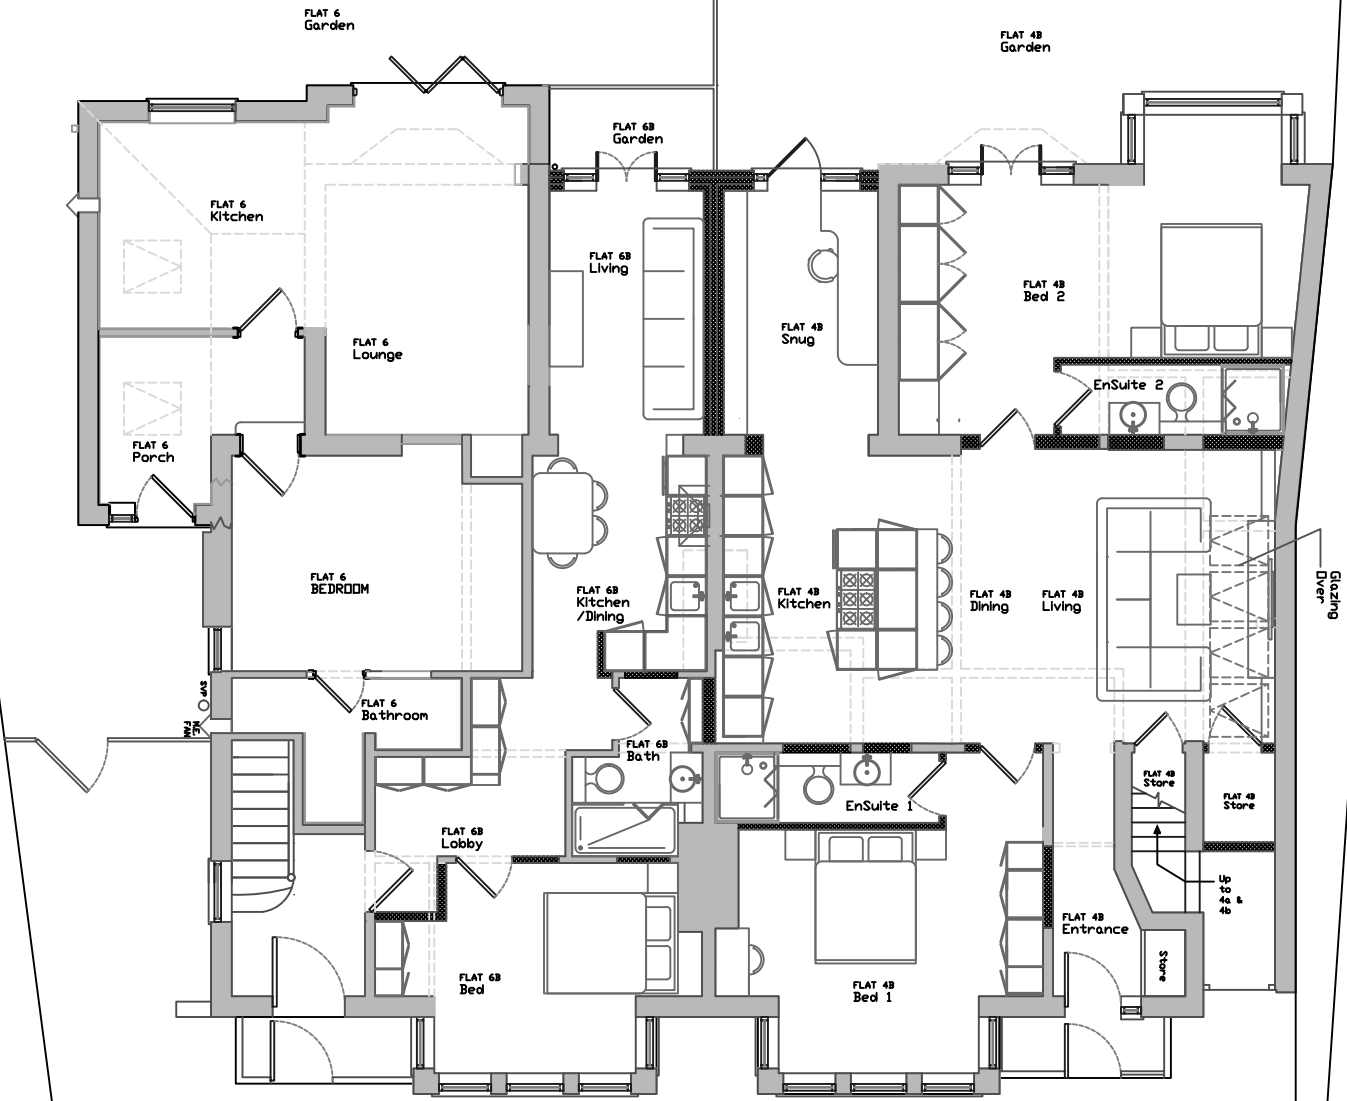

NOTE -
1. DRAWINGS TO BE ASSUMED INDICATIVE ONLY.
2. ALL DIMENSIONS TO BE TAKEN ON SITE PRIOR TO MANUFACTURE OF ANY ELEMENT OR COMPONENT.
3. ALL WORKS TO BE IN ACCORDANCE WITH ALL CURRENT EDITIONS AND RELEVANT CLAUSES OF BUILDING REGULATIONS, BRITISH STANDARDS, CODES OF PRACTICE AND HSE DIRECTIVES EVEN IF UNSTATED.
4. ANY DISCREPANCIES TO BE NOTIFIED TO SUPERVISING OFFICER.
5. ALL PIPES, DRAINS, CABLE DUCTS, SERVICES, ETC TO BE ACCURATELY LOCATED ON SITE PRIOR TO ANY EXCAVATION, DEMOLITION OR DRILLING. MAKE GOOD TO ALL SURFACES AND FINISHES DISTURBED.
6. ALL FLOOR LEVELS SHOWN AS INDICATIVE - TO BE CHECKED ON SITE PRIOR TO COMMENCEMENT OF CONSTRUCTION WORKS.
7. STRUCTURAL ENGINEERS DETAILS TO SUPERSEDE DRAWING INFORMATION.
8. FOR FURTHER DETAILS REFER TO CORRESPONDING BUILDING REGULATIONS DRAWING SET.

Revision	Date	Author



www.fillétdesigns.com

4-6 Maldstone Road, HARINGEY

Client: Mrs A Veet

Drawing Title:	Proposed Plans	Drawing Size:
Project: TJB	Date: OCT2021	Scale: 1:100
Author: TJB	Checker: TJB	File: PL-787-200