


NOTE -
1. DRAWINGS TO BE ASSUMED INDICATIVE ONLY.
2. ALL DIMENSIONS TO BE TAKEN ON SITE PRIOR TO MANUFACTURE OF ANY ELEMENT OR COMPONENT.
3. ALL WORKS TO BE IN ACCORDANCE WITH ALL CURRENT EDITIONS AND RELEVANT CLAUSES OF BUILDING REGULATIONS, BRITISH STANDARDS, CODES OF PRACTICE AND HSE DIRECTIVES EVEN IF UNSTATED.
4. ANY DISCREPANCIES TO BE NOTIFIED TO SUPERVISING OFFICER.
5. ALL PIPES, DRAINS, CABLE DUCTS, SERVICES, ETC TO BE ACCURATELY LOCATED ON SITE PRIOR TO ANY EXCAVATION, DEMOLITION OR DRILLING. MAKE GOOD TO ALL SURFACES AND FINISHES DISTURBED.
6. ALL FLOOR LEVELS SHOWN AS INDICATIVE - TO BE CHECKED ON SITE PRIOR TO COMMENCEMENT OF CONSTRUCTION WORKS.
7. STRUCTURAL ENGINEERS DETAILS TO SUPERSEDE DRAWING INFORMATION.
8. ALL FINAL BUILDING WORKS TO BE IN ACCORDANCE WITH RELATIVE BUILDING REGULATIONS GUIDANCE.
9. FOR FURTHER DETAILS REFER TO CORRESPONDING BUILDING REGULATIONS DRAWING SET.

IF IN DOUBT ASK.

Revision	Date	Author



PROPOSED
Rear Elevation
(North East)

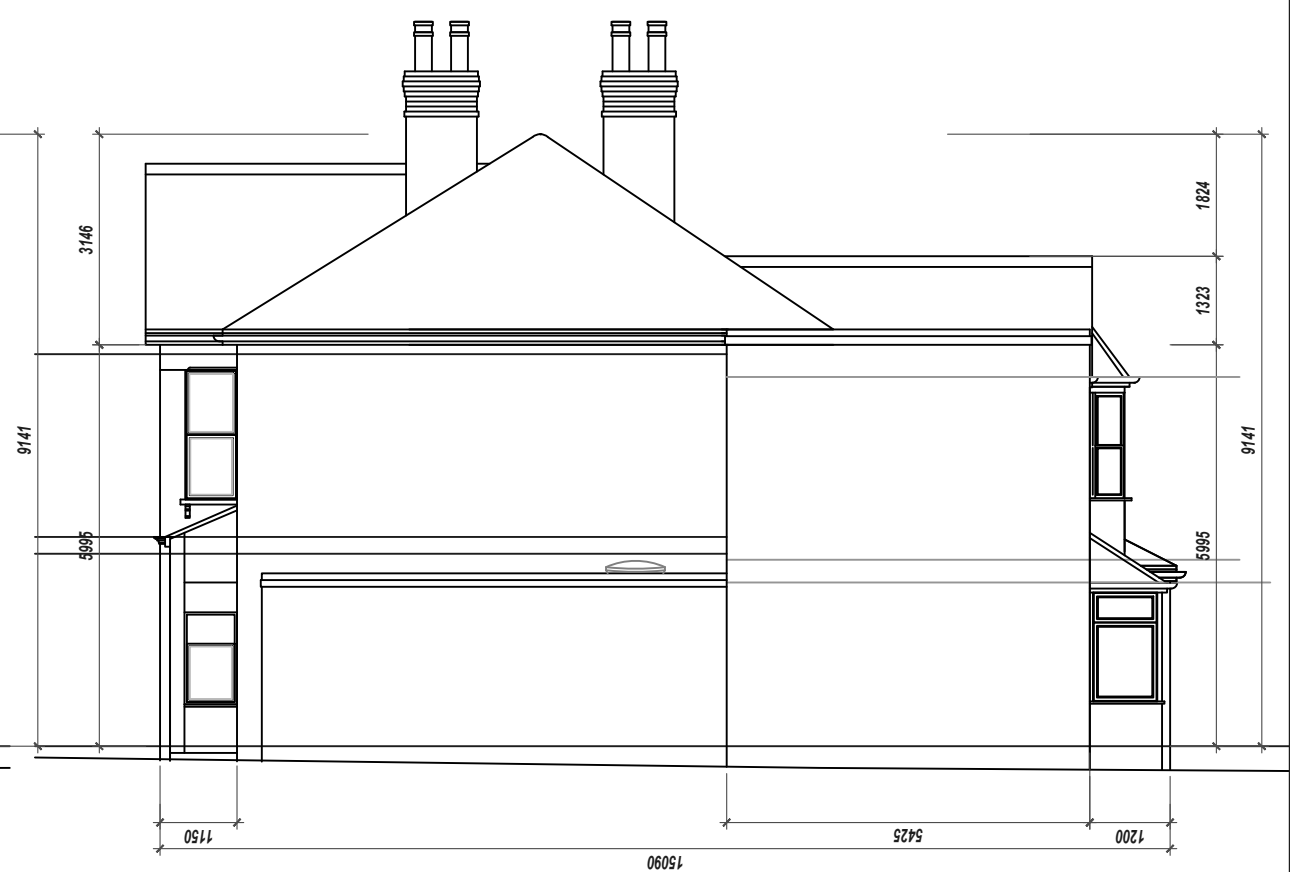

PROPOSED
Side Elevation
(South East)



fillét
DESIGNS

www.fillétdesigns.com

Project: 4-6 Maldstone Road, HARINGEY

Client: Mrs A Vest

Drawing Title: Proposed ELEVATIONS

Drawing Size: 1100 @A3

Drawn: TJB Date: OCT2021 Scale: 1:500

Check: FILE

Rev: -

TJB PL-787-211