
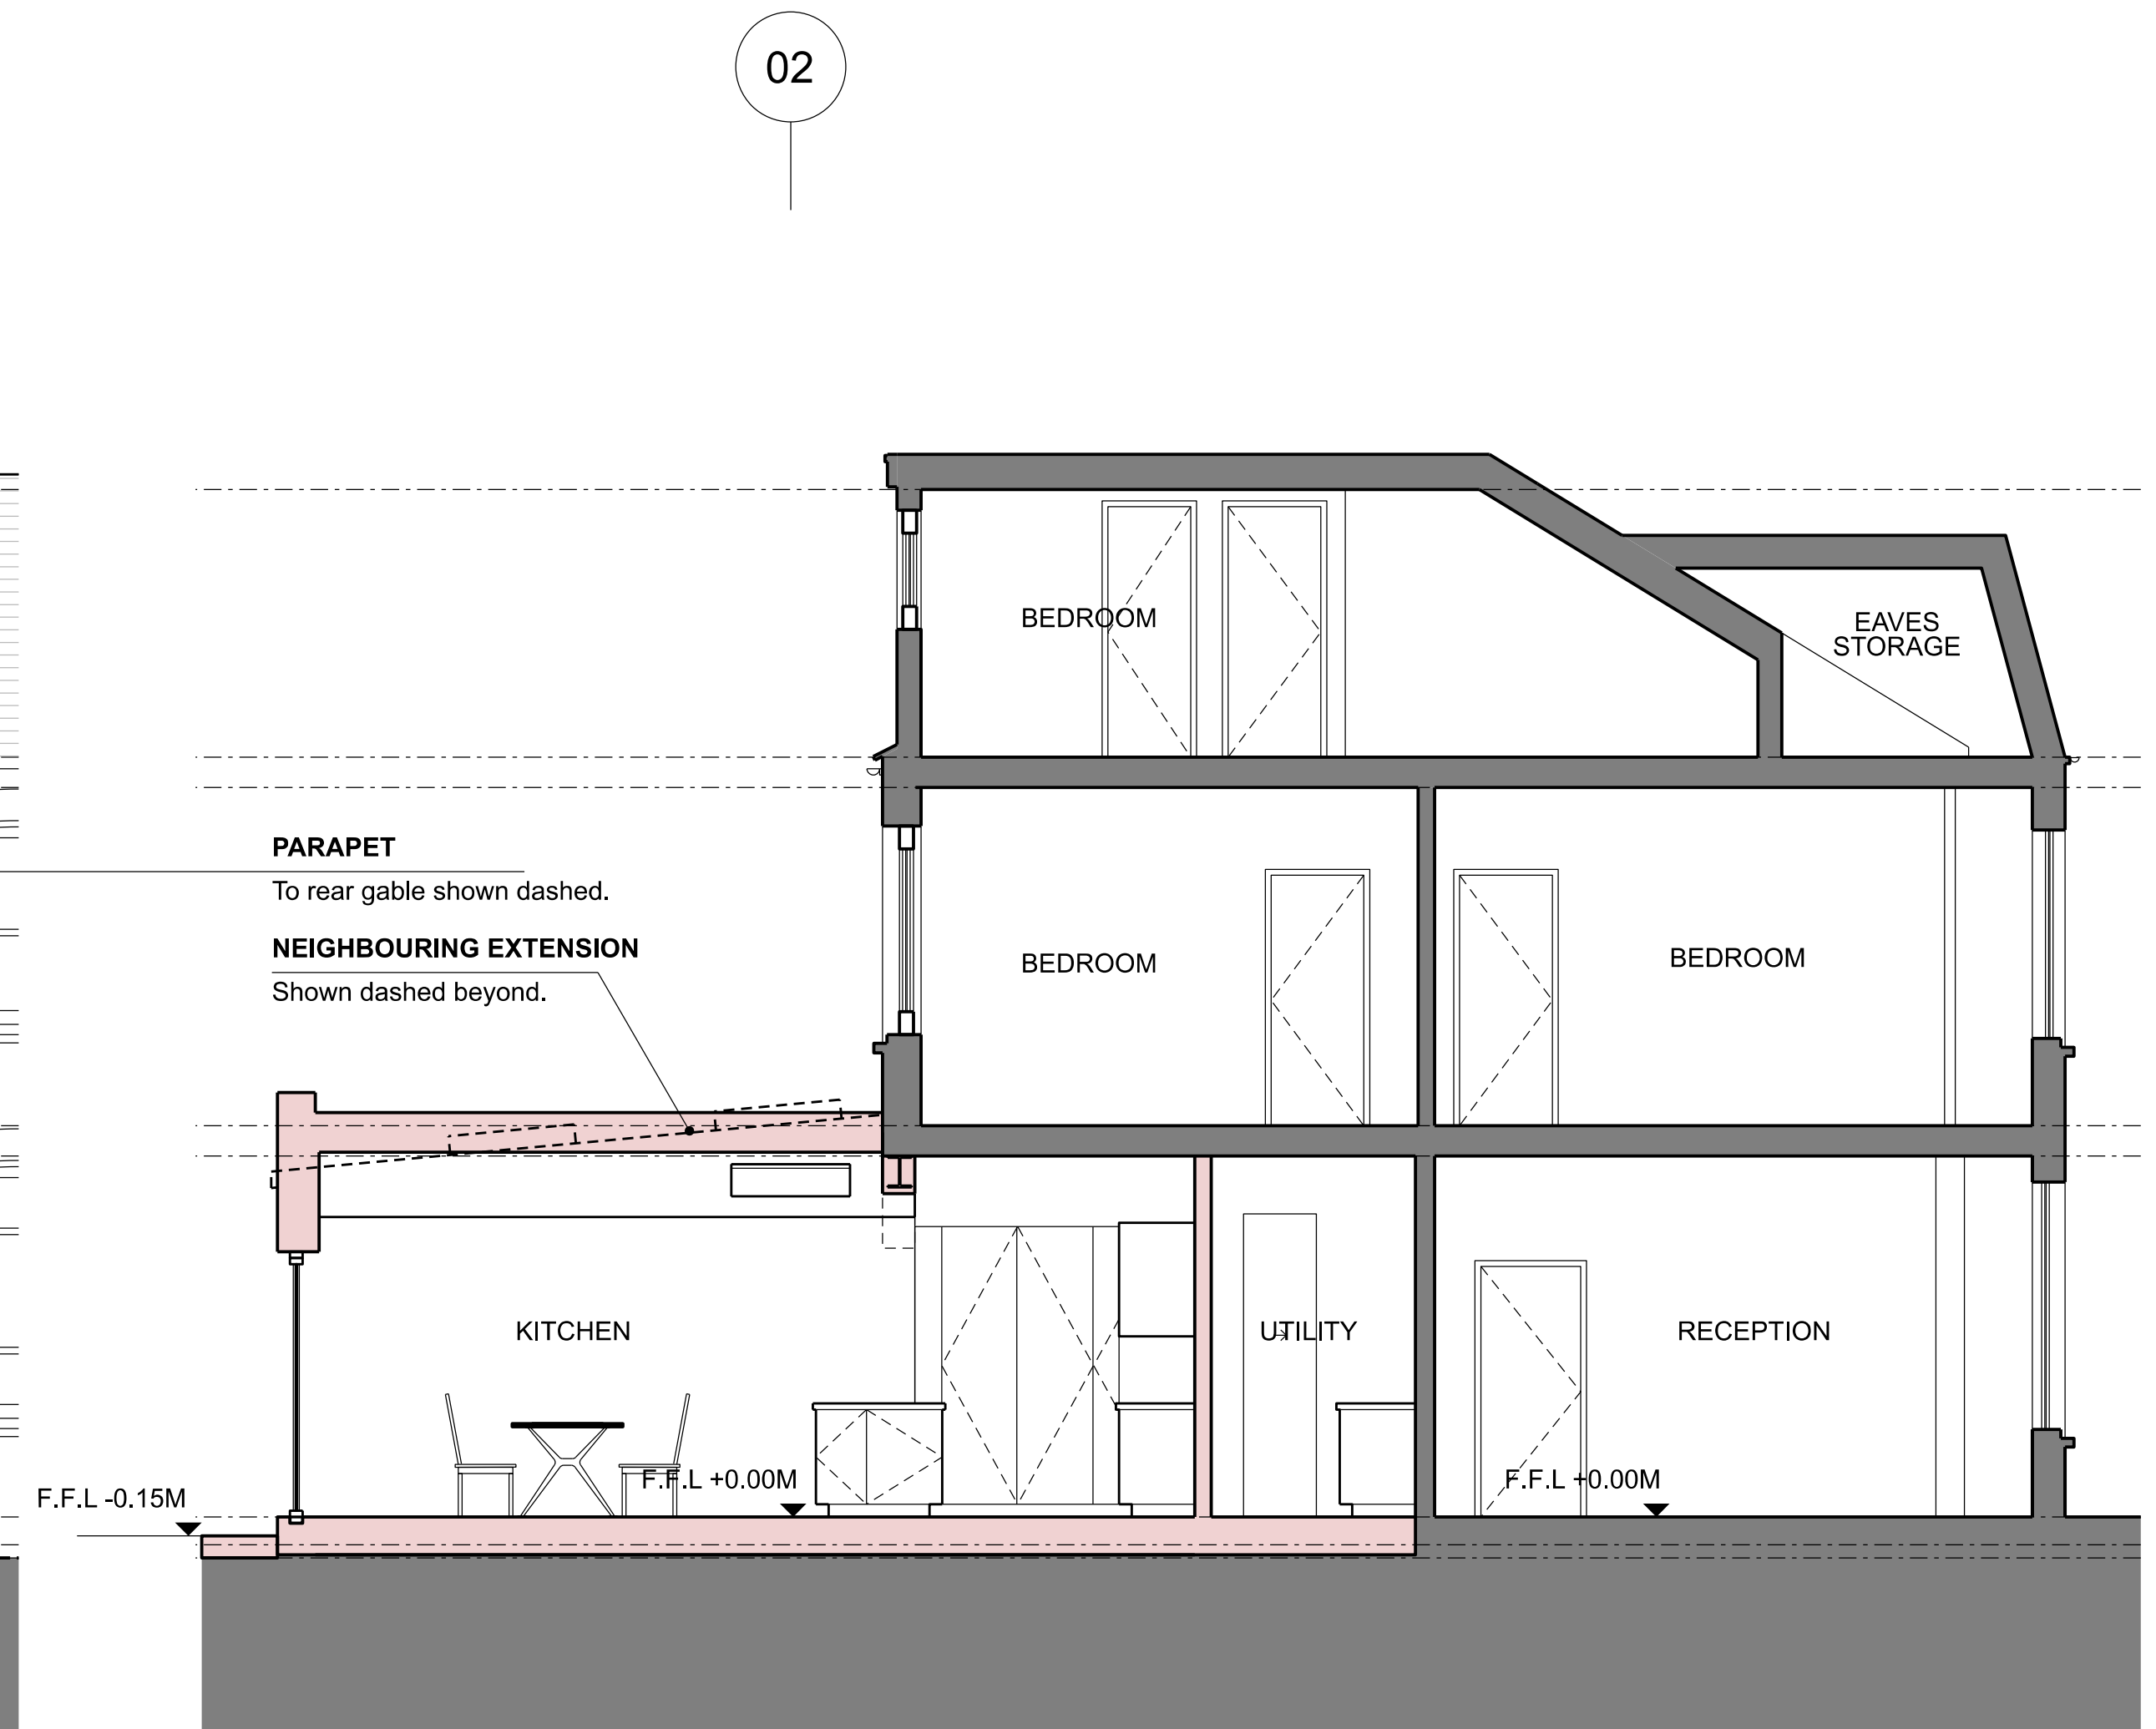


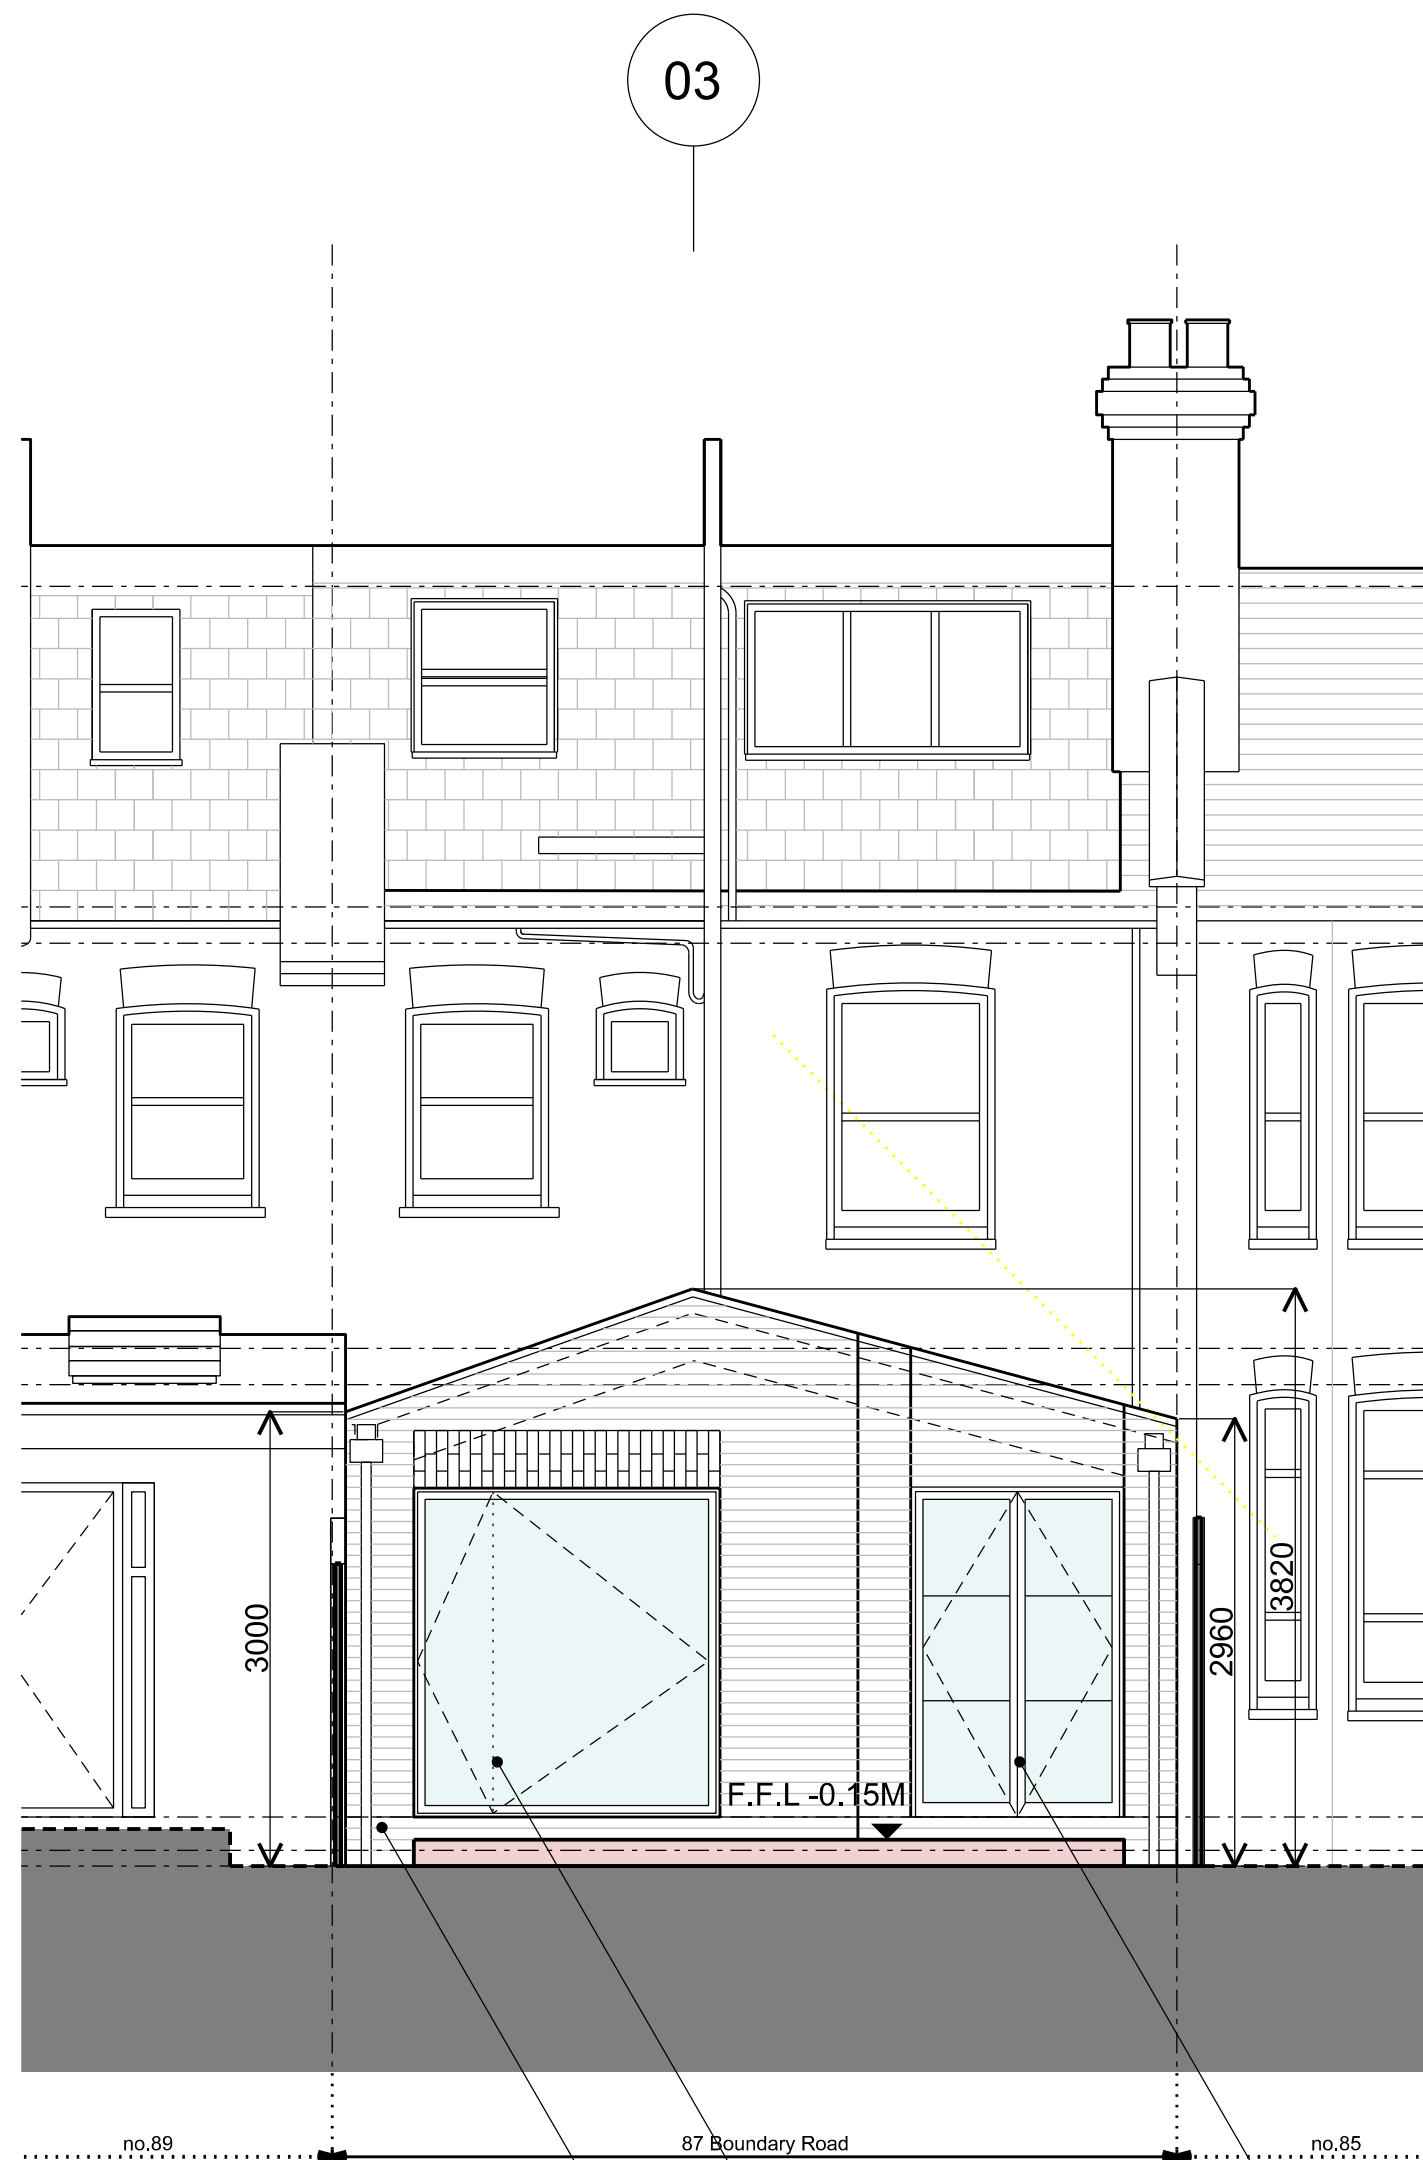

PATIO DOORS
Aluminium framed.

PIVOT DOOR / PICTURE WINDOW
Aluminium framed.


MASONRY
London multi red stock to match existing.
Existing to have paint removed to reinstate the original finish.

01 PROPOSED REAR ELEVATION
SCALE 1:100 @A3

02 PROPOSED SHORT SECTION
SCALE 1:100 @A3

03 PROPOSED LONG SECTION
SCALE 1:100 @A3

PLANNING

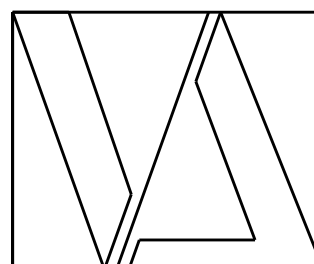

DO NOT SCALE OFF THIS DRAWING FOR CONSTRUCTION

Dimensions, areas and levels where given are only approximate and subject to site survey. All dimensions are to be checked on site. Any discrepancies or variations are to be reported to the architect before work commences.

This drawing is to be read in conjunction with the architectural specification (where provided) and all relevant consultants and / or specialists drawings / documents. Any discrepancies, proposed variations or clarifications required are to be reported to the architect BEFORE THE WORK COMMENCES.

Electronic data / drawings are issued as "read only" and should not be interrogated for measurement. All dimensions and levels should be read, only from those values stated in text, on the drawing.

© Vickers Architects Ltd

EXISTING

PROPOSED

DEMOLITION

0m .5m 1m 2m

SCALE 1:100 @ A3

Rev	Date	Description	By
0	22.04.2022	FOR PLANNING	SV
01	19.10.2023	FOR CLIENT REVIEW	SV
02	01.11.2023	FOR PLANNING	SV

VICKERS ARCHITECTS

www.vickersarchitects.com t: 07985-985-875 a: 12 Avondale Road, London, N15 3SJ

Site:	87 BOUNDARY ROAD, LONDON, N22 6AS	Drawing No:	310
Project:	GROUND FLOOR EXTENSION	Rev:	02
Title:	PROPOSED ELEVATION AND SECTION		
Scale @ A1:	1:50	Scale @ A3:	1:100
		Project No:	064-VA

© Vickers Architects Ltd