
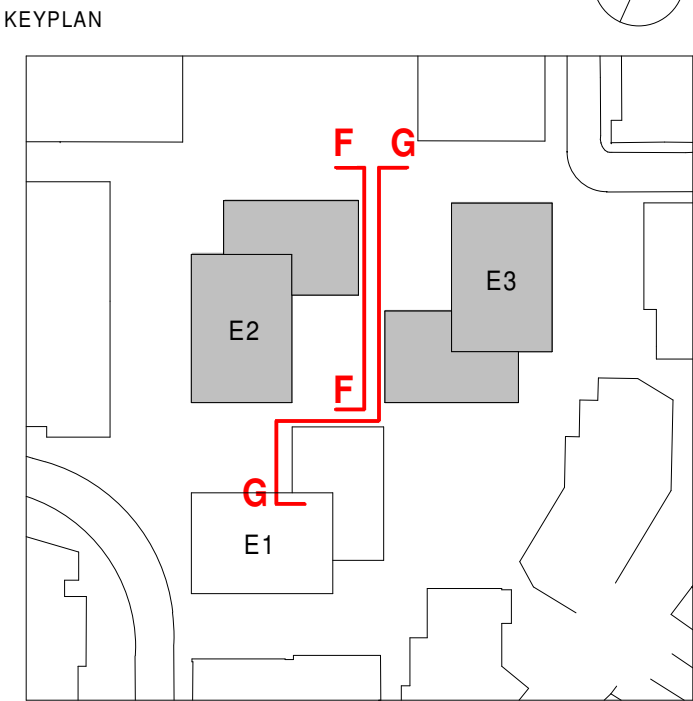


REV.	DATE	AMENDMENT
P01	17.07.20	First Issue for Planning
P02	28.09.20	Drawing name corrected to 'Block E2 - East Elevation FF / Block E3 - West Elevation GG' (previously Block E2 - West Elevation GG / Block E3 - East Elevation HH) and podium curtain wall louvre depth updated
P03	27.10.23	Cladding updated

 

CLIENT

St William Homes LLP

SHEPPARD ROBSON

77 Parkway Camden Town London NW1 7PU
T: +44 (0)20 7504 1700 E: london@sheppardrobson.com


PROJECT
Clarendon Phase 3B

SCALE@A1	DATE	ORIGINATOR	CHECKED	AUTHORISED
1 : 200	15/07/20	MC	CP	NH

General Arrangement
Block E2 - East Elevation FF
Block E3 - West Elevation GG

Stage 5

STATUS	PURPOSE FOR ISSUE	SR NO.
S2	Planning	6478
DRAWING NO.	REV.	
6478 - SRA - ZZ - XX - DR - A - 02205	P03	

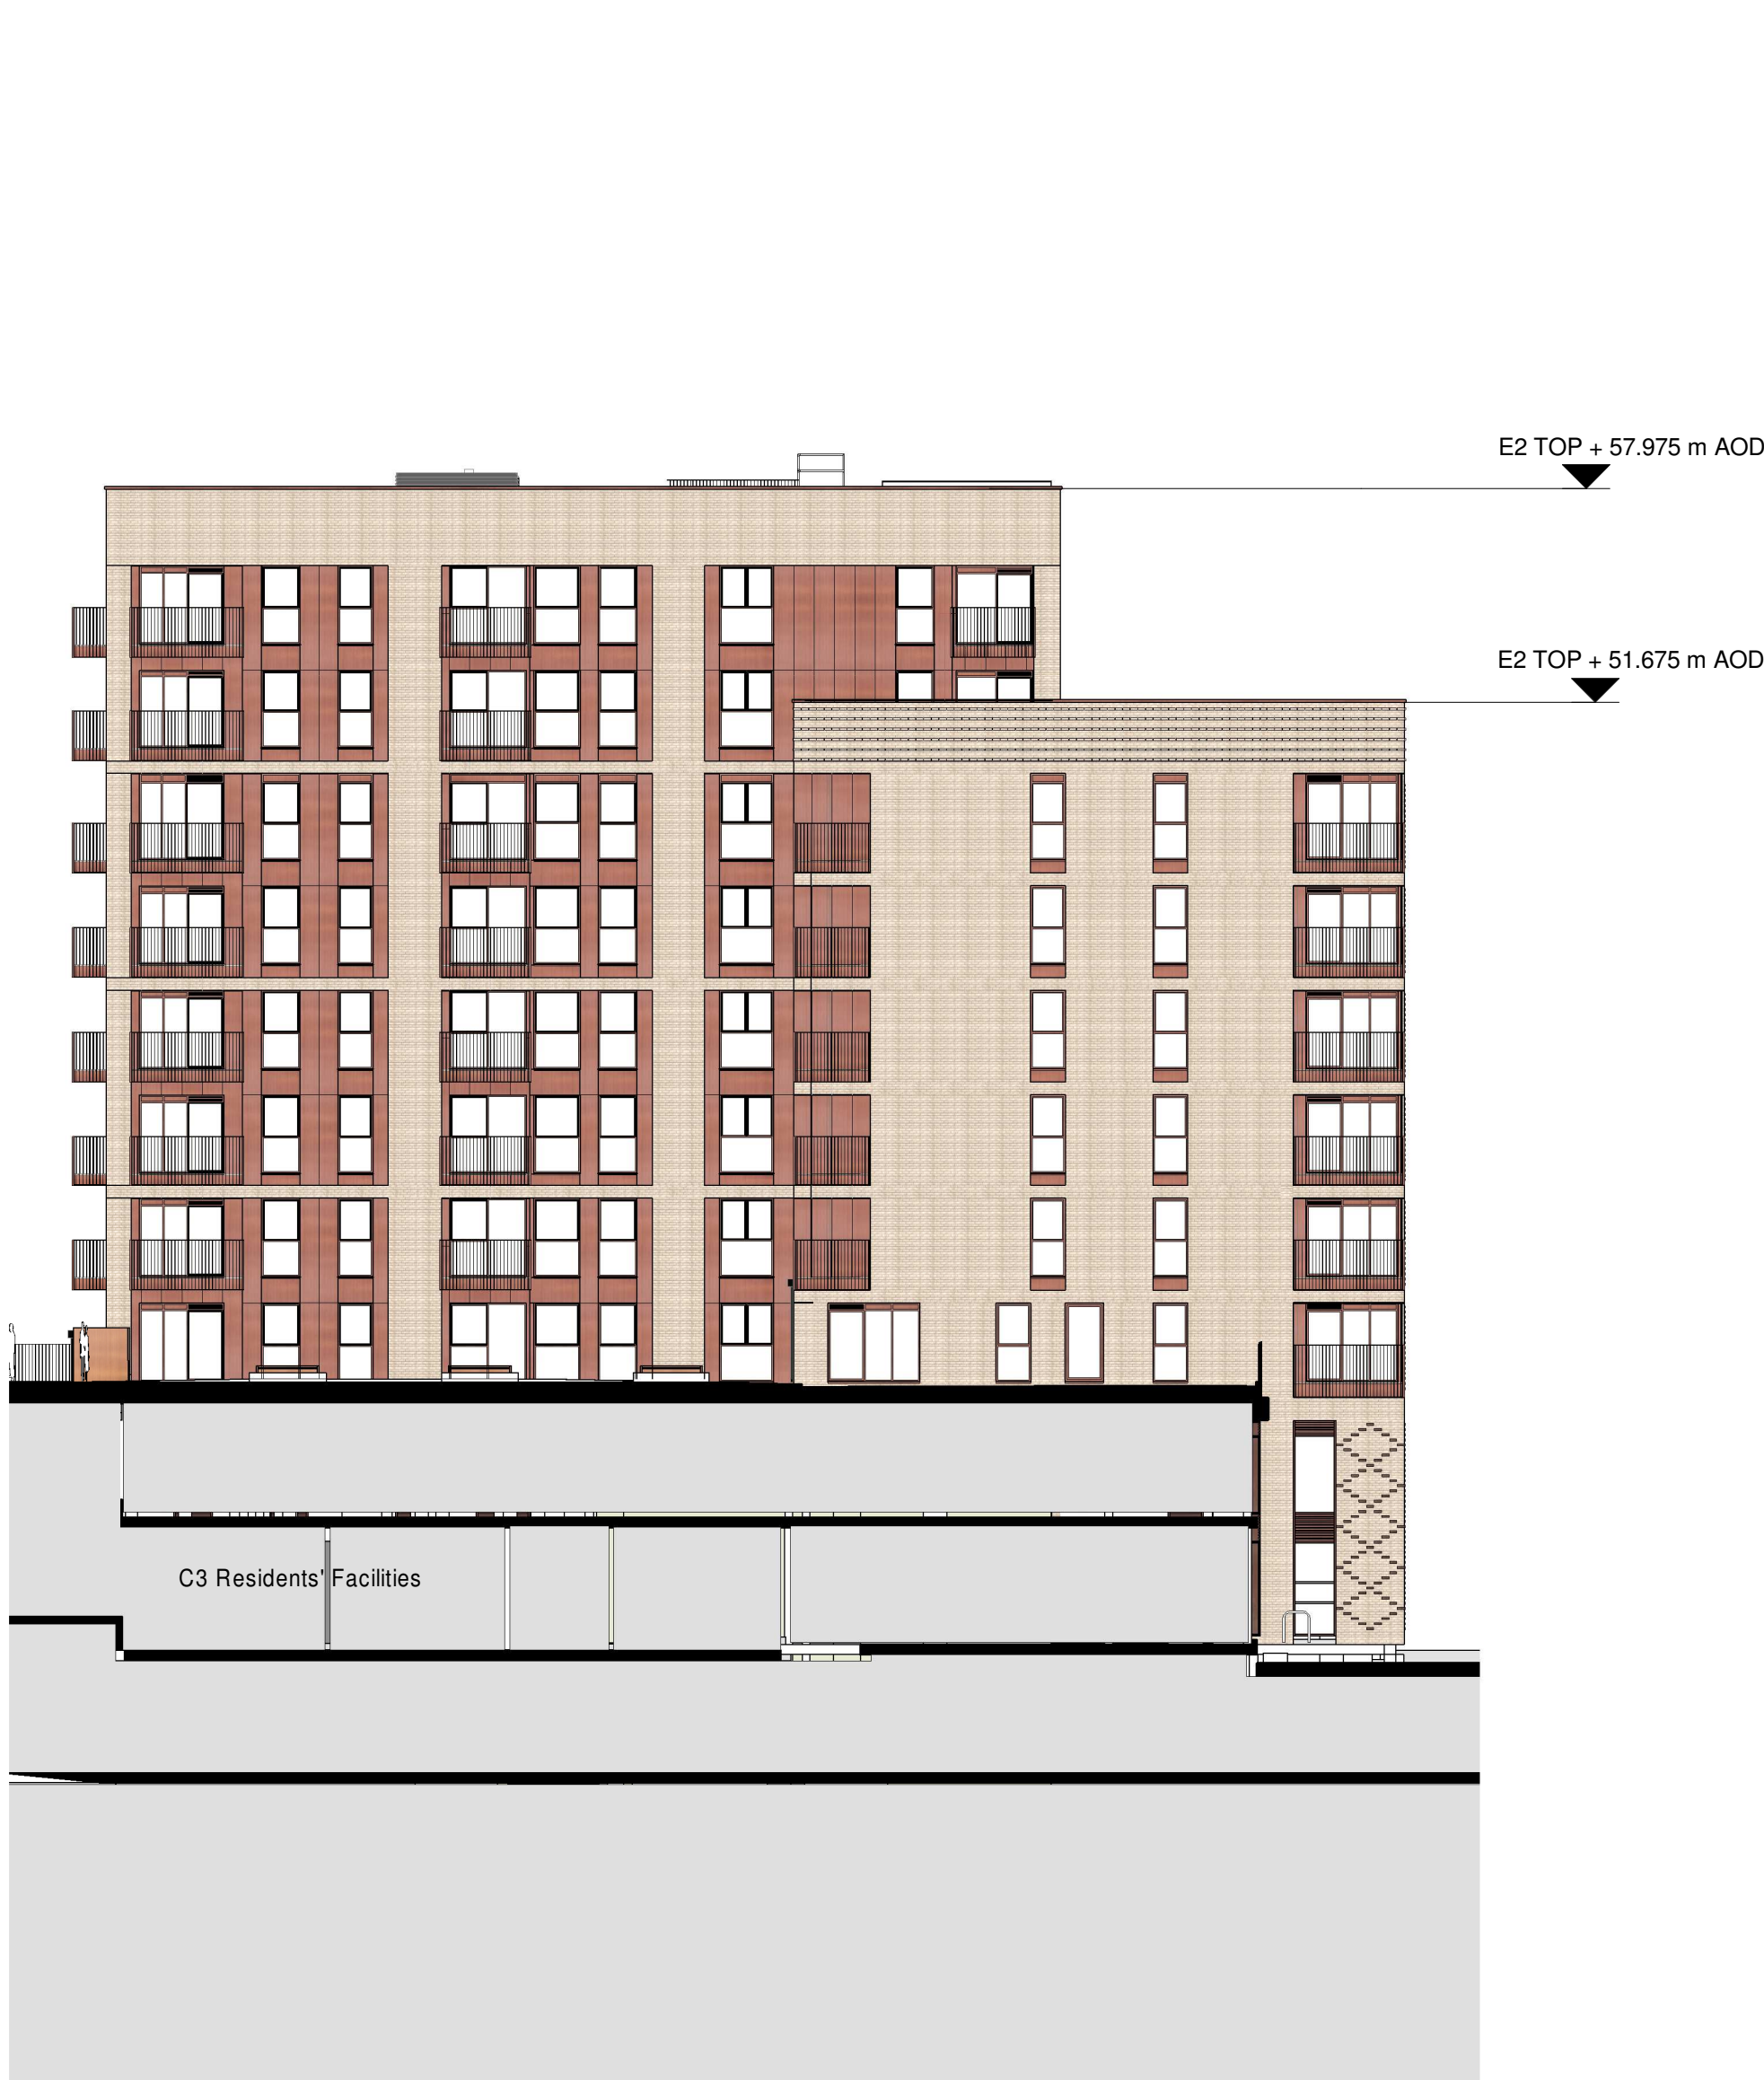

Block E2 - East Elevation FF



Block E3 - West Elevation GG