


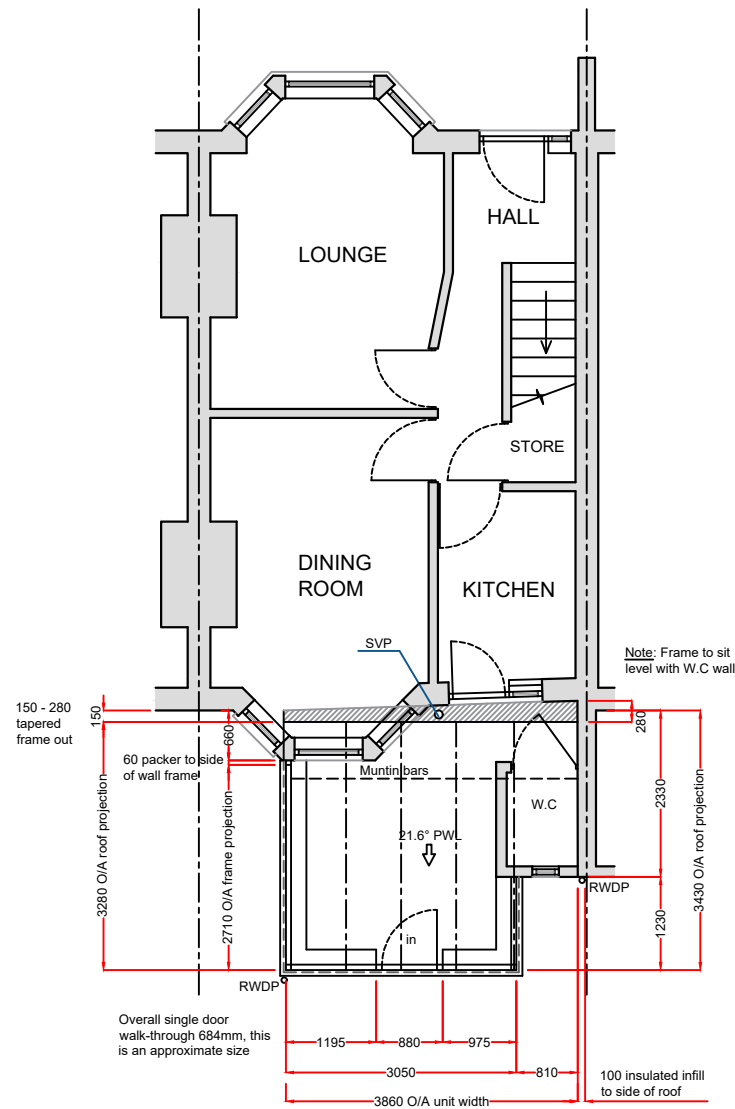


PLAN


Existing Base:
As all building works are not included within our contract Anglian Home Improvements do not accept any further responsibility and do not provide additional guarantee of the existing base. The company's responsibilities are therefore limited to supplying and installing the Living space in accordance with these plans in this instance.

Notes:


Existing physical barrier to remain.
These drawings are the property of Anglian Home Improvements and must not be used, distributed, loaned or copied without the express permission of Anglian Home Improvements.
All dimensions are in millimetres (mm) unless noted otherwise.
Do not use for base laying purposes
Produced on A3 paper

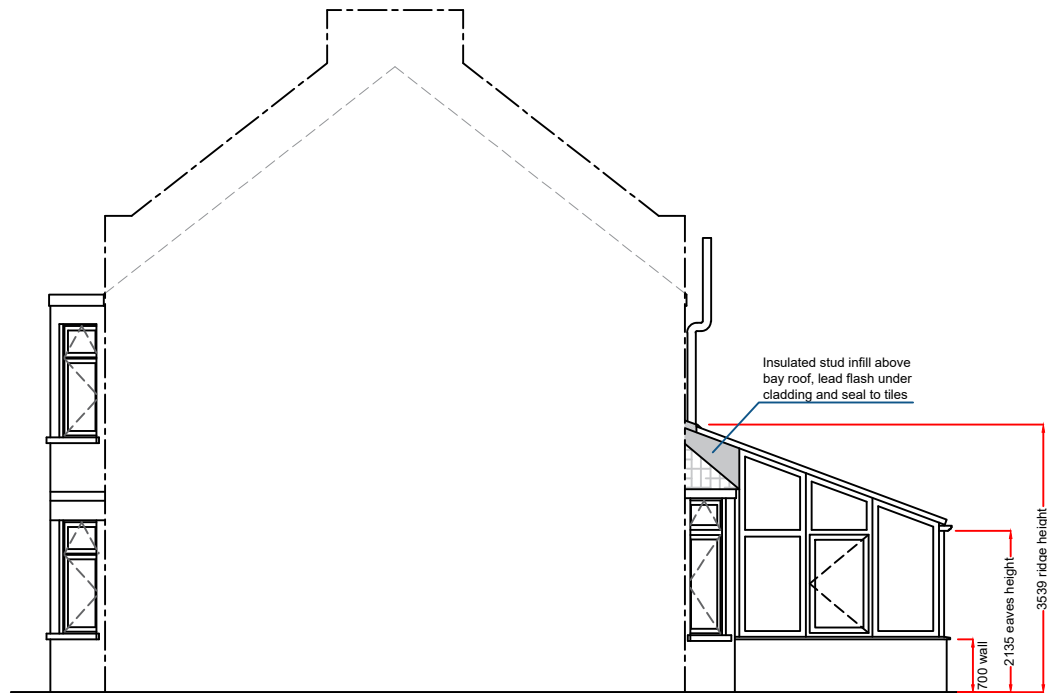


LEFT-HAND SIDE ELEVATION

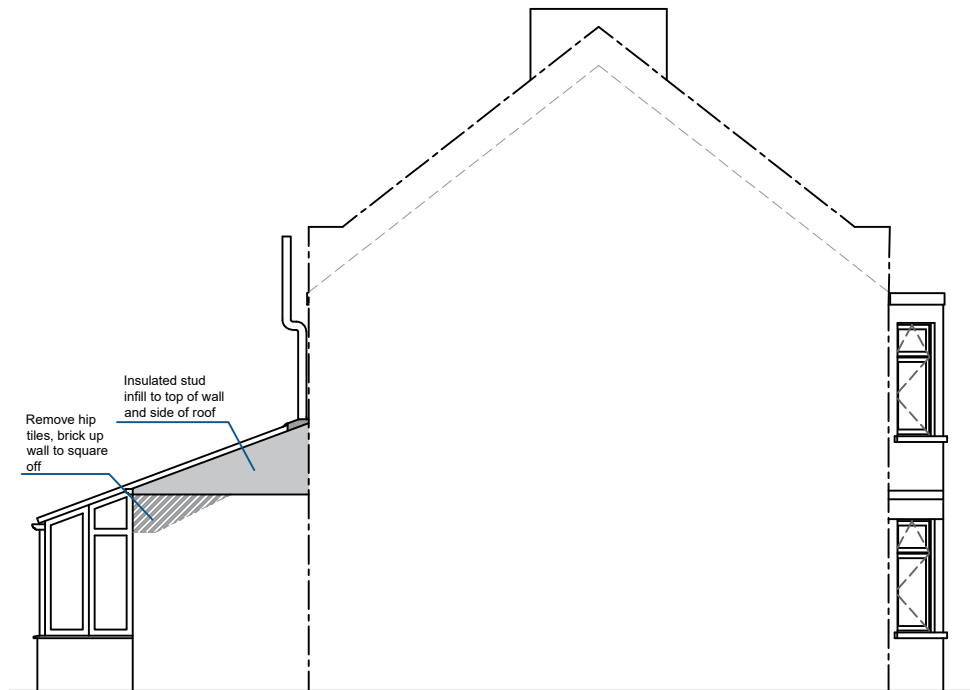

RIGHT-HAND SIDE ELEVATION

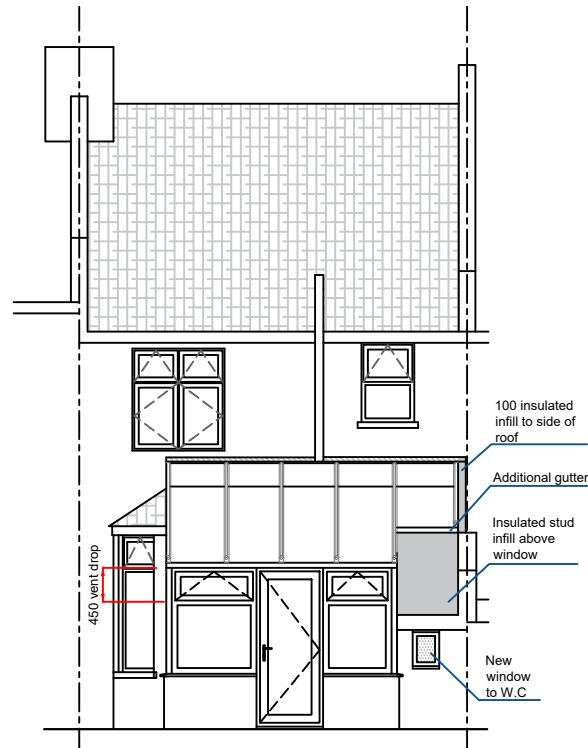

REAR ELEVATION

 

Aspect 2



Telephone: 0800 093 3015

Drawing title: Proposed Plan and Elevations

Contract No. : 900/12522

Page 4

Proposed: **PVCu Conservatory**
At: 39 LEITH ROAD
LONDON
N22 5QA

Drawers initials: **WS**

Scale : 1:100

Date: 09/08/23

Revisions (Starting from bottom)

Rev.	Date	Description	Initials

Customer Approval

Signed.....

Dated.....