



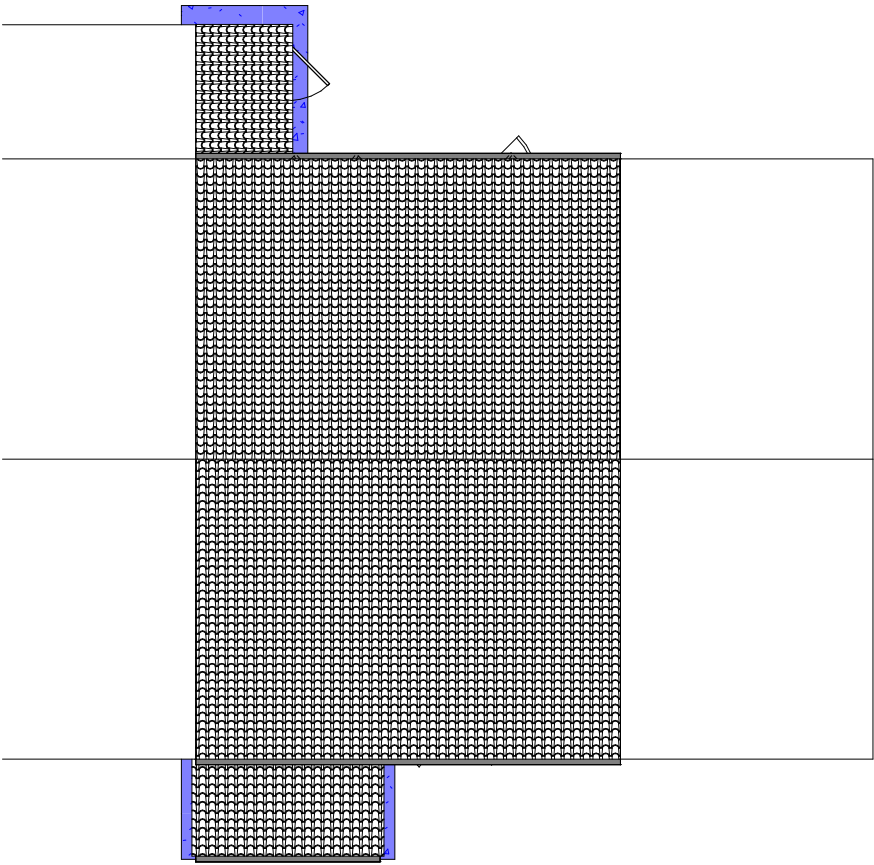

1 Existing Roof
1 : 100

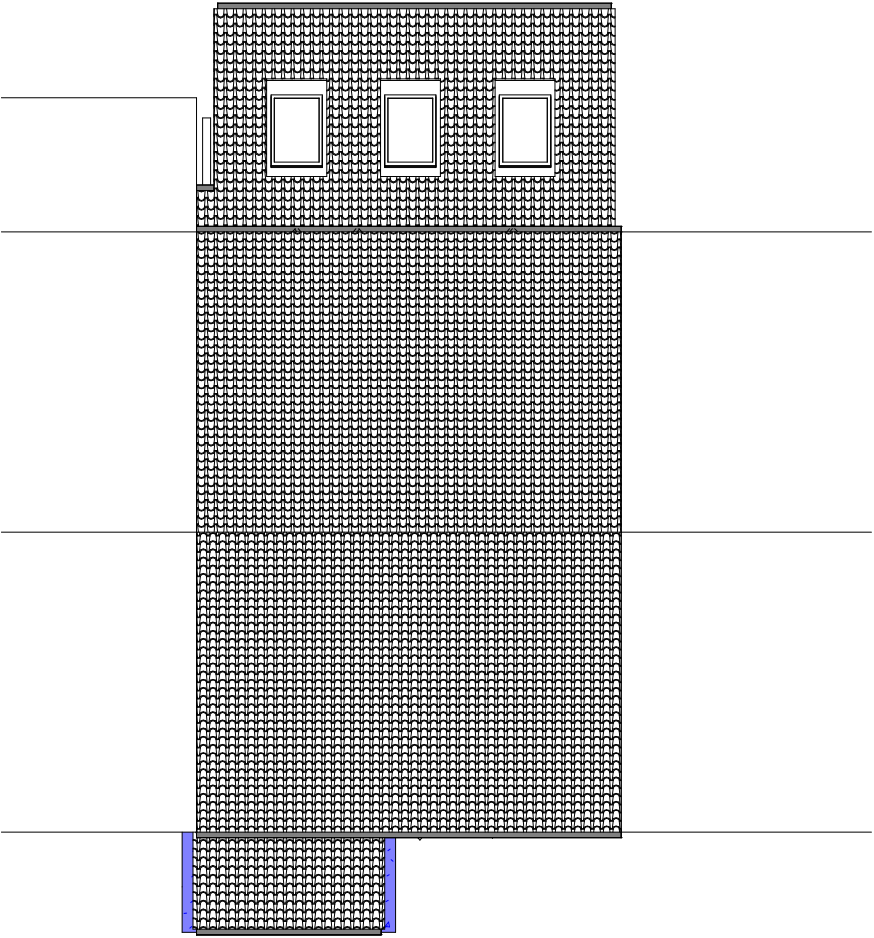

2 Proposed Roof
1 : 100



VISUAL SCALE 1:100 @ A3

LANGLEY Planning & Design Copse Farm House, Brookshill Drive, Harrow, HA3 6SB www.LangleyPlanning.co.uk info@LangleyPlanning.co.uk	Mr & Mrs Maidens 3 Marriott Road London N10 1JJ	Proposed Roof Plans		
		Project number	5634586	P105
		Date	08/23	
		Drawn by	Author	
		Checked by	Checker	Scale