


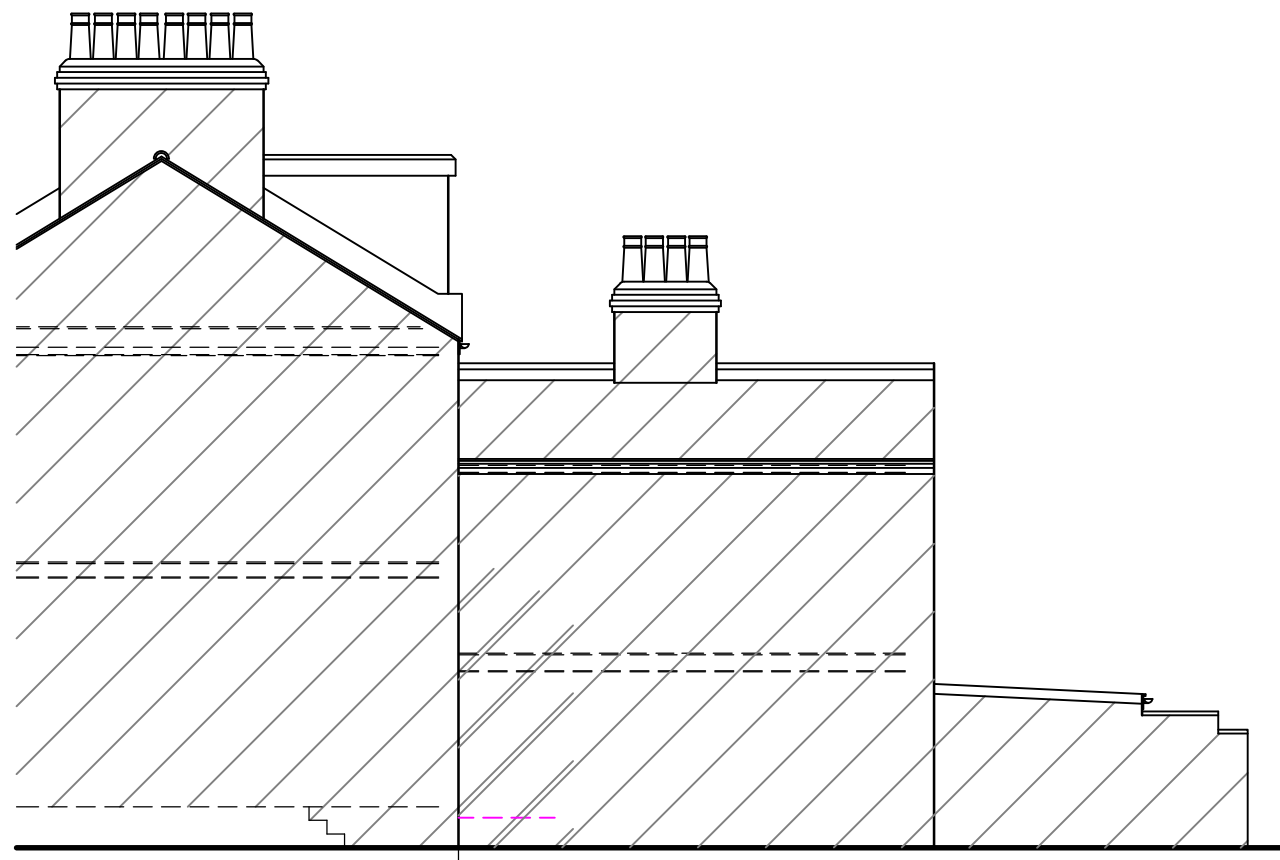


EXISTING SIDE ELEVATION 1:100



EXISTING REAR ELEVATION 1:100




EXISTING SIDE ELEVATION 1:100

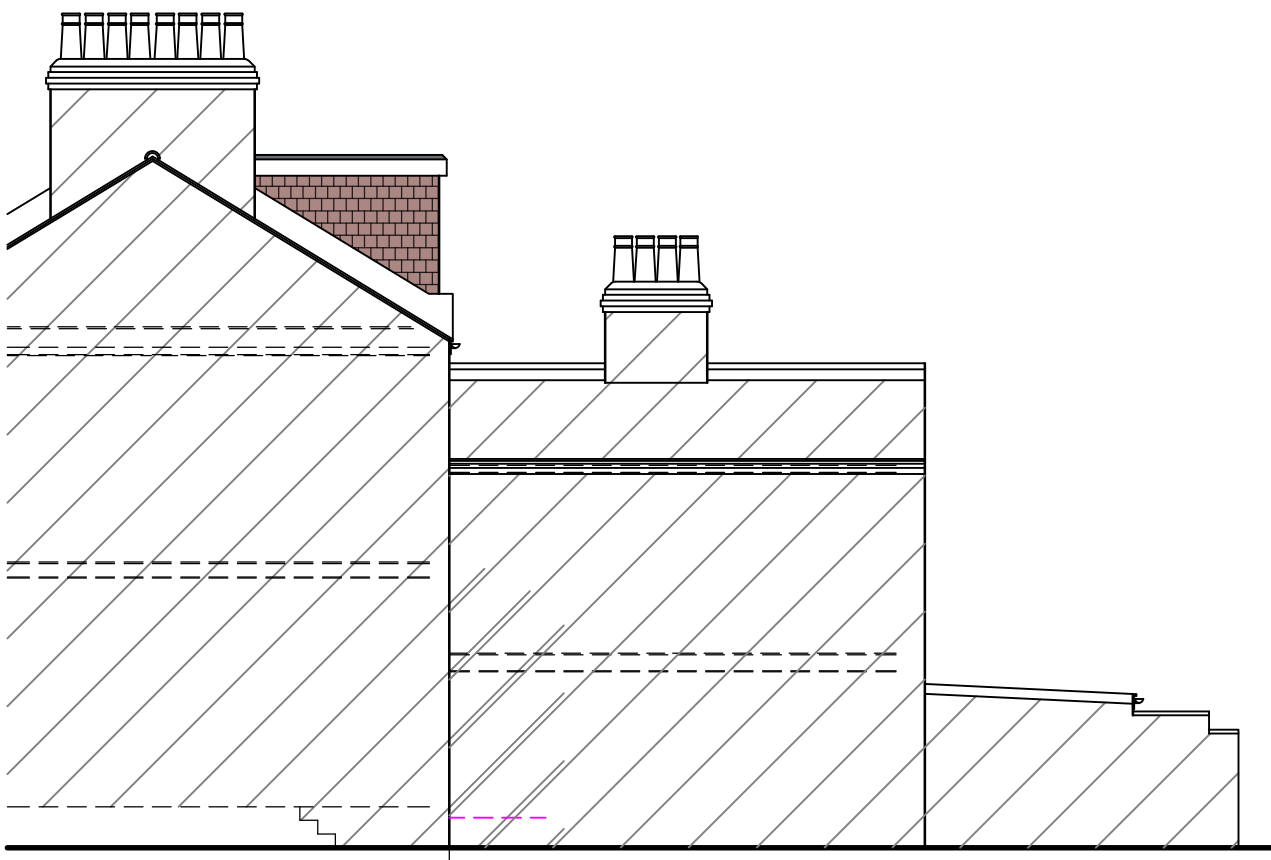


PROPOSED SIDE ELEVATION 1:100




PROPOSED REAR ELEVATION 1:100

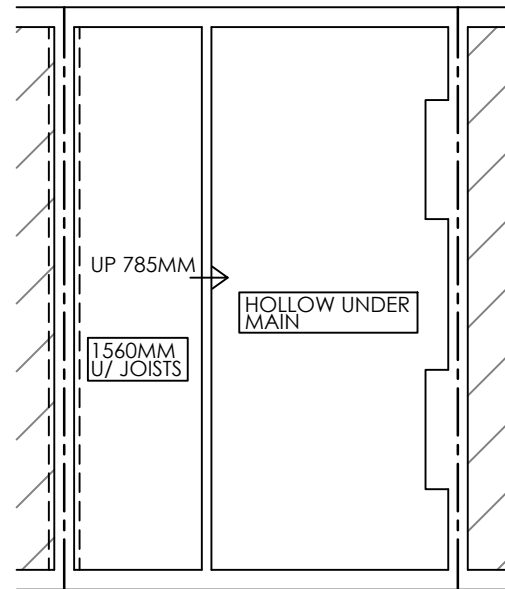


EXISTING CELLAR FLOOR PLAN 1:100

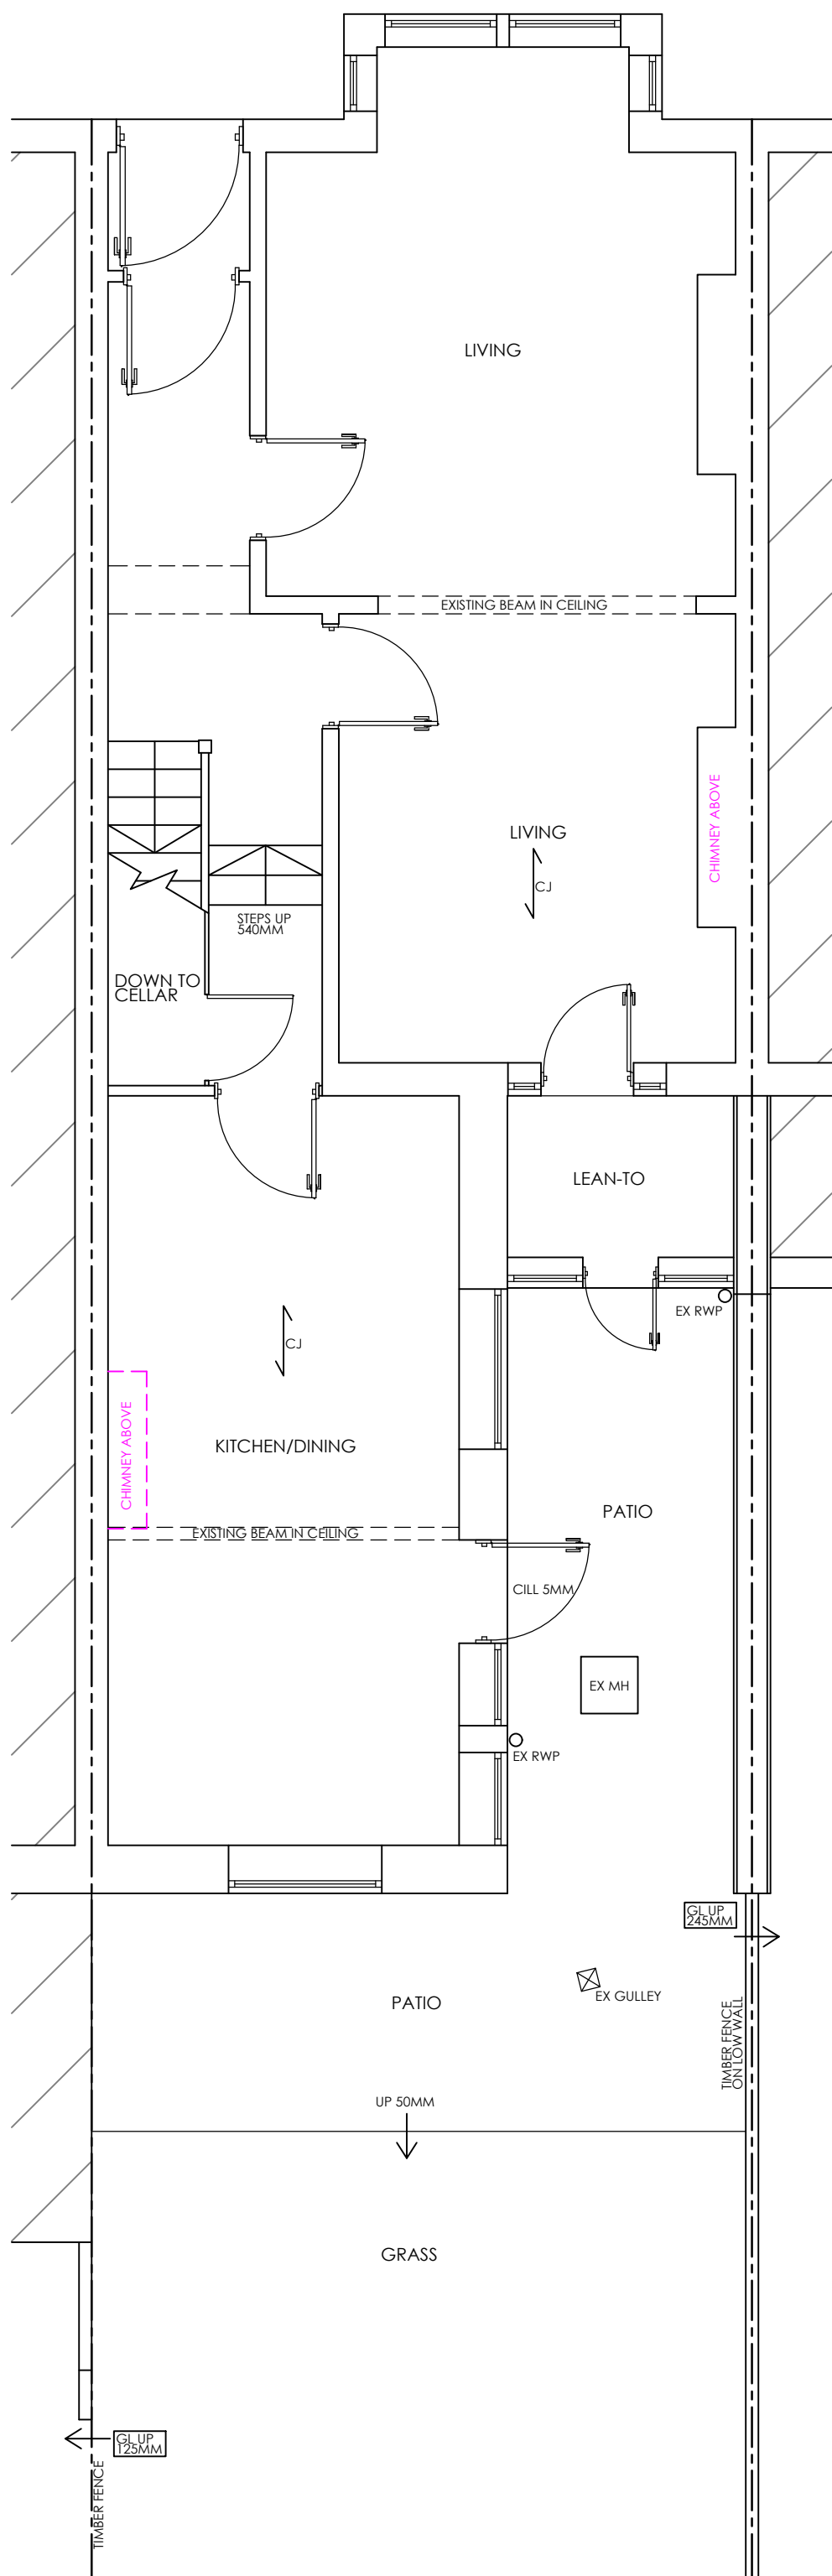


EXISTING GROUND FLOOR PLAN 1:50

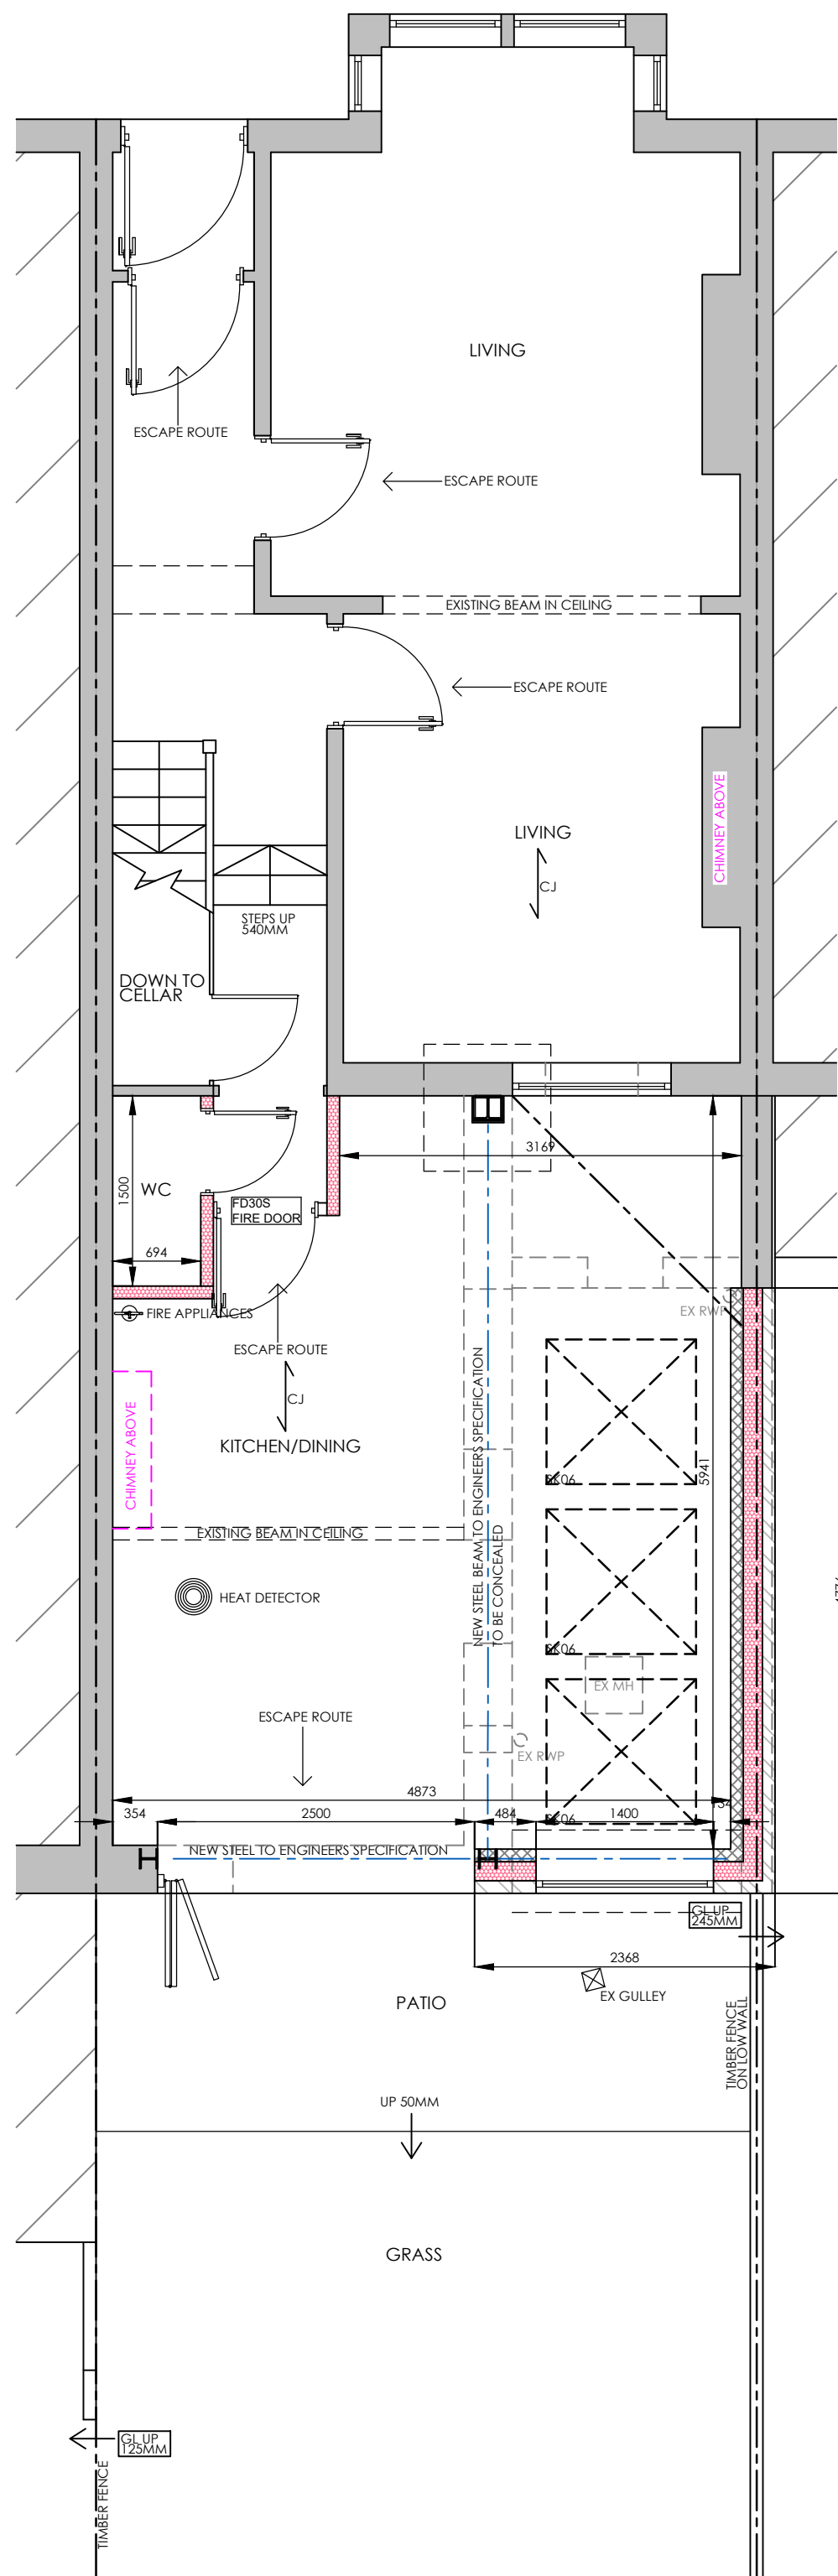


PROPOSED GROUND FLOOR PLAN 1:50

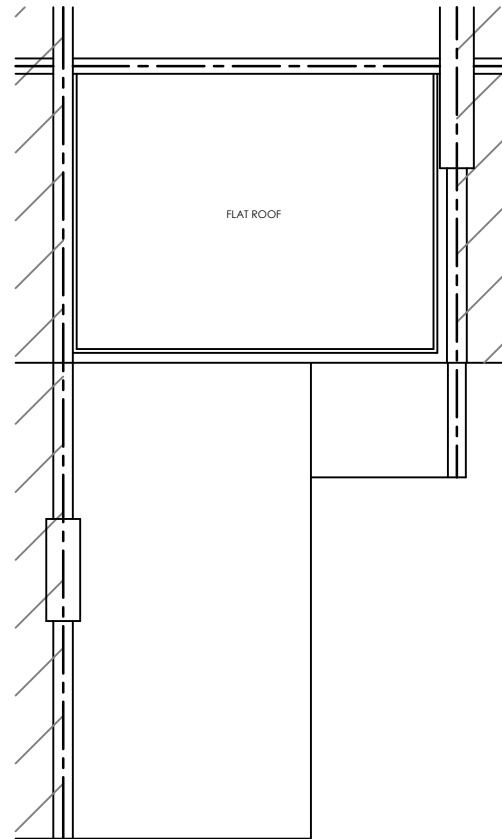


EXISTING ROOF PLAN 1:100

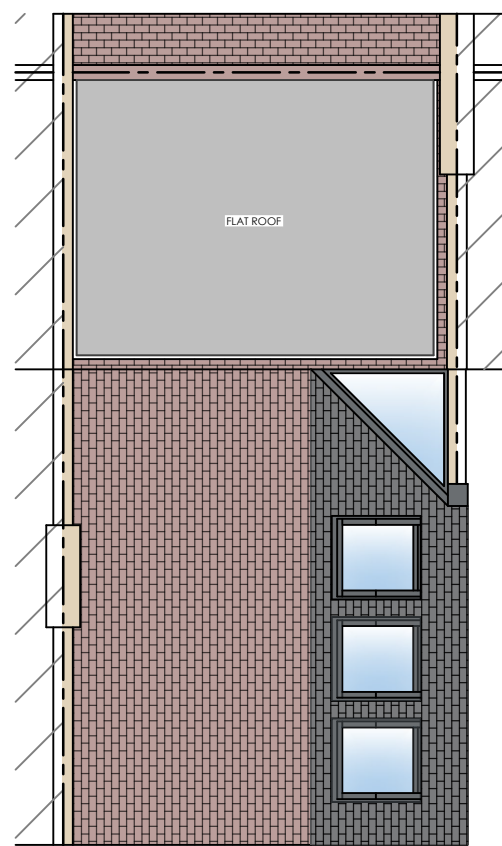


PROPOSED ROOF PLAN 1:100

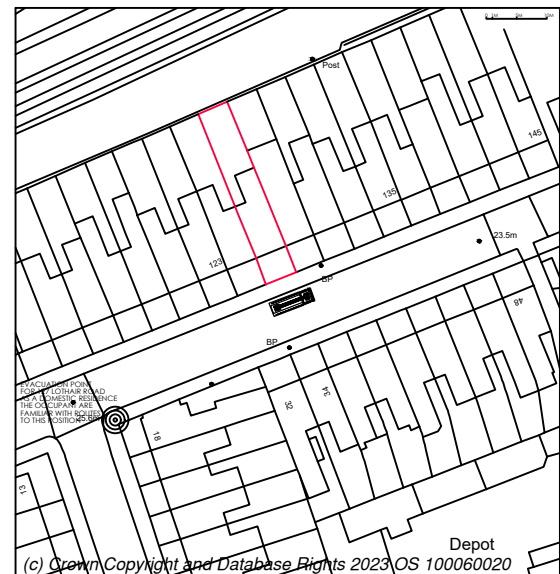


SITE LOCATION 1:1250

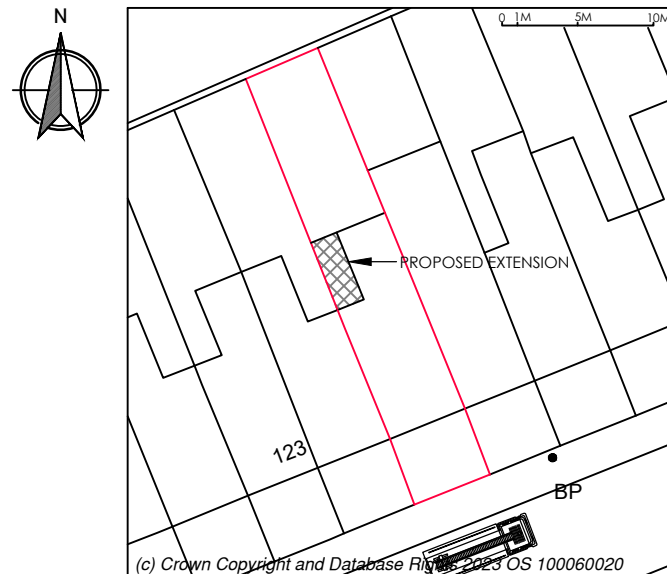

BLOCK PLAN 1:500

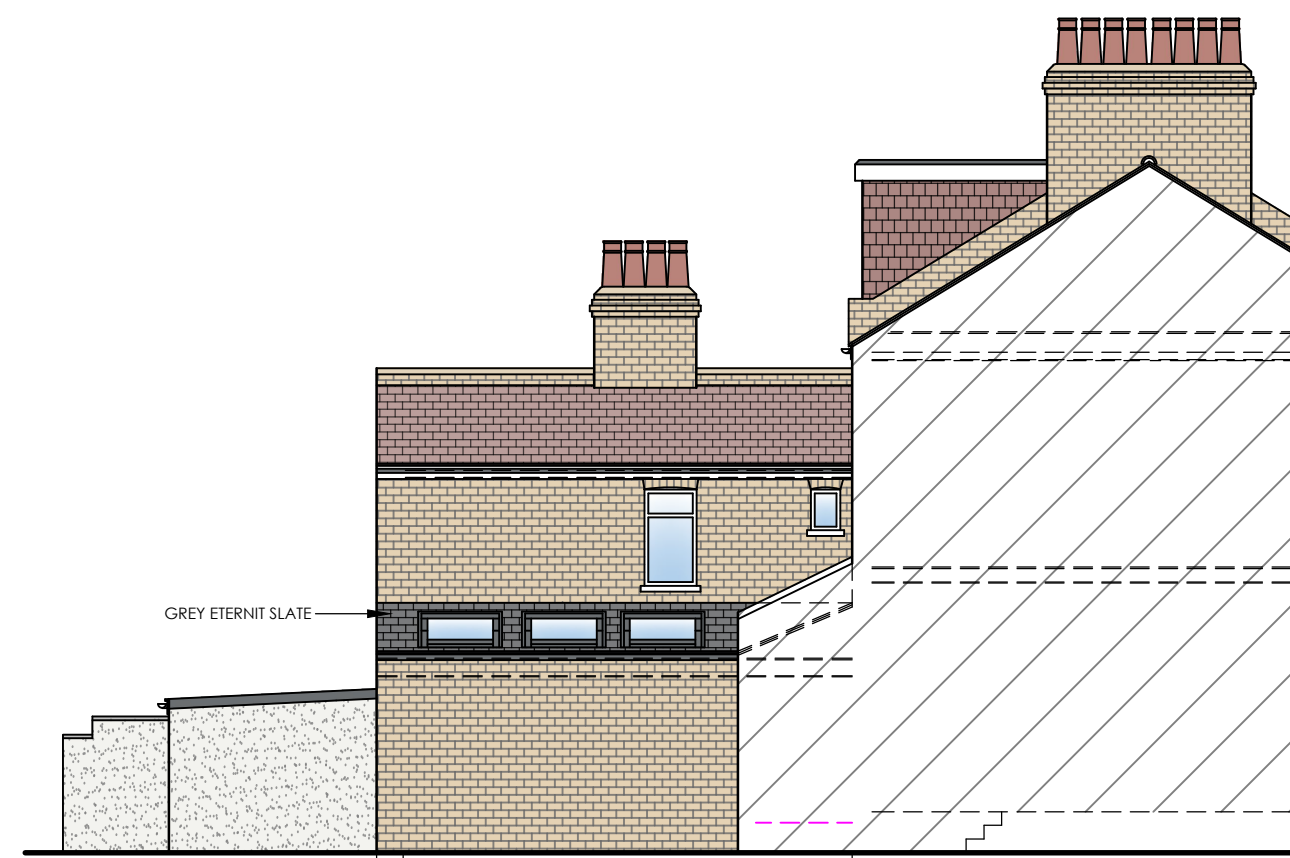

PROPOSED SIDE ELEVATION 1:100

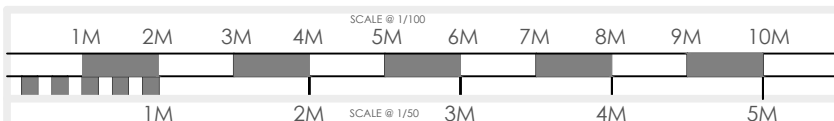

- KITCHEN EXTENSIONS
- LOFT CONVERSIONS
- REFURBISHMENTS

REV	DATE	DETAIL	P/C/DRN
A	26/10/23	CLIENT AMENDMENT	P DBI
B	26/10/23	CLIENT AMENDMENT	P DBI
C	30/10/23	CLIENT AMENDMENT	P DBI
D	31/10/23	PLANNING SUBMISSION	P DBI

DRAWING :
EXISTING AND PROPOSED FLOOR PLANS AND ELEVATIONS

DATE :	AUG 23	PROJECT :	PROPOSED SINGLE STOREY SIDE INFILL REAR EXTENSION
SCALE @ A1:	VARIES	CLIENT :	CATHERINE CHEATLE
DRAWING No.	P23-72.1	CLIENT ADDRESS :	127 LOTHAIR ROAD NORTH LONDON N4 1ER

ALL PLANS TO BE CHECKED BY CONTRACTORS FOR ACCURACY AND DIMENSIONS BEFORE WORK COMMENCES. ANY QUOTES MUST BE RELIANT TO DESIGNS AND SPECIFICATIONS. NO PART OF THIS DRAWING IS TO BE REPRODUCED OR TRANSMITTED IN ANY FORM OR BY ANY MEANS, ELECTRONIC OR MECHANICAL, INCLUDING PHOTOCOPYING, RECORDING, OR BY ANY INFORMATION STORAGE AND RETRIEVAL SYSTEM, WITHOUT PERMISSION IN WRITING FROM PLUS ROOMS. ANY REVISIONS TO BE MADE TO THIS DRAWING MUST BE MADE IN ACCORDANCE WITH THE LATEST VERSION OF THE DRAWING. ANY REVISIONS TO BE MADE TO THIS DRAWING MUST BE MADE IN ACCORDANCE WITH THE LATEST VERSION OF THE DRAWING.

KITCHEN EXTENSIONS

LOFT CONVERSIONS

REFURBISHMENTS

PLUS ROOMS Alexander house, 7, oaklands gate, Northwood, HA4 3AA | T: 0800 917 7127

The Rooms is a trading name of plusrooms.com Ltd. | Company Registration No. 7594728

Registered Office: Elmwood House, 42 Lifford Road, Barnet, Herts, EN5 3BT | Directors: James and Robert Bennett