


PLEASE NOTE:


ANY CONSTRUCTION MUST ONLY BE CARRIED OUT IN ACCORDANCE WITH ANY PLANNING PERMISSION/ CERTIFICATE OF LAWFULNESS/ PRIOR APPROVAL ACQUIRED OR OTHER STATUTORY APPROVALS. PLEASE ENSURE PARTY WALL NOTICES/ AGREEMENTS ARE IN PLACE BEFORE WORKS COMMENCE. IF NECESSARY, ENSURE ANY WATER AUTHORITY'S BUILD OVER & DIVERSIONS AGREEMENTS ARE IN PLACE BEFORE WORKS COMMENCE. ENSURE ANY GUTTERING DOES NOT OVERHANG ANY NEIGHBOURING LAND/ PROPERTY.

ANY DEVELOPMENT WITHOUT PLANNING PERMISSION/ CERTIFICATE OF LAWFULNESS/ PRIOR APPROVAL PURPOSES ONLY AND NOT TO BE USED FOR ANY OTHER PURPOSES. THIS IS NOT A BUILDING REGULATIONS/ WORKING CONSTRUCTION/ STRUCTURAL ENGINEERS DRAWINGS. WHILST EVERY EFFORT HAS BEEN MADE TO ACCURATELY MEASURE THE PROPERTY AND PRODUCE THESE CAD DRAWINGS, SOME MEASUREMENTS HAVE BEEN DERIVED/ ESTIMATED FROM PHOTOGRAPHS. ALL DIMENSIONS TO BE CHECKED ON SITE AND VERIFIED BEFORE FABRICATION/ CONSTRUCTION. THE AGENT HOLDS NO RESPONSIBILITY OF ANY MISUSE OF THIS DRAWING.


THIS DRAWING IS THE COPYRIGHT OF THE AGENT AND IT MUST NOT BE COPIED, AMENDED, EXTRACTED OR REPRODUCED WITHOUT WRITTEN CONSENT (UNLESS IF REPRODUCED FOR PRINTING, ELECTRONIC COPIES OR CONSULTATION PURPOSES BY THE RELEVANT AUTHORITIES).

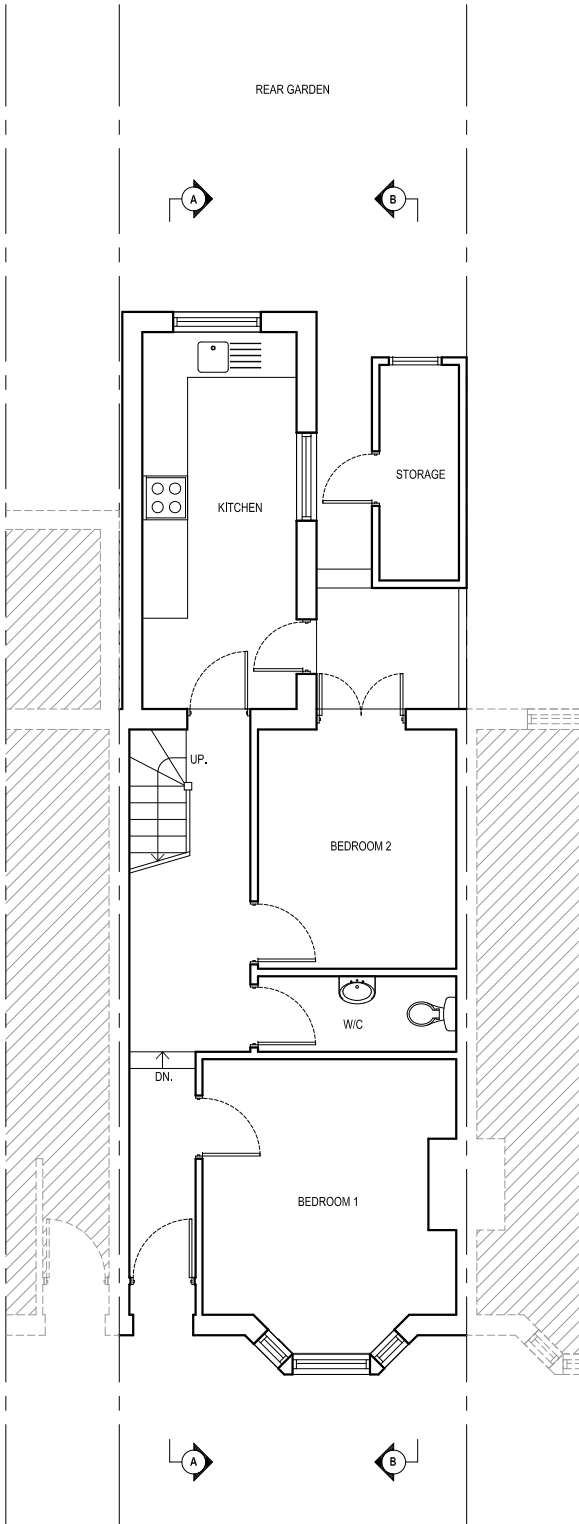

PROPOSED GROUND FLOOR PLAN

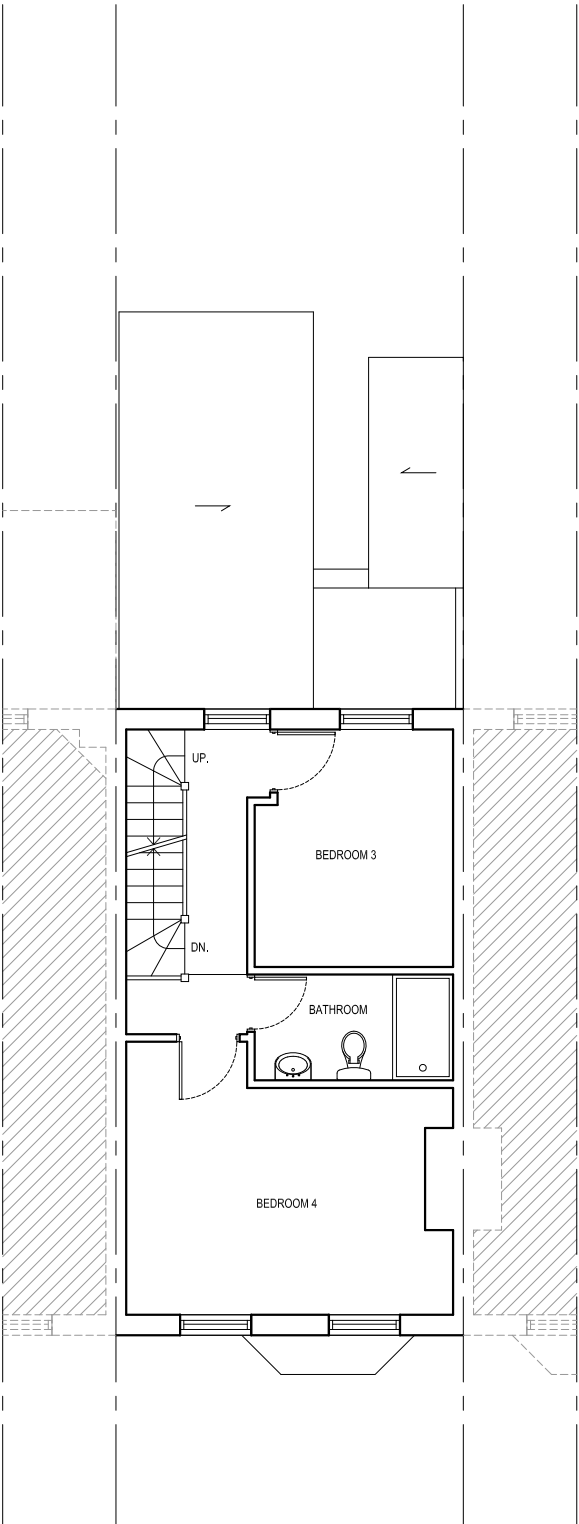

PROPOSED FIRST FLOOR PLAN

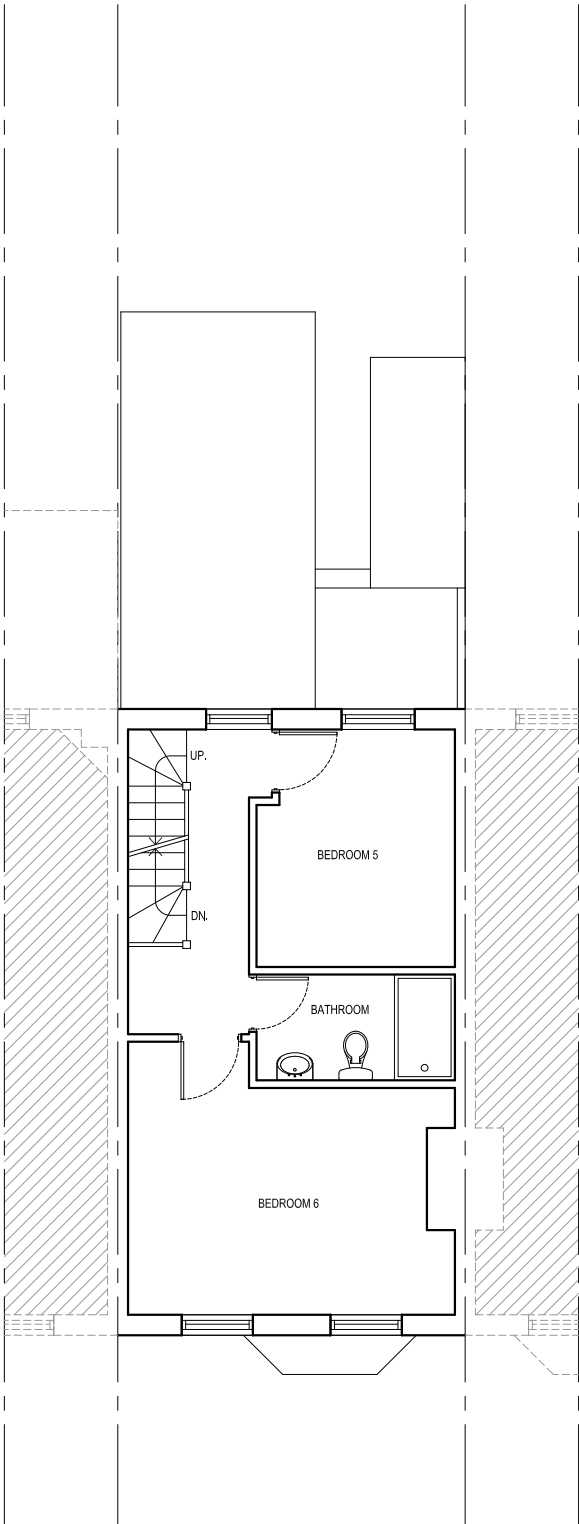

PROPOSED SECOND FLOOR PLAN



Agent: MINIMASPACE Architecture Abu Bakr Akhoon 92 Stellman Close London, E5 8QZ			Tel: 020 0888 0858 Mob: 0791 248 5017 Email: info@minimaspace.co.uk Web: www.minimaspace.co.uk
Client: Mr Zafar Galiara 53 Lealand Road London N15 6JT			
Project: Erection of additional storeys - 'Type 3'			
Drawing Title: Planning - Proposed Ground, First & Second Floor Plans			
Job: 1009	Scale: 1:100 @ A3	Rev:	
Date: 26.09.23	Drawn by: SH / AA	Dwg No: ZG / PP - 100	

PROPOSED MATERIALS KEY:

- 1
- WINDOWS / DOORS: TO BE UPVC FRAMED DOUBLE GLAZED TO MATCH EXISTING - COLOUR: WHITE
- 2
- ROOFLIGHT: VELUX ROOFLIGHT ALUMINIUM EXTERIOR TIMBER FRAME - COLOUR: GREY
- 3
- WALL: TO BE LONDON OLD STOCK BRICK - COLOUR: YELLOW (TO MATCH EXISTING)
- 4
- ROOF: ETERNIT FIBRE CEMENT SLATES - COLOUR: SLATE GREY


PLEASE NOTE:

ANY CONSTRUCTION MUST ONLY BE CARRIED OUT IN ACCORDANCE WITH ANY PLANNING PERMISSION/ CERTIFICATE OF LAWFULNESS/ PRIOR APPROVAL ACQUIRED OR OTHER STATUTORY APPROVALS. PLEASE ENSURE PARTY WALL NOTICES/ AGREEMENTS ARE IN PLACE BEFORE WORKS COMMENCE. IF NECESSARY, ENSURE ANY WATER AUTHORITIES BUILD OVER & DIVERSIONS AGREEMENTS ARE IN PLACE BEFORE WORKS COMMENCE. ENSURE ANY GUTTERING DOES NOT OVERHANG ANY NEIGHBOURING LAND/ PROPERTY.


ANY DEVELOPMENT WITHOUT PLANNING PERMISSION/ CERTIFICATE OF LAWFULNESS/ PRIOR APPROVAL PURPOSES ONLY AND NOT TO BE USED FOR ANY OTHER PURPOSES. THIS IS NOT A BUILDING REGULATIONS/ WORKING CONSTRUCTION/ STRUCTURAL ENGINEERS DRAWINGS. WHILST EVERY EFFORT HAS BEEN MADE TO ACCURATELY MEASURE THE PROPERTY AND PRODUCE THESE CAD DRAWINGS, SOME MEASUREMENTS HAVE BEEN DERIVED/ ESTIMATED FROM PHOTOGRAPHS. ALL DIMENSIONS TO BE CHECKED ON SITE AND VERIFIED BEFORE FABRICATION/ CONSTRUCTION. THE AGENT HOLDS NO RESPONSIBILITY OF ANY MISUSE OF THIS DRAWING.

THIS DRAWING IS THE COPYRIGHT OF THE AGENT AND IT MUST NOT BE COPIED, AMENDED, EXTRACTED OR REPRODUCED WITHOUT WRITTEN CONSENT (UNLESS IF REPRODUCED FOR PRINTING, ELECTRONIC COPIES OR CONSULTATION PURPOSES BY THE RELEVANT AUTHORITIES).

THIS DRAWING IS THE COPYRIGHT OF THE AGENT AND IT MUST NOT BE COPIED, AMENDED, EXTRACTED OR REPRODUCED WITHOUT WRITTEN CONSENT (UNLESS IF REPRODUCED FOR PRINTING, ELECTRONIC COPIES OR CONSULTATION PURPOSES BY THE RELEVANT AUTHORITIES).

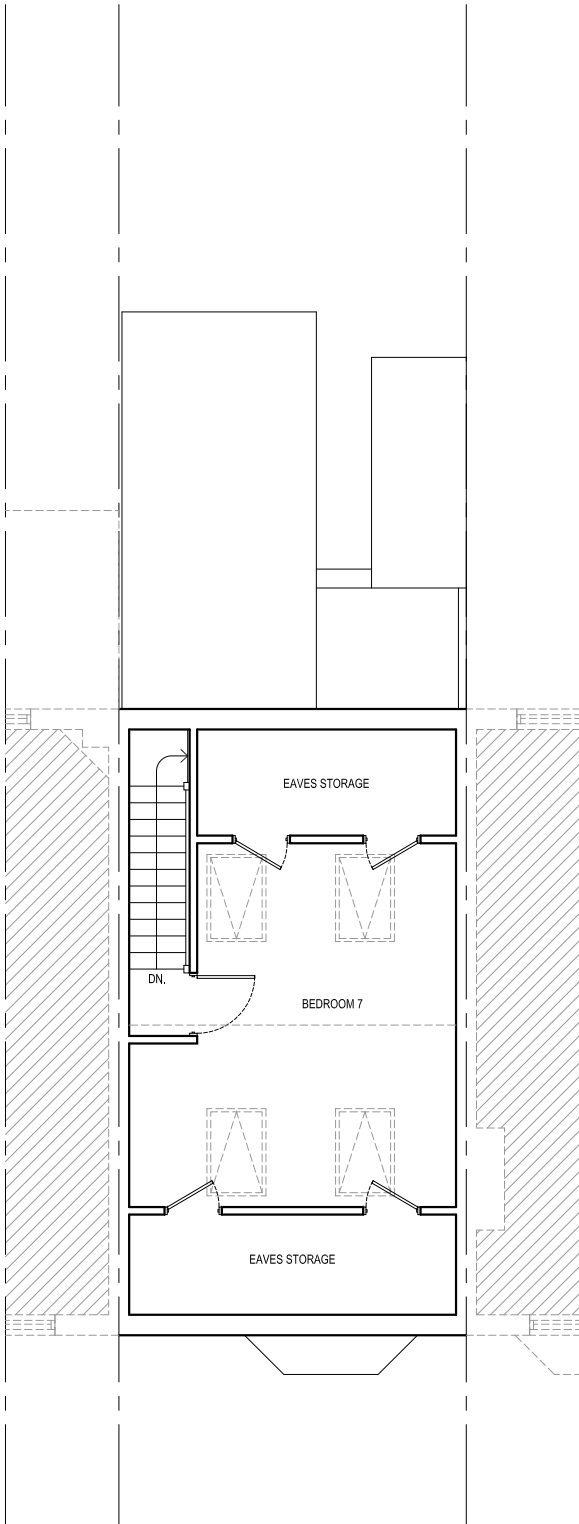

PROPOSED LOFT FLOOR PLAN

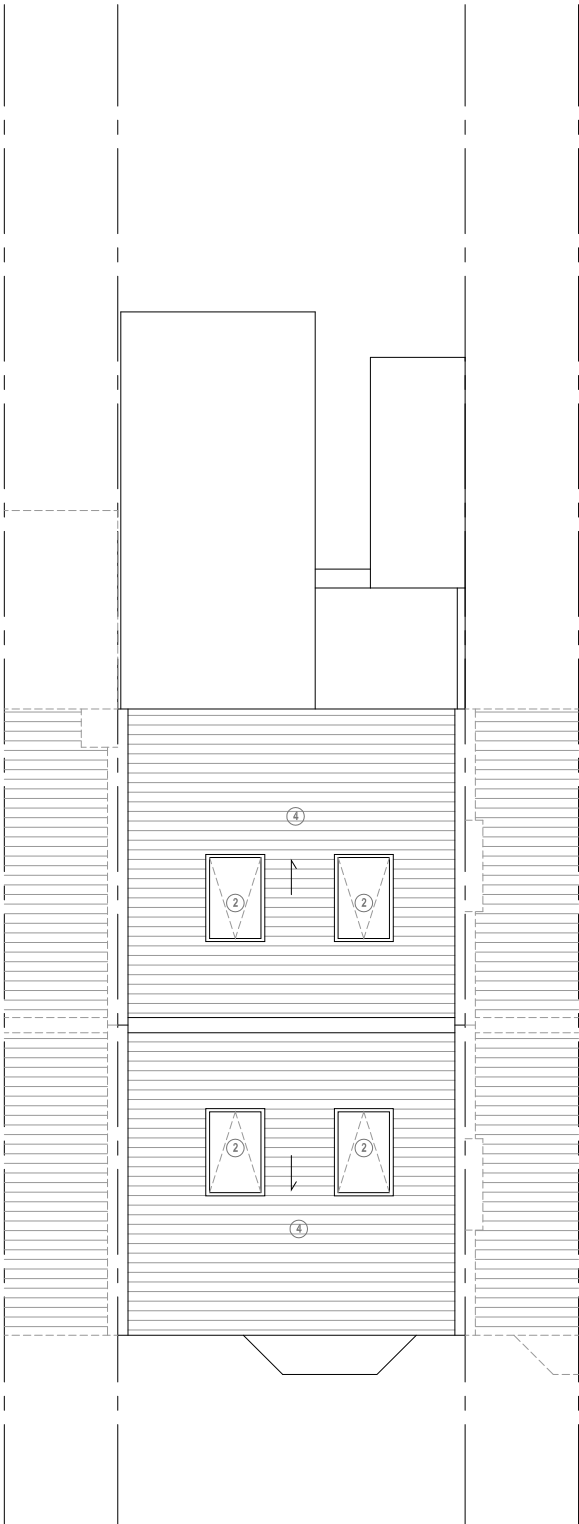

PROPOSED ROOF PLAN



PROPOSED REAR ELEVATION



PROPOSED FRONT ELEVATION

SCALE BAR (METRES)



Agent:

MINIMASPACE Architecture
Abu Bakr Akhoun
92 Stellman Close
London, E5 8QZ

Tel: 020 0888 0858
Mob: 0791 248 5017
Email: info@minimaspacespace.co.uk
Web: www.minimaspacespace.co.uk

Client:

Mr Zafar Galiara
53 Lealand Road
London
N15 6JT

Project:

Erection of additional storeys - 'Type 3'

Drawing Title:

Planning - Proposed Plans & Elevations

Job:	Scale:	Rev:
1009	1:100 @ A3	
Date:	Drawn by:	Dwg No:
26.09.23	SH / AA	ZG / PP - 101



PROPOSED SECTION A-A



PROPOSED SECTION B-B



PROPOSED SIDE ELEVATION

PLEASE NOTE:

ANY CONSTRUCTION MUST ONLY BE CARRIED OUT IN ACCORDANCE WITH ANY PLANNING PERMISSION/ CERTIFICATE OF LAWFULNESS/ PRIOR APPROVAL ACQUIRED OR OTHER STATUTORY APPROVALS. PLEASE ENSURE PARTY WALL NOTICES/ AGREEMENTS ARE IN PLACE BEFORE WORKS COMMENCE. IF NECESSARY, ENSURE ANY WATER AUTHORITY'S BUILD OVER & DIVERSIONS AGREEMENTS ARE IN PLACE BEFORE WORKS COMMENCE. ENSURE ANY GUTTERING DOES NOT OVERHANG ANY NEIGHBOURING LAND/ PROPERTY.

ANY DEVELOPMENT WITHOUT PLANNING PERMISSION/ CERTIFICATE OF LAWFULNESS/ PRIOR APPROVAL IS SOLELY AT OWNERS/ APPLICANTS RISK. PLEASE BE ADVISED, IT IS THE RESPONSIBILITY OF THE OWNER/ APPLICANT TO CHECK ANY LAND REGISTRY TITLE RESTRICTIONS/ COVENANTS PRIOR TO COMMENCING ANY WORKS. PLANNING PERMISSION/ CERTIFICATE OF LAWFULNESS/ PRIOR APPROVAL DOES NOT OVERRIDE ANY LEGAL OBLIGATIONS ON THE LAND, THE PLANNING USE CLASS INFORMATION OF THE PROPERTY IS PROVIDED BY THE OWNER/ APPLICANT.

THIS DRAWING IS ISSUED FOR PLANNING PERMISSION/ CERTIFICATE OF LAWFULNESS/ PRIOR APPROVAL PURPOSES ONLY AND NOT TO BE USED FOR ANY OTHER PURPOSES. THIS IS NOT A BUILDING REGULATIONS/ WORKING CONSTRUCTION/ STRUCTURAL ENGINEERS DRAWINGS. WHILST EVERY EFFORT HAS BEEN MADE TO ACCURATELY MEASURE THE PROPERTY AND PRODUCE THESE CAD DRAWINGS, SOME MEASUREMENTS HAVE BEEN DERIVED/ ESTIMATED FROM PHOTOGRAPHS. ALL DIMENSIONS TO BE CHECKED ON SITE AND VERIFIED BEFORE FABRICATION/ CONSTRUCTION. THE AGENT HOLDS NO RESPONSIBILITY OF ANY MISUSE OF THIS DRAWING.

THIS DRAWING IS THE COPYRIGHT OF THE AGENT AND IT MUST NOT BE COPIED, AMENDED, EXTRACTED OR REPRODUCED WITHOUT WRITTEN CONSENT (UNLESS IF REPRODUCED FOR PRINTING, ELECTRONIC COPIES OR CONSULTATION PURPOSES BY THE RELEVANT AUTHORITIES).

PROPOSED MATERIALS KEY:

- 1 WINDOWS / DOORS: TO BE UPVC FRAMED DOUBLE GLAZED TO MATCH EXISTING - COLOUR: WHITE
- 2 ROOFLIGHT: VELUX ROOFLIGHT ALUMINIUM EXTERIOR TIMBER FRAME - COLOUR: GREY
- 3 WALL: TO BE LONDON OLD STOCK BRICK - COLOUR: YELLOW (TO MATCH EXISTING)
- 4 ROOF: ETERNIT FIBRE CEMENT SLATES - COLOUR: SLATE GREY

SCALE BAR (METRES)



Agent:

MINIMASPACE Architecture
Abu Bakr Akhoun
92 Stellman Close
London, E5 8QZ

Tel: 020 0888 0858
Mob: 0791 248 5017
Email: info@minimaspacespace.co.uk
Web: www.minimaspacespace.co.uk

Client:

Mr Zafar Galiara
53 Lealand Road
London
N15 6JT

Project:

Erection of additional storeys - 'Type 3'

Drawing Title:

Planning - Proposed Side Elevation & Sections

Job:	Scale:	Rev:
1009	1:100 @ A3	
Date:	Drawn by:	Dwg No:
26.09.23	SH / AA	ZG / PP - 102