
 


118A Alexandra Park Road Site Plan

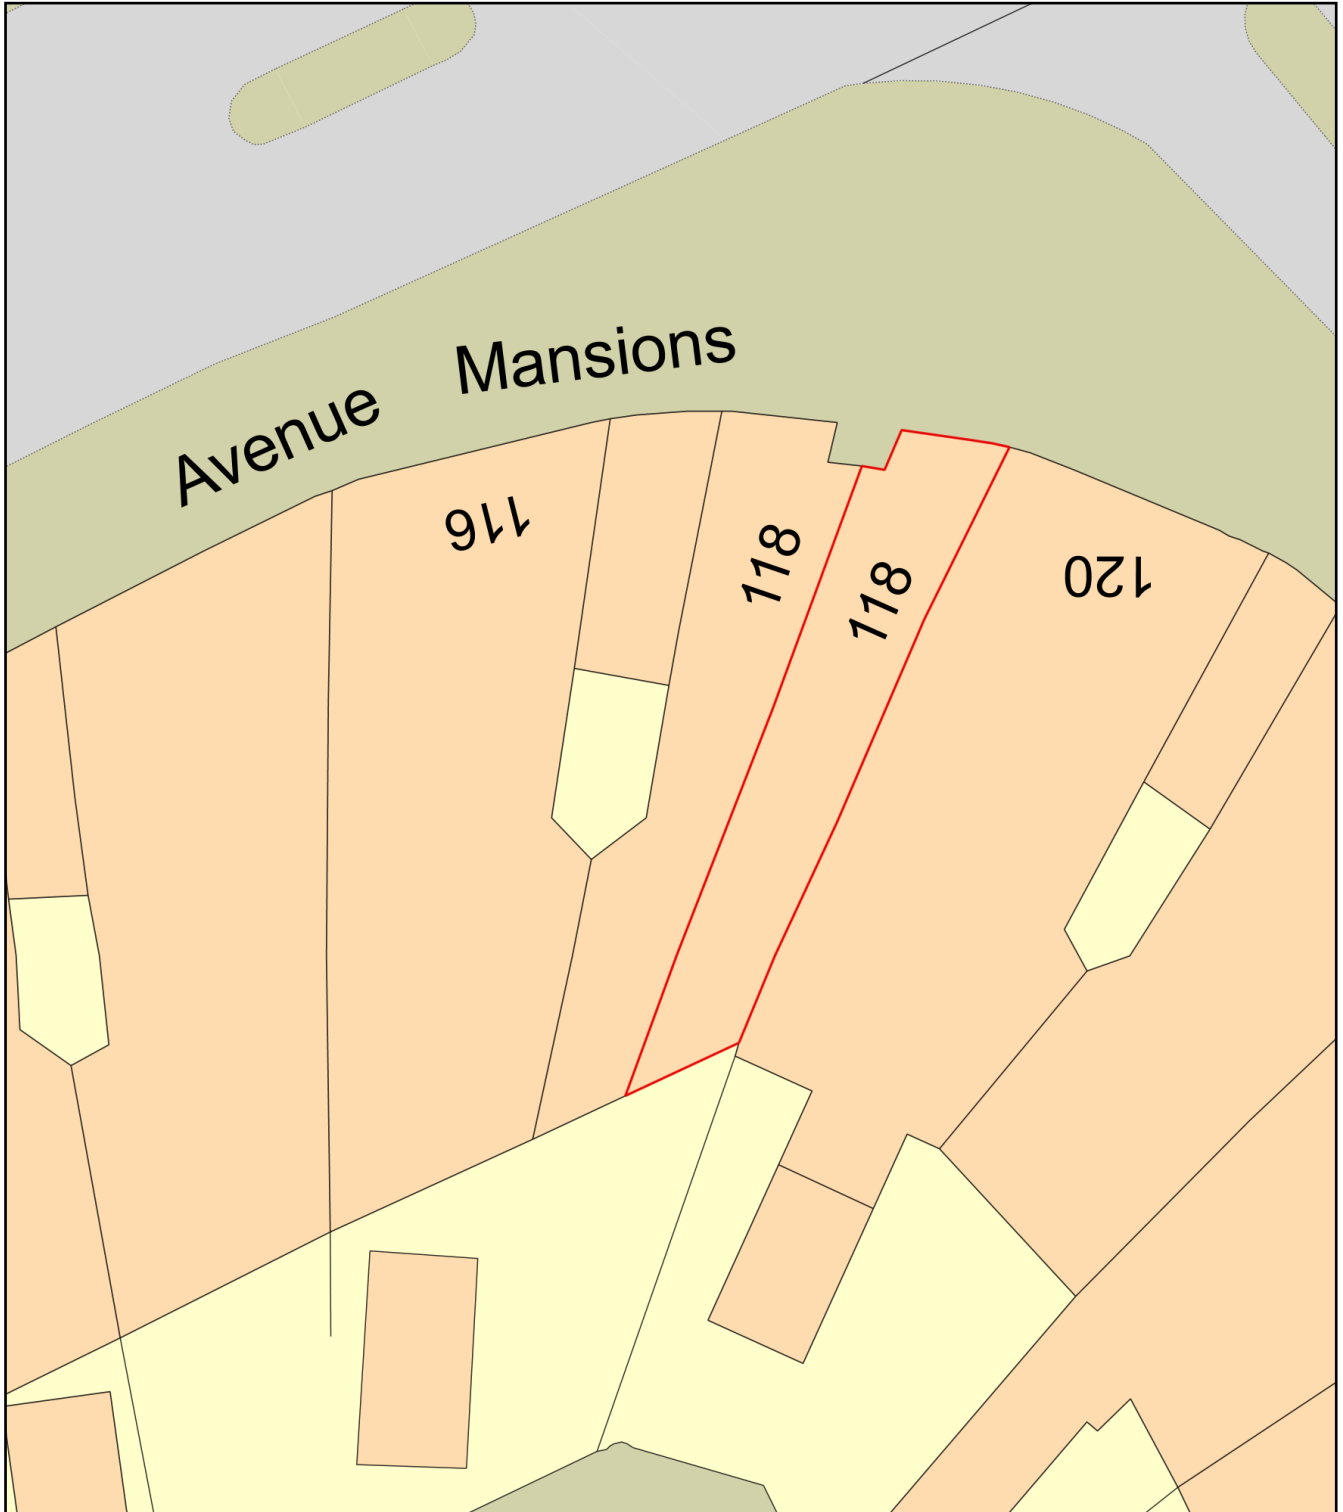

Plan Produced for: Astrid Bakery

Date Produced: 01 Nov 2023

Plan Reference Number: TQRQM23305183326219

Scale: 1:200 @ A4