



18A Alexandra Park Road
Exterior Elevations

12 May 2023

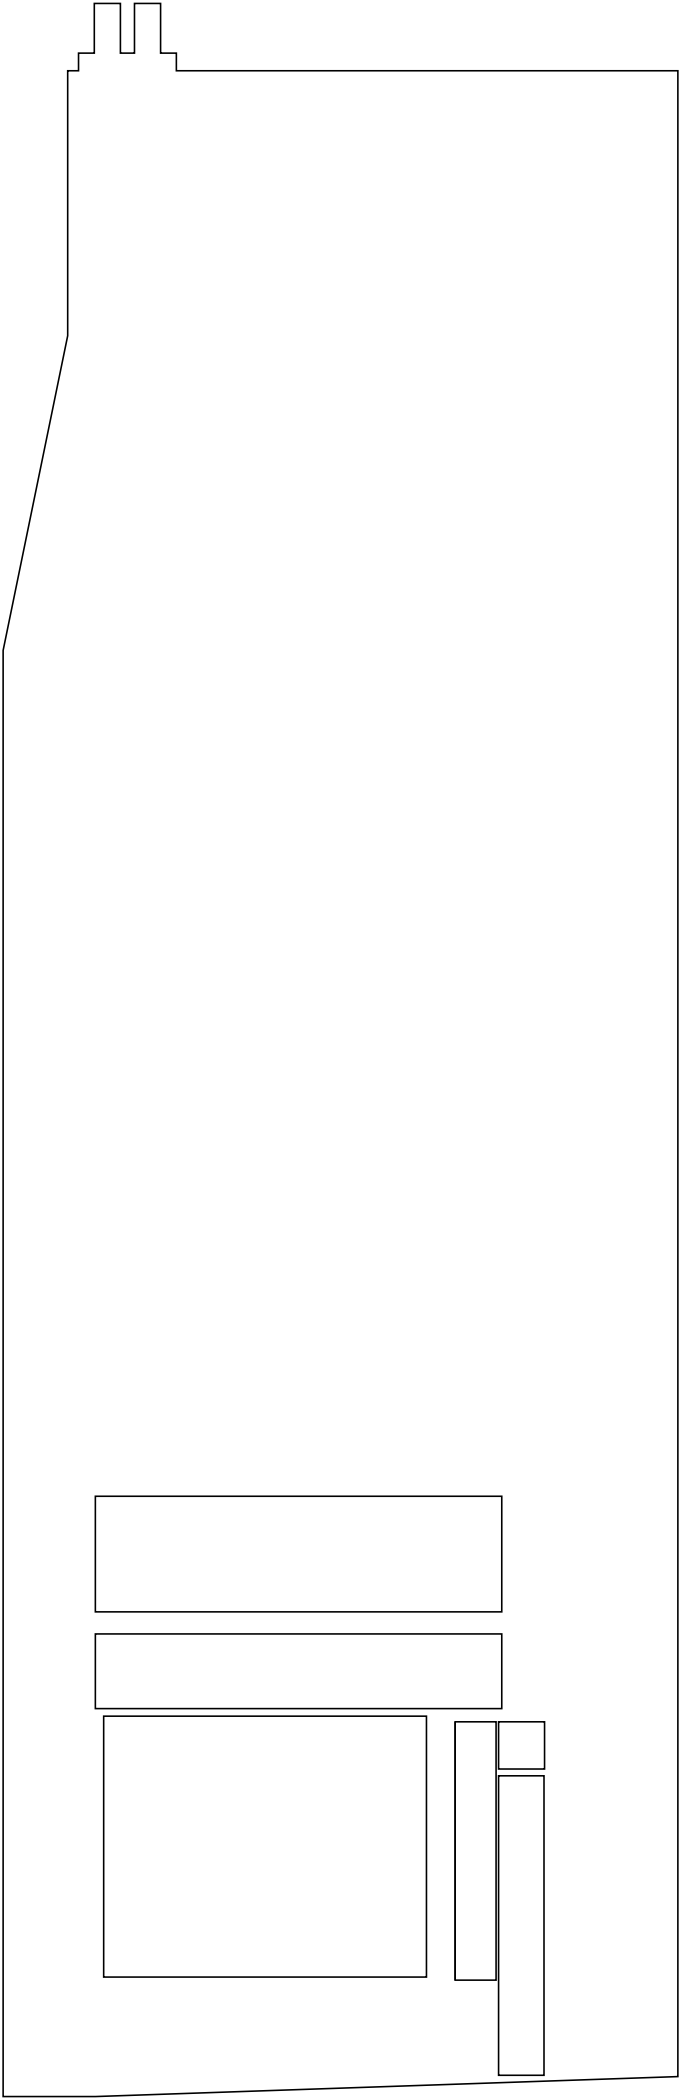


118A Alexandra Park Road
Shop Elevation - EXISTING
Scale 1:50 on A3
27 October 2023


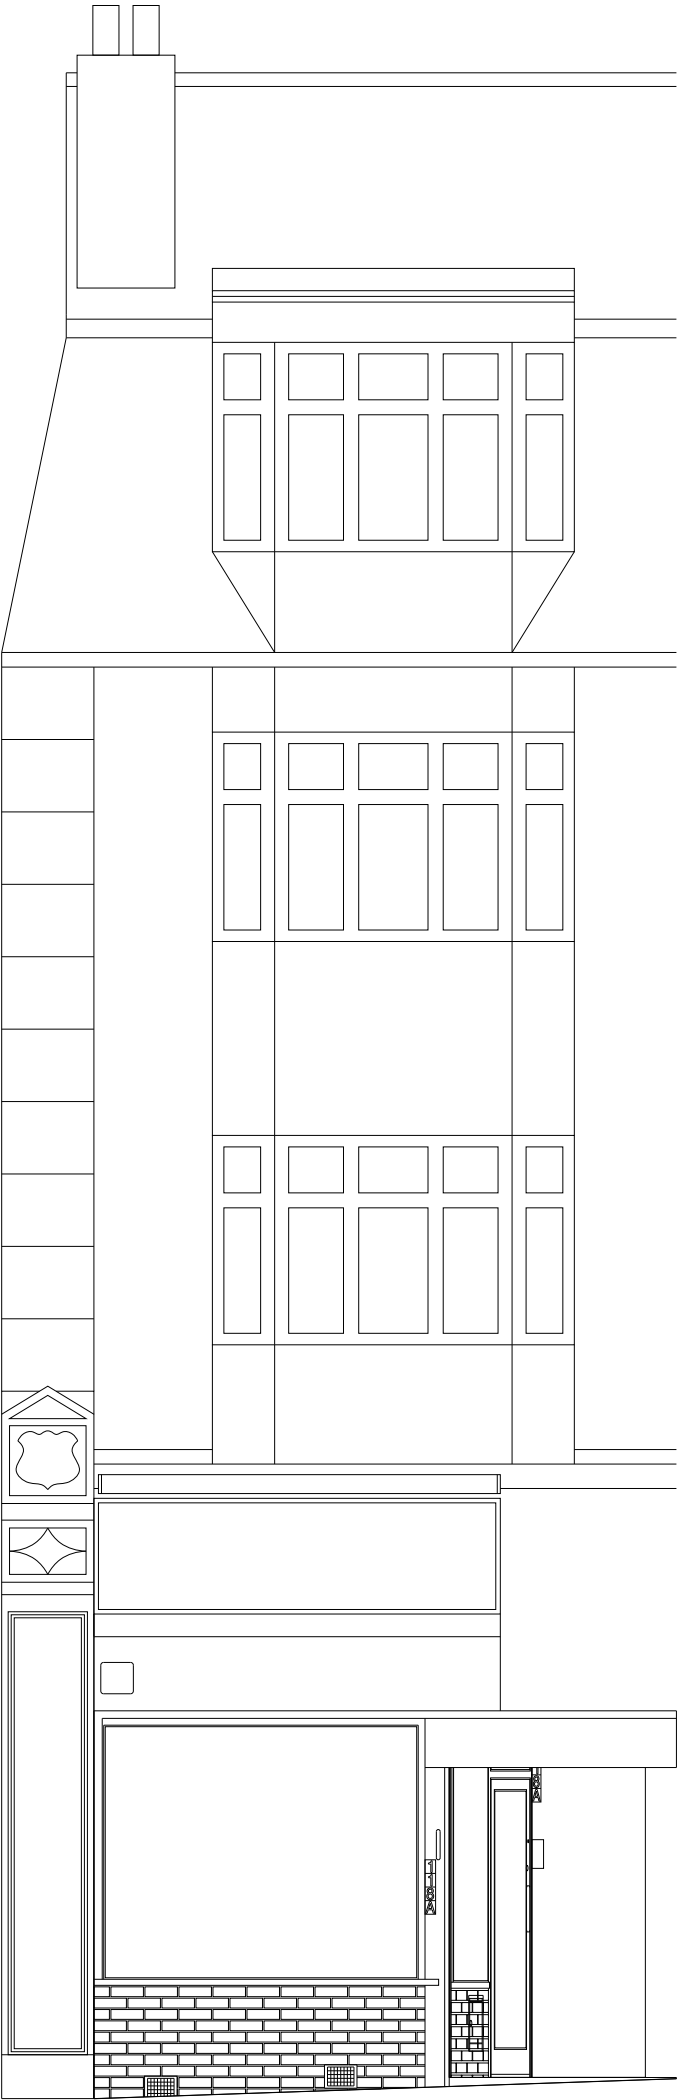


18A Alexandra Park Road
Shop Elevation

Scale 1:20 on A3

12 May 2023

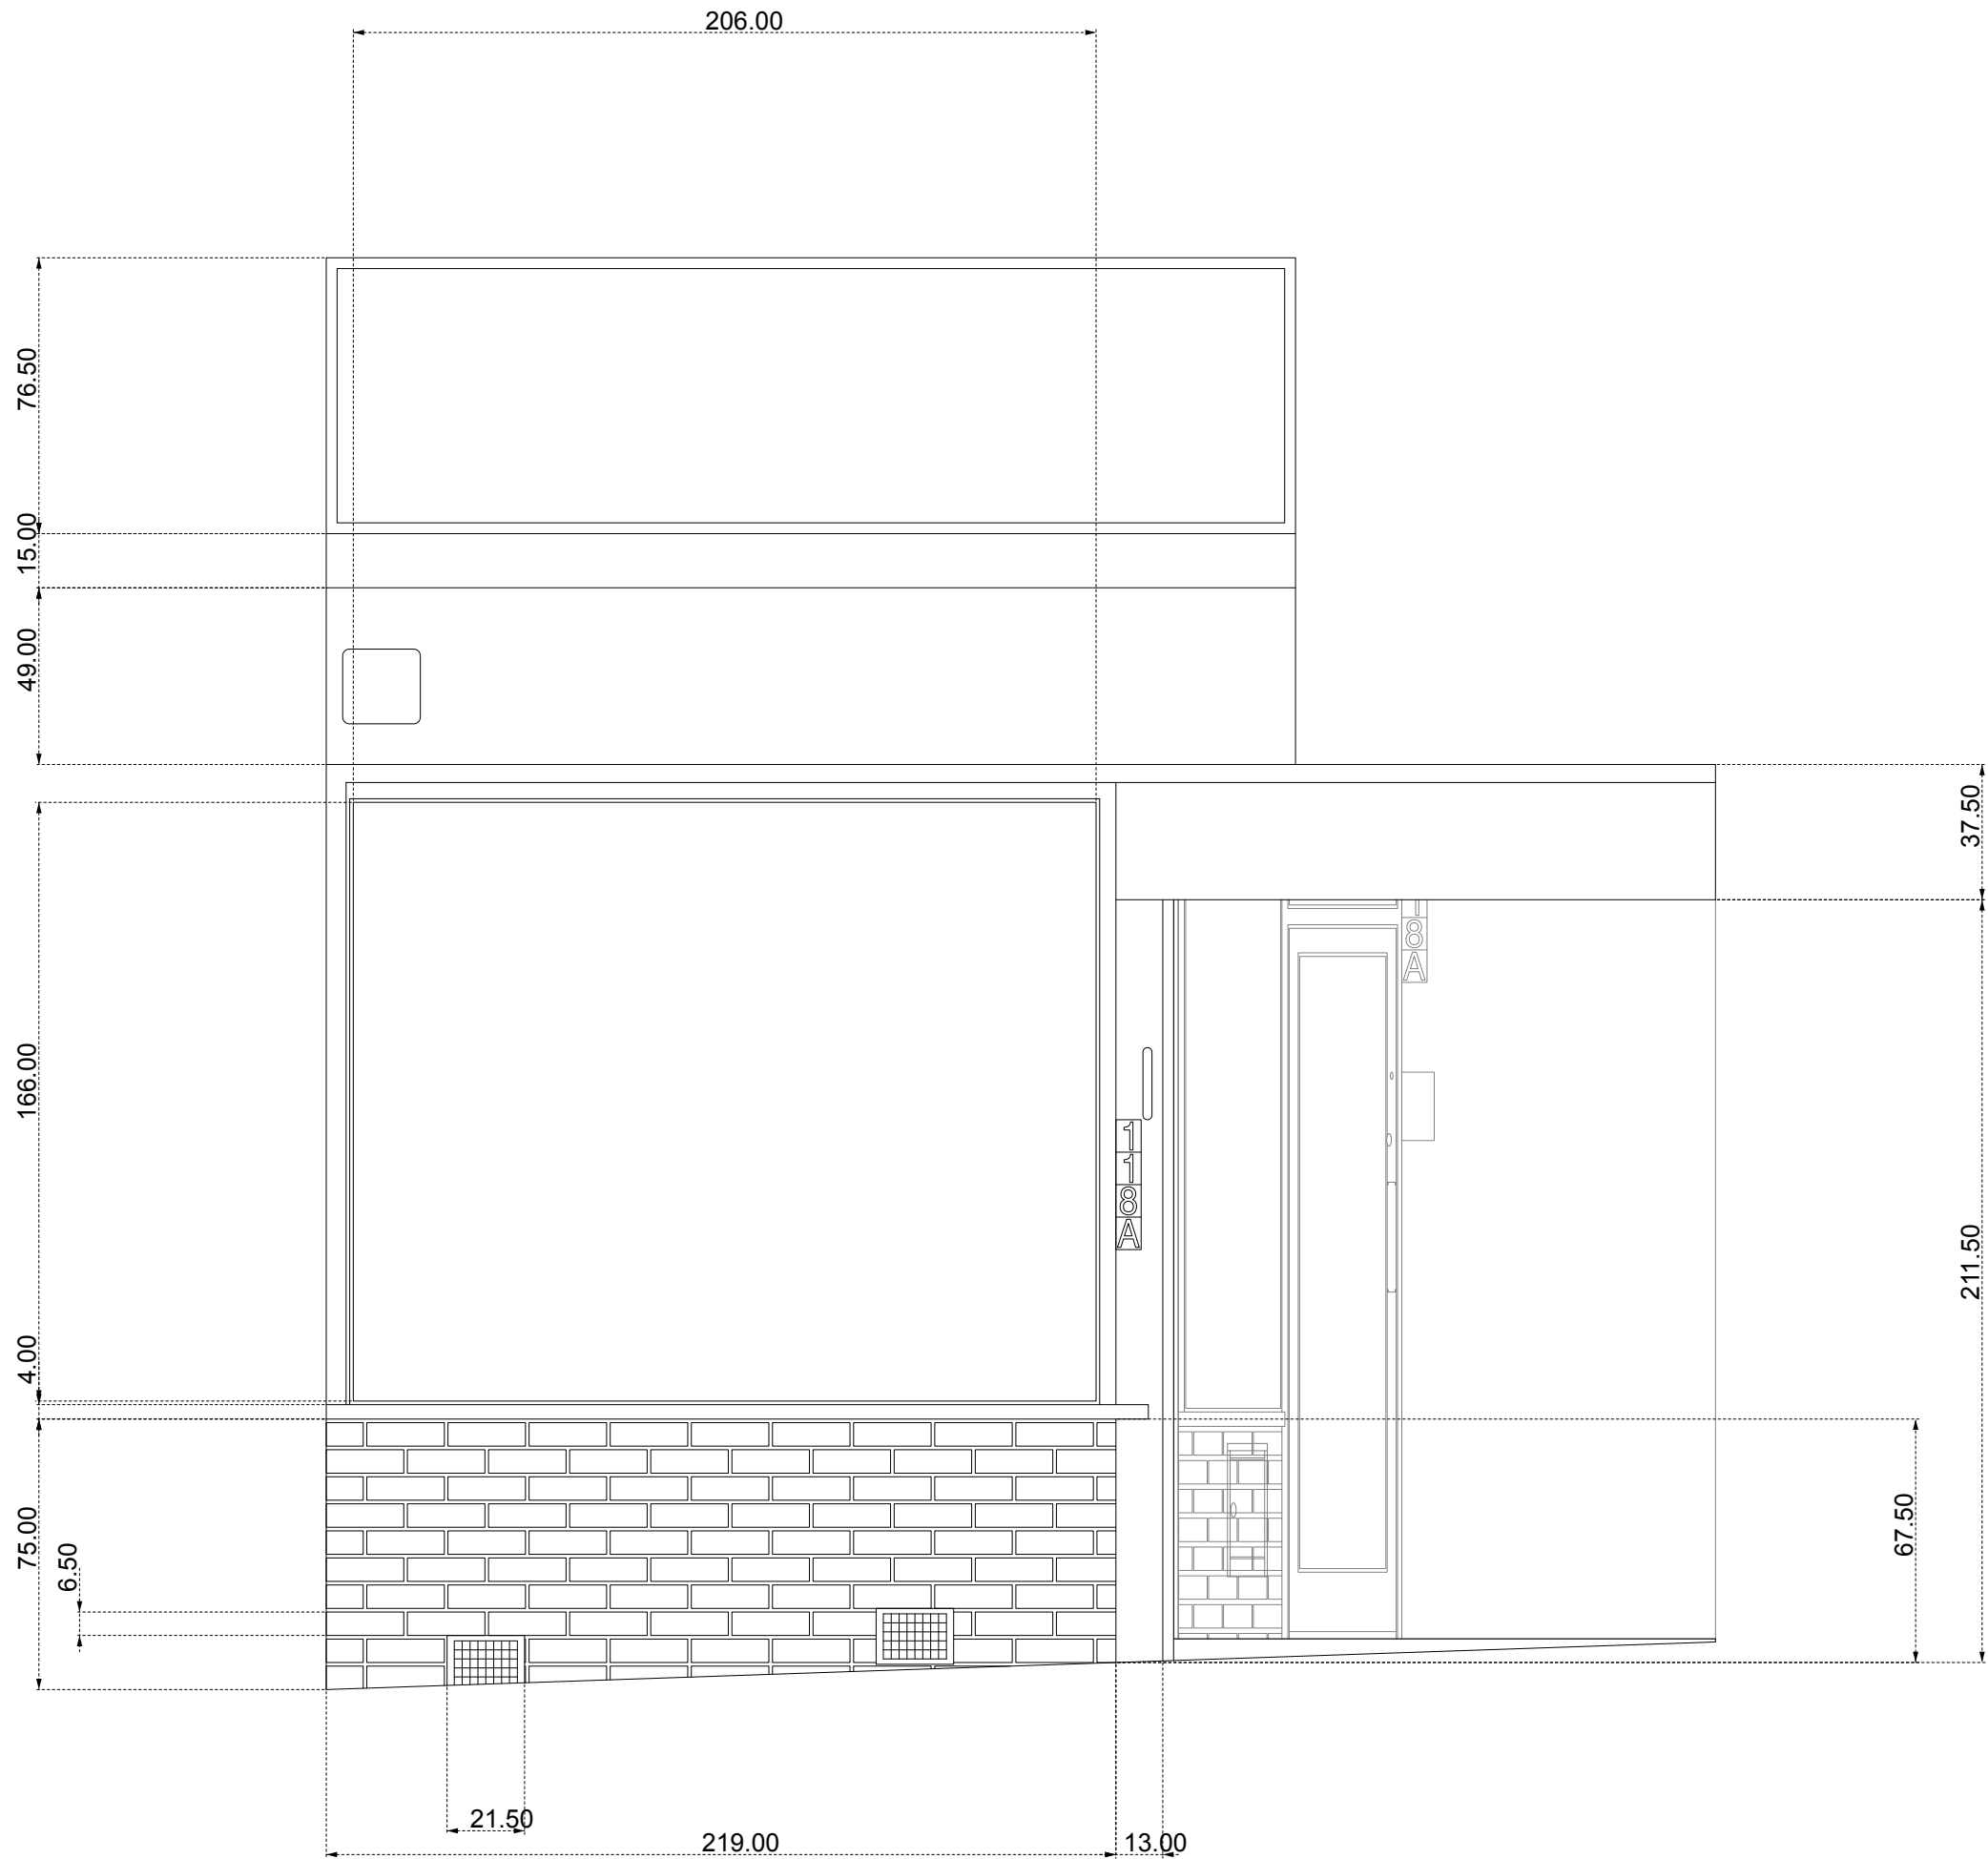


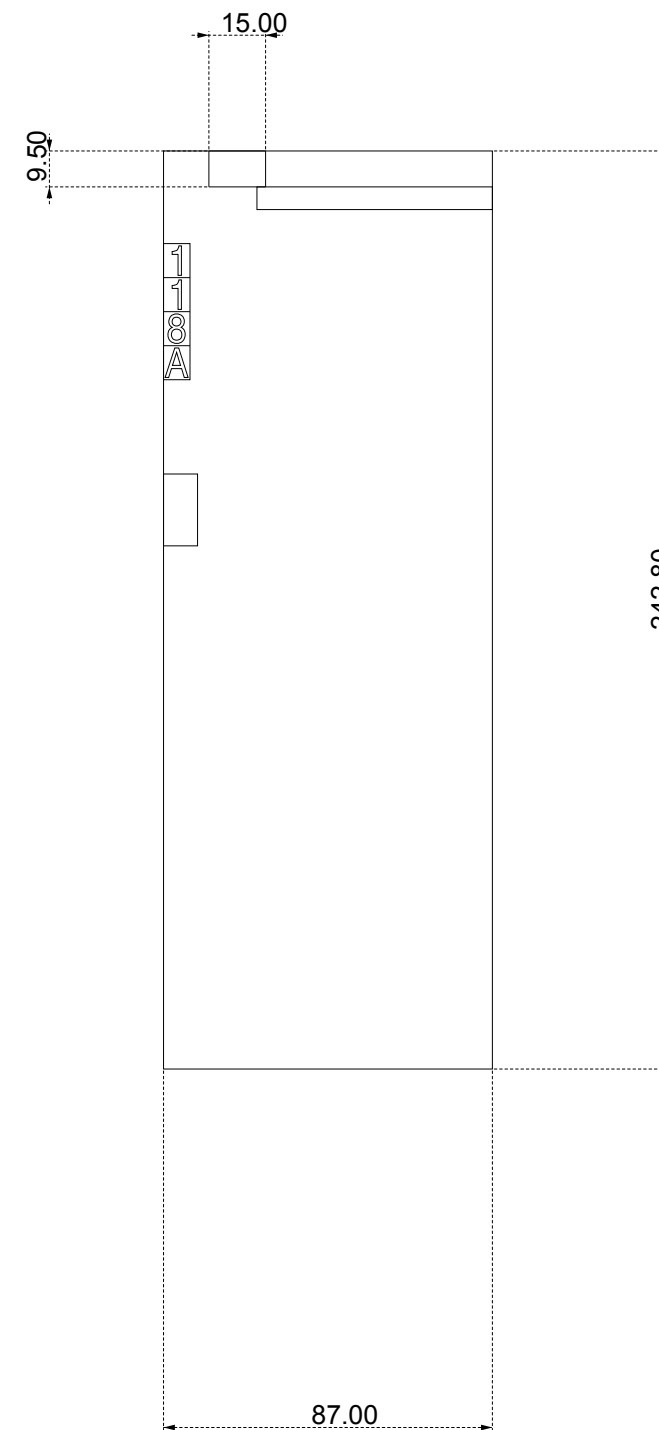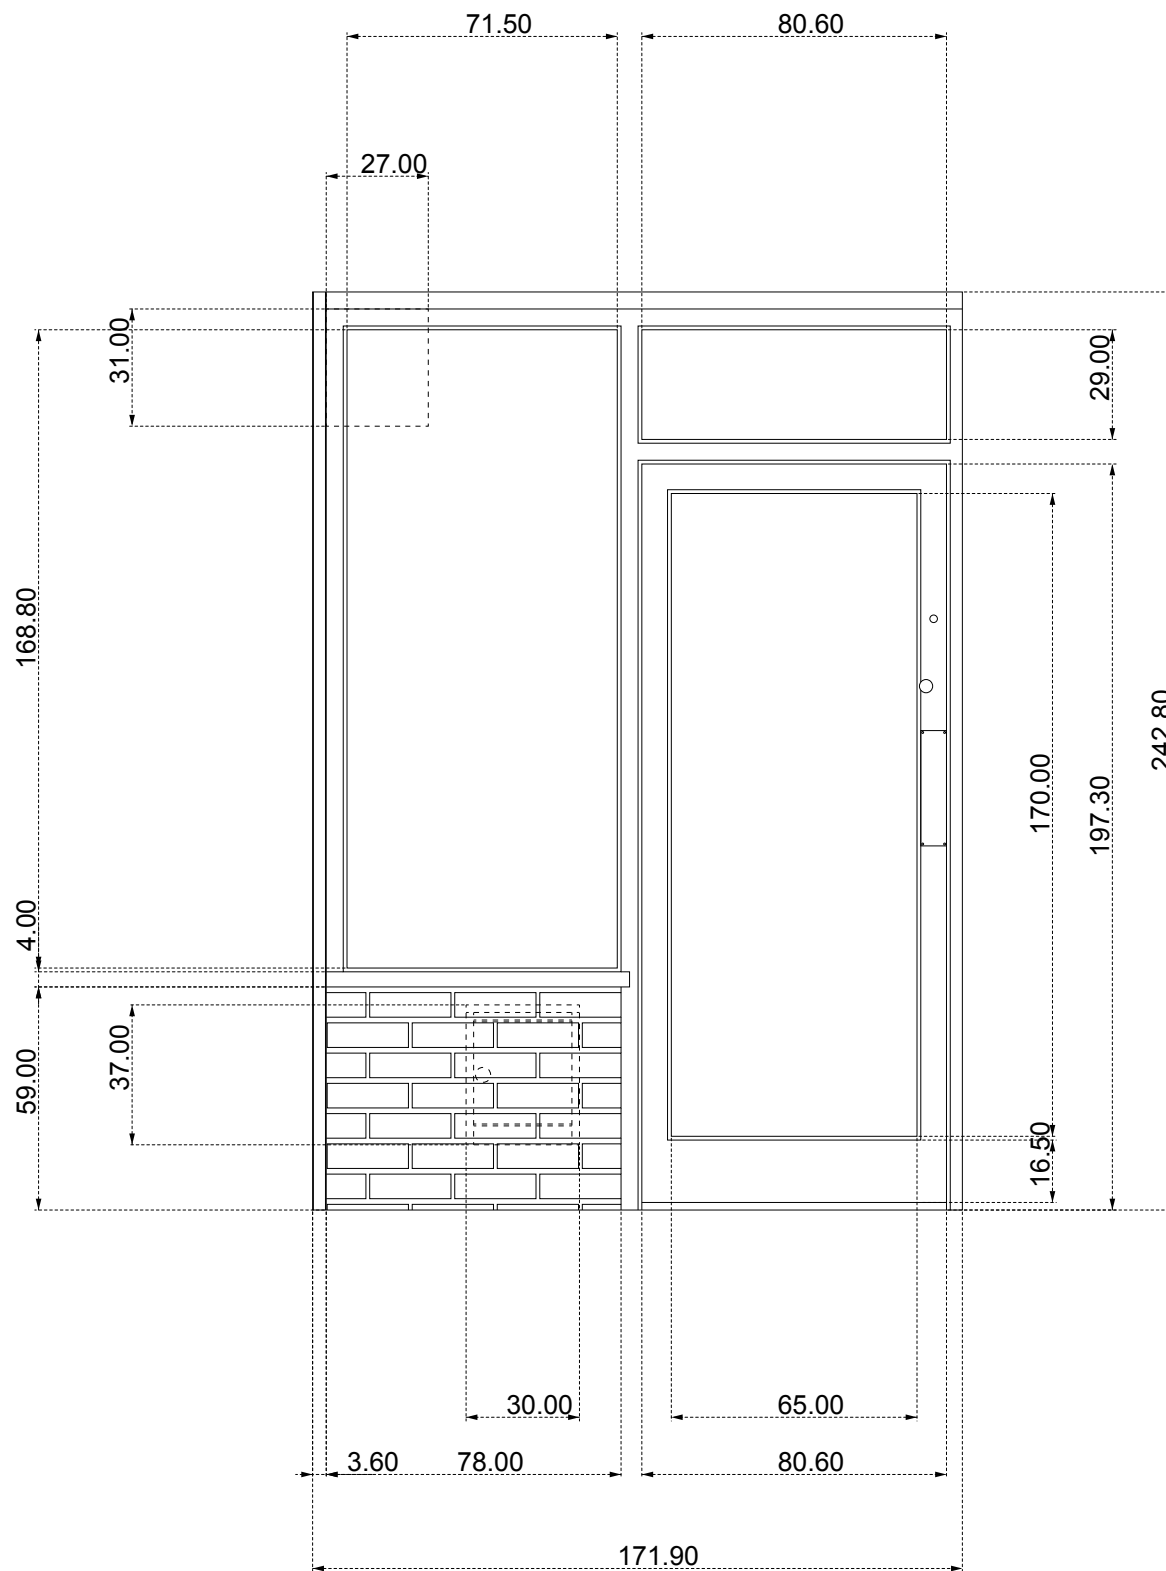

18A Alexandra Park Road
Entrance Elevation

Scale 1:20 on A3

12 May 2023

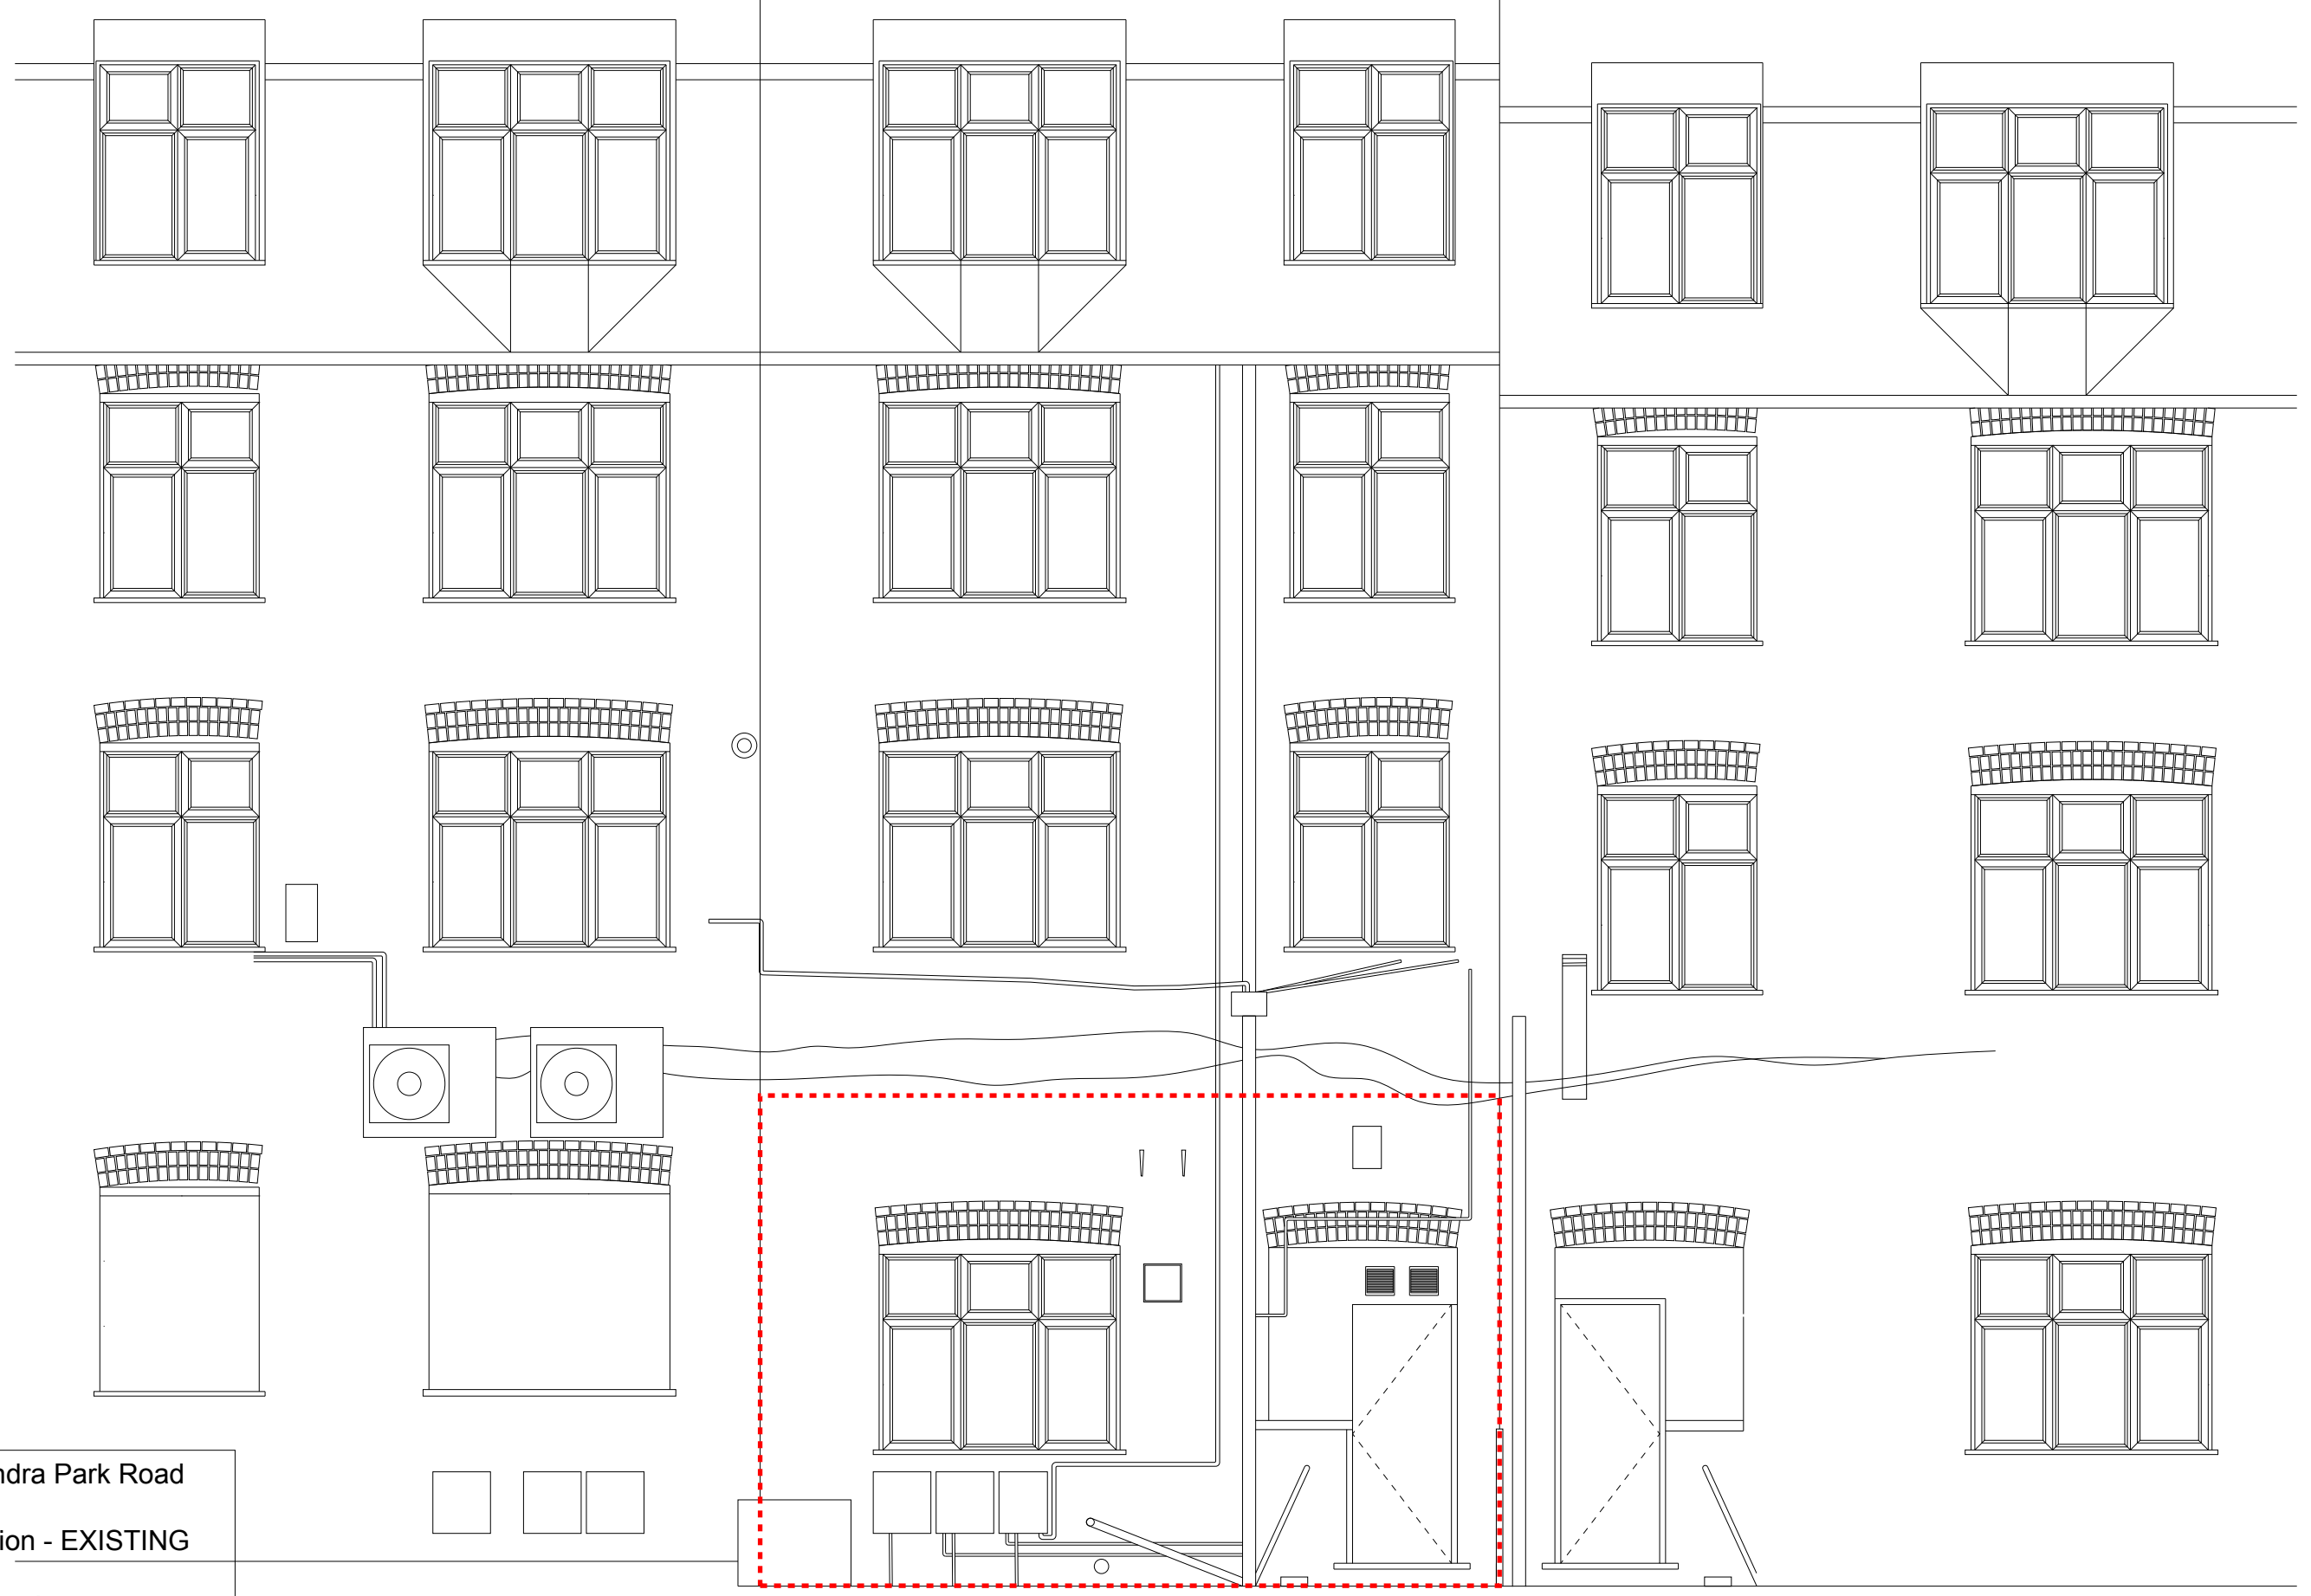

118A Alexandra Park Road
Rear Elevation - EXISTING
Scale 1:50 on A3
27 October 2023

