



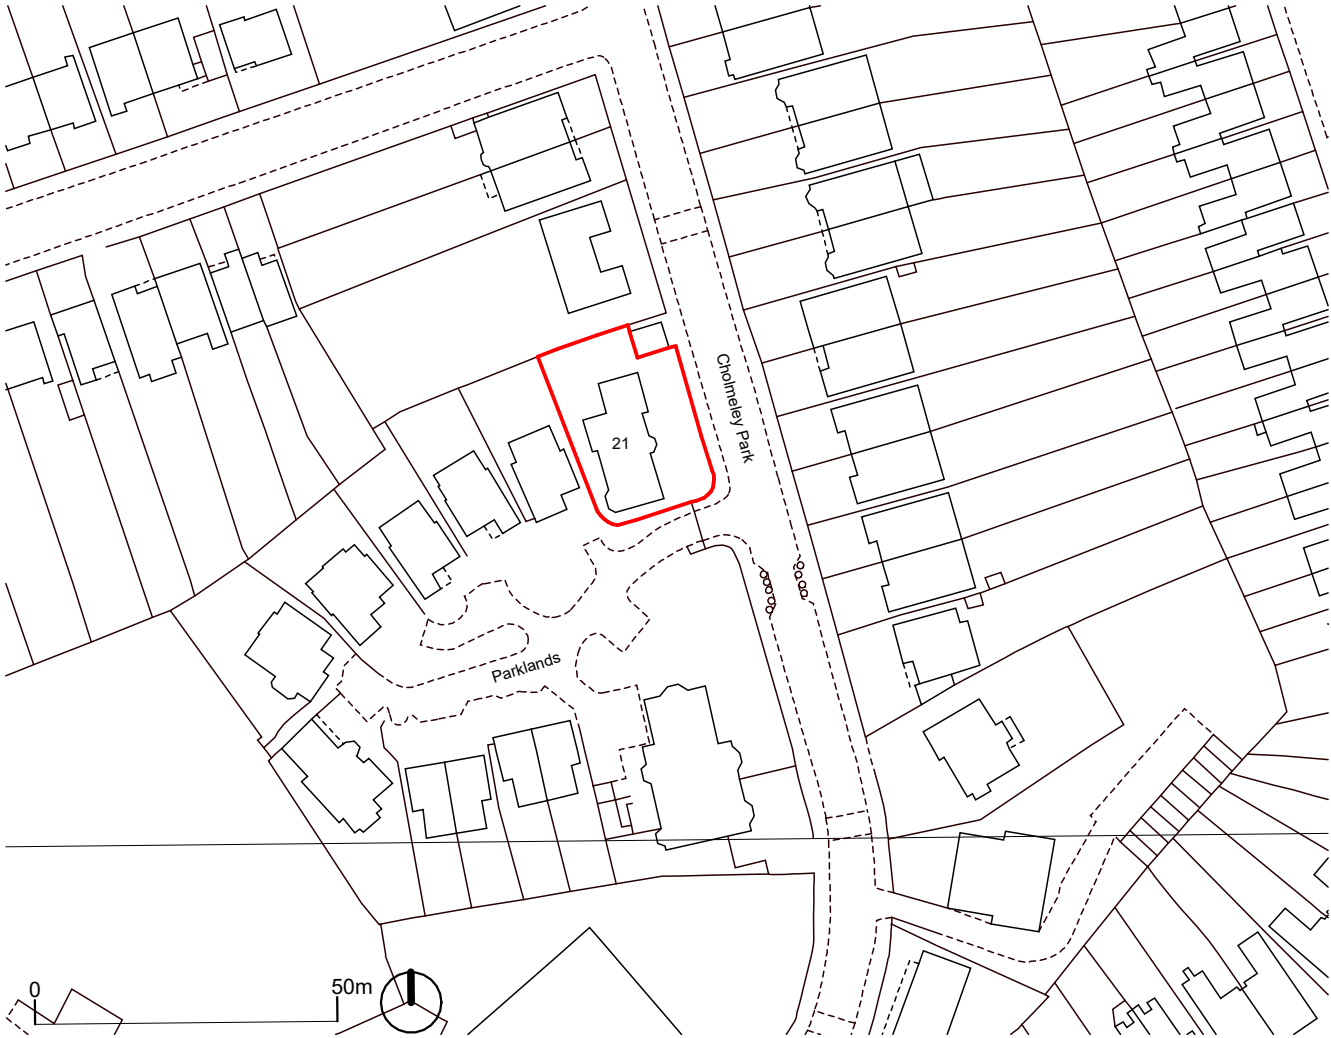

1 Site 1250
1 : 1250

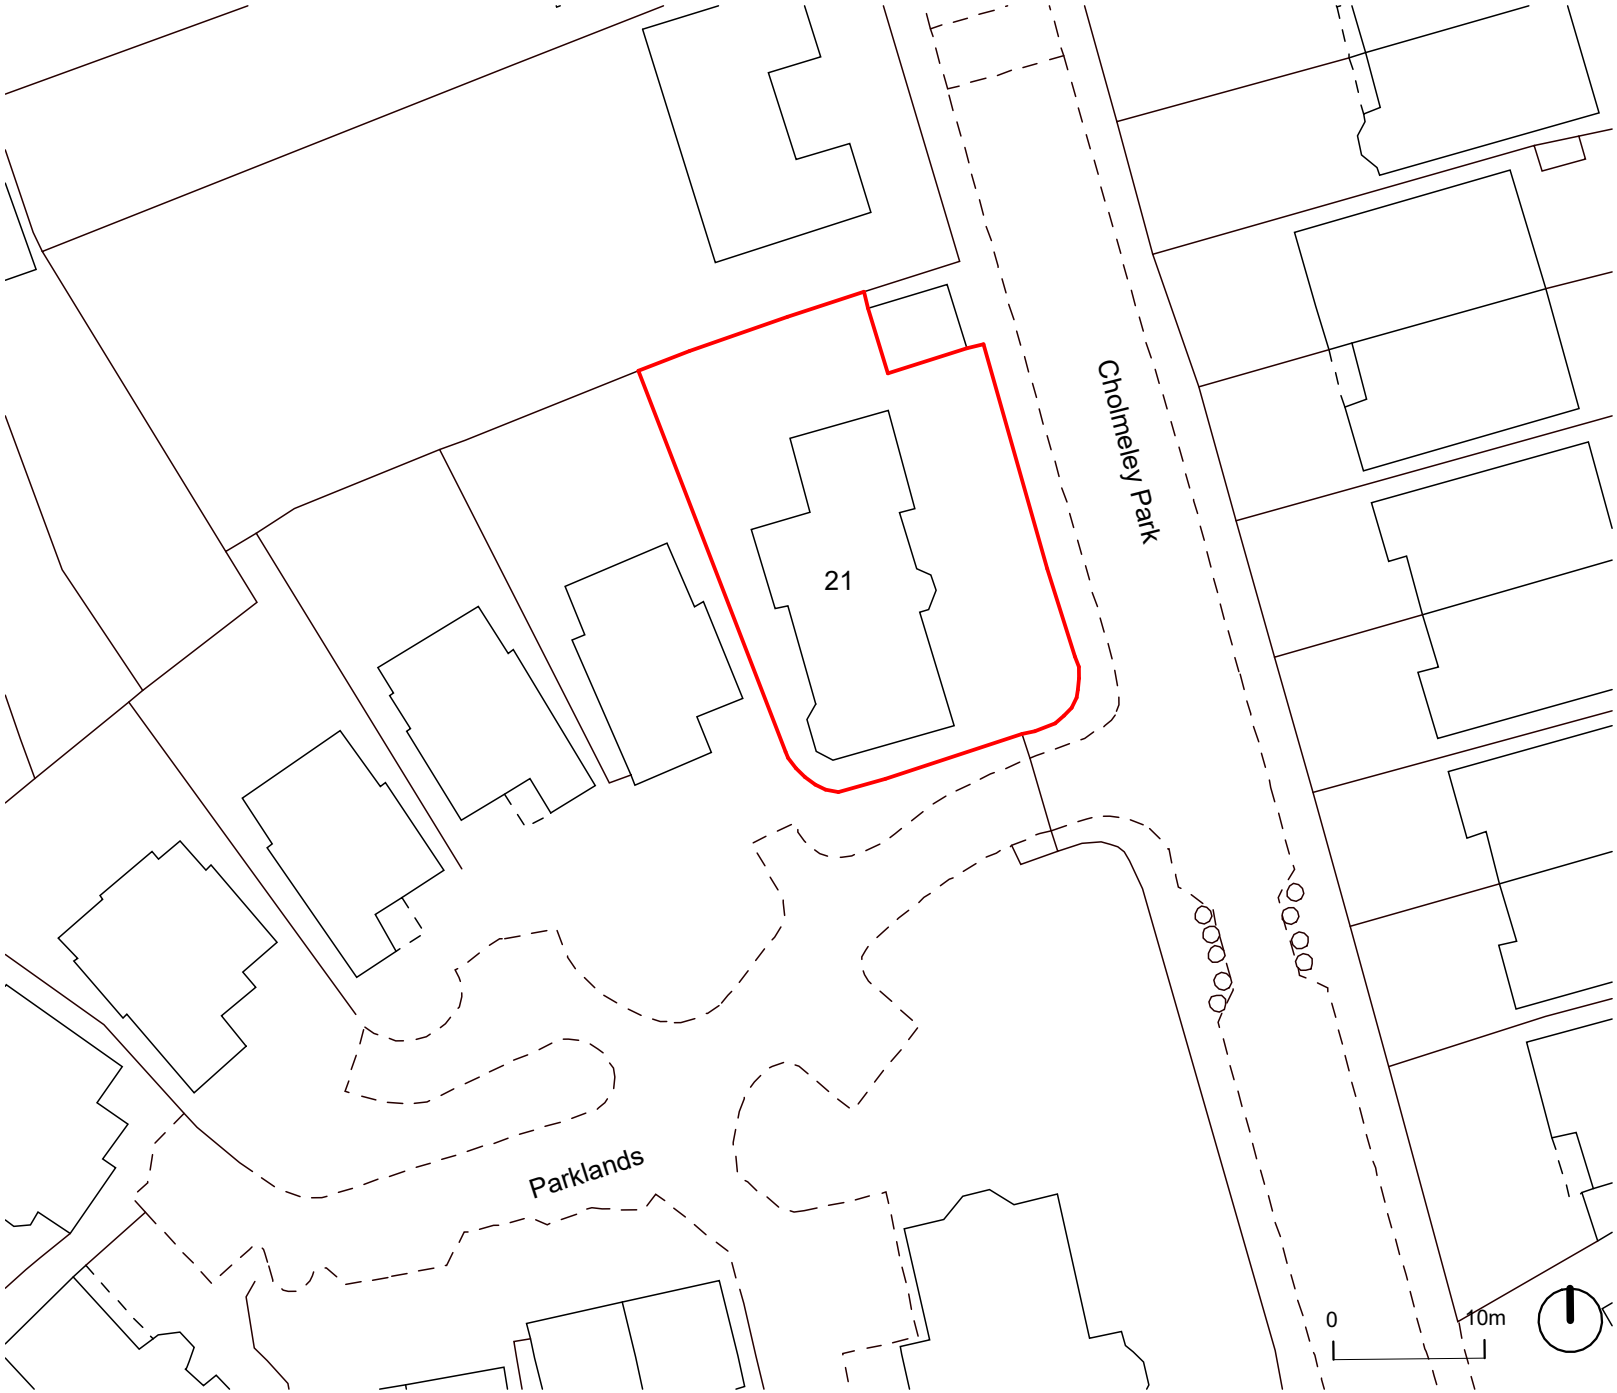

2 Site 500
1 : 500

02	Issued for Planning	02-11-2023	JF
01	Issued for Planning	17-03-2023	JF
rev	<i>description</i>	<i>date</i>	<i>check</i>

project:	21 Parklands, Chomeley Park, London N6 5FE
status:	INFORMATION - NOT FOR CONSTRUCTION
All dimensions are indicative and must be verified on site with a full measured post-demolition survey prior to any manufacturing, setting out and construction. This design and drawing is subject to the copyright of the Architect and are not to be reproduced without the consent of the Architect. © J Foster Architects Ltd.	

sheet:	23.PAR 00 001	revision:	02
name:	SITE PLAN		
As indicated @ A3	date:	03/17/23	drawn: Author
			check: Checker

J FOSTER ARCHITECTS
+44 (0) 7974 662637 www.jfosterarchitects.co.uk 210 Regent Studios, 1 Thane Villas London N7 7PH