




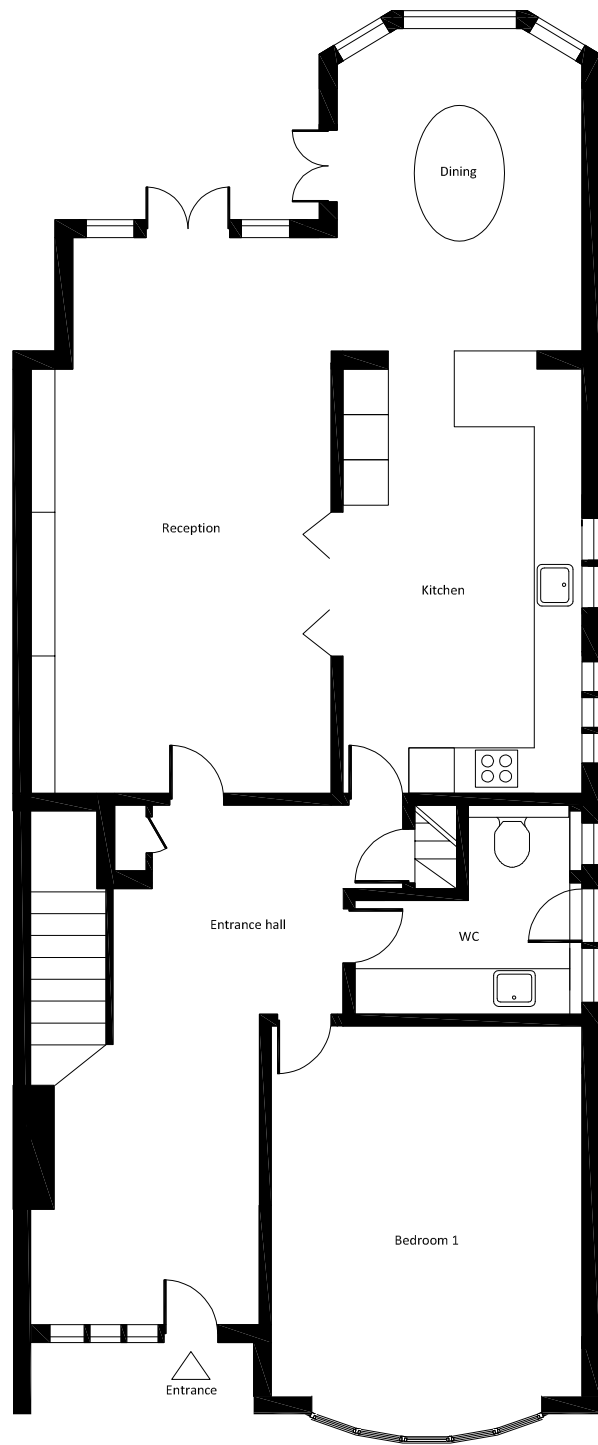

01
102 PROPOSED GROUND FLOOR PLAN
36 CHOLMELEY PARK 1:100

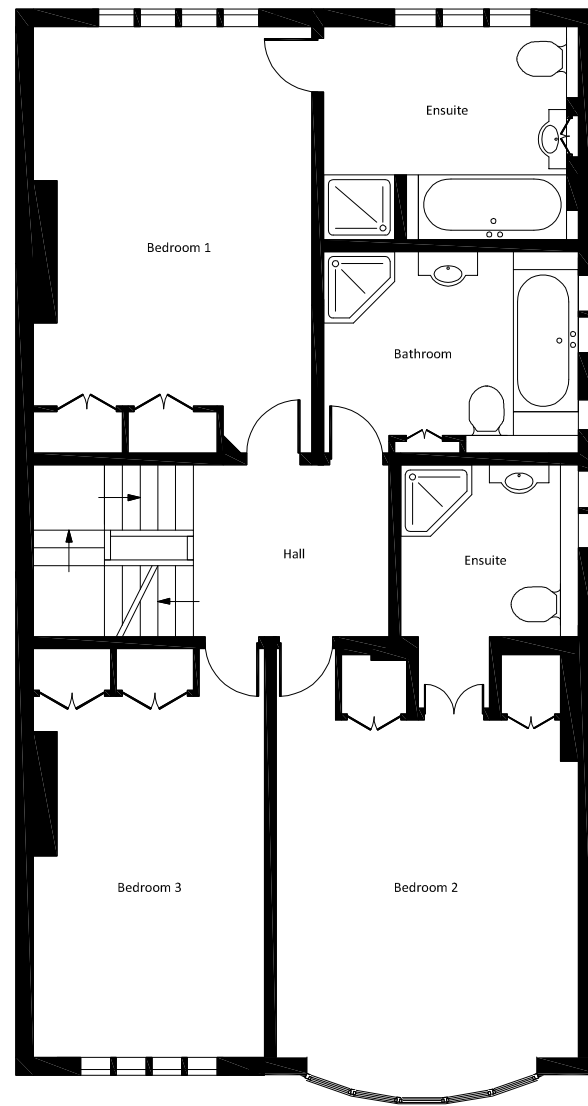

02
102 PROPOSED FIRST FLOOR PLAN
36 CHOLMELEY PARK 1:100

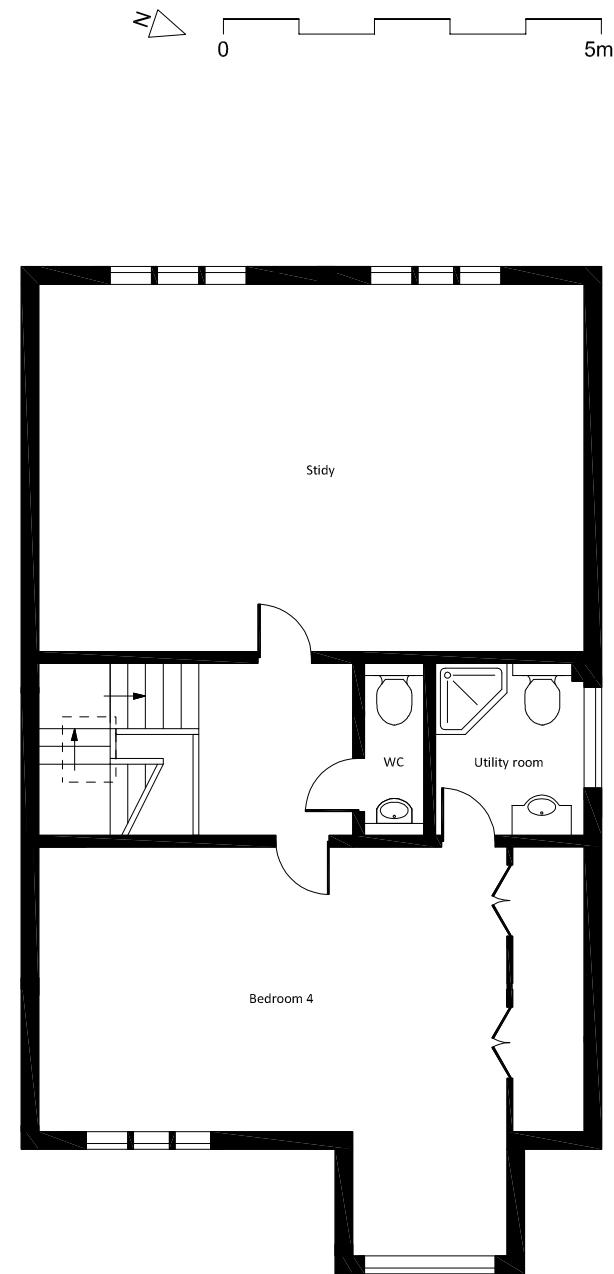

03
102 PROPOSED SECOND FLOOR PLAN
36 CHOLMELEY PARK 1:100

PROPOSED FLOOR PLANS

FOR PLANNING

HATTER WAN ARCHITECTS 153b Melrose Avenue London NW2 4NA info@hatterwan.com	Copyright © Hatterwan Architects Ltd This drawing is the copyright and design right of Hatterwan Architects Ltd. It shall not be reproduced, copied, loaned or submitted to any other party without the written consent of Hatterwan Architects Ltd	revisions -	project 36 Cholmeley Park	title PROPOSED FLOOR PLANS	drawing no. 2304/102	date 01.11.2023	scale 1:100@A3
--	---	----------------	------------------------------	-------------------------------	-------------------------	--------------------	-------------------