

THIS DRAWING IS © OF IQONICA LTD

DO NOT SCALE. USE FIGURED DIMENSIONS ONLY.

THIS DRAWING IS FOR PLANNING PURPOSES ONLY AT THIS STAGE. NOT SUITABLE FOR TENDERING, PRICING OR CONSTRUCTION.

ANY DISCREPANCY TO BE REPORTED TO THE ARCHITECT PRIOR TO CONSTRUCTION, MANUFACTURE AND INSTALLATION

ALL PLUMBING/ VENTILATION/ ELECTRICS/ WATERPROOFING / STRUCTURAL WORKS ARE THE CONTRACTOR'S RESPONSIBILITY

THE CONTRACTOR IS TO ENSURE THAT ALL WORKS, INCLUDING CONTRACTOR'S DESIGNED PORTIONS, CONFORM TO THE CURRENT BUILDING REGULATIONS

CONTRACTOR IS TO PROVIDE FABRICATION DRAWINGS FOR ALL STRUCTURAL MEMBERS AND FRAMEWORK FOR APPROVAL BY IQONICA FOR SETTING OUT & STRUCTURAL ENGINEER / DBG CONTROL FOR STRUCTURAL SUITABILITY PRIOR TO MANUFACTURE AND INSTALLATION (PENDING DEMOLITIONS AND RECONSTRUCTIONS, FINAL STRUCTURAL DESIGN AND CALCULATIONS, CONTRACTOR'S DESIGN DEVELOPMENT, AND BUILDING CONTROL APPROVALS AND ON SITE INSTRUCTION BY THE ARCHITECT AND CONTRACT ADMINISTRATOR).

TRADES ARE TO CONFIRM FINAL DIMENSIONS AND SETTING OUTS ON SITE WITH THE ARCHITECT, PRIOR TO ORDERS, CONSTRUCTION, EXECUTION & INSTALLATION AND IN ACCORDANCE TO PLANNING AND BUILDING CONTROL APPROVALS AND PARTY WALL AGREEMENTS.

[KITCHEN DESIGN AND ASSOCIATED SERVICES AND SPACE ARE NOT IQONICA'S RESPONSIBILITY (DRY WALLS / CEILINGS / LIGHTING/ ELECTRICS AND PLUMBING ARE TO BE COORDINATED AND SUPERVISED BY THE KITCHEN SUPPLIER).

C	10/01/2026	PLANNING APPLICATION
B	08/01/2026	CLIENT REVIEW
A	12/12/2025	CLIENT REVIEW
-	12/11/2025	CLIENT REVIEW

REV	DATE	DESCRIPTION
-----	------	-------------

REVISIONS

SCALE BAR

REFER TO DRAWING

PROJECT	PR. NO.:
34 FORDINGTON ROAD	06145

DRAWING NAME AND NUMBER	DWG. NO.:
LOCATION PLAN	A-P-020


STATUS	REVISION
PLANNING	C

1ST ISSUE DATE	12/11/2025
SCALE/PAPER SIZE	1:1000 @ A3
DRAWN/ CHECKED	DC/CI

IQONICA[®]
ARCHITECTURE & INTERIORS
Muswell Hill Studio


RIBA  arb  Architects Registration Board  CNA PPC 

85 GREAT PORTLAND STREET, 1ST FLOOR W1W 7LT

 

Produced on 12 November 2025 from the Ordnance Survey National Geographic Database and incorporating surveyed revision available at this date
This map shows the area bounded by 527741 188987 527883 189129 527741 189037 527791 189087
Crown copyright and database right © 2025 OS 100054135. Supplied by copyright trading as UKPlanningMaps.com a licensed Ordnance Survey partner (OS 100054135).
Data source expires 12 November 2026. Unique plan reference: vgg/133852627791318

LOCATION PLAN
AS EXISTING
1:1000

 

LOCATION PLAN
AS PROPOSED
1:1000

THIS DRAWING IS © OF IQONICA LTD

DO NOT SCALE. USE FIGURED DIMENSIONS ONLY.

THIS DRAWING IS FOR PLANNING PURPOSES ONLY AT THIS STAGE. NOT SUITABLE FOR TENDERING, PRICING OR CONSTRUCTION.

ANY DISCREPANCY TO BE REPORTED TO THE ARCHITECT PRIOR TO CONSTRUCTION, MANUFACTURE AND INSTALLATION

ALL PLUMBING/ VENTILATION/ ELECTRICS/ WATERPROOFING / STRUCTURAL WORKS ARE THE CONTRACTOR'S RESPONSIBILITY

THE CONTRACTOR IS TO ENSURE THAT ALL WORKS, INCLUDING CONTRACTOR'S DESIGNED PORTIONS, CONFORM TO THE CURRENT BUILDING REGULATIONS.

CONTRACTOR IS TO PROVIDE FABRICATION DRAWINGS FOR ALL STRUCTURAL MEMBERS AND FRAMEWORK FOR APPROVAL BY IQONICA FOR SETTING OUT & STRUCTURAL ENGINEER/ DBG CONTROL FOR STRUCTURAL SUITABILITY PRIOR TO MANUFACTURE AND INSTALLATION (PENDING DEMOLITIONS AND RECONSTRUCTIONS, FINAL STRUCTURAL DESIGN AND CALCULATIONS, CONTRACTOR'S DESIGN DEVELOPMENT, AND BUILDING CONTROL APPROVALS AND ON SITE INSTRUCTION BY THE ARCHITECT AND CONTRACT ADMINISTRATOR).


TRADES ARE TO CONFIRM FINAL DIMENSIONS AND SETTING OUTS ON SITE WITH THE ARCHITECT, PRIOR TO ORDERS, CONSTRUCTION, EXECUTION & INSTALLATION AND IN ACCORDANCE TO PLANNING AND BUILDING CONTROL APPROVALS AND PARTY WALL AGREEMENTS.

[KITCHEN DESIGN AND ASSOCIATED SERVICES AND SPACE ARE NOT IQONICA'S RESPONSIBILITY (DRY WALLS/ CEILING/ LIGHTING/ ELECTRICS AND PLUMBING ARE TO BE COORDINATED AND SUPERVISED BY THE KITCHEN SUPPLIER).

C	10/01/2026	PLANNING APPLICATION
B	08/01/2026	CLIENT REVIEW
A	12/12/2025	CLIENT REVIEW
-	12/11/2025	CLIENT REVIEW

REV DATE DESCRIPTION

REVISIONS

 

PROJECT PR. NO.: 06145
34 FORDINGTON ROAD

DRAWING NAME AND NUMBER DWG. NO.:
LOCATION PLAN A-P-025 EX
AS EXISTING


STATUS REVISION
PLANNING C

1ST ISSUE DATE 16/12/2025
SCALE\$/PAPER SIZE 1:200 @ A3
DRAWN/ CHECKED DC/CI

IQONICA
ARCHITECTURE & INTERIORS
Muswell Hill Studio


RIBA arb Architects Registration Board CNA PPC

85 GREAT PORTLAND STREET, 1ST FLOOR W1W 7LT

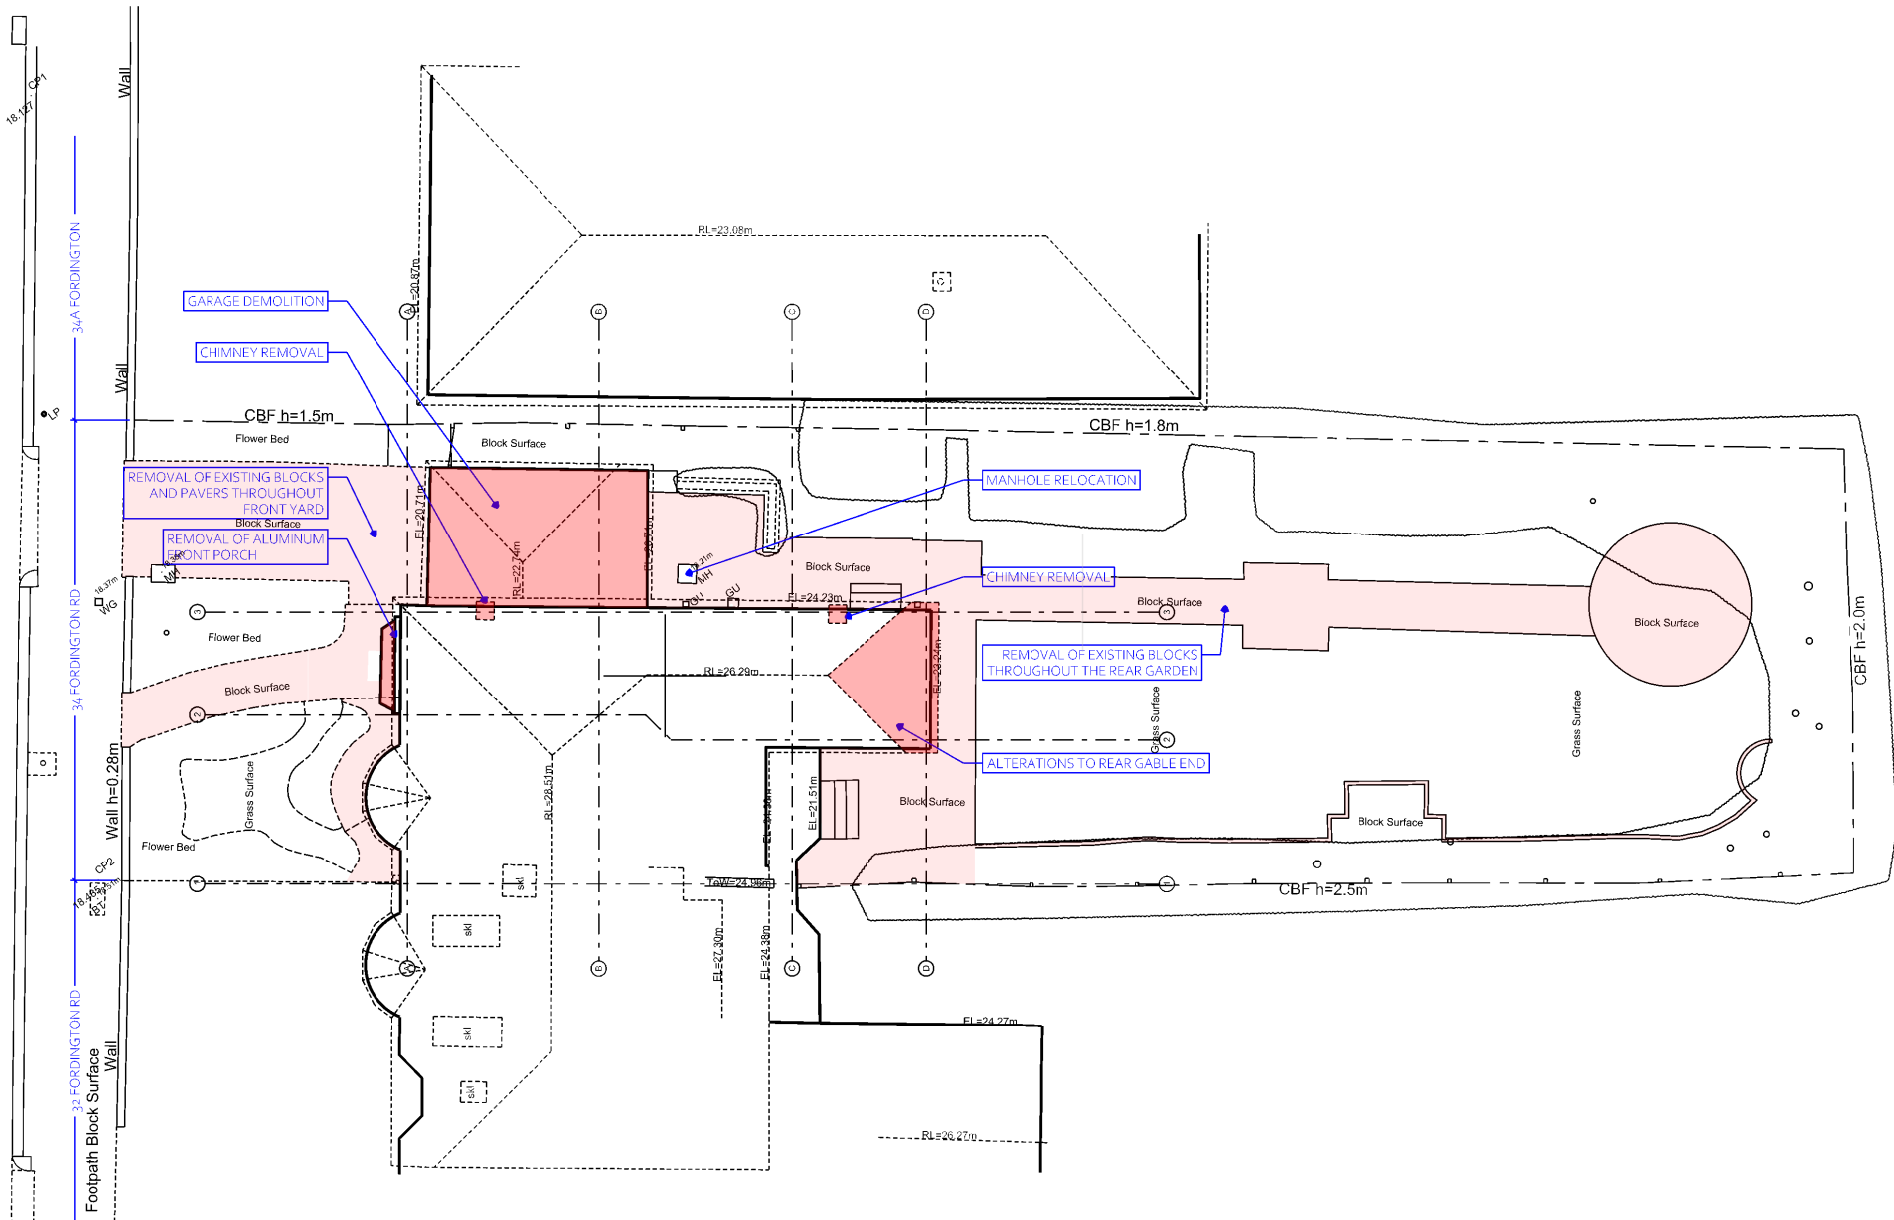

LOCATION PLAN
AS EXISTING
1:200

1ST ISSUE DATE	16/12/2023
SCALES/PAPER SIZE	1:200 @ A3
DRAWN/ CHECKED	DC/CI

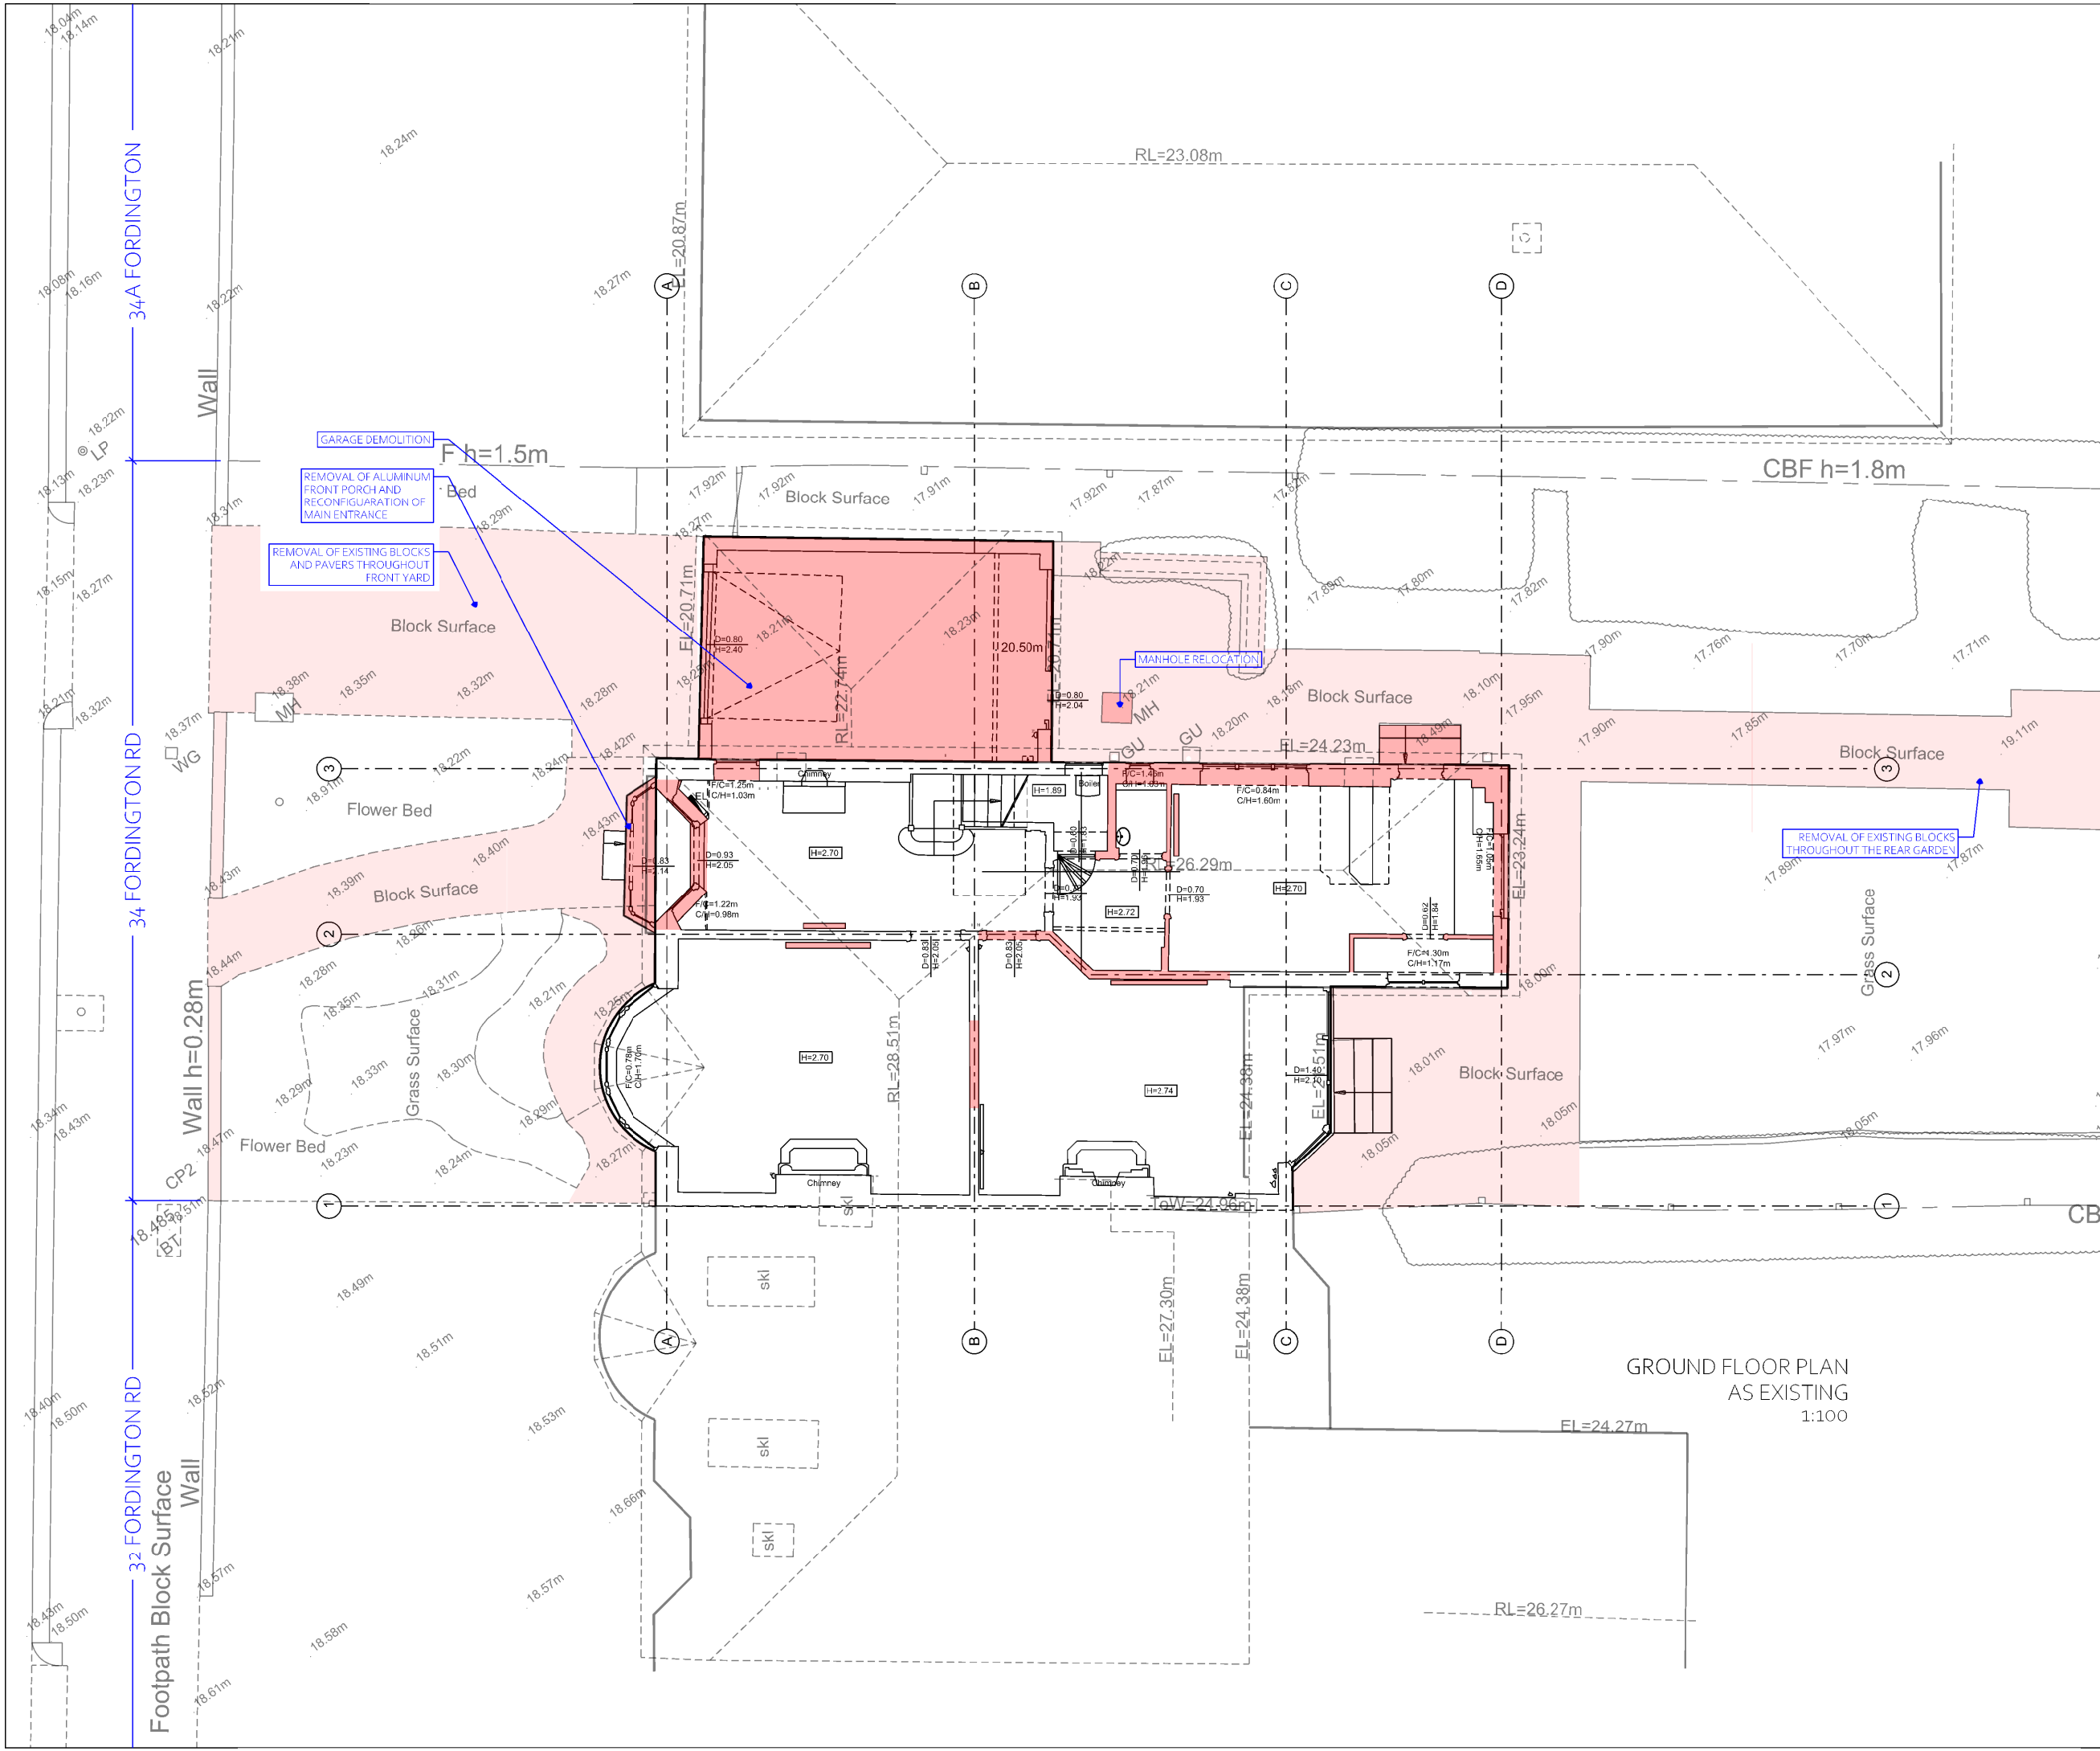

NOTES

THIS DRAWING IS © OF IQONICA LTD

DO NOT SCALE. USE FIGURED DIMENSIONS ONLY.

THIS DRAWING IS FOR PLANNING PURPOSES ONLY AT THIS STAGE. NOT SUITABLE FOR TENDERING, PRICING OR CONSTRUCTION.

ANY DISCREPANCY TO BE REPORTED TO THE ARCHITECT PRIOR TO CONSTRUCTION. MANUFACTURE AND INSTALLATION

ALL PLUMBING/VENTILATION/ELECTRICS/WATERPROOFING /STRUCTURAL WORKS ARE THE CONTRACTOR'S RESPONSIBILITY


THE CONTRACTOR IS TO ENSURE THAT ALL WORKS, INCLUDING CONTRACTOR'S DESIGNED PORTIONS, CONFORM TO THE CURRENT BUILDING REGULATIONS.

CONTRACTOR IS TO PROVIDE FABRICATION DRAWINGS FOR ALL STRUCTURAL MEMBERS AND FRAMEWORK FOR APPROVAL BY IQONICA FOR SETTING OUT & STRUCTURAL ENGINEER / DBG CONTROL FOR STRUCTURAL SUITABILITY PRIOR TO MANUFACTURE AND INSTALLATION (PENDING DEMOLITIONS AND RECONSTRUCTIONS, FINAL STRUCTURAL DESIGN AND CALCULATIONS, CONTRACTOR'S DESIGN DEVELOPMENT, AND BUILDING CONTROL APPROVALS AND ON SITE INSTRUCTION BY THE ARCHITECT AND CONTRACT ADMINISTRATOR).

TRADES ARE TO CONFIRM FINAL DIMENSIONS AND SETTING OUTS ON SITE WITH THE ARCHITECT, PRIOR TO ORDERS, CONSTRUCTION, EXECUTION & INSTALLATION AND IN ACCORDANCE TO PLANNING AND BUILDING CONTROL APPROVALS AND PARTY WALL AGREEMENTS.

[KITCHEN DESIGN AND ASSOCIATED SERVICES AND SPACE ARE NOT IQONICA'S RESPONSIBILITY (DRY WALLS / CEILINGS / LIGHTING / ELECTRICS AND PLUMBING ARE TO BE COORDINATED AND SUPERVISED BY THE KITCHEN SUPPLIER).

C	10/01/2026	PLANNING APPLICATION
B	08/01/2026	CLIENT REVIEW
A	12/12/2025	CLIENT REVIEW
-	12/11/2025	CLIENT REVIEW
REV	DATE	DESCRIPTION
REVISIONS		
SCALE BAR		
0 1 5m		1:100
PROJECT		
34 FORDINGTON ROAD		PR. NO.: 06145
DRAWING NAME AND NUMBER		
GROUND FLOOR PLAN AS EXISTING		DWG. NO.: A-P-100 EX
STATUS		
PLANNING		REVISION C
1ST ISSUE DATE		
16/12/2025		
SCALES/PAPER SIZE		
1:100 @ A3		
DRAWN/ CHECKED		
DC/CI		

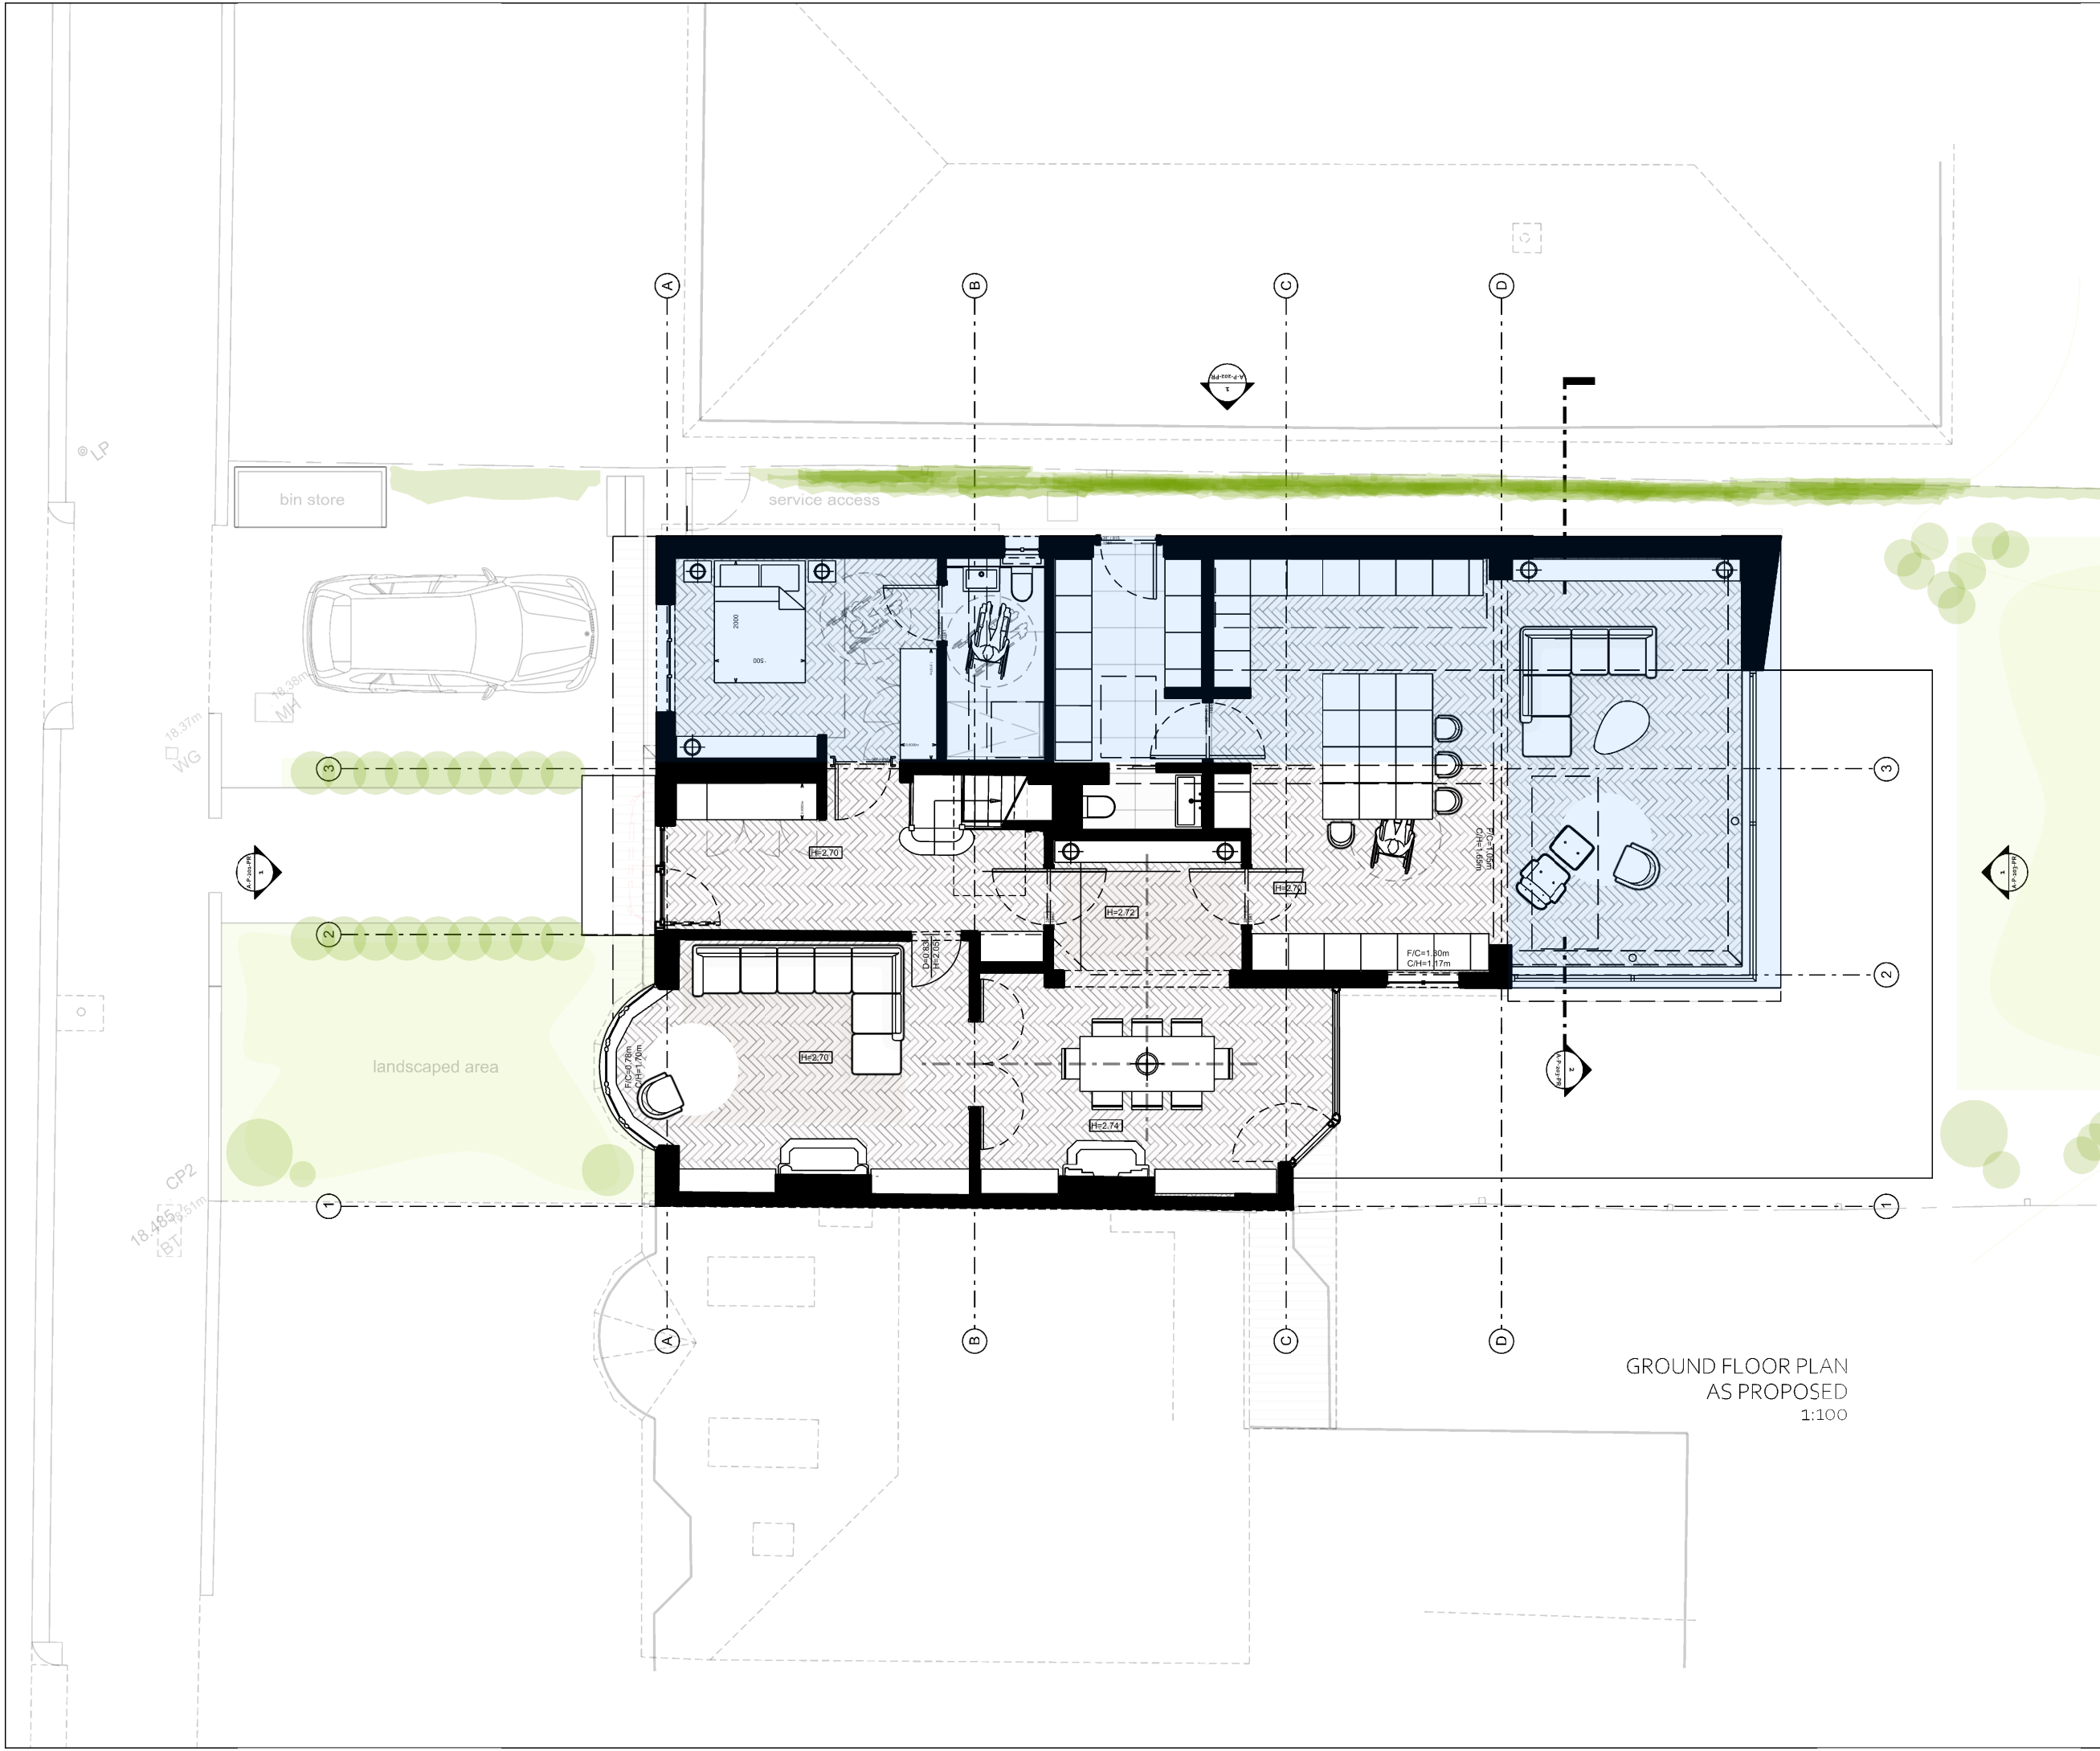

GROUND FLOOR PLAN
AS PROPOSED
1:100

NOTES

THIS DRAWING IS OF IQONICA LTD

DO NOT SCALE - USE FIGURED DIMENSIONS ONLY

THIS DRAWING IS FOR PLANNING PURPOSES ONLY AT THIS STAGE. NOT SUITABLE FOR TENDERING, PRICING OR CONSTRUCTION.

ANY DISCREPANCY TO BE REPORTED TO THE ARCHITECT PRIOR TO CONSTRUCTION, MANUFACTURE AND INSTALLATION.

ALL PLUMBING/VENTILATION/ELECTRICS/WATER PROOFING/STRUCTURAL WORKS ARE THE CONTRACTOR'S RESPONSIBILITY.

THE CONTRACTOR IS TO ENSURE THAT ALL WORKS, INCLUDING CONTRACTOR'S DESIGNED PORTIONS, CONFORM TO THE CURRENT BUILDING REGULATIONS.

CONTRACTOR IS TO PROVIDE FABRICATION DRAWINGS FOR ALL STRUCTURAL MEMBERS AND FRAMEWORK FOR APPROVAL BY IQONICA FOR SETTING OUT & STRUCTURAL ENGINEER/DBG CONTROL FOR STRUCTURAL SUITABILITY PRIOR TO MANUFACTURE AND INSTALLATION. TENDERS FOR DEMOLITIONS AND RECONSTRUCTIONS, FINAL STRUCTURAL DESIGN AND CALCULATIONS, CONTRACTOR'S DESIGN DEVELOPMENT, AND BUILDING CONTROL APPROVALS AND ON SITE INSTRUCTION BY THE ARCHITECT AND CONTRACT ADMINISTRATOR.

TRADES ARE TO CONFIRM FINAL DIMENSIONS AND SETTING OUTS ON SITE WITH THE ARCHITECT, PRIOR TO ORDERING, CONSTRUCTION, EXECUTION & INSTALLATION AND IN ACCORDANCE TO PLANNING AND BUILDING CONTROL APPROVALS AND PARTY WALL AGREEMENTS.


KITCHEN DESIGN AND ASSOCIATED SERVICES AND SPACE ARE NOT IQONICA'S RESPONSIBILITY (DRY WALLS/CEILINGS/LIGHTING/ELECTRICS AND PLUMBING ARE TO BE COORDINATED AND SUPERVISED BY THE KITCHEN SUPPLIER).

C	10/01/2026	PLANNING APPLICATION
B	08/01/2026	CLIENT REVIEW
A	12/12/2025	CLIENT REVIEW
-	12/11/2025	CLIENT REVIEW
REV	DATE	DESCRIPTION

REVISIONS

SCALE BAR 1:100
0 1 5m

PROJECT	PR. NO.:
34 FORDINGTON ROAD	06145
DRAWING NAME AND NUMBER	DWG. NO.:
GROUND FLOOR PLAN AS PROPOSED	A-P-100 PR
STATUS	REVISION
PLANNING	C
1ST ISSUE DATE	12/11/2025
SCALES/PAPER SIZE	1:100 @ A3
DRAWN/ CHECKED	DD/CL

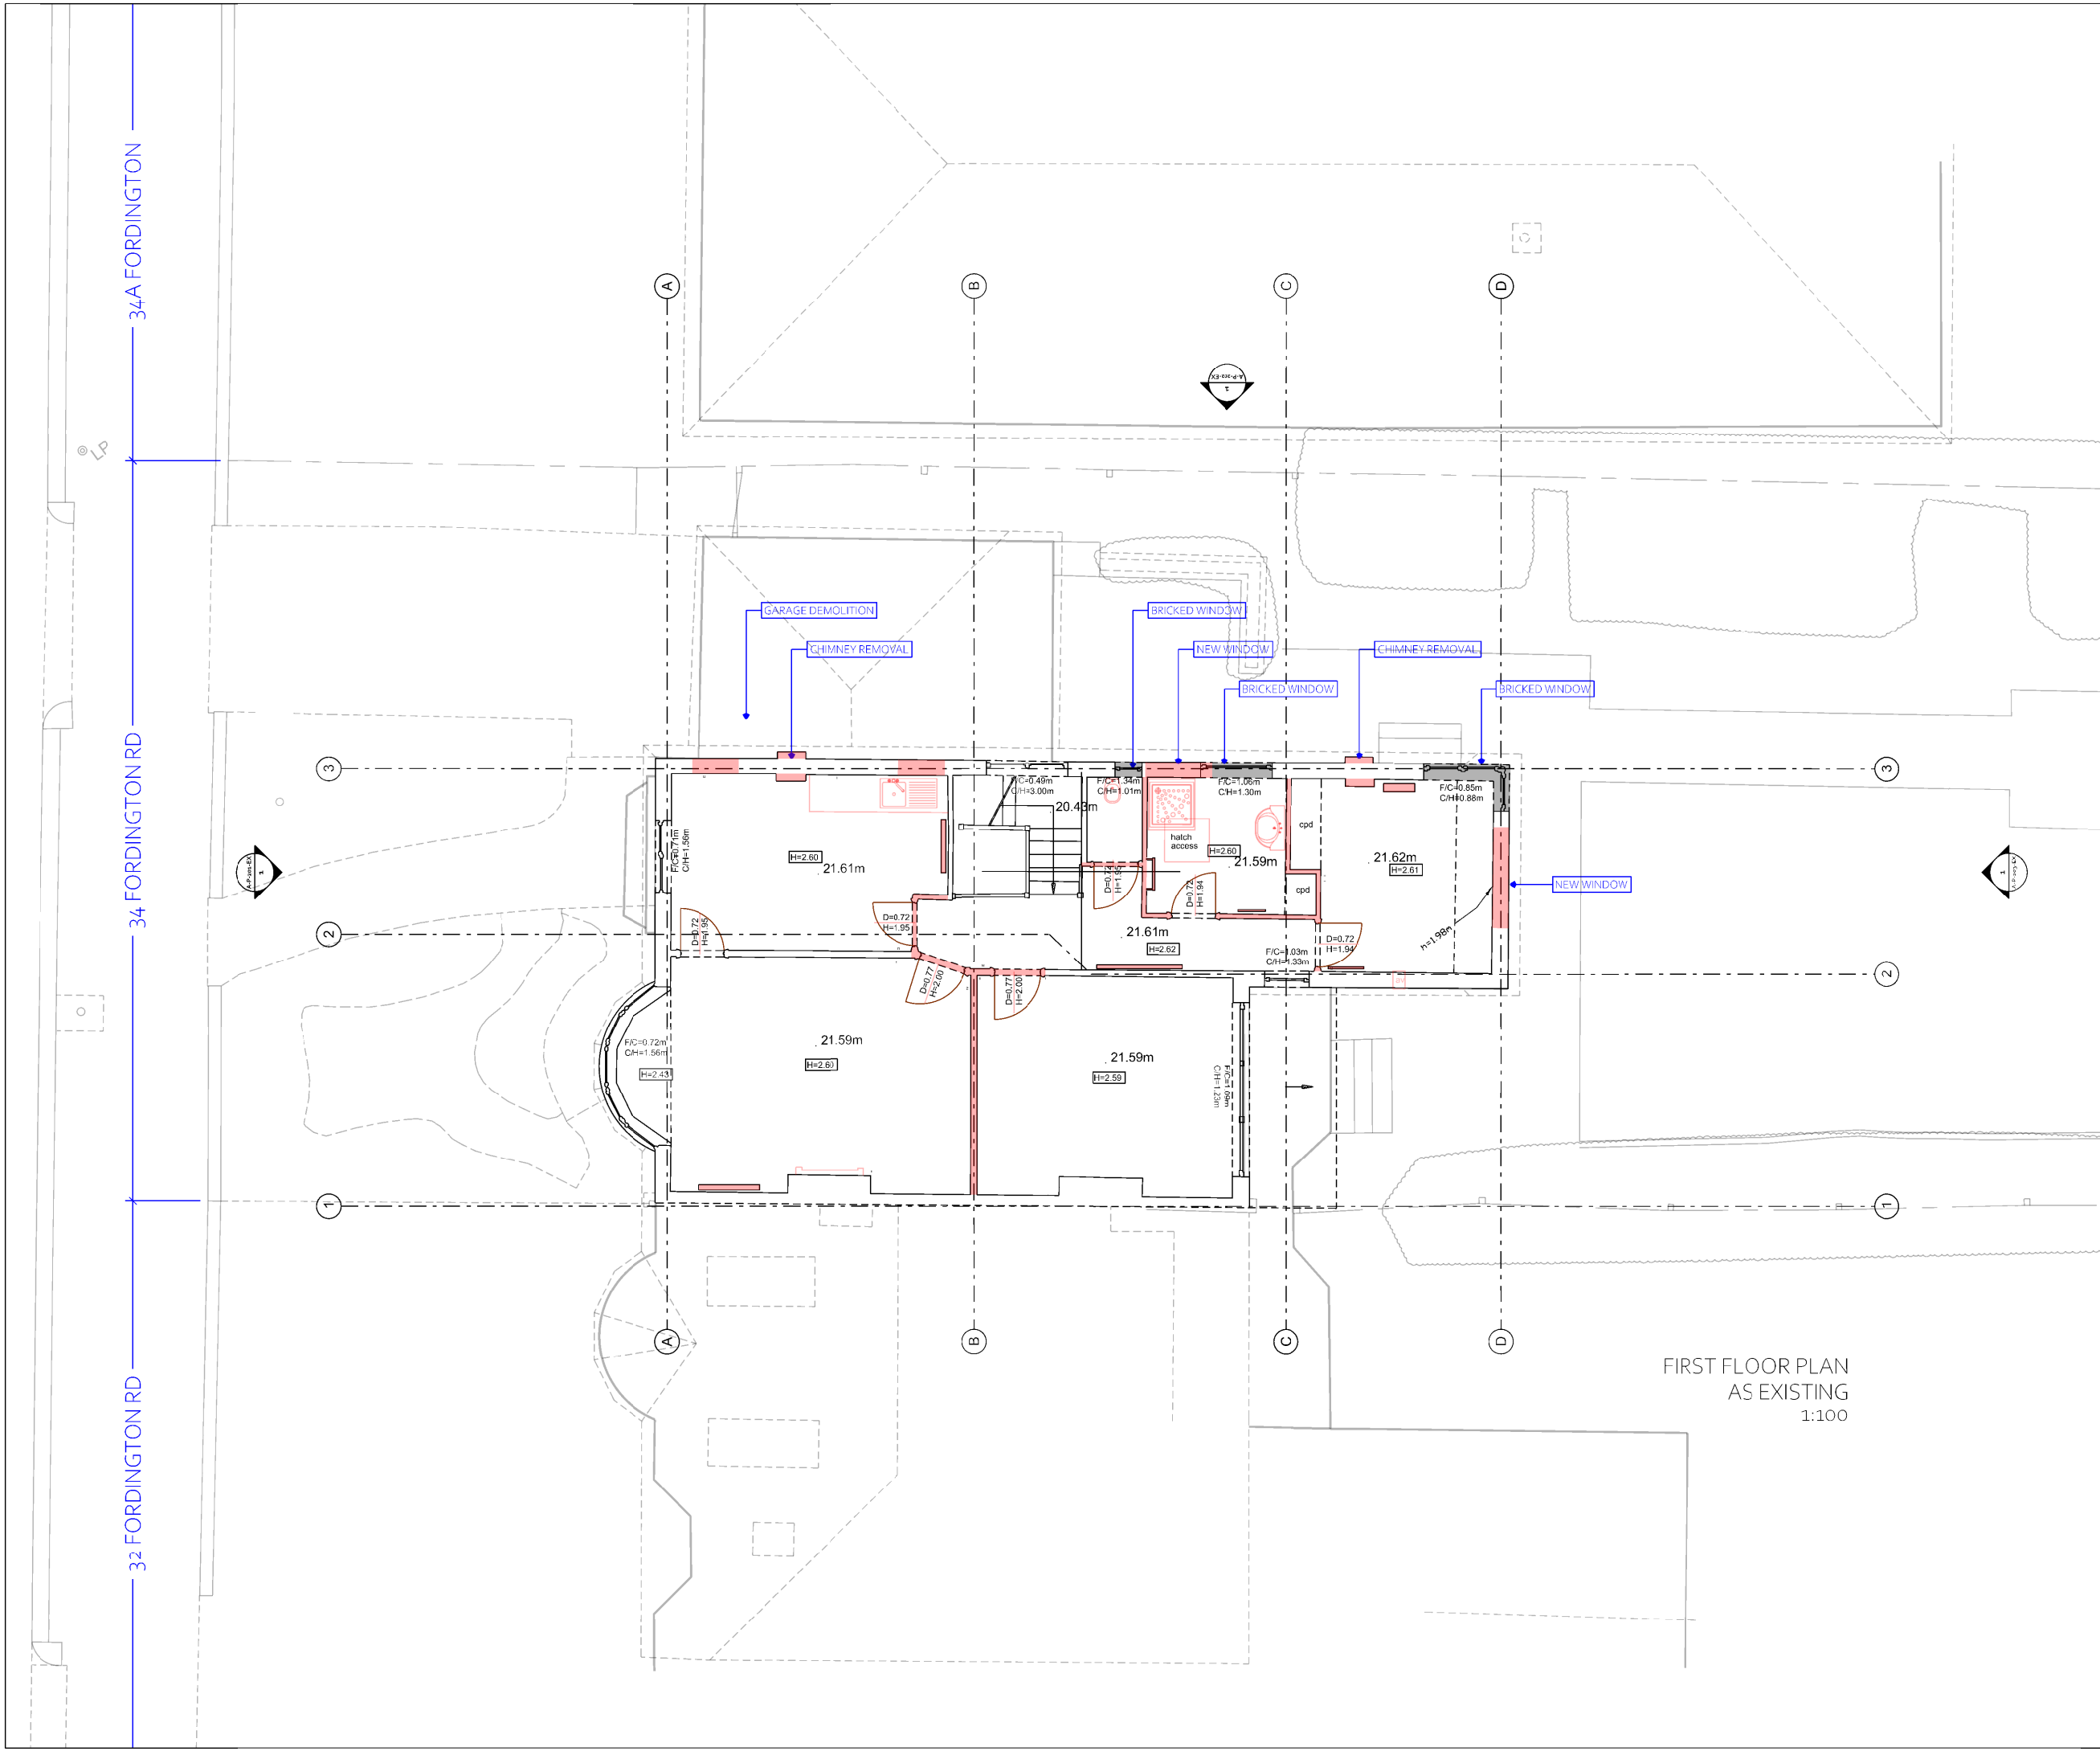

NOTES

THIS DRAWING IS © OF IQONICA LTD

DO NOT SCALE. USE FIGURED DIMENSIONS ONLY.

THIS DRAWING IS FOR PLANNING PURPOSES ONLY AT THIS STAGE. NOT SUITABLE FOR TENDERING, PRICING OR CONSTRUCTION.

ANY DISCREPANCY TO BE REPORTED TO THE ARCHITECT PRIOR TO CONSTRUCTION, MANUFACTURE AND INSTALLATION

ALL PLUMBING/ VENTILATION/ ELECTRICS/ WATERPROOFING / STRUCTURAL WORKS ARE THE CONTRACTOR'S RESPONSIBILITY


THE CONTRACTOR IS TO ENSURE THAT ALL WORKS, INCLUDING CONTRACTOR'S DESIGNED PORTIONS, CONFORM TO THE CURRENT BUILDING REGULATIONS.

CONTRACTOR IS TO PROVIDE FABRICATION DRAWINGS FOR ALL STRUCTURAL MEMBERS AND FRAMEWORK FOR APPROVAL BY IQONICA FOR SETTING OUT & STRUCTURAL ENGINEER / DBG CONTROL FOR STRUCTURAL SUITABILITY PRIOR TO MANUFACTURE AND INSTALLATION (PENDING DEMOLITIONS AND RECONSTRUCTIONS, FINAL STRUCTURAL DESIGN AND CALCULATIONS, CONTRACTOR'S DESIGN DEVELOPMENT, AND BUILDING CONTROL APPROVALS AND ON SITE INSTRUCTION BY THE ARCHITECT AND CONTRACT ADMINISTRATOR).

TRADES ARE TO CONFIRM FINAL DIMENSIONS AND SETTING OUTS ON SITE WITH THE ARCHITECT, PRIOR TO ORDERS, CONSTRUCTION, EXECUTION & INSTALLATION AND IN ACCORDANCE TO PLANNING AND BUILDING CONTROL APPROVALS AND PARTY WALL AGREEMENTS.

KITCHEN DESIGN AND ASSOCIATED SERVICES AND SPACE ARE NOT IQONICA'S RESPONSIBILITY (DRY WALLS / CEILINGS/ LIGHTING/ ELECTRICS AND PLUMBING ARE TO BE COORDINATED AND SUPERVISED BY THE KITCHEN SUPPLIER).

C	10/01/2026	PLANNING APPLICATION
B	08/01/2026	CLIENT REVIEW
A	12/12/2025	CLIENT REVIEW
-	12/11/2025	CLIENT REVIEW
REV	DATE	DESCRIPTION
REVISIONS		
SCALE BAR 1:100		
0 1 5m		
PROJECT		PR. NO.:
34 FORDINGTON ROAD		06145
DRAWING NAME AND NUMBER		DWG. NO.:
FIRST FLOOR PLAN AS EXISTING		A-P-101 EX
STATUS		REVISION
PLANNING		C
1ST ISSUE DATE		16/11/2025
SCALE/PAPER SIZE		1:100 @ A3
DRAWN/ CHECKED		DC/CL

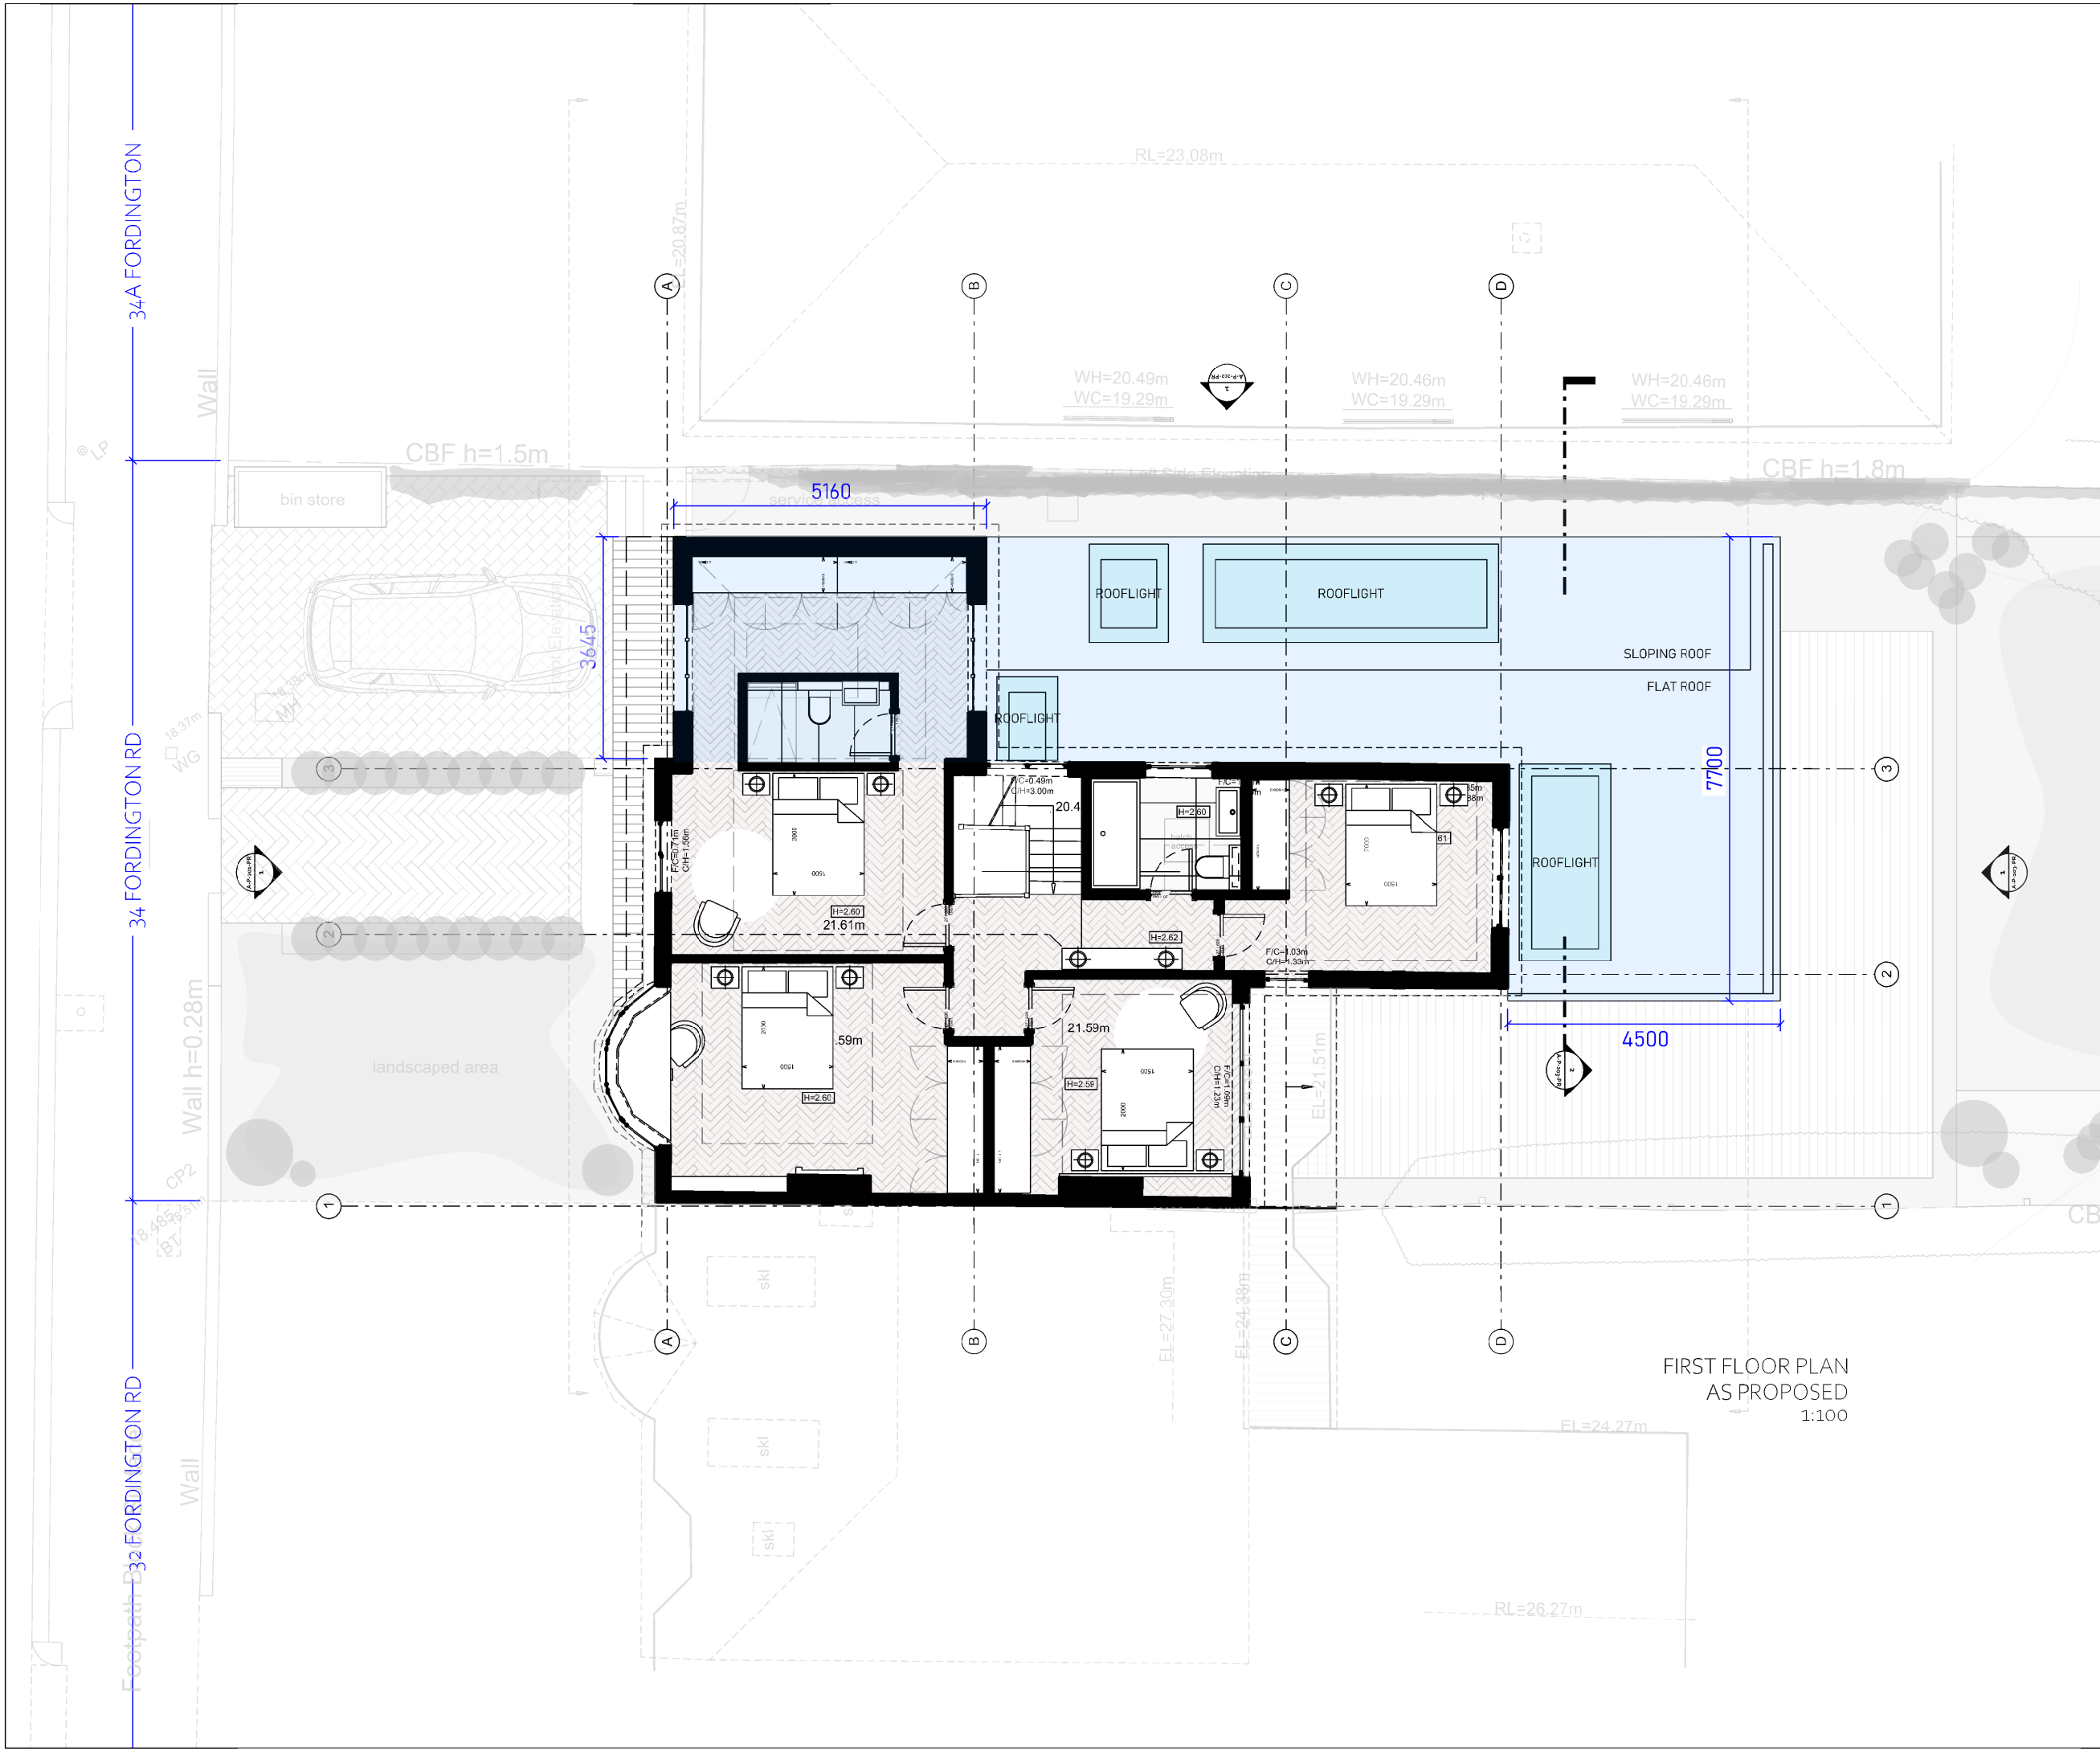

NOTES

THIS DRAWING IS © OF IQONICA LTD

DO NOT SCALE. USE FIGURED DIMENSIONS ONLY.

THIS DRAWING IS FOR PLANNING PURPOSES ONLY AT THIS STAGE. NOT SUITABLE FOR TENDERING, PRICING OR CONSTRUCTION.

ANY DISCREPANCY TO BE REPORTED TO THE ARCHITECT PRIOR TO CONSTRUCTION, MANUFACTURE AND INSTALLATION

ALL PLUMBING/ VENTILATION/ ELECTRICS/ WATERPROOFING / STRUCTURAL WORKS ARE THE CONTRACTOR'S RESPONSIBILITY

THE CONTRACTOR IS TO ENSURE THAT ALL WORKS, INCLUDING CONTRACTOR'S DESIGNED PORTIONS, CONFORM TO THE CURRENT BUILDING REGULATIONS.

CONTRACTOR IS TO PROVIDE FABRICATION DRAWINGS FOR ALL STRUCTURAL MEMBERS AND FRAMEWORK FOR APPROVAL BY IQONICA FOR SETTING OUT & STRUCTURAL ENGINEER / DBG CONTROL FOR STRUCTURAL SUITABILITY PRIOR TO MANUFACTURE AND INSTALLATION (PENDING DEMOLITIONS AND RECONSTRUCTIONS, FINAL STRUCTURAL DESIGN AND CALCULATIONS, CONTRACTOR'S DESIGN DEVELOPMENT, AND BUILDING CONTROL APPROVALS AND ON SITE INSTRUCTION BY THE ARCHITECT AND CONTRACT ADMINISTRATOR).


TRADES ARE TO CONFIRM FINAL DIMENSIONS AND SETTING OUTS ON SITE WITH THE ARCHITECT, PRIOR TO ORDERS, CONSTRUCTION, EXECUTION & INSTALLATION AND IN ACCORDANCE TO PLANNING AND BUILDING CONTROL APPROVALS AND PARTY WALL AGREEMENTS.

KITCHEN DESIGN AND ASSOCIATED SERVICES AND SPACE ARE NOT IQONICA'S RESPONSIBILITY (DRY WALLS / CEILINGS/ LIGHTING/ ELECTRICS AND PLUMBING ARE TO BE COORDINATED AND SUPERVISED BY THE KITCHEN SUPPLIER).

C	10/01/2026	PLANNING APPLICATION
B	08/01/2026	CLIENT REVIEW
A	12/12/2025	CLIENT REVIEW
-	12/11/2025	CLIENT REVIEW
REV	DATE	DESCRIPTION
REVISIONS		
SCALE BAR 1:100		
0 1 5m		
PROJECT 34 FORDINGTON ROAD		PR. NO.: 06145
DRAWING NAME AND NUMBER FIRST FLOOR PLAN AS PROPOSED		DWG. NO.: A-P-101 PR
STATUS PLANNING		REVISION C
1ST ISSUE DATE		12/11/2025
SCALES/PAPER SIZE		1:100 @ A3
DRAWN/ CHECKED		DC/CL



PHOTO: FORDINGTON ROAD ELEVATION
AS EXISTING
NTS

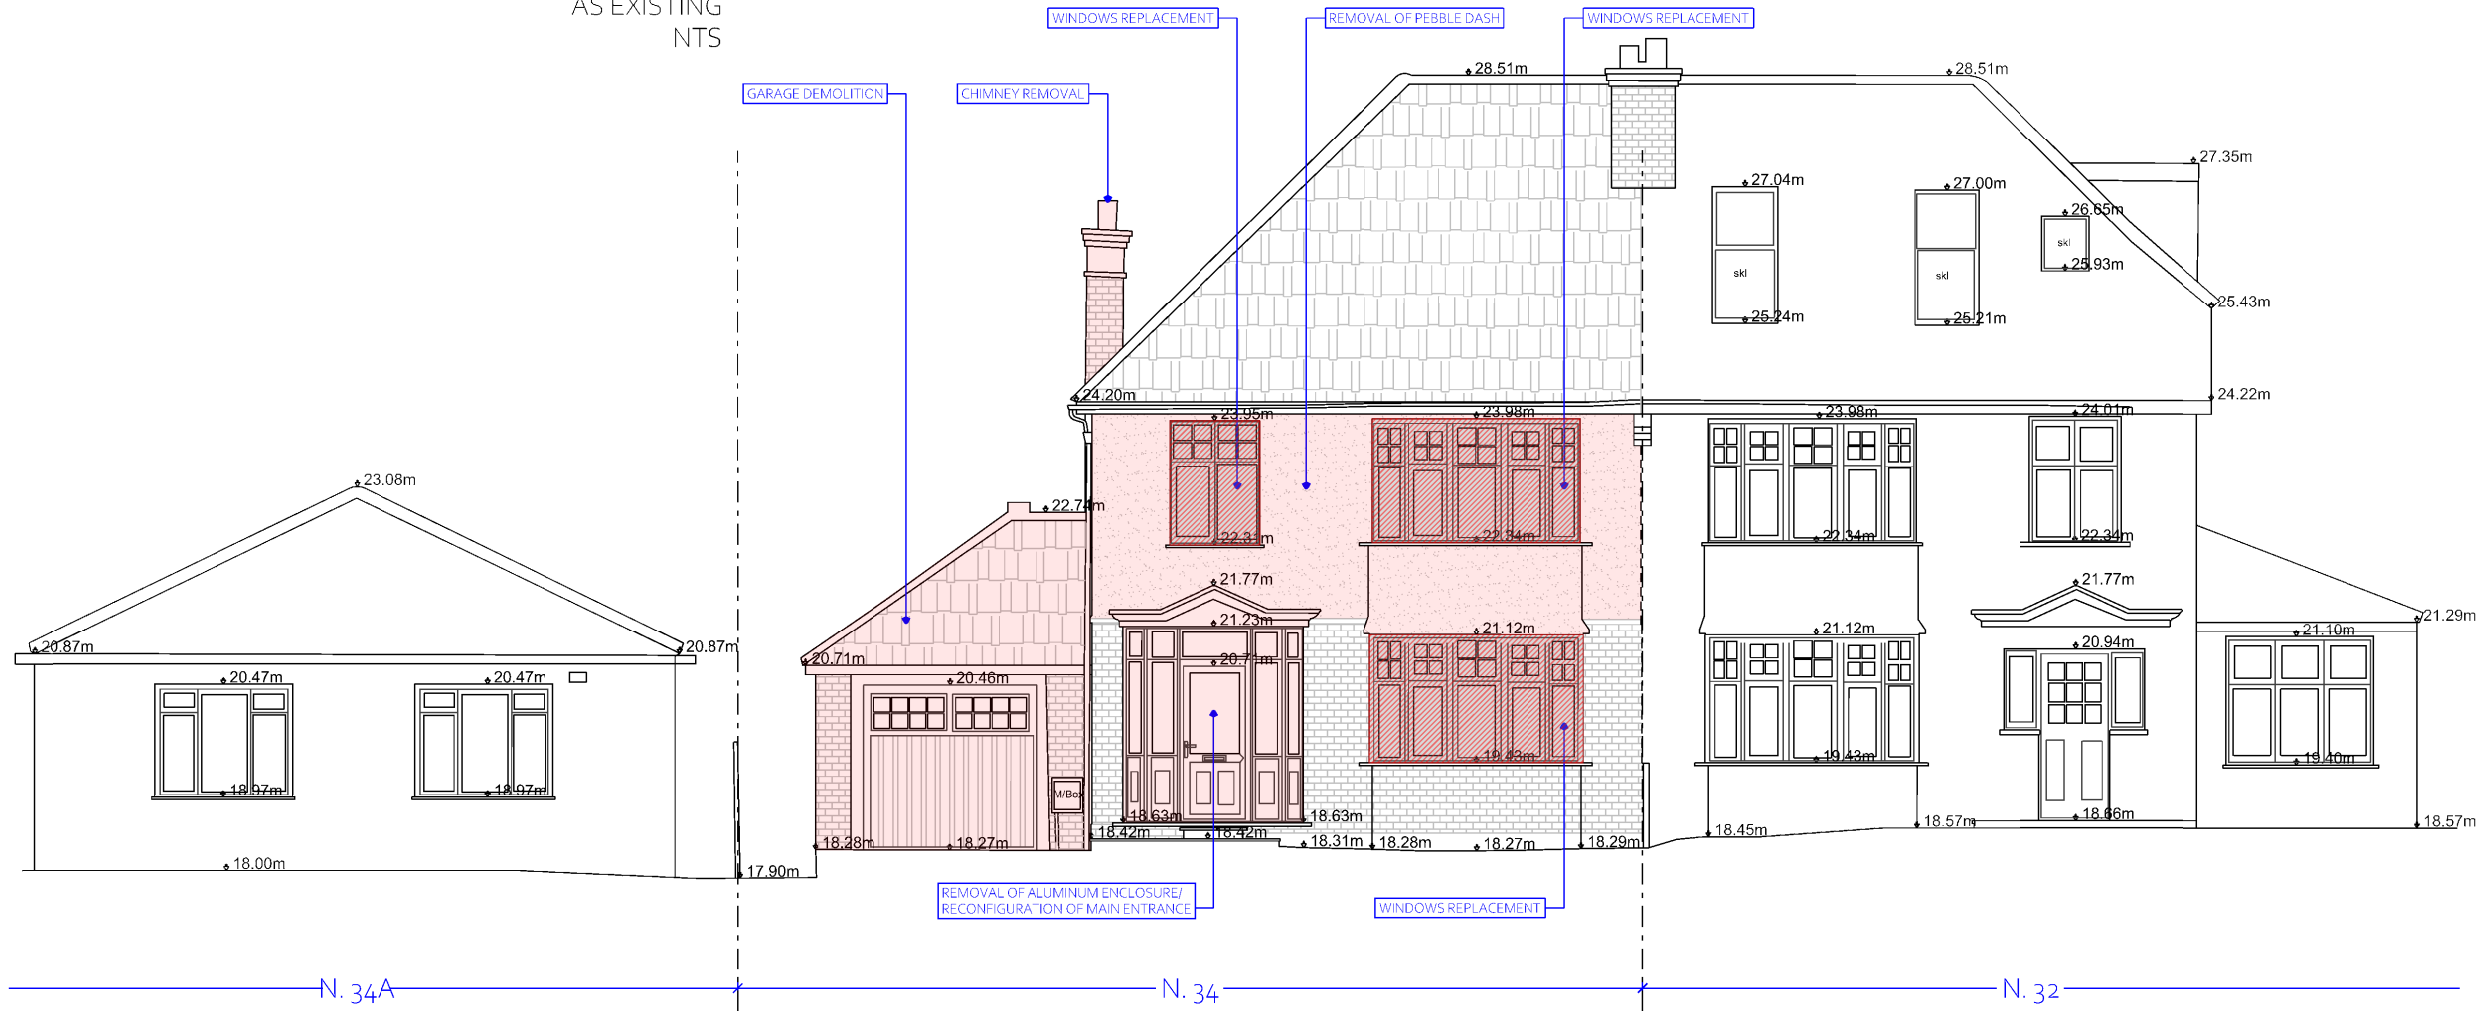

FORDINGTON ROAD ELEVATION
AS EXISTING
1:100

NOTES

THIS DRAWING IS © OF IQONICA LTD

DO NOT SCALE. USE FIGURED DIMENSIONS ONLY.

THIS DRAWING IS FOR PLANNING PURPOSES ONLY AT THIS STAGE. NOT SUITABLE FOR TENDERING, PRICING OR CONSTRUCTION.

ANY DISCREPANCY TO BE REPORTED TO THE ARCHITECT PRIOR TO CONSTRUCTION, MANUFACTURE AND INSTALLATION

ALL PLUMBING/ VENTILATION/ ELECTRICS/ WATERPROOFING / STRUCTURAL WORKS ARE THE CONTRACTOR'S RESPONSIBILITY


THE CONTRACTOR IS TO ENSURE THAT ALL WORKS, INCLUDING CONTRACTOR'S DESIGNED PORTIONS, CONFORM TO THE CURRENT BUILDING REGULATIONS

CONTRACTOR IS TO PROVIDE FABRICATION DRAWINGS FOR ALL STRUCTURAL MEMBERS AND FRAMEWORK FOR APPROVAL BY IQONICA FOR SETTING OUT & STRUCTURAL ENGINEER/ DBG CONTROL FOR STRUCTURAL SUITABILITY PRIOR TO MANUFACTURE AND INSTALLATION (PENDING DEMOLITIONS AND RECONSTRUCTIONS, FINAL STRUCTURAL DESIGN AND CALCULATIONS, CONTRACTOR'S DESIGN DEVELOPMENT, AND BUILDING CONTROL APPROVALS AND ON SITE INSTRUCTION BY THE ARCHITECT AND CONTRACT ADMINISTRATOR).

TRADES ARE TO CONFIRM FINAL DIMENSIONS AND SETTING OUTS ON SITE WITH THE ARCHITECT, PRIOR TO ORDERS, CONSTRUCTION, EXECUTION & INSTALLATION AND IN ACCORDANCE TO PLANNING AND BUILDING CONTROL APPROVALS AND PARTY WALL AGREEMENTS.

[KITCHEN DESIGN AND ASSOCIATED SERVICES AND SPACE ARE NOT IQONICA'S RESPONSIBILITY (DRY WALLS/ CEILING/ LIGHTING/ ELECTRICS AND PLUMBING ARE TO BE COORDINATED AND SUPERVISED BY THE KITCHEN SUPPLIER).

C	10/01/2026	PLANNING APPLICATION
B	08/01/2026	CLIENT REVIEW
A	12/12/2025	CLIENT REVIEW
-	12/11/2025	CLIENT REVIEW
REV	DATE	DESCRIPTION

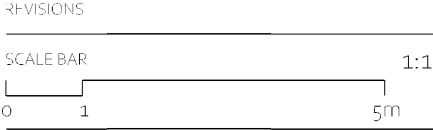

PROJECT 34 FORDINGTON ROAD PR. NO.: 06145

DRAWING NAME AND NUMBER FORDINGTON ROAD ELEVATION AS EXISTING DWG. NO.: A-P-201 EX

STATUS PLANNING REVISION C

1ST ISSUE DATE 12/11/2025
SCALE/PAPER SIZE 1:100 @ A3
DRAWN/ CHECKED DC/CI


IQONICA
ARCHITECTURE & INTERIORS
Muswell Hill Studio

RIBA arb Architects Registration Board CNA PPC

85 GREAT PORTLAND STREET, 1ST FLOOR W1W 7LT



2.FORDINGTON ROAD ELEVATION:
ARTISTIC IMPRESSION OF THE PROPOSAL
NTS

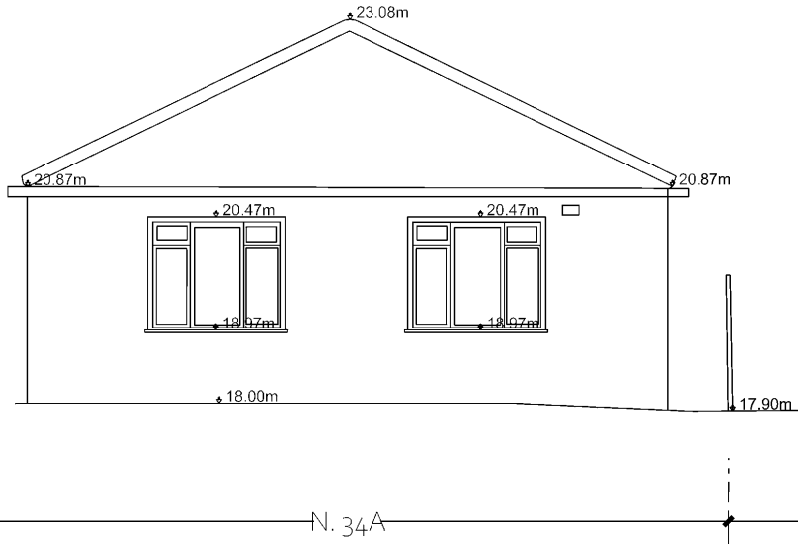

1.FORDINGTIN ROAD ELEVATION
AS PROPOSED
1:100

NOTES

THIS DRAWING IS © OF IQONICA LTD

DO NOT SCALE. USE FIGURED DIMENSIONS ONLY.

THIS DRAWING IS FOR PLANNING PURPOSES ONLY AT THIS STAGE. NOT SUITABLE FOR TENDERING, PRICING OR CONSTRUCTION.

ANY DISCREPANCY TO BE REPORTED TO THE ARCHITECT PRIOR TO CONSTRUCTION, MANUFACTURE AND INSTALLATION

ALL PLUMBING/ VENTILATION/ ELECTRICS/ WATERPROOFING / STRUCTURAL WORKS ARE THE CONTRACTOR'S RESPONSIBILITY

THE CONTRACTOR IS TO ENSURE THAT ALL WORKS, INCLUDING CONTRACTOR'S DESIGNED PORTIONS, CONFORM TO THE CURRENT BUILDING REGULATIONS

CONTRACTOR IS TO PROVIDE FABRICATION DRAWINGS FOR ALL STRUCTURAL MEMBERS AND FRAMEWORK FOR APPROVAL BY IQONICA FOR SETTING OUT & STRUCTURAL ENGINEER / DBG CONTROL FOR STRUCTURAL SUITABILITY PRIOR TO MANUFACTURE AND INSTALLATION (PENDING DEMOLITIONS AND RECONSTRUCTIONS, FINAL STRUCTURAL DESIGN AND CALCULATIONS, CONTRACTOR'S DESIGN DEVELOPMENT, AND BUILDING CONTROL APPROVALS AND ON SITE INSTRUCTION BY THE ARCHITECT AND CONTRACT ADMINISTRATOR).


TRADES ARE TO CONFIRM FINAL DIMENSIONS AND SETTING OUTS ON SITE WITH THE ARCHITECT, PRIOR TO ORDERS, CONSTRUCTION, EXECUTION & INSTALLATION AND IN ACCORDANCE TO PLANNING AND BUILDING CONTROL APPROVALS AND PARTY WALL AGREEMENTS.

[KITCHEN DESIGN AND ASSOCIATED SERVICES AND SPACE ARE NOT IQONICA'S RESPONSIBILITY (DRY WALLS / CEILING / LIGHTING / ELECTRICS AND PLUMBING ARE TO BE COORDINATED AND SUPERVISED BY THE KITCHEN SUPPLIER).

C	10/01/2026	PLANNING APPLICATION
B	08/01/2026	CLIENT REVIEW
A	12/12/2025	CLIENT REVIEW
-	12/11/2025	CLIENT REVIEW

REV DATE DESCRIPTION

REVISIONS

 

PROJECT 34 FORDINGTON ROAD PR. NO.: 06145

DRAWING NAME AND NUMBER FORDINGTON ROAD ELEVATION AS EXISTING DWG. NO.: A-P-201 PR

STATUS PLANNING REVISION C

1ST ISSUE DATE 12/11/2025
SCALE/PAPER SIZE 1:100 @ A3
DRAWN/ CHECKED DC/CI

IQONICA
ARCHITECTURE & INTERIORS
Muswell Hill Studio

RIBA arb Architects Registration Board CNA PPC

85 GREAT PORTLAND STREET, 1ST FLOOR W1W 7LT

THIS DRAWING IS © OF IQONICA LTD

DO NOT SCALE. USE FIGURED DIMENSIONS ONLY.

THIS DRAWING IS FOR PLANNING PURPOSES ONLY AT THIS STAGE. NOT SUITABLE FOR TENDERING, PRICING OR CONSTRUCTION.

ANY DISCREPANCY TO BE REPORTED TO THE ARCHITECT PRIOR TO CONSTRUCTION. MANUFACTURE AND INSTALLATION


ALL PLUMBING/ VENTILATION/ ELECTRICS/ WATERPROOFING / STRUCTURAL WORKS ARE THE CONTRACTOR'S RESPONSIBILITY

THE CONTRACTOR IS TO ENSURE THAT ALL WORKS, INCLUDING CONTRACTOR'S DESIGNED PORTIONS, CONFORM TO THE CURRENT BUILDING REGULATIONS.

CONTRACTOR IS TO PROVIDE FABRICATION DRAWINGS FOR ALL STRUCTURAL MEMBERS AND FRAMEWORK FOR APPROVAL BY IQONICA FOR SETTING OUT & STRUCTURAL ENGINEER/ DBG CONTROL FOR STRUCTURAL SUITABILITY PRIOR TO MANUFACTURE AND INSTALLATION (PENDING DEMOLITIONS AND RECONSTRUCTIONS, FINAL STRUCTURAL DESIGN AND CALCULATIONS, CONTRACTOR'S DESIGN DEVELOPMENT, AND BUILDING CONTROL APPROVALS AND ON SITE INSTRUCTION BY THE ARCHITECT AND CONTRACT ADMINISTRATOR).


TRADES ARE TO CONFIRM FINAL DIMENSIONS AND SETTING OUTS ON SITE WITH THE ARCHITECT, PRIOR TO ORDERS, CONSTRUCTION, EXECUTION & INSTALLATION AND IN ACCORDANCE TO PLANNING AND BUILDING CONTROL APPROVALS AND PARTY WALL AGREEMENTS.

[KITCHEN DESIGN AND ASSOCIATED SERVICES AND SPACE ARE NOT IQONICA'S RESPONSIBILITY (DRY WALLS/ CEILING/ LIGHTING/ ELECTRICS AND PLUMBING ARE TO BE COORDINATED AND SUPERVISED BY THE KITCHEN SUPPLIER).

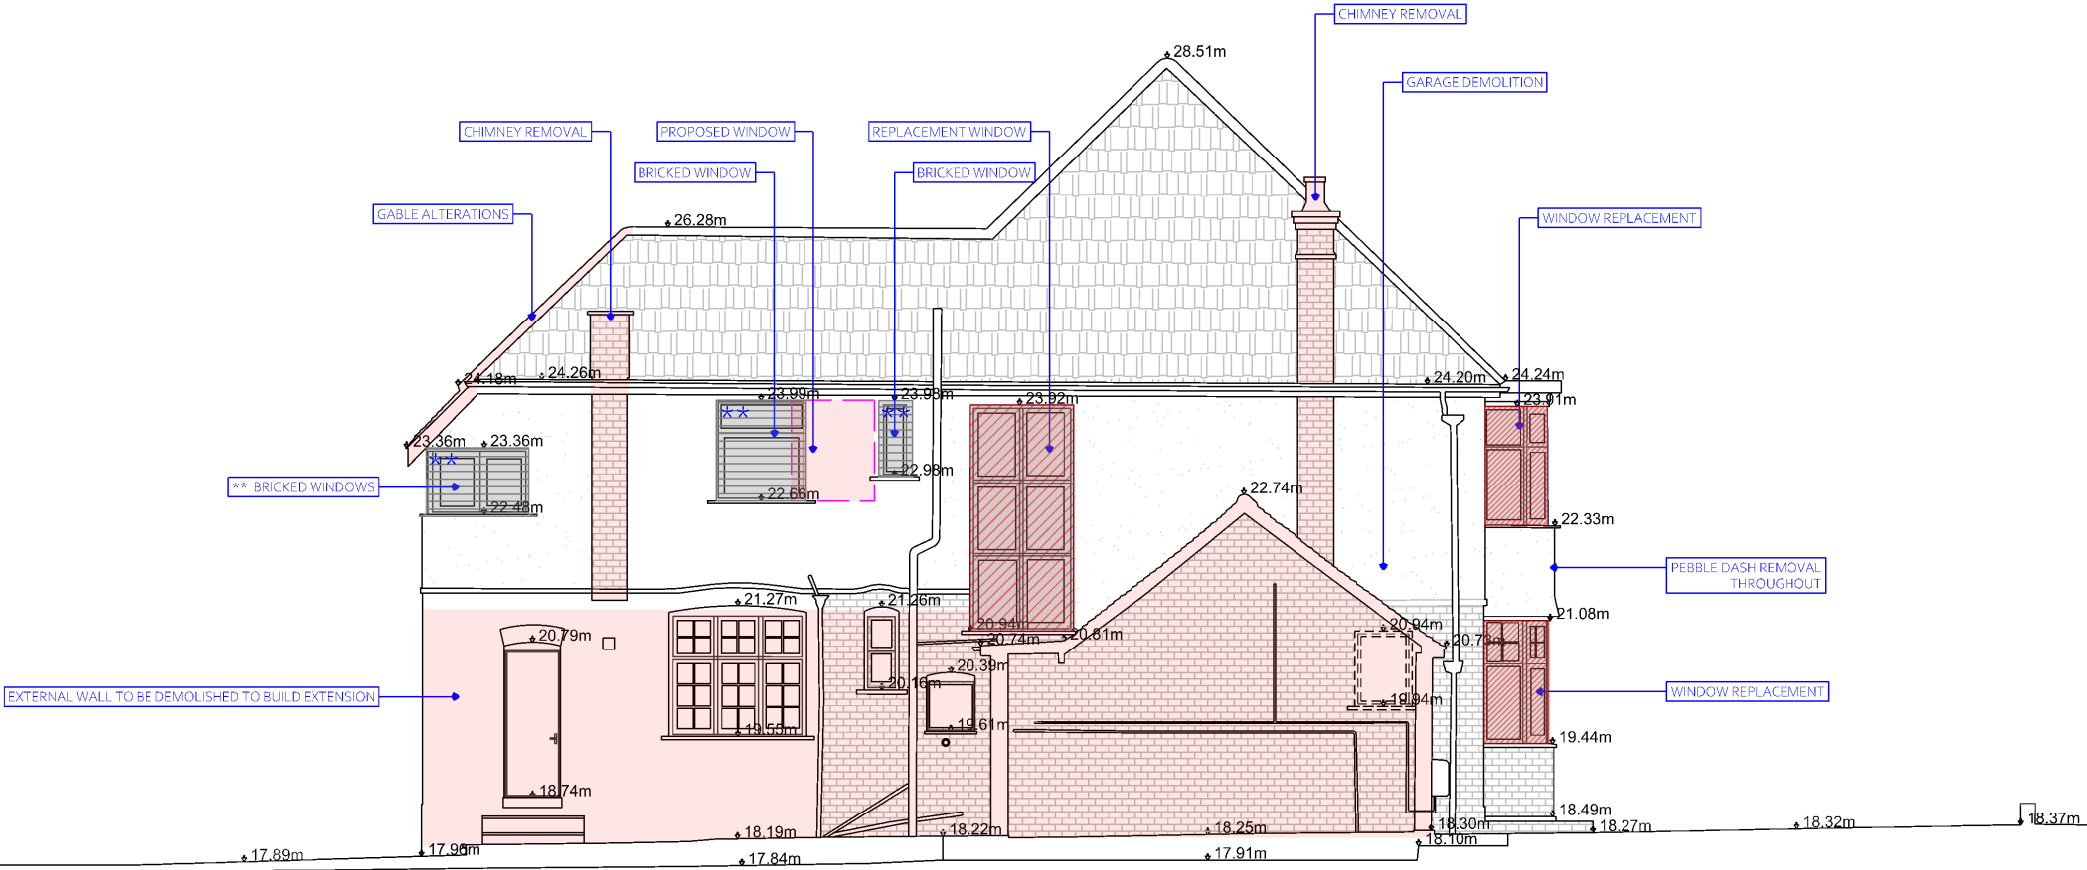

SIDE ELEVATION
AS EXISTING
1:100

C	10/01/2026	PLANNING APPLICATION
B	08/01/2026	CLIENT REVIEW
A	12/12/2025	CLIENT REVIEW
-	12/11/2025	CLIENT REVIEW
REV	DATE	DESCRIPTION

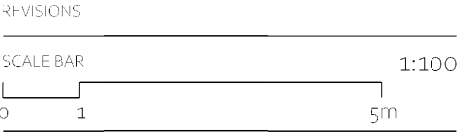

PROJECT	PR. NO.:
34 FORDINGTON ROAD	06145

DRAWING NAME AND NUMBER	DWG. NO.:
SIDE ELEVATION AS EXISTING	A-P-202 EX

STATUS	REVISION
PLANNING	C

1ST ISSUE DATE	16/11/2025
SCALE\$/PAPER SIZE	1:100 @ A3
DRAWN/ CHECKED	DC/CI

IQONICA[®]
ARCHITECTURE & INTERIORS
Muswell Hill Studio

RIBA   Architects
Registration
Board

85 GREAT PORTLAND STREET, 1ST FLOOR W1W 7LT

THIS DRAWING IS © OF IQONICA LTD

DO NOT SCALE. USE FIGURED DIMENSIONS ONLY.

THIS DRAWING IS FOR PLANNING PURPOSES ONLY AT THIS STAGE. NOT SUITABLE FOR TENDERING, PRICING OR CONSTRUCTION.

ANY DISCREPANCY TO BE REPORTED TO THE ARCHITECT PRIOR TO CONSTRUCTION, MANUFACTURE AND INSTALLATION

ALL PLUMBING/ VENTILATION/ ELECTRICS/ WATERPROOFING / STRUCTURAL WORKS ARE THE CONTRACTOR'S RESPONSIBILITY

THE CONTRACTOR IS TO ENSURE THAT ALL WORKS, INCLUDING CONTRACTOR'S DESIGNED PORTIONS, CONFORM TO THE CURRENT BUILDING REGULATIONS


CONTRACTOR IS TO PROVIDE FABRICATION DRAWINGS FOR ALL STRUCTURAL MEMBERS AND FRAMEWORK FOR APPROVAL BY IQONICA FOR SETTING OUT & STRUCTURAL ENGINEER / DBG CONTROL FOR STRUCTURAL SUITABILITY PRIOR TO MANUFACTURE AND INSTALLATION (PENDING DEMOLITIONS AND RECONSTRUCTIONS, FINAL STRUCTURAL DESIGN AND CALCULATIONS, CONTRACTOR'S DESIGN DEVELOPMENT, AND BUILDING CONTROL APPROVALS AND ON SITE INSTRUCTION BY THE ARCHITECT AND CONTRACT ADMINISTRATOR).

TRADES ARE TO CONFIRM FINAL DIMENSIONS AND SETTING OUTS ON SITE WITH THE ARCHITECT, PRIOR TO ORDERS, CONSTRUCTION, EXECUTION & INSTALLATION AND IN ACCORDANCE TO PLANNING AND BUILDING CONTROL APPROVALS AND PARTY WALL AGREEMENTS.

[KITCHEN DESIGN AND ASSOCIATED SERVICES AND SPACE ARE NOT IQONICA'S RESPONSIBILITY (DRY WALLS / CEILING / LIGHTING/ ELECTRICS AND PLUMBING ARE TO BE COORDINATED AND SUPERVISED BY THE KITCHEN SUPPLIER).

C	10/01/2026	PLANNING APPLICATION
B	08/01/2026	CLIENT REVIEW
A	12/12/2025	CLIENT REVIEW
-	12/11/2025	CLIENT REVIEW
REV	DATE	DESCRIPTION

REVISIONS

 

PROJECT PR. NO.:
34 FORDINGTON ROAD 06145

DRAWING NAME AND NUMBER DWG. NO.:
SIDE ELEVATION A-P-202 PR
AS PROPOSED

STATUS REVISION
PLANNING C

1ST ISSUE DATE 12/11/2025
SCALE\$/PAPER SIZE 1:100 @ A3
DRAWN/ CHECKED DC/CI


IQONICA[®]
ARCHITECTURE & INTERIORS


Muswell Hill Studio

RIBA arb Architects Registration Board CNA PPC

85 GREAT PORTLAND STREET, 1ST FLOOR W1W 7LT

SIDE ELEVATION
AS PROPOSED
1:100

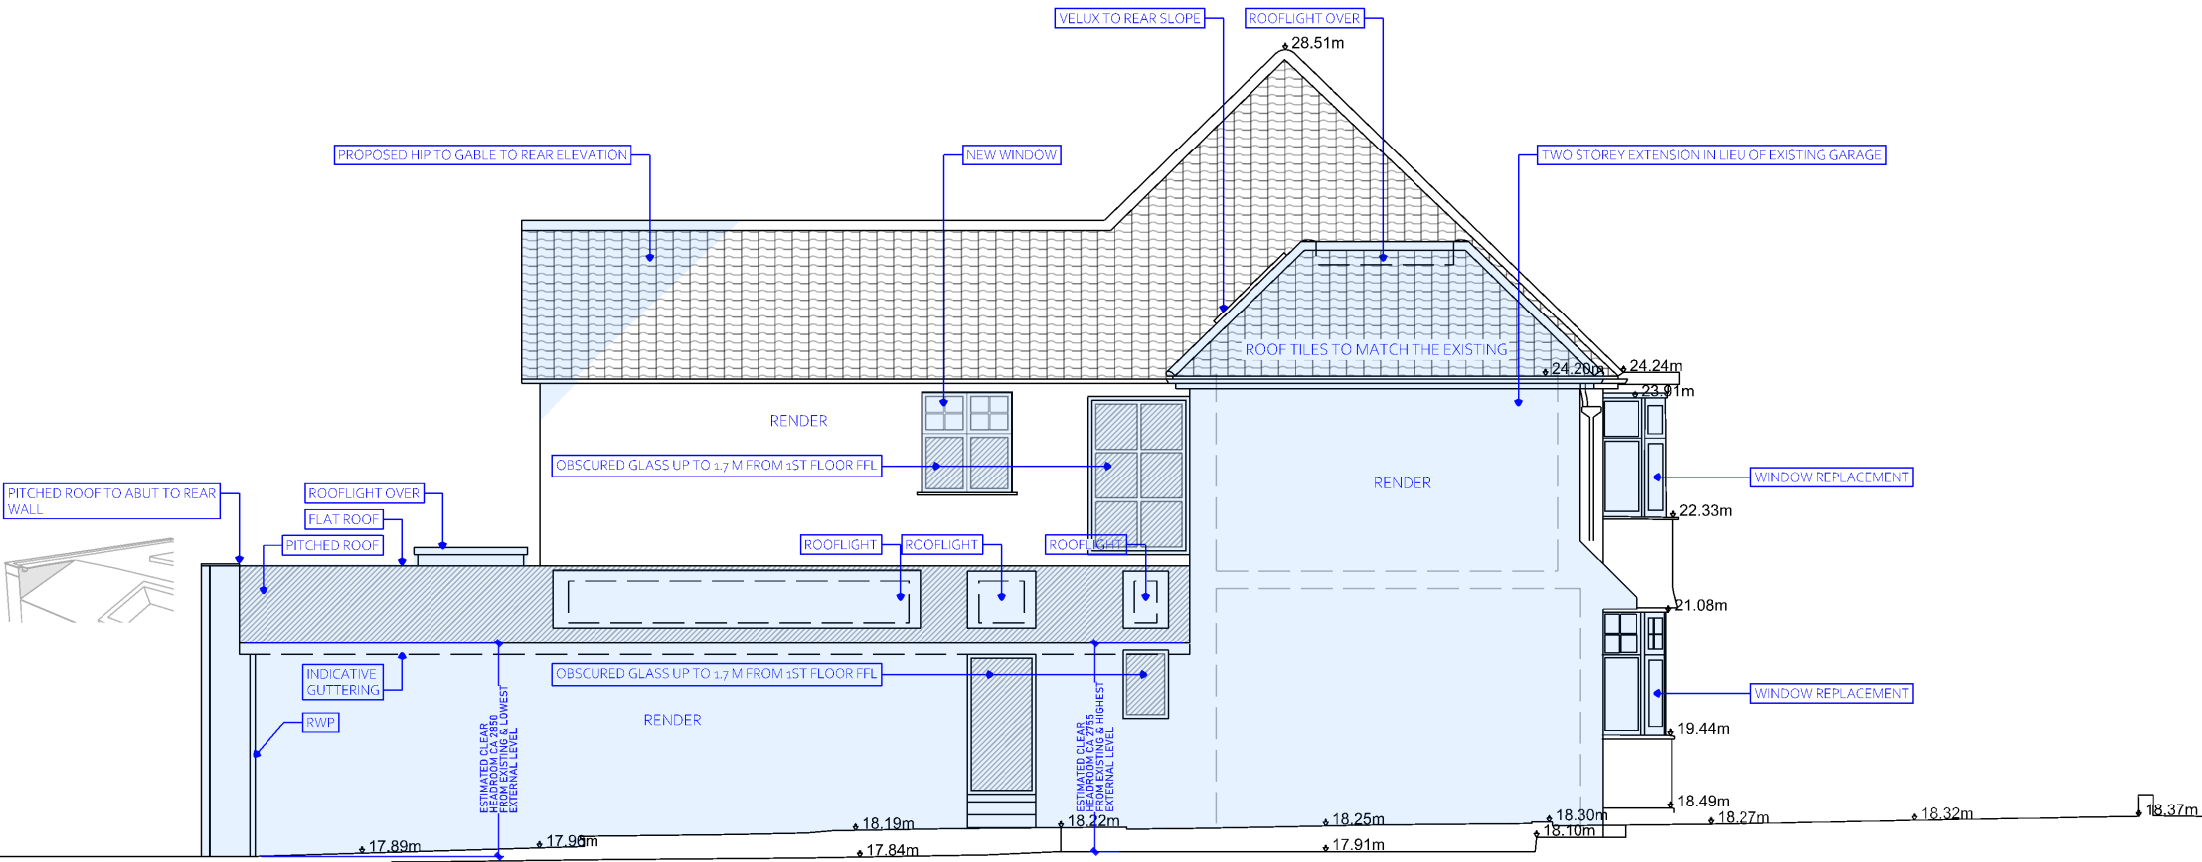

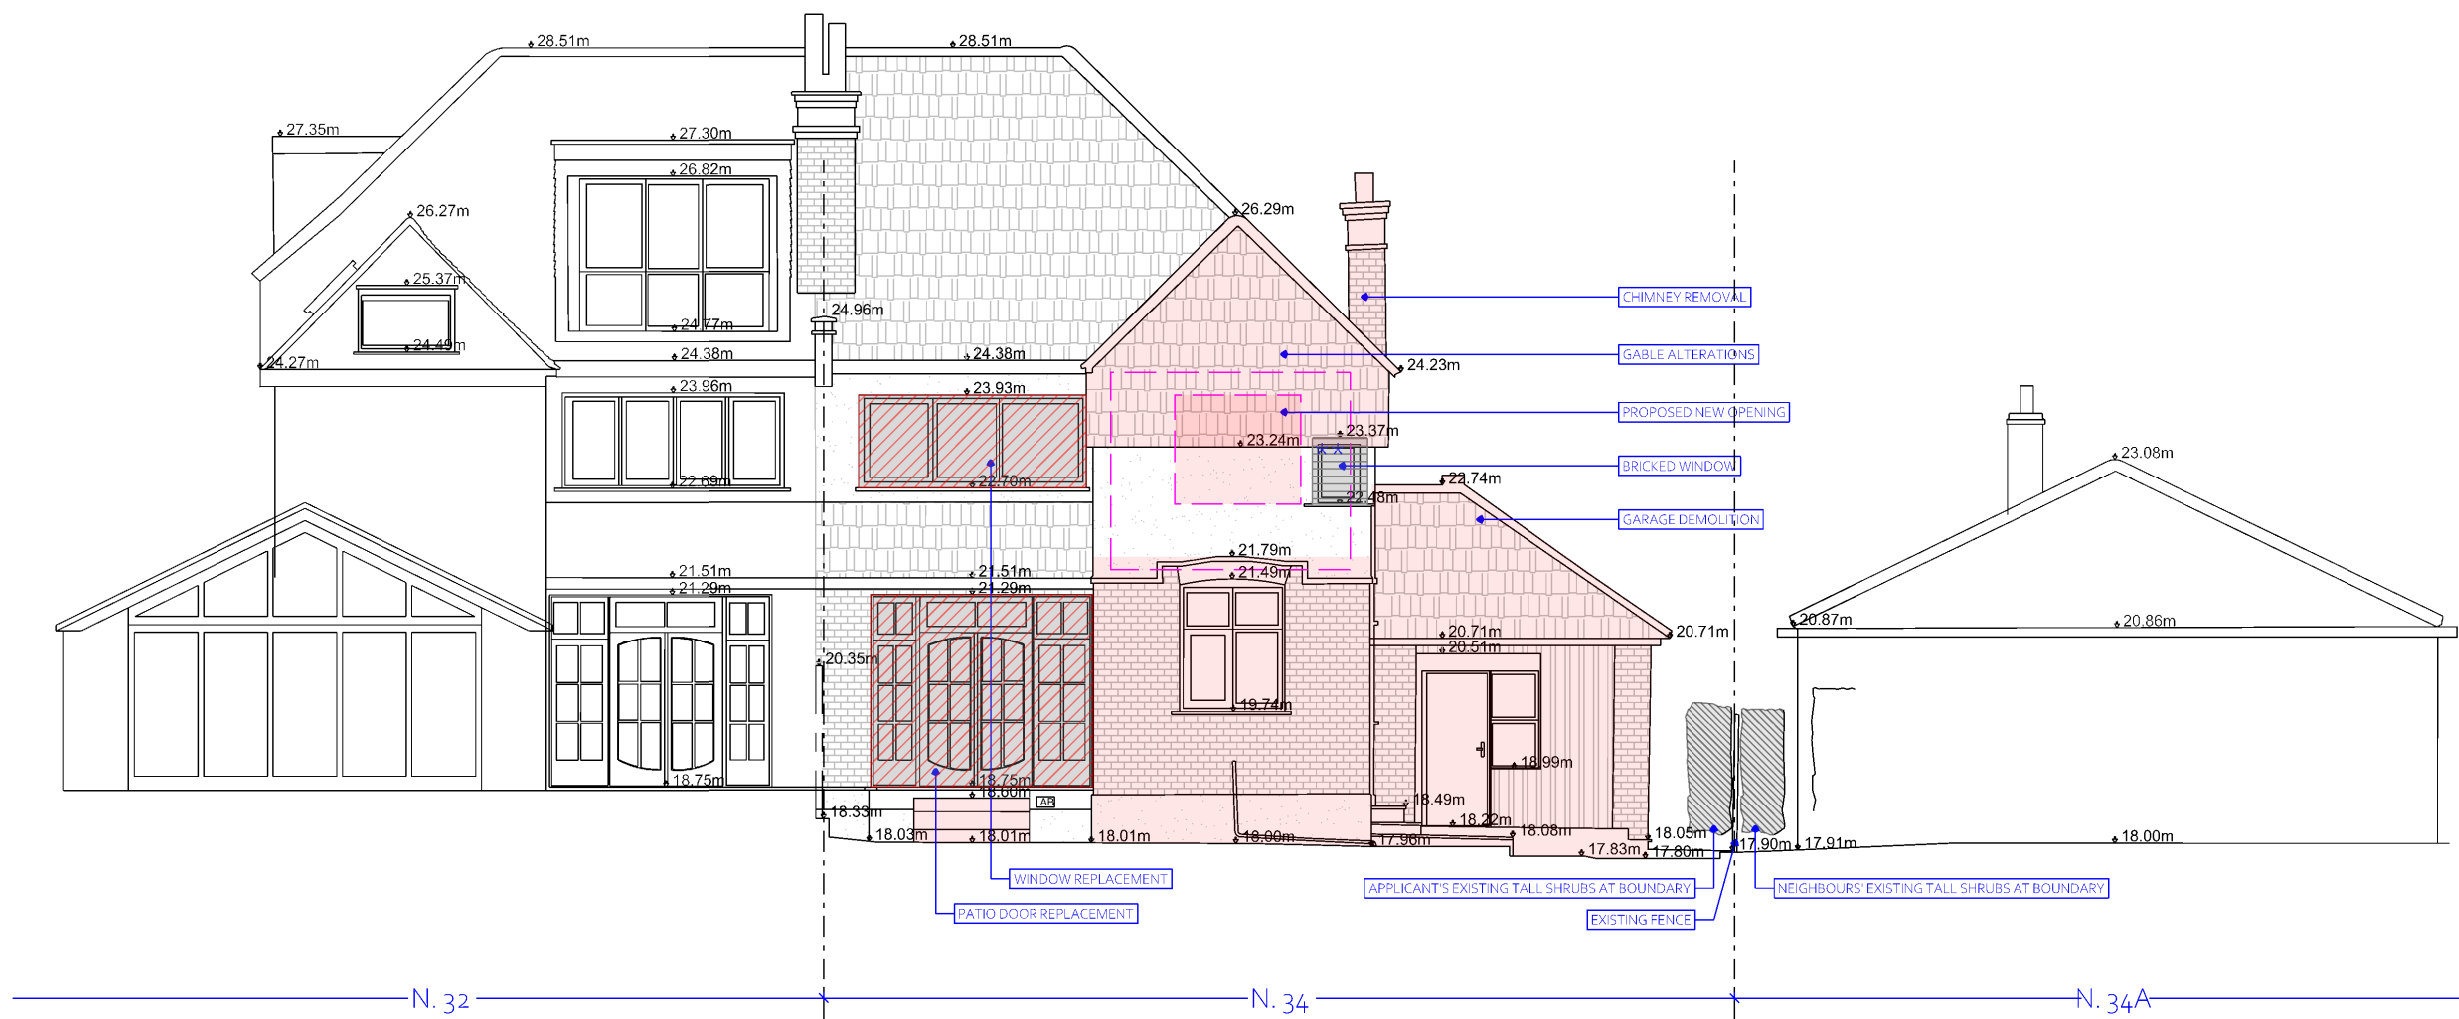

GARDEN ELEVATION
AS EXISTING
1:100

NOTES

THIS DRAWING IS © OF IQONICA LTD

DO NOT SCALE. USE FIGURED DIMENSIONS ONLY.

THIS DRAWING IS FOR PLANNING PURPOSES ONLY AT THIS STAGE. NOT SUITABLE FOR TENDERING, PRICING OR CONSTRUCTION.

ANY DISCREPANCY TO BE REPORTED TO THE ARCHITECT PRIOR TO CONSTRUCTION, MANUFACTURE AND INSTALLATION

ALL PLUMBING/ VENTILATION/ ELECTRICS/ WATERPROOFING / STRUCTURAL WORKS ARE THE CONTRACTOR'S RESPONSIBILITY

THE CONTRACTOR IS TO ENSURE THAT ALL WORKS, INCLUDING CONTRACTOR'S DESIGNED PORTIONS, CONFORM TO THE CURRENT BUILDING REGULATIONS


CONTRACTOR IS TO PROVIDE FABRICATION DRAWINGS FOR ALL STRUCTURAL MEMBERS AND FRAMEWORK FOR APPROVAL BY IQONICA FOR SETTING OUT & STRUCTURAL ENGINEER / DBG CONTROL FOR STRUCTURAL SUITABILITY PRIOR TO MANUFACTURE AND INSTALLATION (PENDING DEMOLITIONS AND RECONSTRUCTIONS, FINAL STRUCTURAL DESIGN AND CALCULATIONS, CONTRACTOR'S DESIGN DEVELOPMENT, AND BUILDING CONTROL APPROVALS AND ON SITE INSTRUCTION BY THE ARCHITECT AND CONTRACT ADMINISTRATOR).

TRADES ARE TO CONFIRM FINAL DIMENSIONS AND SETTING OUTS ON SITE WITH THE ARCHITECT, PRIOR TO ORDERS, CONSTRUCTION, EXECUTION & INSTALLATION AND IN ACCORDANCE TO PLANNING AND BUILDING CONTROL APPROVALS AND PARTY WALL AGREEMENTS.

[KITCHEN DESIGN AND ASSOCIATED SERVICES AND SPACE ARE NOT IQONICA'S RESPONSIBILITY (DRY WALLS / CEILING / LIGHTING / ELECTRICS AND PLUMBING ARE TO BE COORDINATED AND SUPERVISED BY THE KITCHEN SUPPLIER).

C	10/01/2026	PLANNING APPLICATION
B	08/01/2026	CLIENT REVIEW
A	12/12/2025	CLIENT REVIEW
-	12/11/2025	CLIENT REVIEW
REV	DATE	DESCRIPTION

REVISIONS

 

PROJECT	PR. NO.:
34 FORDINGTON ROAD	06145

DRAWING NAME AND NUMBER	DWG. NO.:
GARDEN ELEVATION AS EXISTING	A-P-203 EX

STATUS	REVISION
PLANNING	C

1ST ISSUE DATE	16/12/2025
SCALE(S)/PAPER SIZE	1:100 @ A3
DRAWN/ CHECKED	DC/CI

IQONICA
ARCHITECTURE & INTERIORS
Muswell Hill Studio



85 GREAT PORTLAND STREET, 1ST FLOOR W1W 7LT

THIS DRAWING IS © OF IQONICA LTD

DO NOT SCALE. USE FIGURED DIMENSIONS ONLY.

THIS DRAWING IS FOR PLANNING PURPOSES ONLY AT THIS STAGE. NOT SUITABLE FOR TENDERING, PRICING OR CONSTRUCTION.

ANY DISCRFPANCY TO BE REPORTED TO THE ARCHITECT PRIOR TO CONSTRUCTION, MANUFACTURE AND INSTALLATION



ALL PLUMBING/ VENTILATION/ ELECTRICS/ WATERPROOFING / STRUCTURAL WORKS ARE THE CONTRACTOR'S RESPONSIBILITY

THE CONTRACTOR IS TO ENSURE THAT ALL WORKS, INCLUDING CONTRACTOR'S DESIGNED PORTIONS, CONFORM TO THE CURRENT BUILDING REGULATIONS.

CONTRACTOR IS TO PROVIDE FABRICATION DRAWINGS FOR ALL STRUCTURAL MEMBERS AND FRAMEWORK FOR APPROVAL BY IQONICA FOR SETTING OUT & STRUCTURAL ENGINEER / DBG CONTROL FOR STRUCTURAL SUITABILITY PRIOR TO MANUFACTURE AND INSTALLATION (PENDING DEMOLITIONS AND RECONSTRUCTIONS, FINAL STRUCTURAL DESIGN AND CALCULATIONS, CONTRACTOR'S DESIGN DEVELOPMENT, AND BUILDING CONTROL APPROVALS AND ON SITE INSTRUCTION BY THE ARCHITECT AND CONTRACT ADMINISTRATOR).

TRADES ARE TO CONFIRM FINAL DIMENSIONS AND SETTING OUTS ON SITE WITH THE ARCHITECT, PRIOR TO ORDERS, CONSTRUCTION, EXECUTION & INSTALLATION AND IN ACCORDANCE TO PLANNING AND BUILDING CONTROL APPROVALS AND PARTY WALL AGREEMENTS.

KITCHEN DESIGN AND ASSOCIATED SERVICES AND SPACE ARE NOT IQONICA'S RESPONSIBILITY (DRY WALLS / CEILINGS/ LIGHTING/ ELECTRICS AND PLUMBING ARE TO BE COORDINATED AND SUPERVISED BY THE KITCHEN SUPPLIER).

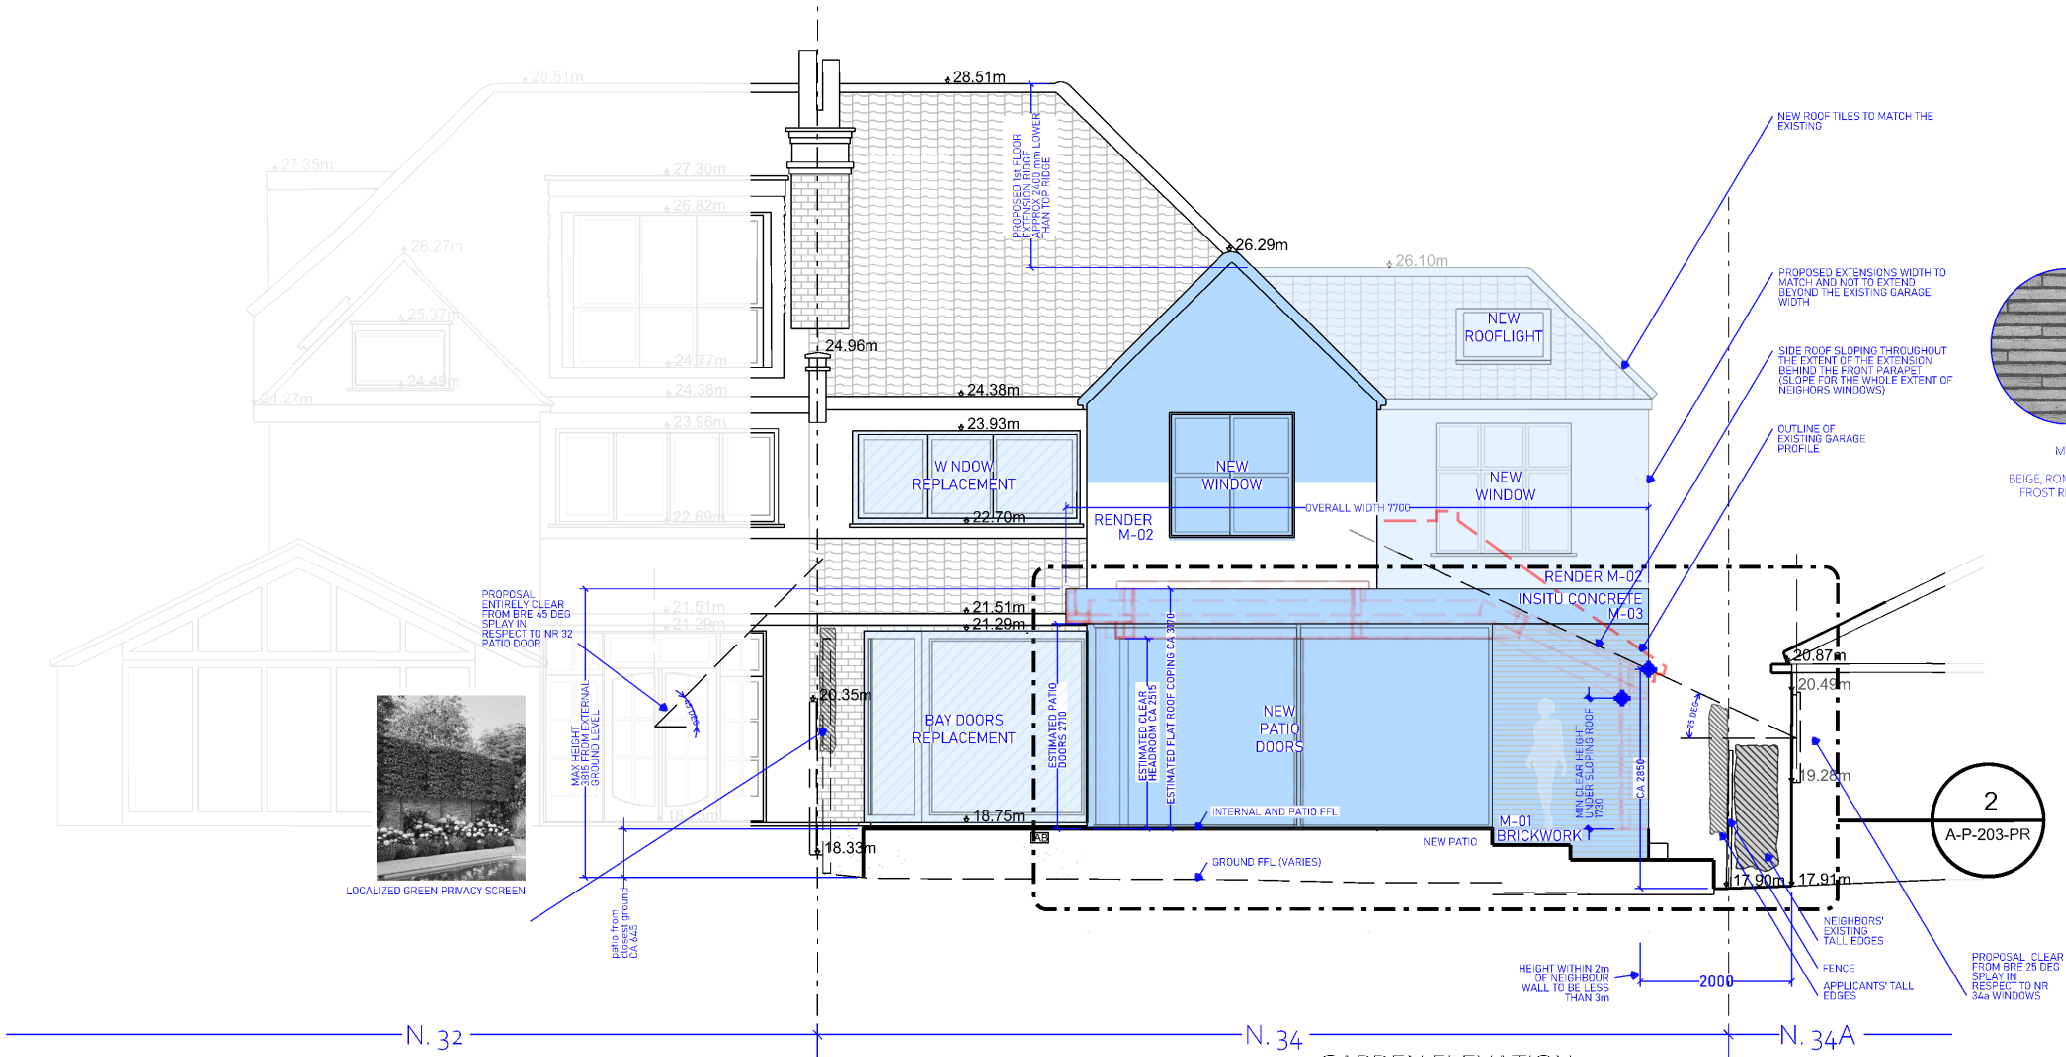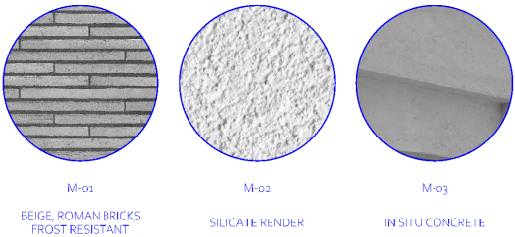


4. ARTISTIC IMPRESSION: GARDEN ELEVATION AS PROPOSED NTS




3. PHOTO OF GARDEN ELEVATION AS EXISTING NTS

1. GARDEN ELEVATION AS PROPOSED 1:100

2. EXTENSION PART CROSS SECTION BRE 25 DEG SPLAY 1:100

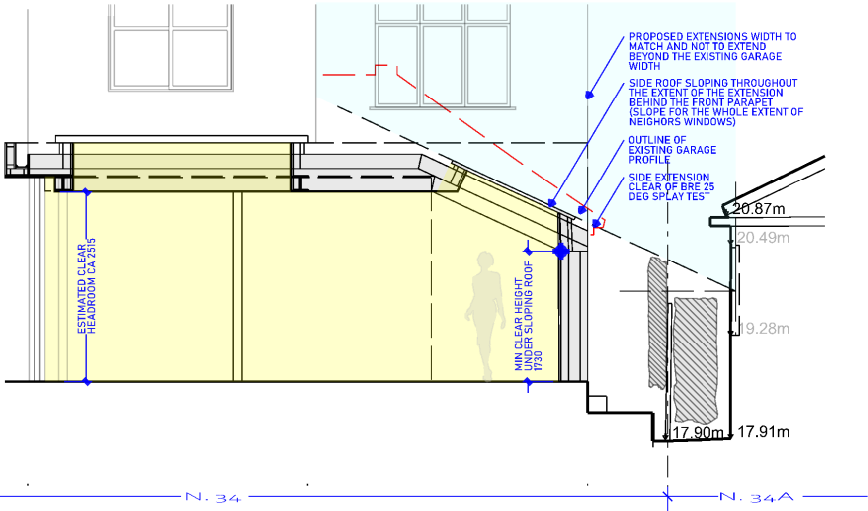

C	10/01/2026	PLANNING APPLICATION
B	08/01/2026	CLIENT REVIEW
A	12/12/2025	CLIENT REVIEW
-	12/11/2025	CLIENT REVIEW
REV	DATE	DESCRIPTION

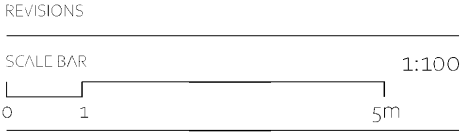

PROJECT	PR. NO.:
34 FORDINGTON ROAD	06145

DRAWING NAME AND NUMBER	DWG. NO.:
GARDEN ELEVATION AS PROPOSED	A-P-203 PR

STATUS	REVISION
PLANNING	C

1ST ISSUE DATE	16/12/2025
SCALE\$/PAPER SIZE	1:100 @ A3
DRAWN/ CHECKED	DC/CL

IQONICA
ARCHITECTURE & INTERIORS
Muswell Hill Studio

RIBA arb Architects Registration Board CNA PPC
85 GREAT PORTLAND STREET, 1ST FLOOR W1W 7LT