



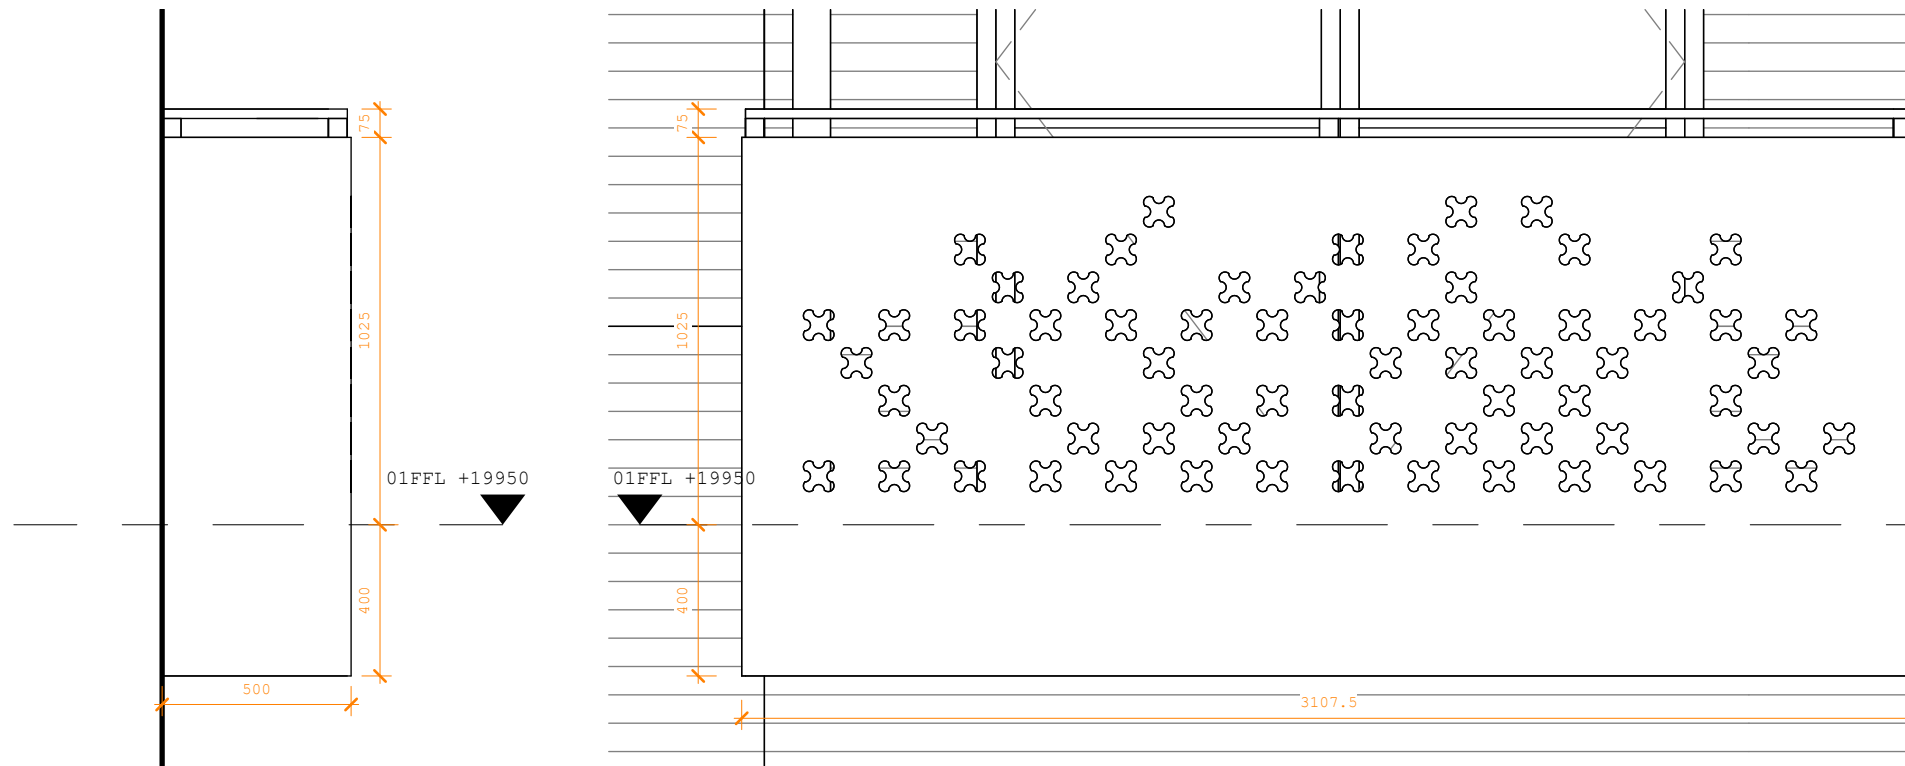


1 Side Elevation
1 : 20

2 Front Elevation
1 : 20

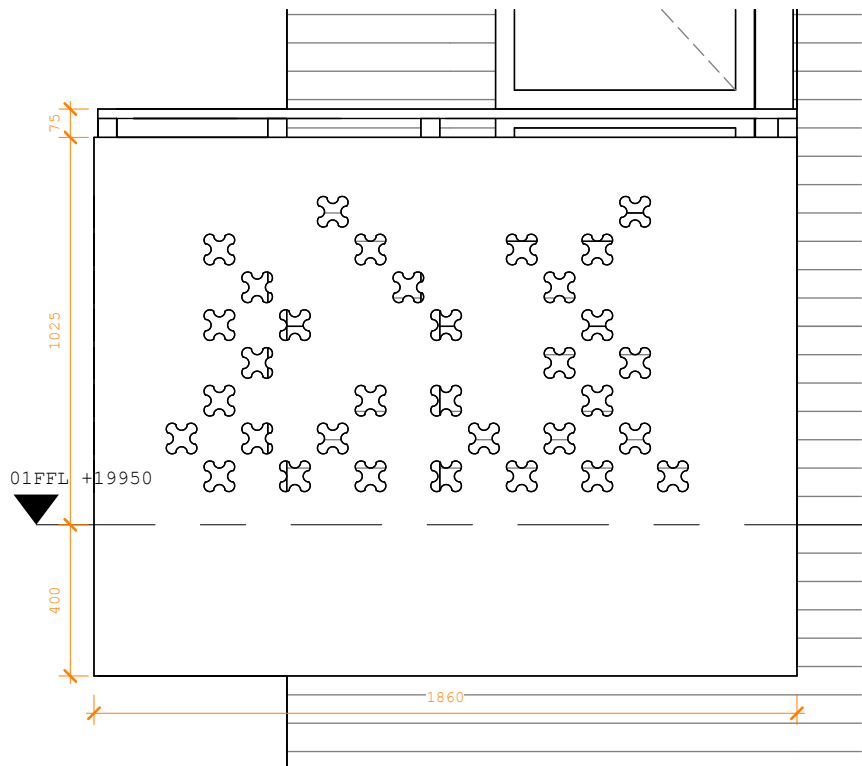

3 Side Elevation
1 : 20

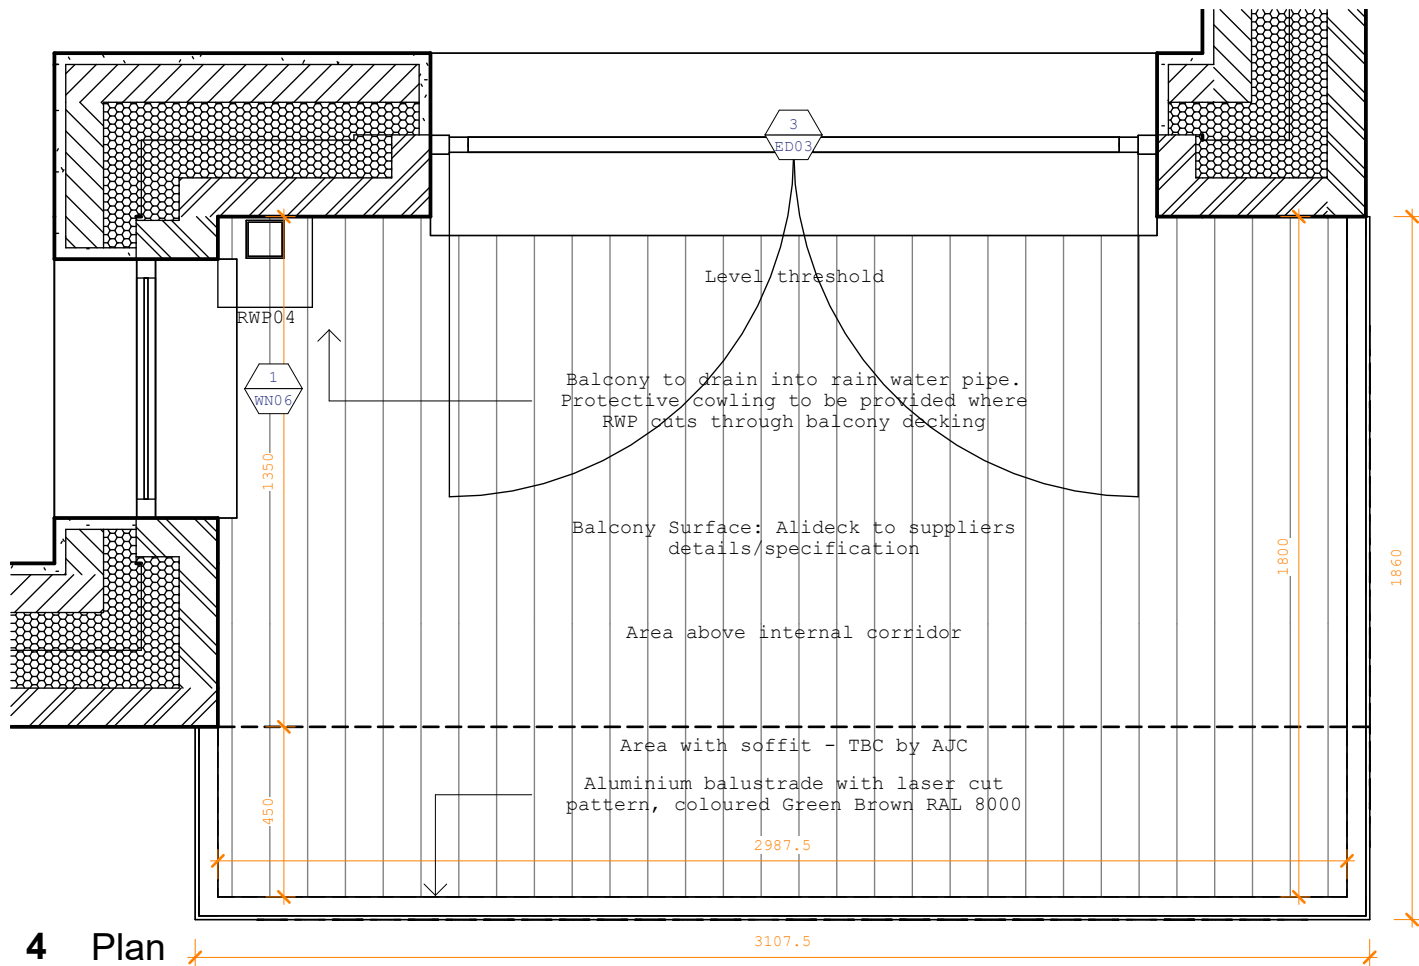

4 Plan
1 : 20

R1	10/12/25	R Status - First Issued
P2	12/11/25	P Status - Balcony Update
P1	22/10/25	P Status - First Issue

REV DATE DESCRIPTION		
Collaborating with: AJC Ltd		
Job:	Drawing:	Revision:
1131	34-10	R1
Project: Jansons Road London, N15 4JP		
Drawing: Balcony - Type 1		
Date:	Status:	
Dec '25	Information	
Drawn By:	Checked By:	
MC	EM	



RIBA

Chartered Practice

Colony Architects Ltd.

The Wine Store, Brewery
Court, Theale, Reading, RG7 5AJ

+44 (0)118 380 0328

hello@colonyarchitects.com

colonyarchitects.com

NOTE: All drawings are subject to **Planning** and **Building Control** approval, and require input from the Structural engineer, M@E, Part o, SAPS, Acoustician and Fire Consultants.

