



NOTE: All drawings are subject to **Planning** and **Building Control** approval, and require input from the Structural engineer, M&E, Part o, SAPS, Acoustician and Fire Consultants.

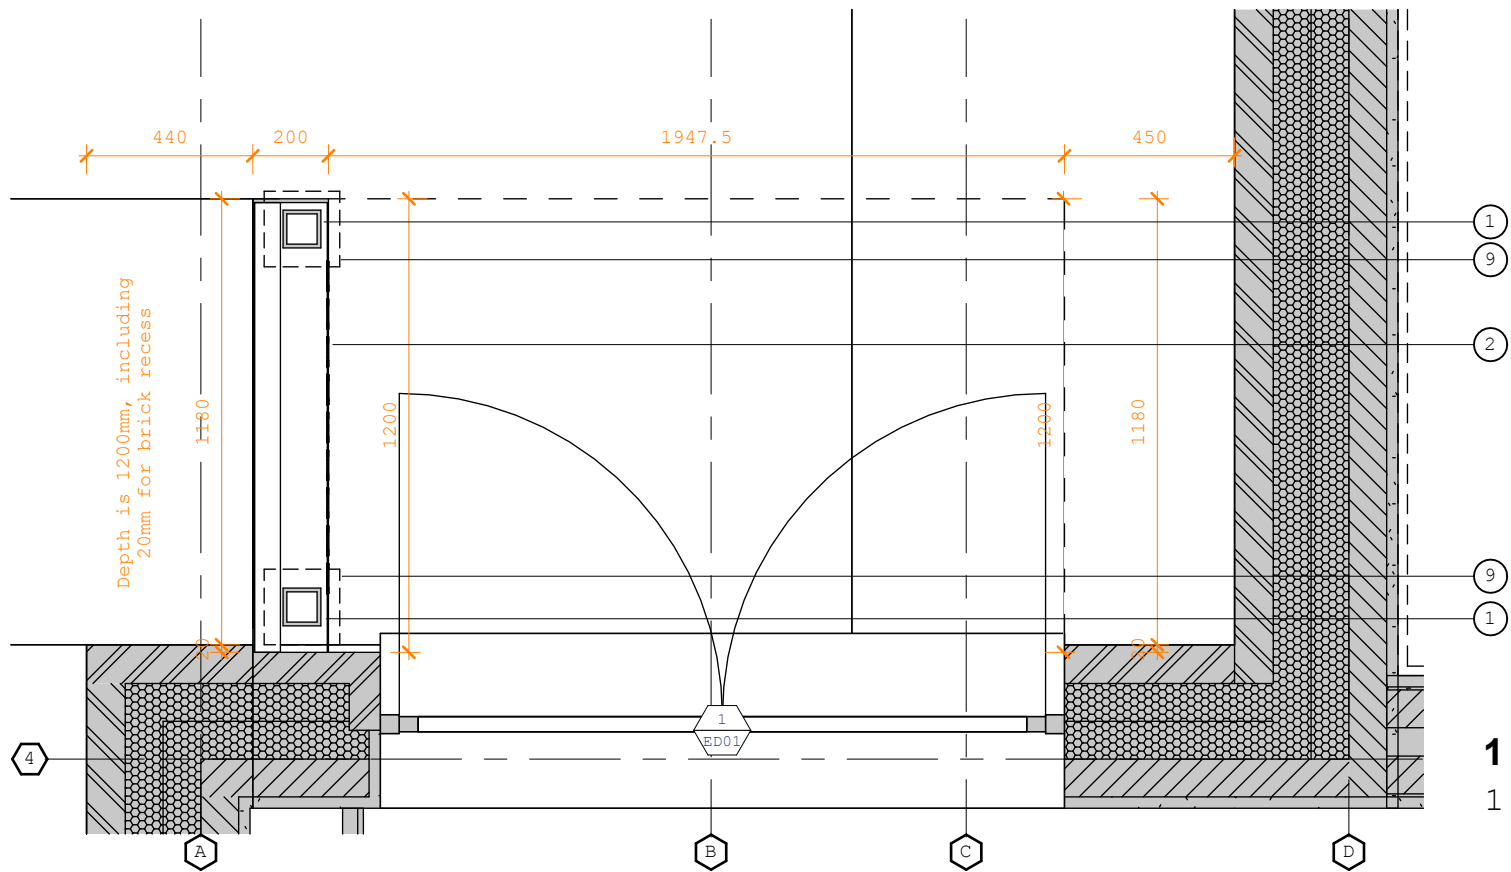

1 Ground Floor

1 : 20

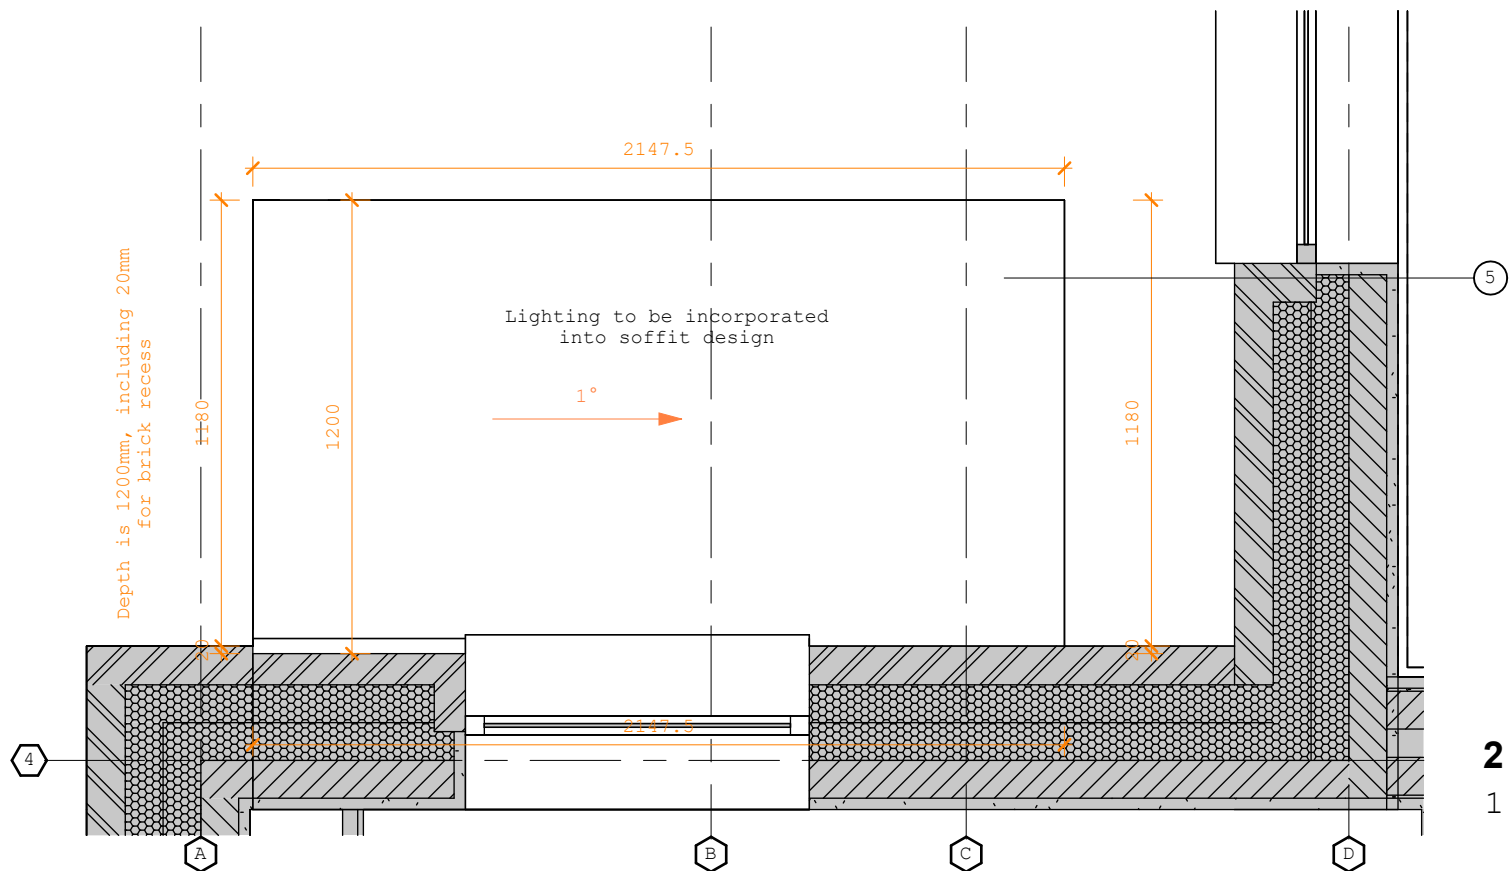

2 Roof Plan

1 : 20

Key

1. Steel Frame, with thermally broken supported tied back to the building frame.
2. Laser cut metal panel on backing panel, with decorative pattern, coloured Green Brown RAL 8000, matt finish.
3. Suspended aluminium soffit, coloured Green Brown RAL 8000, matt finish
4. PPC aluminium sheet cladding/panelling, coloured Green Brown RAL 8000, matt finish
5. PPC aluminium sheet cladding/panelling to form roof, coloured Green Brown RAL 8000, matt finish. With slope to provide drainage.
6. Flashing over brickwork, colour Green Brown RAL 8000
7. Indicative lighting incorporated into porch design - TBC
8. Indicative soffit light, incorporated into the ceiling design - TBC
9. Footings to S.E. design/specification
10. Secondary steel supports, fixed through to the back structure to hide fixing.
11. Secondary steel and supports for the roof and soffit.

Secure by Design

Canopy designed to be unable to take the weight of a human, to prevent it being climbed onto to access higher windows.

R1 10/12/25 R Status - First Issued
P1 22/10/25 AJC CSA Update

REV	DATE	DESCRIPTION
Collaborating with:	AJC Ltd	
Job:	Drawing:	Revision:
1131	27-12	R1
Project:	Jansons Road London, N15 4JP	
Drawing:	Entrance Canopy - Sheet 1	
Date:	Dec '25	Status: Information
Drawn By:	MC	Checked By: EM
Colony Architects Ltd. The Wine Store, Brewery Court, Theale, Reading, RG7 5AJ +44 (0)118 380 0328 hello@colonyarchitects.com colonyarchitects.com		